Plot date: 15-Apr-2020

Full Size Plot

NANAKULI FLOOD CONTROL CHANNEL IMPROVEMENTS

FOR
DEPARTMENT OF HAWAIIAN HOME LANDS
STATE OF HAWAII

NANAKULI VALLEY, OAHU, HAWAII
TAX MAP KEY: 0–0–000:000

REVISION NO.	DATE	REVISIONS	BY

ATHER R. DAR
LICENSED PROFESSIONAL ENGINEER
No. 7808-S
HAWAII U.S.A.
Exp. Date: 4-30-20

THIS WORK WAS PREPARED BY ME OR UNDER MY SUPERVISION AND CONSTRUCTION OF THIS PROJECT WILL BE UNDER MY OBSERVATION

DEPARTMENT OF HAWAIIAN HOMELAND

NANAKULI FLOOD CONTROL
CHANNEL IMPROVEMENTS
NANAKULI VALLEY, OAHU HAWAII

COVER SHEET

DESIGNED BY:	TTP
DRAWN BY:	AK, AP, DL
CHECKED BY:	AD
SUPV:	
DATE:	03/05/2019

HAWAII ENGINEERING GROUP, Inc.
Civil & Structural Engineers
1088 BISHOP STREET #2506
HONOLULU, HI 96813
Tel: 808-533-2092

JOB NO.

SHEET
T001
1 OF 225 SHTS


FILE ___ ___ DRAWER ___ ___ ___ FOLDER ___ ___

Plot date: 15-Apr-2020


Full Size Plot

INDEX OF DRAWINGS

COUNT	SHEET NUMBER	SHEET TITLE
GENERAL		
1	T001	COVER SHEET
2	T002	MAPS & INDEX OF DRAWINGS
3	T003	SITE PLAN AT GRID 0 TO 49
4	T004	SITE PLAN AT GRID 49 TO 83
5	T005	SITE PLAN AT GRID 83 TO 131
6	T006	SITE PLAN AT GRID 131 TO 159
7	T007	SITE PLAN AT GRID 159 TO 177
CIVIL		
8	C001	CHANNEL SEGMENT 001 REPAIR DETAILS
9	C002	CHANNEL SEGMENT 002 REPAIR DETAILS
10	C003	CHANNEL SEGMENT 003 REPAIR DETAILS
11	C004	CHANNEL SEGMENT 004 REPAIR DETAILS
12	C005	CHANNEL SEGMENT 005 REPAIR DETAILS
13	C006	CHANNEL SEGMENT 006 REPAIR DETAILS
14	C007	CHANNEL SEGMENT 007 REPAIR DETAILS
15	C008	CHANNEL SEGMENT 008 REPAIR DETAILS
16	C009	CHANNEL SEGMENT 009 REPAIR DETAILS
17	C010	CHANNEL SEGMENT 010 REPAIR DETAILS
18	C011	CHANNEL SEGMENT 011 REPAIR DETAILS
19	C012	CHANNEL SEGMENT 012 REPAIR DETAILS
20	C013	CHANNEL SEGMENT 013 REPAIR DETAILS
21	C014	CHANNEL SEGMENT 014 REPAIR DETAILS
22	C015	CHANNEL SEGMENT 015 REPAIR DETAILS
23	C016	CHANNEL SEGMENT 016 REPAIR DETAILS
24	C017	CHANNEL SEGMENT 017 REPAIR DETAILS
25	C018	CHANNEL SEGMENT 018 REPAIR DETAILS
26	C019	CHANNEL SEGMENT 019 REPAIR DETAILS
27	C020	CHANNEL SEGMENT 020 REPAIR DETAILS
28	C021	CHANNEL SEGMENT 021 REPAIR DETAILS
29	C022	CHANNEL SEGMENT 022 REPAIR DETAILS
30	C023	CHANNEL SEGMENT 023 REPAIR DETAILS
31	C024	CHANNEL SEGMENT 024 REPAIR DETAILS
32	C025	CHANNEL SEGMENT 025 REPAIR DETAILS
33	C026	CHANNEL SEGMENT 026 REPAIR DETAILS
34	C027	CHANNEL SEGMENT 027 REPAIR DETAILS
35	C028	CHANNEL SEGMENT 028 REPAIR DETAILS
36	C029	CHANNEL SEGMENT 029 REPAIR DETAILS
37	C030	CHANNEL SEGMENT 030 REPAIR DETAILS
38	C031	CHANNEL SEGMENT 031 REPAIR DETAILS
39	C032	CHANNEL SEGMENT 032 REPAIR DETAILS
40	C033	CHANNEL SEGMENT 033 REPAIR DETAILS
41	C034	CHANNEL SEGMENT 034 REPAIR DETAILS
42	C035	CHANNEL SEGMENT 035 REPAIR DETAILS
43	C036	CHANNEL SEGMENT 036 REPAIR DETAILS
44	C037	CHANNEL SEGMENT 037 REPAIR DETAILS
45	C038	CHANNEL SEGMENT 038 REPAIR DETAILS
46	C039	CHANNEL SEGMENT 039 REPAIR DETAILS
47	C040	CHANNEL SEGMENT 040 REPAIR DETAILS
48	C041	CHANNEL SEGMENT 041 REPAIR DETAILS
49	C042	CHANNEL SEGMENT 042 REPAIR DETAILS
50	C043	CHANNEL SEGMENT 043 REPAIR DETAILS
51	C044	CHANNEL SEGMENT 044 REPAIR DETAILS
52	C045	CHANNEL SEGMENT 045 REPAIR DETAILS
53	C046	CHANNEL SEGMENT 046 REPAIR DETAILS
54	C047	CHANNEL SEGMENT 047 REPAIR DETAILS
55	C048	CHANNEL SEGMENT 048 REPAIR DETAILS
56	C049	CHANNEL SEGMENT 049 REPAIR DETAILS
57	C050	CHANNEL SEGMENT 050 REPAIR DETAILS
58	C051	CHANNEL SEGMENT 051 REPAIR DETAILS
59	C052	CHANNEL SEGMENT 052 REPAIR DETAILS
60	C053	CHANNEL SEGMENT 053 REPAIR DETAILS
61	C054	CHANNEL SEGMENT 054 REPAIR DETAILS
62	C055	CHANNEL SEGMENT 055 REPAIR DETAILS
63	C056	CHANNEL SEGMENT 056 REPAIR DETAILS
64	C057	CHANNEL SEGMENT 057 REPAIR DETAILS
65	C058	CHANNEL SEGMENT 058 REPAIR DETAILS
66	C059	CHANNEL SEGMENT 059 REPAIR DETAILS
67	C060	CHANNEL SEGMENT 060 REPAIR DETAILS
68	C061	CHANNEL SEGMENT 061 REPAIR DETAILS
69	C062	CHANNEL SEGMENT 062 REPAIR DETAILS
70	C063	CHANNEL SEGMENT 063 REPAIR DETAILS
71	C063R	CHANNEL SEGMENT 063R REPAIR DETAILS
72	C064	CHANNEL SEGMENT 064 REPAIR DETAILS
73	C065	CHANNEL SEGMENT 065 REPAIR DETAILS
74	C066	CHANNEL SEGMENT 066 REPAIR DETAILS
75	C067	CHANNEL SEGMENT 067 REPAIR DETAILS
76	C068	CHANNEL SEGMENT 068 REPAIR DETAILS
77	C069	CHANNEL SEGMENT 069 REPAIR DETAILS
78	C070	CHANNEL SEGMENT 070 REPAIR DETAILS
79	C071	CHANNEL SEGMENT 071 REPAIR DETAILS
80	C072	CHANNEL SEGMENT 072 REPAIR DETAILS
81	C073	CHANNEL SEGMENT 073 REPAIR DETAILS
82	C074	CHANNEL SEGMENT 074 REPAIR DETAILS
83	C075	CHANNEL SEGMENT 075 REPAIR DETAILS
84	C076	CHANNEL SEGMENT 076 REPAIR DETAILS
85	C077	CHANNEL SEGMENT 077 REPAIR DETAILS
86	C078	CHANNEL SEGMENT 078 REPAIR DETAILS
87	C079	CHANNEL SEGMENT 079 REPAIR DETAILS
88	C080	CHANNEL SEGMENT 080 REPAIR DETAILS
89	C081	CHANNEL SEGMENT 081 REPAIR DETAILS
90	C082	CHANNEL SEGMENT 082 REPAIR DETAILS
91	C083	CHANNEL SEGMENT 083 REPAIR DETAILS
92	C084	CHANNEL SEGMENT 084 REPAIR DETAILS
93	C085	CHANNEL SEGMENT 085 REPAIR DETAILS
94	C086	CHANNEL SEGMENT 086 REPAIR DETAILS
95	C087	CHANNEL SEGMENT 087 REPAIR DETAILS
96	C087R	CHANNEL SEGMENT 087R REPAIR DETAILS
97	C088	CHANNEL SEGMENT 088 REPAIR DETAILS
98	C089	CHANNEL SEGMENT 089 REPAIR DETAILS
99	C090	CHANNEL SEGMENT 090 REPAIR DETAILS
100	C091	CHANNEL SEGMENT 091 REPAIR DETAILS
101	C092	CHANNEL SEGMENT 092 REPAIR DETAILS
102	C093	CHANNEL SEGMENT 093 REPAIR DETAILS
103	C094	CHANNEL SEGMENT 094 REPAIR DETAILS
104	C095	CHANNEL SEGMENT 095 REPAIR DETAILS
105	C096	CHANNEL SEGMENT 096 REPAIR DETAILS
106	C097	CHANNEL SEGMENT 097 REPAIR DETAILS
107	C098	CHANNEL SEGMENT 098 REPAIR DETAILS
108	C099	CHANNEL SEGMENT 099 REPAIR DETAILS
109	C100	CHANNEL SEGMENT 100 REPAIR DETAILS
110	C101	CHANNEL SEGMENT 101 REPAIR DETAILS
111	C102	CHANNEL SEGMENT 102 REPAIR DETAILS
112	C103	CHANNEL SEGMENT 103 REPAIR DETAILS
113	C104	CHANNEL SEGMENT 104 REPAIR DETAILS
114	C105	CHANNEL SEGMENT 105 REPAIR DETAILS
115	C106	CHANNEL SEGMENT 106 REPAIR DETAILS
116	C107	CHANNEL SEGMENT 107 REPAIR DETAILS
117	C108	CHANNEL SEGMENT 108 REPAIR DETAILS
118	C109	CHANNEL SEGMENT 109 REPAIR DETAILS
119	C110	CHANNEL SEGMENT 110 REPAIR DETAILS
120	C111	CHANNEL SEGMENT 111 REPAIR DETAILS
121	C112	CHANNEL SEGMENT 112 REPAIR DETAILS
122	C113	CHANNEL SEGMENT 113 REPAIR DETAILS
123	C114	CHANNEL SEGMENT 114 REPAIR DETAILS
124	C115	CHANNEL SEGMENT 115 REPAIR DETAILS
125	C116	CHANNEL SEGMENT 116 REPAIR DETAILS
126	C117	CHANNEL SEGMENT 117 REPAIR DETAILS
127	C118	CHANNEL SEGMENT 118 REPAIR DETAILS
128	C119	CHANNEL SEGMENT 119 REPAIR DETAILS
129	C120	CHANNEL SEGMENT 120 REPAIR DETAILS
130	C121	CHANNEL SEGMENT 121 REPAIR DETAILS
131	C122	CHANNEL SEGMENT 122 REPAIR DETAILS
132	C123	CHANNEL SEGMENT 123 REPAIR DETAILS
133	C124	CHANNEL SEGMENT 124 REPAIR DETAILS
134	C125	CHANNEL SEGMENT 125 REPAIR DETAILS
135	C126	CHANNEL SEGMENT 126 REPAIR DETAILS
136	C127	CHANNEL SEGMENT 127 REPAIR DETAILS
137	C128	CHANNEL SEGMENT 128 REPAIR DETAILS
138	C129	CHANNEL SEGMENT 129 REPAIR DETAILS
139	C130	CHANNEL SEGMENT 130 REPAIR DETAILS
140	C131	CHANNEL SEGMENT 131 REPAIR DETAILS
141	C132	CHANNEL SEGMENT 132 REPAIR DETAILS
142	C133	CHANNEL SEGMENT 133 REPAIR DETAILS
143	C134	CHANNEL SEGMENT 134 REPAIR DETAILS
144	C135	CHANNEL SEGMENT 135 REPAIR DETAILS
145	C136	CHANNEL SEGMENT 136 REPAIR DETAILS
146	C137	CHANNEL SEGMENT 137 REPAIR DETAILS
147	C138	CHANNEL SEGMENT 138 REPAIR DETAILS
148	C139	CHANNEL SEGMENT 139 REPAIR DETAILS
149	C140	CHANNEL SEGMENT 140 REPAIR DETAILS
150	C141	CHANNEL SEGMENT 141 REPAIR DETAILS
151	C142	CHANNEL SEGMENT 142 REPAIR DETAILS
152	C143	CHANNEL SEGMENT 143 REPAIR DETAILS
153	C144	CHANNEL SEGMENT 144 REPAIR DETAILS
154	C145	CHANNEL SEGMENT 145 REPAIR DETAILS
155	C146	CHANNEL SEGMENT 146 REPAIR DETAILS
156	C146R	CHANNEL SEGMENT 146R REPAIR DETAILS
157	C147	CHANNEL SEGMENT 147 REPAIR DETAILS
158	C147R	CHANNEL SEGMENT 147R REPAIR DETAILS
159	C148	CHANNEL SEGMENT 148 REPAIR DETAILS
160	C148R	CHANNEL SEGMENT 148R REPAIR DETAILS
161	C149	CHANNEL SEGMENT 149 REPAIR DETAILS
162	C149R	CHANNEL SEGMENT 149R REPAIR DETAILS
163	C150	CHANNEL SEGMENT 150 REPAIR DETAILS
164	C151	CHANNEL SEGMENT 151 REPAIR DETAILS
165	C152	CHANNEL SEGMENT 152 REPAIR DETAILS
166	C153A	CHANNEL SEGMENT 153 1ST HALF REPAIR DETAILS
167	C153B	CHANNEL SEGMENT 153 2ND HALF REPAIR DETAILS
168	C154A	CHANNEL SEGMENT 154 1ST HALF REPAIR DETAILS
169	C154B	CHANNEL SEGMENT 154 2ND HALF REPAIR DETAILS
170	C155A	CHANNEL SEGMENT 155 1ST HALF REPAIR DETAILS
171	C155B	CHANNEL SEGMENT 155 2ND HALF REPAIR DETAILS
172	C156A	CHANNEL SEGMENT 156 1ST HALF REPAIR DETAILS
173	C156B	CHANNEL SEGMENT 156 2ND HALF REPAIR DETAILS
174	C156.5A	CHANNEL SEGMENT 156.5 1ST HALF REPAIR DETAILS
175	C156.5B	CHANNEL SEGMENT 156.5 2ND HALF REPAIR DETAILS
176	C157A	CHANNEL SEGMENT 157 1ST HALF REPAIR DETAILS
177	C157B	CHANNEL SEGMENT 157 2ND HALF REPAIR DETAILS
178	C158A	CHANNEL SEGMENT 158 1ST HALF REPAIR DETAILS
179	C158B	CHANNEL SEGMENT 158 2ND HALF REPAIR DETAILS
180	C159A	CHANNEL SEGMENT 159 1ST HALF REPAIR DETAILS
181	C159B	CHANNEL SEGMENT 159 2ND HALF REPAIR DETAILS
182	C160A	CHANNEL SEGMENT 160 1ST HALF REPAIR DETAILS
183	C160B	CHANNEL SEGMENT 160 2ND HALF REPAIR DETAILS
184	C161A	CHANNEL SEGMENT 161 1ST HALF REPAIR DETAILS
185	C161B	CHANNEL SEGMENT 161 2ND HALF REPAIR DETAILS
186	C162A	CHANNEL SEGMENT 162 1ST HALF REPAIR DETAILS
187	C162B	CHANNEL SEGMENT 162 2ND HALF REPAIR DETAILS
188	C163A	CHANNEL SEGMENT 163 1ST HALF REPAIR DETAILS
189	C163B	CHANNEL SEGMENT 163 2ND HALF REPAIR DETAILS
190	C164A	CHANNEL SEGMENT 164 1ST HALF REPAIR DETAILS
191	C164B	CHANNEL SEGMENT 164 2ND HALF REPAIR DETAILS
192	C165A	CHANNEL SEGMENT 165 1ST HALF REPAIR DETAILS
193	C165B	CHANNEL SEGMENT 165 2ND HALF REPAIR DETAILS
194	C166A	CHANNEL SEGMENT 166 1ST HALF REPAIR DETAILS
195	C166B	CHANNEL SEGMENT 166 2ND HALF REPAIR DETAILS
196	C167	CHANNEL SEGMENT 167 REPAIR DETAILS
197	C168	CHANNEL SEGMENT 168 REPAIR DETAILS
198	C169	CHANNEL SEGMENT 169 REPAIR DETAILS
199	C170	CHANNEL SEGMENT 170 REPAIR DETAILS
200	C170R	CHANNEL SEGMENT 170R REPAIR DETAILS
201	C171	CHANNEL SEGMENT 171 REPAIR DETAILS
202	C171R	CHANNEL SEGMENT 171 REPAIR DETAILS
203	C172	CHANNEL SEGMENT 172 REPAIR DETAILS
204	C173	CHANNEL SEGMENT 173 REPAIR DETAILS
205	C174	CHANNEL SEGMENT 174 REPAIR DETAILS
206	C175A	CHANNEL SEGMENT 175 1ST HALF REPAIR DETAILS
207	C175B	CHANNEL SEGMENT 175 2ND HALF REPAIR DETAILS
208	C176A	CHANNEL SEGMENT 176 1ST HALF REPAIR DETAILS
209	C176B	CHANNEL SEGMENT 176 2ND HALF REPAIR DETAILS
210	C177A	CHANNEL SEGMENT 177 1ST HALF REPAIR DETAILS
211	C177B	CHANNEL SEGMENT 177 2ND HALF REPAIR DETAILS
STRUCTURAL		
212	SL101	CONCRETE LINING GENERAL NOTES
213	SL102	CONCRETE LINING TYPICAL DETAILS
214	SL201	CONCRETE LINING AT 67 TO 82 FRAMING PLAN
215	SL202	CONCRETE LINING AT 141 TO 147 FRAMING PLAN
216	SL203	CONCRETE LINING AT 150 TO 152 FRAMING PLAN
217	SL204	CONCRETE LINING AT 154 TO 156.5 FRAMING PLAN
218	SL205	CONCRETE LINING AT 156.5 TO 159 FRAMING PLAN
219	SL206	CONCRETE LINING AT 159 TO 162 FRAMING PLAN
220	SL207	CONCRETE LINING AT 173 TO 175 FRAMING PLAN
221	SR201	SURFACE REPAIR NOTES AND DETAILS
222	SR202	SURFACE REPAIR DETAILS
223	SF201	CHAINLINK FENCE REPAIR NOTES AND DETAILS
224	SF202	CHAINLINK FENCE REPAIR DETAILS
225	SF203	GATE AND DETAILS

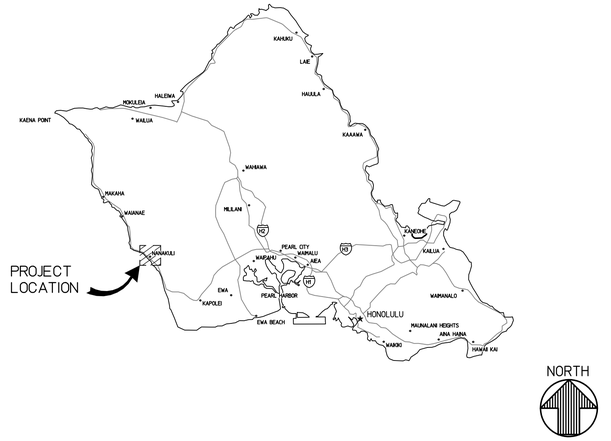

NOT TO SCALE — ISLAND MAP

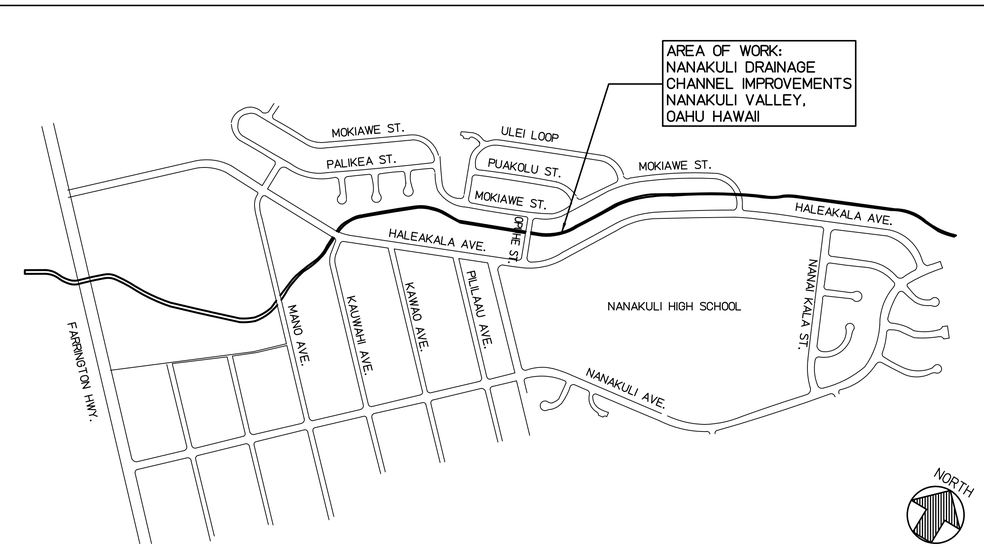

NOT TO SCALE — LOCATION MAP

REVISION NO.	DATE	REVISIONS	BY

ATHER R. DAR
LICENSED PROFESSIONAL ENGINEER
No. 7808-S
HAWAII U.S.A.
Exp. Date: 4-30-20

THIS WORK WAS PREPARED BY ME OR UNDER MY SUPERVISION AND CONSTRUCTION OF THIS PROJECT WILL BE UNDER MY OBSERVATION

DEPARTMENT OF HAWAIIAN HOMELAND

NANAKULI FLOOD CONTROL CHANNEL IMPROVEMENTS NANAKULI VALLEY, OAHU HAWAII

MAPS AND INDEX OF DRAWINGS

DESIGNED BY:	TTP
DRAWN BY:	AK, AP, DL
CHECKED BY:	AD
SUPV:	
DATE:	03/05/2019

HAWAII ENGINEERING GROUP, Inc.
Civil & Structural Engineers
1088 BISHOP STREET #2506
HONOLULU, HI 96813
Tel: 808-533-2092


JOB NO.

SHEET T002
2 OF 225 SHTS

FILE ___ DRAWER ___ ___ FOLDER ___ ___

Plot date: 15-Apr-2020

Full Size Plot

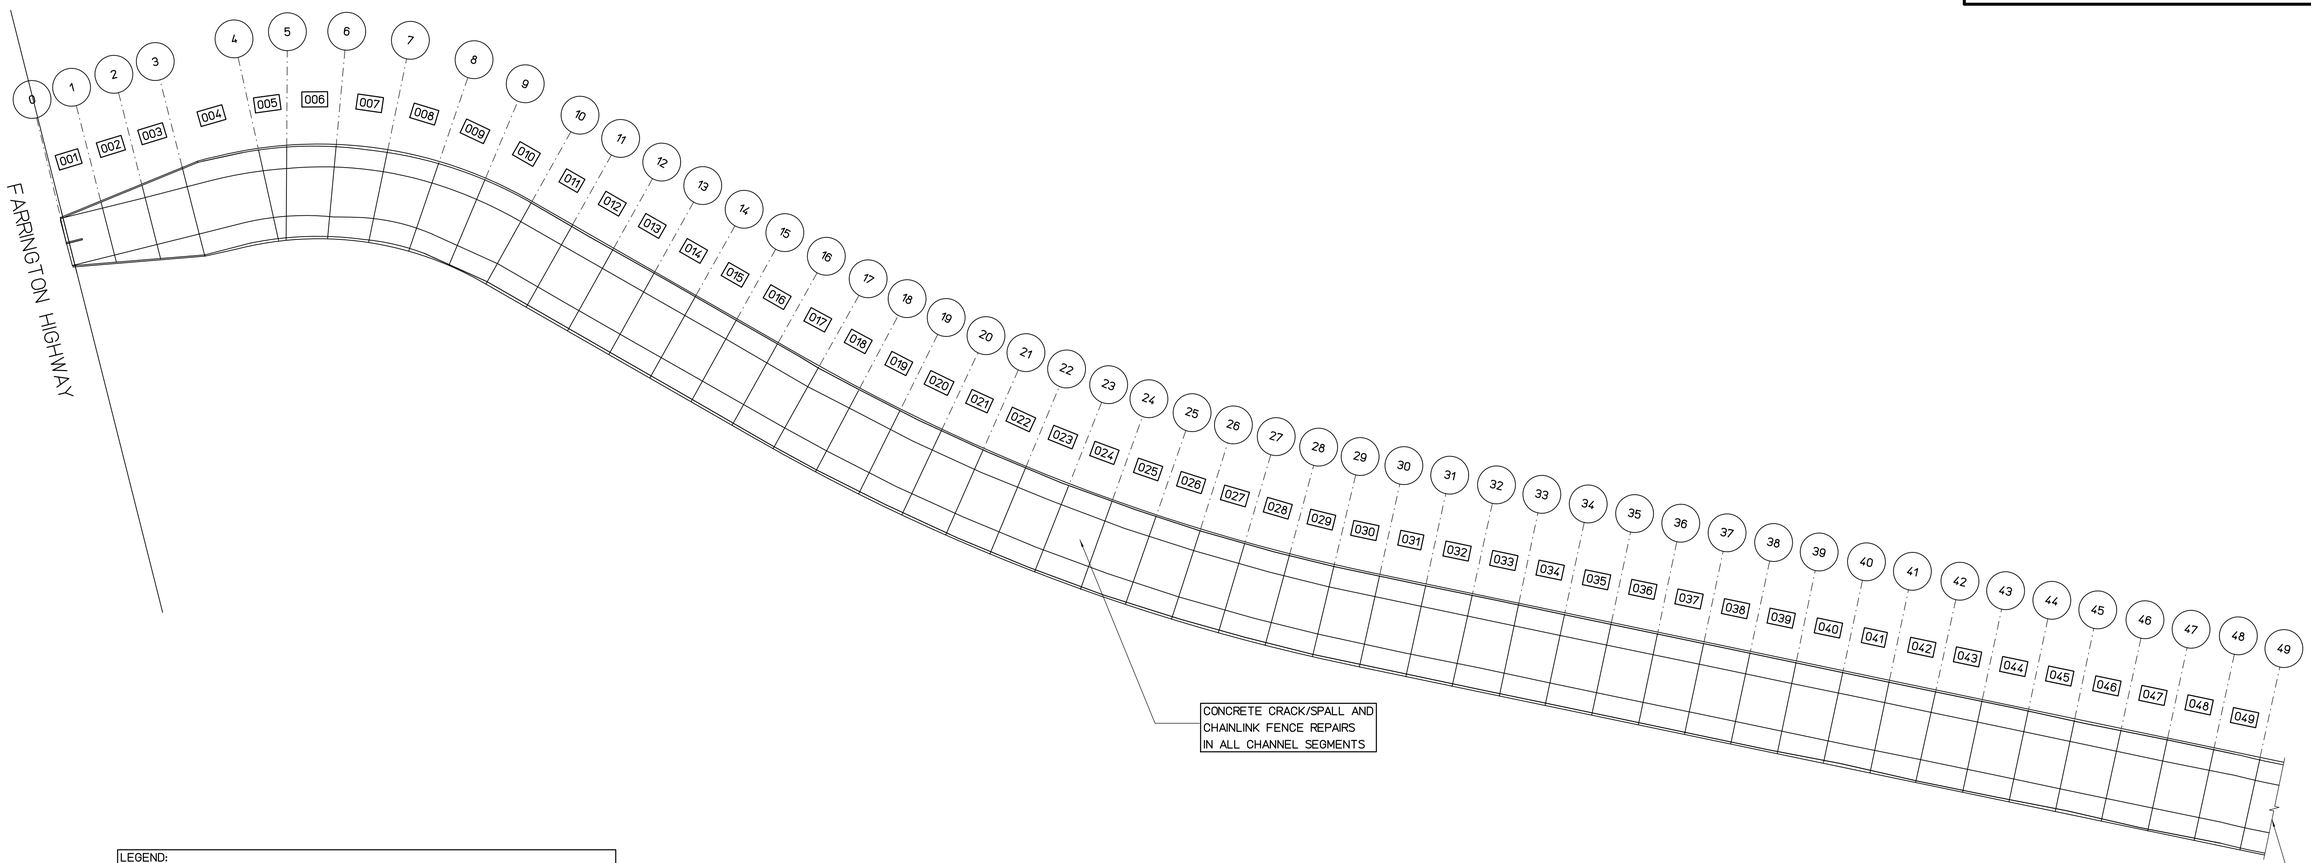

LEGEND:

052	CHANNEL SEGMENT NUMBER. CHANNEL SEGMENT NUMBER IS SAME AS SEGMENT ENDING GRID NUMBER
162	GRID NUMBER. GRIDS ARE LOCATED AT EXISTING CONSTRUCTION JOINTS.
	SHADED AREAS INDICATE NEW CONCRETE LINING, SEE DETAILS IN SHEETS SL201 TO SL207

NOTES:

1. FIRST GRID (0) IS LOCATED AT CHANNEL MAKAI END (FARRINGTON HIGHWAY CULVERT).
2. LAST GRID (177) IS LOCATED AT CHANNEL MAUKA END.
3. DETAIL VIEWS AND PHOTOS OF CHANNEL SEGMENT ARE INDICATED IN CIVIL SHEETS C001 TO C177 CORRESPONDING TO CHANNEL SEGMENTS 001 TO 177.
3. SEE SHEETS C001 TO C177 FOR REPAIR REQUIREMENTS TO CONCRETE CRACKS, CONCRETE SPALLS, AND CHAINLINK FENCES.

SITE PLAN AT GRID (0) TO (49)

SCALE : 1" = 40'-0"

NORTH

GRAPHIC SCALE:

0 10'20' 40' 80' 120'

1"=40'-0"

REVISION NO.	DATE	REVISIONS	BY

ATHER R. DAR
LICENSED PROFESSIONAL ENGINEER
No. 7808-S
HAWAII U.S.A.
Exp. Date: 4-30-20

THIS WORK WAS PREPARED BY ME OR UNDER MY SUPERVISION AND CONSTRUCTION OF THIS PROJECT WILL BE UNDER MY OBSERVATION

DEPARTMENT OF HAWAIIAN HOMELAND

NANAKULI FLOOD CONTROL
CHANNEL IMPROVEMENTS
NANAKULI VALLEY, OAHU HAWAII

SITE PLAN AT GRID (0) TO (49)

DESIGNED BY:	TTP
DRAWN BY:	AK, AP, DL
CHECKED BY:	AD
SUPV:	
DATE:	03/05/2019

HAWAII ENGINEERING GROUP, Inc.
Civil & Structural Engineers
1088 BISHOP STREET #2506
HONOLULU, HI 96813
Tel: 808-533-2092

JOB NO.

SHEET T003
3 OF 225 SHTS

FILE ___ DRAWER ___ ___ FOLDER ___ ___

Plot date: 15-Apr-2020


Full Size Plot

LEGEND:

052	CHANNEL SEGMENT NUMBER. CHANNEL SEGMENT NUMBER IS SAME AS SEGMENT ENDING GRID NUMBER
162	GRID NUMBER. GRIDS ARE LOCATED AT EXISTING CONSTRUCTION JOINTS.
	SHADED AREAS INDICATE NEW CONCRETE LINING, SEE DETAILS IN SHEETS SL201 TO SL207

NOTES:

1. FIRST GRID (0) IS LOCATED AT CHANNEL MAKAI END (FARRINGTON HIGHWAY CULVERT).
2. LAST GRID (177) IS LOCATED AT CHANNEL MAUKA END.
3. DETAIL VIEWS AND PHOTOS OF CHANNEL SEGMENT ARE INDICATED IN CIVIL SHEETS C001 TO C177 CORRESPONDING TO CHANNEL SEGMENTS 001 TO 177.
3. SEE SHEETS C001 TO C177 FOR REPAIR REQUIREMENTS TO CONCRETE CRACKS, CONCRETE SPALLS, AND CHAINLINK FENCES.

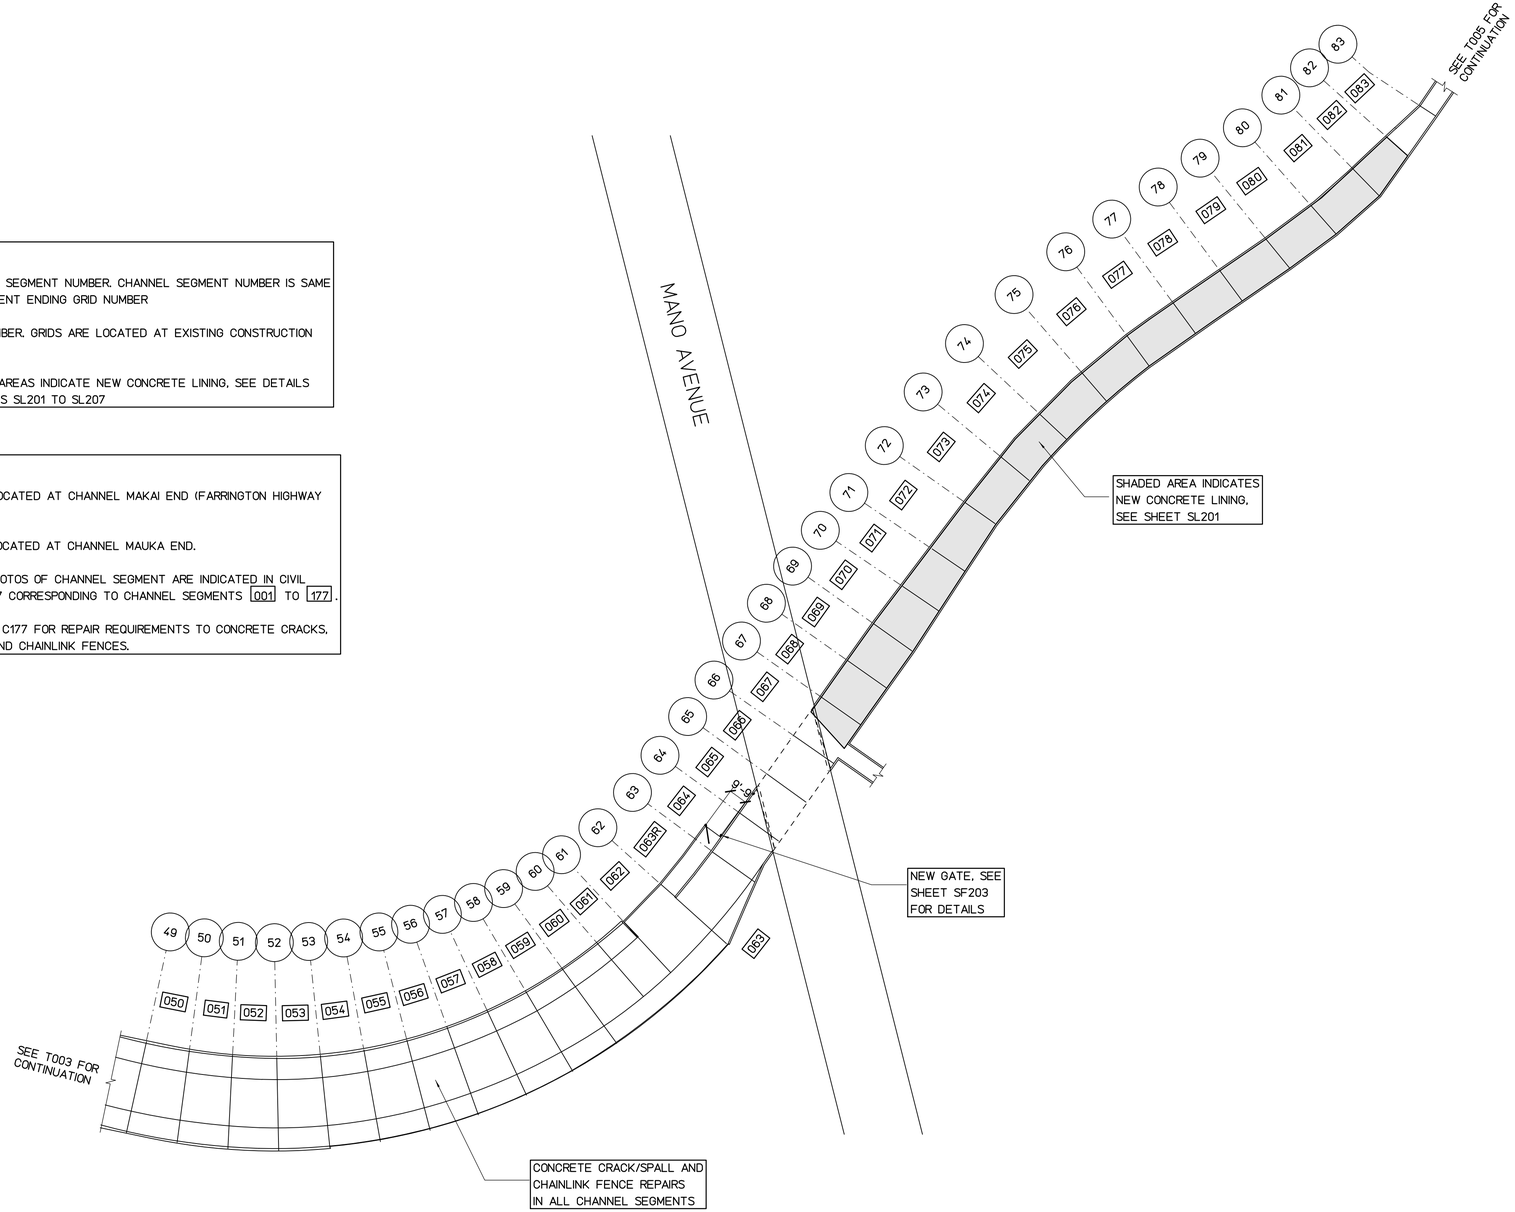

SITE PLAN AT GRID (49) TO (83)

SCALE : 1" = 40'-0"

NORTH

GRAPHIC SCALE:

0 10' 20' 40' 80' 120'

1"=40'-0"

REVISION NO.	DATE	REVISIONS	BY

ATHER R. DAR
LICENSED PROFESSIONAL ENGINEER
No. 7808-S
HAWAII U.S.A.

Exp. Date: 4-30-20

THIS WORK WAS PREPARED BY ME OR UNDER MY SUPERVISION AND CONSTRUCTION OF THIS PROJECT WILL BE UNDER MY OBSERVATION

DEPARTMENT OF HAWAIIAN HOMELAND

NANAKULI FLOOD CONTROL CHANNEL IMPROVEMENTS NANAKULI VALLEY, OAHU HAWAII

SITE PLAN AT GRID (49) TO (83)

DESIGNED BY:	TTP
DRAWN BY:	AK, AP, DL
CHECKED BY:	AD
SUPV:	
DATE:	03/05/2019

HAWAII ENGINEERING GROUP, Inc.
Civil & Structural Engineers
1088 BISHOP STREET #2506
HONOLULU, HI 96813
Tel: 808-523-2092


JOB NO.

SHEET T004
4 OF 225 SHTS

FILE ___ ___ DRAWER___ ___ ___ FOLDER ___ ___

Plot date: 15-Apr-2020

Full Size Plot

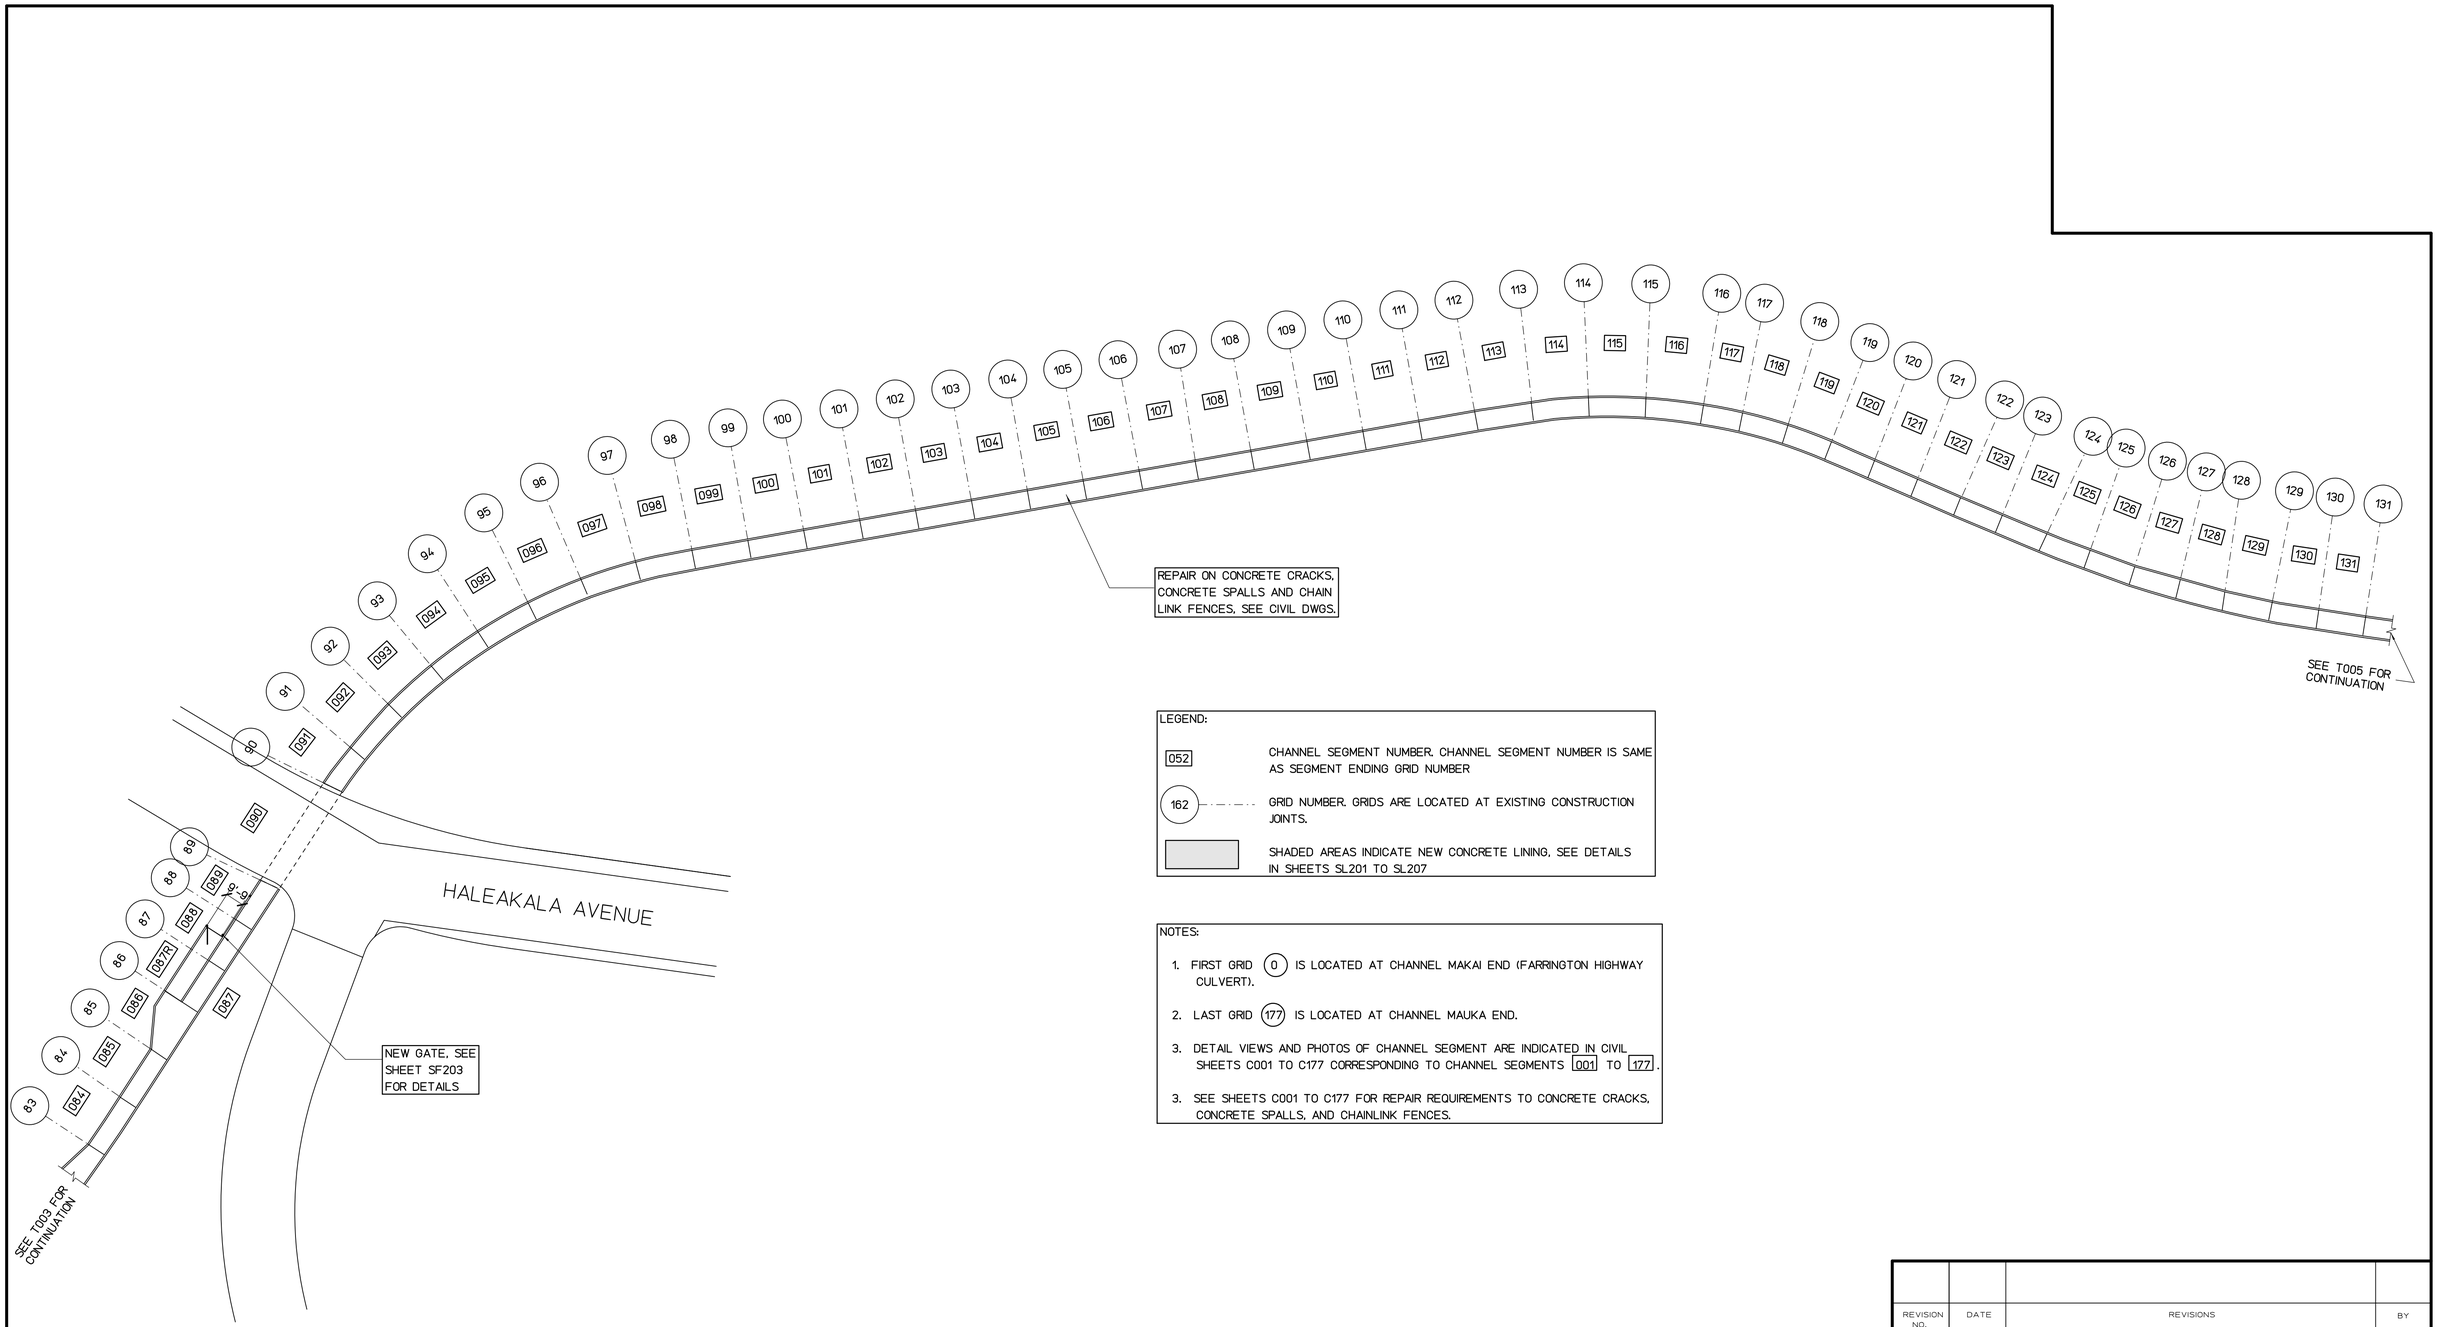

LEGEND:

052	CHANNEL SEGMENT NUMBER. CHANNEL SEGMENT NUMBER IS SAME AS SEGMENT ENDING GRID NUMBER
162	GRID NUMBER. GRIDS ARE LOCATED AT EXISTING CONSTRUCTION JOINTS.
	SHADED AREAS INDICATE NEW CONCRETE LINING, SEE DETAILS IN SHEETS SL201 TO SL207

NOTES:

1. FIRST GRID (0) IS LOCATED AT CHANNEL MAKAI END (FARRINGTON HIGHWAY CULVERT).
2. LAST GRID (177) IS LOCATED AT CHANNEL MAUKA END.
3. DETAIL VIEWS AND PHOTOS OF CHANNEL SEGMENT ARE INDICATED IN CIVIL SHEETS C001 TO C177 CORRESPONDING TO CHANNEL SEGMENTS 001 TO 177.
3. SEE SHEETS C001 TO C177 FOR REPAIR REQUIREMENTS TO CONCRETE CRACKS, CONCRETE SPALLS, AND CHAINLINK FENCES.

SITE PLAN AT GRID (83) TO (131)

SCALE : 1" = 40'-0"

NORTH

GRAPHIC SCALE:

0 10' 20' 40' 80' 120'

1"=40'-0"

REVISION NO.	DATE	REVISIONS	BY

ATHER R. DAR
LICENSED PROFESSIONAL ENGINEER
No. 7808-S
HAWAII U.S.A.
Exp. Date: 4-30-20

THIS WORK WAS PREPARED BY ME OR UNDER MY SUPERVISION AND CONSTRUCTION OF THIS PROJECT WILL BE UNDER MY OBSERVATION

DEPARTMENT OF HAWAIIAN HOMELAND

NANAKULI FLOOD CONTROL CHANNEL IMPROVEMENTS
NANAKULI VALLEY, OAHU HAWAII

SITE PLAN AT GRID (83) TO (131)

DESIGNED BY:	TTP
DRAWN BY:	AK, AP, DL
CHECKED BY:	AD
SUPV:	
DATE:	03/05/2019

HAWAII ENGINEERING GROUP, Inc.
Civil & Structural Engineers
1088 BISHOP STREET #2506
HONOLULU HI 96813
Tel: 808-533-2092

JOB NO.

SHEET T005
5 OF 225 SHTS

FILE ___ DRAWER ___ ___ FOLDER ___ ___

Plot date: 15-Apr-2020


Full Size Plot

LEGEND:

052	CHANNEL SEGMENT NUMBER. CHANNEL SEGMENT NUMBER IS SAME AS SEGMENT ENDING GRID NUMBER
162	GRID NUMBER. GRIDS ARE LOCATED AT EXISTING CONSTRUCTION JOINTS.
	SHADED AREAS INDICATE NEW CONCRETE LINING, SEE DETAILS IN SHEETS SL201 TO SL207

NOTES:

1. FIRST GRID (0) IS LOCATED AT CHANNEL MAKAI END (FARRINGTON HIGHWAY CULVERT).
2. LAST GRID (177) IS LOCATED AT CHANNEL MAUKA END.
3. DETAIL VIEWS AND PHOTOS OF CHANNEL SEGMENT ARE INDICATED IN CIVIL SHEETS C001 TO C177 CORRESPONDING TO CHANNEL SEGMENTS 001 TO 177.
3. SEE SHEETS C001 TO C177 FOR REPAIR REQUIREMENTS TO CONCRETE CRACKS, CONCRETE SPALLS, AND CHAINLINK FENCES.

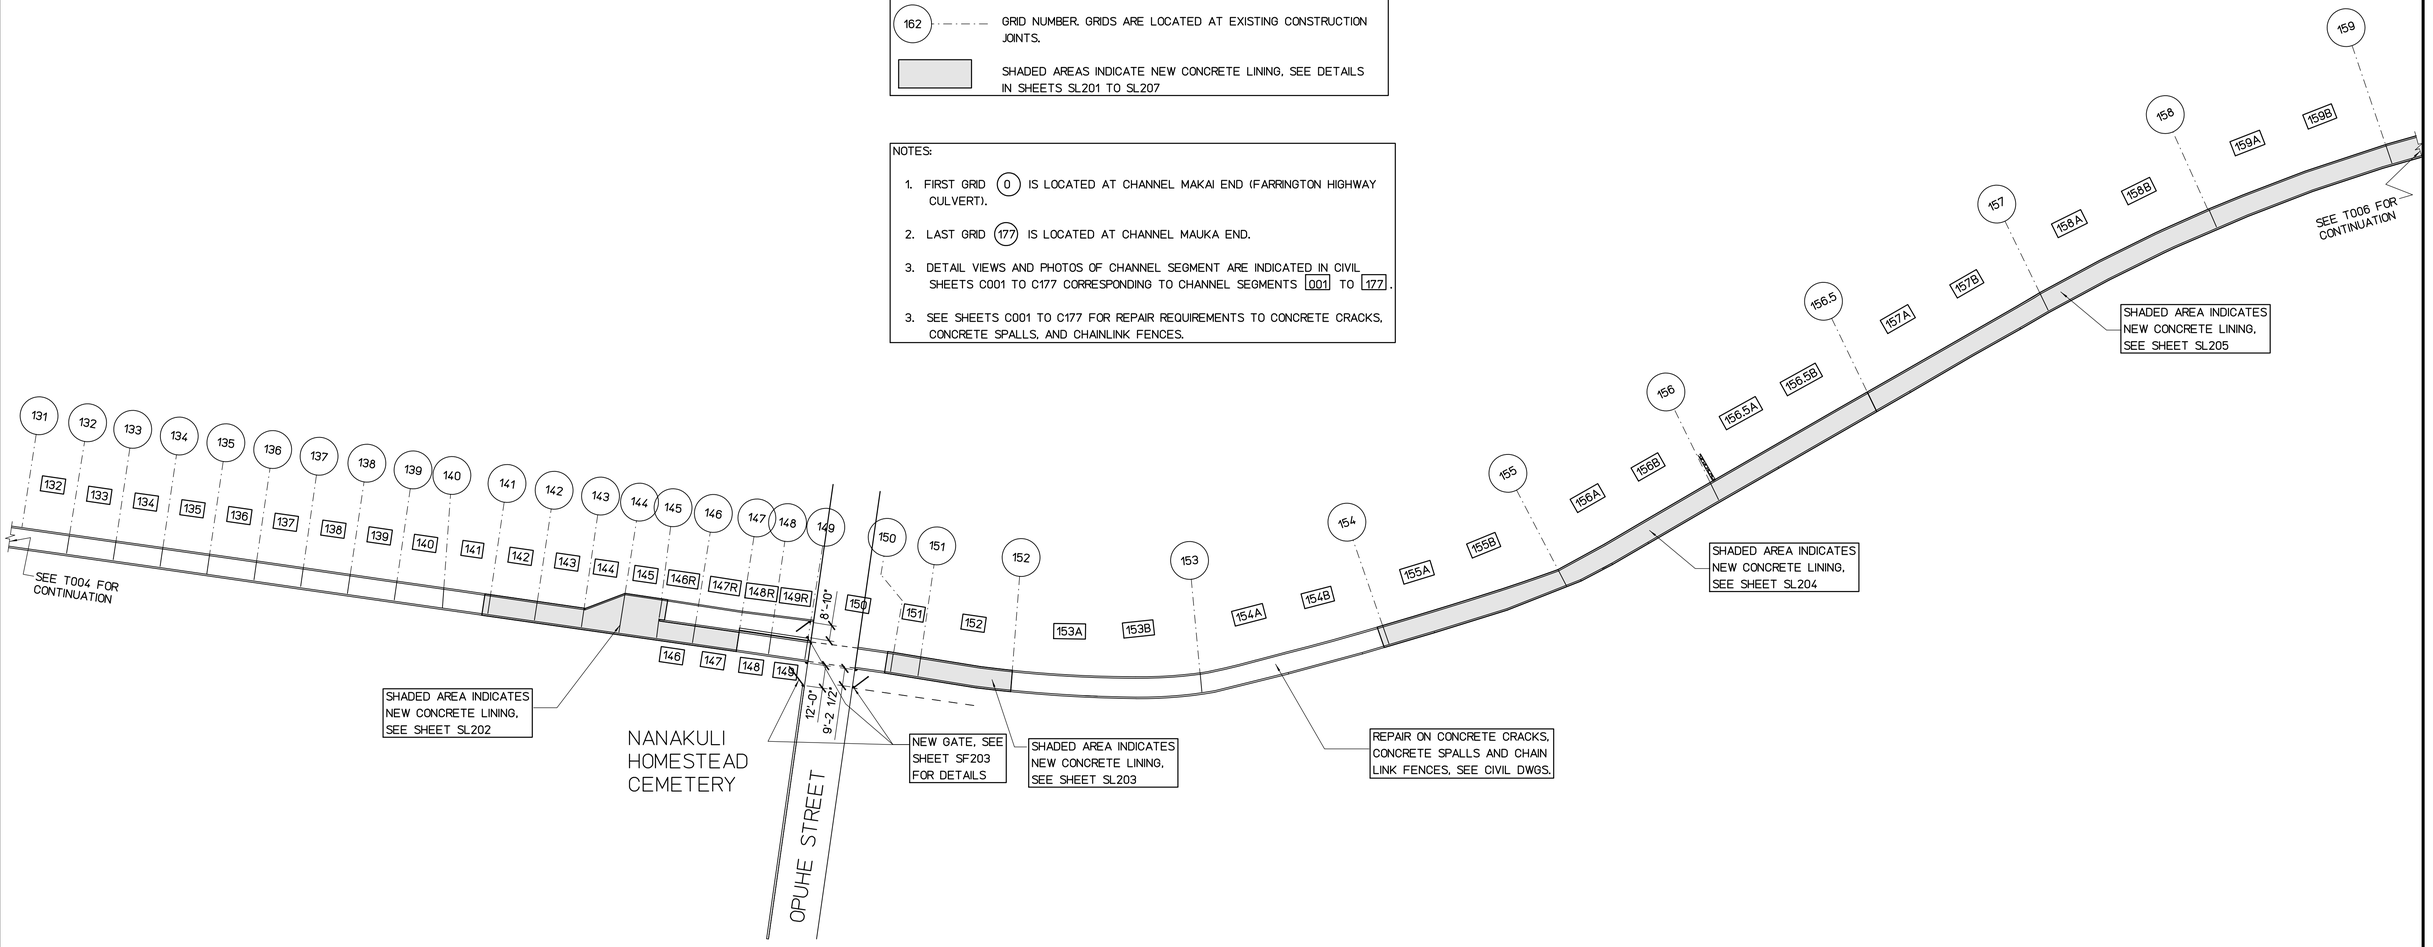

SITE PLAN AT GRID (131) TO (159)

SCALE : 1" = 40'-0"

NORTH

GRAPHIC SCALE:

0 10' 20' 40' 80' 120'

1"=40'-0"

REVISION NO.	DATE	REVISIONS	BY

ATHER R. DAR
LICENSED PROFESSIONAL ENGINEER
No. 7808-S
HAWAII U.S.A.
Exp. Date: 4-30-20

THIS WORK WAS PREPARED BY ME OR UNDER MY SUPERVISION AND CONSTRUCTION OF THIS PROJECT WILL BE UNDER MY OBSERVATION

DEPARTMENT OF HAWAIIAN HOMELAND

NANAKULI FLOOD CONTROL CHANNEL IMPROVEMENTS NANAKULI VALLEY, OAHU HAWAII

SITE PLAN AT GRID (131) TO (159)

DESIGNED BY:	TTP
DRAWN BY:	AK, AP, DL
CHECKED BY:	AD
SUPV:	
DATE:	03/05/2019

HAWAII ENGINEERING GROUP, Inc.
Civil & Structural Engineers
1088 BISHOP STREET #2506
HONOLULU HI 96813
Tel: 808-533-2092


JOB NO.

SHEET T006
6 OF 225 SHTS

FILE ___ DRAWER___ ___ FOLDER ___ ___

Plot date: 15-Apr-2020

Full Size Plot

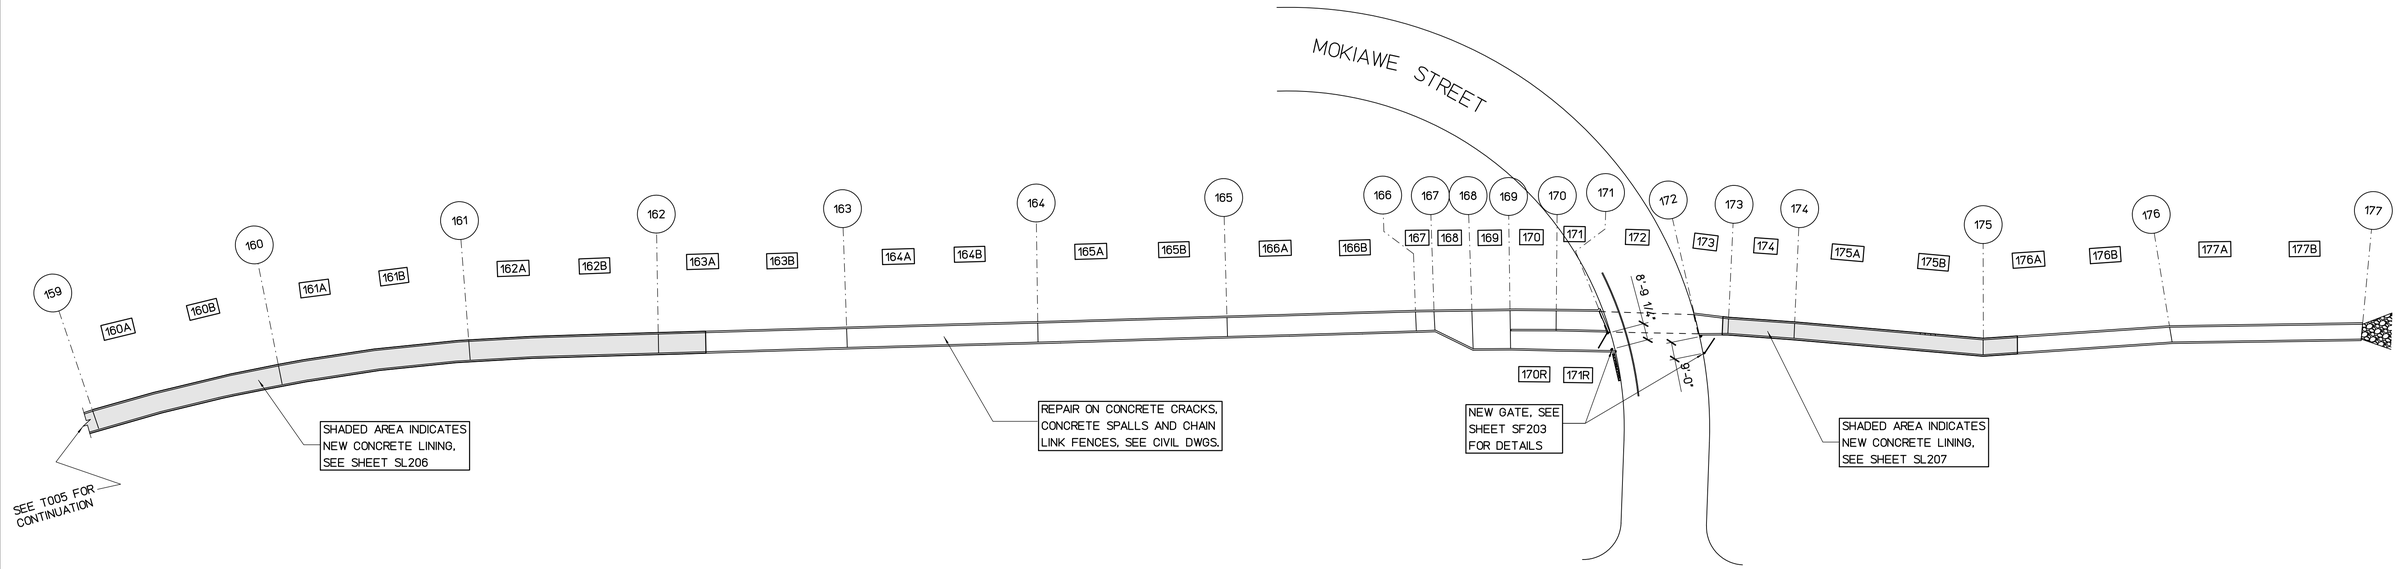

LEGEND:

052	CHANNEL SEGMENT NUMBER. CHANNEL SEGMENT NUMBER IS SAME AS SEGMENT ENDING GRID NUMBER
162	GRID NUMBER. GRIDS ARE LOCATED AT EXISTING CONSTRUCTION JOINTS.
	SHADED AREAS INDICATE NEW CONCRETE LINING, SEE DETAILS IN SHEETS SL201 TO SL207

NOTES:

1. FIRST GRID (0) IS LOCATED AT CHANNEL MAKAI END (FARRINGTON HIGHWAY CULVERT).
2. LAST GRID (177) IS LOCATED AT CHANNEL MAUKA END.
3. DETAIL VIEWS AND PHOTOS OF CHANNEL SEGMENT ARE INDICATED IN CIVIL SHEETS C001 TO C177 CORRESPONDING TO CHANNEL SEGMENTS 001 TO 177.
3. SEE SHEETS C001 TO C177 FOR REPAIR REQUIREMENTS TO CONCRETE CRACKS, CONCRETE SPALLS, AND CHAINLINK FENCES.

SITE PLAN AT GRID (159) TO (177)

SCALE : 1" = 40'-0"

NORTH

GRAPHIC SCALE:

0 10'20' 40' 80' 120'

1"=40'-0"

REVISION NO.	DATE	REVISIONS	BY

ATHER R. DAR
LICENSED PROFESSIONAL ENGINEER
No. 7808-S
HAWAII U.S.A.

Exp. Date: 4-30-20

THIS WORK WAS PREPARED BY ME OR UNDER MY SUPERVISION AND CONSTRUCTION OF THIS PROJECT WILL BE UNDER MY OBSERVATION

DEPARTMENT OF HAWAIIAN HOMELAND

NANAKULI FLOOD CONTROL CHANNEL IMPROVEMENTS NANAKULI VALLEY, OAHU HAWAII

SITE PLAN AT GRID (159) TO (177)

DESIGNED BY:	TTP
DRAWN BY:	AK, AP, DL
CHECKED BY:	AD
SUPV:	
DATE:	03/05/2019

HAWAII ENGINEERING GROUP, Inc.
Civil & Structural Engineers
1088 BISHOP STREET #2506
HONOLULU, HI 96813
Tel: 808-533-2092


JOB NO.

SHEET T007

8 OF 225 SHTS

FILE ___ DRAWER ___ ___ FOLDER ___ ___

Plot date: 15-Apr-2020
Full Size Plot

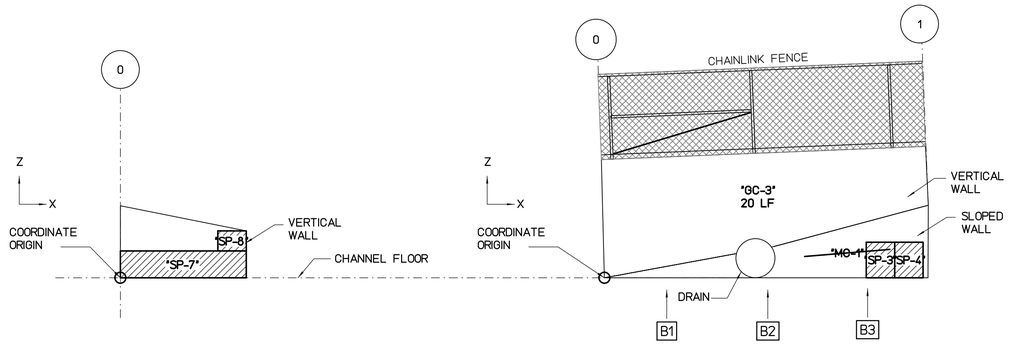


WALL "C" FACE 2 FLATTEN VIEW

SCALE : 3/16" = 1'-0"


WALL "B" FLATTEN VIEW

SCALE : 3/16" = 1'-0"

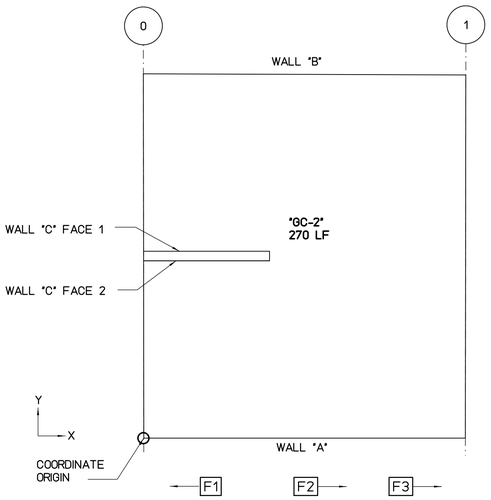

FLOOR PLAN VIEW

SCALE : 3/16" = 1'-0"

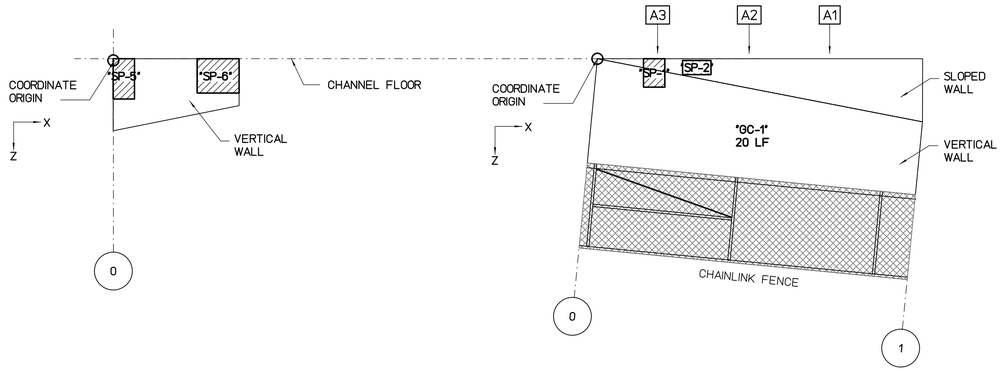

WALL "C" FACE 1 FLATTEN VIEW

SCALE : 3/16" = 1'-0"

WALL "A" FLATTEN VIEW

SCALE : 3/16" = 1'-0"

REPAIR LEGEND AND NOTES:

- [2] CRACK AND SPALL REPAIR TYPES, SEE SHEETS SR201 AND SR202 FOR DETAILS. TYPE [*] INDICATES NO-REPAIR
- (A) CHAINLINK FENCE REPAIR TYPES, SEE SHEETS SF201 AND SF202 FOR DETAILS
- 1.0 TOP OF WALL LEANING DISTANCE TOWARD CHANNEL IN INCHES, SEE SHEETS SL101 TO SL207 FOR CONCRETE LINING

PHOTO LEGEND:

- A1 WALL "A" ELEVATION PHOTO IDENTIFICATION SEE FLATTEN VIEW FOR PHOTO LOCATION
- B1 WALL "B" ELEVATION PHOTO IDENTIFICATION SEE FLATTEN VIEW FOR PHOTO LOCATION
- F1 CHANNEL FLOOR PHOTO IDENTIFICATION SEE FLOOR PLAN VIEW FOR PHOTO LOCATION

B1



B2



B3



F1



F2



F3



A1



A2



A3



SPALL REPAIR CHART

MARK	LOCATION	REPAIR TYPE	SPALL DIMENSION L	W	D	SPALL VOLUME	SPALL CENTER COORDINATE X	Y OR Z	RATING
"SP-1"	WALL "A"	3	18	24	3	1296	4	0.9	6
"SP-2"	WALL "A"	3	24	12	2	576	7	0.5	7
"SP-3"	WALL "B"	3	36	24	2	1728	19.4	1.3	7
"SP-4"	WALL "B"	3	36	24	2	1728	21.4	1.3	7
"SP-5"	WALL "C1"	4	17	34	2	1156	1	1.4	8
"SP-6"	WALL "C1"	4	35	29	8	8120	7.4	1.4	8
"SP-7"	WALL "C2"	4	106	23	2	4876	4.5	1	8
"SP-8"	WALL "C2"	4	24	17	2	816	8	2.6	8

CHAINLINK FENCE REPAIR CHART

MARK	LOCATION	REPAIR TYPE	POSTS	TOP RAIL	BOTTOM WIRE	BRACE	FABRIC

NOT IN CONTRACT

CRACK REPAIR CHART

MARK	LOCATION	REPAIR TYPE	GENERAL CRACKS (LF)	MAJOR CRACKS WIDTH (IN)	LENGTH (FT)	START PNT X	START PNT Y,Z	END PNT X	END PNT Y,Z	RATING
"MC-1"	WALL "B"	1	-	0.38	6	14	1.5	20	2	6
"GC-1"	WALL "A"	*	20	-	-	-	-	-	-	8
"GC-2"	FLOOR	*	270	-	-	-	-	-	-	8
"GC-3"	WALL "B"	*	20	-	-	-	-	-	-	8

GRAPHIC SCALES:

0 2' 4' 8' 12' 16'

3/16"=1'-0"

REVISION NO.	DATE	REVISIONS	BY

ATHER R. DAR
LICENSED PROFESSIONAL ENGINEER
No. 7808-S
HAWAII U.S.A.
Exp. Date: 4-30-20

THIS WORK WAS PREPARED BY ME OR UNDER MY SUPERVISION AND CONSTRUCTION OF THIS PROJECT WILL BE UNDER MY OBSERVATION

DEPARTMENT OF HAWAIIAN HOMELAND

NANAKULI FLOOD CONTROL CHANNEL IMPROVEMENTS
NANAKULI VALLEY, OAHU HAWAII

CHANNEL SEGMENT 001 REPAIR DETAILS

DESIGNED BY:	TTP
DRAWN BY:	AK, AP, DL
CHECKED BY:	AD
SUPV:	
DATE:	03/05/2019


HAWAII ENGINEERING GROUP, Inc.
Civil & Structural Engineers
1088 BISHOP STREET #2506
HONOLULU, HI 96813
Tel: 808-533-2092

JOB NO.

SHEET C001
8 OF 225 SHTS


FILE __ DRAWER __ FOLDER __

Plot date: 15-Apr-2020
Full Size Plot

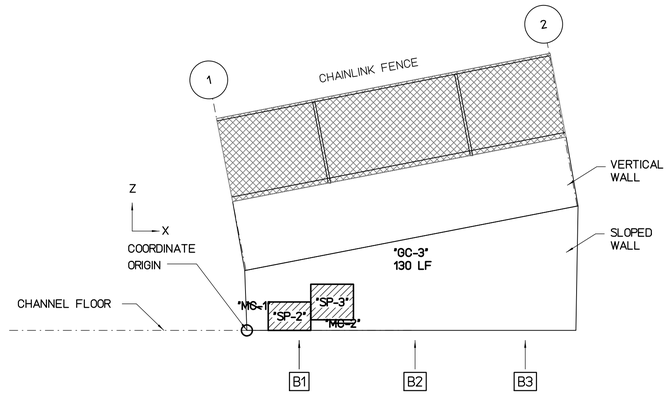


WALL "B" FLATTEN VIEW

SCALE : 3/16" = 1'-0"

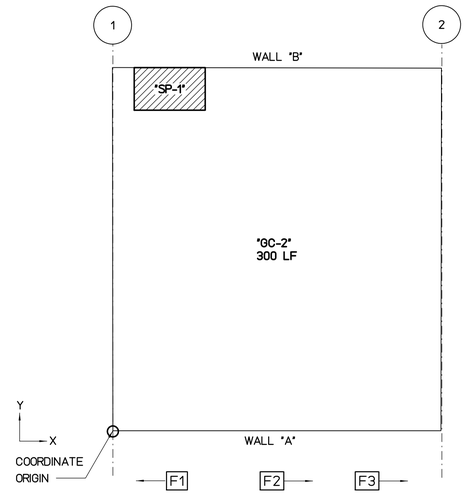

FLOOR PLAN VIEW

SCALE : 3/16" = 1'-0"

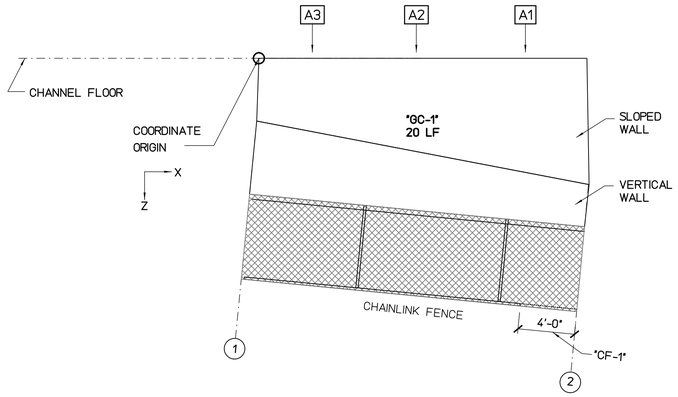

WALL "A" FLATTEN VIEW

SCALE : 3/16" = 1'-0"

REPAIR LEGEND AND NOTES:

- 2 — CRACK AND SPALL REPAIR TYPES, SEE SHEETS SR201 AND SR202 FOR DETAILS. TYPE [*] INDICATES NO-REPAIR
- (A) — CHAINLINK FENCE REPAIR TYPES, SEE SHEETS SF201 AND SF202 FOR DETAILS
- 1.0 — TOP OF WALL LEANING DISTANCE TOWARD CHANNEL IN INCHES, SEE SHEETS SL101 TO SL207 FOR CONCRETE LINING

PHOTO LEGEND:

- A1 — WALL "A" ELEVATION PHOTO IDENTIFICATION SEE FLATTEN VIEW FOR PHOTO LOCATION
- B1 — WALL "B" ELEVATION PHOTO IDENTIFICATION SEE FLATTEN VIEW FOR PHOTO LOCATION
- F1 — CHANNEL FLOOR PHOTO IDENTIFICATION SEE FLOOR PLAN VIEW FOR PHOTO LOCATION

B1



B2



B3



F1



F2



F3



A1



A2



A3



SPALL REPAIR CHART

MARK	LOCATION	REPAIR TYPE	SPALL DIMENSION L	SPALL DIMENSION W	SPALL DIMENSION D	SPALL VOLUME	SPALL CENTER COORDINATE X	SPALL CENTER COORDINATE Y OR Z	RATING
"SP-1"	FLOOR	3	60	36	3	6480	4	24.1	6
"SP-2"	WALL "B"	3	36	24	2	1728	3	1	7
"SP-3"	WALL "B"	3	36	30	2	2160	6	2	7

CHAINLINK FENCE REPAIR CHART

MARK	LOCATION	REPAIR TYPE	POSTS	TOP RAIL	BOTTOM WIRE	BRACE	FABRIC
"CF-1"	WALL "A"	(C)	-	MISSING 4'	-	-	-

NOT IN CONTRACT

CRACK REPAIR CHART

MARK	LOCATION	REPAIR TYPE	GENERAL CRACKS (LF)	MAJOR CRACKS WIDTH (IN)	MAJOR CRACKS LENGTH (FT)	MAJOR CRACKS START PNT X	MAJOR CRACKS START PNT Y,Z	MAJOR CRACKS END PNT X	MAJOR CRACKS END PNT Y,Z	RATING
"MC-1"	WALL "B"	1	-	0.25	1	0	2	1	1.5	7
"MC-2"	WALL "B"	1	-	0.25	2	6	0.5	7.5	0.5	7
"GC-1"	WALL "A"	*	20	-	-	-	-	-	-	8
"GC-2"	FLOOR	*	300	-	-	-	-	-	-	8
"GC-3"	WALL "B"	*	130	-	-	-	-	-	-	8

GRAPHIC SCALES:

0 1' 2' 4' 8' 12' 16'

3/16"=1'-0"

REVISION NO.	DATE	REVISIONS	BY

ATHER R. DAR
LICENSED PROFESSIONAL ENGINEER
No. 7808-S
HAWAII U.S.A.
Exp. Date: 4-30-20

THIS WORK WAS PREPARED BY ME OR UNDER MY SUPERVISION AND CONSTRUCTION OF THIS PROJECT WILL BE UNDER MY OBSERVATION

DEPARTMENT OF HAWAIIAN HOMELAND

NANAKULI FLOOD CONTROL CHANNEL IMPROVEMENTS
NANAKULI VALLEY, OAHU HAWAII

CHANNEL SEGMENT 002 REPAIR DETAILS


DESIGNED BY: TTP
DRAWN BY: AK, AP, DL
CHECKED BY: AD
SUPV:
DATE: 03/05/2019

HAWAII ENGINEERING GROUP, Inc.
Civil & Structural Engineers
1088 BISHOP STREET #2506
HONOLULU, HI 96813
Tel: 808-533-2092

JOB NO.


SHEET C002
9 OF 225 SHTS

FILE ___ DRAWER ___ ___ FOLDER ___ ___

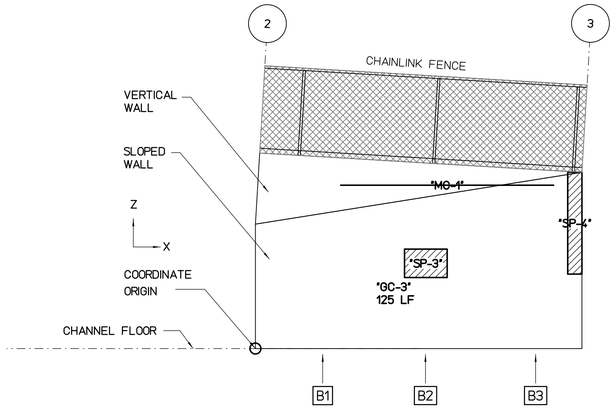


WALL "B" FLATTEN VIEW

SCALE : 3/16" = 1'-0"

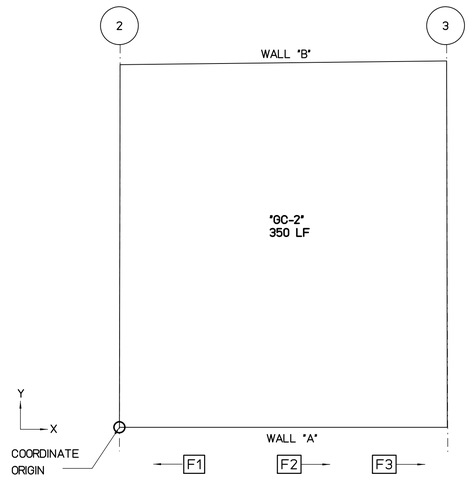

FLOOR PLAN VIEW

SCALE : 3/16" = 1'-0"

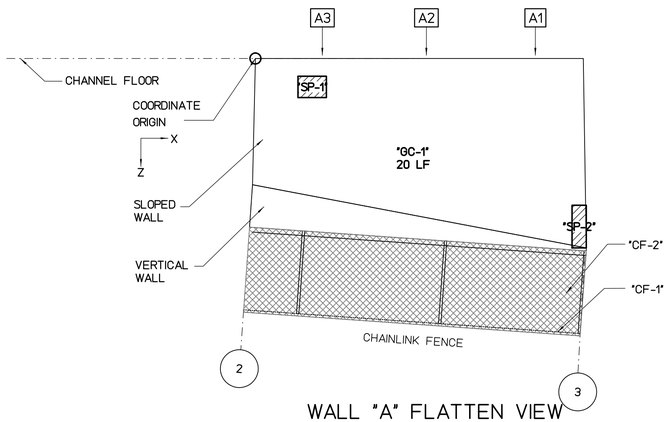

WALL "A" FLATTEN VIEW

SCALE : 3/16" = 1'-0"

REPAIR LEGEND AND NOTES:

- [2] CRACK AND SPALL REPAIR TYPES, SEE SHEETS SR201 AND SR202 FOR DETAILS. TYPE [*] INDICATES NO-REPAIR
- (A) CHAINLINK FENCE REPAIR TYPES, SEE SHEETS SF201 AND SF202 FOR DETAILS
- [1.0] TOP OF WALL LEANING DISTANCE TOWARD CHANNEL IN INCHES, SEE SHEETS SL101 TO SL207 FOR CONCRETE LINING

PHOTO LEGEND:

- [A1] WALL "A" ELEVATION PHOTO IDENTIFICATION SEE FLATTEN VIEW FOR PHOTO LOCATION
- [B1] WALL "B" ELEVATION PHOTO IDENTIFICATION SEE FLATTEN VIEW FOR PHOTO LOCATION
- [F1] CHANNEL FLOOR PHOTO IDENTIFICATION SEE FLOOR PLAN VIEW FOR PHOTO LOCATION

B1



B2



B3



F1



F2



F3



A1



A2



A3



SPALL REPAIR CHART

MARK	LOCATION	REPAIR TYPE	SPALL DIMENSION L	SPALL DIMENSION W	SPALL DIMENSION D	SPALL VOLUME	SPALL CENTER COORDINATE X	SPALL CENTER COORDINATE Y OR Z	RATING
"SP-1"	WALL "A"	3	24	18	2	864	4	2	7
"SP-2"	WALL "A"	3	12	36	3	1296	22.8	11.8	6
"SP-3"	WALL "B"	3	36	24	2	1728	12	6	7
"SP-4"	WALL "B"	3	12	86	3	3096	22.5	8.8	6

CHAINLINK FENCE REPAIR CHART

MARK	LOCATION	REPAIR TYPE	POSTS	TOP RAIL	BOTTOM WIRE	BRACE	FABRIC
"CF-1"	WALL "A"	C	-	MISSING 24'	-	-	-
"CF-2"	WALL "A"	E	-	-	-	-	DAMAGED 24'x6'

NOT IN CONTRACT

CRACK REPAIR CHART

MARK	LOCATION	REPAIR TYPE	GENERAL CRACKS (LF)	MAJOR CRACKS WIDTH (IN)	MAJOR CRACKS LENGTH (FT)	MAJOR CRACKS START PNT X	MAJOR CRACKS START PNT Y,Z	MAJOR CRACKS END PNT X	MAJOR CRACKS END PNT Y,Z	RATING
"MC-1"	WALL "B"	1	-	0.25	15	6	11.5	21	11.5	6
"GC-1"	WALL "A"	*	20	-	-	-	-	-	-	8
"GC-2"	FLOOR	*	350	-	-	-	-	-	-	8
"GC-3"	WALL "B"	*	125	-	-	-	-	-	-	8

GRAPHIC SCALES:

0 1' 2' 4' 8' 12' 16'

3/16"=1'-0"

REVISION NO.	DATE	REVISIONS	BY

ATHER R. DAR
LICENSED PROFESSIONAL ENGINEER
No. 7808-S
HAWAII U.S.A.

Exp. Date: 4-30-20

THIS WORK WAS PREPARED BY ME OR UNDER MY SUPERVISION AND CONSTRUCTION OF THIS PROJECT WILL BE UNDER MY OBSERVATION

DEPARTMENT OF HAWAIIAN HOMELAND

NANAKULI FLOOD CONTROL CHANNEL IMPROVEMENTS NANAKULI VALLEY, OAHU HAWAII

CHANNEL SEGMENT [003] REPAIR DETAILS

DESIGNED BY:	TTP
DRAWN BY:	AK, AP, DL
CHECKED BY:	AD
SUPV:	
DATE:	03/05/2019

HAWAII ENGINEERING GROUP, Inc.
Civil & Structural Engineers
1088 BISHOP STREET #2506
HONOLULU, HI 96813
Tel: 808-533-2092

JOB NO.

SHEET C003


10 OF 225 SHTS

FILE ___ ___ DRAWER ___ ___ ___ FOLDER ___ ___

Plot date: 15-Apr-2020


Full Size Plot

Plot date: 15-Apr-2020
Full Size Plot

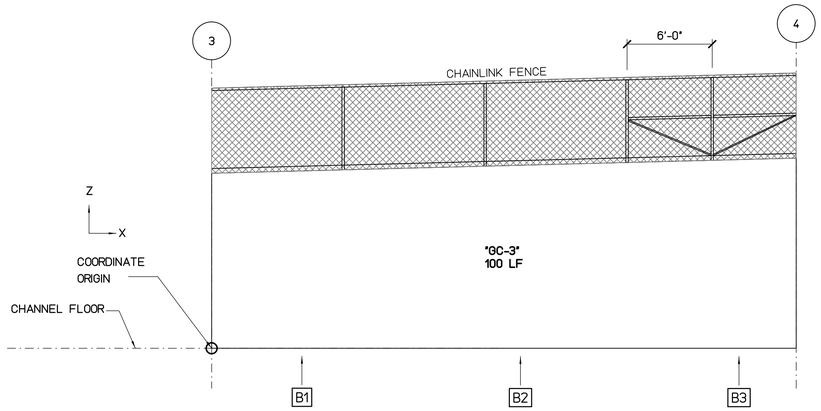


WALL "B" FLATTEN VIEW

SCALE : 3/16" = 1'-0"

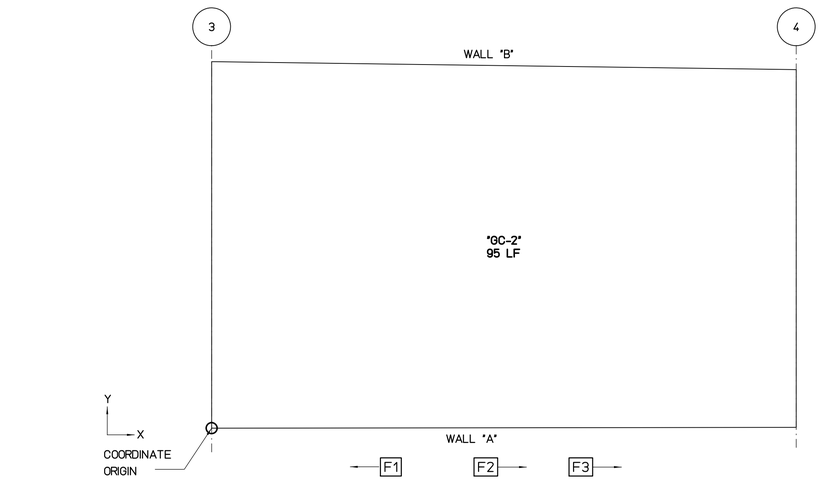

FLOOR PLAN VIEW

SCALE : 3/16" = 1'-0"

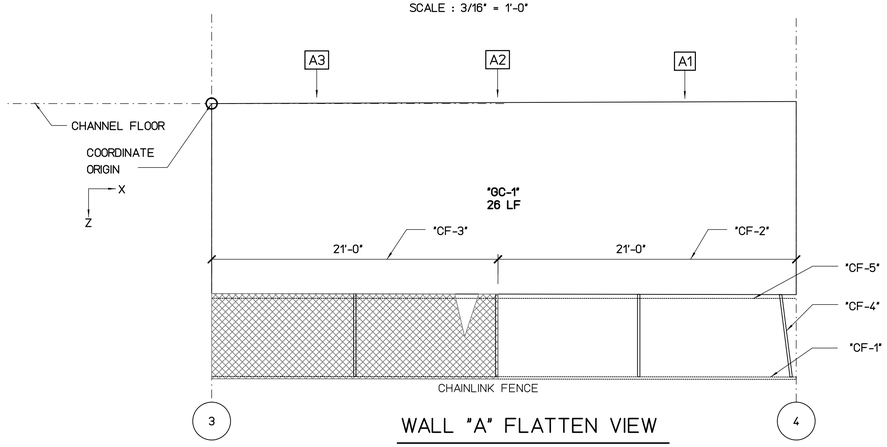

WALL "A" FLATTEN VIEW

SCALE : 3/16" = 1'-0"

REPAIR LEGEND AND NOTES:

- [2] CRACK AND SPALL REPAIR TYPES, SEE SHEETS SR201 AND SR202 FOR DETAILS. TYPE [*] INDICATES NO-REPAIR
- (A) CHAINLINK FENCE REPAIR TYPES, SEE SHEETS SF201 AND SF202 FOR DETAILS
- 1.0 TOP OF WALL LEANING DISTANCE TOWARD CHANNEL IN INCHES, SEE SHEETS SL101 TO SL207 FOR CONCRETE LINING

PHOTO LEGEND:

- [A1] WALL "A" ELEVATION PHOTO IDENTIFICATION SEE FLATTEN VIEW FOR PHOTO LOCATION
- [B1] WALL "B" ELEVATION PHOTO IDENTIFICATION SEE FLATTEN VIEW FOR PHOTO LOCATION
- [F1] CHANNEL FLOOR PHOTO IDENTIFICATION SEE FLOOR PLAN VIEW FOR PHOTO LOCATION

B1



B2



B3



F1



F2



F3



A1



A2



A3



SPALL REPAIR CHART

MARK	LOCATION	REPAIR TYPE	SPALL DIMENSION L	SPALL DIMENSION W	SPALL DIMENSION D	SPALL VOLUME	SPALL CENTER COORDINATE X	SPALL CENTER COORDINATE Y OR Z	RATING

CHAINLINK FENCE REPAIR CHART

MARK	LOCATION	REPAIR TYPE	POSTS	TOP RAIL	BOTTOM WIRE	BRACE	FABRIC
"CF-1"	WALL "A"	(C)	-	MISSING 42'	-	-	-
"CF-2"	WALL "A"	(E)	-	-	-	-	MISSING 21'x6'
"CF-3"	WALL "A"	(E)		-	-	-	DAMAGED 21'x6'
"CF-4"	WALL "A"	(A)	DAMAGED 11			-	-
"CF-5"	WALL "A"	(B)	MISSING 42"			-	-

NOT IN CONTRACT

CRACK REPAIR CHART

MARK	LOCATION	REPAIR TYPE	GENERAL CRACKS (LF)	MAJOR CRACKS WIDTH (IN)	MAJOR CRACKS LENGTH (FT)	MAJOR CRACKS START PNT X	MAJOR CRACKS START PNT Y,Z	MAJOR CRACKS END PNT X	MAJOR CRACKS END PNT Y,Z	RATING
"GC-1"	WALL "A"	[*]	26	-	-	-	-	-	-	8
"GC-2"	FLOOR	[*]	95	-	-	-	-	-	-	8
"GC-3"	WALL "B"	[*]	100	-	-	-	-	-	-	8

GRAPHIC SCALES:

0 1' 2' 4' 8' 12' 16'

3/16"=1'-0"

REVISION NO.	DATE	REVISIONS	BY

ATHER R. DAR
LICENSED PROFESSIONAL ENGINEER
No. 7808-S
HAWAII U.S.A.
Exp. Date: 4-30-20

THIS WORK WAS PREPARED BY ME OR UNDER MY SUPERVISION AND CONSTRUCTION OF THIS PROJECT WILL BE UNDER MY OBSERVATION

DEPARTMENT OF HAWAIIAN HOMELAND

NANAKULI FLOOD CONTROL CHANNEL IMPROVEMENTS NANAKULI VALLEY, OAHU HAWAII

CHANNEL SEGMENT [004] REPAIR DETAILS


DESIGNED BY:	TTP
DRAWN BY:	AK, AP, DL
CHECKED BY:	AD
SUPV:	
DATE:	03/05/2019

HAWAII ENGINEERING GROUP, Inc.
Civil & Structural Engineers
1088 BISHOP STREET #2506
HONOLULU, HI 96813
Tel: 808-533-2092

JOB NO.


SHEET C004
11 OF 225 SHTS

FILE ___ DRAWER ___ ___ FOLDER ___ ___

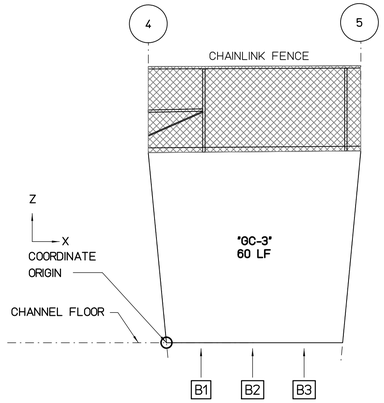


WALL "B" FLATTEN VIEW

SCALE : 3/16" = 1'-0"

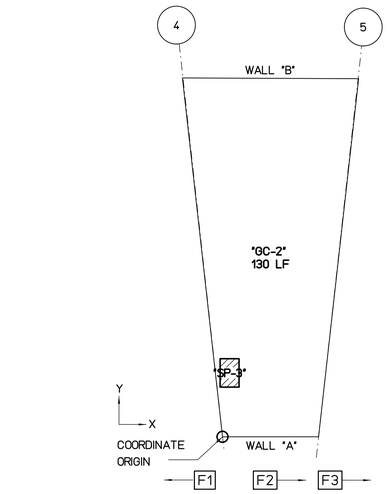

FLOOR PLAN VIEW

SCALE : 3/16" = 1'-0"

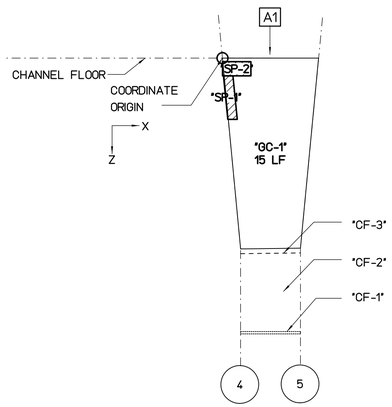

WALL "A" FLATTEN VIEW

SCALE : 3/16" = 1'-0"

REPAIR LEGEND AND NOTES:

- [2] CRACK AND SPALL REPAIR TYPES, SEE SHEETS SR201 AND SR202 FOR DETAILS. TYPE [×] INDICATES NO-REPAIR
- (A) CHAINLINK FENCE REPAIR TYPES, SEE SHEETS SF201 AND SF202 FOR DETAILS
- [1.0] TOP OF WALL LEANING DISTANCE TOWARD CHANNEL IN INCHES, SEE SHEETS SL101 TO SL207 FOR CONCRETE LINING

PHOTO LEGEND:

- [A1] WALL "A" ELEVATION PHOTO IDENTIFICATION SEE FLATTEN VIEW FOR PHOTO LOCATION
- [B1] WALL "B" ELEVATION PHOTO IDENTIFICATION SEE FLATTEN VIEW FOR PHOTO LOCATION
- [F1] CHANNEL FLOOR PHOTO IDENTIFICATION SEE FLOOR PLAN VIEW FOR PHOTO LOCATION

B1



B2




B3



F1



F2

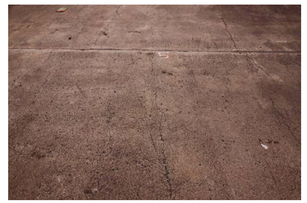

F3



A1



A2



A3



SPALL REPAIR CHART

MARK	LOCATION	REPAIR TYPE	SPALL DIMENSION L	SPALL DIMENSION W	SPALL DIMENSION D	SPALL VOLUME	SPALL CENTER COORDINATE X	SPALL CENTER COORDINATE Y OR Z	RATING
"SP-1"	WALL "A"	[3]	8	36	2	576	0.25	2.75	7
"SP-2"	WALL "A"	[3]	24	12	3	864	1	0.75	7
"SP-3"	FLOOR	[3]	16	24	2	768	0.5	4.5	7

CHAINLINK FENCE REPAIR CHART

MARK	LOCATION	REPAIR TYPE	POSTS	TOP RAIL	BOTTOM WIRE	BRACE	FABRIC
"CF-1"	WALL "A"	(C)	-	MISSING 4'	-	-	-
"CF-2"	WALL "A"	(E)	-	-	-	-	MISSING 4'x6'
"CF-3"	WALL "A"	(D)	-	-	MISSING 4'	-	-

NOT IN CONTRACT

CRACK REPAIR CHART

MARK	LOCATION	REPAIR TYPE	GENERAL CRACKS (LF)	MAJOR CRACKS WIDTH (IN)	MAJOR CRACKS LENGTH (FT)	MAJOR CRACKS START PNT X	MAJOR CRACKS START PNT Y,Z	MAJOR CRACKS END PNT X	MAJOR CRACKS END PNT Y,Z	RATING
"GC-1"	WALL "A"	[×]	15	-	-	-	-	-	-	8
"GC-2"	FLOOR	[×]	130	-	-	-	-	-	-	8
"GC-3"	WALL "B"	[×]	60	-	-	-	-	-	-	8

GRAPHIC SCALES:

0 1' 2' 4' 8' 12' 16'

3/16"=1'-0"

REVISION NO.	DATE	REVISIONS	BY

ATHER R. DAR
LICENSED PROFESSIONAL ENGINEER
No. 7808-S
HAWAII U.S.A.

Exp. Date: 4-30-20

THIS WORK WAS PREPARED BY ME OR UNDER MY SUPERVISION AND CONSTRUCTION OF THIS PROJECT WILL BE UNDER MY OBSERVATION

DEPARTMENT OF HAWAIIAN HOMELAND

NANAKULI FLOOD CONTROL
CHANNEL IMPROVEMENTS
NANAKULI VALLEY, OAHU HAWAII

CHANNEL SEGMENT [005] REPAIR DETAILS

DESIGNED BY:	TTP
DRAWN BY:	AK, AP, DL
CHECKED BY:	AD
SUPV:	
DATE:	03/05/2019

HAWAII ENGINEERING GROUP, Inc.
Civil & Structural Engineers
1088 BISHOP STREET #2506
HONOLULU, HI 96813
Tel: 808-533-2092


JOB NO.

SHEET C005
12 OF 225 SHTS

FILE ___ DRAWER ___ ___ FOLDER ___ ___


Plot date: 15-Apr-2020

Full Size Plot

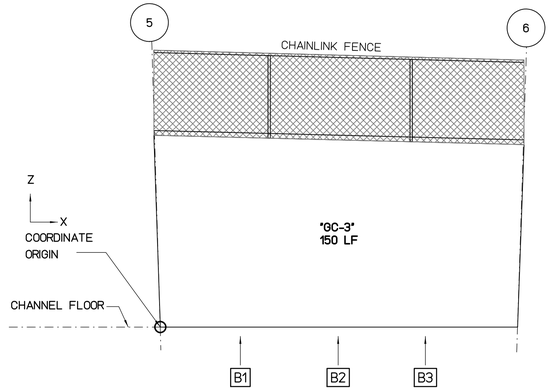


WALL "B" FLATTEN VIEW

SCALE : 3/16" = 1'-0"

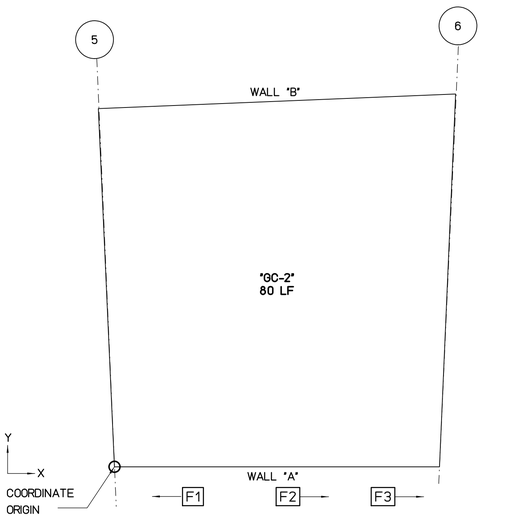

FLOOR PLAN VIEW

SCALE : 3/16" = 1'-0"

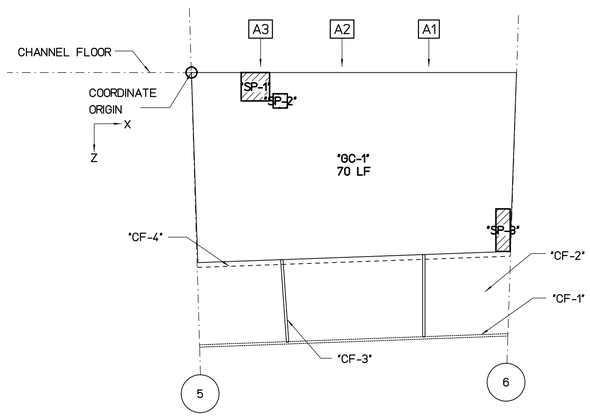

WALL "A" FLATTEN VIEW

SCALE : 3/16" = 1'-0"

REPAIR LEGEND AND NOTES:

- [2] CRACK AND SPALL REPAIR TYPES, SEE SHEETS SR201 AND SR202 FOR DETAILS. TYPE [*] INDICATES NO-REPAIR
- (A) CHAINLINK FENCE REPAIR TYPES, SEE SHEETS SF201 AND SF202 FOR DETAILS
- 1.0> TOP OF WALL LEANING DISTANCE TOWARD CHANNEL IN INCHES, SEE SHEETS SL101 TO SL207 FOR CONCRETE LINING

PHOTO LEGEND:

- [A1] WALL "A" ELEVATION PHOTO IDENTIFICATION SEE FLATTEN VIEW FOR PHOTO LOCATION
- [B1] WALL "B" ELEVATION PHOTO IDENTIFICATION SEE FLATTEN VIEW FOR PHOTO LOCATION
- [F1] CHANNEL FLOOR PHOTO IDENTIFICATION SEE FLOOR PLAN VIEW FOR PHOTO LOCATION

B1



B2



B3



F1



F2



F3



A1



A2



A3



SPALL REPAIR CHART

MARK	LOCATION	REPAIR TYPE	SPALL DIMENSION L	SPALL DIMENSION W	SPALL DIMENSION D	SPALL VOLUME	SPALL CENTER COORDINATE X	SPALL CENTER COORDINATE Y OR Z	RATING
"SP-1"	WALL "A"	[3]	24	24	2	1152	4.5	1	7
"SP-2"	WALL "A"	[3]	12	12	2	288	6.3	2	7
"SP-3"	WALL "A"	[3]	12	36	3	1296	21.5	11.5	7

CHAINLINK FENCE REPAIR CHART

MARK	LOCATION	REPAIR TYPE	POSTS	TOP RAIL	BOTTOM WIRE	BRACE	FABRIC
"CF-1"	WALL "A"	(C)	-	MISSING 22'	-	-	-
"CF-2"	WALL "A"	(E)	-	-	-	-	MISSING 22'x6'
"CF-3"	WALL "A"	(A)	BENT 1	-	-	-	-
"CF-4"	WALL "A"	(B)	-	-	MISSING 22'	-	-

NOT IN CONTRACT

CRACK REPAIR CHART

MARK	LOCATION	REPAIR TYPE	GENERAL CRACKS (LF)	MAJOR CRACKS WIDTH (IN)	MAJOR CRACKS LENGTH (FT)	MAJOR CRACKS START PNT X	MAJOR CRACKS START PNT Y,Z	MAJOR CRACKS END PNT X	MAJOR CRACKS END PNT Y,Z	RATING
"GC-1"	WALL "A"	[*]	70	-	-	-	-	-	-	8
"GC-2"	FLOOR	[*]	80	-	-	-	-	-	-	8
"GC-3"	WALL "B"	[*]	150	-	-	-	-	-	-	8

GRAPHIC SCALES:

0 1' 2' 4' 8' 12' 16'

3/16"=1'-0"

REVISION NO.	DATE	REVISIONS	BY

ATHER R. DAR
LICENSED PROFESSIONAL ENGINEER
No. 7808-S
HAWAII U.S.A.
Exp. Date: 4-30-20

THIS WORK WAS PREPARED BY ME OR UNDER MY SUPERVISION AND CONSTRUCTION OF THIS PROJECT WILL BE UNDER MY OBSERVATION

DEPARTMENT OF HAWAIIAN HOMELAND

NANAKULI FLOOD CONTROL
CHANNEL IMPROVEMENTS
NANAKULI VALLEY, OAHU HAWAII

CHANNEL SEGMENT [006] REPAIR DETAILS

DESIGNED BY:	TTP
DRAWN BY:	AK, AP, DL
CHECKED BY:	AD
SUPV:	
DATE:	03/05/2019

HAWAII ENGINEERING GROUP, Inc.
Civil & Structural Engineers
1088 BISHOP STREET #2506
HONOLULU HI 96813
Tel: 808-533-2092

JOB NO.


SHEET C006
13 OF 225 SHTS

FILE ___ DRAWER ___ ___ FOLDER ___ ___

Plot date: 15-Apr-2020


Full Size Plot

Plot date: 15-Apr-2020
Full Size Plot

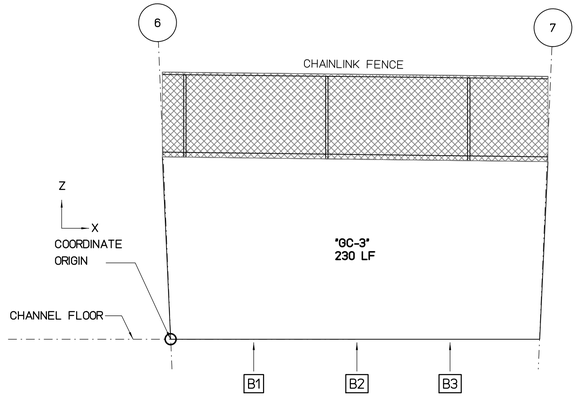


WALL "B" FLATTEN VIEW

SCALE : 3/16" = 1'-0"

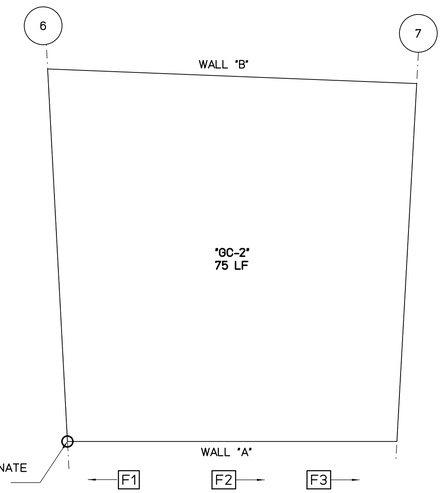

FLOOR PLAN VIEW

SCALE : 3/16" = 1'-0"

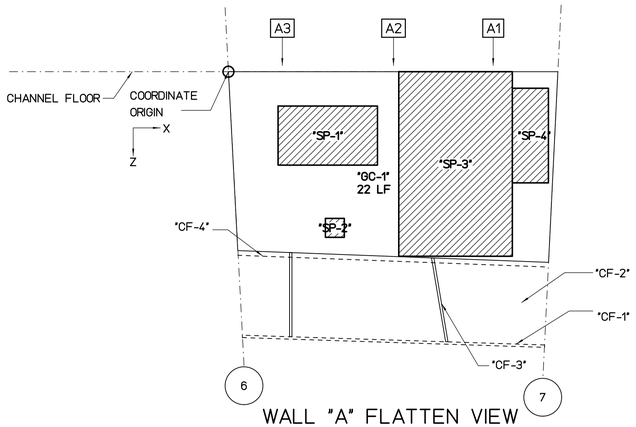

WALL "A" FLATTEN VIEW

SCALE : 3/16" = 1'-0"

REPAIR LEGEND AND NOTES:

- [2] CRACK AND SPALL REPAIR TYPES, SEE SHEETS SR201 AND SR202 FOR DETAILS. TYPE [×] INDICATES NO-REPAIR
- (A) CHAINLINK FENCE REPAIR TYPES, SEE SHEETS SF201 AND SF202 FOR DETAILS
- 1.0> TOP OF WALL LEANING DISTANCE TOWARD CHANNEL IN INCHES, SEE SHEETS SL101 TO SL207 FOR CONCRETE LINING

PHOTO LEGEND:

- [A1] WALL "A" ELEVATION PHOTO IDENTIFICATION SEE FLATTEN VIEW FOR PHOTO LOCATION
- [B1] WALL "B" ELEVATION PHOTO IDENTIFICATION SEE FLATTEN VIEW FOR PHOTO LOCATION
- [F1] CHANNEL FLOOR PHOTO IDENTIFICATION SEE FLOOR PLAN VIEW FOR PHOTO LOCATION

B1



B2



B3



F1



F2



F3



A1



A2



A3



SPALL REPAIR CHART

MARK	LOCATION	REPAIR TYPE	SPALL DIMENSION L	SPALL DIMENSION W	SPALL DIMENSION D	SPALL VOLUME	SPALL CENTER COORDINATE X	SPALL CENTER COORDINATE Y OR Z	RATING
"SP-1"	WALL "A"	3	84	50	2	8400	7	4.5	5
"SP-2"	WALL "A"	3	16	16	2	512	7.5	11	6
"SP-3"	WALL "A"	3	96	156	3	44928	16	6.5	5
"SP-4"	WALL "A"	3	31	80	2	5920	21	4.5	6

CHAINLINK FENCE REPAIR CHART

MARK	LOCATION	REPAIR TYPE	POSTS	TOP RAIL	BOTTOM WIRE	BRACE	FABRIC
"CF-1"	WALL "A"	C	-	MISSING 22'	-		-
"CF-2"	WALL "A"	E	-	-	-	-	MISSING 22'x6'
"CF-3"	WALL "A"	A	BENT 1	-	-	-	-
"CF-4"	WALL "A"	B	MISSING 24"	-	-	-	-

NOT IN CONTRACT

CRACK REPAIR CHART

MARK	LOCATION	REPAIR TYPE	GENERAL CRACKS (LF)	MAJOR CRACKS WIDTH (IN)	MAJOR CRACKS LENGTH (FT)	MAJOR CRACKS START PNT X	MAJOR CRACKS START PNT Y,Z	MAJOR CRACKS END PNT X	MAJOR CRACKS END PNT Y,Z	RATING
"GC-1"	WALL "A"	×	22	-	-	-	-	-	-	8
"GC-2"	FLOOR	×	75	-	-	-	-	-	-	8
"GC-3"	WALL "B"	×	230	-	-	-	-	-	-	8

GRAPHIC SCALES:

0 1' 2' 4' 8' 12' 16'

3/16"=1'-0"

REVISION NO.	DATE	REVISIONS	BY

ATHER R. DAR
LICENSED PROFESSIONAL ENGINEER
No. 7808-S
HAWAII U.S.A.
Exp. Date: 4-30-20

THIS WORK WAS PREPARED BY ME OR UNDER MY SUPERVISION AND CONSTRUCTION OF THIS PROJECT WILL BE UNDER MY OBSERVATION

DEPARTMENT OF HAWAIIAN HOMELAND

NANAKULI FLOOD CONTROL
CHANNEL IMPROVEMENTS
NANAKULI VALLEY, OAHU HAWAII

CHANNEL SEGMENT 007 REPAIR DETAILS


DESIGNED BY:	TTP
DRAWN BY:	AK, AP, DL
CHECKED BY:	AD
SUPV:	
DATE:	03/05/2019

HAWAII ENGINEERING GROUP, Inc.
Civil & Structural Engineers
1088 BISHOP STREET #2506
HONOLULU HI 96813
Tel: 808-533-2092

JOB NO.


SHEET C007
14 OF 225 SHTS

FILE ___ DRAWER ___ ___ FOLDER ___ ___

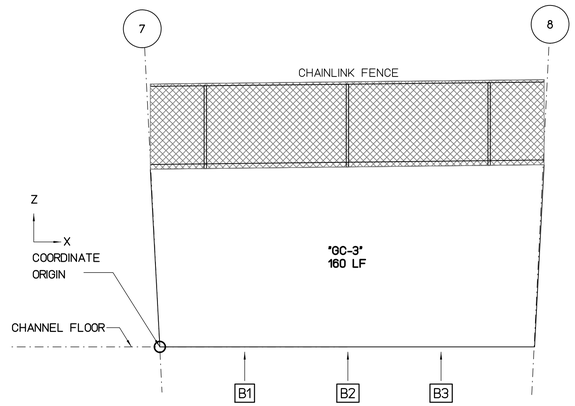


WALL "B" FLATTEN VIEW

SCALE : 3/16" = 1'-0"

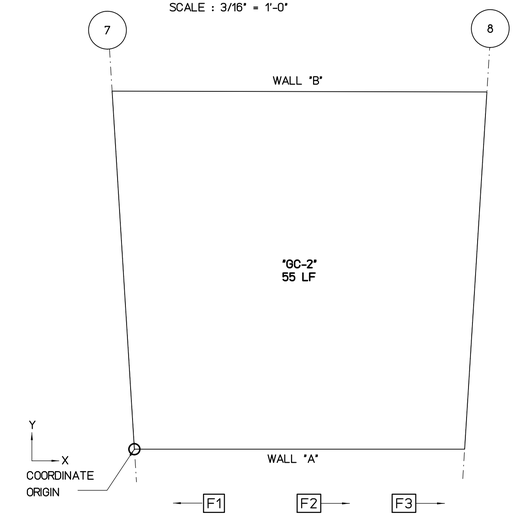

FLOOR PLAN VIEW

SCALE : 3/16" = 1'-0"

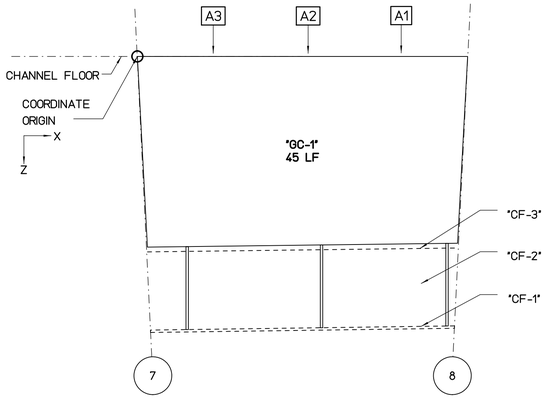

WALL "A" FLATTEN VIEW

SCALE : 3/16" = 1'-0"

REPAIR LEGEND AND NOTES:

- [2] CRACK AND SPALL REPAIR TYPES, SEE SHEETS SR201 AND SR202 FOR DETAILS. TYPE [*] INDICATES NO-REPAIR
- (A) CHAINLINK FENCE REPAIR TYPES, SEE SHEETS SF201 AND SF202 FOR DETAILS
- [1.0] TOP OF WALL LEANING DISTANCE TOWARD CHANNEL IN INCHES, SEE SHEETS SL101 TO SL207 FOR CONCRETE LINING

PHOTO LEGEND:

- [A1] WALL "A" ELEVATION PHOTO IDENTIFICATION SEE FLATTEN VIEW FOR PHOTO LOCATION
- [B1] WALL "B" ELEVATION PHOTO IDENTIFICATION SEE FLATTEN VIEW FOR PHOTO LOCATION
- [F1] CHANNEL FLOOR PHOTO IDENTIFICATION SEE FLOOR PLAN VIEW FOR PHOTO LOCATION

B1



B2



B3



F1



F2



F3



A1



A2



A3



SPALL REPAIR CHART

MARK	LOCATION	REPAIR TYPE	SPALL DIMENSION L	SPALL DIMENSION W	SPALL DIMENSION D	SPALL VOLUME	SPALL CENTER COORDINATE X	SPALL CENTER COORDINATE Y OR Z	RATING

CHAINLINK FENCE REPAIR CHART

MARK	LOCATION	REPAIR TYPE	POSTS	TOP RAIL	BOTTOM WIRE	BRACE	FABRIC
"CF-1"	WALL "A"	(C)	-	MISSING 22'	-	-	-
"CF-2"	WALL "A"	(E)	-	-	-	-	MISSING 22'x6'
"CF-3"	WALL "A"	(D)	-	-	MISSING 22'	-	-

NOT IN CONTRACT

CRACK REPAIR CHART

MARK	LOCATION	REPAIR TYPE	GENERAL CRACKS (LF)	MAJOR CRACKS WIDTH (IN)	MAJOR CRACKS LENGTH (FT)	MAJOR CRACKS START PNT X	MAJOR CRACKS START PNT Y,Z	MAJOR CRACKS END PNT X	MAJOR CRACKS END PNT Y,Z	RATING
"GC-1"	WALL "A"	[*]	45	-	-	-	-	-	-	8
"GC-2"	FLOOR	[*]	55	-	-	-	-		-	8
"GC-3"	WALL "B"	[*]	160	-	-	-	-	-	-	8

GRAPHIC SCALES:

0 1' 2' 4' 8' 12' 16'

3/16"=1'-0"

REVISION NO.	DATE	REVISIONS	BY

ATHER R. DAR
LICENSED PROFESSIONAL ENGINEER
No. 7808-S
HAWAII U.S.A.

Exp. Date: 4-30-20

THIS WORK WAS PREPARED BY ME OR UNDER MY SUPERVISION AND CONSTRUCTION OF THIS PROJECT WILL BE UNDER MY OBSERVATION

DEPARTMENT OF HAWAIIAN HOMELAND

NANAKULI FLOOD CONTROL
CHANNEL IMPROVEMENTS
NANAKULI VALLEY, OAHU HAWAII

CHANNEL SEGMENT [008] REPAIR DETAILS

DESIGNED BY:	TTP
DRAWN BY:	AK, AP, DL
CHECKED BY:	AD
SUPV:	
DATE:	03/05/2019

HAWAII ENGINEERING GROUP, Inc.
Civil & Structural Engineers
1088 BISHOP STREET #2506
HONOLULU, HI 96813
Tel: 808-533-2092

JOB NO.


SHEET C008
15 OF 225 SHTS

FILE ___ DRAWER ___ ___ FOLDER ___ ___

Plot date: 15-Apr-2020


Full Size Plot

Plot date: 15-Apr-2020
Full Size Plot

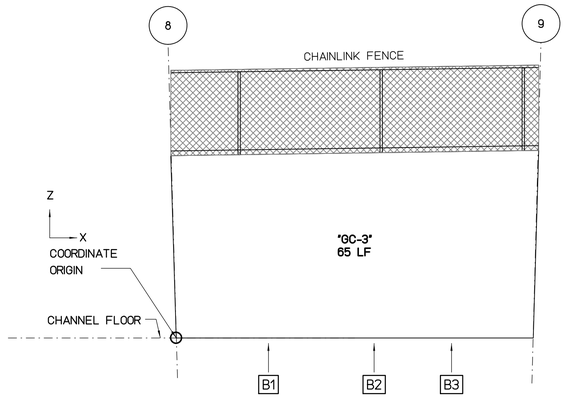


WALL "B" FLATTEN VIEW

SCALE : 3/16" = 1'-0"

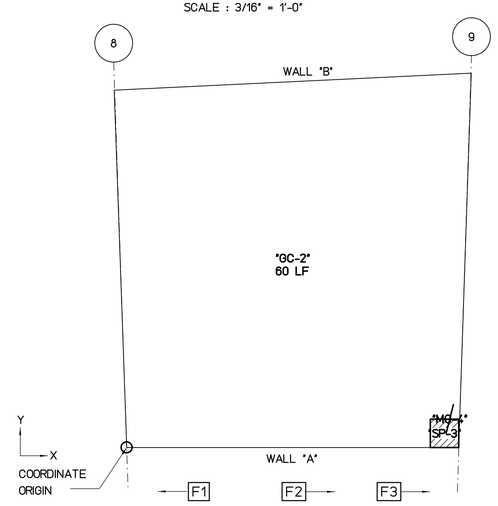

FLOOR PLAN VIEW

SCALE : 3/16" = 1'-0"

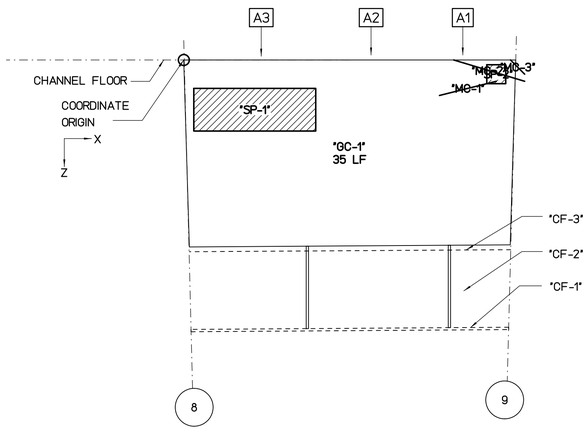

WALL "A" FLATTEN VIEW

SCALE : 3/16" = 1'-0"

REPAIR LEGEND AND NOTES:

- 2 — CRACK AND SPALL REPAIR TYPES, SEE SHEETS SR201 AND SR202 FOR DETAILS. TYPE [*] INDICATES NO-REPAIR
- (A) — CHAINLINK FENCE REPAIR TYPES, SEE SHEETS SF201 AND SF202 FOR DETAILS
- 1.0 — TOP OF WALL LEANING DISTANCE TOWARD CHANNEL IN INCHES, SEE SHEETS SL101 TO SL207 FOR CONCRETE LINING

PHOTO LEGEND:

- A1 — WALL "A" ELEVATION PHOTO IDENTIFICATION SEE FLATTEN VIEW FOR PHOTO LOCATION
- B1 — WALL "B" ELEVATION PHOTO IDENTIFICATION SEE FLATTEN VIEW FOR PHOTO LOCATION
- F1 — CHANNEL FLOOR PHOTO IDENTIFICATION SEE FLOOR PLAN VIEW FOR PHOTO LOCATION

B1



B2



B3



F1



F2



F3



A1



A2



A3



SPALL REPAIR CHART

MARK	LOCATION	REPAIR TYPE	SPALL DIMENSION L	SPALL DIMENSION W	SPALL DIMENSION D	SPALL VOLUME	SPALL CENTER COORDINATE X	SPALL CENTER COORDINATE Y OR Z	RATING
"SP-1"	WALL "A"	3	103	36	2	7416	5	3.5	6
"SP-2"	WALL "A"	3	16	16	2	512	22	1	6
"SP-3"	FLOOR	3	24	24	2	1152	22.5	0.5	6

CHAINLINK FENCE REPAIR CHART

MARK	LOCATION	REPAIR TYPE	POSTS	TOP RAIL	BOTTOM WIRE	BRACE	FABRIC
"CF-1"	WALL "A"	C	-	MISSING 23'	-	-	-
"CF-2"	WALL "A"	E	-	-	-	-	MISSING 23'x6'
"CF-3"	WALL "A"	D	-	-	MISSING 23'	-	-

NOT IN CONTRACT

CRACK REPAIR CHART

MARK	LOCATION	REPAIR TYPE	GENERAL CRACKS (LF)	MAJOR CRACKS WIDTH (IN)	MAJOR CRACKS LENGTH (FT)	MAJOR CRACKS START PNT X	MAJOR CRACKS START PNT Y,Z	MAJOR CRACKS END PNT X	MAJOR CRACKS END PNT Y,Z	RATING
"MC-1"	WALL "A"	1	-	1	5	18	2.5	22	1.5	6
"MC-2"	WALL "A"	1	-	0.75	5.5	19	0	24	1.5	6
"MC-3"	WALL "A"	1	-	1	2	23	0	24	1	6
"MC-4"	FLOOR	1	-	0.5	3	22.5	1	23	3	7
"GC-1"	WALL "A"	*	35	-	-	-	-	-	-	8
"GC-2"	FLOOR	*	60	-	-	-	-	-	-	8
"GC-3"	WALL "B"	*	65	-	-	-	-	-	-	8

GRAPHIC SCALES:

0 1' 2' 4' 8' 12' 16'

3/16"=1'-0"

REVISION NO.	DATE	REVISIONS	BY

ATHER R. DAR
LICENSED PROFESSIONAL ENGINEER
No. 7808-S
HAWAII U.S.A.
Exp. Date: 4-30-20

THIS WORK WAS PREPARED BY ME OR UNDER MY SUPERVISION AND CONSTRUCTION OF THIS PROJECT WILL BE UNDER MY OBSERVATION

DEPARTMENT OF HAWAIIAN HOMELAND

NANAKULI FLOOD CONTROL CHANNEL IMPROVEMENTS NANAKULI VALLEY, OAHU HAWAII

CHANNEL SEGMENT 009 REPAIR DETAILS

DESIGNED BY:	TTP
DRAWN BY:	AK, AP, DL
CHECKED BY:	AD
SUPV:	
DATE:	03/05/2019


HAWAII ENGINEERING GROUP, Inc.
Civil & Structural Engineers
1088 BISHOP STREET #2506
HONOLULU, HI 96813
Tel: 808-533-2092

JOB NO.

SHEET C009
16 OF 225 SHTS


FILE ___ DRAWER ___ ___ FOLDER ___ ___

Plot date: 15-Apr-2020
Full Size Plot

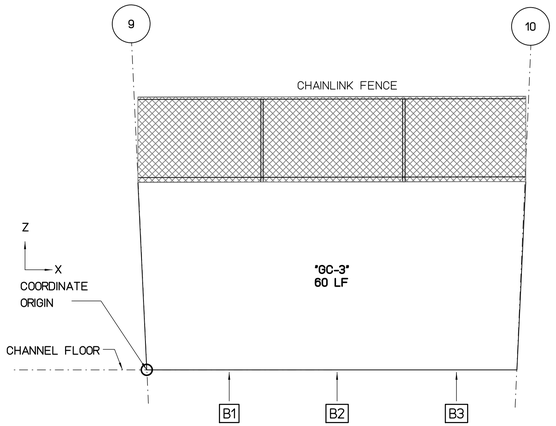


WALL "B" FLATTEN VIEW

SCALE : 3/16" = 1'-0"

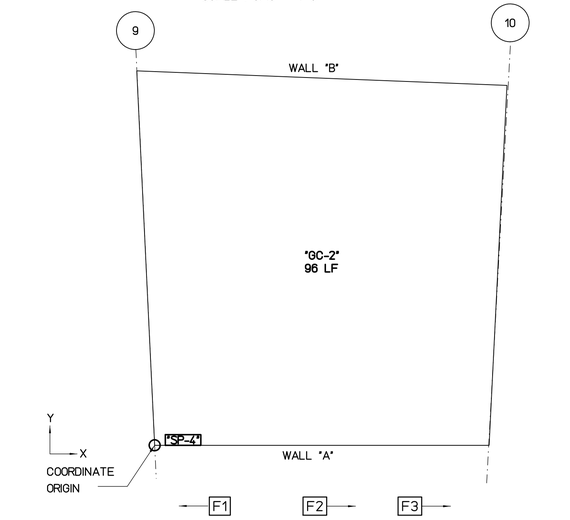

FLOOR PLAN VIEW

SCALE : 3/16" = 1'-0"

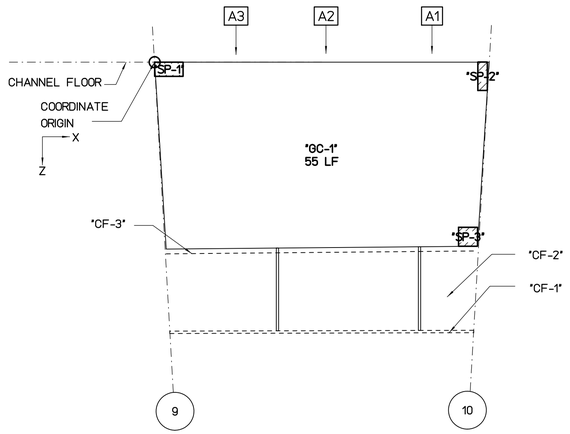

WALL "A" FLATTEN VIEW

SCALE : 3/16" = 1'-0"

REPAIR LEGEND AND NOTES:

- [2] CRACK AND SPALL REPAIR TYPES, SEE SHEETS SR201 AND SR202 FOR DETAILS. TYPE [*] INDICATES NO-REPAIR
- (A) CHAINLINK FENCE REPAIR TYPES, SEE SHEETS SF201 AND SF202 FOR DETAILS
- 1.0 TOP OF WALL LEANING DISTANCE TOWARD CHANNEL IN INCHES, SEE SHEETS SL101 TO SL207 FOR CONCRETE LINING

PHOTO LEGEND:

- A1 WALL "A" ELEVATION PHOTO IDENTIFICATION SEE FLATTEN VIEW FOR PHOTO LOCATION
- B1 WALL "B" ELEVATION PHOTO IDENTIFICATION SEE FLATTEN VIEW FOR PHOTO LOCATION
- F1 CHANNEL FLOOR PHOTO IDENTIFICATION SEE FLOOR PLAN VIEW FOR PHOTO LOCATION

B1



B2



B3



F1



F2



F3



A1



A2



A3



SPALL REPAIR CHART

MARK	LOCATION	REPAIR TYPE	SPALL DIMENSION L	SPALL DIMENSION W	SPALL DIMENSION D	SPALL VOLUME	SPALL CENTER COORDINATE X	SPALL CENTER COORDINATE Y OR Z	RATING
"SP-1"	WALL "A"	[3]	24	12	2	576	1	0.5	6
"SP-2"	WALL "A"	[3]	8	24	2	384	23.1	1	6
"SP-3"	WALL "A"	[3]	16	16	2	512	22.1	12.3	6
"SP-4"	FLOOR	[3]	30	9	2	540	2	0.4	6

CHAINLINK FENCE REPAIR CHART

MARK	LOCATION	REPAIR TYPE	POSTS	TOP RAIL	BOTTOM WIRE	BRACE	FABRIC
"CF-1"	WALL "A"	(C)	-	MISSING 22'	-	-	-
"CF-2"	WALL "A"	(E)	-	-	-	-	MISSING 22'x6'
"CF-3"	WALL "A"	(D)	-	-	MISSING 22'	-	-

NOT IN CONTRACT

CRACK REPAIR CHART

MARK	LOCATION	REPAIR TYPE	GENERAL CRACKS (LF)	MAJOR CRACKS WIDTH (IN)	MAJOR CRACKS LENGTH (FT)	MAJOR CRACKS START PNT X	MAJOR CRACKS START PNT Y,Z	MAJOR CRACKS END PNT X	MAJOR CRACKS END PNT Y,Z	RATING
"GC-1"	WALL "A"	[*]	55	-	-	-	-	-	-	8
"GC-2"	FLOOR	[*]	96	-	-	-	-	-	-	8
"GC-3"	WALL "B"	[*]	60	-	-	-	-	-	-	8

GRAPHIC SCALES:

0 1' 2' 4' 8' 12' 16'

3/16"=1'-0"

REVISION NO.	DATE	REVISIONS	BY

ATHER R. DAR
LICENSED PROFESSIONAL ENGINEER
No. 7808-S
HAWAII U.S.A.
Exp. Date: 4-30-20

THIS WORK WAS PREPARED BY ME OR UNDER MY SUPERVISION AND CONSTRUCTION OF THIS PROJECT WILL BE UNDER MY OBSERVATION

DEPARTMENT OF HAWAIIAN HOMELAND

NANAKULI FLOOD CONTROL CHANNEL IMPROVEMENTS NANAKULI VALLEY, OAHU HAWAII

CHANNEL SEGMENT [010] REPAIR DETAILS

DESIGNED BY:	TTP
DRAWN BY:	AK, AP, DL
CHECKED BY:	AD
SUPV:	
DATE:	03/05/2019


HAWAII ENGINEERING GROUP, Inc.
Civil & Structural Engineers
1088 BISHOP STREET #2506
HONOLULU, HI 96813
Tel: 808-533-2092

JOB NO.

SHEET C010
17 OF 225 SHTS


FILE ___ DRAWER ___ ___ FOLDER ___ ___

Plot date: 15-Apr-2020
Full Size Plot

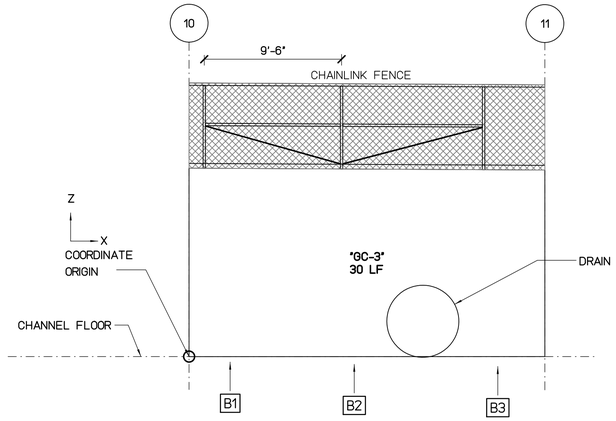


WALL "B" FLATTEN VIEW

SCALE : 3/16" = 1'-0"

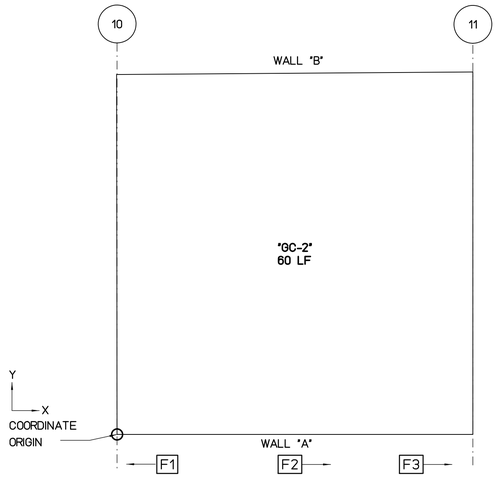

FLOOR PLAN VIEW

SCALE : 3/16" = 1'-0"

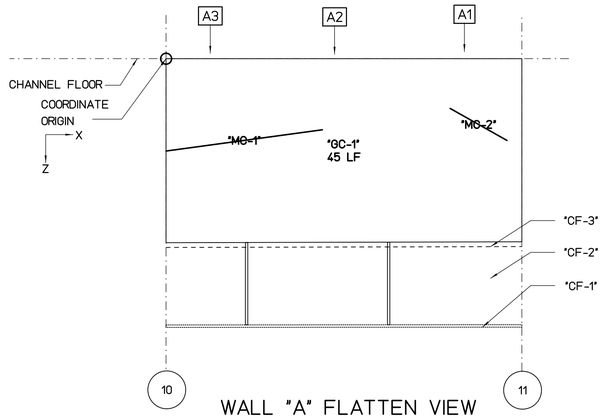

WALL "A" FLATTEN VIEW

SCALE : 3/16" = 1'-0"

REPAIR LEGEND AND NOTES:

- 2 — CRACK AND SPALL REPAIR TYPES, SEE SHEETS SR201 AND SR202 FOR DETAILS. TYPE ✖ INDICATES NO-REPAIR
- (A) — CHAINLINK FENCE REPAIR TYPES, SEE SHEETS SF201 AND SF202 FOR DETAILS
- 1.0 — TOP OF WALL LEANING DISTANCE TOWARD CHANNEL IN INCHES, SEE SHEETS SL101 TO SL207 FOR CONCRETE LINING

PHOTO LEGEND:

- A1 — WALL "A" ELEVATION PHOTO IDENTIFICATION SEE FLATTEN VIEW FOR PHOTO LOCATION
- B1 — WALL "B" ELEVATION PHOTO IDENTIFICATION SEE FLATTEN VIEW FOR PHOTO LOCATION
- F1 — CHANNEL FLOOR PHOTO IDENTIFICATION SEE FLOOR PLAN VIEW FOR PHOTO LOCATION

B1



B2



B3



F1



F2



F3



A1



A2



A3



SPALL REPAIR CHART

MARK	LOCATION	REPAIR TYPE	SPALL DIMENSION			SPALL VOLUME	SPALL CENTER COORDINATE		RATING
			L	W	D		X	Y OR Z	

CHAINLINK FENCE REPAIR CHART

MARK	LOCATION	REPAIR TYPE	POSTS	TOP RAIL	BOTTOM WIRE	BRACE	FABRIC
"CF-1"	WALL "A"	(C)	-	MISSING 25'	-	-	-
"CF-2"	WALL "A"	(E)	-	-	-	-	MISSING 25'x6'
"CF-3"	WALL "A"	(D)	-	-	MISSING 25'	-	-

NOT IN CONTRACT

CRACK REPAIR CHART

MARK	LOCATION	REPAIR TYPE	GENERAL CRACKS (LF)	MAJOR CRACKS						RATING
				WIDTH (IN)	LENGTH (FT)	START PNT X	START PNT Y,Z	END PNT X	END PNT Y,Z	
"MC-1"	WALL "A"	1	-	0.38	12	0	6.5	11	5	7
"MC-2"	WALL "A"	1	-	0.38	5	20	3.5	24	5.75	7
"GC-1"	WALL "A"	✖	45	-	-	-	-	-	-	8
"GC-2"	FLOOR	✖	60	-	-	-	-	-	-	8
"GC-3"	WALL "B"	✖	30	-	-	-	-	-	-	8

GRAPHIC SCALES:

0 1' 2' 4' 8' 12' 16'

3/16"=1'-0"

REVISION NO.	DATE	REVISIONS	BY

ARTHER R. DAR
LICENSED PROFESSIONAL ENGINEER
No. 7808-S
HAWAII U.S.A.

Exp. Date: 4-30-20

THIS WORK WAS PREPARED BY ME OR UNDER MY SUPERVISION AND CONSTRUCTION OF THIS PROJECT WILL BE UNDER MY OBSERVATION

DEPARTMENT OF HAWAIIAN HOMELAND

NANAKULI FLOOD CONTROL CHANNEL IMPROVEMENTS NANAKULI VALLEY, OAHU HAWAII

CHANNEL SEGMENT 011 REPAIR DETAILS

DESIGNED BY:	TTP
DRAWN BY:	AK, AP, DL
CHECKED BY:	AD
SUPV:	
DATE:	03/05/2019


HAWAII ENGINEERING GROUP, Inc.
Civil & Structural Engineers
1088 BISHOP STREET #2506
HONOLULU, HI 96813
Tel: 808-533-2092

JOB NO.

SHEET C011


18 OF 225 SHTS

FILE ___ DRAWER ___ ___ FOLDER ___ ___

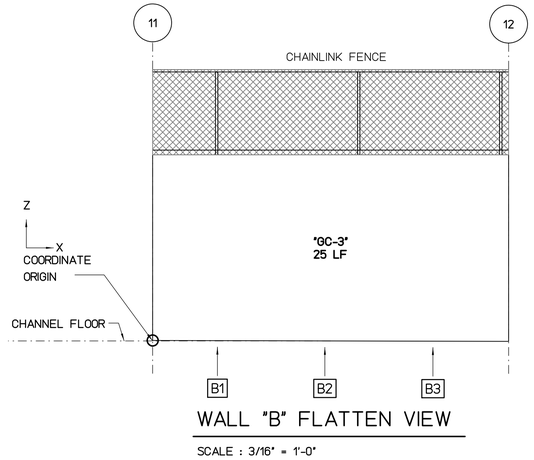


WALL "B" FLATTEN VIEW

SCALE : 3/16" = 1'-0"

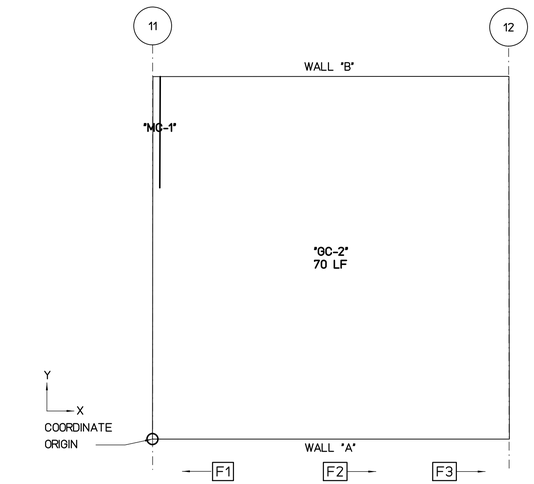

FLOOR PLAN VIEW

SCALE : 3/16" = 1'-0"

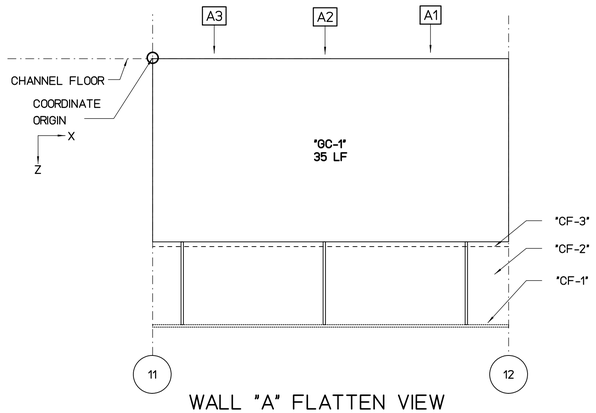

WALL "A" FLATTEN VIEW

SCALE : 3/16" = 1'-0"

REPAIR LEGEND AND NOTES:

- 2 — CRACK AND SPALL REPAIR TYPES, SEE SHEETS SR201 AND SR202 FOR DETAILS. TYPE ✖ INDICATES NO-REPAIR
- Ⓐ — CHAINLINK FENCE REPAIR TYPES, SEE SHEETS SF201 AND SF202 FOR DETAILS
- 1.0 — TOP OF WALL LEANING DISTANCE TOWARD CHANNEL IN INCHES, SEE SHEETS SL101 TO SL207 FOR CONCRETE LINING

PHOTO LEGEND:

- A1 — WALL "A" ELEVATION PHOTO IDENTIFICATION SEE FLATTEN VIEW FOR PHOTO LOCATION
- B1 — WALL "B" ELEVATION PHOTO IDENTIFICATION SEE FLATTEN VIEW FOR PHOTO LOCATION
- F1 — CHANNEL FLOOR PHOTO IDENTIFICATION SEE FLOOR PLAN VIEW FOR PHOTO LOCATION

B1



B2



B3



F1



F2



F3



A1



A2



A3



SPALL REPAIR CHART

MARK	LOCATION	REPAIR TYPE	SPALL DIMENSION			SPALL VOLUME	SPALL CENTER COORDINATE		RATING
			L	W	D		X	Y OR Z	

CHAINLINK FENCE REPAIR CHART

MARK	LOCATION	REPAIR TYPE	POSTS	TOP RAIL	BOTTOM WIRE	BRACE	FABRIC
"CF-1"	WALL "A"	Ⓒ	-	MISSING 25'	-	-	-
"CF-2"	WALL "A"	Ⓔ	-	-	-	-	MISSING 25'x6'
"CF-3"	WALL "A"	Ⓓ	-	-	MISSING 25'	-	-

NOT IN CONTRACT

CRACK REPAIR CHART

MARK	LOCATION	REPAIR TYPE	GENERAL CRACKS (LF)	MAJOR CRACKS						RATING
				WIDTH (IN)	LENGTH (FT)	START PNT X	START PNT Y,Z	END PNT X	END PNT Y,Z	
"MC-1"	FLOOR	1	-	1	9	0.5	17.5	0.5	26	6
"GC-1"	WALL "A"	✖	35	-	-	-	-	-	-	8
"GC-2"	FLOOR	✖	70	-	-	-	-	-	-	8
"GC-3"	WALL "B"	✖	25	-	-	-	-	-	-	8

GRAPHIC SCALES:

0 1' 2' 4' 8' 12' 16'

3/16"=1'-0"

REVISION NO.	DATE	REVISIONS	BY

ATHER R. DAR
LICENSED PROFESSIONAL ENGINEER
No. 7808-S
HAWAII U.S.A.

Exp. Date: 4-30-20

THIS WORK WAS PREPARED BY ME OR UNDER MY SUPERVISION AND CONSTRUCTION OF THIS PROJECT WILL BE UNDER MY OBSERVATION

DEPARTMENT OF HAWAIIAN HOMELAND

NANAKULI FLOOD CONTROL CHANNEL IMPROVEMENTS NANAKULI VALLEY, OAHU HAWAII

CHANNEL SEGMENT 012 REPAIR DETAILS

DESIGNED BY:	TTP
DRAWN BY:	AK, AP, DL
CHECKED BY:	AD
SUPV:	
DATE:	03/05/2019

HAWAII ENGINEERING GROUP, Inc.
Civil & Structural Engineers
1088 BISHOP STREET #2506
HONOLULU, HI 96813
Tel: 808-533-2092

JOB NO.

SHEET C012


19 OF 225 SHTS

FILE ___ DRAWER ___ ___ FOLDER ___ ___

Plot date: 15-Apr-2020


Full Size Plot

Plot date: 15-Apr-2020
Full Size Plot

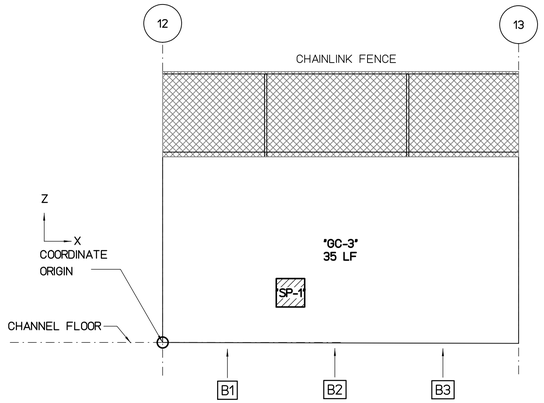


WALL "B" FLATTEN VIEW

SCALE : 3/16" = 1'-0"

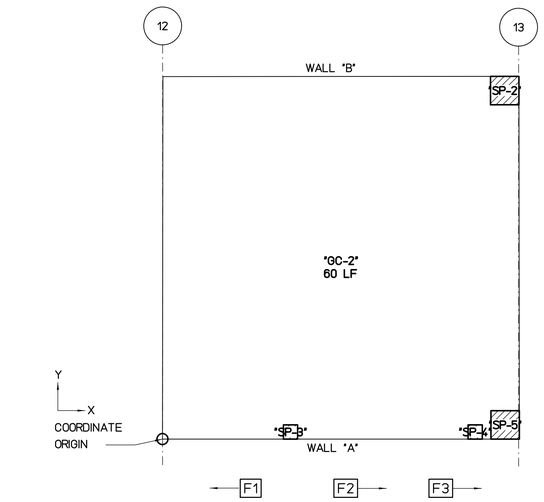

FLOOR PLAN VIEW

SCALE : 3/16" = 1'-0"

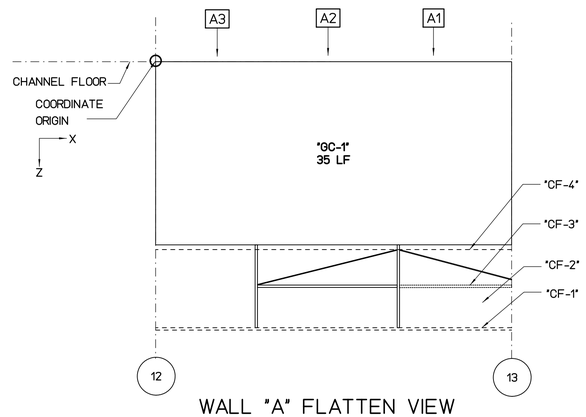

WALL "A" FLATTEN VIEW

SCALE : 3/16" = 1'-0"

REPAIR LEGEND AND NOTES:

- 2 — CRACK AND SPALL REPAIR TYPES, SEE SHEETS SR201 AND SR202 FOR DETAILS. TYPE [*] INDICATES NO-REPAIR
- (A) — CHAINLINK FENCE REPAIR TYPES, SEE SHEETS SF201 AND SF202 FOR DETAILS
- 1.0 — TOP OF WALL LEANING DISTANCE TOWARD CHANNEL IN INCHES, SEE SHEETS SL101 TO SL207 FOR CONCRETE LINING

PHOTO LEGEND:

- A1 — WALL "A" ELEVATION PHOTO IDENTIFICATION SEE FLATTEN VIEW FOR PHOTO LOCATION
- B1 — WALL "B" ELEVATION PHOTO IDENTIFICATION SEE FLATTEN VIEW FOR PHOTO LOCATION
- F1 — CHANNEL FLOOR PHOTO IDENTIFICATION SEE FLOOR PLAN VIEW FOR PHOTO LOCATION

B1



B2



B3



F1



F2



F3



A1



A2



A3



SPALL REPAIR CHART

MARK	LOCATION	REPAIR TYPE	SPALL DIMENSION L	SPALL DIMENSION W	SPALL DIMENSION D	SPALL VOLUME	SPALL CENTER COORDINATE X	SPALL CENTER COORDINATE Y OR Z	RATING
"SP-1"	WALL "B"	3	24	24	2	1152	9	3.5	7
"SP-2"	FLOOR	3	24	24	2	1152	24.1	24.3	7
"SP-3"	FLOOR	3	12	12	2	288	9	0.3	7
"SP-4"	FLOOR	3	12	12	2	288	22	0.3	7
"SP-5"	FLOOR	3	24	24	2	1152	24.1	0.8	7

CHAINLINK FENCE REPAIR CHART

MARK	LOCATION	REPAIR TYPE	POSTS	TOP RAIL	BOTTOM WIRE	BRACE	FABRIC
"CF-1"	WALL "A"	C	-	MISSING 25'	-	-	-
"CF-2"	WALL "A"	E	-	-	-	-	MISSING 25'x6'
"CF-3"	WALL "A"	B	-	-	-	MISSING 1	-
"CF-4"	WALL "A"	D	-	-	MISSING 25'	-	-

NOT IN CONTRACT

CRACK REPAIR CHART

MARK	LOCATION	REPAIR TYPE	GENERAL CRACKS (LF)	MAJOR CRACKS WIDTH (IN)	MAJOR CRACKS LENGTH (FT)	MAJOR CRACKS START PNT X	MAJOR CRACKS START PNT Y,Z	MAJOR CRACKS END PNT X	MAJOR CRACKS END PNT Y,Z	RATING
"GC-1"	WALL "A"	*	35	-	-	-	-	-	-	8
"GC-2"	FLOOR	*	60	-	-	-	-	-	-	8
"GC-3"	WALL "B"	*	35	-	-	-	-	-	-	8

GRAPHIC SCALES:

0 1' 2' 4' 8' 12' 16'

3/16"=1'-0"

REVISION NO.	DATE	REVISIONS	BY

ATHER R. DAR
LICENSED PROFESSIONAL ENGINEER
No. 7808-S
HAWAII U.S.A.
Exp. Date: 4-30-20

THIS WORK WAS PREPARED BY ME OR UNDER MY SUPERVISION AND CONSTRUCTION OF THIS PROJECT WILL BE UNDER MY OBSERVATION

DEPARTMENT OF HAWAIIAN HOMELAND

NANAKULI FLOOD CONTROL
CHANNEL IMPROVEMENTS
NANAKULI VALLEY, OAHU HAWAII

CHANNEL SEGMENT 013 REPAIR DETAILS

DESIGNED BY:	TTP
DRAWN BY:	AK, AP, DL
CHECKED BY:	AD
SUPV:	
DATE:	03/05/2019


HAWAII ENGINEERING GROUP, Inc.
Civil & Structural Engineers
1088 BISHOP STREET #2506
HONOLULU, HI 96813
Tel: 808-533-2092

JOB NO.

SHEET C013
20 OF 225 SHTS


FILE ___ DRAWER ___ ___ FOLDER ___ ___

Plot date: 15-Apr-2020
Full Size Plot

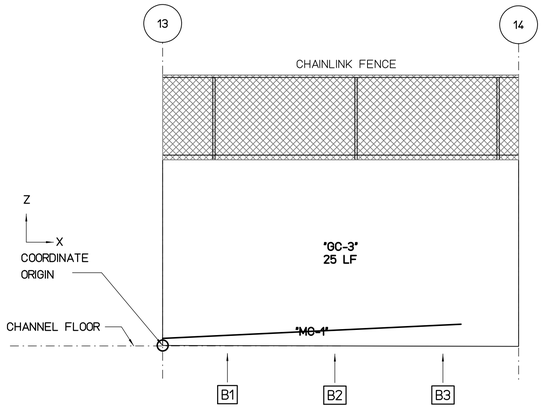


WALL "B" FLATTEN VIEW

SCALE : 3/16" = 1'-0"

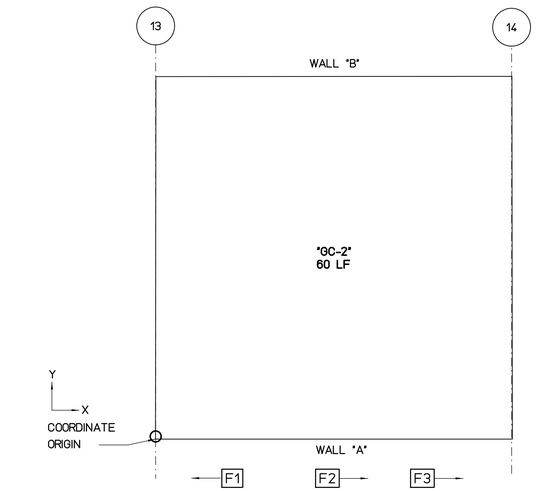

FLOOR PLAN VIEW

SCALE : 3/16" = 1'-0"

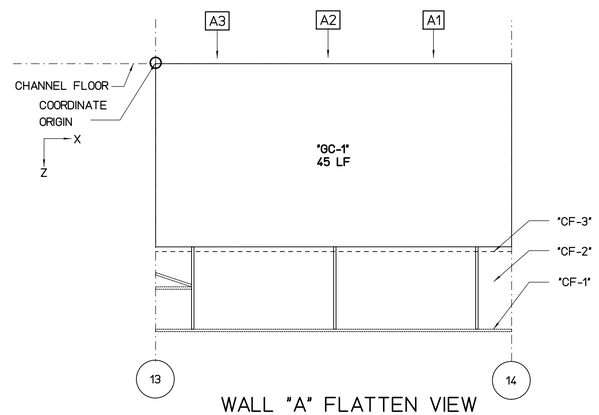

WALL "A" FLATTEN VIEW

SCALE : 3/16" = 1'-0"

REPAIR LEGEND AND NOTES:

- 2 — CRACK AND SPALL REPAIR TYPES, SEE SHEETS SR201 AND SR202 FOR DETAILS. TYPE [*] INDICATES NO-REPAIR
- (A) — CHAINLINK FENCE REPAIR TYPES, SEE SHEETS SF201 AND SF202 FOR DETAILS
- 1.0 — TOP OF WALL LEANING DISTANCE TOWARD CHANNEL IN INCHES, SEE SHEETS SL101 TO SL207 FOR CONCRETE LINING

PHOTO LEGEND:

- A1 — WALL "A" ELEVATION PHOTO IDENTIFICATION SEE FLATTEN VIEW FOR PHOTO LOCATION
- B1 — WALL "B" ELEVATION PHOTO IDENTIFICATION SEE FLATTEN VIEW FOR PHOTO LOCATION
- F1 — CHANNEL FLOOR PHOTO IDENTIFICATION SEE FLOOR PLAN VIEW FOR PHOTO LOCATION

B1



B2



B3



F1



F2



F3



A1



A2



A3



SPALL REPAIR CHART

MARK	LOCATION	REPAIR TYPE	SPALL DIMENSION			SPALL VOLUME	SPALL CENTER COORDINATE		RATING
			L	W	D		X	Y OR Z	

CHAINLINK FENCE REPAIR CHART

MARK	LOCATION	REPAIR TYPE	POSTS	TOP RAIL	BOTTOM WIRE	BRACE	FABRIC
"CF-1"	WALL "A"	(C)	-	MISSING 25'	-	-	-
"CF-2"	WALL "A"	(E)	-	-	-	-	MISSING 25'x6'
"CF-3"	WALL "A"	(D)	-	-	MISSING 25'	-	-

NOT IN CONTRACT

CRACK REPAIR CHART

MARK	LOCATION	REPAIR TYPE	GENERAL CRACKS (LF)	MAJOR CRACKS						RATING
				WIDTH (IN)	LENGTH (FT)	START PNT X	START PNT Y,Z	END PNT X	END PNT Y,Z	
"MC-1"	WALL "B"	1	-	0.38	22	0	0.5	21	1.5	6
"GC-1"	WALL "A"	*	45	-	-	-	-	-	-	8
"GC-2"	FLOOR	*	60	-	-	-	-	-	-	8
"GC-3"	WALL "B"	*	25	-	-	-	-	-	-	8

GRAPHIC SCALES:

0 1' 2' 4' 8' 12' 16'

3/16"=1'-0"

REVISION NO.	DATE	REVISIONS	BY

ATHER R. DAR
LICENSED PROFESSIONAL ENGINEER
No. 7808-S
HAWAII U.S.A.

Exp. Date: 4-30-20

THIS WORK WAS PREPARED BY ME OR UNDER MY SUPERVISION AND CONSTRUCTION OF THIS PROJECT WILL BE UNDER MY OBSERVATION

DEPARTMENT OF HAWAIIAN HOMELAND

NANAKULI FLOOD CONTROL CHANNEL IMPROVEMENTS NANAKULI VALLEY, OAHU HAWAII

CHANNEL SEGMENT 014 REPAIR DETAILS

DESIGNED BY:	TTP
DRAWN BY:	AK, AP, DL
CHECKED BY:	AD
SUPV:	
DATE:	03/05/2019

HAWAII ENGINEERING GROUP, Inc.
Civil & Structural Engineers
1088 BISHOP STREET #2506
HONOLULU, HI 96813
Tel: 808-533-2092


JOB NO.

SHEET C014
21 OF 225 SHTS

FILE ___ DRAWER ___ ___ FOLDER ___ ___


Plot date: 15-Apr-2020

Full Size Plot

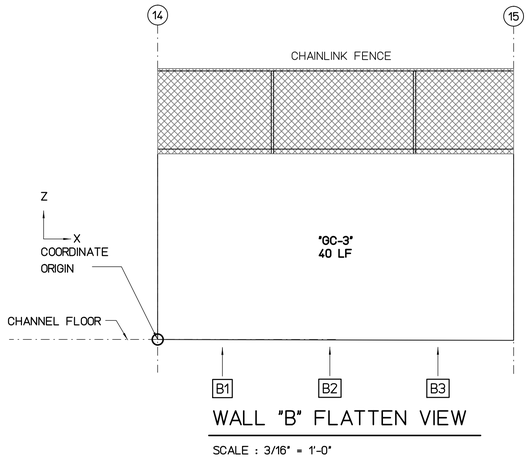


WALL "B" FLATTEN VIEW

SCALE : 3/16" = 1'-0"

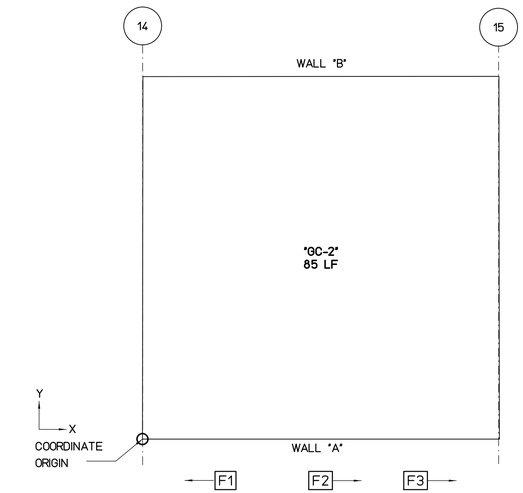

FLOOR PLAN VIEW

SCALE : 3/16" = 1'-0"

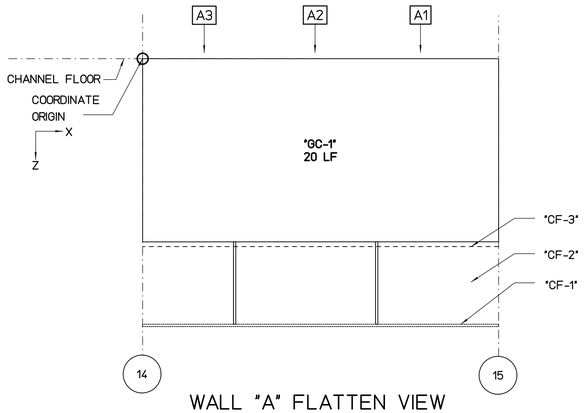

WALL "A" FLATTEN VIEW

SCALE : 3/16" = 1'-0"

REPAIR LEGEND AND NOTES:

- [2] CRACK AND SPALL REPAIR TYPES, SEE SHEETS SR201 AND SR202 FOR DETAILS. TYPE [*] INDICATES NO-REPAIR
- (A) CHAINLINK FENCE REPAIR TYPES, SEE SHEETS SF201 AND SF202 FOR DETAILS
- [1.0] TOP OF WALL LEANING DISTANCE TOWARD CHANNEL IN INCHES, SEE SHEETS SL101 TO SL207 FOR CONCRETE LINING

PHOTO LEGEND:

- [A1] WALL "A" ELEVATION PHOTO IDENTIFICATION SEE FLATTEN VIEW FOR PHOTO LOCATION
- [B1] WALL "B" ELEVATION PHOTO IDENTIFICATION SEE FLATTEN VIEW FOR PHOTO LOCATION
- [F1] CHANNEL FLOOR PHOTO IDENTIFICATION SEE FLOOR PLAN VIEW FOR PHOTO LOCATION

B1



B2



B3



F1



F2



F3



A1



A2



A3



SPALL REPAIR CHART

MARK	LOCATION	REPAIR TYPE	SPALL DIMENSION			SPALL VOLUME	SPALL CENTER COORDINATE		RATING
			L	W	D		X	Y OR Z	

CHAINLINK FENCE REPAIR CHART

MARK	LOCATION	REPAIR TYPE	POSTS	TOP RAIL	BOTTOM WIRE	BRACE	FABRIC
"CF-1"	WALL "A"	(C)	-	MISSING 25'	-	-	-
"CF-2"	WALL "A"	(E)	-	-	-	-	MISSING 25'x6'
"CF-3"	WALL "A"	(D)	-	-	MISSING 25'	-	-

NOT IN CONTRACT

CRACK REPAIR CHART

MARK	LOCATION	REPAIR TYPE	GENERAL CRACKS (LF)	MAJOR CRACKS						RATING
				WIDTH (IN)	LENGTH (FT)	START PNT X	START PNT Y,Z	END PNT X	END PNT Y,Z	
"GC-1"	WALL "A"	[*]	20	-	-	-	-	-	-	8
"GC-2"	FLOOR	[*]	85	-	-	-	-	-	-	8
"GC-3"	WALL "B"	[*]	40	-	-	-	-	-	-	8

GRAPHIC SCALES:

0 1' 2' 4' 8' 12' 16'

3/16"=1'-0"

REVISION NO.	DATE	REVISIONS	BY

ARTHER R. DAR
LICENSED PROFESSIONAL ENGINEER
No. 7808-S
HAWAII U.S.A.

Exp. Date: 4-30-20

THIS WORK WAS PREPARED BY ME OR UNDER MY SUPERVISION AND CONSTRUCTION OF THIS PROJECT WILL BE UNDER MY OBSERVATION

DEPARTMENT OF HAWAIIAN HOMELAND

NANAKULI FLOOD CONTROL
CHANNEL IMPROVEMENTS
NANAKULI VALLEY, OAHU HAWAII

CHANNEL SEGMENT [015] REPAIR DETAILS

DESIGNED BY:	TTP
DRAWN BY:	AK, AP, DL
CHECKED BY:	AD
SUPV:	
DATE:	03/05/2019

HAWAII ENGINEERING GROUP, Inc.
Civil & Structural Engineers
1088 BISHOP STREET #2506
HONOLULU, HI 96813
Tel: 808-533-2092


JOB NO.

SHEET C015

22 OF 225 SHTS


FILE ___ DRAWER ___ ___ FOLDER ___ ___

Plot date: 15-Apr-2020
Full Size Plot

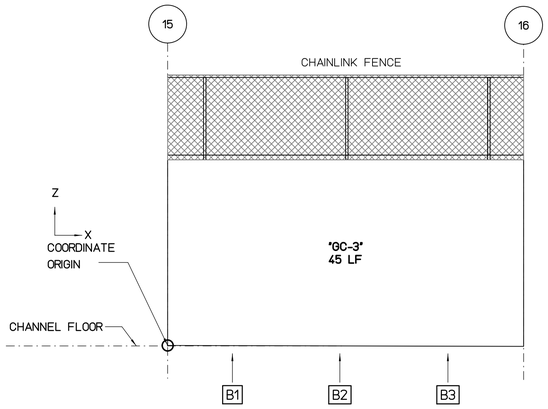


WALL "B" FLATTEN VIEW

SCALE : 3/16" = 1'-0"

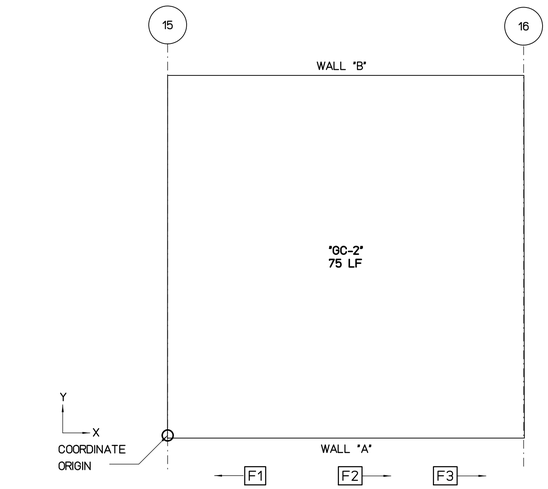

FLOOR PLAN VIEW

SCALE : 3/16" = 1'-0"

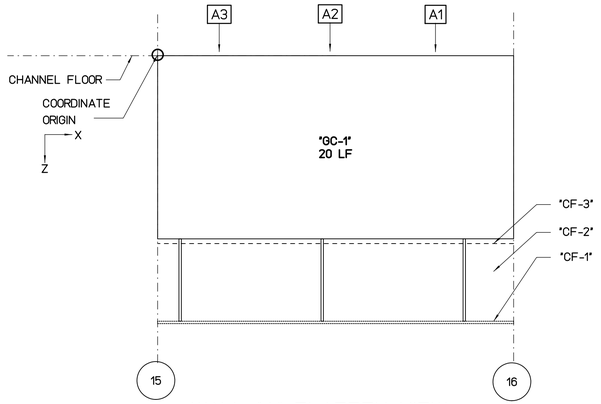

WALL "A" FLATTEN VIEW

SCALE : 3/16" = 1'-0"

REPAIR LEGEND AND NOTES:

- 2 — CRACK AND SPALL REPAIR TYPES, SEE SHEETS SR201 AND SR202 FOR DETAILS. TYPE [*] INDICATES NO-REPAIR
- (A) — CHAINLINK FENCE REPAIR TYPES, SEE SHEETS SF201 AND SF202 FOR DETAILS
- 1.0 — TOP OF WALL LEANING DISTANCE TOWARD CHANNEL IN INCHES, SEE SHEETS SL101 TO SL207 FOR CONCRETE LINING

PHOTO LEGEND:

- A1 — WALL "A" ELEVATION PHOTO IDENTIFICATION SEE FLATTEN VIEW FOR PHOTO LOCATION
- B1 — WALL "B" ELEVATION PHOTO IDENTIFICATION SEE FLATTEN VIEW FOR PHOTO LOCATION
- F1 — CHANNEL FLOOR PHOTO IDENTIFICATION SEE FLOOR PLAN VIEW FOR PHOTO LOCATION

B1




B2



B3



F1

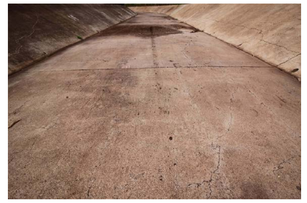

F2



F3



A1



A2



A3



SPALL REPAIR CHART

MARK	LOCATION	REPAIR TYPE	SPALL DIMENSION			SPALL VOLUME	SPALL CENTER COORDINATE		RATING
			L	W	D		X	Y OR Z	

CHAINLINK FENCE REPAIR CHART

MARK	LOCATION	REPAIR TYPE	POSTS	TOP RAIL	BOTTOM WIRE	BRACE	FABRIC
"CF-1"	WALL "A"	(C)	-	MISSING 25'	-	-	-
"CF-2"	WALL "A"	(E)	-	-	-	-	MISSING 25'x6'
"CF-3"	WALL "A"	(D)	-	-	MISSING 25'	-	-

NOT IN CONTRACT

CRACK REPAIR CHART

MARK	LOCATION	REPAIR TYPE	GENERAL CRACKS (LF)	MAJOR CRACKS						RATING
				WIDTH (IN)	LENGTH (FT)	START PNT X	START PNT Y,Z	END PNT X	END PNT Y,Z	
"GC-1"	WALL "A"	[*]	20	-	-	-	-	-	-	8
"GC-2"	FLOOR	[*]	75	-	-	-	-	-	-	8
"GC-3"	WALL "B"	[*]	45	-	-	-	-	-	-	8

GRAPHIC SCALES:

0 1' 2' 4' 8' 12' 16'

3/16"=1'-0"

REVISION NO.	DATE	REVISIONS	BY

ATHER R. DAR
LICENSED PROFESSIONAL ENGINEER
No. 7808-S
HAWAII U.S.A.

Exp. Date: 4-30-20

THIS WORK WAS PREPARED BY ME OR UNDER MY SUPERVISION AND CONSTRUCTION OF THIS PROJECT WILL BE UNDER MY OBSERVATION

DEPARTMENT OF HAWAIIAN HOMELAND

NANAKULI FLOOD CONTROL CHANNEL IMPROVEMENTS NANAKULI VALLEY, OAHU HAWAII

CHANNEL SEGMENT 016 REPAIR DETAILS

DESIGNED BY:	TTP
DRAWN BY:	AK, AP, DL
CHECKED BY:	AD
SUPV:	
DATE:	03/05/2019


HAWAII ENGINEERING GROUP, Inc.
Civil & Structural Engineers
1088 BISHOP STREET #2506
HONOLULU, HI 96813
Tel: 808-533-2092

JOB NO.

SHEET C016
23 OF 225 SHTS


FILE ___ DRAWER ___ ___ FOLDER ___ ___

Plot date: 15-Apr-2020
Full Size Plot

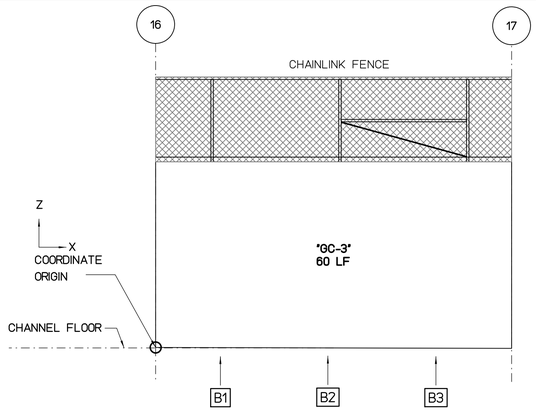


WALL "B" FLATTEN VIEW

SCALE : 3/16" = 1'-0"

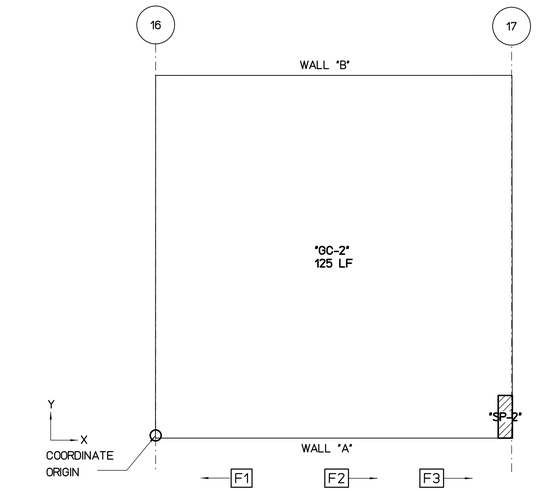

FLOOR PLAN VIEW

SCALE : 3/16" = 1'-0"

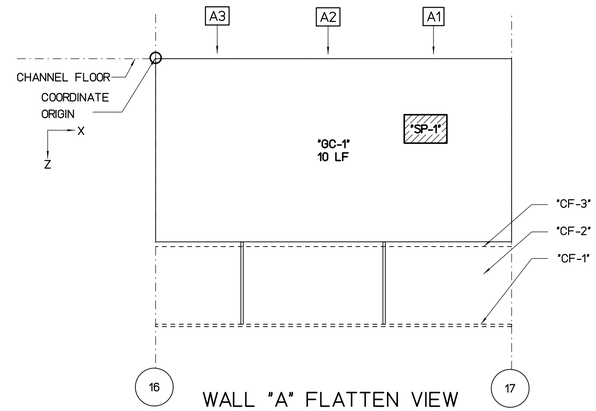

WALL "A" FLATTEN VIEW

SCALE : 3/16" = 1'-0"

REPAIR LEGEND AND NOTES:

- 2 — CRACK AND SPALL REPAIR TYPES, SEE SHEETS SR201 AND SR202 FOR DETAILS. TYPE [*] INDICATES NO-REPAIR
- (A) — CHAINLINK FENCE REPAIR TYPES, SEE SHEETS SF201 AND SF202 FOR DETAILS
- 1.0 — TOP OF WALL LEANING DISTANCE TOWARD CHANNEL IN INCHES, SEE SHEETS SL101 TO SL207 FOR CONCRETE LINING

PHOTO LEGEND:

- A1 — WALL "A" ELEVATION PHOTO IDENTIFICATION SEE FLATTEN VIEW FOR PHOTO LOCATION
- B1 — WALL "B" ELEVATION PHOTO IDENTIFICATION SEE FLATTEN VIEW FOR PHOTO LOCATION
- F1 — CHANNEL FLOOR PHOTO IDENTIFICATION SEE FLOOR PLAN VIEW FOR PHOTO LOCATION

B1



B2



B3



F1



F2



F3



A1



A2



A3



SPALL REPAIR CHART

MARK	LOCATION	REPAIR TYPE	SPALL DIMENSION			SPALL VOLUME	SPALL CENTER COORDINATE		RATING
			L	W	D		X	Y OR Z	
"SP-1"	WALL "A"	3	36	24	2	1728	19	5	7
"SP-2"	FLOOR	3	12	36	2	864	24.6	1.3	7

CHAINLINK FENCE REPAIR CHART

MARK	LOCATION	REPAIR TYPE	POSTS	TOP RAIL	BOTTOM WIRE	BRACE	FABRIC
"CF-1"	WALL "A"	(C)	-	MISSING 25'	-	-	-
"CF-2"	WALL "A"	(E)	-	-	-	-	MISSING 25'x6'
"CF-3"	WALL "A"	(D)	-	-	MISSING 25'	-	-

NOT IN CONTRACT

CRACK REPAIR CHART

MARK	LOCATION	REPAIR TYPE	GENERAL CRACKS (LF)	MAJOR CRACKS						RATING
				WIDTH (IN)	LENGTH (FT)	START PNT X	START PNT Y,Z	END PNT X	END PNT Y,Z	
"GC-1"	WALL "A"	*	10	-	-	-	-	-	-	8
"GC-2"	FLOOR	*	125	-	-	-	-	-	-	8
"GC-3"	WALL "B"	*	60	-	-	-	-	-	-	8

GRAPHIC SCALES:

0 1' 2' 4' 8' 12' 16'

3/16"=1'-0"

REVISION NO.	DATE	REVISIONS	BY

ARTHER R. DAR
LICENSED PROFESSIONAL ENGINEER
No. 7808-S
HAWAII U.S.A.

Exp. Date: 4-30-20

THIS WORK WAS PREPARED BY ME OR UNDER MY SUPERVISION AND CONSTRUCTION OF THIS PROJECT WILL BE UNDER MY OBSERVATION

DEPARTMENT OF HAWAIIAN HOMELAND

NANAKULI FLOOD CONTROL CHANNEL IMPROVEMENTS NANAKULI VALLEY, OAHU HAWAII

CHANNEL SEGMENT 017 REPAIR DETAILS


DESIGNED BY:	TTP
DRAWN BY:	AK, AP, DL
CHECKED BY:	AD
SUPV:	
DATE:	03/05/2019

HAWAII ENGINEERING GROUP, Inc.
Civil & Structural Engineers
1088 BISHOP STREET #2506
HONOLULU, HI 96813
Tel: 808-533-2092

JOB NO.


SHEET C017
24 OF 225 SHTS

FILE ___ DRAWER ___ ___ FOLDER ___ ___

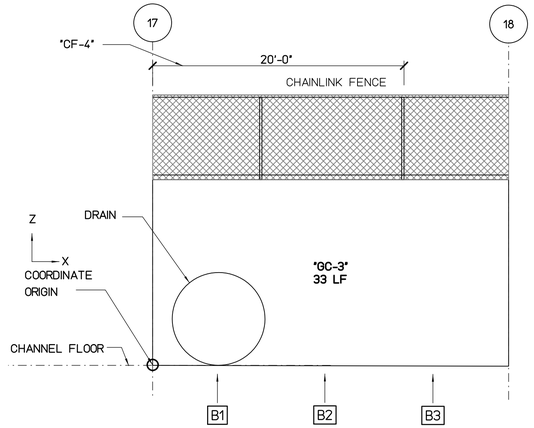


WALL "B" FLATTEN VIEW

SCALE : 3/16" = 1'-0"

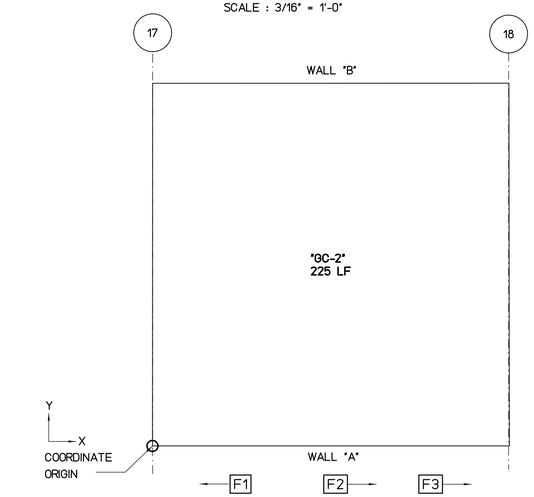

FLOOR PLAN VIEW

SCALE : 3/16" = 1'-0"

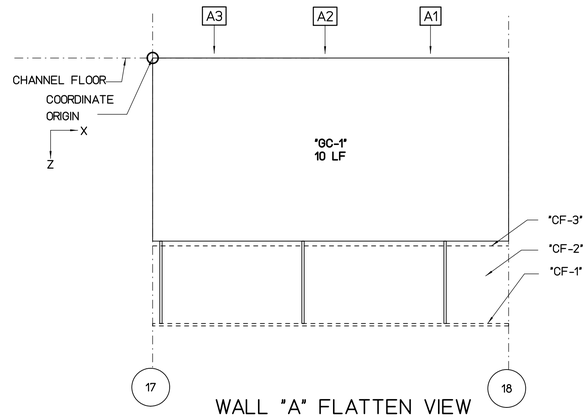

WALL "A" FLATTEN VIEW

SCALE : 3/16" = 1'-0"

REPAIR LEGEND AND NOTES:

- 2 — CRACK AND SPALL REPAIR TYPES, SEE SHEETS SR201 AND SR202 FOR DETAILS. TYPE [*] INDICATES NO-REPAIR
- (A) — CHAINLINK FENCE REPAIR TYPES, SEE SHEETS SF201 AND SF202 FOR DETAILS
- 1.0 — TOP OF WALL LEANING DISTANCE TOWARD CHANNEL IN INCHES, SEE SHEETS SL101 TO SL207 FOR CONCRETE LINING

PHOTO LEGEND:

- A1 — WALL "A" ELEVATION PHOTO IDENTIFICATION SEE FLATTEN VIEW FOR PHOTO LOCATION
- B1 — WALL "B" ELEVATION PHOTO IDENTIFICATION SEE FLATTEN VIEW FOR PHOTO LOCATION
- F1 — CHANNEL FLOOR PHOTO IDENTIFICATION SEE FLOOR PLAN VIEW FOR PHOTO LOCATION

B1



B2



B3



F1



F2



F3



A1



A2



A3



SPALL REPAIR CHART

MARK	LOCATION	REPAIR TYPE	SPALL DIMENSION			SPALL VOLUME	SPALL CENTER COORDINATE		RATING
			L	W	D		X	Y OR Z	

CHAINLINK FENCE REPAIR CHART

MARK	LOCATION	REPAIR TYPE	POSTS	TOP RAIL	BOTTOM WIRE	BRACE	FABRIC
"CF-1"	WALL "A"	(C)	-	MISSING 25'	-	-	-
"CF-2"	WALL "A"	(E)	-	-	-	-	MISSING 25'x6'
"CF-3"	WALL "A"	(D)		-	MISSING 25'	-	-
"CF-4"	WALL "B"	(B)				-	DAMAGED 20'x6'

NOT IN CONTRACT

CRACK REPAIR CHART

MARK	LOCATION	REPAIR TYPE	GENERAL CRACKS (LF)	MAJOR CRACKS						RATING
				WIDTH (IN)	LENGTH (FT)	START PNT X	START PNT Y,Z	END PNT X	END PNT Y,Z	
"GC-1"	WALL "A"	[*]	10	-	-	-	-	-	-	8
"GC-2"	FLOOR	[*]	225	-	-	-	-	-	-	8
"GC-3"	WALL "B"	[*]	33	-	-	-	-	-	-	8

GRAPHIC SCALES:

0 1' 2' 4' 8' 12' 16'

3/16"=1'-0"

REVISION NO.	DATE	REVISIONS	BY

ATHER R. DAR
LICENSED PROFESSIONAL ENGINEER
No. 7808-S
HAWAII U.S.A.

Exp. Date: 4-30-20

THIS WORK WAS PREPARED BY ME OR UNDER MY SUPERVISION AND CONSTRUCTION OF THIS PROJECT WILL BE UNDER MY OBSERVATION

DEPARTMENT OF HAWAIIAN HOMELAND

NANAKULI FLOOD CONTROL CHANNEL IMPROVEMENTS NANAKULI VALLEY, OAHU HAWAII

CHANNEL SEGMENT 018 REPAIR DETAILS

DESIGNED BY:	TTP
DRAWN BY:	AK, AP, DL
CHECKED BY:	AD
SUPV:	
DATE:	03/05/2019

HAWAII ENGINEERING GROUP, Inc.
Civil & Structural Engineers
1088 BISHOP STREET #2506
HONOLULU, HI 96813
Tel: 808-533-2092

JOB NO.

SHEET C018


25 OF 225 SHTS

FILE ___ DRAWER ___ ___ FOLDER ___ ___

Plot date: 15-Apr-2020


Full Size Plot

Plot date: 15-Apr-2020
Full Size Plot

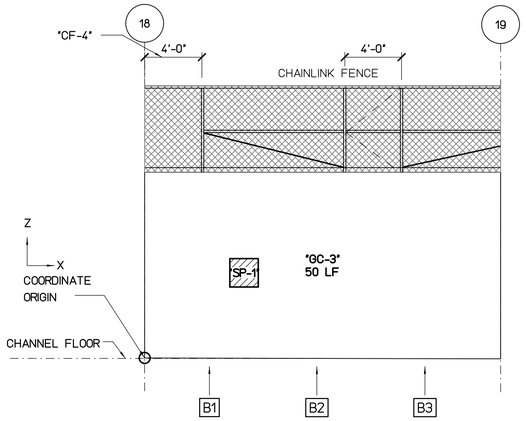


WALL "B" FLATTEN VIEW

SCALE : 3/16" = 1'-0"

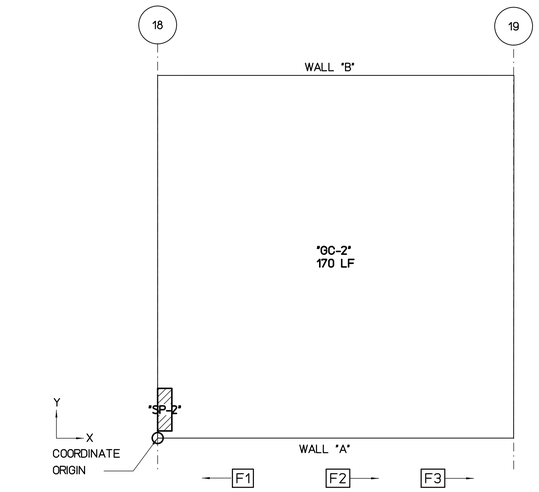

FLOOR PLAN VIEW

SCALE : 3/16" = 1'-0"

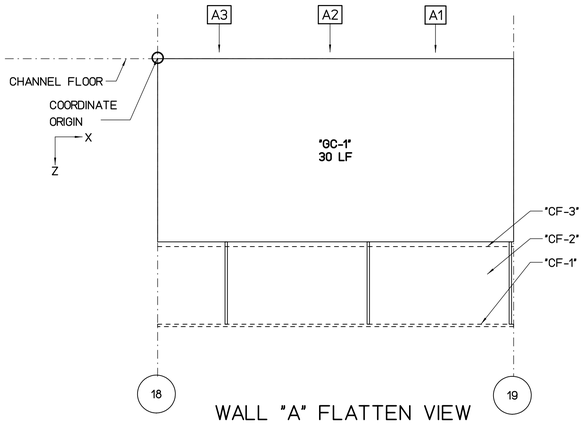

WALL "A" FLATTEN VIEW

SCALE : 3/16" = 1'-0"

REPAIR LEGEND AND NOTES:

- 2 — CRACK AND SPALL REPAIR TYPES, SEE SHEETS SR201 AND SR202 FOR DETAILS. TYPE [*] INDICATES NO-REPAIR
- (A) — CHAINLINK FENCE REPAIR TYPES, SEE SHEETS SF201 AND SF202 FOR DETAILS
- 1.0 — TOP OF WALL LEANING DISTANCE TOWARD CHANNEL IN INCHES, SEE SHEETS SL101 TO SL207 FOR CONCRETE LINING

PHOTO LEGEND:

- A1 — WALL "A" ELEVATION PHOTO IDENTIFICATION SEE FLATTEN VIEW FOR PHOTO LOCATION
- B1 — WALL "B" ELEVATION PHOTO IDENTIFICATION SEE FLATTEN VIEW FOR PHOTO LOCATION
- F1 — CHANNEL FLOOR PHOTO IDENTIFICATION SEE FLOOR PLAN VIEW FOR PHOTO LOCATION

B1



B2



B3



F1



F2



F3



A1



A2



A3



SPALL REPAIR CHART

MARK	LOCATION	REPAIR TYPE	SPALL DIMENSION L	SPALL DIMENSION W	SPALL DIMENSION D	SPALL VOLUME	SPALL CENTER COORDINATE X	SPALL CENTER COORDINATE Y OR Z	RATING
"SP-1"	WALL "B"	3	24	24	2	1152	7	6	7
"SP-2"	FLOOR	3	12	36	2	864	0.5	2	7

CHAINLINK FENCE REPAIR CHART

MARK	LOCATION	REPAIR TYPE	POSTS	TOP RAIL	BOTTOM WIRE	BRACE	FABRIC
"CF-1"	WALL "A"	C	-	MISSING 25'	-	-	-
"CF-2"	WALL "A"	E	-	-	-	-	MISSING 25'x6'
"CF-3"	WALL "A"	D		-	MISSING 25'	-	-
"CF-4"	WALL "B"	B				-	DAMAGED 4'x6'

NOT IN CONTRACT

CRACK REPAIR CHART

MARK	LOCATION	REPAIR TYPE	GENERAL CRACKS (LF)	MAJOR CRACKS WIDTH (IN)	MAJOR CRACKS LENGTH (FT)	MAJOR CRACKS START PNT X	MAJOR CRACKS START PNT Y,Z	MAJOR CRACKS END PNT X	MAJOR CRACKS END PNT Y,Z	RATING
"GC-1"	WALL "A"	*	30	-	-	-	-	-	-	8
"GC-2"	FLOOR	*	170	-	-	-	-	-	-	8
"GC-3"	WALL "B"	*	50	-	-	-	-	-	-	8

GRAPHIC SCALES:

0 1' 2' 4' 8' 12' 16'

3/16"=1'-0"

REVISION NO.	DATE	REVISIONS	BY

ATHER R. DAR
LICENSED PROFESSIONAL ENGINEER
No. 7808-S
HAWAII U.S.A.

Exp. Date: 4-30-20

THIS WORK WAS PREPARED BY ME OR UNDER MY SUPERVISION AND CONSTRUCTION OF THIS PROJECT WILL BE UNDER MY OBSERVATION

DEPARTMENT OF HAWAIIAN HOMELAND

NANAKULI FLOOD CONTROL CHANNEL IMPROVEMENTS NANAKULI VALLEY, OAHU HAWAII

CHANNEL SEGMENT 019 REPAIR DETAILS


DESIGNED BY:	TTP
DRAWN BY:	AK, AP, DL
CHECKED BY:	AD
SUPV:	
DATE:	03/05/2019

HAWAII ENGINEERING GROUP, Inc.
Civil & Structural Engineers
1088 BISHOP STREET #2506
HONOLULU, HI 96813
Tel: 808-533-2092

JOB NO.


SHEET C019
26 OF 225 SHTS

FILE ___ DRAWER ___ ___ FOLDER ___ ___

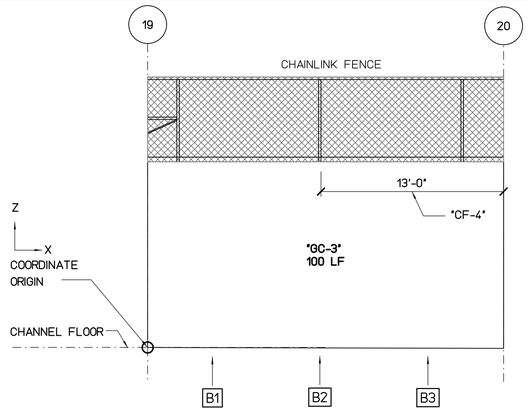


WALL "B" FLATTEN VIEW

SCALE : 3/16" = 1'-0"

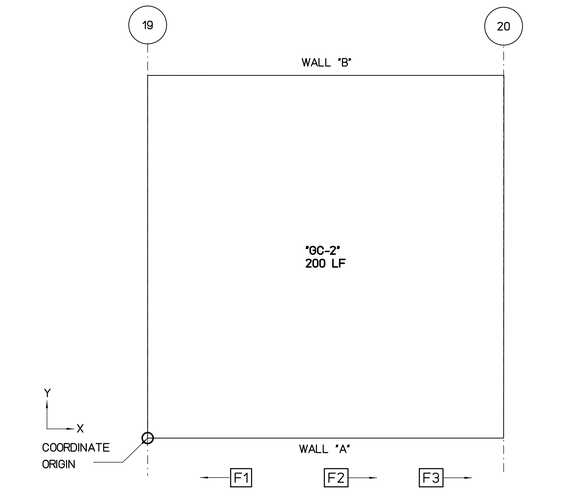

FLOOR PLAN VIEW

SCALE : 3/16" = 1'-0"

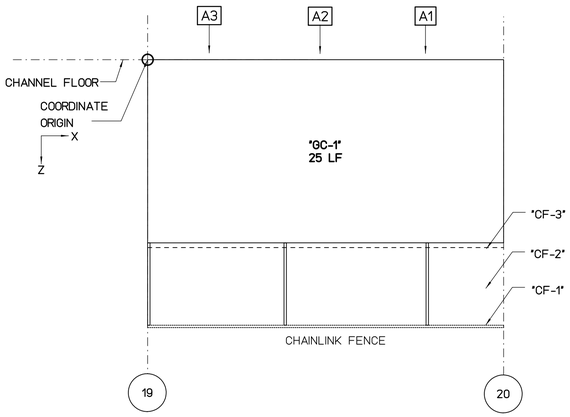

WALL "A" FLATTEN VIEW

SCALE : 3/16" = 1'-0"

REPAIR LEGEND AND NOTES:

- 2 — CRACK AND SPALL REPAIR TYPES, SEE SHEETS SR201 AND SR202 FOR DETAILS. TYPE [*] INDICATES NO-REPAIR
- (A) — CHAINLINK FENCE REPAIR TYPES, SEE SHEETS SF201 AND SF202 FOR DETAILS
- 1.0 — TOP OF WALL LEANING DISTANCE TOWARD CHANNEL IN INCHES, SEE SHEETS SL101 TO SL207 FOR CONCRETE LINING

PHOTO LEGEND:

- A1 — WALL "A" ELEVATION PHOTO IDENTIFICATION SEE FLATTEN VIEW FOR PHOTO LOCATION
- B1 — WALL "B" ELEVATION PHOTO IDENTIFICATION SEE FLATTEN VIEW FOR PHOTO LOCATION
- F1 — CHANNEL FLOOR PHOTO IDENTIFICATION SEE FLOOR PLAN VIEW FOR PHOTO LOCATION

B1



B2



B3



F1



F2



F3



A1



A2



A3



SPALL REPAIR CHART

MARK	LOCATION	REPAIR TYPE	SPALL DIMENSION			SPALL VOLUME	SPALL CENTER COORDINATE		RATING
			L	W	D		X	Y OR Z	

CHAINLINK FENCE REPAIR CHART

MARK	LOCATION	REPAIR TYPE	POSTS	TOP RAIL	BOTTOM WIRE	BRACE	FABRIC
"CF-1"	WALL "A"	(C)	-	MISSING 25'	-	-	-
"CF-2"	WALL "A"	(E)	-	-	-	-	MISSING 25'x6'
"CF-3"	WALL "A"	(D)		-	MISSING 25'	-	-
"CF-4"	WALL "B"	(B)				-	DAMAGED 13'x6'

NOT IN CONTRACT

CRACK REPAIR CHART

MARK	LOCATION	REPAIR TYPE	GENERAL CRACKS (LF)	MAJOR CRACKS						RATING
				WIDTH (IN)	LENGTH (FT)	START PNT X	START PNT Y,Z	END PNT X	END PNT Y,Z	
"GC-1"	WALL "A"	[*]	25	-	-	-	-	-	-	8
"GC-2"	FLOOR	[*]	200	-	-	-	-	-	-	8
"GC-3"	WALL "B"	[*]	100	-	-	-	-	-	-	8

GRAPHIC SCALES:

0 1' 2' 4' 8' 12' 16'

3/16"=1'-0"

REVISION NO.	DATE	REVISIONS	BY

ATHER R. DAR
LICENSED PROFESSIONAL ENGINEER
No. 7808-S
HAWAII U.S.A.

Exp. Date: 4-30-20

THIS WORK WAS PREPARED BY ME OR UNDER MY SUPERVISION AND CONSTRUCTION OF THIS PROJECT WILL BE UNDER MY OBSERVATION

DEPARTMENT OF HAWAIIAN HOMELAND

NANAKULI FLOOD CONTROL CHANNEL IMPROVEMENTS NANAKULI VALLEY, OAHU HAWAII

CHANNEL SEGMENT 020 REPAIR DETAILS

DESIGNED BY:	TTP
DRAWN BY:	AK, AP, DL
CHECKED BY:	AD
SUPV:	
DATE:	03/05/2019

HAWAII ENGINEERING GROUP, Inc.
Civil & Structural Engineers
1088 BISHOP STREET #2506
HONOLULU, HI 96813
Tel: 808-533-2092

JOB NO.


SHEET C020
27 OF 225 SHTS

FILE ___ DRAWER ___ ___ FOLDER ___ ___

Plot date: 15-Apr-2020


Full Size Plot

Plot date: 15-Apr-2020
Full Size Plot

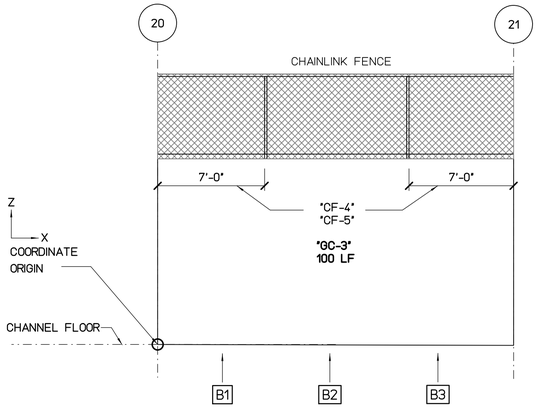


WALL "B" FLATTEN VIEW

SCALE : 3/16" = 1'-0"

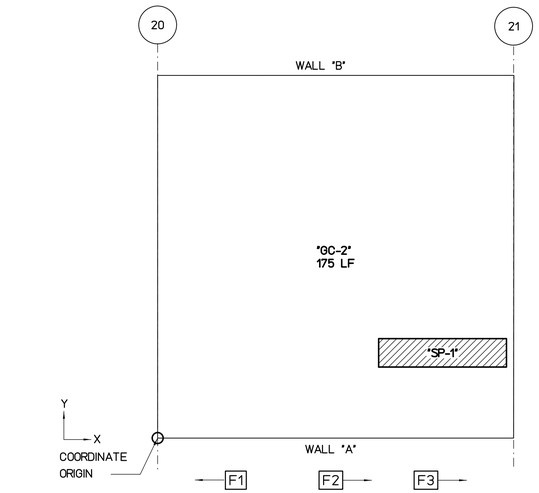

FLOOR PLAN VIEW

SCALE : 3/16" = 1'-0"

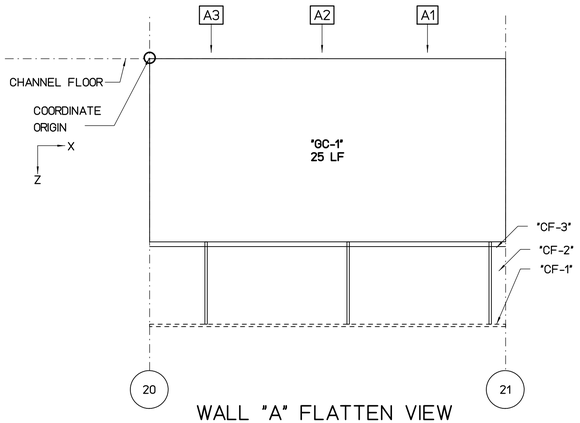

WALL "A" FLATTEN VIEW

SCALE : 3/16" = 1'-0"

REPAIR LEGEND AND NOTES:

- 2 — CRACK AND SPALL REPAIR TYPES, SEE SHEETS SR201 AND SR202 FOR DETAILS. TYPE [*] INDICATES NO-REPAIR
- (A) — CHAINLINK FENCE REPAIR TYPES, SEE SHEETS SF201 AND SF202 FOR DETAILS
- 1.0 — TOP OF WALL LEANING DISTANCE TOWARD CHANNEL IN INCHES, SEE SHEETS SL101 TO SL207 FOR CONCRETE LINING

PHOTO LEGEND:

- A1 — WALL "A" ELEVATION PHOTO IDENTIFICATION SEE FLATTEN VIEW FOR PHOTO LOCATION
- B1 — WALL "B" ELEVATION PHOTO IDENTIFICATION SEE FLATTEN VIEW FOR PHOTO LOCATION
- F1 — CHANNEL FLOOR PHOTO IDENTIFICATION SEE FLOOR PLAN VIEW FOR PHOTO LOCATION

B1



B2



B3



F1



F2



F3



A1



A2



A3



SPALL REPAIR CHART

MARK	LOCATION	REPAIR TYPE	SPALL DIMENSION L	SPALL DIMENSION W	SPALL DIMENSION D	SPALL VOLUME	SPALL CENTER COORDINATE X	SPALL CENTER COORDINATE Y OR Z	RATING
"SP-1"	FLOOR	3	108	24	3	7776	20.1	6	6

CHAINLINK FENCE REPAIR CHART

MARK	LOCATION	REPAIR TYPE	POSTS	TOP RAIL	BOTTOM WIRE	BRACE	FABRIC
"CF-1"	WALL "A"	C	-	MISSING 25'	-	-	-
"CF-2"	WALL "A"	E	-	-	-	-	MISSING 25'x6'
"CF-3"	WALL "A"	D		-	DAMAGED 25'	-	-
"CF-4"	WALL "B"	G				-	DAMAGED 14'x6'
"CF-5"	WALL "B"	G			DAMAGED 14'	-	-

NOT IN CONTRACT

CRACK REPAIR CHART

MARK	LOCATION	REPAIR TYPE	GENERAL CRACKS (LF)	MAJOR CRACKS WIDTH (IN)	MAJOR CRACKS LENGTH (FT)	MAJOR CRACKS START PNT X	MAJOR CRACKS START PNT Y,Z	MAJOR CRACKS END PNT X	MAJOR CRACKS END PNT Y,Z	RATING
"GC-1"	WALL "A"	*	25	-	-	-	-	-	-	8
"GC-2"	FLOOR	*	175	-	-	-	-	-	-	8
"GC-3"	WALL "B"	*	100	-	-	-	-	-	-	8

GRAPHIC SCALES:

0 1' 2' 4' 8' 12' 16'

3/16"=1'-0"

REVISION NO.	DATE	REVISIONS	BY

ARTHER R. DAR
LICENSED PROFESSIONAL ENGINEER
No. 7808-S
HAWAII U.S.A.
Exp. Date: 4-30-20

THIS WORK WAS PREPARED BY ME OR UNDER MY SUPERVISION AND CONSTRUCTION OF THIS PROJECT WILL BE UNDER MY OBSERVATION

DEPARTMENT OF HAWAIIAN HOMELAND

NANAKULI FLOOD CONTROL CHANNEL IMPROVEMENTS NANAKULI VALLEY, OAHU HAWAII

CHANNEL SEGMENT 021 REPAIR DETAILS

DESIGNED BY:	TTP
DRAWN BY:	AK, AP, DL
CHECKED BY:	AD
SUPV:	
DATE:	03/05/2019


HAWAII ENGINEERING GROUP, Inc.
Civil & Structural Engineers
1088 BISHOP STREET #2506
HONOLULU, HI 96813
Tel: 808-533-2092

JOB NO.

SHEET C021
28 OF 225 SHTS


FILE ___ DRAWER ___ ___ FOLDER ___ ___

Plot date: 15-Apr-2020
Full Size Plot

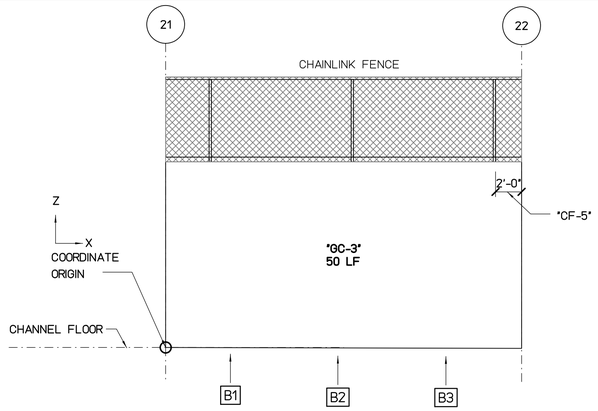


WALL "B" FLATTEN VIEW

SCALE : 3/16" = 1'-0"

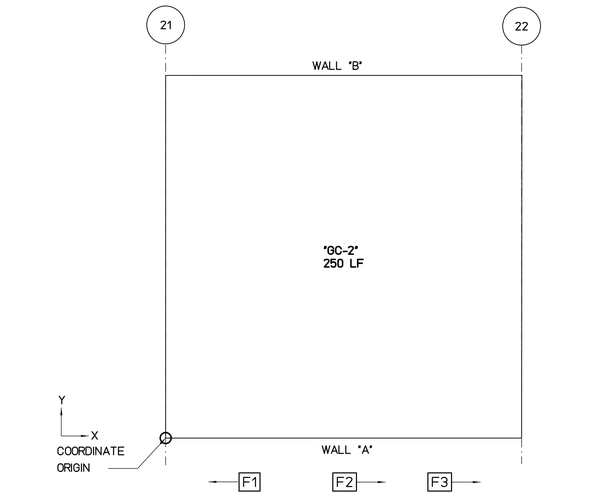

FLOOR PLAN VIEW

SCALE : 3/16" = 1'-0"

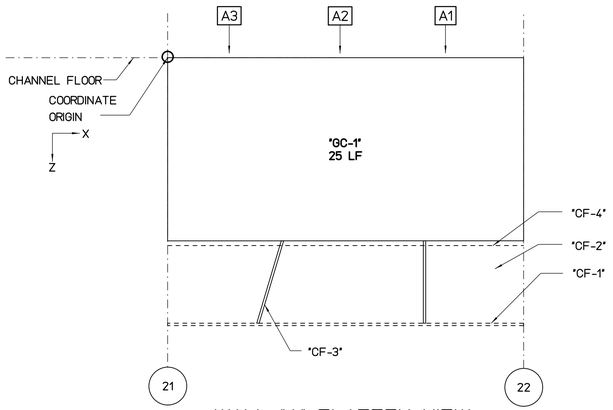

WALL "A" FLATTEN VIEW

SCALE : 3/16" = 1'-0"

REPAIR LEGEND AND NOTES:

- 2 — CRACK AND SPALL REPAIR TYPES, SEE SHEETS SR201 AND SR202 FOR DETAILS. TYPE [*] INDICATES NO-REPAIR
- (A) — CHAINLINK FENCE REPAIR TYPES, SEE SHEETS SF201 AND SF202 FOR DETAILS
- 1.0 — TOP OF WALL LEANING DISTANCE TOWARD CHANNEL IN INCHES, SEE SHEETS SL101 TO SL207 FOR CONCRETE LINING

PHOTO LEGEND:

- A1 — WALL "A" ELEVATION PHOTO IDENTIFICATION SEE FLATTEN VIEW FOR PHOTO LOCATION
- B1 — WALL "B" ELEVATION PHOTO IDENTIFICATION SEE FLATTEN VIEW FOR PHOTO LOCATION
- F1 — CHANNEL FLOOR PHOTO IDENTIFICATION SEE FLOOR PLAN VIEW FOR PHOTO LOCATION

B1



B2



B3



F1



F2



F3



A1



A2



A3



SPALL REPAIR CHART

MARK	LOCATION	REPAIR TYPE	SPALL DIMENSION L	SPALL DIMENSION W	SPALL DIMENSION D	SPALL VOLUME	SPALL CENTER COORDINATE X	SPALL CENTER COORDINATE Y OR Z	RATING

CHAINLINK FENCE REPAIR CHART

MARK	LOCATION	REPAIR TYPE	POSTS	TOP RAIL	BOTTOM WIRE	BRACE	FABRIC
"CF-1"	WALL "A"	(C)	-	MISSING 25'	-	-	-
"CF-2"	WALL "A"	(E)	-	-	-	-	MISSING 25'x6'
"CF-3"	WALL "A"	(A)	BENT 1	-	-	-	-
"CF-4"	WALL "A"	(D)	-	MISSING 25'	-	-	-
"CF-5"	WALL "B"	(B)	-	-	-	-	DAMAGED 2'x6'

NOT IN CONTRACT

CRACK REPAIR CHART

MARK	LOCATION	REPAIR TYPE	GENERAL CRACKS (LF)	MAJOR CRACKS WIDTH (IN)	MAJOR CRACKS LENGTH (FT)	MAJOR CRACKS START PNT X	MAJOR CRACKS START PNT Y,Z	MAJOR CRACKS END PNT X	MAJOR CRACKS END PNT Y,Z	RATING
"GC-1"	WALL "A"	[*]	25	-	-	-	-	-	-	8
"GC-2"	FLOOR	[*]	250	-	-	-	-	-	-	8
"GC-3"	WALL "B"	[*]	50	-	-	-	-	-	-	8

GRAPHIC SCALES:

0 1' 2' 4' 8' 12' 16'

3/16"=1'-0"

REVISION NO.	DATE	REVISIONS	BY

ATHER R. DAR
LICENSED PROFESSIONAL ENGINEER
No. 7808-S
HAWAII U.S.A.

Exp. Date: 4-30-20

THIS WORK WAS PREPARED BY ME OR UNDER MY SUPERVISION AND CONSTRUCTION OF THIS PROJECT WILL BE UNDER MY OBSERVATION

DEPARTMENT OF HAWAIIAN HOMELAND

NANAKULI FLOOD CONTROL CHANNEL IMPROVEMENTS NANAKULI VALLEY, OAHU HAWAII

CHANNEL SEGMENT 022 REPAIR DETAILS


DESIGNED BY:	TTP
DRAWN BY:	AK, AP, DL
CHECKED BY:	AD
SUPV:	
DATE:	03/05/2019

HAWAII ENGINEERING GROUP, Inc.
Civil & Structural Engineers
1088 BISHOP STREET #2506
HONOLULU, HI 96813
Tel: 808-533-2092

JOB NO.


SHEET C022
29 OF 225 SHTS

FILE ___ DRAWER ___ ___ FOLDER ___ ___

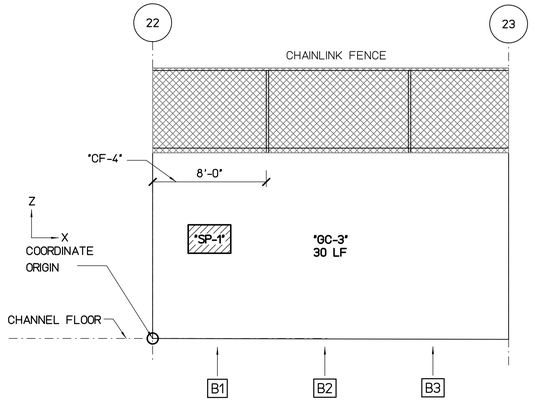


WALL "B" FLATTEN VIEW

SCALE : 3/16" = 1'-0"

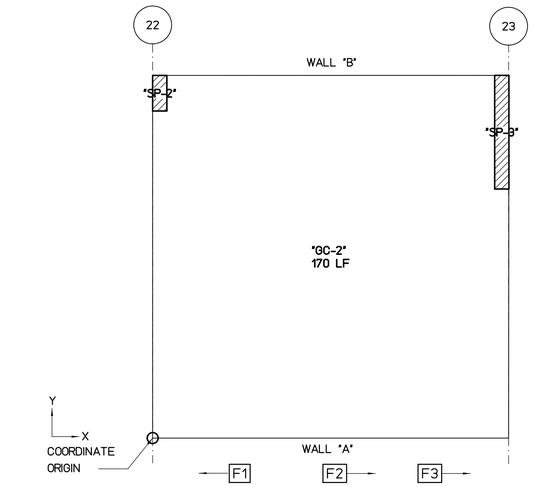

FLOOR PLAN VIEW

SCALE : 3/16" = 1'-0"

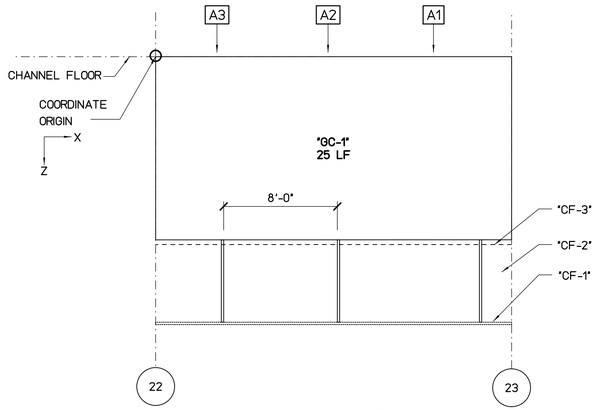

WALL "A" FLATTEN VIEW

SCALE : 3/16" = 1'-0"

REPAIR LEGEND AND NOTES:

- 2 — CRACK AND SPALL REPAIR TYPES, SEE SHEETS SR201 AND SR202 FOR DETAILS. TYPE [*] INDICATES NO-REPAIR
- (A) — CHAINLINK FENCE REPAIR TYPES, SEE SHEETS SF201 AND SF202 FOR DETAILS
- 1.0 — TOP OF WALL LEANING DISTANCE TOWARD CHANNEL IN INCHES, SEE SHEETS SL101 TO SL207 FOR CONCRETE LINING

PHOTO LEGEND:

- A1 — WALL "A" ELEVATION PHOTO IDENTIFICATION SEE FLATTEN VIEW FOR PHOTO LOCATION
- B1 — WALL "B" ELEVATION PHOTO IDENTIFICATION SEE FLATTEN VIEW FOR PHOTO LOCATION
- F1 — CHANNEL FLOOR PHOTO IDENTIFICATION SEE FLOOR PLAN VIEW FOR PHOTO LOCATION

B1



B2



B3



F1



F2



F3



A1



A2



A3



SPALL REPAIR CHART

MARK	LOCATION	REPAIR TYPE	SPALL DIMENSION L	SPALL DIMENSION W	SPALL DIMENSION D	SPALL VOLUME	SPALL CENTER COORDINATE X	SPALL CENTER COORDINATE Y OR Z	RATING
"SP-1"	WALL "B"	3	36	24	2	1728	4	7	7
"SP-2"	FLOOR	3	12	30	2	720	0.5	24.3	7
"SP-3"	FLOOR	3	12	96	2	2304	24.6	21.5	7

CHAINLINK FENCE REPAIR CHART

MARK	LOCATION	REPAIR TYPE	POSTS	TOP RAIL	BOTTOM WIRE	BRACE	FABRIC
"CF-1"	WALL "A"	C	-	MISSING 25'	-	-	-
"CF-2"	WALL "A"	E	-	-	-	-	MISSING 25'x6'
"CF-3"	WALL "A"	D	-	-	MISSING 25'	-	-
"CF-4"	WALL "B"	G	-	-	-	-	DAMAGED 8'x6'

NOT IN CONTRACT

CRACK REPAIR CHART

MARK	LOCATION	REPAIR TYPE	GENERAL CRACKS (LF)	MAJOR CRACKS WIDTH (IN)	MAJOR CRACKS LENGTH (FT)	MAJOR CRACKS START PNT X	MAJOR CRACKS START PNT Y,Z	MAJOR CRACKS END PNT X	MAJOR CRACKS END PNT Y,Z	RATING
"GC-1"	WALL "A"	*	25	-	-	-	-	-	-	8
"GC-2"	FLOOR	*	170	-	-	-	-	-	-	8
"GC-3"	WALL "B"	*	30	-	-	-	-	-	-	8

GRAPHIC SCALES:

0 1' 2' 4' 8' 12' 16'

3/16"=1'-0"

REVISION NO.	DATE	REVISIONS	BY

ATHER R. DAR
LICENSED PROFESSIONAL ENGINEER
No. 7808-S
HAWAII U.S.A.

Exp. Date: 4-30-20

THIS WORK WAS PREPARED BY ME OR UNDER MY SUPERVISION AND CONSTRUCTION OF THIS PROJECT WILL BE UNDER MY OBSERVATION

DEPARTMENT OF HAWAIIAN HOMELAND

NANAKULI FLOOD CONTROL
CHANNEL IMPROVEMENTS
NANAKULI VALLEY, OAHU HAWAII

CHANNEL SEGMENT 023 REPAIR DETAILS

DESIGNED BY:	TTP
DRAWN BY:	AK, AP, DL
CHECKED BY:	AD
SUPV:	
DATE:	03/05/2019

HAWAII ENGINEERING GROUP, Inc.
Civil & Structural Engineers
1088 BISHOP STREET #2506
HONOLULU, HI 96813
Tel: 808-533-2092

JOB NO.


SHEET C023
30 OF 225 SHTS

FILE ___ DRAWER ___ ___ FOLDER ___ ___

Plot date: 15-Apr-2020


Full Size Plot

Plot date: 15-Apr-2020
Full Size Plot

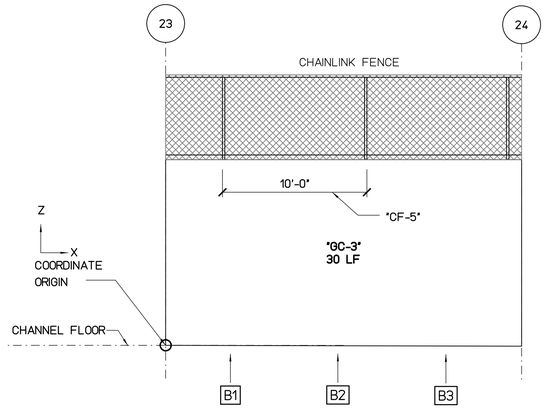


WALL "B" FLATTEN VIEW

SCALE : 3/16" = 1'-0"

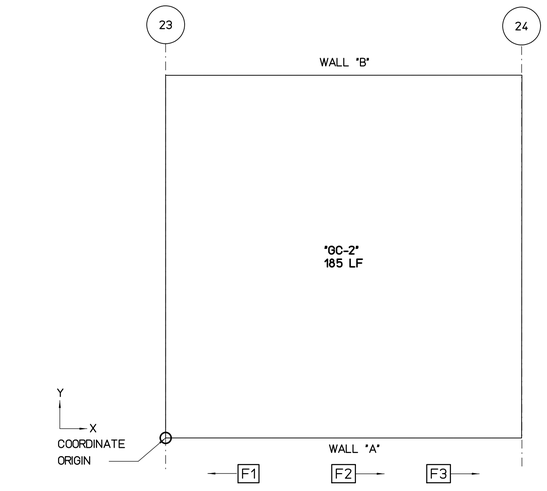

FLOOR PLAN VIEW

SCALE : 3/16" = 1'-0"

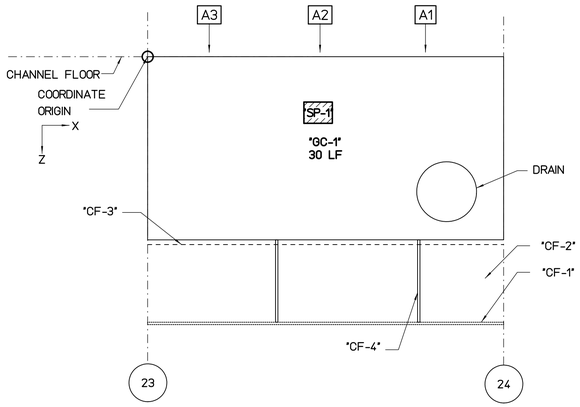

WALL "A" FLATTEN VIEW

SCALE : 3/16" = 1'-0"

REPAIR LEGEND AND NOTES:

- 2 — CRACK AND SPALL REPAIR TYPES, SEE SHEETS SR201 AND SR202 FOR DETAILS. TYPE [*] INDICATES NO-REPAIR
- (A) — CHAINLINK FENCE REPAIR TYPES, SEE SHEETS SF201 AND SF202 FOR DETAILS
- 1.0 — TOP OF WALL LEANING DISTANCE TOWARD CHANNEL IN INCHES, SEE SHEETS SL101 TO SL207 FOR CONCRETE LINING

PHOTO LEGEND:

- A1 — WALL "A" ELEVATION PHOTO IDENTIFICATION SEE FLATTEN VIEW FOR PHOTO LOCATION
- B1 — WALL "B" ELEVATION PHOTO IDENTIFICATION SEE FLATTEN VIEW FOR PHOTO LOCATION
- F1 — CHANNEL FLOOR PHOTO IDENTIFICATION SEE FLOOR PLAN VIEW FOR PHOTO LOCATION

B1



B2



B3



F1



F2



F3



A1



A2



A3



SPALL REPAIR CHART

MARK	LOCATION	REPAIR TYPE	SPALL DIMENSION L	SPALL DIMENSION W	SPALL DIMENSION D	SPALL VOLUME	SPALL CENTER COORDINATE X	SPALL CENTER COORDINATE Y OR Z	RATING
"SP-1"	WALL "A"	3	24	18	2	864	12	4	7

CHAINLINK FENCE REPAIR CHART

MARK	LOCATION	REPAIR TYPE	POSTS	TOP RAIL	BOTTOM WIRE	BRACE	FABRIC
"CF-1"	WALL "A"	C	-	MISSING 25'	-	-	-
"CF-2"	WALL "A"	E	-	-	-	-	MISSING 25'x6'
"CF-3"	WALL "A"	D	-	-	MISSING 25'	-	-
"CF-4"	WALL "A"	A	-	-	-	-	-
"CF-5"	WALL "B"	B	-	-	-	-	DAMAGED 10'x6'

NOT IN CONTRACT

CRACK REPAIR CHART

MARK	LOCATION	REPAIR TYPE	GENERAL CRACKS (LF)	MAJOR CRACKS WIDTH (IN)	MAJOR CRACKS LENGTH (FT)	MAJOR CRACKS START PNT X	MAJOR CRACKS START PNT Y,Z	MAJOR CRACKS END PNT X	MAJOR CRACKS END PNT Y,Z	RATING
"GC-1"	WALL "A"	*	30	-	-	-	-	-	-	8
"GC-2"	FLOOR	*	185	-	-	-	-	-	-	8
"GC-3"	WALL "B"	*	30	-	-	-	-	-	-	8

GRAPHIC SCALES:

0 1' 2' 4' 8' 12' 16'

3/16"=1'-0"

REVISION NO.	DATE	REVISIONS	BY

ARTHER R DAR
LICENSED PROFESSIONAL ENGINEER
No. 7808-S
HAWAII U.S.A.

Exp. Date: 4-30-20

THIS WORK WAS PREPARED BY ME OR UNDER MY SUPERVISION AND CONSTRUCTION OF THIS PROJECT WILL BE UNDER MY OBSERVATION

DEPARTMENT OF HAWAIIAN HOMELAND

NANAKULI FLOOD CONTROL CHANNEL IMPROVEMENTS NANAKULI VALLEY, OAHU HAWAII

CHANNEL SEGMENT 024 REPAIR DETAILS


DESIGNED BY:	TTP
DRAWN BY:	AK, AP, DL
CHECKED BY:	AD
SUPV:	
DATE:	03/05/2019

HAWAII ENGINEERING GROUP, Inc.
Civil & Structural Engineers
1088 BISHOP STREET #2506
HONOLULU, HI 96813
Tel: 808-533-2092

JOB NO.


SHEET C024
31 OF 225 SHTS

FILE ___ DRAWER ___ ___ FOLDER ___ ___

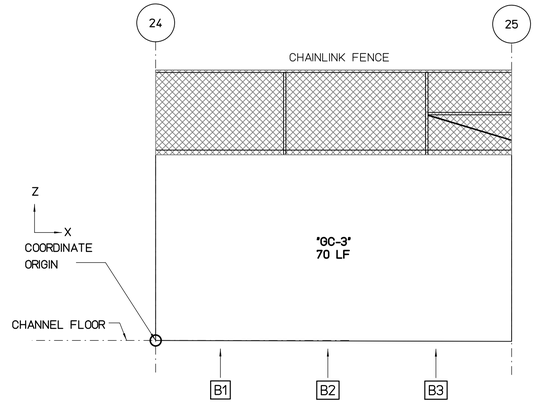


WALL "B" FLATTEN VIEW

SCALE : 3/16" = 1'-0"

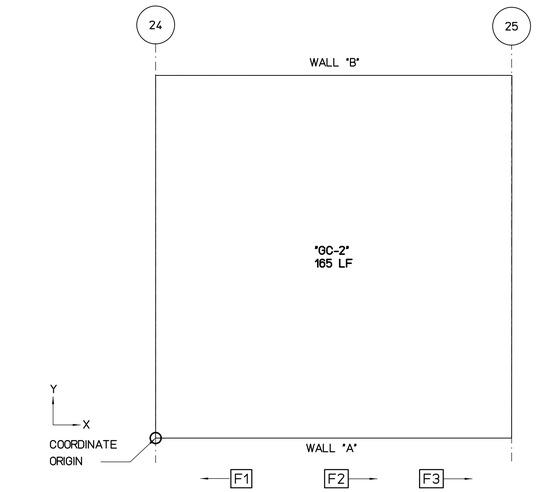

FLOOR PLAN VIEW

SCALE : 3/16" = 1'-0"

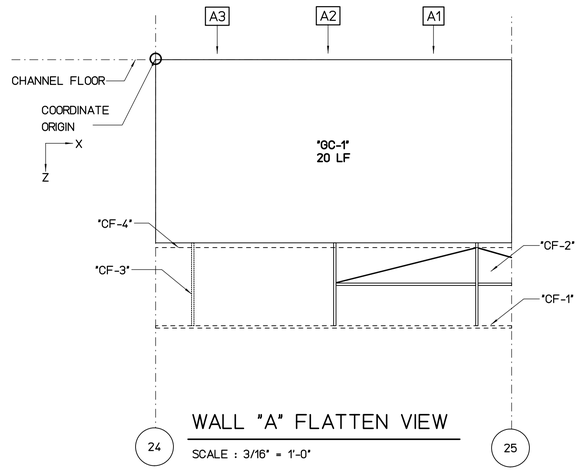

WALL "A" FLATTEN VIEW

SCALE : 3/16" = 1'-0"

REPAIR LEGEND AND NOTES:

- 2 — CRACK AND SPALL REPAIR TYPES, SEE SHEETS SR201 AND SR202 FOR DETAILS. TYPE [*] INDICATES NO-REPAIR
- (A) — CHAINLINK FENCE REPAIR TYPES, SEE SHEETS SF201 AND SF202 FOR DETAILS
- 1.0 — TOP OF WALL LEANING DISTANCE TOWARD CHANNEL IN INCHES, SEE SHEETS SL101 TO SL207 FOR CONCRETE LINING

PHOTO LEGEND:

- A1 — WALL "A" ELEVATION PHOTO IDENTIFICATION SEE FLATTEN VIEW FOR PHOTO LOCATION
- B1 — WALL "B" ELEVATION PHOTO IDENTIFICATION SEE FLATTEN VIEW FOR PHOTO LOCATION
- F1 — CHANNEL FLOOR PHOTO IDENTIFICATION SEE FLOOR PLAN VIEW FOR PHOTO LOCATION

B1



B2



B3



F1



F2



F3



A1



A2



A3



SPALL REPAIR CHART

MARK	LOCATION	REPAIR TYPE	SPALL DIMENSION			SPALL VOLUME	SPALL CENTER COORDINATE		RATING
			H	W	D		X	Y OR Z	

CHAINLINK FENCE REPAIR CHART

MARK	LOCATION	REPAIR TYPE	POSTS	TOP RAIL	BOTTOM WIRE	BRACE	FABRIC
"CF-1"	WALL "A"	(C)	-	MISSING 25'	-	-	-
"CF-2"	WALL "A"	(E)	-	-	-	-	MISSING 25'x6'
"CF-3"	WALL "A"	(A)	MISSING 1	-	-	-	-
"CF-4"	WALL "A"	(D)	-	-	MISSING 20'	-	-

NOT IN CONTRACT

CRACK REPAIR CHART

MARK	LOCATION	REPAIR TYPE	GENERAL CRACKS (LF)	MAJOR CRACKS						RATING
				WIDTH (IN)	LENGTH (FT)	START PNT X	START PNT Y,Z	END PNT X	END PNT Y,Z	
"GC-1"	WALL "A"	[*]	20	-	-	-	-	-	-	8
"GC-2"	FLOOR	[*]	165	-	-	-	-	-	-	8
"GC-3"	WALL "B"	[*]	70	-	-	-	-	-	-	8

GRAPHIC SCALES:

0 1' 2' 4' 8' 12' 16'

3/16"=1'-0"

REVISION NO.	DATE	REVISIONS	BY

ATHER R. DAR
LICENSED PROFESSIONAL ENGINEER
No. 7808-S
HAWAII U.S.A.

Exp. Date: 4-30-20

THIS WORK WAS PREPARED BY ME OR UNDER MY SUPERVISION AND CONSTRUCTION OF THIS PROJECT WILL BE UNDER MY OBSERVATION

DEPARTMENT OF HAWAIIAN HOMELAND

NANAKULI FLOOD CONTROL CHANNEL IMPROVEMENTS NANAKULI VALLEY, OAHU HAWAII

CHANNEL SEGMENT 025 REPAIR DETAILS

DESIGNED BY:	TTP
DRAWN BY:	AK, AP, DL
CHECKED BY:	AD
SUPV:	
DATE:	03/05/2019

HAWAII ENGINEERING GROUP, Inc.
Civil & Structural Engineers
1088 BISHOP STREET #2506
HONOLULU, HI 96813
Tel: 808-533-2092

JOB NO.

SHEET C025


32 OF 225 SHTS

FILE ___ DRAWER ___ ___ FOLDER ___ ___

Plot date: 15-Apr-2020


Full Size Plot

Plot date: 15-Apr-2020
Full Size Plot

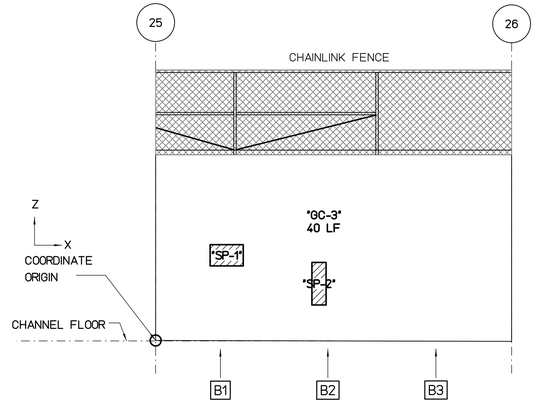


WALL "B" FLATTEN VIEW

SCALE : 3/16" = 1'-0"

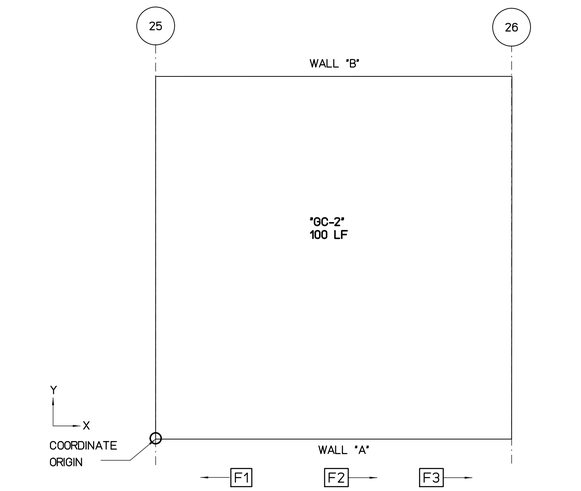

FLOOR PLAN VIEW

SCALE : 3/16" = 1'-0"

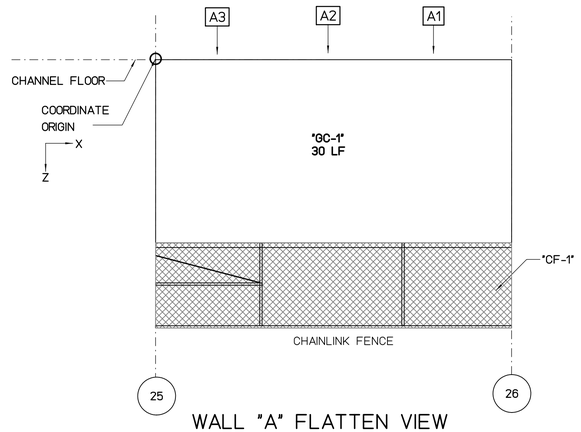

WALL "A" FLATTEN VIEW

SCALE : 3/16" = 1'-0"

REPAIR LEGEND AND NOTES:

- 2 — CRACK AND SPALL REPAIR TYPES, SEE SHEETS SR201 AND SR202 FOR DETAILS. TYPE ⊠ INDICATES NO-REPAIR
- Ⓐ — CHAINLINK FENCE REPAIR TYPES, SEE SHEETS SF201 AND SF202 FOR DETAILS
- 1.0 — TOP OF WALL LEANING DISTANCE TOWARD CHANNEL IN INCHES, SEE SHEETS SL101 TO SL207 FOR CONCRETE LINING

PHOTO LEGEND:

- A1 — WALL "A" ELEVATION PHOTO IDENTIFICATION SEE FLATTEN VIEW FOR PHOTO LOCATION
- B1 — WALL "B" ELEVATION PHOTO IDENTIFICATION SEE FLATTEN VIEW FOR PHOTO LOCATION
- F1 — CHANNEL FLOOR PHOTO IDENTIFICATION SEE FLOOR PLAN VIEW FOR PHOTO LOCATION

B1



B2



B3



F1



F2



F3



A1



A2



A3



SPALL REPAIR CHART

MARK	LOCATION	REPAIR TYPE	SPALL DIMENSION L	SPALL DIMENSION W	SPALL DIMENSION D	SPALL VOLUME	SPALL CENTER COORDINATE X	SPALL CENTER COORDINATE Y OR Z	RATING
"SP-1"	WALL "B"	3	28	18	2	1008	5	6	7
"SP-2"	WALL "B"	3	12	36	2	864	11.5	4	7

CHAINLINK FENCE REPAIR CHART

MARK	LOCATION	REPAIR TYPE	POSTS	TOP RAIL	BOTTOM WIRE	BRACE	FABRIC
"CF-1"	WALL "A"	Ⓔ	-	-	-	-	DAMAGED 25'x6'

NOT IN CONTRACT

CRACK REPAIR CHART

MARK	LOCATION	REPAIR TYPE	GENERAL CRACKS (LF)	MAJOR CRACKS WIDTH (IN)	MAJOR CRACKS LENGTH (FT)	MAJOR CRACKS START PNT X	MAJOR CRACKS START PNT Y,Z	MAJOR CRACKS END PNT X	MAJOR CRACKS END PNT Y,Z	RATING
"GC-1"	WALL "A"	⊠	30	-	-	-	-	-	-	8
"GC-2"	FLOOR	⊠	100	-	-	-	-	-	-	8
"GC-3"	WALL "B"	⊠	40	-	-	-	-	-	-	8

GRAPHIC SCALES:

0 1' 2' 4' 8' 12' 16'

3/16"=1'-0"

REVISION NO.	DATE	REVISIONS	BY

ATHER R. DAR
LICENSED PROFESSIONAL ENGINEER
No. 7808-S
HAWAII U.S.A.

Exp. Date: 4-30-20

THIS WORK WAS PREPARED BY ME OR UNDER MY SUPERVISION AND CONSTRUCTION OF THIS PROJECT WILL BE UNDER MY OBSERVATION

DEPARTMENT OF HAWAIIAN HOMELAND

NANAKULI FLOOD CONTROL
CHANNEL IMPROVEMENTS
NANAKULI VALLEY, OAHU HAWAII

CHANNEL SEGMENT 026 REPAIR DETAILS

DESIGNED BY:	TTP
DRAWN BY:	AK, AP, DL
CHECKED BY:	AD
SUPV:	
DATE:	03/05/2019


HAWAII ENGINEERING GROUP, Inc.
Civil & Structural Engineers
1088 BISHOP STREET #2506
HONOLULU, HI 96813
Tel: 808-533-2092

JOB NO.

SHEET C026
33 OF 225 SHTS


FILE ___ DRAWER ___ ___ FOLDER ___ ___

Plot date: 15-Apr-2020
Full Size Plot

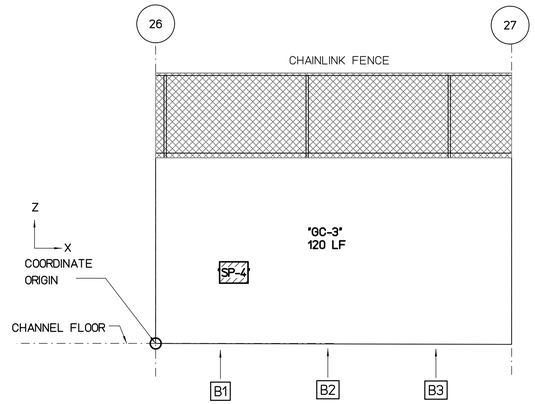


WALL "B" FLATTEN VIEW

SCALE : 3/16" = 1'-0"

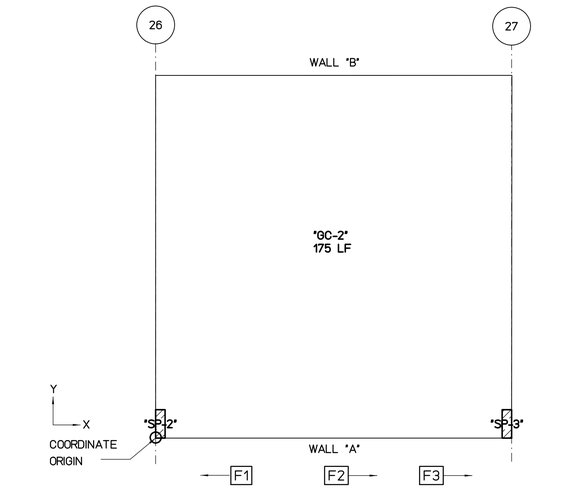

FLOOR PLAN VIEW

SCALE : 3/16" = 1'-0"

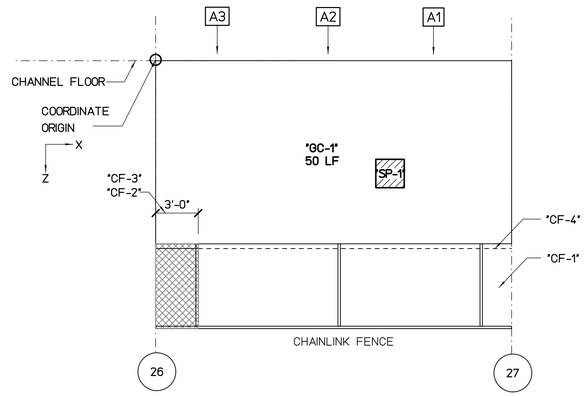

WALL "A" FLATTEN VIEW

SCALE : 3/16" = 1'-0"

REPAIR LEGEND AND NOTES:

- 2 — CRACK AND SPALL REPAIR TYPES, SEE SHEETS SR201 AND SR202 FOR DETAILS. TYPE [*] INDICATES NO-REPAIR
- (A) — CHAINLINK FENCE REPAIR TYPES, SEE SHEETS SF201 AND SF202 FOR DETAILS
- 1.0 — TOP OF WALL LEANING DISTANCE TOWARD CHANNEL IN INCHES, SEE SHEETS SL101 TO SL207 FOR CONCRETE LINING

PHOTO LEGEND:

- A1 — WALL "A" ELEVATION PHOTO IDENTIFICATION SEE FLATTEN VIEW FOR PHOTO LOCATION
- B1 — WALL "B" ELEVATION PHOTO IDENTIFICATION SEE FLATTEN VIEW FOR PHOTO LOCATION
- F1 — CHANNEL FLOOR PHOTO IDENTIFICATION SEE FLOOR PLAN VIEW FOR PHOTO LOCATION

B1



B2



B3



F1



F2



F3



A1



A2



A3



SPALL REPAIR CHART

MARK	LOCATION	REPAIR TYPE	SPALL DIMENSION L	SPALL DIMENSION W	SPALL DIMENSION D	SPALL VOLUME	SPALL CENTER COORDINATE X	SPALL CENTER COORDINATE Y OR Z	RATING
"SP-1"	WALL "A"	3	24	24	2	1152	16.5	8	7
"SP-2"	FLOOR	3	8	24	2	384	0.3	1	7
"SP-3"	FLOOR	3	8	24	2	384	24.7	1	7
"SP-4"	WALL "B"	3	24	18	2	864	5.5	5	7

CHAINLINK FENCE REPAIR CHART

MARK	LOCATION	REPAIR TYPE	POSTS	TOP RAIL	BOTTOM WIRE	BRACE	FABRIC
"CF-1"	WALL "A"	(E)	-	-	-	-	MISSING 22'x6'
"CF-2"	WALL "A"	(E)	-	-	-	-	DAMAGED 3'x6'
"CF-3"	WALL "A"	(D)	-	-	DAMAGED 3'	-	-
"CF-4"	WALL "A"	(D)	-	-	MISSING 22'	-	-

NOT IN CONTRACT

CRACK REPAIR CHART

MARK	LOCATION	REPAIR TYPE	GENERAL CRACKS (LF)	MAJOR CRACKS WIDTH (IN)	MAJOR CRACKS LENGTH (FT)	MAJOR CRACKS START PNT X	MAJOR CRACKS START PNT Y,Z	MAJOR CRACKS END PNT X	MAJOR CRACKS END PNT Y,Z	RATING
"GC-1"	WALL "A"	*	50	-	-	-	-	-	-	8
"GC-2"	FLOOR	*	175	-	-	-	-	-	-	8
"GC-3"	WALL "B"	*	120	-	-	-	-	-	-	8

GRAPHIC SCALES:

0 1' 2' 4' 8' 12' 16'

3/16"=1'-0"

REVISION NO.	DATE	REVISIONS	BY

ATHER R. DAR
LICENSED PROFESSIONAL ENGINEER
No. 7808-S
HAWAII U.S.A.

Exp. Date: 4-30-20

THIS WORK WAS PREPARED BY ME OR UNDER MY SUPERVISION AND CONSTRUCTION OF THIS PROJECT WILL BE UNDER MY OBSERVATION

DEPARTMENT OF HAWAIIAN HOMELAND

NANAKULI FLOOD CONTROL
CHANNEL IMPROVEMENTS
NANAKULI VALLEY, OAHU HAWAII

CHANNEL SEGMENT 027 REPAIR DETAILS

DESIGNED BY:	TTP
DRAWN BY:	AK, AP, DL
CHECKED BY:	AD
SUPV:	
DATE:	03/05/2019


HAWAII ENGINEERING GROUP, Inc.
Civil & Structural Engineers
1088 BISHOP STREET #2506
HONOLULU, HI 96813
Tel: 808-533-2092

JOB NO.

SHEET C027
34 OF 225 SHTS


FILE ___ DRAWER ___ ___ FOLDER ___ ___

Plot date: 15-Apr-2020
Full Size Plot

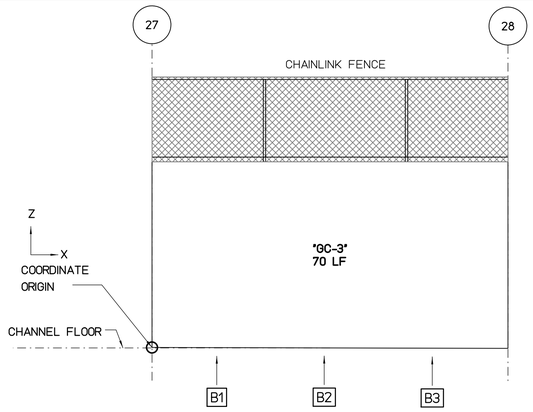


WALL "B" FLATTEN VIEW

SCALE : 3/16" = 1'-0"

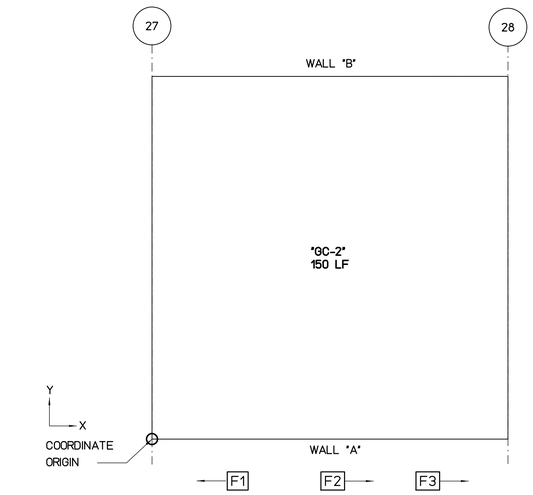

FLOOR PLAN VIEW

SCALE : 3/16" = 1'-0"

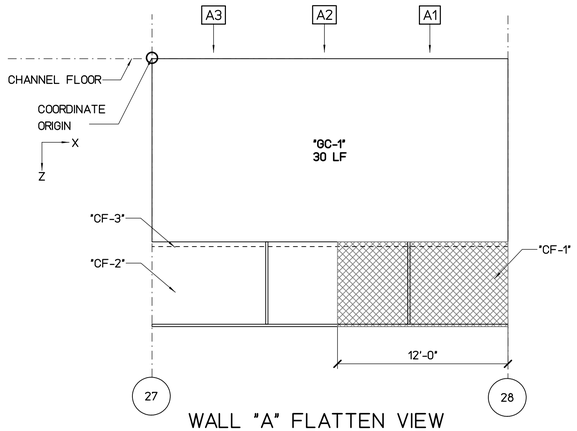

WALL "A" FLATTEN VIEW

SCALE : 3/16" = 1'-0"

REPAIR LEGEND AND NOTES:

- 2 — CRACK AND SPALL REPAIR TYPES, SEE SHEETS SR201 AND SR202 FOR DETAILS. TYPE [*] INDICATES NO-REPAIR
- (A) — CHAINLINK FENCE REPAIR TYPES, SEE SHEETS SF201 AND SF202 FOR DETAILS
- 1.0 — TOP OF WALL LEANING DISTANCE TOWARD CHANNEL IN INCHES, SEE SHEETS SL101 TO SL207 FOR CONCRETE LINING

PHOTO LEGEND:

- A1 — WALL "A" ELEVATION PHOTO IDENTIFICATION SEE FLATTEN VIEW FOR PHOTO LOCATION
- B1 — WALL "B" ELEVATION PHOTO IDENTIFICATION SEE FLATTEN VIEW FOR PHOTO LOCATION
- F1 — CHANNEL FLOOR PHOTO IDENTIFICATION SEE FLOOR PLAN VIEW FOR PHOTO LOCATION

B1



B2



B3



F1



F2



F3



A1



A2



A3



SPALL REPAIR CHART

MARK	LOCATION	REPAIR TYPE	SPALL DIMENSION			SPALL VOLUME	SPALL CENTER COORDINATE		RATING
			L	W	D		X	Y OR Z	

CHAINLINK FENCE REPAIR CHART

MARK	LOCATION	REPAIR TYPE	POSTS	TOP RAIL	BOTTOM WIRE	BRACE	FABRIC
"CF-1"	WALL "A"	(E)	-	-	-	-	DAMAGED 12'x6'
"CF-2"	WALL "A"	(E)	-	-	-	-	MISSING 13'x6'
"CF-3"	WALL "A"	(D)		-	MISSING 25'	-	-

NOT IN CONTRACT

CRACK REPAIR CHART

MARK	LOCATION	REPAIR TYPE	GENERAL CRACKS (LF)	MAJOR CRACKS						RATING
				WIDTH (IN)	LENGTH (FT)	START PNT X	START PNT Y,Z	END PNT X	END PNT Y,Z	
"GC-1"	WALL "A"	[*]	30	-	-	-	-	-	-	8
"GC-2"	FLOOR	[*]	150	-	-	-	-	-	-	8
"GC-3"	WALL "B"	[*]	70	-	-	-	-	-	-	8

GRAPHIC SCALES:

0 1' 2' 4' 8' 12' 16'

3/16"=1'-0"

REVISION NO.	DATE	REVISIONS	BY

ATHER R. DAR
LICENSED PROFESSIONAL ENGINEER
No. 7808-S
HAWAII U.S.A.

Exp. Date: 4-30-20

THIS WORK WAS PREPARED BY ME OR UNDER MY SUPERVISION AND CONSTRUCTION OF THIS PROJECT WILL BE UNDER MY OBSERVATION

DEPARTMENT OF HAWAIIAN HOMELAND

NANAKULI FLOOD CONTROL
CHANNEL IMPROVEMENTS
NANAKULI VALLEY, OAHU HAWAII

CHANNEL SEGMENT 028 REPAIR DETAILS


DESIGNED BY:	TTP
DRAWN BY:	AK, AP, DL
CHECKED BY:	AD
SUPV:	
DATE:	03/05/2019

HAWAII ENGINEERING GROUP, Inc.
Civil & Structural Engineers
1088 BISHOP STREET #2506
HONOLULU, HI 96813
Tel: 808-533-2092

JOB NO.


SHEET C028
35 OF 225 SHTS

FILE ___ DRAWER ___ ___ FOLDER ___ ___

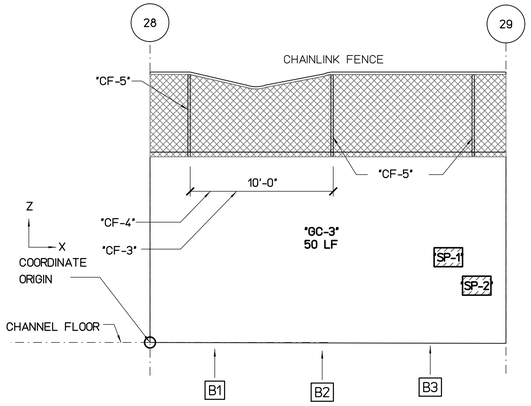


WALL "B" FLATTEN VIEW

SCALE : 3/16" = 1'-0"

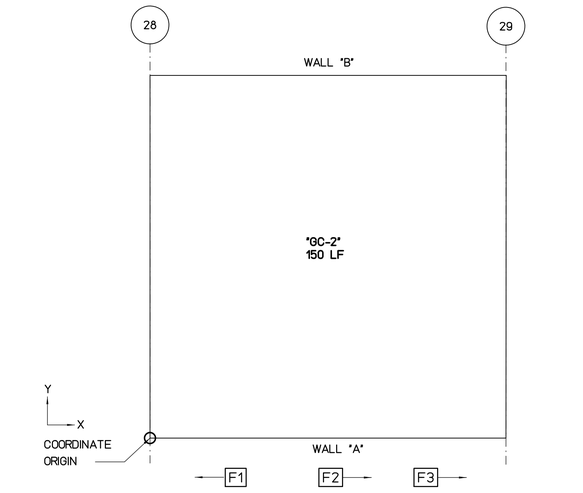

FLOOR PLAN VIEW

SCALE : 3/16" = 1'-0"

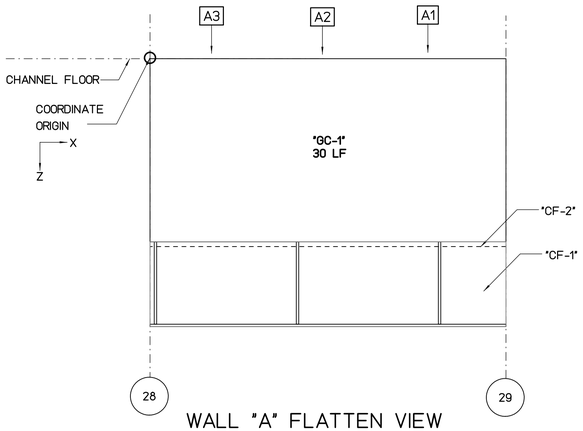

WALL "A" FLATTEN VIEW

SCALE : 3/16" = 1'-0"

REPAIR LEGEND AND NOTES:

- 2 — CRACK AND SPALL REPAIR TYPES, SEE SHEETS SR201 AND SR202 FOR DETAILS. TYPE ⊠ INDICATES NO-REPAIR
- Ⓐ — CHAINLINK FENCE REPAIR TYPES, SEE SHEETS SF201 AND SF202 FOR DETAILS
- 1.0 — TOP OF WALL LEANING DISTANCE TOWARD CHANNEL IN INCHES, SEE SHEETS SL101 TO SL207 FOR CONCRETE LINING

PHOTO LEGEND:

- A1 — WALL "A" ELEVATION PHOTO IDENTIFICATION SEE FLATTEN VIEW FOR PHOTO LOCATION
- B1 — WALL "B" ELEVATION PHOTO IDENTIFICATION SEE FLATTEN VIEW FOR PHOTO LOCATION
- F1 — CHANNEL FLOOR PHOTO IDENTIFICATION SEE FLOOR PLAN VIEW FOR PHOTO LOCATION

B1



B2



B3



F1



F2



F3



A1



A2



A3



SPALL REPAIR CHART

MARK	LOCATION	REPAIR TYPE	SPALL DIMENSION L	SPALL DIMENSION W	SPALL DIMENSION D	SPALL VOLUME	SPALL CENTER COORDINATE X	SPALL CENTER COORDINATE Y OR Z	RATING
"SP-1"	WALL "B"	3	24	16	2	768	21	6	7
"SP-2"	WALL "B"	3	24	16	2	768	23	4	7

CHAINLINK FENCE REPAIR CHART

MARK	LOCATION	REPAIR TYPE	POSTS	TOP RAIL	BOTTOM WIRE	BRACE	FABRIC
"CF-1"	WALL "A"	Ⓔ	-	-	-	-	MISSING 25'x6'
"CF-2"	WALL "A"	Ⓓ	-	-	MISSING 25'	-	-
"CF-3"	WALL "B"	Ⓒ	-	BENT 10'	-	-	-
"CF-4"	WALL "B"	Ⓑ	-	-	-	-	DAMAGED 10'x6'
"CF-5"	WALL "B"	Ⓐ	-	BENT 3'	-	-	-

NOT IN CONTRACT

CRACK REPAIR CHART

MARK	LOCATION	REPAIR TYPE	GENERAL CRACKS (LF)	MAJOR CRACKS WIDTH (IN)	MAJOR CRACKS LENGTH (FT)	MAJOR CRACKS START PNT X	MAJOR CRACKS START PNT Y,Z	MAJOR CRACKS END PNT X	MAJOR CRACKS END PNT Y,Z	RATING
"GC-1"	WALL "A"	⊠	30	-	-	-	-	-	-	8
"GC-2"	FLOOR	⊠	150	-	-	-	-	-	-	8
"GC-3"	WALL "B"	⊠	50	-	-	-	-	-	-	8

GRAPHIC SCALES:

0 1' 2' 4' 8' 12' 16'

3/16"=1'-0"

REVISION NO.	DATE	REVISIONS	BY

ARTHER R. DAR — LICENSED PROFESSIONAL ENGINEER — No. 7808-S — HAWAII U.S.A.

Exp. Date: 4-30-20

THIS WORK WAS PREPARED BY ME OR UNDER MY SUPERVISION AND CONSTRUCTION OF THIS PROJECT WILL BE UNDER MY OBSERVATION

DEPARTMENT OF HAWAIIAN HOMELAND

NANAKULI FLOOD CONTROL
CHANNEL IMPROVEMENTS
NANAKULI VALLEY, OAHU HAWAII

CHANNEL SEGMENT 029 REPAIR DETAILS

DESIGNED BY: TTP
DRAWN BY: AK, AP, DL
CHECKED BY: AD
SUPV:
DATE: 03/05/2019

HAWAII ENGINEERING GROUP, Inc.
Civil & Structural Engineers
1088 BISHOP STREET #2506
HONOLULU, HI 96813
Tel: 808-533-2092


JOB NO.

SHEET C029
36 OF 225 SHTS

FILE ___ DRAWER ___ ___ FOLDER ___ ___


Plot date: 15-Apr-2020

Full Size Plot

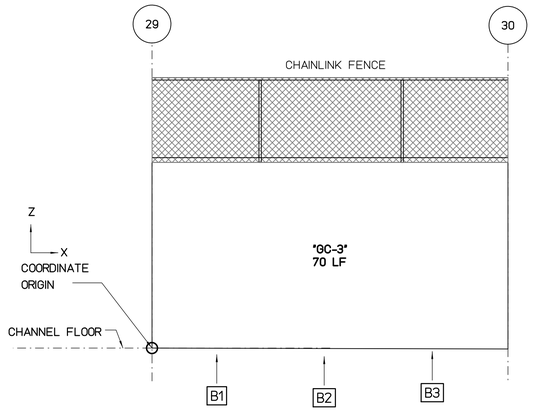


WALL "B" FLATTEN VIEW

SCALE : 3/16" = 1'-0"

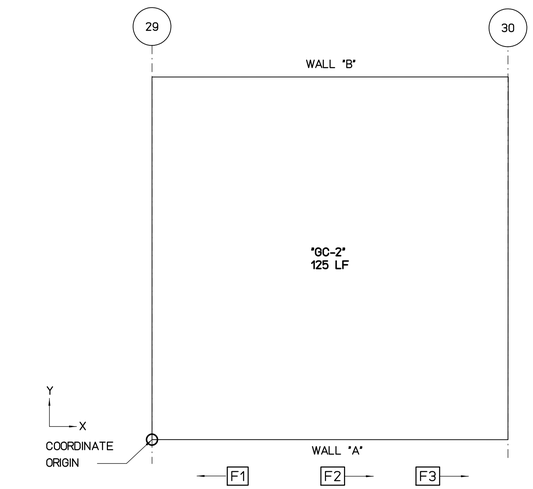

FLOOR PLAN VIEW

SCALE : 3/16" = 1'-0"

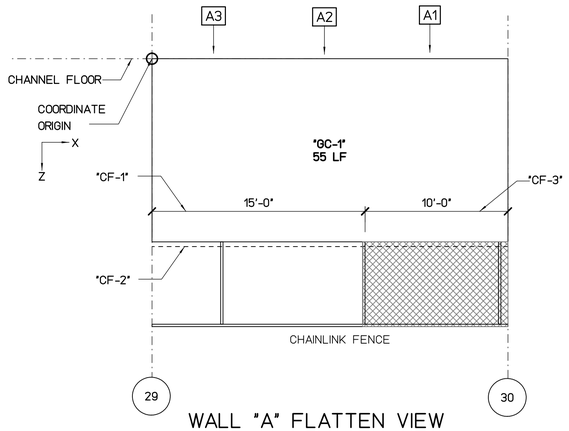

WALL "A" FLATTEN VIEW

SCALE : 3/16" = 1'-0"

REPAIR LEGEND AND NOTES:

- 2 — CRACK AND SPALL REPAIR TYPES, SEE SHEETS SR201 AND SR202 FOR DETAILS. TYPE ⊠ INDICATES NO-REPAIR
- Ⓐ — CHAINLINK FENCE REPAIR TYPES, SEE SHEETS SF201 AND SF202 FOR DETAILS
- 1.0 — TOP OF WALL LEANING DISTANCE TOWARD CHANNEL IN INCHES, SEE SHEETS SL101 TO SL207 FOR CONCRETE LINING

PHOTO LEGEND:

- A1 — WALL "A" ELEVATION PHOTO IDENTIFICATION SEE FLATTEN VIEW FOR PHOTO LOCATION
- B1 — WALL "B" ELEVATION PHOTO IDENTIFICATION SEE FLATTEN VIEW FOR PHOTO LOCATION
- F1 — CHANNEL FLOOR PHOTO IDENTIFICATION SEE FLOOR PLAN VIEW FOR PHOTO LOCATION

B1



B2



B3



F1



F2



F3



A1



A2



A3



SPALL REPAIR CHART

MARK	LOCATION	REPAIR TYPE	SPALL DIMENSION L	SPALL DIMENSION W	SPALL DIMENSION D	SPALL VOLUME	SPALL CENTER COORDINATE X	SPALL CENTER COORDINATE Y OR Z	RATING

CHAINLINK FENCE REPAIR CHART

MARK	LOCATION	REPAIR TYPE	POSTS	TOP RAIL	BOTTOM WIRE	BRACE	FABRIC
"CF-1"	WALL "A"	Ⓔ	-	-	-	-	MISSING 15'x6'
"CF-2"	WALL "A"	Ⓓ	-	-	MISSING 25'	-	
"CF-3"	WALL "A"	Ⓔ		-	-	-	DAMAGED 10'x6

NOT IN CONTRACT

CRACK REPAIR CHART

MARK	LOCATION	REPAIR TYPE	GENERAL CRACKS (LF)	MAJOR CRACKS WIDTH (IN)	MAJOR CRACKS LENGTH (FT)	MAJOR CRACKS START PNT X	MAJOR CRACKS START PNT Y,Z	MAJOR CRACKS END PNT X	MAJOR CRACKS END PNT Y,Z	RATING
"GC-1"	WALL "A"	⊠	55	-	-	-	-	-	-	8
"GC-2"	FLOOR	⊠	125	-	-	-	-	-	-	8
"GC-3"	WALL "B"	⊠	70	-	-	-	-	-	-	8

GRAPHIC SCALES:

0 1' 2' 4' 8' 12' 16'

3/16"=1'-0"

REVISION NO.	DATE	REVISIONS	BY

ATHER R. DAR
LICENSED PROFESSIONAL ENGINEER
No. 7808-S
HAWAII U.S.A.

Exp. Date: 4-30-20

THIS WORK WAS PREPARED BY ME OR UNDER MY SUPERVISION AND CONSTRUCTION OF THIS PROJECT WILL BE UNDER MY OBSERVATION

DEPARTMENT OF HAWAIIAN HOMELAND

NANAKULI FLOOD CONTROL
CHANNEL IMPROVEMENTS
NANAKULI VALLEY, OAHU HAWAII

CHANNEL SEGMENT 030 REPAIR DETAILS

DESIGNED BY:	TTP
DRAWN BY:	AK, AP, DL
CHECKED BY:	AD
SUPV:	
DATE:	03/05/2019

HAWAII ENGINEERING GROUP, Inc.
Civil & Structural Engineers
1088 BISHOP STREET #2506
HONOLULU, HI 96813
Tel: 808-533-2092


JOB NO.

SHEET C030
37 OF 225 SHTS

FILE ___ DRAWER ___ ___ FOLDER ___ ___


Plot date: 15-Apr-2020

Full Size Plot

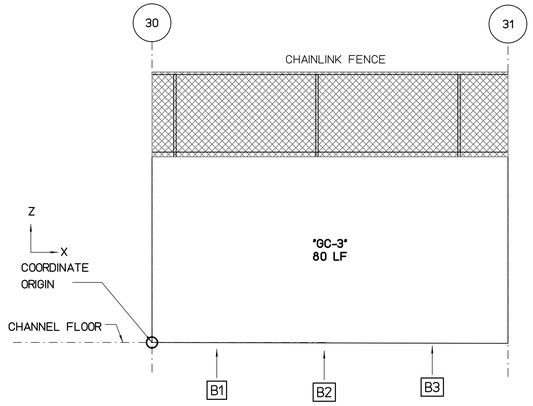


WALL "B" FLATTEN VIEW

SCALE : 3/16" = 1'-0"

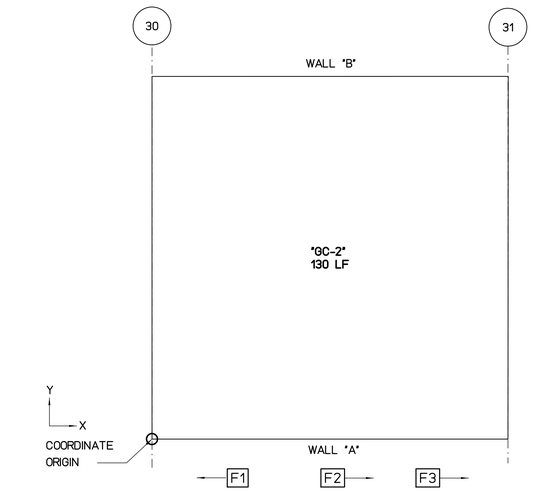

FLOOR PLAN VIEW

SCALE : 3/16" = 1'-0"

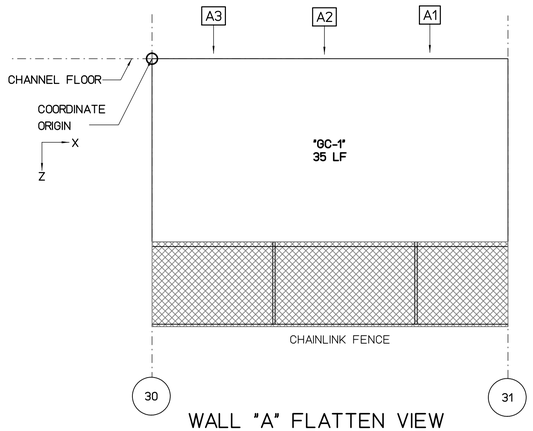

WALL "A" FLATTEN VIEW

SCALE : 3/16" = 1'-0"

REPAIR LEGEND AND NOTES:

- 2 — CRACK AND SPALL REPAIR TYPES, SEE SHEETS SR201 AND SR202 FOR DETAILS. TYPE ✱ INDICATES NO-REPAIR
- Ⓐ — CHAINLINK FENCE REPAIR TYPES, SEE SHEETS SF201 AND SF202 FOR DETAILS
- 1.0 — TOP OF WALL LEANING DISTANCE TOWARD CHANNEL IN INCHES, SEE SHEETS SL101 TO SL207 FOR CONCRETE LINING

PHOTO LEGEND:

- A1 — WALL "A" ELEVATION PHOTO IDENTIFICATION SEE FLATTEN VIEW FOR PHOTO LOCATION
- B1 — WALL "B" ELEVATION PHOTO IDENTIFICATION SEE FLATTEN VIEW FOR PHOTO LOCATION
- F1 — CHANNEL FLOOR PHOTO IDENTIFICATION SEE FLOOR PLAN VIEW FOR PHOTO LOCATION

B1



B2



B3



F1



F2



F3



A1



A2



A3



SPALL REPAIR CHART

MARK	LOCATION	REPAIR TYPE	SPALL DIMENSION			SPALL VOLUME	SPALL CENTER COORDINATE		RATING
			L	W	D		X	Y OR Z	

CHAINLINK FENCE REPAIR CHART

MARK	LOCATION	REPAIR TYPE	POSTS	TOP RAIL	BOTTOM WIRE	BRACE	FABRIC

NOT IN CONTRACT

CRACK REPAIR CHART

MARK	LOCATION	REPAIR TYPE	GENERAL CRACKS (LF)	MAJOR CRACKS						RATING
				WIDTH (IN)	LENGTH (FT)	START PNT		END PNT		
						X	Y,Z	X	Y,Z	
"GC-1"	WALL "A"	✱	35	-	-	-	-	-	-	8
"GC-2"	FLOOR	✱	130	-	-	-	-	-	-	8
"GC-3"	WALL "B"	✱	80	-	-	-	-	-	-	8

GRAPHIC SCALES:

0 1' 2' 4' 8' 12' 16'

3/16"=1'-0"

REVISION NO.	DATE	REVISIONS	BY

ATHER R. DAR
LICENSED PROFESSIONAL ENGINEER
No. 7808-S
HAWAII U.S.A.

Exp. Date: 4-30-20

THIS WORK WAS PREPARED BY ME OR UNDER MY SUPERVISION AND CONSTRUCTION OF THIS PROJECT WILL BE UNDER MY OBSERVATION

DEPARTMENT OF HAWAIIAN HOMELAND

NANAKULI FLOOD CONTROL CHANNEL IMPROVEMENTS NANAKULI VALLEY, OAHU HAWAII

CHANNEL SEGMENT 031 REPAIR DETAILS

DESIGNED BY:	TTP
DRAWN BY:	AK, AP, DL
CHECKED BY:	AD
SUPV:	
DATE:	03/05/2019

HAWAII ENGINEERING GROUP, Inc.
Civil & Structural Engineers
1088 BISHOP STREET #2506
HONOLULU, HI 96813
Tel: 808-533-2092

JOB NO.


SHEET C031

38 OF 225 SHTS

FILE ___ DRAWER ___ ___ FOLDER ___ ___


Plot date: 15-Apr-2020

Full Size Plot

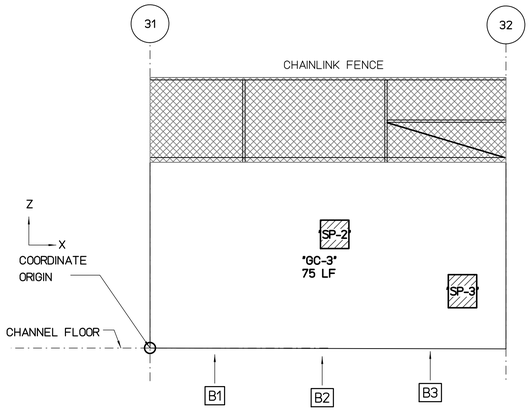

WALL "B" FLATTEN VIEW

SCALE : 3/16" = 1'-0"

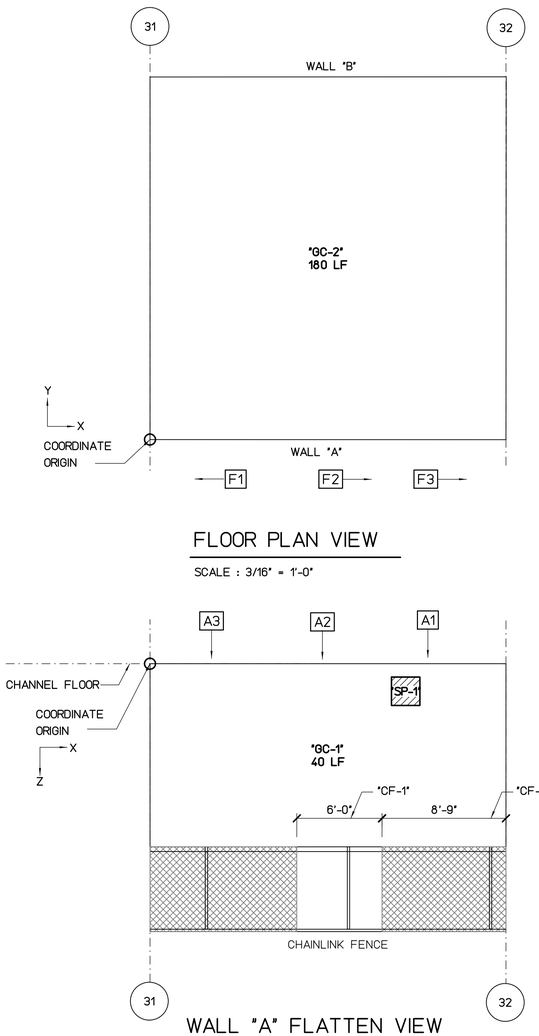

FLOOR PLAN VIEW

SCALE : 3/16" = 1'-0"

WALL "A" FLATTEN VIEW

SCALE : 3/16" = 1'-0"

REPAIR LEGEND AND NOTES:

- [2] CRACK AND SPALL REPAIR TYPES, SEE SHEETS SR201 AND SR202 FOR DETAILS. TYPE [*] INDICATES NO-REPAIR
- (A) CHAINLINK FENCE REPAIR TYPES, SEE SHEETS SF201 AND SF202 FOR DETAILS
- [1.0] TOP OF WALL LEANING DISTANCE TOWARD CHANNEL IN INCHES, SEE SHEETS SL101 TO SL207 FOR CONCRETE LINING

PHOTO LEGEND:

- [A1] WALL "A" ELEVATION PHOTO IDENTIFICATION SEE FLATTEN VIEW FOR PHOTO LOCATION
- [B1] WALL "B" ELEVATION PHOTO IDENTIFICATION SEE FLATTEN VIEW FOR PHOTO LOCATION
- [F1] CHANNEL FLOOR PHOTO IDENTIFICATION SEE FLOOR PLAN VIEW FOR PHOTO LOCATION

B1



B2



B3



F1



F2



F3



A1



A2



A3



SPALL REPAIR CHART

MARK	LOCATION	REPAIR TYPE	SPALL DIMENSION L	SPALL DIMENSION W	SPALL DIMENSION D	SPALL VOLUME	SPALL CENTER COORDINATE X	SPALL CENTER COORDINATE Y OR Z	RATING
"SP-1"	WALL "A"	[3]	24	24	2	1152	18	2	7
"SP-2"	WALL "B"	[3]	24	24	2	1152	13	8	7
"SP-3"	WALL "B"	[3]	24	28	2	1344	22	4	7

CHAINLINK FENCE REPAIR CHART

MARK	LOCATION	REPAIR TYPE	POSTS	TOP RAIL	BOTTOM WIRE	BRACE	FABRIC
"CF-1"	WALL "A"	(E)	-	-	-	-	MISSING 6'x6'
"CF-2"	WALL "A"	(E)	-	-	-	-	DAMAGED 8'-9"x6'

NOT IN CONTRACT

CRACK REPAIR CHART

MARK	LOCATION	REPAIR TYPE	GENERAL CRACKS (LF)	MAJOR CRACKS WIDTH (IN)	MAJOR CRACKS LENGTH (FT)	MAJOR CRACKS START PNT X	MAJOR CRACKS START PNT Y,Z	MAJOR CRACKS END PNT X	MAJOR CRACKS END PNT Y,Z	RATING
"GC-1"	WALL "A"	[*]	40	-	-	-	-	-	-	8
"GC-2"	FLOOR	[*]	180	-	-	-	-	-	-	8
"GC-3"	WALL "B"	[*]	75	-	-	-	-	-	-	8

GRAPHIC SCALES:

0 1' 2' 4' 8' 12' 16'

3/16"=1'-0"

REVISION NO.	DATE	REVISIONS	BY

ATHER R. DAR
LICENSED PROFESSIONAL ENGINEER
No. 7808-S
HAWAII U.S.A.

Exp. Date: 4-30-20

THIS WORK WAS PREPARED BY ME OR UNDER MY SUPERVISION AND CONSTRUCTION OF THIS PROJECT WILL BE UNDER MY OBSERVATION

DEPARTMENT OF HAWAIIAN HOMELAND

NANAKULI FLOOD CONTROL
CHANNEL IMPROVEMENTS
NANAKULI VALLEY, OAHU HAWAII

CHANNEL SEGMENT [032] REPAIR DETAILS

DESIGNED BY:	TTP
DRAWN BY:	AK, AP, DL
CHECKED BY:	AD
SUPV:	
DATE:	03/05/2019

HAWAII ENGINEERING GROUP, Inc.
Civil & Structural Engineers
1088 BISHOP STREET #2506
HONOLULU, HI 96813
Tel: 808-533-2092


JOB NO.

SHEET C032
39 OF 225 SHTS

FILE ___ DRAWER ___ ___ FOLDER ___ ___


Plot date: 15-Apr-2020

Full Size Plot

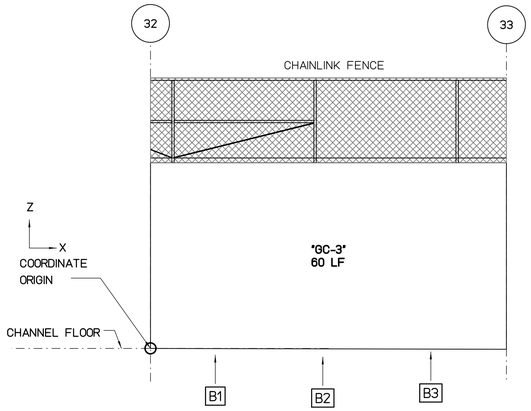

WALL "B" FLATTEN VIEW

SCALE : 3/16" = 1'-0"

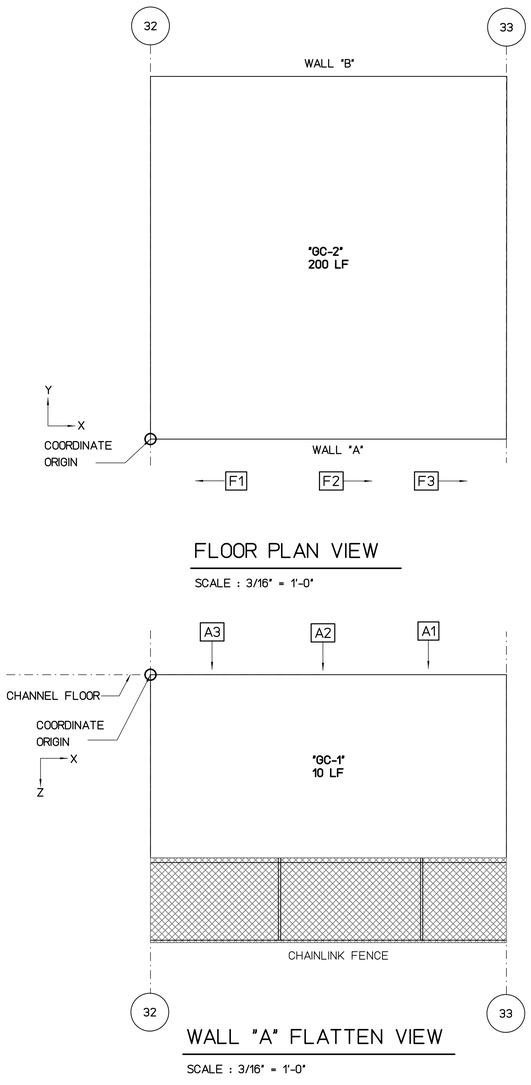

FLOOR PLAN VIEW

SCALE : 3/16" = 1'-0"

WALL "A" FLATTEN VIEW

SCALE : 3/16" = 1'-0"

REPAIR LEGEND AND NOTES:

- 2 — CRACK AND SPALL REPAIR TYPES, SEE SHEETS SR201 AND SR202 FOR DETAILS. TYPE [*] INDICATES NO-REPAIR
- (A) — CHAINLINK FENCE REPAIR TYPES, SEE SHEETS SF201 AND SF202 FOR DETAILS
- 1.0 — TOP OF WALL LEANING DISTANCE TOWARD CHANNEL IN INCHES, SEE SHEETS SL101 TO SL207 FOR CONCRETE LINING

PHOTO LEGEND:

- A1 — WALL "A" ELEVATION PHOTO IDENTIFICATION SEE FLATTEN VIEW FOR PHOTO LOCATION
- B1 — WALL "B" ELEVATION PHOTO IDENTIFICATION SEE FLATTEN VIEW FOR PHOTO LOCATION
- F1 — CHANNEL FLOOR PHOTO IDENTIFICATION SEE FLOOR PLAN VIEW FOR PHOTO LOCATION

B1



B2



B3



F1



F2



F3



A1



A2



A3



SPALL REPAIR CHART

MARK	LOCATION	REPAIR TYPE	SPALL DIMENSION			SPALL VOLUME	SPALL CENTER COORDINATE		RATING
			L	W	D		X	Y OR Z	

CHAINLINK FENCE REPAIR CHART

MARK	LOCATION	REPAIR TYPE	POSTS	TOP RAIL	BOTTOM WIRE	BRACE	FABRIC

NOT IN CONTRACT

CRACK REPAIR CHART

MARK	LOCATION	REPAIR TYPE	GENERAL CRACKS (LF)	MAJOR CRACKS						RATING
				WIDTH (IN)	LENGTH (FT)	START PNT X	START PNT Y,Z	END PNT X	END PNT Y,Z	
"GC-1"	WALL "A"	[*]	10	-	-	-	-	-	-	8
"GC-2"	FLOOR	[*]	200	-	-	-	-	-	-	8
"GC-3"	WALL "B"	[*]	60	-	-	-	-	-	-	8

GRAPHIC SCALES:

0 1' 2' 4' 8' 12' 16'

3/16"=1'-0"

REVISION NO.	DATE	REVISIONS	BY

ATHER R. DAR
LICENSED PROFESSIONAL ENGINEER
No. 7808-S
HAWAII U.S.A.

Exp. Date: 4-30-20

THIS WORK WAS PREPARED BY ME OR UNDER MY SUPERVISION AND CONSTRUCTION OF THIS PROJECT WILL BE UNDER MY OBSERVATION

DEPARTMENT OF HAWAIIAN HOMELAND

NANAKULI FLOOD CONTROL CHANNEL IMPROVEMENTS NANAKULI VALLEY, OAHU HAWAII

CHANNEL SEGMENT 033 REPAIR DETAILS

DESIGNED BY:	TTP
DRAWN BY:	AK, AP, DL
CHECKED BY:	AD
SUPV:	
DATE:	03/05/2019

HAWAII ENGINEERING GROUP, Inc.
Civil & Structural Engineers
1088 BISHOP STREET #2506
HONOLULU, HI 96813
Tel: 808-533-2092

JOB NO.

SHEET C033


40 OF 225 SHTS

FILE ___ DRAWER ___ ___ FOLDER ___ ___

Plot date: 15-Apr-2020


Full Size Plot

Plot date: 15-Apr-2020
Full Size Plot

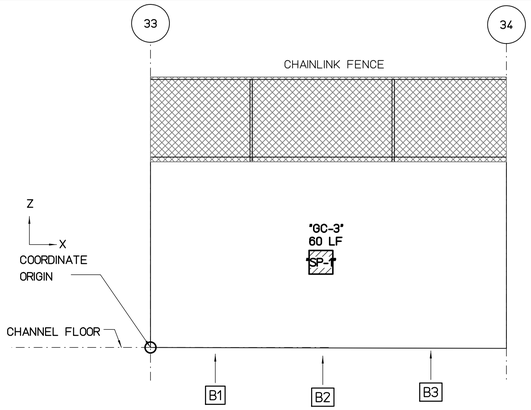


WALL "B" FLATTEN VIEW

SCALE : 3/16" = 1'-0"

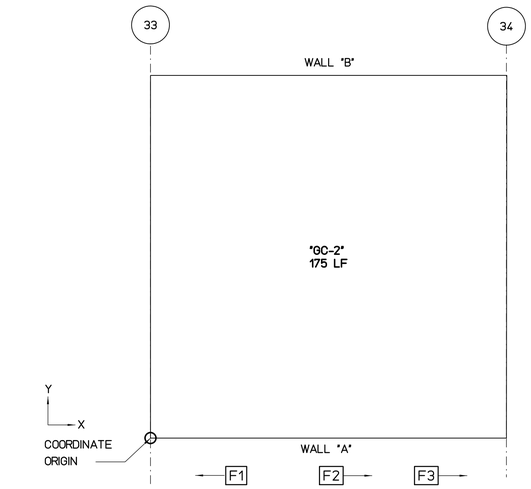

FLOOR PLAN VIEW

SCALE : 3/16" = 1'-0"

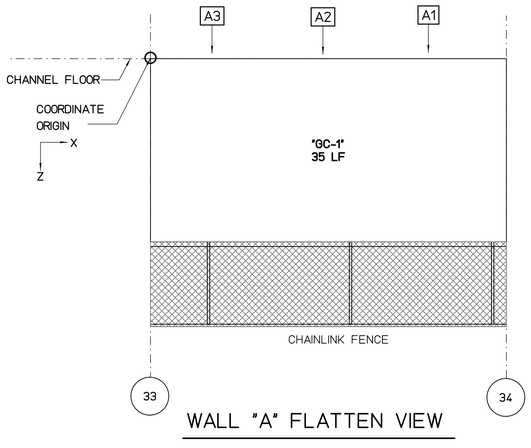

WALL "A" FLATTEN VIEW

SCALE : 3/16" = 1'-0"

REPAIR LEGEND AND NOTES:

- 2 — CRACK AND SPALL REPAIR TYPES, SEE SHEETS SR201 AND SR202 FOR DETAILS. TYPE [*] INDICATES NO-REPAIR
- (A) — CHAINLINK FENCE REPAIR TYPES, SEE SHEETS SF201 AND SF202 FOR DETAILS
- 1.0 — TOP OF WALL LEANING DISTANCE TOWARD CHANNEL IN INCHES, SEE SHEETS SL101 TO SL207 FOR CONCRETE LINING

PHOTO LEGEND:

- A1 — WALL "A" ELEVATION PHOTO IDENTIFICATION SEE FLATTEN VIEW FOR PHOTO LOCATION
- B1 — WALL "B" ELEVATION PHOTO IDENTIFICATION SEE FLATTEN VIEW FOR PHOTO LOCATION
- F1 — CHANNEL FLOOR PHOTO IDENTIFICATION SEE FLOOR PLAN VIEW FOR PHOTO LOCATION

B1



B2



B3



F1



F2



F3



A1



A2



A3



SPALL REPAIR CHART

MARK	LOCATION	REPAIR TYPE	SPALL DIMENSION L	SPALL DIMENSION W	SPALL DIMENSION D	SPALL VOLUME	SPALL CENTER COORDINATE X	SPALL CENTER COORDINATE Y OR Z	RATING
"SP-1"	WALL "B"	3	20	20	2	800	12	6	7

CHAINLINK FENCE REPAIR CHART

MARK	LOCATION	REPAIR TYPE	POSTS	TOP RAIL	BOTTOM WIRE	BRACE	FABRIC

NOT IN CONTRACT

CRACK REPAIR CHART

MARK	LOCATION	REPAIR TYPE	GENERAL CRACKS (LF)	MAJOR CRACKS WIDTH (IN)	MAJOR CRACKS LENGTH (FT)	MAJOR CRACKS START PNT X	MAJOR CRACKS START PNT Y,Z	MAJOR CRACKS END PNT X	MAJOR CRACKS END PNT Y,Z	RATING
"GC-1"	WALL "A"	*	35	-	-	-	-	-	-	8
"GC-2"	FLOOR	*	175	-	-	-	-	-	-	8
"GC-3"	WALL "B"	*	60	-	-	-	-	-	-	8

GRAPHIC SCALES:

0 1' 2' 4' 8' 12' 16'

3/16"=1'-0"

REVISION NO.	DATE	REVISIONS	BY

ATHER R. DAR
LICENSED PROFESSIONAL ENGINEER
No. 7808-S
HAWAII U.S.A.

Exp. Date: 4-30-20

THIS WORK WAS PREPARED BY ME OR UNDER MY SUPERVISION AND CONSTRUCTION OF THIS PROJECT WILL BE UNDER MY OBSERVATION

DEPARTMENT OF HAWAIIAN HOMELAND

NANAKULI FLOOD CONTROL CHANNEL IMPROVEMENTS NANAKULI VALLEY, OAHU HAWAII

CHANNEL SEGMENT 034 REPAIR DETAILS

DESIGNED BY:	TTP
DRAWN BY:	AK, AP, DL
CHECKED BY:	AD
SUPV:	
DATE:	03/05/2019


HAWAII ENGINEERING GROUP, Inc.
Civil & Structural Engineers
1088 BISHOP STREET #2506
HONOLULU, HI 96813
Tel: 808-533-2092

JOB NO.

SHEET C034
41 OF 225 SHTS


FILE ___ DRAWER ___ ___ FOLDER ___ ___

Plot date: 15-Apr-2020
Full Size Plot

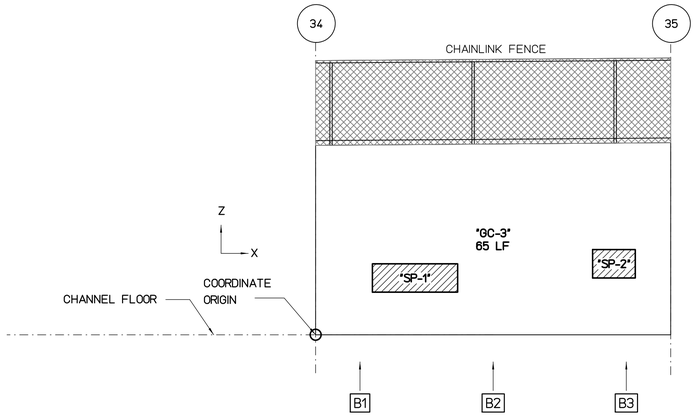


WALL "B" FLATTEN VIEW

SCALE : 3/16" = 1'-0"

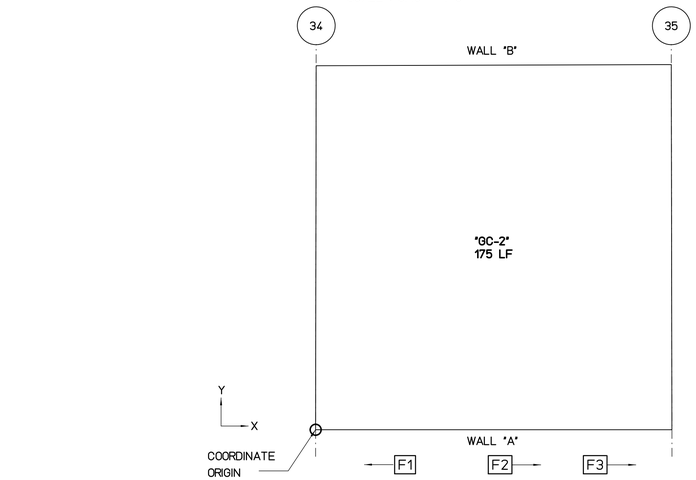

FLOOR PLAN VIEW

SCALE : 3/16" = 1'-0"

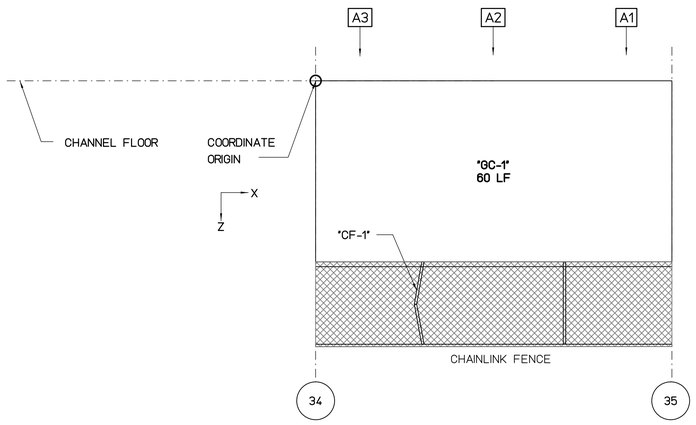

WALL "A" FLATTEN VIEW

SCALE : 3/16" = 1'-0"

REPAIR LEGEND AND NOTES:

- [2] CRACK AND SPALL REPAIR TYPES, SEE SHEETS SR201 AND SR202 FOR DETAILS. TYPE [*] INDICATES NO-REPAIR
- (A) CHAINLINK FENCE REPAIR TYPES, SEE SHEETS SF201 AND SF202 FOR DETAILS
- [1.0] TOP OF WALL LEANING DISTANCE TOWARD CHANNEL IN INCHES, SEE SHEETS SL101 TO SL207 FOR CONCRETE LINING

PHOTO LEGEND:

- [A1] WALL "A" ELEVATION PHOTO IDENTIFICATION SEE FLATTEN VIEW FOR PHOTO LOCATION
- [B1] WALL "B" ELEVATION PHOTO IDENTIFICATION SEE FLATTEN VIEW FOR PHOTO LOCATION
- [F1] CHANNEL FLOOR PHOTO IDENTIFICATION SEE FLOOR PLAN VIEW FOR PHOTO LOCATION

B1



B2



B3



F1



F2



F3



A1



A2



A3



SPALL REPAIR CHART

MARK	LOCATION	REPAIR TYPE	SPALL DIMENSION			SPALL VOLUME	SPALL CENTER COORDINATE		RATING
			L	W	D		X	Y OR Z	
"SP-1"	WALL "B"	3	72	24	2	3456	7	4	7
"SP-2"	WALL "B"	3	36	24	2	1728	21	5	7

CHAINLINK FENCE REPAIR CHART

MARK	LOCATION	REPAIR TYPE	POSTS	TOP RAIL	BOTTOM WIRE	BRACE	FABRIC
"CF-1"	WALL "A"	A	BENT 1	-	-	-	-

NOT IN CONTRACT

CRACK REPAIR CHART

MARK	LOCATION	REPAIR TYPE	GENERAL CRACKS (LF)	MAJOR CRACKS						RATING
				WIDTH (IN)	LENGTH (FT)	START PNT X	START PNT Y,Z	END PNT X	END PNT Y,Z	
"GC-1"	WALL "A"	*	60	-	-	-	-	-	-	8
"GC-2"	FLOOR	*	175	-	-	-	-	-	-	8
"GC-3"	WALL "B"	*	65	-	-	-	-	-	-	8

GRAPHIC SCALES:

0 1' 2' 4' 8' 12' 16'

3/16"=1'-0"

REVISION NO.	DATE	REVISIONS	BY

ATHER R. DAR
LICENSED PROFESSIONAL ENGINEER
No. 7808-S
HAWAII U.S.A.

Exp. Date: 4-30-20

THIS WORK WAS PREPARED BY ME OR UNDER MY SUPERVISION AND CONSTRUCTION OF THIS PROJECT WILL BE UNDER MY OBSERVATION

DEPARTMENT OF HAWAIIAN HOMELAND

NANAKULI FLOOD CONTROL CHANNEL IMPROVEMENTS NANAKULI VALLEY, OAHU HAWAII

CHANNEL SEGMENT [035] REPAIR DETAILS

DESIGNED BY:	TTP
DRAWN BY:	AK, AP, DL
CHECKED BY:	AD
SUPV:	
DATE:	03/05/2019


HAWAII ENGINEERING GROUP, Inc.
Civil & Structural Engineers
1088 BISHOP STREET #2506
HONOLULU, HI 96813
Tel: 808-533-2092

JOB NO.

SHEET C035
42 OF 225 SHTS


FILE ___ DRAWER ___ ___ FOLDER ___ ___

Plot date: 15-Apr-2020
Full Size Plot

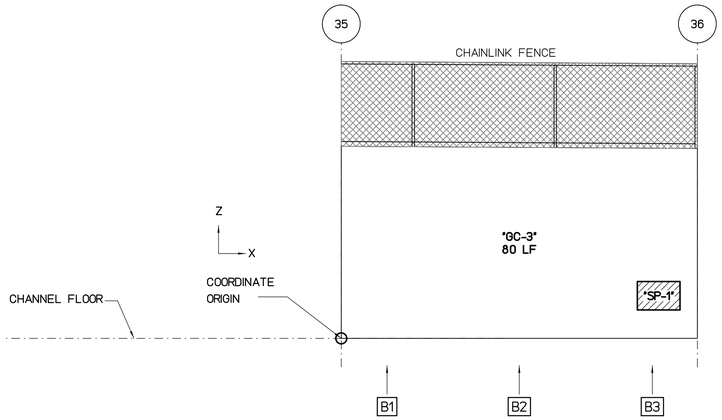


WALL "B" FLATTEN VIEW

SCALE : 3/16" = 1'-0"

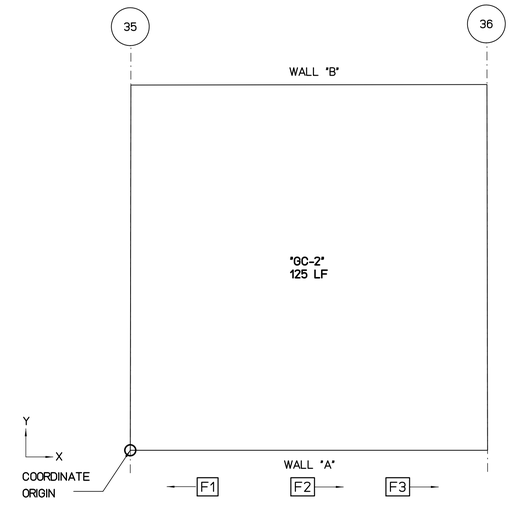

FLOOR PLAN VIEW

SCALE : 3/16" = 1'-0"

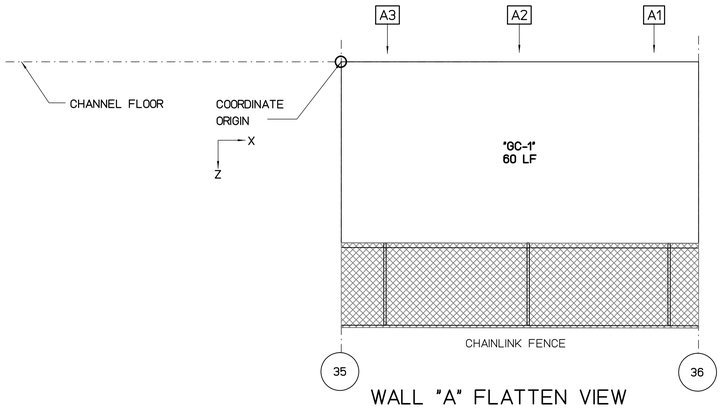

WALL "A" FLATTEN VIEW

SCALE : 3/16" = 1'-0"

REPAIR LEGEND AND NOTES:

- 2 — CRACK AND SPALL REPAIR TYPES, SEE SHEETS SR201 AND SR202 FOR DETAILS. TYPE [*] INDICATES NO-REPAIR
- (A) — CHAINLINK FENCE REPAIR TYPES, SEE SHEETS SF201 AND SF202 FOR DETAILS
- 1.0 — TOP OF WALL LEANING DISTANCE TOWARD CHANNEL IN INCHES, SEE SHEETS SL101 TO SL207 FOR CONCRETE LINING

PHOTO LEGEND:

- A1 — WALL "A" ELEVATION PHOTO IDENTIFICATION SEE FLATTEN VIEW FOR PHOTO LOCATION
- B1 — WALL "B" ELEVATION PHOTO IDENTIFICATION SEE FLATTEN VIEW FOR PHOTO LOCATION
- F1 — CHANNEL FLOOR PHOTO IDENTIFICATION SEE FLOOR PLAN VIEW FOR PHOTO LOCATION

B1



B2



B3



F1



F2



F3



A1



A2



A3



SPALL REPAIR CHART

MARK	LOCATION	REPAIR TYPE	SPALL DIMENSION L	SPALL DIMENSION W	SPALL DIMENSION D	SPALL VOLUME	SPALL CENTER COORDINATE X	SPALL CENTER COORDINATE Y OR Z	RATING
"SP-1"	WALL "B"	3	36	24	2	1728	24	3	7

CHAINLINK FENCE REPAIR CHART

MARK	LOCATION	REPAIR TYPE	POSTS	TOP RAIL	BOTTOM WIRE	BRACE	FABRIC

NOT IN CONTRACT

CRACK REPAIR CHART

MARK	LOCATION	REPAIR TYPE	GENERAL CRACKS (LF)	MAJOR CRACKS WIDTH (IN)	MAJOR CRACKS LENGTH (FT)	MAJOR CRACKS START PNT X	MAJOR CRACKS START PNT Y,Z	MAJOR CRACKS END PNT X	MAJOR CRACKS END PNT Y,Z	RATING
"GC-1"	WALL "A"	*	60	-	-	-	-	-	-	8
"GC-2"	FLOOR	*	125	-	-	-	-	-	-	8
"GC-3"	WALL "B"	*	80	-	-	-	-	-	-	8

GRAPHIC SCALES:

0 1' 2' 4' 8' 12' 16'

3/16"=1'-0"

REVISION NO.	DATE	REVISIONS	BY

ATHER R. DAR
LICENSED PROFESSIONAL ENGINEER
No. 7808-S
HAWAII U.S.A.

Exp. Date: 4-30-20

THIS WORK WAS PREPARED BY ME OR UNDER MY SUPERVISION AND CONSTRUCTION OF THIS PROJECT WILL BE UNDER MY OBSERVATION

DEPARTMENT OF HAWAIIAN HOMELAND

NANAKULI FLOOD CONTROL
CHANNEL IMPROVEMENTS
NANAKULI VALLEY, OAHU HAWAII

CHANNEL SEGMENT 036 REPAIR DETAILS

DESIGNED BY:	TTP
DRAWN BY:	AK, AP, DL
CHECKED BY:	AD
SUPV:	
DATE:	03/05/2019


HAWAII ENGINEERING GROUP, Inc.
Civil & Structural Engineers
1088 BISHOP STREET #2506
HONOLULU, HI 96813
Tel: 808-533-2092

JOB NO.

SHEET C036
33 OF 225 SHTS


FILE ___ DRAWER ___ ___ FOLDER ___ ___

Plot date: 15-Apr-2020
Full Size Plot

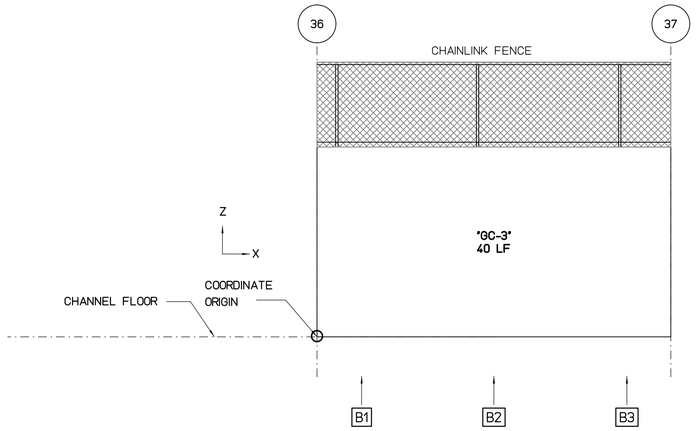

WALL "B" FLATTEN VIEW

SCALE : 3/16" = 1'-0"

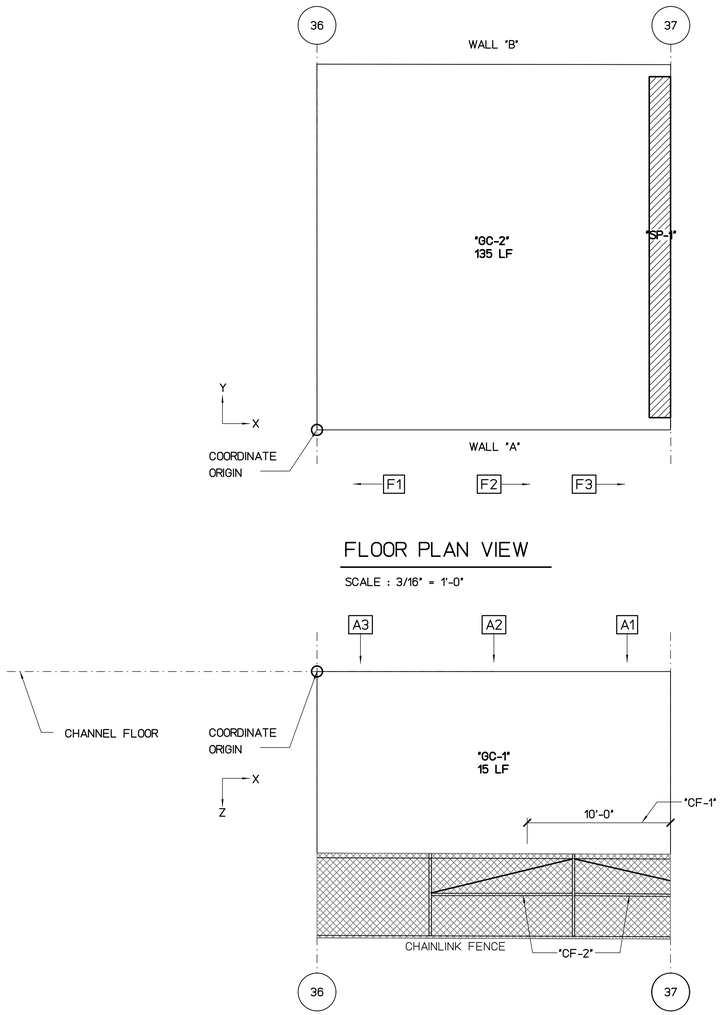

FLOOR PLAN VIEW

SCALE : 3/16" = 1'-0"

WALL "A" FLATTEN VIEW

SCALE : 3/16" = 1'-0"

REPAIR LEGEND AND NOTES:

- 2 — CRACK AND SPALL REPAIR TYPES, SEE SHEETS SR201 AND SR202 FOR DETAILS. TYPE [*] INDICATES NO-REPAIR
- (A) — CHAINLINK FENCE REPAIR TYPES, SEE SHEETS SF201 AND SF202 FOR DETAILS
- 1.0 — TOP OF WALL LEANING DISTANCE TOWARD CHANNEL IN INCHES, SEE SHEETS SL101 TO SL207 FOR CONCRETE LINING

PHOTO LEGEND:

- A1 — WALL "A" ELEVATION PHOTO IDENTIFICATION SEE FLATTEN VIEW FOR PHOTO LOCATION
- B1 — WALL "B" ELEVATION PHOTO IDENTIFICATION SEE FLATTEN VIEW FOR PHOTO LOCATION
- F1 — CHANNEL FLOOR PHOTO IDENTIFICATION SEE FLOOR PLAN VIEW FOR PHOTO LOCATION

B1



B2



B3



F1



F2



F3



A1



A2



A3



SPALL REPAIR CHART

MARK	LOCATION	REPAIR TYPE	SPALL DIMENSION L	SPALL DIMENSION W	SPALL DIMENSION D	SPALL VOLUME	SPALL CENTER COORDINATE X	SPALL CENTER COORDINATE Y OR Z	RATING
"SP-1"	FLOOR	3	288	18	3	15552	24	12	7

CHAINLINK FENCE REPAIR CHART

MARK	LOCATION	REPAIR TYPE	POSTS	TOP RAIL	BOTTOM WIRE	BRACE	FABRIC
"CF-1"	WALL "A"	E	-	-	-	-	DAMAGED 10'x6'
"CF-2"	WALL "A"	B	-	-	-	DAMAGED 2	

NOT IN CONTRACT

CRACK REPAIR CHART

MARK	LOCATION	REPAIR TYPE	GENERAL CRACKS (LF)	MAJOR CRACKS WIDTH (IN)	MAJOR CRACKS LENGTH (FT)	MAJOR CRACKS START PNT X	MAJOR CRACKS START PNT Y,Z	MAJOR CRACKS END PNT X	MAJOR CRACKS END PNT Y,Z	RATING
"GC-1"	WALL "A"	*	15	-	-	-	-	-	-	8
"GC-2"	FLOOR	*	135	-	-	-	-	-	-	8
"GC-3"	WALL "B"	*	40	-	-	-	-	-	-	8

GRAPHIC SCALES:

0 1' 2' 4' 8' 12' 16'

3/16"=1'-0"

REVISION NO.	DATE	REVISIONS	BY

ARTHUR R. DAR — LICENSED PROFESSIONAL ENGINEER — No. 7808-S — HAWAII U.S.A.

Exp. Date: 4-30-20

THIS WORK WAS PREPARED BY ME OR UNDER MY SUPERVISION AND CONSTRUCTION OF THIS PROJECT WILL BE UNDER MY OBSERVATION

DEPARTMENT OF HAWAIIAN HOMELAND

NANAKULI FLOOD CONTROL CHANNEL IMPROVEMENTS NANAKULI VALLEY, OAHU HAWAII

CHANNEL SEGMENT 037 REPAIR DETAILS

DESIGNED BY:	TTP
DRAWN BY:	AK, AP, DL
CHECKED BY:	AD
SUPV:	
DATE:	03/05/2019


HAWAII ENGINEERING GROUP, Inc. — Civil & Structural Engineers
1088 BISHOP STREET #2506
HONOLULU, HI 96813
Tel: 808-533-2092

JOB NO.

SHEET C037
44 OF 225 SHTS


FILE ___ DRAWER ___ ___ FOLDER ___ ___

Plot date: 15-Apr-2020
Full Size Plot

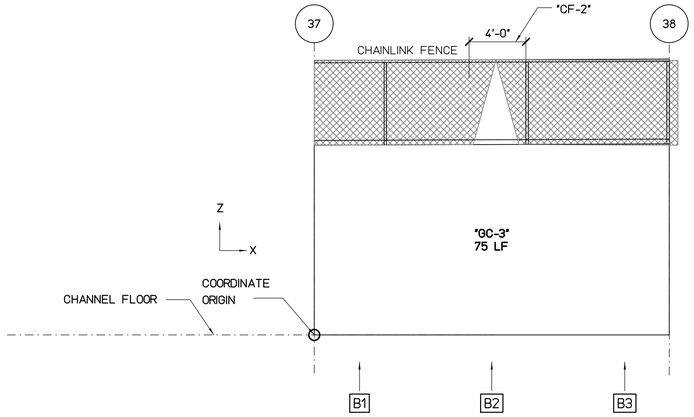


WALL "B" FLATTEN VIEW

SCALE : 3/16" = 1'-0"

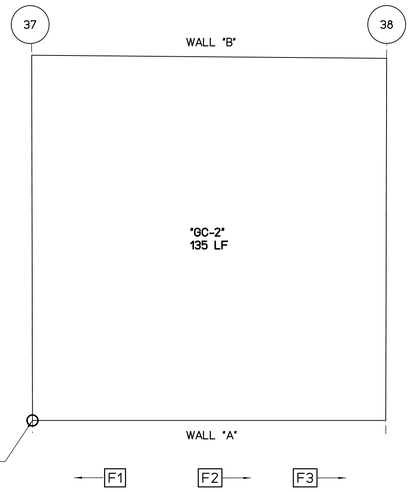

FLOOR PLAN VIEW

SCALE : 3/16" = 1'-0"

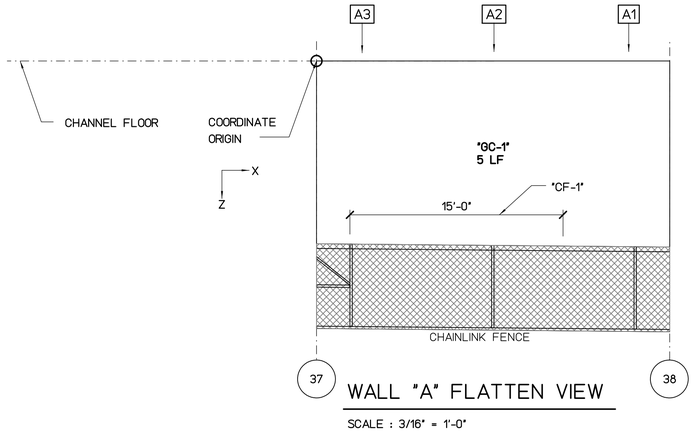

WALL "A" FLATTEN VIEW

SCALE : 3/16" = 1'-0"

REPAIR LEGEND AND NOTES:

- 2 — CRACK AND SPALL REPAIR TYPES, SEE SHEETS SR201 AND SR202 FOR DETAILS. TYPE [*] INDICATES NO-REPAIR
- (A) — CHAINLINK FENCE REPAIR TYPES, SEE SHEETS SF201 AND SF202 FOR DETAILS
- 1.0 — TOP OF WALL LEANING DISTANCE TOWARD CHANNEL IN INCHES, SEE SHEETS SL101 TO SL207 FOR CONCRETE LINING

PHOTO LEGEND:

- A1 — WALL "A" ELEVATION PHOTO IDENTIFICATION SEE FLATTEN VIEW FOR PHOTO LOCATION
- B1 — WALL "B" ELEVATION PHOTO IDENTIFICATION SEE FLATTEN VIEW FOR PHOTO LOCATION
- F1 — CHANNEL FLOOR PHOTO IDENTIFICATION SEE FLOOR PLAN VIEW FOR PHOTO LOCATION

B1



B2



B3



F1



F2



F3



A1



A2



A3



SPALL REPAIR CHART

MARK	LOCATION	REPAIR TYPE	SPALL DIMENSION L	SPALL DIMENSION W	SPALL DIMENSION D	SPALL VOLUME	SPALL CENTER COORDINATE X	SPALL CENTER COORDINATE Y OR Z	RATING

CHAINLINK FENCE REPAIR CHART

MARK	LOCATION	REPAIR TYPE	POSTS	TOP RAIL	BOTTOM WIRE	BRACE	FABRIC
"CF-1"	WALL "A"	(E)	-	-	-	-	DAMAGED 15'x6'
"CF-2"	WALL "B"	(E)	-	-	-	-	DAMAGED 4'x6'

NOT IN CONTRACT

CRACK REPAIR CHART

MARK	LOCATION	REPAIR TYPE	GENERAL CRACKS (LF)	MAJOR CRACKS WIDTH (IN)	MAJOR CRACKS LENGTH (FT)	MAJOR CRACKS START PNT X	MAJOR CRACKS START PNT Y,Z	MAJOR CRACKS END PNT X	MAJOR CRACKS END PNT Y,Z	RATING
"GC-1"	WALL "A"	[*]	5	-	-	-	-	-	-	9
"GC-2"	FLOOR	[*]	135	-	-	-	-	-	-	8
"GC-3"	WALL "B"	[*]	75	-	-	-	-	-	-	8

GRAPHIC SCALES:

0 1' 2' 4' 8' 12' 16'

3/16"=1'-0"

REVISION NO.	DATE	REVISIONS	BY

ATHER R. DAR
LICENSED PROFESSIONAL ENGINEER
No. 7808-S
HAWAII U.S.A.

Exp. Date: 4-30-20

THIS WORK WAS PREPARED BY ME OR UNDER MY SUPERVISION AND CONSTRUCTION OF THIS PROJECT WILL BE UNDER MY OBSERVATION

DEPARTMENT OF HAWAIIAN HOMELAND

NANAKULI FLOOD CONTROL
CHANNEL IMPROVEMENTS
NANAKULI VALLEY, OAHU HAWAII

CHANNEL SEGMENT 038 REPAIR DETAILS

DESIGNED BY:	TTP
DRAWN BY:	AK, AP, DL
CHECKED BY:	AD
SUPV:	
DATE:	03/05/2019


HAWAII ENGINEERING GROUP, Inc.
Civil & Structural Engineers
1088 BISHOP STREET #2506
HONOLULU, HI 96813
Tel: 808-533-2092

JOB NO.

SHEET C038
45 OF 225 SHTS


FILE ___ DRAWER ___ ___ FOLDER ___ ___

Plot date: 15-Apr-2020
Full Size Plot

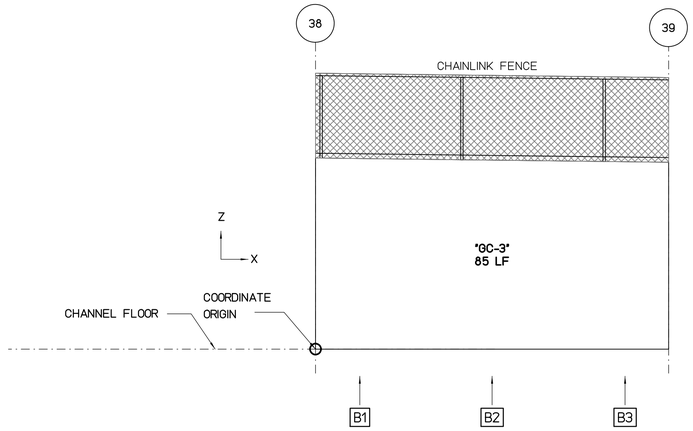


WALL "B" FLATTEN VIEW

SCALE : 3/16" = 1'-0"

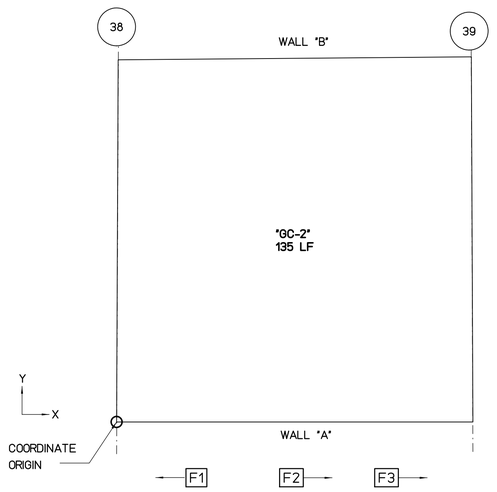

FLOOR PLAN VIEW

SCALE : 3/16" = 1'-0"

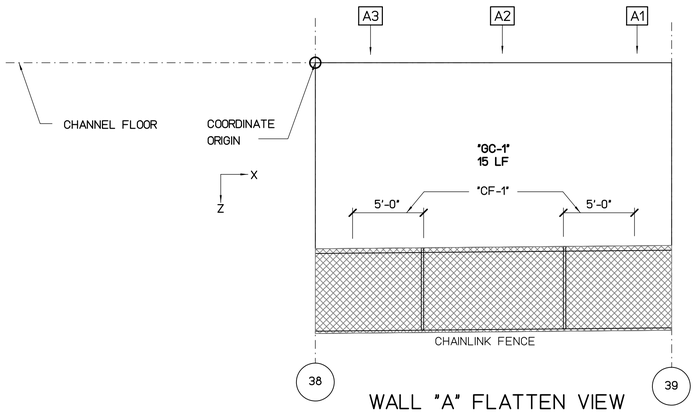

WALL "A" FLATTEN VIEW

SCALE : 3/16" = 1'-0"

REPAIR LEGEND AND NOTES:

- 2 — CRACK AND SPALL REPAIR TYPES, SEE SHEETS SR201 AND SR202 FOR DETAILS. TYPE [*] INDICATES NO-REPAIR
- (A) — CHAINLINK FENCE REPAIR TYPES, SEE SHEETS SF201 AND SF202 FOR DETAILS
- 1.0 — TOP OF WALL LEANING DISTANCE TOWARD CHANNEL IN INCHES, SEE SHEETS SL101 TO SL207 FOR CONCRETE LINING

PHOTO LEGEND:

- A1 — WALL "A" ELEVATION PHOTO IDENTIFICATION SEE FLATTEN VIEW FOR PHOTO LOCATION
- B1 — WALL "B" ELEVATION PHOTO IDENTIFICATION SEE FLATTEN VIEW FOR PHOTO LOCATION
- F1 — CHANNEL FLOOR PHOTO IDENTIFICATION SEE FLOOR PLAN VIEW FOR PHOTO LOCATION

B1



B2



B3



F1



F2



F3



A1



A2



A3



SPALL REPAIR CHART

MARK	LOCATION	REPAIR TYPE	SPALL DIMENSION L	SPALL DIMENSION W	SPALL DIMENSION D	SPALL VOLUME	SPALL CENTER COORDINATE X	SPALL CENTER COORDINATE Y OR Z	RATING

CHAINLINK FENCE REPAIR CHART

MARK	LOCATION	REPAIR TYPE	POSTS	TOP RAIL	BOTTOM WIRE	BRACE	FABRIC
"CF-1"	WALL "A"	(E)	-	-	-	-	DAMAGED 10'x6'

NOT IN CONTRACT

CRACK REPAIR CHART

MARK	LOCATION	REPAIR TYPE	GENERAL CRACKS (LF)	MAJOR CRACKS WIDTH (IN)	MAJOR CRACKS LENGTH (FT)	MAJOR CRACKS START PNT X	MAJOR CRACKS START PNT Y,Z	MAJOR CRACKS END PNT X	MAJOR CRACKS END PNT Y,Z	RATING
"GC-1"	WALL "A"	[*]	15	-	-	-	-	-	-	8
"GC-2"	FLOOR	[*]	135	-	-	-	-	-	-	8
"GC-3"	WALL "B"	[*]	85	-	-	-	-	-	-	8

GRAPHIC SCALES:

0 1' 2' 4' 8' 12' 16'

3/16"=1'-0"

REVISION NO.	DATE	REVISIONS	BY

ATHER R. DAR
LICENSED PROFESSIONAL ENGINEER
No. 7808-S
HAWAII U.S.A.
Exp. Date: 4-30-20

THIS WORK WAS PREPARED BY ME OR UNDER MY SUPERVISION AND CONSTRUCTION OF THIS PROJECT WILL BE UNDER MY OBSERVATION

DEPARTMENT OF HAWAIIAN HOMELAND

NANAKULI FLOOD CONTROL CHANNEL IMPROVEMENTS NANAKULI VALLEY, OAHU HAWAII

CHANNEL SEGMENT 039 REPAIR DETAILS

DESIGNED BY:	TTP
DRAWN BY:	AK, AP, DL
CHECKED BY:	AD
SUPV:	
DATE:	03/05/2019


HAWAII ENGINEERING GROUP, Inc.
Civil & Structural Engineers
1088 BISHOP STREET #2506
HONOLULU, HI 96813
Tel: 808-533-2092

JOB NO.

SHEET C039
46 OF 225 SHTS


FILE ___ DRAWER ___ ___ FOLDER ___ ___

Plot date: 15-Apr-2020
Full Size Plot

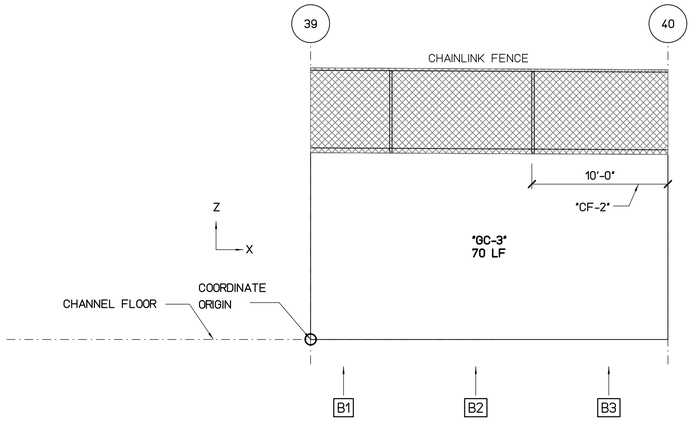


WALL "B" FLATTEN VIEW

SCALE : 3/16" = 1'-0"

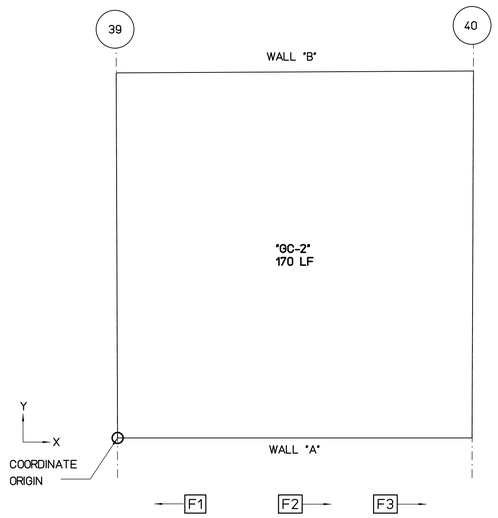

FLOOR PLAN VIEW

SCALE : 3/16" = 1'-0"

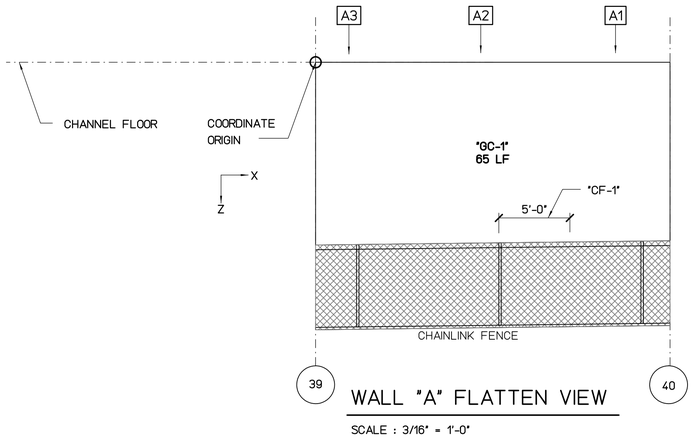

WALL "A" FLATTEN VIEW

SCALE : 3/16" = 1'-0"

REPAIR LEGEND AND NOTES:

- 2 — CRACK AND SPALL REPAIR TYPES, SEE SHEETS SR201 AND SR202 FOR DETAILS. TYPE [*] INDICATES NO-REPAIR
- (A) — CHAINLINK FENCE REPAIR TYPES, SEE SHEETS SF201 AND SF202 FOR DETAILS
- 1.0 — TOP OF WALL LEANING DISTANCE TOWARD CHANNEL IN INCHES, SEE SHEETS SL101 TO SL207 FOR CONCRETE LINING

PHOTO LEGEND:

- A1 — WALL "A" ELEVATION PHOTO IDENTIFICATION SEE FLATTEN VIEW FOR PHOTO LOCATION
- B1 — WALL "B" ELEVATION PHOTO IDENTIFICATION SEE FLATTEN VIEW FOR PHOTO LOCATION
- F1 — CHANNEL FLOOR PHOTO IDENTIFICATION SEE FLOOR PLAN VIEW FOR PHOTO LOCATION

B1



B2



B3



F1



F2



F3



A1



A2



A3



SPALL REPAIR CHART

MARK	LOCATION	REPAIR TYPE	SPALL DIMENSION L	SPALL DIMENSION W	SPALL DIMENSION D	SPALL VOLUME	SPALL CENTER COORDINATE X	SPALL CENTER COORDINATE Y OR Z	RATING

CHAINLINK FENCE REPAIR CHART

MARK	LOCATION	REPAIR TYPE	POSTS	TOP RAIL	BOTTOM WIRE	BRACE	FABRIC
"CF-1"	WALL "A"	(E)	-	-	-	-	DAMAGED 5'x6'
"CF-2"	WALL "B"	(E)	-	-	-	-	DAMAGED 10'x6"

NOT IN CONTRACT

CRACK REPAIR CHART

MARK	LOCATION	REPAIR TYPE	GENERAL CRACKS (LF)	MAJOR CRACKS WIDTH (IN)	MAJOR CRACKS LENGTH (FT)	MAJOR CRACKS START PNT X	MAJOR CRACKS START PNT Y,Z	MAJOR CRACKS END PNT X	MAJOR CRACKS END PNT Y,Z	RATING
"GC-1"	WALL "A"	[*]	65	-	-	-	-	-	-	8
"GC-2"	FLOOR	[*]	170	-	-	-	-	-	-	8
"GC-3"	WALL "B"	[*]	70	-	-	-	-	-	-	8

GRAPHIC SCALES:

0 1' 2' 4' 8' 12' 16'

3/16"=1'-0"

REVISION NO.	DATE	REVISIONS	BY

ARTHER R. DAR
LICENSED PROFESSIONAL ENGINEER
No. 7808-S
HAWAII U.S.A.

Exp. Date: 4-30-20

THIS WORK WAS PREPARED BY ME OR UNDER MY SUPERVISION AND CONSTRUCTION OF THIS PROJECT WILL BE UNDER MY OBSERVATION

DEPARTMENT OF HAWAIIAN HOMELAND

NANAKULI FLOOD CONTROL CHANNEL IMPROVEMENTS NANAKULI VALLEY, OAHU HAWAII

CHANNEL SEGMENT 040 REPAIR DETAILS

DESIGNED BY:	TTP
DRAWN BY:	AK, AP, DL
CHECKED BY:	AD
SUPV:	
DATE:	03/05/2019


HAWAII ENGINEERING GROUP, Inc.
Civil & Structural Engineers
1088 BISHOP STREET #2506
HONOLULU, HI 96813
Tel: 808-533-2092

JOB NO.

SHEET C040
47 OF 225 SHTS


FILE ___ DRAWER ___ ___ FOLDER ___ ___

Plot date: 15-Apr-2020
Full Size Plot

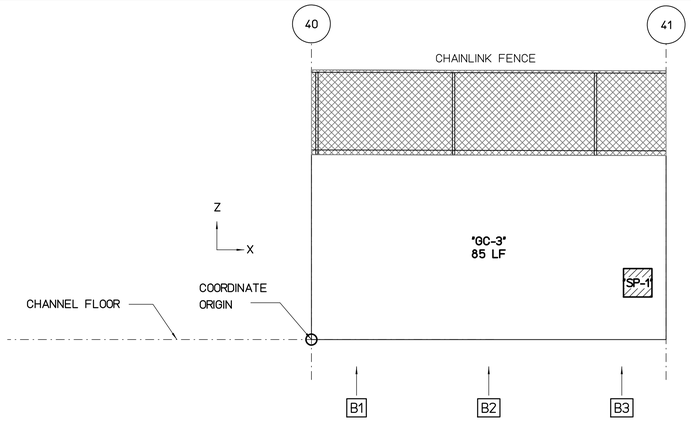


WALL "B" FLATTEN VIEW

SCALE : 3/16" = 1'-0"

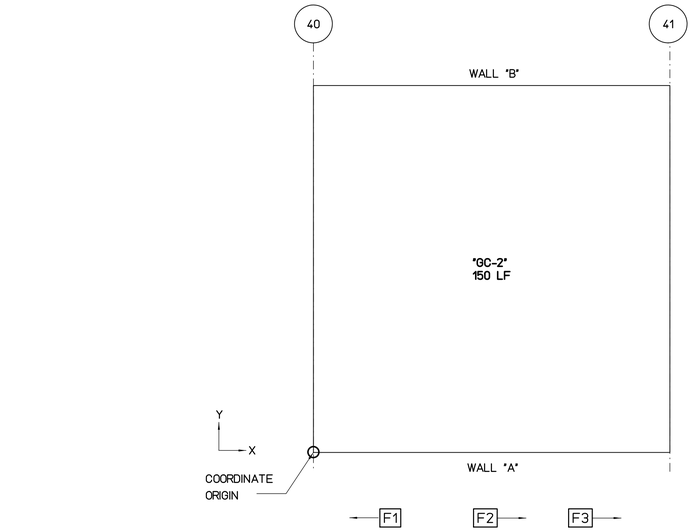

FLOOR PLAN VIEW

SCALE : 3/16" = 1'-0"

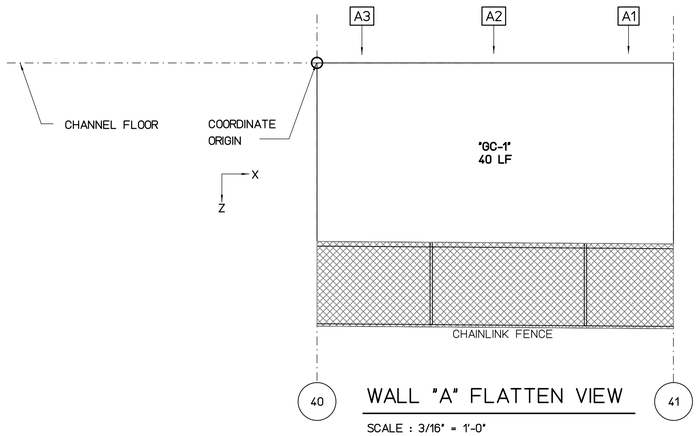

WALL "A" FLATTEN VIEW

SCALE : 3/16" = 1'-0"

REPAIR LEGEND AND NOTES:

- 2 — CRACK AND SPALL REPAIR TYPES, SEE SHEETS SR201 AND SR202 FOR DETAILS. TYPE [*] INDICATES NO-REPAIR
- (A) — CHAINLINK FENCE REPAIR TYPES, SEE SHEETS SF201 AND SF202 FOR DETAILS
- 1.0 — TOP OF WALL LEANING DISTANCE TOWARD CHANNEL IN INCHES, SEE SHEETS SL101 TO SL207 FOR CONCRETE LINING

PHOTO LEGEND:

- A1 — WALL "A" ELEVATION PHOTO IDENTIFICATION SEE FLATTEN VIEW FOR PHOTO LOCATION
- B1 — WALL "B" ELEVATION PHOTO IDENTIFICATION SEE FLATTEN VIEW FOR PHOTO LOCATION
- F1 — CHANNEL FLOOR PHOTO IDENTIFICATION SEE FLOOR PLAN VIEW FOR PHOTO LOCATION

B1



B2



B3



F1



F2



F3



A1



A2



A3



SPALL REPAIR CHART

MARK	LOCATION	REPAIR TYPE	SPALL DIMENSION L	SPALL DIMENSION W	SPALL DIMENSION D	SPALL VOLUME	SPALL CENTER COORDINATE X	SPALL CENTER COORDINATE Y OR Z	RATING
"SP-1"	WALL "B"	3	24	24	2	1152	23	4	7

CHAINLINK FENCE REPAIR CHART

MARK	LOCATION	REPAIR TYPE	POSTS	TOP RAIL	BOTTOM WIRE	BRACE	FABRIC

NOT IN CONTRACT

CRACK REPAIR CHART

MARK	LOCATION	REPAIR TYPE	GENERAL CRACKS (LF)	MAJOR CRACKS WIDTH (IN)	MAJOR CRACKS LENGTH (FT)	MAJOR CRACKS START PNT X	MAJOR CRACKS START PNT Y,Z	MAJOR CRACKS END PNT X	MAJOR CRACKS END PNT Y,Z	RATING
"GC-1"	WALL "A"	*	40	-	-	-	-	-	-	8
"GC-2"	FLOOR	*	150	-	-	-	-	-	-	8
"GC-3"	WALL "B"	*	85	-	-	-	-	-	-	8

GRAPHIC SCALES:

0 1' 2' 4' 8' 12' 16'

3/16"=1'-0"

REVISION NO.	DATE	REVISIONS	BY

ATHER R. DAR
LICENSED PROFESSIONAL ENGINEER
No. 7808-S
HAWAII U.S.A.
Exp. Date: 4-30-20

THIS WORK WAS PREPARED BY ME OR UNDER MY SUPERVISION AND CONSTRUCTION OF THIS PROJECT WILL BE UNDER MY OBSERVATION

DEPARTMENT OF HAWAIIAN HOMELAND

NANAKULI FLOOD CONTROL CHANNEL IMPROVEMENTS
NANAKULI VALLEY, OAHU HAWAII

CHANNEL SEGMENT 041 REPAIR DETAILS


DESIGNED BY:	TTP
DRAWN BY:	AK, AP, DL
CHECKED BY:	AD
SUPV:	
DATE:	03/05/2019

HAWAII ENGINEERING GROUP, Inc.
Civil & Structural Engineers
1088 BISHOP STREET #2506
HONOLULU, HI 96813
Tel: 808-533-2092

JOB NO.


SHEET C041
48 OF 225 SHTS

FILE ___ DRAWER ___ ___ FOLDER ___ ___

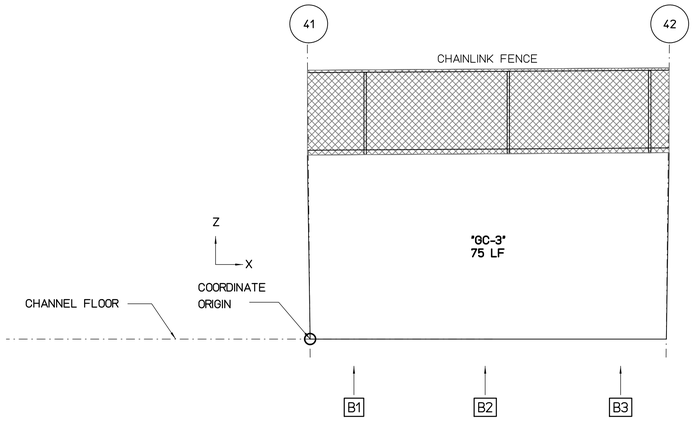

WALL "B" FLATTEN VIEW

SCALE : 3/16" = 1'-0"

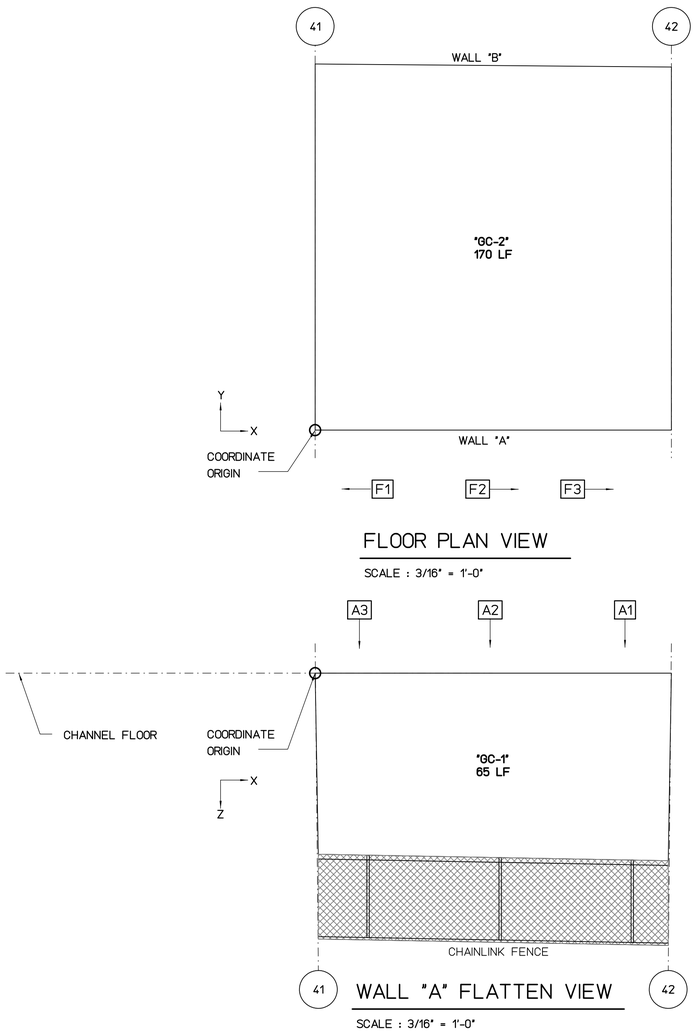

FLOOR PLAN VIEW

SCALE : 3/16" = 1'-0"

WALL "A" FLATTEN VIEW

SCALE : 3/16" = 1'-0"

REPAIR LEGEND AND NOTES:

- 2 — CRACK AND SPALL REPAIR TYPES, SEE SHEETS SR201 AND SR202 FOR DETAILS. TYPE [*] INDICATES NO-REPAIR
- (A) — CHAINLINK FENCE REPAIR TYPES, SEE SHEETS SF201 AND SF202 FOR DETAILS
- 1.0 — TOP OF WALL LEANING DISTANCE TOWARD CHANNEL IN INCHES, SEE SHEETS SL101 TO SL207 FOR CONCRETE LINING

PHOTO LEGEND:

- A1 — WALL "A" ELEVATION PHOTO IDENTIFICATION SEE FLATTEN VIEW FOR PHOTO LOCATION
- B1 — WALL "B" ELEVATION PHOTO IDENTIFICATION SEE FLATTEN VIEW FOR PHOTO LOCATION
- F1 — CHANNEL FLOOR PHOTO IDENTIFICATION SEE FLOOR PLAN VIEW FOR PHOTO LOCATION

B1



B2



B3



F1



F2



F3



A1



A2



A3



SPALL REPAIR CHART

MARK	LOCATION	REPAIR TYPE	SPALL DIMENSION			SPALL VOLUME	SPALL CENTER COORDINATE		RATING
			L	W	D		X	Y OR Z	

CHAINLINK FENCE REPAIR CHART

MARK	LOCATION	REPAIR TYPE	POSTS	TOP RAIL	BOTTOM WIRE	BRACE	FABRIC

NOT IN CONTRACT

CRACK REPAIR CHART

MARK	LOCATION	REPAIR TYPE	GENERAL CRACKS (LF)	MAJOR CRACKS						RATING
				WIDTH (IN)	LENGTH (FT)	START PNT X	START PNT Y,Z	END PNT X	END PNT Y,Z	
"GC-1"	WALL "A"	[*]	65	-	-	-	-	-	-	8
"GC-2"	FLOOR	[*]	170	-	-	-	-	-	-	8
"GC-3"	WALL "B"	[*]	75	-	-	-	-	-	-	8

GRAPHIC SCALES:

0 1' 2' 4' 8' 12' 16'

3/16"=1'-0"

REVISION NO.	DATE	REVISIONS	BY

ATHER R. DAR
LICENSED PROFESSIONAL ENGINEER
No. 7808-S
HAWAII U.S.A.

Exp. Date: 4-30-20

THIS WORK WAS PREPARED BY ME OR UNDER MY SUPERVISION AND CONSTRUCTION OF THIS PROJECT WILL BE UNDER MY OBSERVATION

DEPARTMENT OF HAWAIIAN HOMELAND

NANAKULI FLOOD CONTROL CHANNEL IMPROVEMENTS NANAKULI VALLEY, OAHU HAWAII

CHANNEL SEGMENT 042 REPAIR DETAILS

DESIGNED BY:	TTP
DRAWN BY:	AK, AP, DL
CHECKED BY:	AD
SUPV:	
DATE:	03/05/2019

HAWAII ENGINEERING GROUP, Inc.
Civil & Structural Engineers
1088 BISHOP STREET #2506
HONOLULU, HI 96813
Tel: 808-533-2092


JOB NO.

SHEET C042
49 OF 225 SHTS

FILE ___ DRAWER ___ ___ FOLDER ___ ___


Plot date: 15-Apr-2020

Full Size Plot

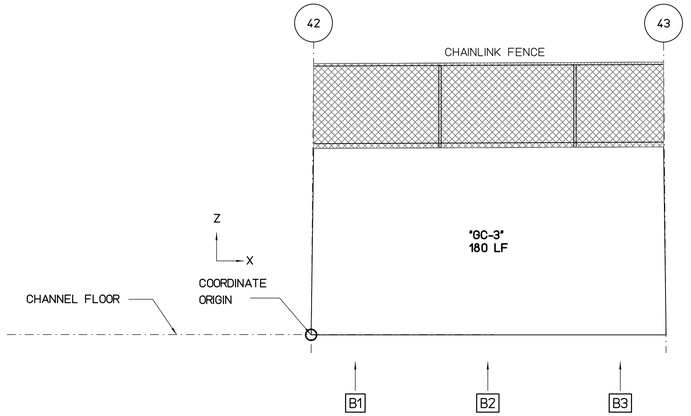


WALL "B" FLATTEN VIEW

SCALE : 3/16" = 1'-0"

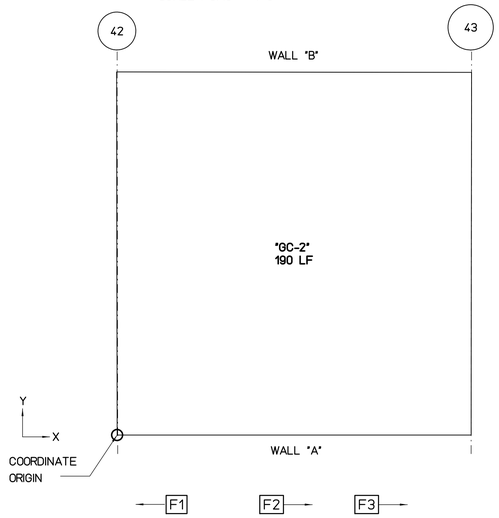

FLOOR PLAN VIEW

SCALE : 3/16" = 1'-0"

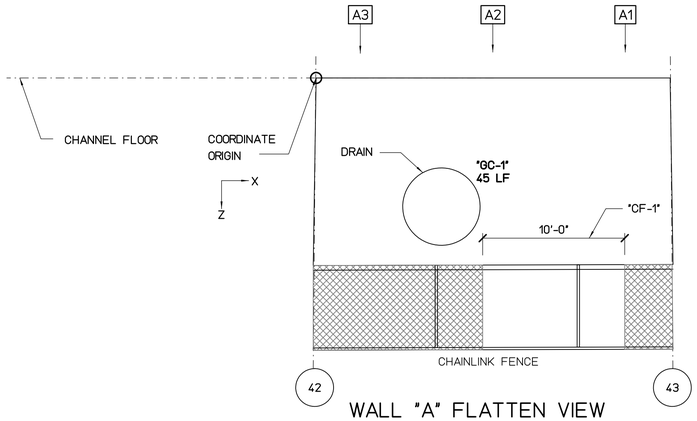

WALL "A" FLATTEN VIEW

SCALE : 3/16" = 1'-0"

REPAIR LEGEND AND NOTES:

- 2 — CRACK AND SPALL REPAIR TYPES, SEE SHEETS SR201 AND SR202 FOR DETAILS. TYPE [*] INDICATES NO-REPAIR
- (A) — CHAINLINK FENCE REPAIR TYPES, SEE SHEETS SF201 AND SF202 FOR DETAILS
- 1.0 — TOP OF WALL LEANING DISTANCE TOWARD CHANNEL IN INCHES, SEE SHEETS SL101 TO SL207 FOR CONCRETE LINING

PHOTO LEGEND:

- A1 — WALL "A" ELEVATION PHOTO IDENTIFICATION SEE FLATTEN VIEW FOR PHOTO LOCATION
- B1 — WALL "B" ELEVATION PHOTO IDENTIFICATION SEE FLATTEN VIEW FOR PHOTO LOCATION
- F1 — CHANNEL FLOOR PHOTO IDENTIFICATION SEE FLOOR PLAN VIEW FOR PHOTO LOCATION

B1



B2



B3



F1



F2



F3



A1



A2



A3



SPALL REPAIR CHART

MARK	LOCATION	REPAIR TYPE	SPALL DIMENSION L	SPALL DIMENSION W	SPALL DIMENSION D	SPALL VOLUME	SPALL CENTER COORDINATE X	SPALL CENTER COORDINATE Y OR Z	RATING

CHAINLINK FENCE REPAIR CHART

MARK	LOCATION	REPAIR TYPE	POSTS	TOP RAIL	BOTTOM WIRE	BRACE	FABRIC
"CF-1"	WALL "A"	(E)	-	-	-	-	MISSING 10'x6'

NOT IN CONTRACT

CRACK REPAIR CHART

MARK	LOCATION	REPAIR TYPE	GENERAL CRACKS (LF)	MAJOR CRACKS WIDTH (IN)	MAJOR CRACKS LENGTH (FT)	MAJOR CRACKS START PNT X	MAJOR CRACKS START PNT Y,Z	MAJOR CRACKS END PNT X	MAJOR CRACKS END PNT Y,Z	RATING
"GC-1"	WALL "A"	[*]	45	-	-	-	-	-	-	8
"GC-2"	FLOOR	[*]	190	-	-	-	-	-	-	8
"GC-3"	WALL "B"	[*]	180	-	-	-	-	-	-	8

GRAPHIC SCALES:

0 1' 2' 4' 8' 12' 16'

3/16"=1'-0"

REVISION NO.	DATE	REVISIONS	BY

ARTHER R. DAR
LICENSED PROFESSIONAL ENGINEER
No. 7808-S
HAWAII U.S.A.

Exp. Date: 4-30-20

THIS WORK WAS PREPARED BY ME OR UNDER MY SUPERVISION AND CONSTRUCTION OF THIS PROJECT WILL BE UNDER MY OBSERVATION

DEPARTMENT OF HAWAIIAN HOMELAND

NANAKULI FLOOD CONTROL
CHANNEL IMPROVEMENTS
NANAKULI VALLEY, OAHU HAWAII

CHANNEL SEGMENT 043 REPAIR DETAILS

DESIGNED BY:	TTP
DRAWN BY:	AK, AP, DL
CHECKED BY:	AD
SUPV:	
DATE:	03/05/2019

HAWAII ENGINEERING GROUP, Inc.
Civil & Structural Engineers
1088 BISHOP STREET #2506
HONOLULU, HI 96813
Tel: 808-533-2092

JOB NO.


SHEET C043
50 OF 225 SHTS

FILE ___ DRAWER ___ ___ FOLDER ___ ___

Plot date: 15-Apr-2020


Full Size Plot

Plot date: 15-Apr-2020
Full Size Plot

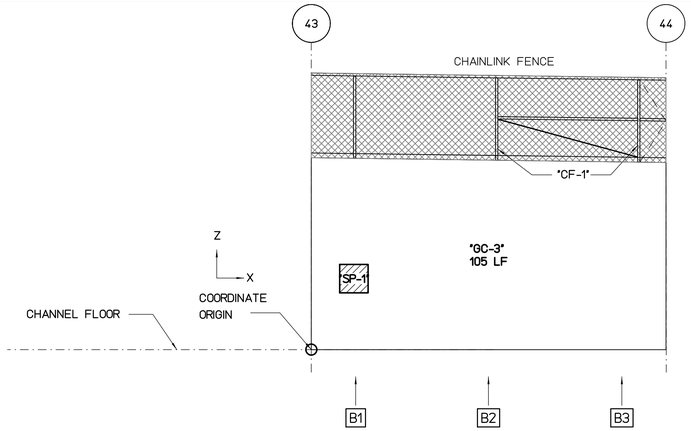


WALL "B" FLATTEN VIEW

SCALE : 3/16" = 1'-0"

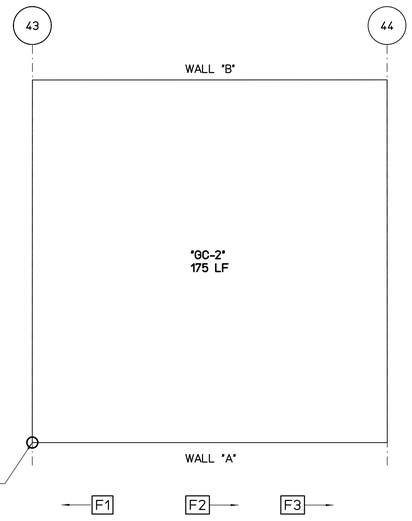

FLOOR PLAN VIEW

SCALE : 3/16" = 1'-0"

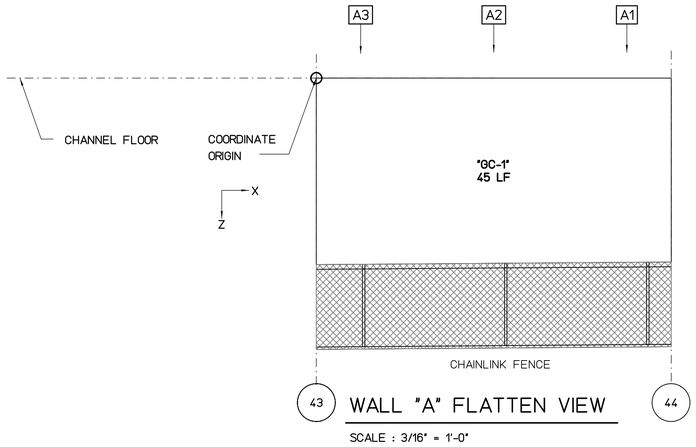

WALL "A" FLATTEN VIEW

SCALE : 3/16" = 1'-0"

REPAIR LEGEND AND NOTES:

- [2] CRACK AND SPALL REPAIR TYPES, SEE SHEETS SR201 AND SR202 FOR DETAILS. TYPE [*] INDICATES NO-REPAIR
- (A) CHAINLINK FENCE REPAIR TYPES, SEE SHEETS SF201 AND SF202 FOR DETAILS
- [1.0] TOP OF WALL LEANING DISTANCE TOWARD CHANNEL IN INCHES, SEE SHEETS SL101 TO SL207 FOR CONCRETE LINING

PHOTO LEGEND:

- [A1] WALL "A" ELEVATION PHOTO IDENTIFICATION SEE FLATTEN VIEW FOR PHOTO LOCATION
- [B1] WALL "B" ELEVATION PHOTO IDENTIFICATION SEE FLATTEN VIEW FOR PHOTO LOCATION
- [F1] CHANNEL FLOOR PHOTO IDENTIFICATION SEE FLOOR PLAN VIEW FOR PHOTO LOCATION

B1



B2



B3



F1



F2



F3



A1



A2



A3



SPALL REPAIR CHART

MARK	LOCATION	REPAIR TYPE	SPALL DIMENSION L	SPALL DIMENSION W	SPALL DIMENSION D	SPALL VOLUME	SPALL CENTER COORDINATE X	SPALL CENTER COORDINATE Y OR Z	RATING
"SP-1"	WALL "B"	[3]	24	24	2	1152	3	5	7

CHAINLINK FENCE REPAIR CHART

MARK	LOCATION	REPAIR TYPE	POSTS	TOP RAIL	BOTTOM WIRE	BRACE	FABRIC
"CF-1"	WALL "B"	(A)	BENT 2	-	-	-	-

NOT IN CONTRACT

CRACK REPAIR CHART

MARK	LOCATION	REPAIR TYPE	GENERAL CRACKS (LF)	MAJOR CRACKS WIDTH (IN)	MAJOR CRACKS LENGTH (FT)	MAJOR CRACKS START PNT X	MAJOR CRACKS START PNT Y,Z	MAJOR CRACKS END PNT X	MAJOR CRACKS END PNT Y,Z	RATING
"GC-1"	WALL "A"	[*]	45	-	-	-	-	-	-	8
"GC-2"	FLOOR	[*]	175	-	-	-	-	-	-	8
"GC-3"	WALL "B"	[*]	105	-	-	-	-	-	-	8

GRAPHIC SCALES:

0 1' 2' 4' 8' 12' 16'

3/16"=1'-0"

REVISION NO.	DATE	REVISIONS	BY

ARTHER R. DAR
LICENSED PROFESSIONAL ENGINEER
No. 7808-S
HAWAII U.S.A.
Exp. Date: 4-30-20

THIS WORK WAS PREPARED BY ME OR UNDER MY SUPERVISION AND CONSTRUCTION OF THIS PROJECT WILL BE UNDER MY OBSERVATION

DEPARTMENT OF HAWAIIAN HOMELAND

NANAKULI FLOOD CONTROL CHANNEL IMPROVEMENTS NANAKULI VALLEY, OAHU HAWAII

CHANNEL SEGMENT [044] REPAIR DETAILS

DESIGNED BY:	TTP
DRAWN BY:	AK, AP, DL
CHECKED BY:	AD
SUPV:	
DATE:	03/05/2019


HAWAII ENGINEERING GROUP, Inc.
Civil & Structural Engineers
1088 BISHOP STREET #2506
HONOLULU, HI 96813
Tel: 808-533-2092

JOB NO.

SHEET C044
51 OF 225 SHTS


FILE ___ DRAWER ___ ___ FOLDER ___ ___

Plot date: 15-Apr-2020
Full Size Plot

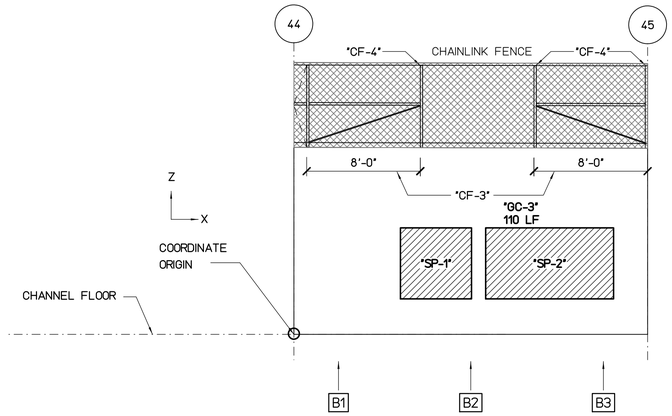


WALL "B" FLATTEN VIEW

SCALE : 3/16" = 1'-0"

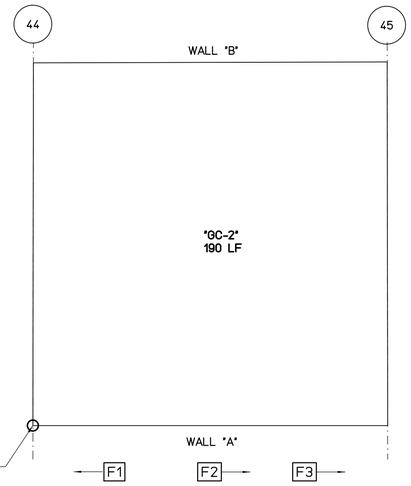

FLOOR PLAN VIEW

SCALE : 3/16" = 1'-0"

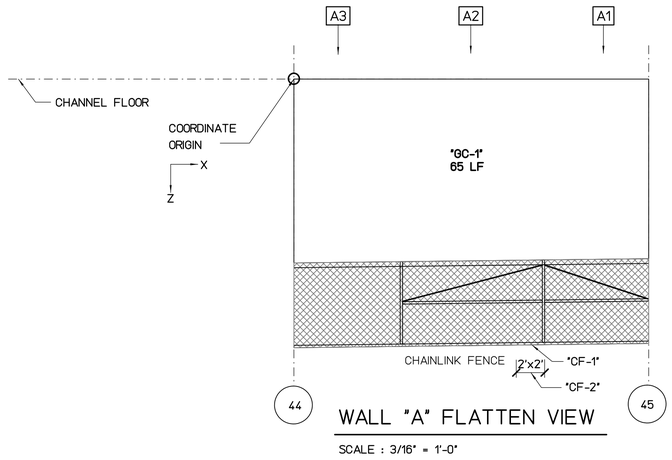

WALL "A" FLATTEN VIEW

SCALE : 3/16" = 1'-0"

REPAIR LEGEND AND NOTES:

- 2 — CRACK AND SPALL REPAIR TYPES, SEE SHEETS SR201 AND SR202 FOR DETAILS. TYPE * INDICATES NO-REPAIR
- A — CHAINLINK FENCE REPAIR TYPES, SEE SHEETS SF201 AND SF202 FOR DETAILS
- 1.0 — TOP OF WALL LEANING DISTANCE TOWARD CHANNEL IN INCHES, SEE SHEETS SL101 TO SL207 FOR CONCRETE LINING

PHOTO LEGEND:

- A1 — WALL "A" ELEVATION PHOTO IDENTIFICATION SEE FLATTEN VIEW FOR PHOTO LOCATION
- B1 — WALL "B" ELEVATION PHOTO IDENTIFICATION SEE FLATTEN VIEW FOR PHOTO LOCATION
- F1 — CHANNEL FLOOR PHOTO IDENTIFICATION SEE FLOOR PLAN VIEW FOR PHOTO LOCATION

B1



B2



B3



F1



F2



F3



A1



A2



A3



SPALL REPAIR CHART

MARK	LOCATION	REPAIR TYPE	SPALL DIMENSION L	SPALL DIMENSION W	SPALL DIMENSION D	SPALL VOLUME	SPALL CENTER COORDINATE X	SPALL CENTER COORDINATE Y OR Z	RATING
"SP-1"	WALL "B"	3	60	60	2	7200	10	5	7
"SP-2"	WALL "B"	3	108	60	3	19440	18	5	6

CHAINLINK FENCE REPAIR CHART

MARK	LOCATION	REPAIR TYPE	POSTS	TOP RAIL	BOTTOM WIRE	BRACE	FABRIC
"CF-1"	WALL "A"	C	-	DAMAGED 2'	-	-	-
"CF-2"	WALL "A"	E	-	-	-	-	DAMAGED 2'x2'
"CF-3"	WALL "B"	E	-	-	-	-	DAMAGED 16'x6'
"CF-4"	WALL "B"	A	BENT	-	-	-	-

NOT IN CONTRACT

CRACK REPAIR CHART

MARK	LOCATION	REPAIR TYPE	GENERAL CRACKS (LF)	MAJOR CRACKS WIDTH (IN)	MAJOR CRACKS LENGTH (FT)	MAJOR CRACKS START PNT X	MAJOR CRACKS START PNT Y,Z	MAJOR CRACKS END PNT X	MAJOR CRACKS END PNT Y,Z	RATING
"GC-1"	WALL "A"	*	65	-	-	-	-	-	-	8
"GC-2"	FLOOR	*	190	-	-	-	-	-	-	8
"GC-3"	WALL "B"	*	110	-	-	-	-	-	-	8

GRAPHIC SCALES:

0 1' 2' 4' 8' 12' 16'

3/16"=1'-0"

REVISION NO.	DATE	REVISIONS	BY

ATHER R. DAR
LICENSED PROFESSIONAL ENGINEER
No. 7808-S
HAWAII U.S.A.
Exp. Date: 4-30-20

THIS WORK WAS PREPARED BY ME OR UNDER MY SUPERVISION AND CONSTRUCTION OF THIS PROJECT WILL BE UNDER MY OBSERVATION

DEPARTMENT OF HAWAIIAN HOMELAND

NANAKULI FLOOD CONTROL CHANNEL IMPROVEMENTS NANAKULI VALLEY, OAHU HAWAII

CHANNEL SEGMENT 045 REPAIR DETAILS

DESIGNED BY:	TTP
DRAWN BY:	AK, AP, DL
CHECKED BY:	AD
SUPV:	
DATE:	03/05/2019


HAWAII ENGINEERING GROUP, Inc.
Civil & Structural Engineers
1088 BISHOP STREET #2506
HONOLULU, HI 96813
Tel: 808-533-2092

JOB NO.

SHEET C045
52 OF 225 SHTS


FILE ___ DRAWER ___ ___ FOLDER ___ ___

Plot date: 15-Apr-2020
Full Size Plot

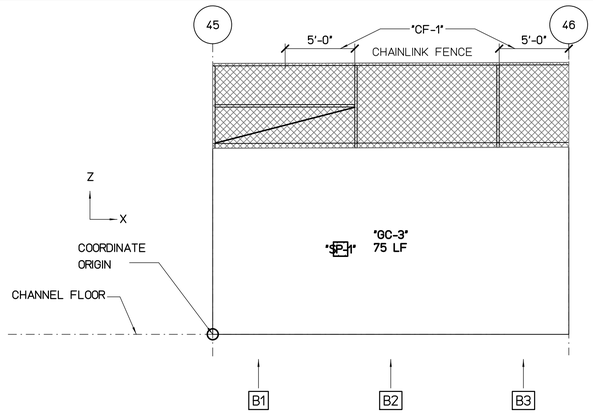


WALL "B" FLATTEN VIEW

SCALE : 3/16" = 1'-0"

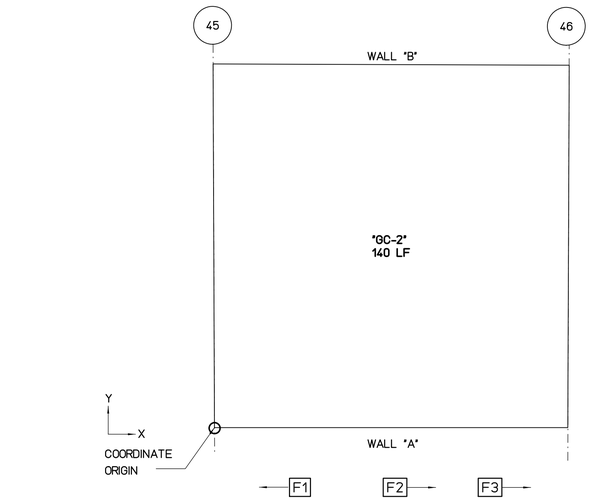

FLOOR PLAN VIEW

SCALE : 3/16" = 1'-0"

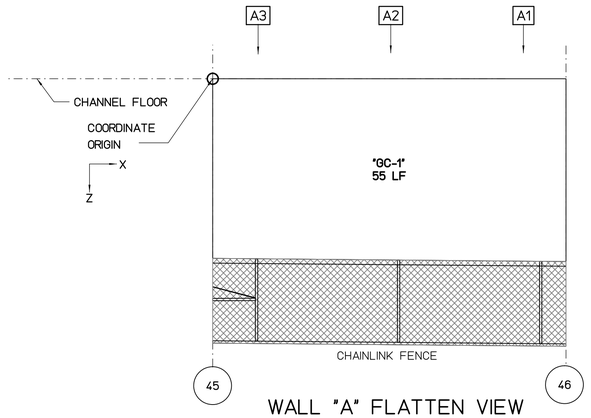

WALL "A" FLATTEN VIEW

SCALE : 3/16" = 1'-0"

REPAIR LEGEND AND NOTES:

- 2 — CRACK AND SPALL REPAIR TYPES, SEE SHEETS SR201 AND SR202 FOR DETAILS. TYPE [*] INDICATES NO-REPAIR
- (A) — CHAINLINK FENCE REPAIR TYPES, SEE SHEETS SF201 AND SF202 FOR DETAILS
- 1.0 — TOP OF WALL LEANING DISTANCE TOWARD CHANNEL IN INCHES, SEE SHEETS SL101 TO SL207 FOR CONCRETE LINING

PHOTO LEGEND:

- A1 — WALL "A" ELEVATION PHOTO IDENTIFICATION SEE FLATTEN VIEW FOR PHOTO LOCATION
- B1 — WALL "B" ELEVATION PHOTO IDENTIFICATION SEE FLATTEN VIEW FOR PHOTO LOCATION
- F1 — CHANNEL FLOOR PHOTO IDENTIFICATION SEE FLOOR PLAN VIEW FOR PHOTO LOCATION

B1



B2



B3



F1



F2



F3



A1



A2



A3



SPALL REPAIR CHART

MARK	LOCATION	REPAIR TYPE	SPALL DIMENSION L	SPALL DIMENSION W	SPALL DIMENSION D	SPALL VOLUME	SPALL CENTER COORDINATE X	SPALL CENTER COORDINATE Y OR Z	RATING
"SP-1"	WALL "B"	3	12	12	2	288	9	6	7

CHAINLINK FENCE REPAIR CHART

MARK	LOCATION	REPAIR TYPE	POSTS	TOP RAIL	BOTTOM WIRE	BRACE	FABRIC
"CF-1"	WALL "B"	E	-	-	-	-	DAMAGED 10'

NOT IN CONTRACT

CRACK REPAIR CHART

MARK	LOCATION	REPAIR TYPE	GENERAL CRACKS (LF)	MAJOR CRACKS WIDTH (IN)	MAJOR CRACKS LENGTH (FT)	MAJOR CRACKS START PNT X	MAJOR CRACKS START PNT Y,Z	MAJOR CRACKS END PNT X	MAJOR CRACKS END PNT Y,Z	RATING
"GC-1"	WALL "A"	*	55	-	-	-	-	-	-	8
"GC-2"	FLOOR	*	140	-	-	-	-	-	-	8
"GC-3"	WALL "B"	*	75	-	-	-	-	-	-	8

GRAPHIC SCALES:

0 1' 2' 4' 8' 12' 16'

3/16"=1'-0"

REVISION NO.	DATE	REVISIONS	BY

ATHER R. DAR
LICENSED PROFESSIONAL ENGINEER
No. 7808-S
HAWAII U.S.A.

Exp. Date: 4-30-20

THIS WORK WAS PREPARED BY ME OR UNDER MY SUPERVISION AND CONSTRUCTION OF THIS PROJECT WILL BE UNDER MY OBSERVATION

DEPARTMENT OF HAWAIIAN HOMELAND

NANAKULI FLOOD CONTROL
CHANNEL IMPROVEMENTS
NANAKULI VALLEY, OAHU HAWAII

CHANNEL SEGMENT 046 REPAIR DETAILS


DESIGNED BY:	TTP
DRAWN BY:	AK, AP, DL
CHECKED BY:	AD
SUPV:	
DATE:	03/05/2019

HAWAII ENGINEERING GROUP, Inc.
Civil & Structural Engineers
1088 BISHOP STREET #2506
HONOLULU, HI 96813
Tel: 808-533-2092

JOB NO.


SHEET C046
53 OF 225 SHTS

FILE ___ DRAWER ___ ___ FOLDER ___ ___

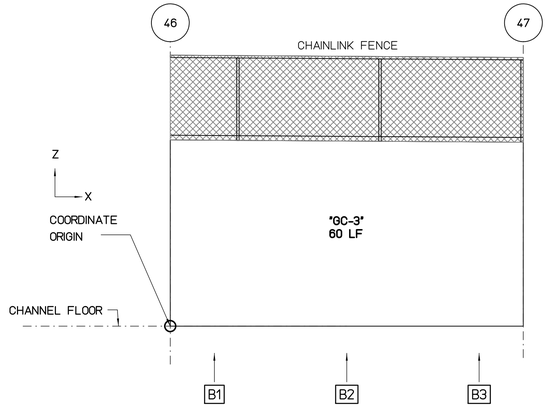


WALL "B" FLATTEN VIEW

SCALE : 3/16" = 1'-0"

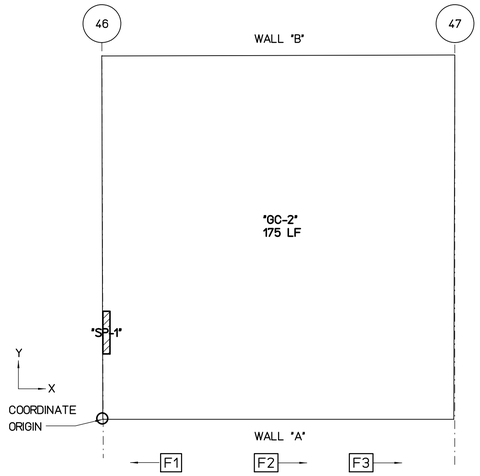

FLOOR PLAN VIEW

SCALE : 3/16" = 1'-0"

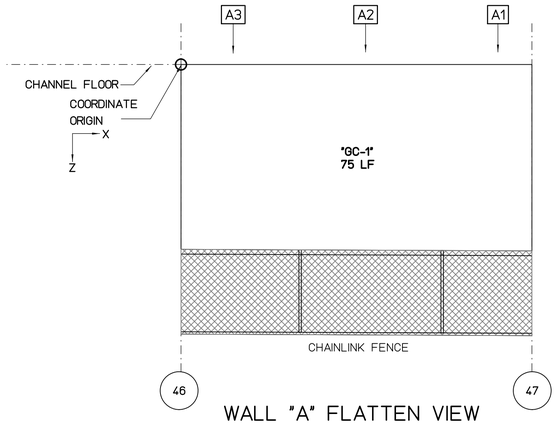

WALL "A" FLATTEN VIEW

SCALE : 3/16" = 1'-0"

REPAIR LEGEND AND NOTES:

- 2 — CRACK AND SPALL REPAIR TYPES, SEE SHEETS SR201 AND SR202 FOR DETAILS. TYPE ⊠ INDICATES NO-REPAIR
- (A) — CHAINLINK FENCE REPAIR TYPES, SEE SHEETS SF201 AND SF202 FOR DETAILS
- 1.0 — TOP OF WALL LEANING DISTANCE TOWARD CHANNEL IN INCHES, SEE SHEETS SL101 TO SL207 FOR CONCRETE LINING

PHOTO LEGEND:

- A1 — WALL "A" ELEVATION PHOTO IDENTIFICATION SEE FLATTEN VIEW FOR PHOTO LOCATION
- B1 — WALL "B" ELEVATION PHOTO IDENTIFICATION SEE FLATTEN VIEW FOR PHOTO LOCATION
- F1 — CHANNEL FLOOR PHOTO IDENTIFICATION SEE FLOOR PLAN VIEW FOR PHOTO LOCATION

B1



B2



B3



F1



F2



F3



A1



A2



A3



SPALL REPAIR CHART

MARK	LOCATION	REPAIR TYPE	SPALL DIMENSION L	SPALL DIMENSION W	SPALL DIMENSION D	SPALL VOLUME	SPALL CENTER COORDINATE X	SPALL CENTER COORDINATE Y OR Z	RATING
"SP-1"	FLOOR	3	6	36	2	432	0.3	6	7

CHAINLINK FENCE REPAIR CHART

MARK	LOCATION	REPAIR TYPE	POSTS	TOP RAIL	BOTTOM WIRE	BRACE	FABRIC

NOT IN CONTRACT

CRACK REPAIR CHART

MARK	LOCATION	REPAIR TYPE	GENERAL CRACKS (LF)	MAJOR CRACKS WIDTH (IN)	MAJOR CRACKS LENGTH (FT)	MAJOR CRACKS START PNT X	MAJOR CRACKS START PNT Y,Z	MAJOR CRACKS END PNT X	MAJOR CRACKS END PNT Y,Z	RATING
"GC-1"	WALL "A"	⊠	75	-	-	-	-	-	-	8
"GC-2"	FLOOR	⊠	175	-	-	-	-	-	-	8
"GC-3"	WALL "B"	⊠	60	-	-	-	-	-	-	8

GRAPHIC SCALES:

0 1' 2' 4' 8' 12' 16'

3/16"=1'-0"

REVISION NO.	DATE	REVISIONS	BY

ATHER R. DAR
LICENSED PROFESSIONAL ENGINEER
No. 7808-S
HAWAII U.S.A.

Exp. Date: 4-30-20

THIS WORK WAS PREPARED BY ME OR UNDER MY SUPERVISION AND CONSTRUCTION OF THIS PROJECT WILL BE UNDER MY OBSERVATION

DEPARTMENT OF HAWAIIAN HOMELAND

NANAKULI FLOOD CONTROL
CHANNEL IMPROVEMENTS
NANAKULI VALLEY, OAHU HAWAII

CHANNEL SEGMENT 047 REPAIR DETAILS

DESIGNED BY:	TTP
DRAWN BY:	AK, AP, DL
CHECKED BY:	AD
SUPV:	
DATE:	03/05/2019

HAWAII ENGINEERING GROUP, Inc.
Civil & Structural Engineers
1088 BISHOP STREET #2506
HONOLULU, HI 96813
Tel: 808-533-2092


JOB NO.

SHEET C047
54 OF 225 SHTS

FILE ___ ___ DRAWER ___ ___ ___ FOLDER ___ ___


Plot date: 15-Apr-2020

Full Size Plot

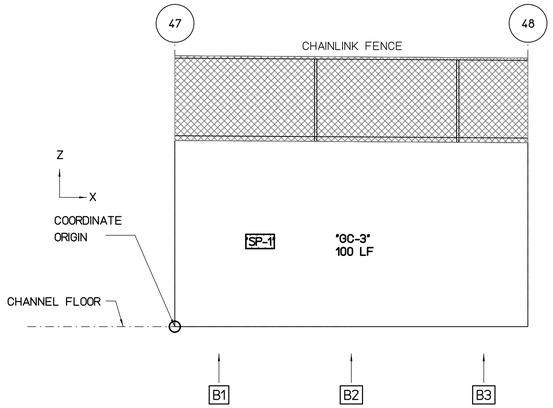


WALL "B" FLATTEN VIEW

SCALE : 3/16" = 1'-0"

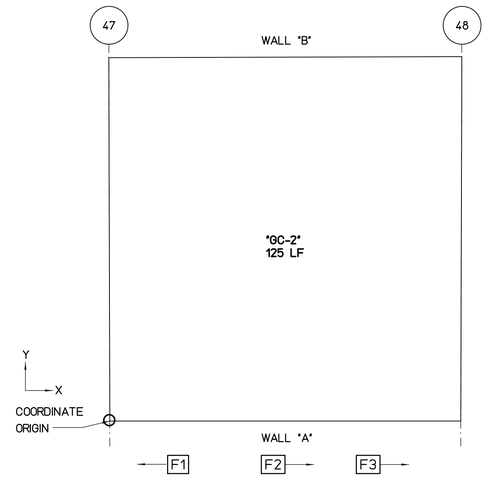

FLOOR PLAN VIEW

SCALE : 3/16" = 1'-0"

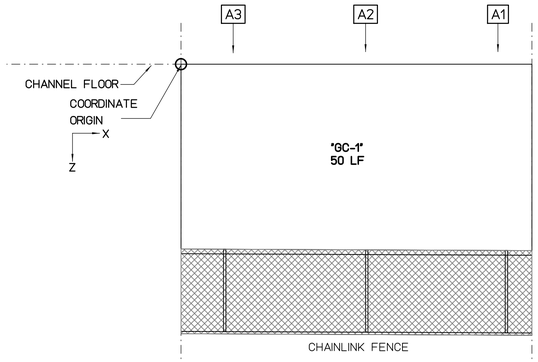

WALL "A" FLATTEN VIEW

SCALE : 3/16" = 1'-0"

REPAIR LEGEND AND NOTES:

- 2 — CRACK AND SPALL REPAIR TYPES, SEE SHEETS SR201 AND SR202 FOR DETAILS. TYPE [*] INDICATES NO-REPAIR
- (A) — CHAINLINK FENCE REPAIR TYPES, SEE SHEETS SF201 AND SF202 FOR DETAILS
- 1.0 — TOP OF WALL LEANING DISTANCE TOWARD CHANNEL IN INCHES, SEE SHEETS SL101 TO SL207 FOR CONCRETE LINING

PHOTO LEGEND:

- A1 — WALL "A" ELEVATION PHOTO IDENTIFICATION SEE FLATTEN VIEW FOR PHOTO LOCATION
- B1 — WALL "B" ELEVATION PHOTO IDENTIFICATION SEE FLATTEN VIEW FOR PHOTO LOCATION
- F1 — CHANNEL FLOOR PHOTO IDENTIFICATION SEE FLOOR PLAN VIEW FOR PHOTO LOCATION

B1



B2



B3



F1



F2



F3



A1



A2



A3



SPALL REPAIR CHART

MARK	LOCATION	REPAIR TYPE	SPALL DIMENSION L	SPALL DIMENSION W	SPALL DIMENSION D	SPALL VOLUME	SPALL CENTER COORDINATE X	SPALL CENTER COORDINATE Y OR Z	RATING
"SP-1"	WALL "B"	3	24	12	2	576	6	6	6

CHAINLINK FENCE REPAIR CHART

MARK	LOCATION	REPAIR TYPE	POSTS	TOP RAIL	BOTTOM WIRE	BRACE	FABRIC

NOT IN CONTRACT

CRACK REPAIR CHART

MARK	LOCATION	REPAIR TYPE	GENERAL CRACKS (LF)	MAJOR CRACKS WIDTH (IN)	MAJOR CRACKS LENGTH (FT)	MAJOR CRACKS START PNT X	MAJOR CRACKS START PNT Y,Z	MAJOR CRACKS END PNT X	MAJOR CRACKS END PNT Y,Z	RATING
"GC-1"	WALL "A"	*	50	-	-	-	-	-	-	8
"GC-2"	FLOOR	*	125	-	-	-	-	-	-	8
"GC-3"	WALL "B"	*	100	-	-	-	-	-	-	8

GRAPHIC SCALES:

0 1' 2' 4' 8' 12' 16'

3/16"=1'-0"

REVISION NO.	DATE	REVISIONS	BY

ATHER R. DAR
LICENSED PROFESSIONAL ENGINEER
No. 7808-S
HAWAII U.S.A.

Exp. Date: 4-30-20

THIS WORK WAS PREPARED BY ME OR UNDER MY SUPERVISION AND CONSTRUCTION OF THIS PROJECT WILL BE UNDER MY OBSERVATION

DEPARTMENT OF HAWAIIAN HOMELAND

NANAKULI FLOOD CONTROL
CHANNEL IMPROVEMENTS
NANAKULI VALLEY, OAHU HAWAII

CHANNEL SEGMENT 048 REPAIR DETAILS

DESIGNED BY:	TTP
DRAWN BY:	AK, AP, DL
CHECKED BY:	AD
SUPV:	
DATE:	03/05/2019

HAWAII ENGINEERING GROUP, Inc.
Civil & Structural Engineers
1088 BISHOP STREET #2506
HONOLULU, HI 96813
Tel: 808-533-2092


JOB NO.

SHEET C048
55 OF 225 SHTS

FILE ___ DRAWER ___ ___ FOLDER ___ ___


Plot date: 15-Apr-2020

Full Size Plot

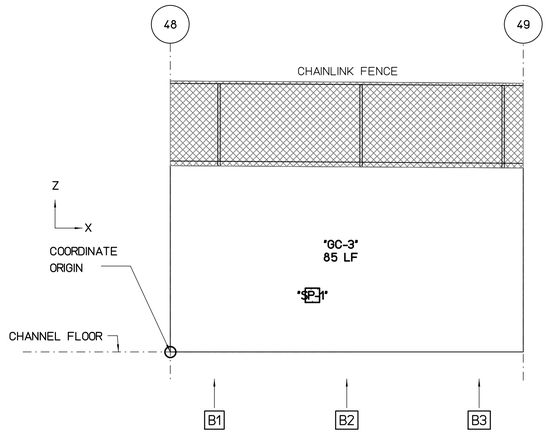


WALL "B" FLATTEN VIEW

SCALE : 3/16" = 1'-0"

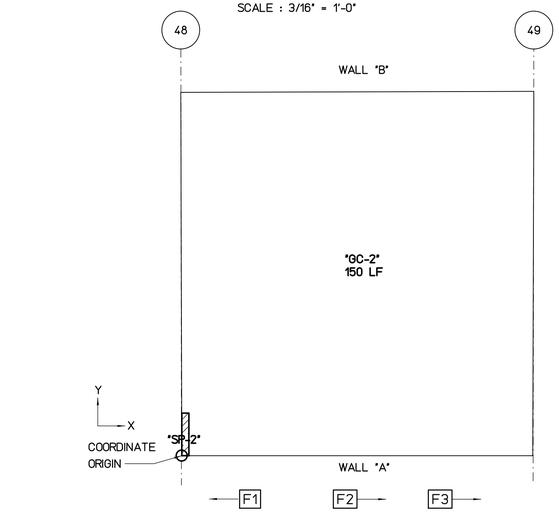

FLOOR PLAN VIEW

SCALE : 3/16" = 1'-0"

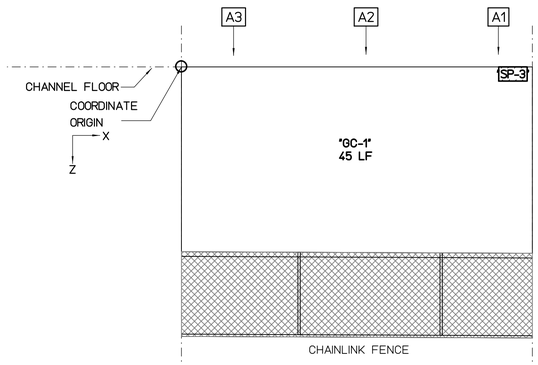

WALL "A" FLATTEN VIEW

SCALE : 3/16" = 1'-0"

REPAIR LEGEND AND NOTES:

- 2 — CRACK AND SPALL REPAIR TYPES, SEE SHEETS SR201 AND SR202 FOR DETAILS. TYPE [*] INDICATES NO-REPAIR
- (A) — CHAINLINK FENCE REPAIR TYPES, SEE SHEETS SF201 AND SF202 FOR DETAILS
- 1.0 — TOP OF WALL LEANING DISTANCE TOWARD CHANNEL IN INCHES, SEE SHEETS SL101 TO SL207 FOR CONCRETE LINING

PHOTO LEGEND:

- A1 — WALL "A" ELEVATION PHOTO IDENTIFICATION SEE FLATTEN VIEW FOR PHOTO LOCATION
- B1 — WALL "B" ELEVATION PHOTO IDENTIFICATION SEE FLATTEN VIEW FOR PHOTO LOCATION
- F1 — CHANNEL FLOOR PHOTO IDENTIFICATION SEE FLOOR PLAN VIEW FOR PHOTO LOCATION

B1



B2



B3



F1



F2



F3



A1



A2



A3



SPALL REPAIR CHART

MARK	LOCATION	REPAIR TYPE	SPALL DIMENSION L	SPALL DIMENSION W	SPALL DIMENSION D	SPALL VOLUME	SPALL CENTER COORDINATE X	SPALL CENTER COORDINATE Y OR Z	RATING
"SP-1"	WALL "B"	3	12	12	2	288	10	4	7
"SP-2"	FLOOR	3	6	36	2	432	0.3	1.5	7
"SP-3"	WALL "A"	3	24	12	2	576	23.4	0.5	7

CHAINLINK FENCE REPAIR CHART

MARK	LOCATION	REPAIR TYPE	POSTS	TOP RAIL	BOTTOM WIRE	BRACE	FABRIC

NOT IN CONTRACT

CRACK REPAIR CHART

MARK	LOCATION	REPAIR TYPE	GENERAL CRACKS (LF)	MAJOR CRACKS WIDTH (IN)	MAJOR CRACKS LENGTH (FT)	MAJOR CRACKS START PNT X	MAJOR CRACKS START PNT Y,Z	MAJOR CRACKS END PNT X	MAJOR CRACKS END PNT Y,Z	RATING
"GC-1"	WALL "A"	*	45	-	-	-	-	-	-	8
"GC-2"	FLOOR	*	150	-	-	-	-	-	-	8
"GC-3"	WALL "B"	*	85	-	-	-	-	-	-	8

GRAPHIC SCALES:

0 1' 2' 4' 8' 12' 16'

3/16"=1'-0"

REVISION NO.	DATE	REVISIONS	BY

ATHER R. DAR
LICENSED PROFESSIONAL ENGINEER
No. 7808-S
HAWAII U.S.A.

Exp. Date: 4-30-20

THIS WORK WAS PREPARED BY ME OR UNDER MY SUPERVISION AND CONSTRUCTION OF THIS PROJECT WILL BE UNDER MY OBSERVATION

DEPARTMENT OF HAWAIIAN HOMELAND

NANAKULI FLOOD CONTROL CHANNEL IMPROVEMENTS NANAKULI VALLEY, OAHU HAWAII

CHANNEL SEGMENT 049 REPAIR DETAILS

DESIGNED BY:	TTP
DRAWN BY:	AK, AP, DL
CHECKED BY:	AD
SUPV:	
DATE:	03/05/2019

HAWAII ENGINEERING GROUP, Inc.
Civil & Structural Engineers
1088 BISHOP STREET #2506
HONOLULU, HI 96813
Tel: 808-533-2092

JOB NO.


SHEET C049
56 OF 225 SHTS

FILE ___ DRAWER ___ ___ FOLDER ___ ___

Plot date: 15-Apr-2020


Full Size Plot

Plot date: 15-Apr-2020
Full Size Plot

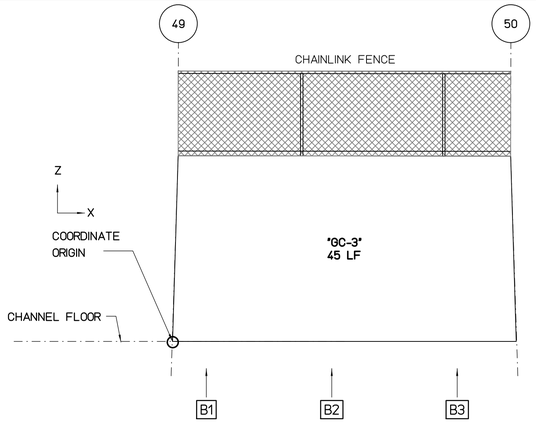


WALL "B" FLATTEN VIEW

SCALE : 3/16" = 1'-0"

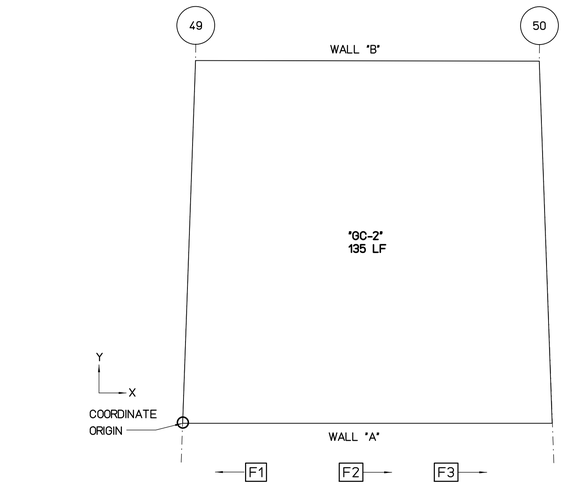

FLOOR PLAN VIEW

SCALE : 3/16" = 1'-0"

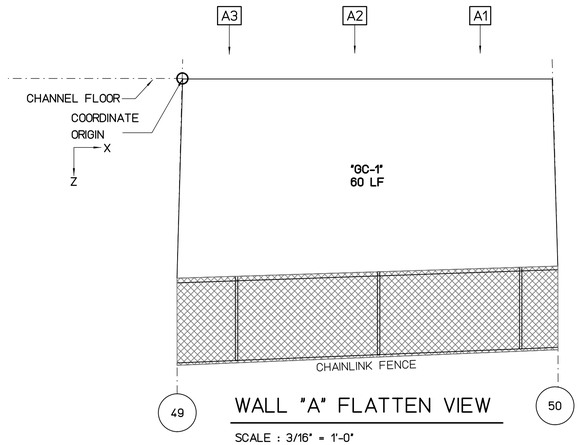

WALL "A" FLATTEN VIEW

SCALE : 3/16" = 1'-0"

REPAIR LEGEND AND NOTES:

- 2 — CRACK AND SPALL REPAIR TYPES, SEE SHEETS SR201 AND SR202 FOR DETAILS. TYPE [*] INDICATES NO-REPAIR
- (A) — CHAINLINK FENCE REPAIR TYPES, SEE SHEETS SF201 AND SF202 FOR DETAILS
- 1.0 — TOP OF WALL LEANING DISTANCE TOWARD CHANNEL IN INCHES, SEE SHEETS SL101 TO SL207 FOR CONCRETE LINING

PHOTO LEGEND:

- A1 — WALL "A" ELEVATION PHOTO IDENTIFICATION SEE FLATTEN VIEW FOR PHOTO LOCATION
- B1 — WALL "B" ELEVATION PHOTO IDENTIFICATION SEE FLATTEN VIEW FOR PHOTO LOCATION
- F1 — CHANNEL FLOOR PHOTO IDENTIFICATION SEE FLOOR PLAN VIEW FOR PHOTO LOCATION

B1



B2



B3



F1



F2



F3



A1



A2



A3



SPALL REPAIR CHART

MARK	LOCATION	REPAIR TYPE	SPALL DIMENSION L	SPALL DIMENSION W	SPALL DIMENSION D	SPALL VOLUME	SPALL CENTER COORDINATE X	SPALL CENTER COORDINATE Y OR Z	RATING

CHAINLINK FENCE REPAIR CHART

MARK	LOCATION	REPAIR TYPE	POSTS	TOP RAIL	BOTTOM WIRE	BRACE	FABRIC

NOT IN CONTRACT

CRACK REPAIR CHART

MARK	LOCATION	REPAIR TYPE	GENERAL CRACKS (LF)	MAJOR CRACKS WIDTH (IN)	MAJOR CRACKS LENGTH (FT)	MAJOR CRACKS START PNT X	MAJOR CRACKS START PNT Y,Z	MAJOR CRACKS END PNT X	MAJOR CRACKS END PNT Y,Z	RATING
"GC-1"	WALL "A"	[*]	60	-	-	-	-	-	-	8
"GC-2"	FLOOR	[*]	135	-	-	-	-	-	-	8
"GC-3"	WALL "B"	[*]	45	-	-	-	-	-	-	8

GRAPHIC SCALES:

0 1' 2' 4' 8' 12' 16'

3/16"=1'-0"

REVISION NO.	DATE	REVISIONS	BY

ATHER R. DAR
LICENSED PROFESSIONAL ENGINEER
No. 7808-S
HAWAII U.S.A.

Exp. Date: 4-30-20

THIS WORK WAS PREPARED BY ME OR UNDER MY SUPERVISION AND CONSTRUCTION OF THIS PROJECT WILL BE UNDER MY OBSERVATION

DEPARTMENT OF HAWAIIAN HOMELAND

NANAKULI FLOOD CONTROL CHANNEL IMPROVEMENTS NANAKULI VALLEY, OAHU HAWAII

CHANNEL SEGMENT 050 REPAIR DETAILS

DESIGNED BY:	TTP
DRAWN BY:	AK, AP, DL
CHECKED BY:	AD
SUPV:	
DATE:	03/05/2019


HAWAII ENGINEERING GROUP, Inc.
Civil & Structural Engineers
1088 BISHOP STREET #2506
HONOLULU, HI 96813
Tel: 808-533-2092

JOB NO.

SHEET C050
57 OF 225 SHTS


FILE ___ DRAWER ___ ___ FOLDER ___ ___

Plot date: 15-Apr-2020
Full Size Plot

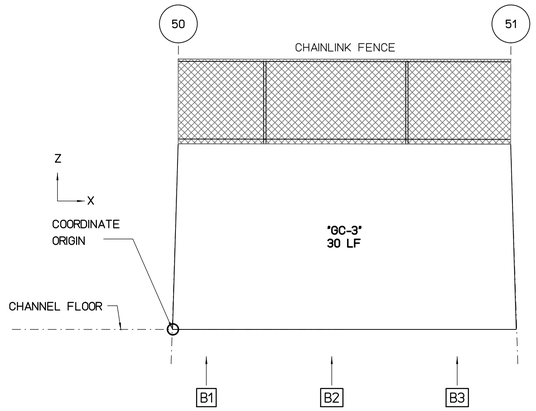


WALL "B" FLATTEN VIEW

SCALE : 3/16" = 1'-0"

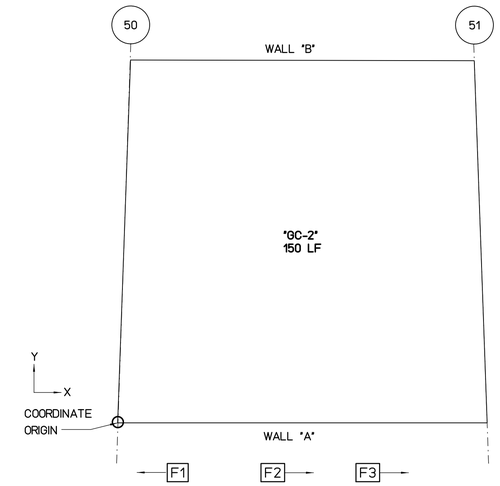

FLOOR PLAN VIEW

SCALE : 3/16" = 1'-0"

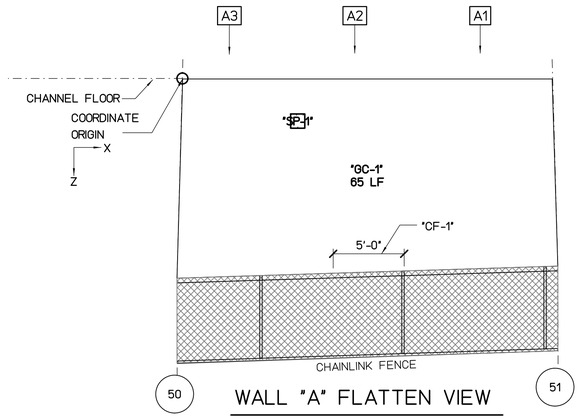

WALL "A" FLATTEN VIEW

SCALE : 3/16" = 1'-0"

REPAIR LEGEND AND NOTES:

- [2] CRACK AND SPALL REPAIR TYPES, SEE SHEETS SR201 AND SR202 FOR DETAILS. TYPE [*] INDICATES NO-REPAIR
- (A) CHAINLINK FENCE REPAIR TYPES, SEE SHEETS SF201 AND SF202 FOR DETAILS
- [1.0] TOP OF WALL LEANING DISTANCE TOWARD CHANNEL IN INCHES, SEE SHEETS SL101 TO SL207 FOR CONCRETE LINING

PHOTO LEGEND:

- [A1] WALL "A" ELEVATION PHOTO IDENTIFICATION SEE FLATTEN VIEW FOR PHOTO LOCATION
- [B1] WALL "B" ELEVATION PHOTO IDENTIFICATION SEE FLATTEN VIEW FOR PHOTO LOCATION
- [F1] CHANNEL FLOOR PHOTO IDENTIFICATION SEE FLOOR PLAN VIEW FOR PHOTO LOCATION

B1



B2



B3



F1



F2



F3



A1



A2



A3



SPALL REPAIR CHART

MARK	LOCATION	REPAIR TYPE	SPALL DIMENSION L	SPALL DIMENSION W	SPALL DIMENSION D	SPALL VOLUME	SPALL CENTER COORDINATE X	SPALL CENTER COORDINATE Y OR Z	RATING
"SP-1"	WALL "A"	[3]	12	12	2	288	8.1	3	7

CHAINLINK FENCE REPAIR CHART

MARK	LOCATION	REPAIR TYPE	POSTS	TOP RAIL	BOTTOM WIRE	BRACE	FABRIC
"CF-1"	WALL "A"	[E]	-	-	-	-	DAMAGED 5'x6'

NOT IN CONTRACT

CRACK REPAIR CHART

MARK	LOCATION	REPAIR TYPE	GENERAL CRACKS (LF)	MAJOR CRACKS WIDTH (IN)	MAJOR CRACKS LENGTH (FT)	MAJOR CRACKS START PNT X	MAJOR CRACKS START PNT Y,Z	MAJOR CRACKS END PNT X	MAJOR CRACKS END PNT Y,Z	RATING
"GC-1"	WALL "A"	[*]	65	-	-	-	-	-	-	8
"GC-2"	FLOOR	[*]	150	-	-	-	-	-	-	8
"GC-3"	WALL "B"	[*]	30	-	-	-	-	-	-	8

GRAPHIC SCALES:

0 1' 2' 4' 8' 12' 16'

3/16"=1'-0"

REVISION NO.	DATE	REVISIONS	BY

ATHER R. DAR
LICENSED PROFESSIONAL ENGINEER
No. 7808-S
HAWAII U.S.A.
Exp. Date: 4-30-20

THIS WORK WAS PREPARED BY ME OR UNDER MY SUPERVISION AND CONSTRUCTION OF THIS PROJECT WILL BE UNDER MY OBSERVATION

DEPARTMENT OF HAWAIIAN HOMELAND

NANAKULI FLOOD CONTROL CHANNEL IMPROVEMENTS NANAKULI VALLEY, OAHU HAWAII

CHANNEL SEGMENT [051] REPAIR DETAILS


DESIGNED BY:	TTP
DRAWN BY:	AK, AP, DL
CHECKED BY:	AD
SUPV:	
DATE:	03/05/2019

HAWAII ENGINEERING GROUP, Inc.
Civil & Structural Engineers
1088 BISHOP STREET #2506
HONOLULU, HI 96813
Tel: 808-533-2092

JOB NO.


SHEET C051
58 OF 225 SHTS

FILE ___ DRAWER ___ ___ FOLDER ___ ___

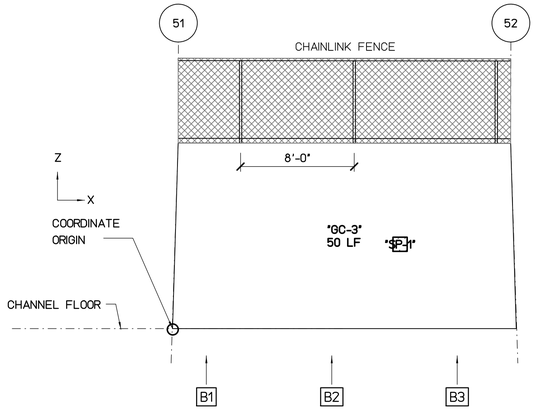


WALL "B" FLATTEN VIEW

SCALE : 3/16" = 1'-0"

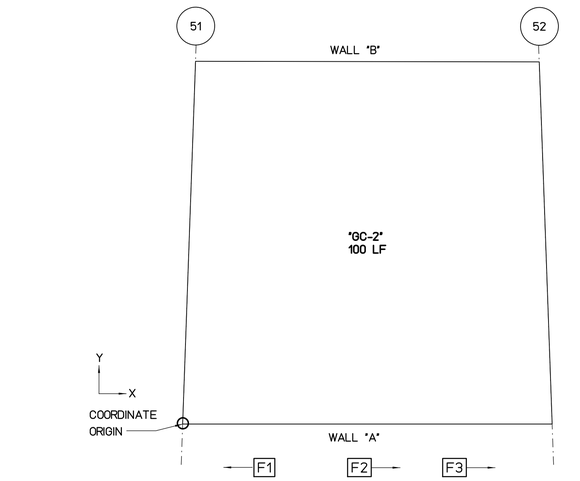

FLOOR PLAN VIEW

SCALE : 3/16" = 1'-0"

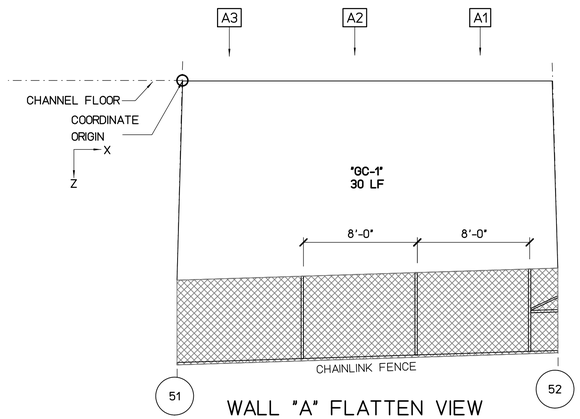

WALL "A" FLATTEN VIEW

SCALE : 3/16" = 1'-0"

REPAIR LEGEND AND NOTES:

- 2 — CRACK AND SPALL REPAIR TYPES, SEE SHEETS SR201 AND SR202 FOR DETAILS. TYPE [*] INDICATES NO-REPAIR
- (A) — CHAINLINK FENCE REPAIR TYPES, SEE SHEETS SF201 AND SF202 FOR DETAILS
- 1.0 — TOP OF WALL LEANING DISTANCE TOWARD CHANNEL IN INCHES, SEE SHEETS SL101 TO SL207 FOR CONCRETE LINING

PHOTO LEGEND:

- A1 — WALL "A" ELEVATION PHOTO IDENTIFICATION SEE FLATTEN VIEW FOR PHOTO LOCATION
- B1 — WALL "B" ELEVATION PHOTO IDENTIFICATION SEE FLATTEN VIEW FOR PHOTO LOCATION
- F1 — CHANNEL FLOOR PHOTO IDENTIFICATION SEE FLOOR PLAN VIEW FOR PHOTO LOCATION

B1



B2



B3



F1



F2



F3



A1



A2



A3



SPALL REPAIR CHART

MARK	LOCATION	REPAIR TYPE	SPALL DIMENSION L	SPALL DIMENSION W	SPALL DIMENSION D	SPALL VOLUME	SPALL CENTER COORDINATE X	SPALL CENTER COORDINATE Y OR Z	RATING
"SP-1"	WALL "B"	3	12	12	2	288	16	6	7

CHAINLINK FENCE REPAIR CHART

MARK	LOCATION	REPAIR TYPE	POSTS	TOP RAIL	BOTTOM WIRE	BRACE	FABRIC

NOT IN CONTRACT

CRACK REPAIR CHART

MARK	LOCATION	REPAIR TYPE	GENERAL CRACKS (LF)	MAJOR CRACKS WIDTH (IN)	MAJOR CRACKS LENGTH (FT)	MAJOR CRACKS START PNT X	MAJOR CRACKS START PNT Y,Z	MAJOR CRACKS END PNT X	MAJOR CRACKS END PNT Y,Z	RATING
"GC-1"	WALL "A"	*	30	-	-	-	-	-	-	8
"GC-2"	FLOOR	*	100	-	-	-	-	-	-	8
"GC-3"	WALL "B"	*	50	-	-	-	-	-	-	8

GRAPHIC SCALES:

0 1' 2' 4' 8' 12' 16'

3/16"=1'-0"

REVISION NO.	DATE	REVISIONS	BY

ARTHER R. DAR — LICENSED PROFESSIONAL ENGINEER — No. 7808-S — HAWAII U.S.A.

Exp. Date: 4-30-20

THIS WORK WAS PREPARED BY ME OR UNDER MY SUPERVISION AND CONSTRUCTION OF THIS PROJECT WILL BE UNDER MY OBSERVATION

DEPARTMENT OF HAWAIIAN HOMELAND

NANAKULI FLOOD CONTROL CHANNEL IMPROVEMENTS NANAKULI VALLEY, OAHU HAWAII

CHANNEL SEGMENT 052 REPAIR DETAILS

DESIGNED BY:	TTP
DRAWN BY:	AK, AP, DL
CHECKED BY:	AD
SUPV:	
DATE:	03/05/2019

HAWAII ENGINEERING GROUP, Inc.
Civil & Structural Engineers
1088 BISHOP STREET #2506
HONOLULU, HI 96813
Tel: 808-533-2092

JOB NO.

SHEET C052


59 OF 225 SHTS

FILE ___ DRAWER ___ ___ FOLDER ___ ___

Plot date: 15-Apr-2020


Full Size Plot

Plot date: 15-Apr-2020
Full Size Plot

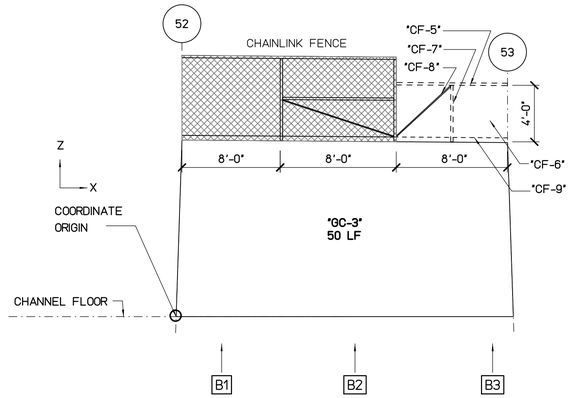


WALL "B" FLATTEN VIEW

SCALE : 3/16" = 1'-0"

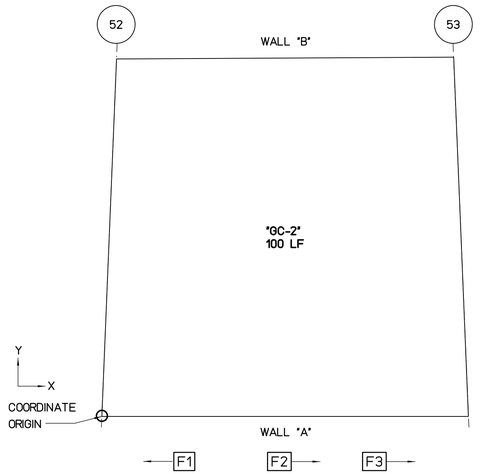

FLOOR PLAN VIEW

SCALE : 3/16" = 1'-0"

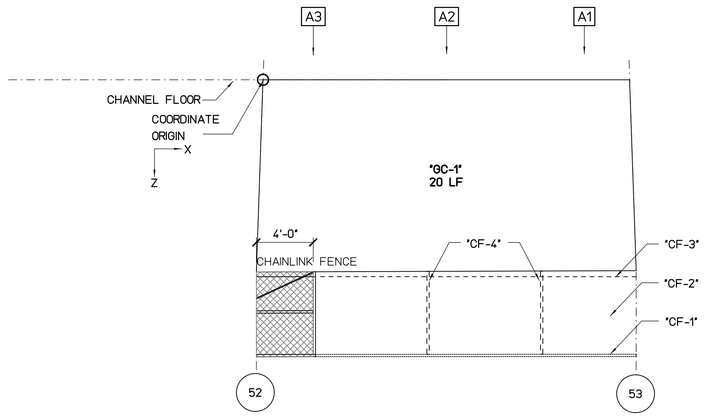

WALL "A" FLATTEN VIEW

SCALE : 3/16" = 1'-0"

REPAIR LEGEND AND NOTES:

- [2] CRACK AND SPALL REPAIR TYPES, SEE SHEETS SR201 AND SR202 FOR DETAILS. TYPE [*] INDICATES NO-REPAIR
- (A) CHAINLINK FENCE REPAIR TYPES, SEE SHEETS SF201 AND SF202 FOR DETAILS
- 1.0 TOP OF WALL LEANING DISTANCE TOWARD CHANNEL IN INCHES, SEE SHEETS SL101 TO SL207 FOR CONCRETE LINING

PHOTO LEGEND:

- [A1] WALL "A" ELEVATION PHOTO IDENTIFICATION SEE FLATTEN VIEW FOR PHOTO LOCATION
- [B1] WALL "B" ELEVATION PHOTO IDENTIFICATION SEE FLATTEN VIEW FOR PHOTO LOCATION
- [F1] CHANNEL FLOOR PHOTO IDENTIFICATION SEE FLOOR PLAN VIEW FOR PHOTO LOCATION

B1



B2



B3



F1



F2



F3



A1



A2



A3



SPALL REPAIR CHART

MARK	LOCATION	REPAIR TYPE	SPALL DIMENSION L	SPALL DIMENSION W	SPALL DIMENSION D	SPALL VOLUME	SPALL CENTER COORDINATE X	SPALL CENTER COORDINATE Y OR Z	RATING

CHAINLINK FENCE REPAIR CHART

MARK	LOCATION	REPAIR TYPE	POSTS	TOP RAIL	BOTTOM WIRE	BRACE	FABRIC
CF-1	WALL *A*	(C)	-	MISSING 23'	-	-	-
CF-2	WALL *A*	(E)	-	-	-	-	MISSING 23'x6'
CF-3	WALL *A*	(D)	-	-	MISSING 23'	-	-
CF-4	WALL *A*	(A)	MISSING 1	-	-	-	-
CF-5	WALL *B*	(C)	-	MISSING 7'	-	-	-
CF-6	WALL *B*	(E)	-	-	-	-	MISSING 8'x4'
CF-7	WALL *B*	(A)	MISSING 1	-	-	-	-
CF-8	WALL *B*	(B)	-	-	-	MISSING 1	-
CF-9	WALL *B*	(D)	-	-	MISSING 8'	-	-

NOT IN CONTRACT

CRACK REPAIR CHART

MARK	LOCATION	REPAIR TYPE	GENERAL CRACKS (LF)	MAJOR CRACKS WIDTH (IN)	MAJOR CRACKS LENGTH (FT)	MAJOR CRACKS START PNT X	MAJOR CRACKS START PNT Y,Z	MAJOR CRACKS END PNT X	MAJOR CRACKS END PNT Y,Z	RATING
GC-1	WALL *A*	[*]	20	-	-	-	-	-	-	8
GC-2	FLOOR	[*]	100	-	-	-	-	-	-	8
GC-3	WALL *B*	[*]	50	-	-	-	-	-	-	8

GRAPHIC SCALES:

0 1' 2' 4' 8' 12' 16'

3/16"=1'-0"

REVISION NO.	DATE	REVISIONS	BY

ATHER R. DAR
LICENSED PROFESSIONAL ENGINEER
No. 7808-S
HAWAII U.S.A.

Exp. Date: 4-30-20

THIS WORK WAS PREPARED BY ME OR UNDER MY SUPERVISION AND CONSTRUCTION OF THIS PROJECT WILL BE UNDER MY OBSERVATION

DEPARTMENT OF HAWAIIAN HOMELAND

NANAKULI FLOOD CONTROL CHANNEL IMPROVEMENTS
NANAKULI VALLEY, OAHU HAWAII

CHANNEL SEGMENT [053] REPAIR DETAILS


DESIGNED BY:	TTP
DRAWN BY:	AK, AP, DL
CHECKED BY:	AD
SUPV:	
DATE:	03/05/2019

HAWAII ENGINEERING GROUP, Inc.
Civil & Structural Engineers
1088 BISHOP STREET #2506
HONOLULU, HI 96813
Tel: 808-533-2092

JOB NO.


SHEET C053
60 OF 225 SHTS

FILE ___ DRAWER ___ ___ FOLDER ___ ___

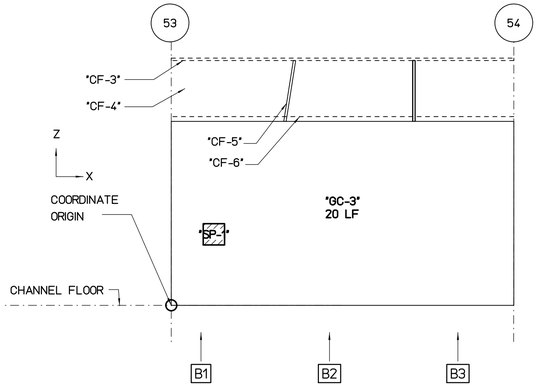


WALL "B" FLATTEN VIEW

SCALE : 3/16" = 1'-0"

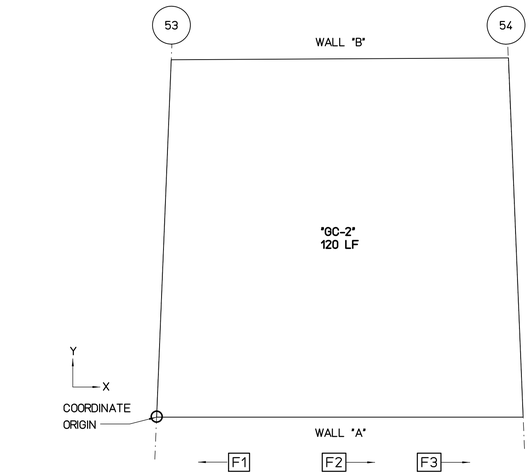

FLOOR PLAN VIEW

SCALE : 3/16" = 1'-0"

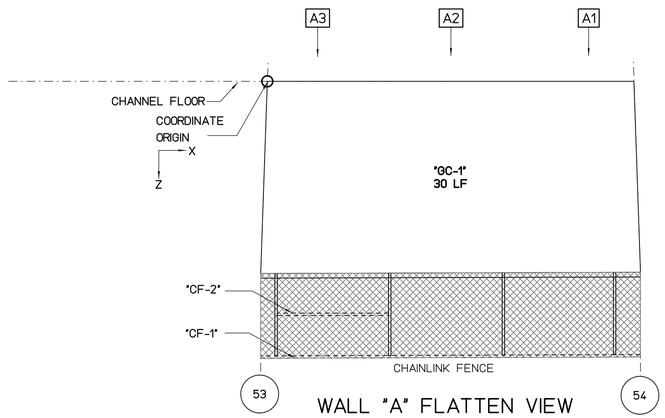

WALL "A" FLATTEN VIEW

SCALE : 3/16" = 1'-0"

REPAIR LEGEND AND NOTES:

- 2 — CRACK AND SPALL REPAIR TYPES, SEE SHEETS SR201 AND SR202 FOR DETAILS. TYPE [*] INDICATES NO-REPAIR
- (A) — CHAINLINK FENCE REPAIR TYPES, SEE SHEETS SF201 AND SF202 FOR DETAILS
- 1.0 — TOP OF WALL LEANING DISTANCE TOWARD CHANNEL IN INCHES, SEE SHEETS SL101 TO SL207 FOR CONCRETE LINING

PHOTO LEGEND:

- A1 — WALL "A" ELEVATION PHOTO IDENTIFICATION SEE FLATTEN VIEW FOR PHOTO LOCATION
- B1 — WALL "B" ELEVATION PHOTO IDENTIFICATION SEE FLATTEN VIEW FOR PHOTO LOCATION
- F1 — CHANNEL FLOOR PHOTO IDENTIFICATION SEE FLOOR PLAN VIEW FOR PHOTO LOCATION

B1



B2



B3



F1



F2



F3



A1



A2



A3



SPALL REPAIR CHART

MARK	LOCATION	REPAIR TYPE	SPALL DIMENSION			SPALL VOLUME	SPALL CENTER COORDINATE		RATING
			L	W	D		X	Y OR Z	
"SP-1"	WALL "B"	3	18	18	2	648	3	5	7

CHAINLINK FENCE REPAIR CHART

MARK	LOCATION	REPAIR TYPE	POSTS	TOP RAIL	BOTTOM WIRE	BRACE	FABRIC
"CF-1"	WALL "A"	(C)	-	MISSING 27'	-	-	-
"CF-2"	WALL "A"	(B)	-	-	-	MISSING 1	-
"CF-3"	WALL "B"	(C)	-	MISSING 25'	-	-	-
"CF-4"	WALL "B"	(E)	-	-	-	-	MISSING 25'x4'
"CF-5"	WALL "B"	(A)	BENT 1	-	-	-	-
"CF-6"	WALL "B"	(D)	-	-	MISSING 25'	-	-

CRACK REPAIR CHART

MARK	LOCATION	REPAIR TYPE	GENERAL CRACKS (LF)	MAJOR CRACKS						RATING
				WIDTH (IN)	LENGTH (FT)	START PNT X	START PNT Y,Z	END PNT X	END PNT Y,Z	
"GC-1"	WALL "A"	*	30	-	-	-	-	-	-	8
"GC-2"	FLOOR	*	120	-	-	-	-	-	-	8
"GC-3"	WALL "B"	*	20	-	-	-	-	-	-	8

GRAPHIC SCALES:

0 1' 2' 4' 8' 12' 16'

3/16"=1'-0"

REVISION NO.	DATE	REVISIONS	BY

ATHER R. DAR
LICENSED PROFESSIONAL ENGINEER
No. 7808-S
HAWAII U.S.A.

Exp. Date: 4-30-20

THIS WORK WAS PREPARED BY ME OR UNDER MY SUPERVISION AND CONSTRUCTION OF THIS PROJECT WILL BE UNDER MY OBSERVATION

DEPARTMENT OF HAWAIIAN HOMELAND

NANAKULI FLOOD CONTROL CHANNEL IMPROVEMENTS NANAKULI VALLEY, OAHU HAWAII

CHANNEL SEGMENT 054 REPAIR DETAILS

DESIGNED BY:	TTP
DRAWN BY:	AK, AP, DL
CHECKED BY:	AD
SUPV:	
DATE:	03/05/2019

HAWAII ENGINEERING GROUP, Inc.
Civil & Structural Engineers
1088 BISHOP STREET #2506
HONOLULU, HI 96813
Tel: 808-533-2092

JOB NO.


SHEET C054
61 OF 225 SHTS

FILE ___ DRAWER ___ ___ FOLDER ___ ___

Plot date: 15-Apr-2020


Full Size Plot

Plot date: 15-Apr-2020
Full Size Plot

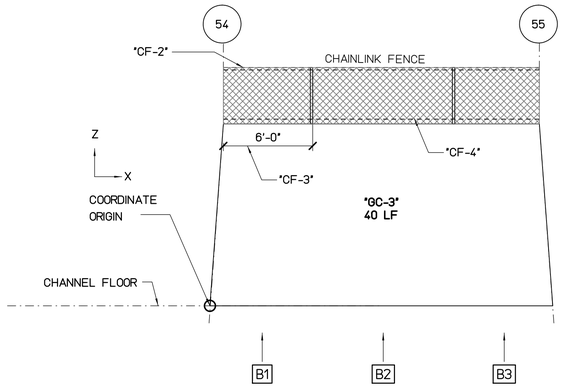


WALL "B" FLATTEN VIEW

SCALE : 3/16" = 1'-0"

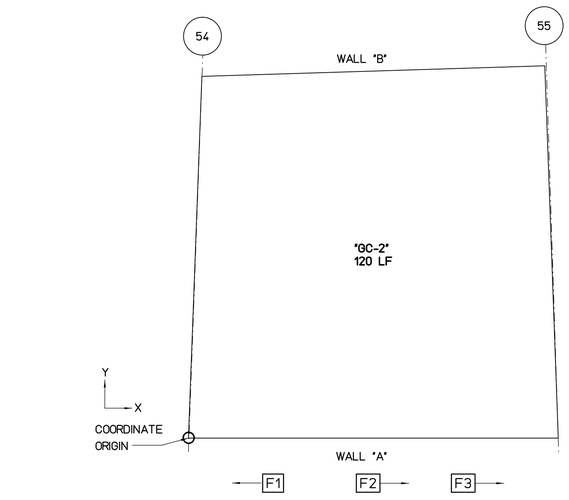

FLOOR PLAN VIEW

SCALE : 3/16" = 1'-0"

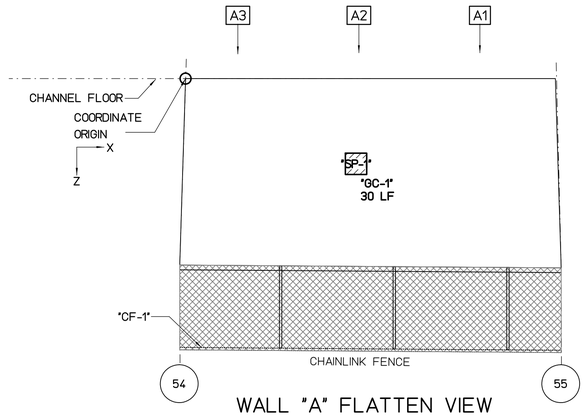

WALL "A" FLATTEN VIEW

SCALE : 3/16" = 1'-0"

REPAIR LEGEND AND NOTES:

- 2 — CRACK AND SPALL REPAIR TYPES, SEE SHEETS SR201 AND SR202 FOR DETAILS. TYPE ⊠ INDICATES NO-REPAIR
- Ⓐ — CHAINLINK FENCE REPAIR TYPES, SEE SHEETS SF201 AND SF202 FOR DETAILS
- 1.0 — TOP OF WALL LEANING DISTANCE TOWARD CHANNEL IN INCHES, SEE SHEETS SL101 TO SL207 FOR CONCRETE LINING

PHOTO LEGEND:

- A1 — WALL "A" ELEVATION PHOTO IDENTIFICATION SEE FLATTEN VIEW FOR PHOTO LOCATION
- B1 — WALL "B" ELEVATION PHOTO IDENTIFICATION SEE FLATTEN VIEW FOR PHOTO LOCATION
- F1 — CHANNEL FLOOR PHOTO IDENTIFICATION SEE FLOOR PLAN VIEW FOR PHOTO LOCATION

B1



B2



B3



F1



F2



F3



A1



A2



A3



SPALL REPAIR CHART

MARK	LOCATION	REPAIR TYPE	SPALL DIMENSION L	SPALL DIMENSION W	SPALL DIMENSION D	SPALL VOLUME	SPALL CENTER COORDINATE X	SPALL CENTER COORDINATE Y OR Z	RATING
"SP-1"	WALL "A"	3	18	18	2	648	12	6	7

CHAINLINK FENCE REPAIR CHART

MARK	LOCATION	REPAIR TYPE	POSTS	TOP RAIL	BOTTOM WIRE	BRACE	FABRIC
"CF-1"	WALL "A"	Ⓒ	-	MISSING 27'	-	-	-
"CF-2"	WALL "B"	Ⓒ	-	MISSING 23'	-	-	-
"CF-3"	WALL "B"	Ⓔ	-	-	-	-	DAMAGED 6'x4'
"CF-4"	WALL "B"	Ⓓ	-	-	MISSING 23'	-	-

CRACK REPAIR CHART

MARK	LOCATION	REPAIR TYPE	GENERAL CRACKS (LF)	MAJOR CRACKS WIDTH (IN)	MAJOR CRACKS LENGTH (FT)	MAJOR CRACKS START PNT X	MAJOR CRACKS START PNT Y,Z	MAJOR CRACKS END PNT X	MAJOR CRACKS END PNT Y,Z	RATING
"GC-1"	WALL "A"	⊠	30	-	-	-	-	-	-	8
"GC-2"	FLOOR	⊠	120	-	-	-	-	-	-	8
"GC-3"	WALL "B"	⊠	40	-	-	-	-	-	-	8

GRAPHIC SCALES:

0 1' 2' 4' 8' 12' 16'

3/16"=1'-0"

REVISION NO.	DATE	REVISIONS	BY

ATHER R. DAR
LICENSED PROFESSIONAL ENGINEER
No. 7808-S
HAWAII U.S.A.

Exp. Date: 4-30-20

THIS WORK WAS PREPARED BY ME OR UNDER MY SUPERVISION AND CONSTRUCTION OF THIS PROJECT WILL BE UNDER MY OBSERVATION

DEPARTMENT OF HAWAIIAN HOMELAND

NANAKULI FLOOD CONTROL CHANNEL IMPROVEMENTS NANAKULI VALLEY, OAHU HAWAII

CHANNEL SEGMENT 055 REPAIR DETAILS

DESIGNED BY: TTP
DRAWN BY: AK, AP, DL
CHECKED BY: AD
SUPV:
DATE: 03/05/2019


HAWAII ENGINEERING GROUP, Inc.
Civil & Structural Engineers
1088 BISHOP STREET #2506
HONOLULU, HI 96813
Tel: 808-533-2092

JOB NO.

SHEET C055
62 OF 225 SHTS


FILE ___ DRAWER ___ ___ FOLDER ___ ___

Plot date: 15-Apr-2020
Full Size Plot

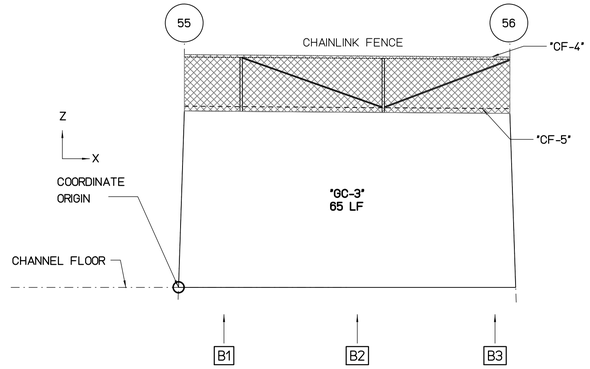


WALL "B" FLATTEN VIEW

SCALE : 3/16" = 1'-0"

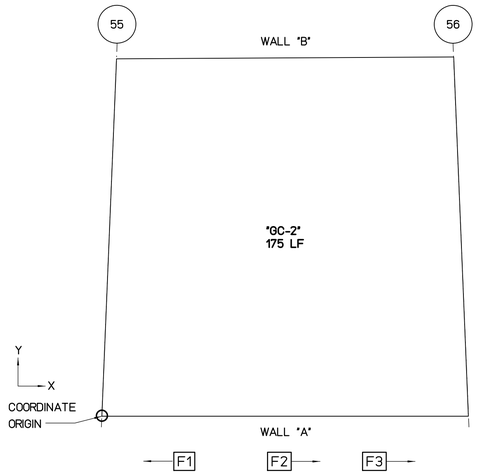

FLOOR PLAN VIEW

SCALE : 3/16" = 1'-0"

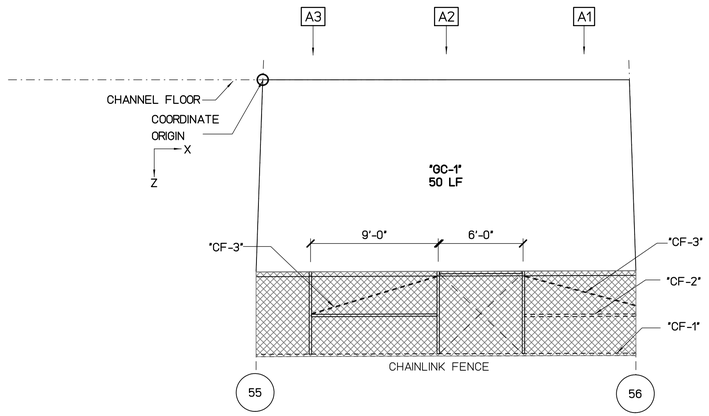

WALL "A" FLATTEN VIEW

SCALE : 3/16" = 1'-0"

REPAIR LEGEND AND NOTES:

- 2 — CRACK AND SPALL REPAIR TYPES, SEE SHEETS SR201 AND SR202 FOR DETAILS. TYPE [*] INDICATES NO-REPAIR
- (A) — CHAINLINK FENCE REPAIR TYPES, SEE SHEETS SF201 AND SF202 FOR DETAILS
- 1.0 — TOP OF WALL LEANING DISTANCE TOWARD CHANNEL IN INCHES, SEE SHEETS SL101 TO SL207 FOR CONCRETE LINING

PHOTO LEGEND:

- A1 — WALL "A" ELEVATION PHOTO IDENTIFICATION SEE FLATTEN VIEW FOR PHOTO LOCATION
- B1 — WALL "B" ELEVATION PHOTO IDENTIFICATION SEE FLATTEN VIEW FOR PHOTO LOCATION
- F1 — CHANNEL FLOOR PHOTO IDENTIFICATION SEE FLOOR PLAN VIEW FOR PHOTO LOCATION

B1



B2



B3



F1



F2



F3



A1



A2



A3



SPALL REPAIR CHART

MARK	LOCATION	REPAIR TYPE	SPALL DIMENSION			SPALL VOLUME	SPALL CENTER COORDINATE		RATING
			L	W	D		X	Y OR Z	

CHAINLINK FENCE REPAIR CHART

MARK	LOCATION	REPAIR TYPE	POSTS	TOP RAIL	BOTTOM WIRE	BRACE	FABRIC
"CF-1"	WALL "A"	(C)	-	MISSING 27'	-	-	-
"CF-2"	WALL "A"	(B)	-	-	-	MISSING 1	-
"CF-3"	WALL "A"	(B)	-	-	-	MISSING 2	-
"CF-4"	WALL "B"	(C)	-	MISSING 23'	-	-	-
"CF-5"	WALL "B"	(D)	-	-	MISSING 23'	-	-

CRACK REPAIR CHART

MARK	LOCATION	REPAIR TYPE	GENERAL CRACKS (LF)	MAJOR CRACKS						RATING
				WIDTH (IN)	LENGTH (FT)	START PNT		END PNT		
						X	Y,Z	X	Y,Z	
"GC-1"	WALL "A"	[*]	50	-	-	-	-	-	-	8
"GC-2"	FLOOR	[*]	175	-	-	-	-	-	-	8
"GC-3"	WALL "B"	[*]	65	-	-	-	-	-	-	8

GRAPHIC SCALES:

0 1' 2' 4' 8' 12' 16'

3/16"=1'-0"

REVISION NO.	DATE	REVISIONS	BY

ATHER R. DAR
LICENSED PROFESSIONAL ENGINEER
No. 7808-S
HAWAII U.S.A.

Exp. Date: 4-30-20

THIS WORK WAS PREPARED BY ME OR UNDER MY SUPERVISION AND CONSTRUCTION OF THIS PROJECT WILL BE UNDER MY OBSERVATION

DEPARTMENT OF HAWAIIAN HOMELAND

NANAKULI FLOOD CONTROL CHANNEL IMPROVEMENTS NANAKULI VALLEY, OAHU HAWAII

CHANNEL SEGMENT 056 REPAIR DETAILS


DESIGNED BY:	TTP
DRAWN BY:	AK, AP, DL
CHECKED BY:	AD
SUPV:	
DATE:	03/05/2019

HAWAII ENGINEERING GROUP, Inc.
Civil & Structural Engineers
1088 BISHOP STREET #2506
HONOLULU, HI 96813
Tel: 808-533-2092

JOB NO.


SHEET C056
63 OF 225 SHTS

FILE ___ DRAWER ___ ___ FOLDER ___ ___

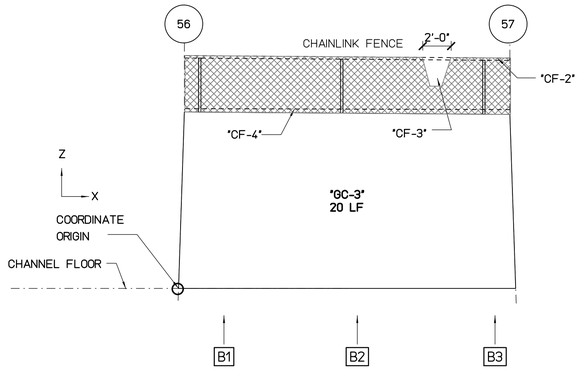


WALL "B" FLATTEN VIEW

SCALE : 3/16" = 1'-0"

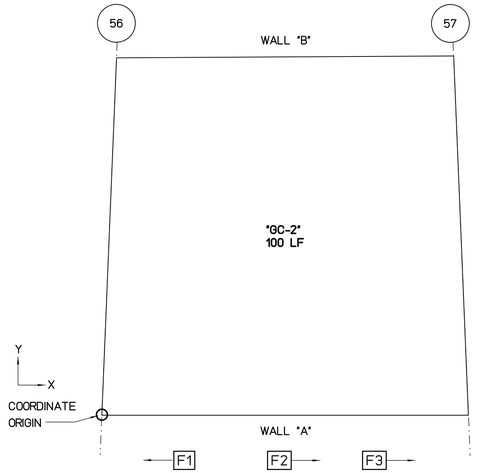

FLOOR PLAN VIEW

SCALE : 3/16" = 1'-0"

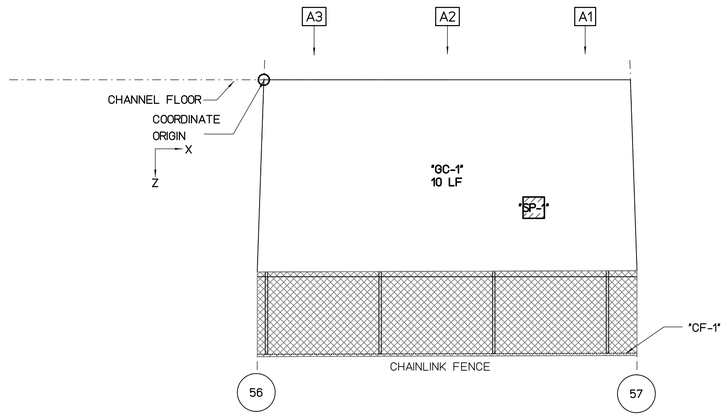

WALL "A" FLATTEN VIEW

SCALE : 3/16" = 1'-0"

REPAIR LEGEND AND NOTES:

- [2] CRACK AND SPALL REPAIR TYPES, SEE SHEETS SR201 AND SR202 FOR DETAILS. TYPE [*] INDICATES NO-REPAIR
- (A) CHAINLINK FENCE REPAIR TYPES, SEE SHEETS SF201 AND SF202 FOR DETAILS
- [1.0] TOP OF WALL LEANING DISTANCE TOWARD CHANNEL IN INCHES, SEE SHEETS SL101 TO SL207 FOR CONCRETE LINING

PHOTO LEGEND:

- [A1] WALL "A" ELEVATION PHOTO IDENTIFICATION SEE FLATTEN VIEW FOR PHOTO LOCATION
- [B1] WALL "B" ELEVATION PHOTO IDENTIFICATION SEE FLATTEN VIEW FOR PHOTO LOCATION
- [F1] CHANNEL FLOOR PHOTO IDENTIFICATION SEE FLOOR PLAN VIEW FOR PHOTO LOCATION

B1



B2



B3



F1



F2



F3



A1



A2



A3



SPALL REPAIR CHART

MARK	LOCATION	REPAIR TYPE	SPALL DIMENSION L	SPALL DIMENSION W	SPALL DIMENSION D	SPALL VOLUME	SPALL CENTER COORDINATE X	SPALL CENTER COORDINATE Y OR Z	RATING
"SP-1"	WALL "A"	[3]	18	18	2	648	19	9	7

CHAINLINK FENCE REPAIR CHART

MARK	LOCATION	REPAIR TYPE	POSTS	TOP RAIL	BOTTOM WIRE	BRACE	FABRIC
"CF-1"	WALL "A"	(C)	-	MISSING 27'	-	-	-
"CF-2"	WALL "B"	(C)	-	MISSING 23'	-	-	-
"CF-3"	WALL "B"	(E)	-	-	-	-	DAMAGED 2'x2'
"CF-4"	WALL "B"	(D)	-	-	MISSING 23'	-	-

CRACK REPAIR CHART

MARK	LOCATION	REPAIR TYPE	GENERAL CRACKS (LF)	MAJOR CRACKS WIDTH (IN)	MAJOR CRACKS LENGTH (FT)	MAJOR CRACKS START PNT X	MAJOR CRACKS START PNT Y,Z	MAJOR CRACKS END PNT X	MAJOR CRACKS END PNT Y,Z	RATING
"GC-1"	WALL "A"	[*]	10	-	-	-	-	-	-	8
"GC-2"	FLOOR	[*]	100	-	-	-	-	-	-	8
"GC-3"	WALL "B"	[*]	20	-	-	-	-	-	-	8

GRAPHIC SCALES:

0 1' 2' 4' 8' 12' 16'

3/16"=1'-0"

REVISION NO.	DATE	REVISIONS	BY

ATHER R. DAR
LICENSED PROFESSIONAL ENGINEER
No. 7808-S
HAWAII U.S.A.

Exp. Date: 4-30-20

THIS WORK WAS PREPARED BY ME OR UNDER MY SUPERVISION AND CONSTRUCTION OF THIS PROJECT WILL BE UNDER MY OBSERVATION

DEPARTMENT OF HAWAIIAN HOMELAND

NANAKULI FLOOD CONTROL CHANNEL IMPROVEMENTS NANAKULI VALLEY, OAHU HAWAII

CHANNEL SEGMENT [057] REPAIR DETAILS

DESIGNED BY:	TTP
DRAWN BY:	AK, AP, DL
CHECKED BY:	AD
SUPV:	
DATE:	03/05/2019

HAWAII ENGINEERING GROUP, Inc.
Civil & Structural Engineers
1088 BISHOP STREET #2506
HONOLULU, HI 96813
Tel: 808-533-2092


JOB NO.

SHEET C057
64 OF 225 SHTS

FILE ___ DRAWER ___ ___ FOLDER ___ ___


Plot date: 15-Apr-2020

Full Size Plot

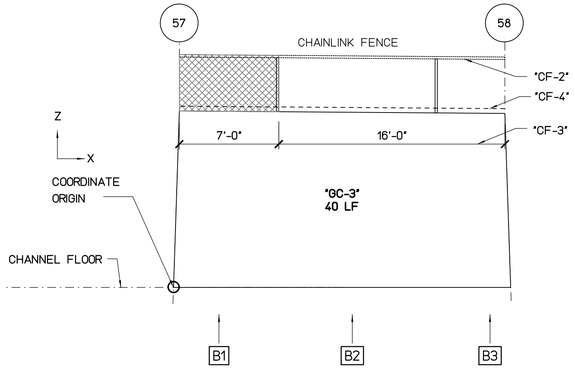


WALL "B" FLATTEN VIEW

SCALE : 3/16" = 1'-0"

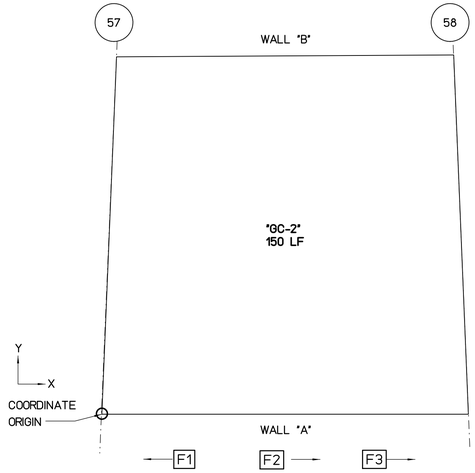

FLOOR PLAN VIEW

SCALE : 3/16" = 1'-0"

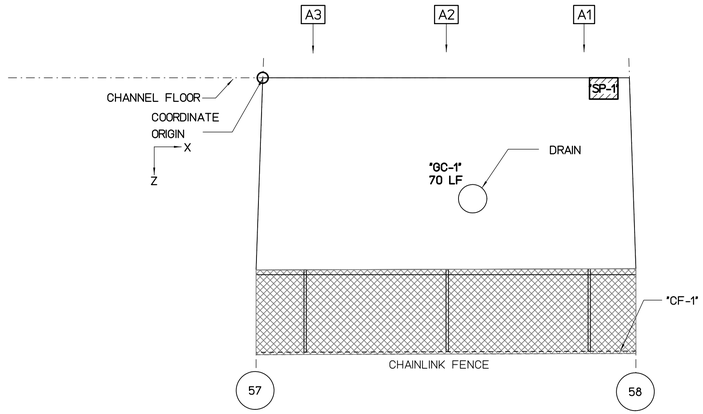

WALL "A" FLATTEN VIEW

SCALE : 3/16" = 1'-0"

REPAIR LEGEND AND NOTES:

- 2 — CRACK AND SPALL REPAIR TYPES, SEE SHEETS SR201 AND SR202 FOR DETAILS. TYPE ⊠ INDICATES NO-REPAIR
- Ⓐ — CHAINLINK FENCE REPAIR TYPES, SEE SHEETS SF201 AND SF202 FOR DETAILS
- 1.0 — TOP OF WALL LEANING DISTANCE TOWARD CHANNEL IN INCHES, SEE SHEETS SL101 TO SL207 FOR CONCRETE LINING

PHOTO LEGEND:

- A1 — WALL "A" ELEVATION PHOTO IDENTIFICATION SEE FLATTEN VIEW FOR PHOTO LOCATION
- B1 — WALL "B" ELEVATION PHOTO IDENTIFICATION SEE FLATTEN VIEW FOR PHOTO LOCATION
- F1 — CHANNEL FLOOR PHOTO IDENTIFICATION SEE FLOOR PLAN VIEW FOR PHOTO LOCATION

B1



B2



B3



F1



F2



F3



A1



A2



A3



SPALL REPAIR CHART

MARK	LOCATION	REPAIR TYPE	SPALL DIMENSION L	SPALL DIMENSION W	SPALL DIMENSION D	SPALL VOLUME	SPALL CENTER COORDINATE X	SPALL CENTER COORDINATE Y OR Z	RATING
"SP-1"	WALL "A"	3	24	18	2	864	24	0.7	6

CHAINLINK FENCE REPAIR CHART

MARK	LOCATION	REPAIR TYPE	POSTS	TOP RAIL	BOTTOM WIRE	BRACE	FABRIC
"CF-1"	WALL "A"	Ⓒ	-	MISSING 27'	-	-	-
"CF-2"	WALL "B"	Ⓒ	-	MISSING 23'	-	-	-
"CF-3"	WALL "B"	Ⓔ	-	-	-	-	MISSING 16'x4'
"CF-4"	WALL "B"	Ⓓ	-	-	MISSING 23'	-	-

CRACK REPAIR CHART

MARK	LOCATION	REPAIR TYPE	GENERAL CRACKS (LF)	MAJOR CRACKS WIDTH (IN)	MAJOR CRACKS LENGTH (FT)	MAJOR CRACKS START PNT X	MAJOR CRACKS START PNT Y,Z	MAJOR CRACKS END PNT X	MAJOR CRACKS END PNT Y,Z	RATING
"GC-1"	WALL "A"	⊠	70	-	-	-	-	-	-	8
"GC-2"	FLOOR	⊠	150	-	-	-	-	-	-	8
"GC-3"	WALL "B"	⊠	40	-	-	-	-	-	-	8

GRAPHIC SCALES:

0 1' 2' 4' 8' 12' 16'

3/16"=1'-0"

REVISION NO.	DATE	REVISIONS	BY

ATHER R. DAR
LICENSED PROFESSIONAL ENGINEER
No. 7808-S
HAWAII U.S.A.
Exp. Date: 4-30-20

THIS WORK WAS PREPARED BY ME OR UNDER MY SUPERVISION AND CONSTRUCTION OF THIS PROJECT WILL BE UNDER MY OBSERVATION

DEPARTMENT OF HAWAIIAN HOMELAND

NANAKULI FLOOD CONTROL CHANNEL IMPROVEMENTS
NANAKULI VALLEY, OAHU HAWAII

CHANNEL SEGMENT 058 REPAIR DETAILS

DESIGNED BY:	TTP
DRAWN BY:	AK, AP, DL
CHECKED BY:	AD
SUPV:	
DATE:	03/05/2019

HAWAII ENGINEERING GROUP, Inc.
Civil & Structural Engineers
1088 BISHOP STREET #2506
HONOLULU, HI 96813
Tel: 808-533-2092


JOB NO.

SHEET C058
65 OF 225 SHTS

FILE ___ DRAWER ___ ___ FOLDER ___ ___


Plot date: 15-Apr-2020

Full Size Plot

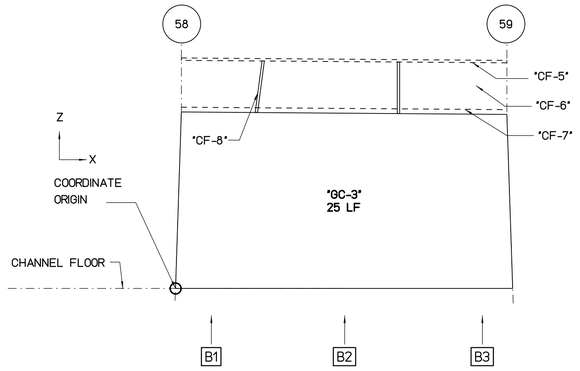


WALL "B" FLATTEN VIEW

SCALE : 3/16" = 1'-0"

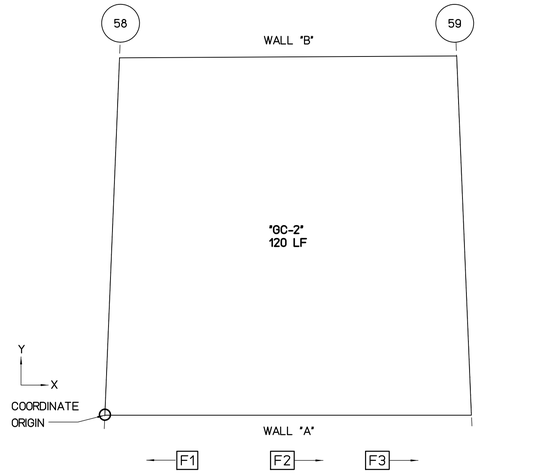

FLOOR PLAN VIEW

SCALE : 3/16" = 1'-0"

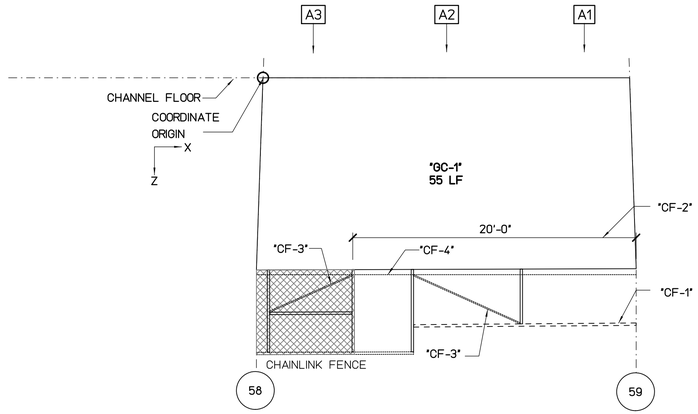

WALL "A" FLATTEN VIEW

SCALE : 3/16" = 1'-0"

REPAIR LEGEND AND NOTES:

- [2] CRACK AND SPALL REPAIR TYPES, SEE SHEETS SR201 AND SR202 FOR DETAILS. TYPE [*] INDICATES NO-REPAIR
- (A) CHAINLINK FENCE REPAIR TYPES, SEE SHEETS SF201 AND SF202 FOR DETAILS
- 1.0 TOP OF WALL LEANING DISTANCE TOWARD CHANNEL IN INCHES, SEE SHEETS SL101 TO SL207 FOR CONCRETE LINING

PHOTO LEGEND:

- [A1] WALL "A" ELEVATION PHOTO IDENTIFICATION SEE FLATTEN VIEW FOR PHOTO LOCATION
- [B1] WALL "B" ELEVATION PHOTO IDENTIFICATION SEE FLATTEN VIEW FOR PHOTO LOCATION
- [F1] CHANNEL FLOOR PHOTO IDENTIFICATION SEE FLOOR PLAN VIEW FOR PHOTO LOCATION

B1



B2



B3



F1



F2



F3



A1



A2



A3



SPALL REPAIR CHART

MARK	LOCATION	REPAIR TYPE	SPALL DIMENSION			SPALL VOLUME	SPALL CENTER COORDINATE		RATING
			L	W	D		X	Y OR Z	

CHAINLINK FENCE REPAIR CHART

MARK	LOCATION	REPAIR TYPE	POSTS	TOP RAIL	BOTTOM WIRE	BRACE	FABRIC
"CF-1"	WALL "A"	(C)	-	MISSING 27'	-	-	-
"CF-2"	WALL "A"	(E)	-	-	-	-	MISSING 20'x4'
"CF-3"	WALL "A"	(B)	-	-	-	MISSING 2	-
"CF-4"	WALL "A"	(D)	-	-	MISSING 27'	-	-
"CF-5"	WALL "B"	(C)	-	MISSING 23'	-	-	-
"CF-6"	WALL "B"	(E)	-	-	-	-	MISSING 23'x4'
"CF-7"	WALL "B"	(D)	-	-	MISSING 23'	-	-
"CF-8"	WALL "B"	(A)	BENT 1	-	-	-	-

CRACK REPAIR CHART

MARK	LOCATION	REPAIR TYPE	GENERAL CRACKS (LF)	MAJOR CRACKS						RATING
				WIDTH (IN)	LENGTH (FT)	START PNT		END PNT		
						X	Y,Z	X	Y,Z	
"GC-1"	WALL "A"	[*]	55	-	-	-	-	-	-	8
"GC-2"	FLOOR	[*]	120	-	-	-	-	-	-	8
"GC-3"	WALL "B"	[*]	25	-	-	-	-	-	-	8

GRAPHIC SCALES:

0 1' 2' 4' 8' 12' 16'

3/16"=1'-0"

REVISION NO.	DATE	REVISIONS	BY

ATHER R. DAR
LICENSED PROFESSIONAL ENGINEER
No. 7808-S
HAWAII U.S.A.

Exp. Date: 4-30-20

THIS WORK WAS PREPARED BY ME OR UNDER MY SUPERVISION AND CONSTRUCTION OF THIS PROJECT WILL BE UNDER MY OBSERVATION

DEPARTMENT OF HAWAIIAN HOMELAND

NANAKULI FLOOD CONTROL CHANNEL IMPROVEMENTS NANAKULI VALLEY, OAHU HAWAII

CHANNEL SEGMENT [059] REPAIR DETAILS

DESIGNED BY:	TTP
DRAWN BY:	AK, AP, DL
CHECKED BY:	AD
SUPV:	
DATE:	03/05/2019

HAWAII ENGINEERING GROUP, Inc.
Civil & Structural Engineers
1088 BISHOP STREET #2506
HONOLULU, HI 96813
Tel: 808-533-2092


JOB NO.

SHEET C059
66 OF 225 SHTS

FILE ___ DRAWER ___ ___ FOLDER ___ ___


Plot date: 15-Apr-2020

Full Size Plot

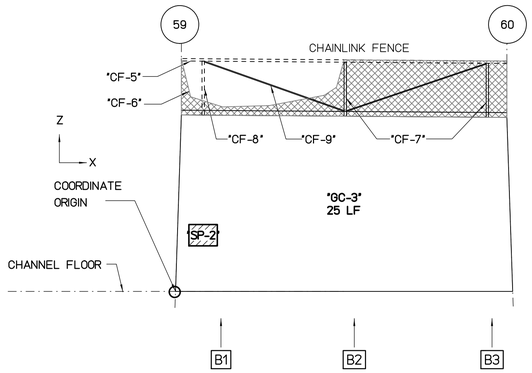


WALL "B" FLATTEN VIEW

SCALE : 3/16" = 1'-0"

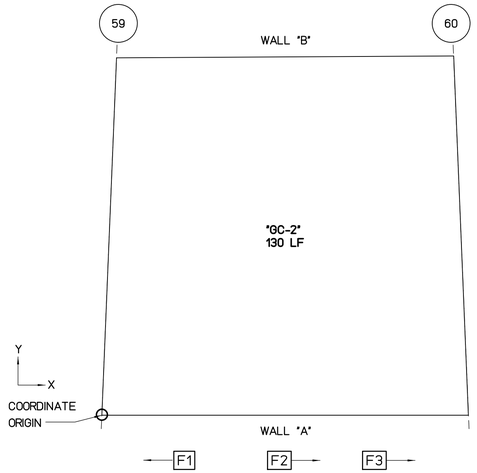

FLOOR PLAN VIEW

SCALE : 3/16" = 1'-0"

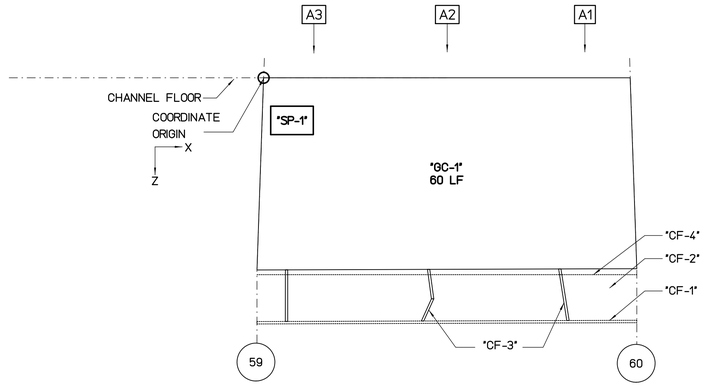

WALL "A" FLATTEN VIEW

SCALE : 3/16" = 1'-0"

REPAIR LEGEND AND NOTES:

- [2] CRACK AND SPALL REPAIR TYPES, SEE SHEETS SR201 AND SR202 FOR DETAILS. TYPE [*] INDICATES NO-REPAIR
- (A) CHAINLINK FENCE REPAIR TYPES, SEE SHEETS SF201 AND SF202 FOR DETAILS
- [1.0] TOP OF WALL LEANING DISTANCE TOWARD CHANNEL IN INCHES, SEE SHEETS SL101 TO SL207 FOR CONCRETE LINING

PHOTO LEGEND:

- [A1] WALL "A" ELEVATION PHOTO IDENTIFICATION SEE FLATTEN VIEW FOR PHOTO LOCATION
- [B1] WALL "B" ELEVATION PHOTO IDENTIFICATION SEE FLATTEN VIEW FOR PHOTO LOCATION
- [F1] CHANNEL FLOOR PHOTO IDENTIFICATION SEE FLOOR PLAN VIEW FOR PHOTO LOCATION

B1



B2



B3



F1



F2



F3



A1



A2



A3



SPALL REPAIR CHART

MARK	LOCATION	REPAIR TYPE	SPALL DIMENSION L	SPALL DIMENSION W	SPALL DIMENSION D	SPALL VOLUME	SPALL CENTER COORDINATE X	SPALL CENTER COORDINATE Y OR Z	RATING
"SP-1"	WALL "A"	[3]	36	24	2	1728	2	3	7
"SP-2"	WALL "B"	[3]	24	18	2	864	2	4	7

CHAINLINK FENCE REPAIR CHART

MARK	LOCATION	REPAIR TYPE	POSTS	TOP RAIL	BOTTOM WIRE	BRACE	FABRIC
"CF-1"	WALL "A"	(C)	-	MISSING 27'	-	-	-
"CF-2"	WALL "A"	(E)	-	-	-	-	MISSING 27'x4'
"CF-3"	WALL "A"	(A)	BENT 2	-	-	-	-
"CF-4"	WALL "A"	(D)	-	-	MISSING 27'	-	-
"CF-5"	WALL "B"	(C)	-	MISSING 23'	-	-	-
"CF-6"	WALL "B"	(E)	-	-	-	-	DAMAGED 23'x4'
"CF-7"	WALL "B"	(A)	BENT 2	-	-	-	-
"CF-8"	WALL "B"	(A)	MISSING 1	-	-	-	-
"CF-9"	WALL "B"	(B)	-	-	-	MISSING 1	-

CRACK REPAIR CHART

MARK	LOCATION	REPAIR TYPE	GENERAL CRACKS (LF)	MAJOR CRACKS WIDTH (IN)	MAJOR CRACKS LENGTH (FT)	MAJOR CRACKS START PNT X	MAJOR CRACKS START PNT Y,Z	MAJOR CRACKS END PNT X	MAJOR CRACKS END PNT Y,Z	RATING
"GC-1"	WALL "A"	[*]	60	-	-	-	-	-	-	8
"GC-2"	FLOOR	[*]	130	-	-	-	-	-	-	8
"GC-3"	WALL "B"	[*]	25	-	-	-	-	-	-	8

GRAPHIC SCALES:

0 1' 2' 4' 8' 12' 16'

3/16"=1'-0"

REVISION NO.	DATE	REVISIONS	BY

ARTHER R. DAR
LICENSED PROFESSIONAL ENGINEER
No. 7808-S
HAWAII U.S.A.

Exp. Date: 4-30-20

THIS WORK WAS PREPARED BY ME OR UNDER MY SUPERVISION AND CONSTRUCTION OF THIS PROJECT WILL BE UNDER MY OBSERVATION

DEPARTMENT OF HAWAIIAN HOMELAND

NANAKULI FLOOD CONTROL CHANNEL IMPROVEMENTS NANAKULI VALLEY, OAHU HAWAII

CHANNEL SEGMENT [060] REPAIR DETAILS

DESIGNED BY:	TTP
DRAWN BY:	AK, AP, DL
CHECKED BY:	AD
SUPV:	
DATE:	03/05/2019

HAWAII ENGINEERING GROUP, Inc.
Civil & Structural Engineers
1088 BISHOP STREET #2506
HONOLULU, HI 96813
Tel: 808-533-2092

JOB NO.


SHEET C060
67 OF 225 SHTS

FILE ___ ___ DRAWER ___ ___ ___ FOLDER ___ ___

Plot date: 15-Apr-2020


Full Size Plot

Plot date: 15-Apr-2020
Full Size Plot

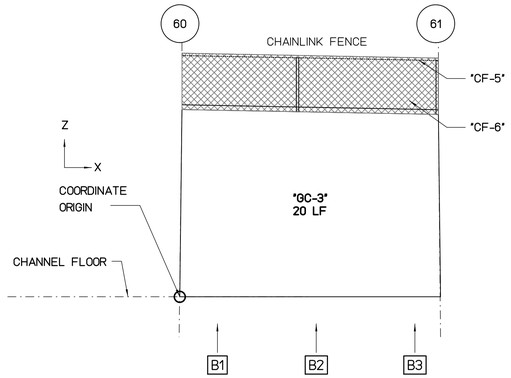


WALL "B" FLATTEN VIEW

SCALE : 3/16" = 1'-0"

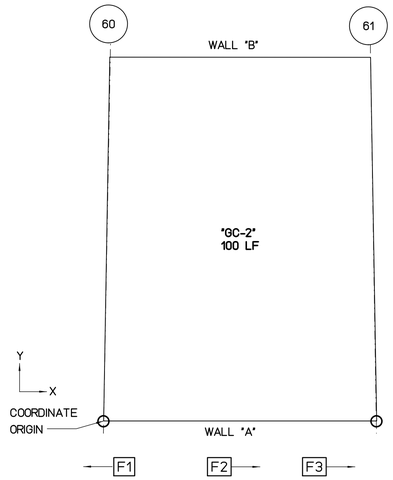

FLOOR PLAN VIEW

SCALE : 3/16" = 1'-0"

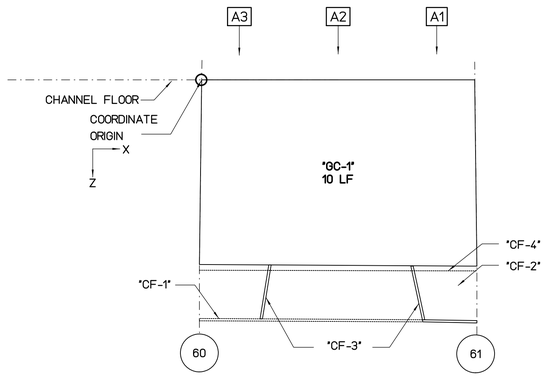

WALL "A" FLATTEN VIEW

SCALE : 3/16" = 1'-0"

REPAIR LEGEND AND NOTES:

- 2 — CRACK AND SPALL REPAIR TYPES, SEE SHEETS SR201 AND SR202 FOR DETAILS. TYPE [*] INDICATES NO-REPAIR
- (A) — CHAINLINK FENCE REPAIR TYPES, SEE SHEETS SF201 AND SF202 FOR DETAILS
- 1.0 — TOP OF WALL LEANING DISTANCE TOWARD CHANNEL IN INCHES, SEE SHEETS SL101 TO SL207 FOR CONCRETE LINING

PHOTO LEGEND:

- A1 — WALL "A" ELEVATION PHOTO IDENTIFICATION SEE FLATTEN VIEW FOR PHOTO LOCATION
- B1 — WALL "B" ELEVATION PHOTO IDENTIFICATION SEE FLATTEN VIEW FOR PHOTO LOCATION
- F1 — CHANNEL FLOOR PHOTO IDENTIFICATION SEE FLOOR PLAN VIEW FOR PHOTO LOCATION

B1



B2



B3



F1



F2



F3



A1



A2



A3



SPALL REPAIR CHART

MARK	LOCATION	REPAIR TYPE	SPALL DIMENSION			SPALL VOLUME	SPALL CENTER COORDINATE		RATING
			L	W	D		X	Y OR Z	

CHAINLINK FENCE REPAIR CHART

MARK	LOCATION	REPAIR TYPE	POSTS	TOP RAIL	BOTTOM WIRE	BRACE	FABRIC
"CF-1"	WALL "A"	(C)	-	MISSING 16'	-	-	-
"CF-2"	WALL "A"	(E)	-	-	-	-	MISSING 20'x4'
"CF-3"	WALL "A"	(A)	BENT 2	-	-	-	-
"CF-4"	WALL "A"	(D)	-	-	MISSING 20'	-	-
"CF-5"	WALL "B"	(C)	-	MISSING 18'	-	-	-
"CF-6"	WALL "B"	(E)	-	-	-	-	DAMAGED 18'x4'

CRACK REPAIR CHART

MARK	LOCATION	REPAIR TYPE	GENERAL CRACKS (LF)	MAJOR CRACKS						RATING
				WIDTH (IN)	LENGTH (FT)	START PNT X	START PNT Y,Z	END PNT X	END PNT Y,Z	
"GC-1"	WALL "A"	[*]	10	-	-	-	-	-	-	8
"GC-2"	FLOOR	[*]	100	-	-	-	-	-	-	8
"GC-3"	WALL "B"	[*]	20	-	-	-	-	-	-	8

GRAPHIC SCALES:

0 1' 2' 4' 8' 12' 16'

3/16"=1'-0"

REVISION NO.	DATE	REVISIONS	BY

ATHER R. DAR
LICENSED PROFESSIONAL ENGINEER
No. 7808-S
HAWAII U.S.A.

Exp. Date: 4-30-20

THIS WORK WAS PREPARED BY ME OR UNDER MY SUPERVISION AND CONSTRUCTION OF THIS PROJECT WILL BE UNDER MY OBSERVATION

DEPARTMENT OF HAWAIIAN HOMELAND

NANAKULI FLOOD CONTROL CHANNEL IMPROVEMENTS NANAKULI VALLEY, OAHU HAWAII

CHANNEL SEGMENT 061 REPAIR DETAILS


DESIGNED BY:	TTP
DRAWN BY:	AK, AP, DL
CHECKED BY:	AD
SUPV:	
DATE:	03/05/2019

HAWAII ENGINEERING GROUP, Inc.
Civil & Structural Engineers
1088 BISHOP STREET #2506
HONOLULU, HI 96813
Tel: 808-533-2092

JOB NO.

SHEET C061
68 OF 225 SHTS

FILE ___ DRAWER ___ ___ FOLDER ___ ___

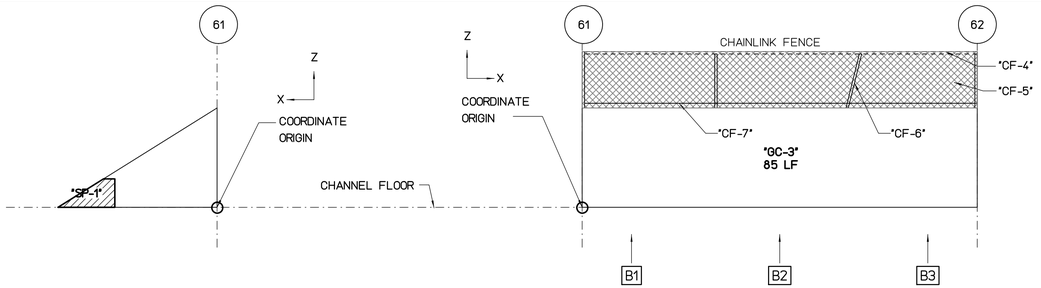


WALL "C" FLATTEN VIEW

SCALE : 3/16" = 1'-0"


WALL "B" FLATTEN VIEW

SCALE : 3/16" = 1'-0"

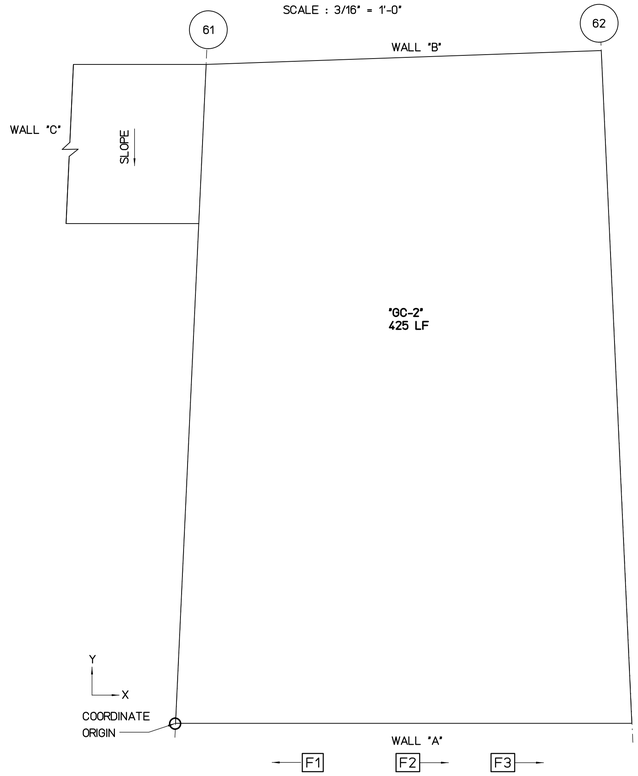

FLOOR PLAN VIEW

SCALE : 3/16" = 1'-0"

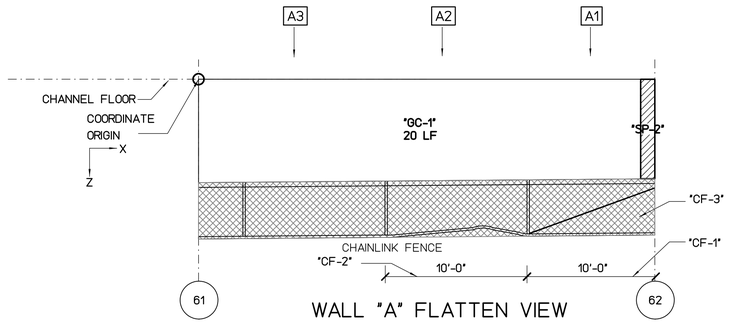

WALL "A" FLATTEN VIEW

SCALE : 3/16" = 1'-0"

REPAIR LEGEND AND NOTES:

- [2] CRACK AND SPALL REPAIR TYPES, SEE SHEETS SR201 AND SR202 FOR DETAILS. TYPE [*] INDICATES NO-REPAIR
- (A) CHAINLINK FENCE REPAIR TYPES, SEE SHEETS SF201 AND SF202 FOR DETAILS
- [1.0] TOP OF WALL LEANING DISTANCE TOWARD CHANNEL IN INCHES, SEE SHEETS SL101 TO SL207 FOR CONCRETE LINING

PHOTO LEGEND:

- [A1] WALL "A" ELEVATION PHOTO IDENTIFICATION SEE FLATTEN VIEW FOR PHOTO LOCATION
- [B1] WALL "B" ELEVATION PHOTO IDENTIFICATION SEE FLATTEN VIEW FOR PHOTO LOCATION
- [F1] CHANNEL FLOOR PHOTO IDENTIFICATION SEE FLOOR PLAN VIEW FOR PHOTO LOCATION

B1



B2



B3



F1



F2



F3



A1



A2



A3



SPALL REPAIR CHART

MARK	LOCATION	REPAIR TYPE	SPALL DIMENSION L	SPALL DIMENSION W	SPALL DIMENSION D	SPALL VOLUME	SPALL CENTER COORDINATE X	SPALL CENTER COORDINATE Y OR Z	RATING
"SP-1"	WALL "B"	[3]	48	24	5	5760	9.2	1	5
"SP-2"	WALL "A"	[3]	12	84	3	3024	31.6	3.5	6

CHAINLINK FENCE REPAIR CHART

MARK	LOCATION	REPAIR TYPE	POSTS	TOP RAIL	BOTTOM WIRE	BRACE	FABRIC
"CF-1"	WALL "A"	(C)	-	DAMAGED 10'	-	-	-
"CF-2"	WALL "A"	(C)	-	BENT 10'	-	-	-
"CF-3"	WALL "A"	(E)	-	-	-	-	DAMAGED 33"x4'
"CF-4"	WALL "B"	(C)	-	MISSING 28'	-	-	-
"CF-5"	WALL "B"	(E)	-	-	-	-	DAMAGED 28"x4'
"CF-6"	WALL "B"	(A)	BENT 1	-	-	-	-
"CF-7"	WALL "B"	(D)	-	-	DAMAGED 28'	-	-

CRACK REPAIR CHART

MARK	LOCATION	REPAIR TYPE	GENERAL CRACKS (LF)	MAJOR CRACKS WIDTH (IN)	MAJOR CRACKS LENGTH (FT)	MAJOR CRACKS START PNT X	MAJOR CRACKS START PNT Y,Z	MAJOR CRACKS END PNT X	MAJOR CRACKS END PNT Y,Z	RATING
"GC-1"	WALL "A"	[*]	20	-	-	-	-	-	-	8
"GC-2"	FLOOR	[*]	425	-	-	-	-	-	-	8
"GC-3"	WALL "B"	[*]	85	-	-	-	-	-	-	8

GRAPHIC SCALES:

0 1' 2' 4' 8' 12' 16'

3/16"=1'-0"

REVISION NO.	DATE	REVISIONS	BY

ATHER R. DAR
LICENSED PROFESSIONAL ENGINEER
No. 7808-S
HAWAII U.S.A.
Exp. Date: 4-30-20

THIS WORK WAS PREPARED BY ME OR UNDER MY SUPERVISION AND CONSTRUCTION OF THIS PROJECT WILL BE UNDER MY OBSERVATION

DEPARTMENT OF HAWAIIAN HOMELAND

NANAKULI FLOOD CONTROL CHANNEL IMPROVEMENTS NANAKULI VALLEY, OAHU HAWAII

CHANNEL SEGMENT [062] REPAIR DETAILS

DESIGNED BY:	TTP
DRAWN BY:	AK, AP, DL
CHECKED BY:	AD
SUPV:	
DATE:	03/05/2019

HAWAII ENGINEERING GROUP, Inc.
Civil & Structural Engineers
1088 BISHOP STREET #2506
HONOLULU, HI 96813
Tel: 808-533-2092

JOB NO.


SHEET C062
69 OF 225 SHTS

FILE ___ DRAWER ___ ___ FOLDER ___ ___

Plot date: 15-Apr-2020


Full Size Plot

Plot date: 15-Apr-2020
Full Size Plot

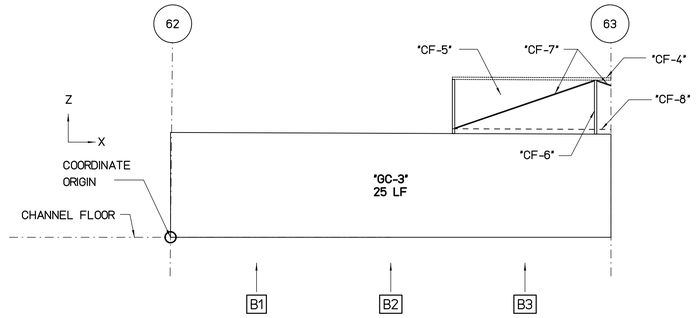


WALL "B" FLATTEN VIEW

SCALE : 3/16" = 1'-0"

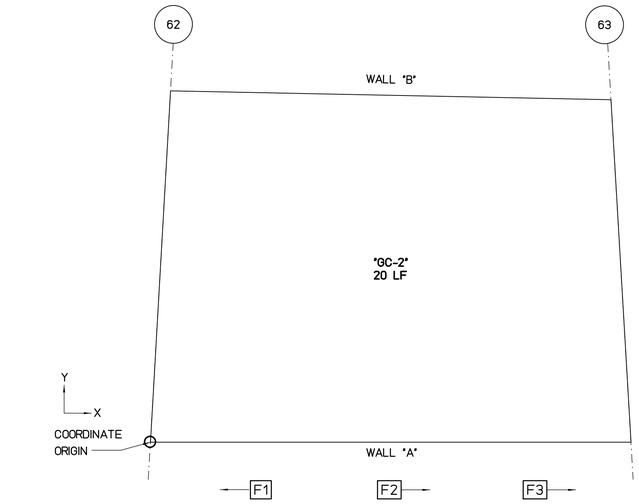

FLOOR PLAN VIEW

SCALE : 3/16" = 1'-0"

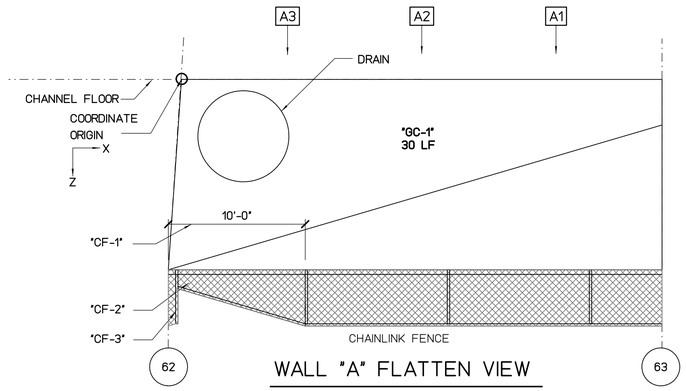

WALL "A" FLATTEN VIEW

SCALE : 3/16" = 1'-0"

REPAIR LEGEND AND NOTES:

- [2] CRACK AND SPALL REPAIR TYPES, SEE SHEETS SR201 AND SR202 FOR DETAILS. TYPE [*] INDICATES NO-REPAIR
- (A) CHAINLINK FENCE REPAIR TYPES, SEE SHEETS SF201 AND SF202 FOR DETAILS
- [1.0] TOP OF WALL LEANING DISTANCE TOWARD CHANNEL IN INCHES, SEE SHEETS SL101 TO SL207 FOR CONCRETE LINING

PHOTO LEGEND:

- [A1] WALL "A" ELEVATION PHOTO IDENTIFICATION SEE FLATTEN VIEW FOR PHOTO LOCATION
- [B1] WALL "B" ELEVATION PHOTO IDENTIFICATION SEE FLATTEN VIEW FOR PHOTO LOCATION
- [F1] CHANNEL FLOOR PHOTO IDENTIFICATION SEE FLOOR PLAN VIEW FOR PHOTO LOCATION

B1



B2



B3



F1



F2



F3



A1



A2



A3



SPALL REPAIR CHART

MARK	LOCATION	REPAIR TYPE	SPALL DIMENSION			SPALL VOLUME	SPALL CENTER COORDINATE		RATING
			L	W	D		X	Y OR Z	

CHAINLINK FENCE REPAIR CHART

MARK	LOCATION	REPAIR TYPE	POSTS	TOP RAIL	BOTTOM WIRE	BRACE	FABRIC
CF-1	WALL *A*	(C)	-	DAMAGED 10'	-	-	-
CF-2	WALL *A*	(E)	-	-	-	-	DAMAGED 10'x4'
CF-3	WALL *A*	(A)	DAMAGED 1	-	-	-	-
CF-4	WALL *B*	(C)	-	MISSING 11'	-	-	-
CF-5	WALL *B*	(E)	-	-	-	-	MISSING 11'x4'
CF-6	WALL *B*	(A)	BENT 1	-	-	-	-
CF-7	WALL *B*	(B)	-	-	-	DAMAGED 2	-
CF-8	WALL *B*	(D)	-	-	MISSING 11'	-	-

CRACK REPAIR CHART

MARK	LOCATION	REPAIR TYPE	GENERAL CRACKS (LF)	MAJOR CRACKS						RATING
				WIDTH (IN)	LENGTH (FT)	START PNT X	START PNT Y,Z	END PNT X	END PNT Y,Z	
GC-1	WALL *A*	[*]	30	-	-	-	-	-	-	8
GC-2	FLOOR	[*]	20	-	-	-	-	-	-	8
GC-3	WALL *B*	[*]	25	-	-	-	-	-	-	8

GRAPHIC SCALES:

0 1' 2' 4' 8' 12' 16'

3/16"=1'-0"

REVISION NO.	DATE	REVISIONS	BY

ARTHUR R. DAR
LICENSED PROFESSIONAL ENGINEER
No. 7808-S
HAWAII U.S.A.

Exp. Date: 4-30-20

THIS WORK WAS PREPARED BY ME OR UNDER MY SUPERVISION AND CONSTRUCTION OF THIS PROJECT WILL BE UNDER MY OBSERVATION

DEPARTMENT OF HAWAIIAN HOMELAND

NANAKULI FLOOD CONTROL CHANNEL IMPROVEMENTS NANAKULI VALLEY, OAHU HAWAII

CHANNEL SEGMENT [063] REPAIR DETAILS

DESIGNED BY:	TTP
DRAWN BY:	AK, AP, DL
CHECKED BY:	AD
SUPV:	
DATE:	03/05/2019

HAWAII ENGINEERING GROUP, Inc.
Civil & Structural Engineers
1088 BISHOP STREET #2506
HONOLULU, HI 96813
Tel: 808-533-2092


JOB NO.

SHEET C063
70 OF 225 SHTS

FILE ___ DRAWER ___ ___ FOLDER ___ ___


Plot date: 15-Apr-2020

Full Size Plot

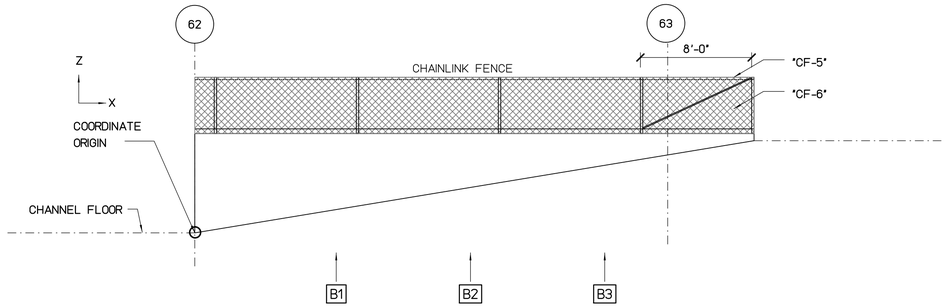


WALL "B" FLATTEN VIEW

SCALE : 3/16" = 1'-0"

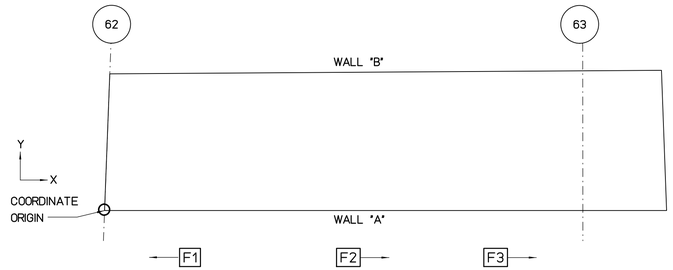

FLOOR PLAN VIEW

SCALE : 3/16" = 1'-0"

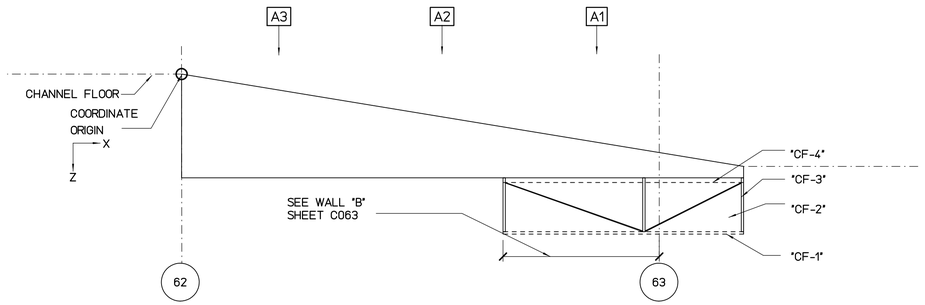

WALL "A" FLATTEN VIEW

SCALE : 3/16" = 1'-0"

NOTE:

FOR CATTLE GATE PLAN AND DETAILS, SEE SHEET SF203.

REPAIR LEGEND AND NOTES:

- [2] CRACK AND SPALL REPAIR TYPES, SEE SHEETS SR201 AND SR202 FOR DETAILS. TYPE [*] INDICATES NO-REPAIR
- (A) CHAINLINK FENCE REPAIR TYPES, SEE SHEETS SF201 AND SF202 FOR DETAILS
- [1.0] TOP OF WALL LEANING DISTANCE TOWARD CHANNEL IN INCHES, SEE SHEETS SL101 TO SL207 FOR CONCRETE LINING

PHOTO LEGEND:

- [A1] WALL "A" ELEVATION PHOTO IDENTIFICATION SEE FLATTEN VIEW FOR PHOTO LOCATION
- [B1] WALL "B" ELEVATION PHOTO IDENTIFICATION SEE FLATTEN VIEW FOR PHOTO LOCATION
- [F1] CHANNEL FLOOR PHOTO IDENTIFICATION SEE FLOOR PLAN VIEW FOR PHOTO LOCATION

B1



B2



B3



F1



F2



F3



A1



A2



A3



SPALL REPAIR CHART

MARK	LOCATION	REPAIR TYPE	SPALL DIMENSION			SPALL VOLUME	SPALL CENTER COORDINATE		RATING
			L	W	D		X	Y OR Z	

CHAINLINK FENCE REPAIR CHART

MARK	LOCATION	REPAIR TYPE	POSTS	TOP RAIL	BOTTOM WIRE	BRACE	FABRIC
CF-1	WALL *A*	(C)	-	MISSING 6'	-	-	-
CF-2	WALL *A*	(E)	-	-	-	-	MISSING 6'x4'
CF-3	WALL *A*	(A)	DAMAGED 1	-	-	-	-
CF-4	WALL *A*	(D)	-	-	MISSING 6'	-	-
CF-5	WALL *B*	(C)	-	MISSING 40'	-	-	-
CF-6	WALL *B*	(E)	-	-	-	-	DAMAGED 40'x4'

CRACK REPAIR CHART

MARK	LOCATION	REPAIR TYPE	GENERAL CRACKS (LF)	MAJOR CRACKS						RATING
				WIDTH (IN)	LENGTH (FT)	START PNT		END PNT		
						X	Y,Z	X	Y,Z	

GRAPHIC SCALES:

0 1' 2' 4' 8' 12' 16'

3/16"=1'-0"

REVISION NO.	DATE	REVISIONS	BY

ARTHER R DAR
LICENSED PROFESSIONAL ENGINEER
No. 7808-S
HAWAII U.S.A.

Exp. Date: 4-30-20

THIS WORK WAS PREPARED BY ME OR UNDER MY SUPERVISION AND CONSTRUCTION OF THIS PROJECT WILL BE UNDER MY OBSERVATION

DEPARTMENT OF HAWAIIAN HOMELAND

NANAKULI FLOOD CONTROL CHANNEL IMPROVEMENTS NANAKULI VALLEY, OAHU HAWAII

CHANNEL SEGMENT [063R] REPAIR DETAILS

DESIGNED BY:	TTP
DRAWN BY:	AK, AP, DL
CHECKED BY:	AD
SUPV:	
DATE:	03/05/2019

HAWAII ENGINEERING GROUP, Inc.
Civil & Structural Engineers
1088 BISHOP STREET #2506
HONOLULU, HI 96813
Tel: 808-533-2092


JOB NO.

SHEET C063R

71 OF 225 SHTS


FILE ___ DRAWER ___ ___ FOLDER ___ ___

Plot date: 15-Apr-2020
Full Size Plot

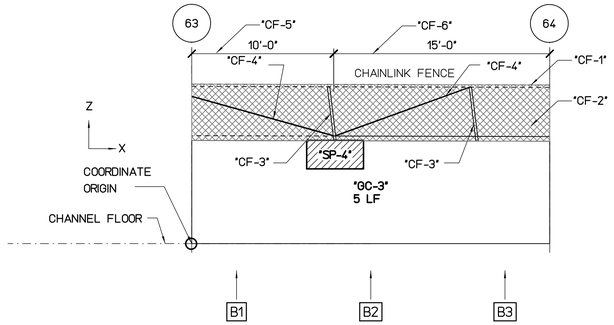


WALL "B" FLATTEN VIEW

SCALE : 3/16" = 1'-0"

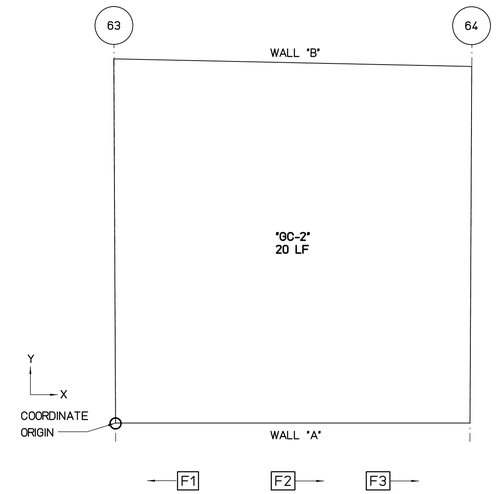

FLOOR PLAN VIEW

SCALE : 3/16" = 1'-0"

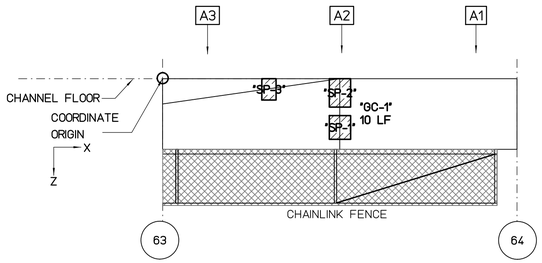

WALL "A" FLATTEN VIEW

SCALE : 3/16" = 1'-0"

REPAIR LEGEND AND NOTES:

- 2 — CRACK AND SPALL REPAIR TYPES, SEE SHEETS SR201 AND SR202 FOR DETAILS. TYPE [*] INDICATES NO-REPAIR
- (A) — CHAINLINK FENCE REPAIR TYPES, SEE SHEETS SF201 AND SF202 FOR DETAILS
- 1.0 — TOP OF WALL LEANING DISTANCE TOWARD CHANNEL IN INCHES, SEE SHEETS SL101 TO SL207 FOR CONCRETE LINING

PHOTO LEGEND:

- A1 — WALL "A" ELEVATION PHOTO IDENTIFICATION SEE FLATTEN VIEW FOR PHOTO LOCATION
- B1 — WALL "B" ELEVATION PHOTO IDENTIFICATION SEE FLATTEN VIEW FOR PHOTO LOCATION
- F1 — CHANNEL FLOOR PHOTO IDENTIFICATION SEE FLOOR PLAN VIEW FOR PHOTO LOCATION

B1



B2



B3



F1



F2



F3



A1



A2



A3



SPALL REPAIR CHART

MARK	LOCATION	REPAIR TYPE	SPALL DIMENSION L	SPALL DIMENSION W	SPALL DIMENSION D	SPALL VOLUME	SPALL CENTER COORDINATE X	SPALL CENTER COORDINATE Y OR Z	RATING
"SP-1"	WALL "A"	3	18	20	2	720	11	4	7
"SP-2"	WALL "A"	3	18	24	2	864	11	1	7
"SP-3"	WALL "A"	3	12	18	2	432	6	0.5	7
"SP-4"	WALL "B"	3	48	24	3	3456	9	7	6

CHAINLINK FENCE REPAIR CHART

MARK	LOCATION	REPAIR TYPE	POSTS	TOP RAIL	BOTTOM WIRE	BRACE	FABRIC
"CF-1"	WALL "B"	C	-	MISSING 25'	-	-	-
"CF-2"	WALL "B"	E	-	-	-	-	DAMAGED 25'x4'
"CF-3"	WALL "B"	A	BENT 2	-	-	-	-
"CF-4"	WALL "B"	B	-	-	-	DAMAGED 2	-
"CF-5"	WALL "B"	D	-	-	MISSING 10'	-	-
"CF-6"	WALL "B"	D	-	-	DAMAGED 15'	-	-

CRACK REPAIR CHART

MARK	LOCATION	REPAIR TYPE	GENERAL CRACKS (LF)	MAJOR CRACKS WIDTH (IN)	MAJOR CRACKS LENGTH (FT)	MAJOR CRACKS START PNT X	MAJOR CRACKS START PNT Y,Z	MAJOR CRACKS END PNT X	MAJOR CRACKS END PNT Y,Z	RATING
"GC-1"	WALL "A"	*	10	-	-	-	-	-	-	8
"GC-2"	FLOOR	*	20	-	-	-	-	-	-	8
"GC-3"	WALL "B"	*	5	-	-	-	-	-	-	9

GRAPHIC SCALES:

0 1' 2' 4' 8' 12' 16'

3/16"=1'-0"

REVISION NO.	DATE	REVISIONS	BY

ARTHUR R. DAR — LICENSED PROFESSIONAL ENGINEER — No. 7808-S — HAWAII U.S.A.

Exp. Date: 4-30-20

THIS WORK WAS PREPARED BY ME OR UNDER MY SUPERVISION AND CONSTRUCTION OF THIS PROJECT WILL BE UNDER MY OBSERVATION

DEPARTMENT OF HAWAIIAN HOMELAND

NANAKULI FLOOD CONTROL CHANNEL IMPROVEMENTS NANAKULI VALLEY, OAHU HAWAII

CHANNEL SEGMENT 064 REPAIR DETAILS

DESIGNED BY:	TTP
DRAWN BY:	AK, AP, DL
CHECKED BY:	AD
SUPV:	
DATE:	03/05/2019


HAWAII ENGINEERING GROUP, Inc.
Civil & Structural Engineers
1088 BISHOP STREET #2506
HONOLULU, HI 96813
Tel: 808-533-2092

JOB NO.

SHEET C064


72 OF 225 SHTS

FILE ___ DRAWER ___ ___ FOLDER ___ ___

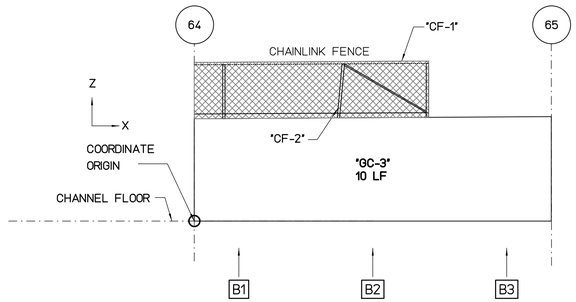


WALL "B" FLATTEN VIEW

SCALE : 3/16" = 1'-0"

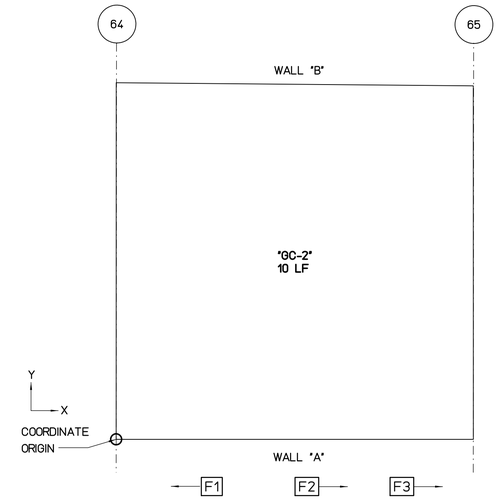

FLOOR PLAN VIEW

SCALE : 3/16" = 1'-0"

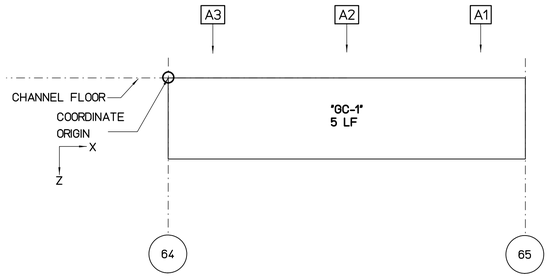

WALL "A" FLATTEN VIEW

SCALE : 3/16" = 1'-0"

REPAIR LEGEND AND NOTES:

- 2 — CRACK AND SPALL REPAIR TYPES, SEE SHEETS SR201 AND SR202 FOR DETAILS. TYPE [*] INDICATES NO-REPAIR
- (A) — CHAINLINK FENCE REPAIR TYPES, SEE SHEETS SF201 AND SF202 FOR DETAILS
- 1.0 — TOP OF WALL LEANING DISTANCE TOWARD CHANNEL IN INCHES, SEE SHEETS SL101 TO SL207 FOR CONCRETE LINING

PHOTO LEGEND:

- A1 — WALL "A" ELEVATION PHOTO IDENTIFICATION SEE FLATTEN VIEW FOR PHOTO LOCATION
- B1 — WALL "B" ELEVATION PHOTO IDENTIFICATION SEE FLATTEN VIEW FOR PHOTO LOCATION
- F1 — CHANNEL FLOOR PHOTO IDENTIFICATION SEE FLOOR PLAN VIEW FOR PHOTO LOCATION

B1



B2



B3



F1



F2



F3



A1



A2



A3



SPALL REPAIR CHART

MARK	LOCATION	REPAIR TYPE	SPALL DIMENSION			SPALL VOLUME	SPALL CENTER COORDINATE		RATING
			L	W	D		X	Y OR Z	

CHAINLINK FENCE REPAIR CHART

MARK	LOCATION	REPAIR TYPE	POSTS	TOP RAIL	BOTTOM WIRE	BRACE	FABRIC
"CF-1"	WALL "B"	(C)	-	MISSING 17'	-	-	-
"CF-2"	WALL "B"	(A)	BENT 1	-	-	-	-

CRACK REPAIR CHART

MARK	LOCATION	REPAIR TYPE	GENERAL CRACKS (LF)	MAJOR CRACKS						RATING
				WIDTH (IN)	LENGTH (FT)	START PNT X	START PNT Y,Z	END PNT X	END PNT Y,Z	
"GC-1"	WALL "A"	[*]	5	-	-	-	-	-	-	9
"GC-2"	FLOOR	[*]	10	-	-	-	-	-	-	8
"GC-3"	WALL "B"	[*]	10	-	-	-	-	-	-	8

GRAPHIC SCALES:

0 1' 2' 4' 8' 12' 16'

3/16"=1'-0"

REVISION NO.	DATE	REVISIONS	BY

ARTHER R. DAR
LICENSED PROFESSIONAL ENGINEER
No. 7808-S
HAWAII U.S.A.

Exp. Date: 4-30-20

THIS WORK WAS PREPARED BY ME OR UNDER MY SUPERVISION AND CONSTRUCTION OF THIS PROJECT WILL BE UNDER MY OBSERVATION

DEPARTMENT OF HAWAIIAN HOMELAND

NANAKULI FLOOD CONTROL CHANNEL IMPROVEMENTS NANAKULI VALLEY, OAHU HAWAII

CHANNEL SEGMENT 065 REPAIR DETAILS

DESIGNED BY:	TTP
DRAWN BY:	AK, AP, DL
CHECKED BY:	AD
SUPV:	
DATE:	03/05/2019

HAWAII ENGINEERING GROUP, Inc.
Civil & Structural Engineers
1088 BISHOP STREET #2506
HONOLULU, HI 96813
Tel: 808-533-2092

JOB NO.


SHEET C065

73 OF 225 SHTS

FILE ___ DRAWER ___ ___ FOLDER ___ ___


Plot date: 15-Apr-2020

Full Size Plot

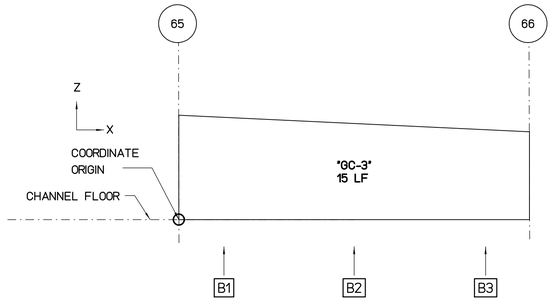


WALL "B" FLATTEN VIEW (NIC)

SCALE : 3/16" = 1'-0"

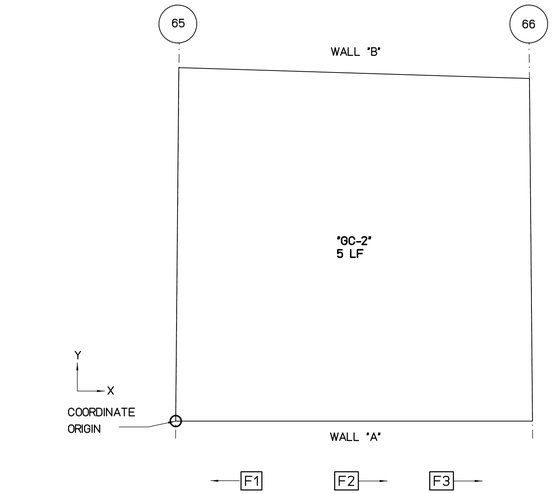

FLOOR PLAN VIEW

SCALE : 3/16" = 1'-0"

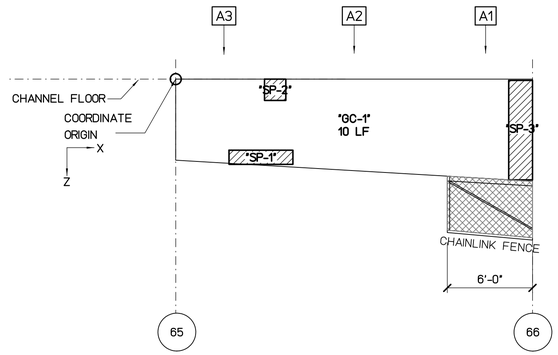

WALL "A" FLATTEN VIEW (NIC)

SCALE : 3/16" = 1'-0"

REPAIR LEGEND AND NOTES:

- 2 — CRACK AND SPALL REPAIR TYPES, SEE SHEETS SR201 AND SR202 FOR DETAILS. TYPE ⊠ INDICATES NO-REPAIR
- Ⓐ — CHAINLINK FENCE REPAIR TYPES, SEE SHEETS SF201 AND SF202 FOR DETAILS
- 1.0 — TOP OF WALL LEANING DISTANCE TOWARD CHANNEL IN INCHES, SEE SHEETS SL101 TO SL207 FOR CONCRETE LINING

PHOTO LEGEND:

- A1 — WALL "A" ELEVATION PHOTO IDENTIFICATION SEE FLATTEN VIEW FOR PHOTO LOCATION
- B1 — WALL "B" ELEVATION PHOTO IDENTIFICATION SEE FLATTEN VIEW FOR PHOTO LOCATION
- F1 — CHANNEL FLOOR PHOTO IDENTIFICATION SEE FLOOR PLAN VIEW FOR PHOTO LOCATION

B1



B2



B3



F1



F2



F3



A1



A2



A3



SPALL REPAIR CHART

MARK	LOCATION	REPAIR TYPE	SPALL DIMENSION L	SPALL DIMENSION W	SPALL DIMENSION D	SPALL VOLUME	SPALL CENTER COORDINATE X	SPALL CENTER COORDINATE Y OR Z	RATING
"SP-1"	WALL "A"	⊠	54	12	3	1944	6	5.5	6
"SP-2"	WALL "A"	⊠	18	18	3	972	7	0.7	6
"SP-3"	WALL "A"	⊠	20	84	4	8064	24.5	3.6	6

CHAINLINK FENCE REPAIR CHART

MARK	LOCATION	REPAIR TYPE	POSTS	TOP RAIL	BOTTOM WIRE	BRACE	FABRIC

CRACK REPAIR CHART

MARK	LOCATION	REPAIR TYPE	GENERAL CRACKS (LF)	MAJOR CRACKS WIDTH (IN)	MAJOR CRACKS LENGTH (FT)	MAJOR CRACKS START PNT X	MAJOR CRACKS START PNT Y,Z	MAJOR CRACKS END PNT X	MAJOR CRACKS END PNT Y,Z	RATING
"GC-1"	WALL "A"	⊠	10	-	-	-	-	-	-	8
"GC-2"	FLOOR	⊠	5	-	-	-	-	-	-	9
"GC-3"	WALL "B"	⊠	15	-	-	-	-	-	-	8

GRAPHIC SCALES:

0 1' 2' 4' 8' 12' 16'

3/16"=1'-0"

REVISION NO.	DATE	REVISIONS	BY

ATHER R. DAR
LICENSED PROFESSIONAL ENGINEER
No. 7808-S
HAWAII U.S.A.

Exp. Date: 4-30-20

THIS WORK WAS PREPARED BY ME OR UNDER MY SUPERVISION AND CONSTRUCTION OF THIS PROJECT WILL BE UNDER MY OBSERVATION

DEPARTMENT OF HAWAIIAN HOMELAND

NANAKULI FLOOD CONTROL CHANNEL IMPROVEMENTS NANAKULI VALLEY, OAHU HAWAII

CHANNEL SEGMENT 066 REPAIR DETAILS

DESIGNED BY:	TTP
DRAWN BY:	AK, AP, DL
CHECKED BY:	AD
SUPV:	
DATE:	03/05/2019

HAWAII ENGINEERING GROUP, Inc.
Civil & Structural Engineers
1088 BISHOP STREET #2506
HONOLULU, HI 96813
Tel: 808-533-2092

JOB NO.

SHEET C066


74 OF 225 SHTS

FILE ___ DRAWER ___ ___ FOLDER ___ ___

Plot date: 15-Apr-2020


Full Size Plot

Plot date: 15-Apr-2020
Full Size Plot

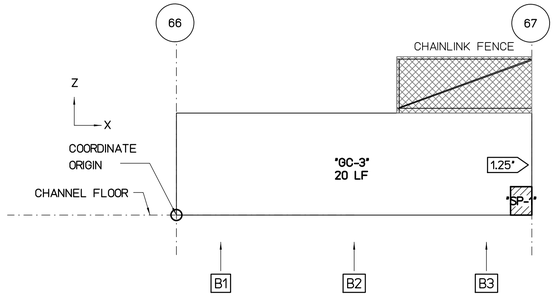


WALL "B" FLATTEN VIEW

SCALE : 3/16" = 1'-0"

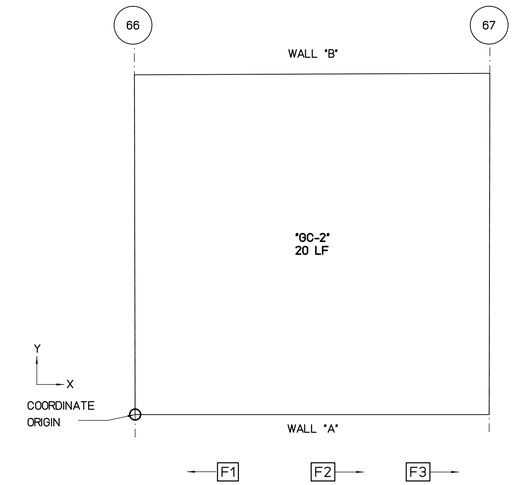

FLOOR PLAN VIEW

SCALE : 3/16" = 1'-0"

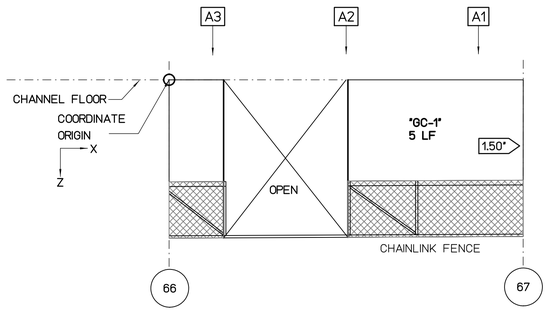

WALL "A" FLATTEN VIEW

SCALE : 3/16" = 1'-0"

REPAIR LEGEND AND NOTES:

- 2 — CRACK AND SPALL REPAIR TYPES, SEE SHEETS SR201 AND SR202 FOR DETAILS. TYPE [*] INDICATES NO-REPAIR
- (A) — CHAINLINK FENCE REPAIR TYPES, SEE SHEETS SF201 AND SF202 FOR DETAILS
- 1.0 — TOP OF WALL LEANING DISTANCE TOWARD CHANNEL IN INCHES, SEE SHEETS SL101 TO SL207 FOR CONCRETE LINING

PHOTO LEGEND:

- A1 — WALL "A" ELEVATION PHOTO IDENTIFICATION SEE FLATTEN VIEW FOR PHOTO LOCATION
- B1 — WALL "B" ELEVATION PHOTO IDENTIFICATION SEE FLATTEN VIEW FOR PHOTO LOCATION
- F1 — CHANNEL FLOOR PHOTO IDENTIFICATION SEE FLOOR PLAN VIEW FOR PHOTO LOCATION

B1



B2



B3



F1



F2



F3



A1



A2



A3



SPALL REPAIR CHART

MARK	LOCATION	REPAIR TYPE	SPALL DIMENSION L	SPALL DIMENSION W	SPALL DIMENSION D	SPALL VOLUME	SPALL CENTER COORDINATE X	SPALL CENTER COORDINATE Y OR Z	RATING
"SP-1"	WALL "B"	3	18	24	3	1296	24.3	1	6

CHAINLINK FENCE REPAIR CHART

MARK	LOCATION	REPAIR TYPE	POSTS	TOP RAIL	BOTTOM WIRE	BRACE	FABRIC

CRACK REPAIR CHART

MARK	LOCATION	REPAIR TYPE	GENERAL CRACKS (LF)	MAJOR CRACKS WIDTH (IN)	MAJOR CRACKS LENGTH (FT)	MAJOR CRACKS START PNT X	MAJOR CRACKS START PNT Y,Z	MAJOR CRACKS END PNT X	MAJOR CRACKS END PNT Y,Z	RATING
"GC-1"	WALL "A"	*	5	-	-	-	-	-	-	9
"GC-2"	FLOOR	*	20	-	-	-	-	-	-	8
"GC-3"	WALL "B"	*	20	-	-	-	-	-	-	8

GRAPHIC SCALES:

0 1' 2' 4' 8' 12' 16'

3/16"=1'-0"

REVISION NO.	DATE	REVISIONS	BY

ATHER R. DAR
LICENSED PROFESSIONAL ENGINEER
No. 7808-S
HAWAII U.S.A.
Exp. Date: 4-30-20

THIS WORK WAS PREPARED BY ME OR UNDER MY SUPERVISION AND CONSTRUCTION OF THIS PROJECT WILL BE UNDER MY OBSERVATION

DEPARTMENT OF HAWAIIAN HOMELAND

NANAKULI FLOOD CONTROL CHANNEL IMPROVEMENTS NANAKULI VALLEY, OAHU HAWAII

CHANNEL SEGMENT 067 REPAIR DETAILS


DESIGNED BY:	TTP
DRAWN BY:	AK, AP, DL
CHECKED BY:	AD
SUPV:	
DATE:	03/05/2019

HAWAII ENGINEERING GROUP, Inc.
Civil & Structural Engineers
1088 BISHOP STREET #2506
HONOLULU, HI 96813
Tel: 808-533-2092

JOB NO.


SHEET C067
75 OF 225 SHTS

FILE ___ ___ DRAWER ___ ___ ___ FOLDER ___ ___

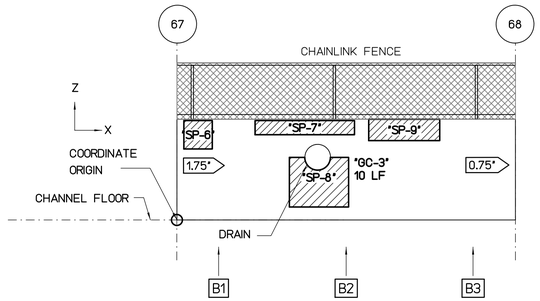


WALL "B" FLATTEN VIEW

SCALE : 3/16" = 1'-0"

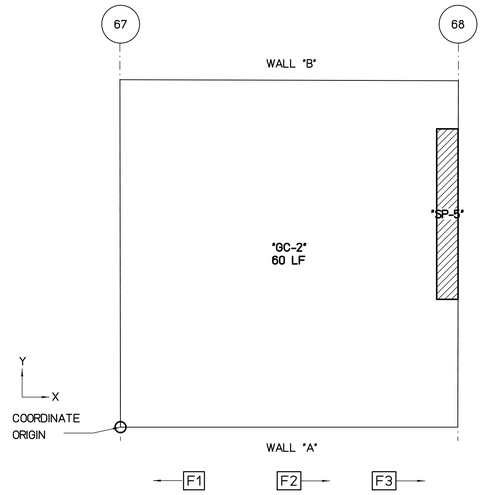

FLOOR PLAN VIEW

SCALE : 3/16" = 1'-0"

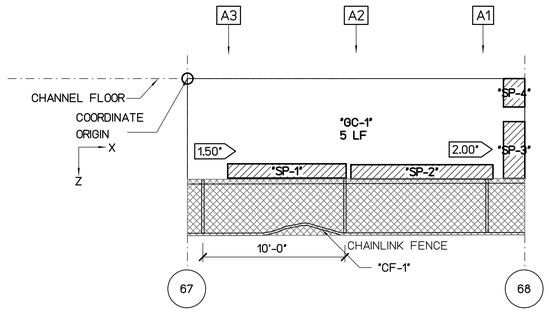

WALL "A" FLATTEN VIEW

SCALE : 3/16" = 1'-0"

REPAIR LEGEND AND NOTES:

- [2] CRACK AND SPALL REPAIR TYPES, SEE SHEETS SR201 AND SR202 FOR DETAILS. TYPE [*] INDICATES NO-REPAIR
- (A) CHAINLINK FENCE REPAIR TYPES, SEE SHEETS SF201 AND SF202 FOR DETAILS
- <1.0> TOP OF WALL LEANING DISTANCE TOWARD CHANNEL IN INCHES, SEE SHEETS SL101 TO SL207 FOR CONCRETE LINING

PHOTO LEGEND:

- [A1] WALL "A" ELEVATION PHOTO IDENTIFICATION SEE FLATTEN VIEW FOR PHOTO LOCATION
- [B1] WALL "B" ELEVATION PHOTO IDENTIFICATION SEE FLATTEN VIEW FOR PHOTO LOCATION
- [F1] CHANNEL FLOOR PHOTO IDENTIFICATION SEE FLOOR PLAN VIEW FOR PHOTO LOCATION

B1



B2



B3



F1



F2



F3



A1



A2



A3



SPALL REPAIR CHART

MARK	LOCATION	REPAIR TYPE	SPALL DIMENSION L	SPALL DIMENSION W	SPALL DIMENSION D	SPALL VOLUME	SPALL CENTER COORDINATE X	SPALL CENTER COORDINATE Y OR Z	RATING
"SP-1"	WALL "A"	[*]	100	12	2	2400	7	6.5	7
"SP-2"	WALL "A"	[*]	120	12	2	2880	16.5	6.6	7
"SP-3"	WALL "A"	[*]	18	48	2	1728	23	5	7
"SP-4"	WALL "A"	[*]	18	24	3	1296	23.6	0.7	6
"SP-5"	FLOOR	[*]	18	144	2	5184	24	15	7
"SP-6"	WALL "B"	[*]	24	24	2	1152	1	6	7
"SP-7"	WALL "B"	[*]	84	12	2	2016	9	6.5	7
"SP-8"	WALL "B"	[*]	50	42	3	7500	10	3	6
"SP-9"	WALL "B"	[*]	60	18	2	2160	16	6.5	7

CHAINLINK FENCE REPAIR CHART

MARK	LOCATION	REPAIR TYPE	POSTS	TOP RAIL	BOTTOM WIRE	BRACE	FABRIC
"CF-1"	WALL "A"	(C)	-	BENT 10"	-	-	-

CRACK REPAIR CHART

MARK	LOCATION	REPAIR TYPE	GENERAL CRACKS (LF)	MAJOR CRACKS WIDTH (IN)	MAJOR CRACKS LENGTH (FT)	MAJOR CRACKS START PNT X	MAJOR CRACKS START PNT Y,Z	MAJOR CRACKS END PNT X	MAJOR CRACKS END PNT Y,Z	RATING
"GC-1"	WALL "A"	[*]	5	-	-	-	-	-	-	9
"GC-2"	FLOOR	[*]	60	-	-	-	-	-	-	8
"GC-3"	WALL "B"	[*]	10	-	-	-	-	-	-	8

NOTES:

1- CONCRETE LINING IS PROVIDED IN THIS SEGMENT SEE SHEET SL201

2- THERE IS NO SPALL AND CRACK REPAIRS IN THIS SEGMENT

GRAPHIC SCALES:

0 1' 2' 4' 8' 12' 16'

3/16"=1'-0"

REVISION NO.	DATE	REVISIONS	BY

ATHER R. DAR
LICENSED PROFESSIONAL ENGINEER
No. 7808-S
HAWAII U.S.A.
Exp. Date: 4-30-20

THIS WORK WAS PREPARED BY ME OR UNDER MY SUPERVISION AND CONSTRUCTION OF THIS PROJECT WILL BE UNDER MY OBSERVATION

DEPARTMENT OF HAWAIIAN HOMELAND

NANAKULI FLOOD CONTROL CHANNEL IMPROVEMENTS NANAKULI VALLEY, OAHU HAWAII

CHANNEL SEGMENT [068] REPAIR DETAILS

DESIGNED BY: TTP
DRAWN BY: AK, AP, DL
CHECKED BY: AD
SUPV:
DATE: 03/05/2019

HAWAII ENGINEERING GROUP, Inc.
Civil & Structural Engineers
1088 BISHOP STREET #2506
HONOLULU, HI 96813
Tel: 808-533-2092

JOB NO.


SHEET C068
76 OF 225 SHTS

FILE ___ DRAWER ___ ___ FOLDER ___ ___

Plot date: 15-Apr-2020


Full Size Plot

Plot date: 15-Apr-2020
Full Size Plot

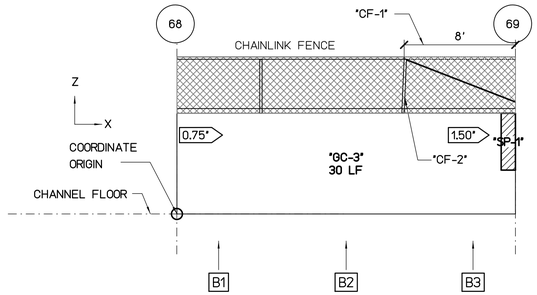


WALL "B" FLATTEN VIEW

SCALE : 3/16" = 1'-0"

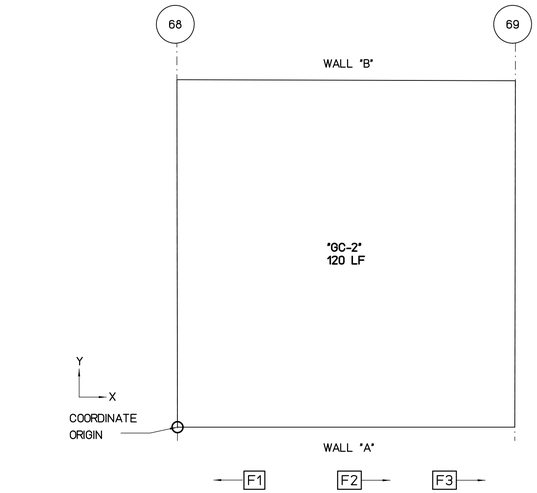

FLOOR PLAN VIEW

SCALE : 3/16" = 1'-0"

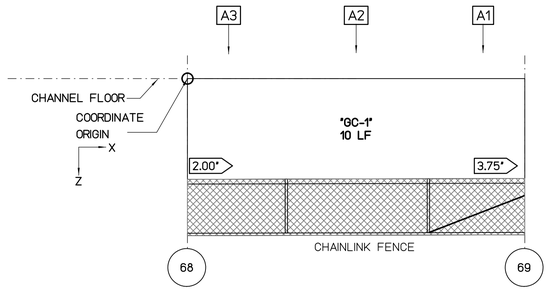

WALL "A" FLATTEN VIEW

SCALE : 3/16" = 1'-0"

REPAIR LEGEND AND NOTES:

- 2 — CRACK AND SPALL REPAIR TYPES, SEE SHEETS SR201 AND SR202 FOR DETAILS. TYPE ⊠ INDICATES NO-REPAIR
- Ⓐ — CHAINLINK FENCE REPAIR TYPES, SEE SHEETS SF201 AND SF202 FOR DETAILS
- 1.0 — TOP OF WALL LEANING DISTANCE TOWARD CHANNEL IN INCHES, SEE SHEETS SL101 TO SL207 FOR CONCRETE LINING

PHOTO LEGEND:

- A1 — WALL "A" ELEVATION PHOTO IDENTIFICATION SEE FLATTEN VIEW FOR PHOTO LOCATION
- B1 — WALL "B" ELEVATION PHOTO IDENTIFICATION SEE FLATTEN VIEW FOR PHOTO LOCATION
- F1 — CHANNEL FLOOR PHOTO IDENTIFICATION SEE FLOOR PLAN VIEW FOR PHOTO LOCATION

B1



B2



B3



F1



F2



F3



A1



A2



A3



SPALL REPAIR CHART

MARK	LOCATION	REPAIR TYPE	SPALL DIMENSION L	SPALL DIMENSION W	SPALL DIMENSION D	SPALL VOLUME	SPALL CENTER COORDINATE X	SPALL CENTER COORDINATE Y OR Z	RATING
"SP-1"	WALL "B"	⊠	12	48	2	1152	23.3	5.1	7

CHAINLINK FENCE REPAIR CHART

MARK	LOCATION	REPAIR TYPE	POSTS	TOP RAIL	BOTTOM WIRE	BRACE	FABRIC
"CF-1"	WALL "B"	Ⓒ	-	MISSING 8'	-	-	-
"CF-2"	WALL "B"	Ⓐ	BENT 1	-	-	-	-

CRACK REPAIR CHART

MARK	LOCATION	REPAIR TYPE	GENERAL CRACKS (LF)	MAJOR CRACKS WIDTH (IN)	MAJOR CRACKS LENGTH (FT)	MAJOR CRACKS START PNT X	MAJOR CRACKS START PNT Y,Z	MAJOR CRACKS END PNT X	MAJOR CRACKS END PNT Y,Z	RATING
"GC-1"	WALL "A"	⊠	10	-	-	-	-	-	-	8
"GC-2"	FLOOR	⊠	120	-	-	-	-	-	-	8
"GC-3"	WALL "B"	⊠	30	-	-	-	-	-	-	8

NOTES:

1- CONCRETE LINING IS PROVIDED IN THIS SEGMENT SEE SHEET SL201

2- THERE IS NO SPALL AND CRACK REPAIRS IN THIS SEGMENT

GRAPHIC SCALES:

0 1' 2' 4' 8' 12' 16'

3/16"=1'-0"

REVISION NO.	DATE	REVISIONS	BY

ATHER R. DAR
LICENSED PROFESSIONAL ENGINEER
No. 7808-S
HAWAII U.S.A.

Exp. Date: 4-30-20

THIS WORK WAS PREPARED BY ME OR UNDER MY SUPERVISION AND CONSTRUCTION OF THIS PROJECT WILL BE UNDER MY OBSERVATION

DEPARTMENT OF HAWAIIAN HOMELAND

NANAKULI FLOOD CONTROL CHANNEL IMPROVEMENTS NANAKULI VALLEY, OAHU HAWAII

CHANNEL SEGMENT 069 REPAIR DETAILS

DESIGNED BY:	TTP
DRAWN BY:	AK, AP, DL
CHECKED BY:	AD
SUPV:	
DATE:	03/05/2019


HAWAII ENGINEERING GROUP, Inc.
Civil & Structural Engineers
1088 BISHOP STREET #2506
HONOLULU, HI 96813
Tel: 808-533-2092

JOB NO.

SHEET C069
77 OF 225 SHTS


FILE ___ DRAWER ___ ___ FOLDER ___ ___

Plot date: 15-Apr-2020
Full Size Plot

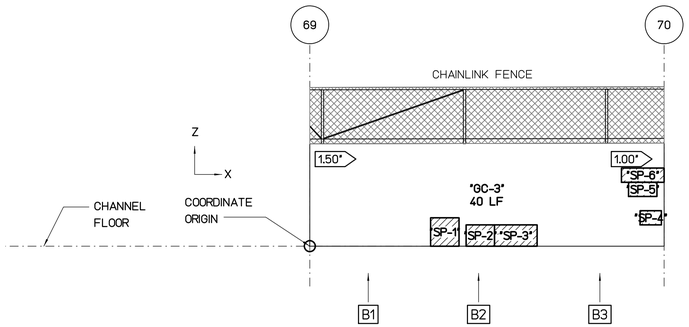

WALL "B" FLATTEN VIEW

SCALE : 3/16" = 1'-0"

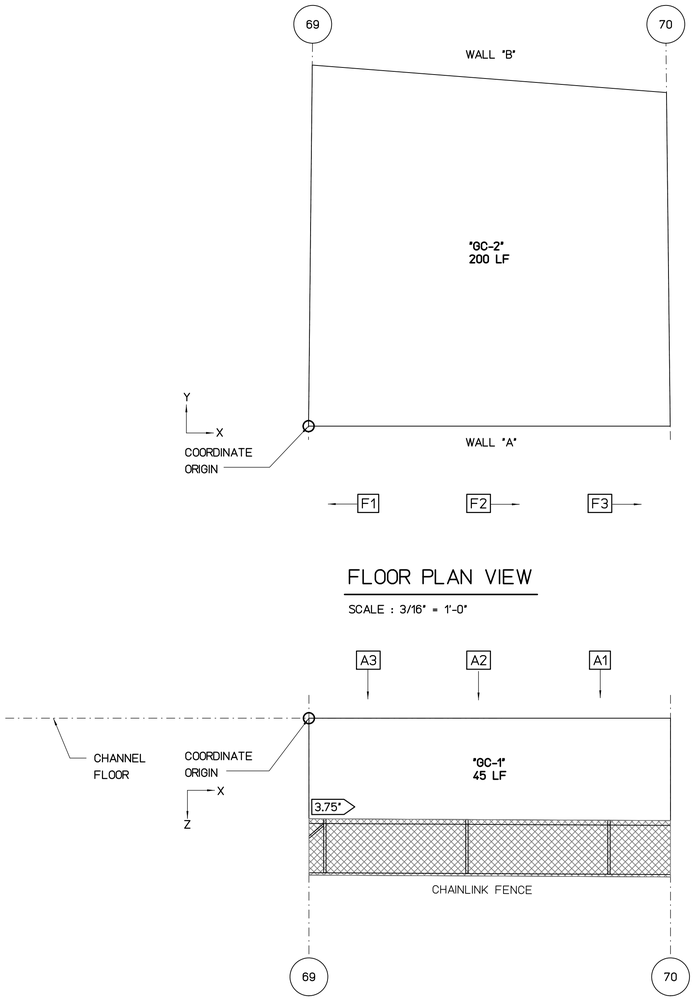

FLOOR PLAN VIEW

SCALE : 3/16" = 1'-0"

WALL "A" FLATTEN VIEW

SCALE : 3/16" = 1'-0"

REPAIR LEGEND AND NOTES:

- 2 — CRACK AND SPALL REPAIR TYPES, SEE SHEETS SR201 AND SR202 FOR DETAILS. TYPE [*] INDICATES NO-REPAIR
- (A) — CHAINLINK FENCE REPAIR TYPES, SEE SHEETS SF201 AND SF202 FOR DETAILS
- 1.0 — TOP OF WALL LEANING DISTANCE TOWARD CHANNEL IN INCHES, SEE SHEETS SL101 TO SL207 FOR CONCRETE LINING

PHOTO LEGEND:

- A1 — WALL "A" ELEVATION PHOTO IDENTIFICATION SEE FLATTEN VIEW FOR PHOTO LOCATION
- B1 — WALL "B" ELEVATION PHOTO IDENTIFICATION SEE FLATTEN VIEW FOR PHOTO LOCATION
- F1 — CHANNEL FLOOR PHOTO IDENTIFICATION SEE FLOOR PLAN VIEW FOR PHOTO LOCATION

B1



B2



B3



F1



F2



F3



A1



A2



A3



SPALL REPAIR CHART

MARK	LOCATION	REPAIR TYPE	SPALL DIMENSION L	SPALL DIMENSION W	SPALL DIMENSION D	SPALL VOLUME	SPALL CENTER COORDINATE X	SPALL CENTER COORDINATE Y OR Z	RATING
"SP-1"	WALL "B"	[*]	24	24	3	1728	9.5	1	6
"SP-2"	WALL "B"	[*]	24	18	2	864	12	0.8	7
"SP-3"	WALL "B"	[*]	36	18	2	1296	14.5	0.8	7
"SP-4"	WALL "B"	[*]	18	12	1.5	324	24	2	8
"SP-5"	WALL "B"	[*]	24	12	1	288	23.4	4	8
"SP-6"	WALL "B"	[*]	36	12	1	432	23.4	5	8

CHAINLINK FENCE REPAIR CHART

MARK	LOCATION	REPAIR TYPE	POSTS	TOP RAIL	BOTTOM WIRE	BRACE	FABRIC

CRACK REPAIR CHART

MARK	LOCATION	REPAIR TYPE	GENERAL CRACKS (LF)	MAJOR CRACKS WIDTH (IN)	MAJOR CRACKS LENGTH (FT)	MAJOR CRACKS START PNT X	MAJOR CRACKS START PNT Y,Z	MAJOR CRACKS END PNT X	MAJOR CRACKS END PNT Y,Z	RATING
"GC-1"	WALL "A"	[*]	45	-	-	-	-	-	-	8
"GC-2"	FLOOR	[*]	200	-	-	-	-	-	-	8
"GC-3"	WALL "B"	[*]	40	-	-	-	-	-	-	8

NOTES:

1- CONCRETE LINING IS PROVIDED IN THIS SEGMENT SEE SHEET SL201

2- THERE IS NO SPALL AND CRACK REPAIRS IN THIS SEGMENT

GRAPHIC SCALES:

0 1' 2' 4' 8' 12' 16'

3/16"=1'-0"

REVISION NO.	DATE	REVISIONS	BY

ATHER R. DAR
LICENSED PROFESSIONAL ENGINEER
No. 7808-S
HAWAII U.S.A.
Exp. Date: 4-30-20

THIS WORK WAS PREPARED BY ME OR UNDER MY SUPERVISION AND CONSTRUCTION OF THIS PROJECT WILL BE UNDER MY OBSERVATION

DEPARTMENT OF HAWAIIAN HOMELAND

NANAKULI FLOOD CONTROL CHANNEL IMPROVEMENTS NANAKULI VALLEY, OAHU HAWAII

CHANNEL SEGMENT 070 REPAIR DETAILS

DESIGNED BY:	TTP
DRAWN BY:	AK, AP, DL
CHECKED BY:	AD
SUPV:	
DATE:	03/05/2019


HAWAII ENGINEERING GROUP, Inc.
Civil & Structural Engineers
1088 BISHOP STREET #2506
HONOLULU, HI 96813
Tel: 808-533-2092

JOB NO.

SHEET C070
78 OF 225 SHTS


FILE ___ DRAWER ___ ___ FOLDER ___ ___

Plot date: 15-Apr-2020
Full Size Plot

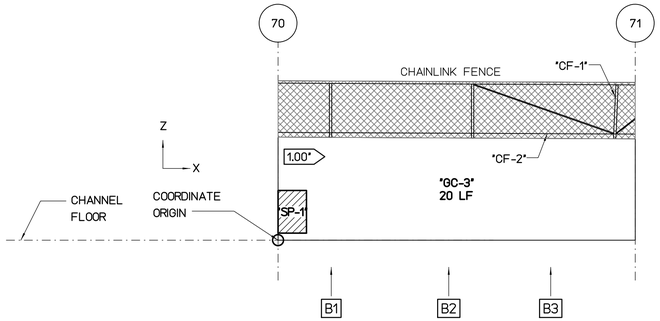


WALL "B" FLATTEN VIEW

SCALE : 3/16" = 1'-0"

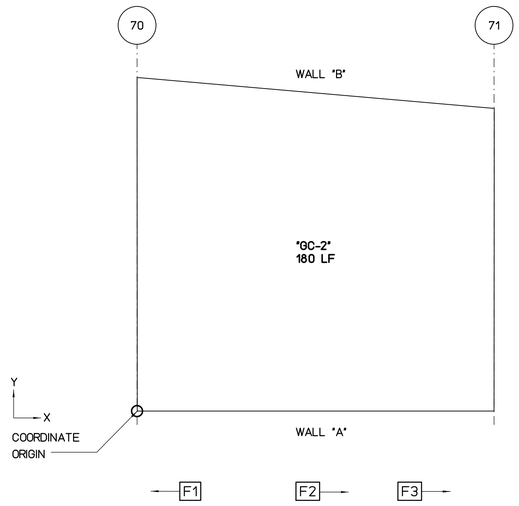

FLOOR PLAN VIEW

SCALE : 3/16" = 1'-0"

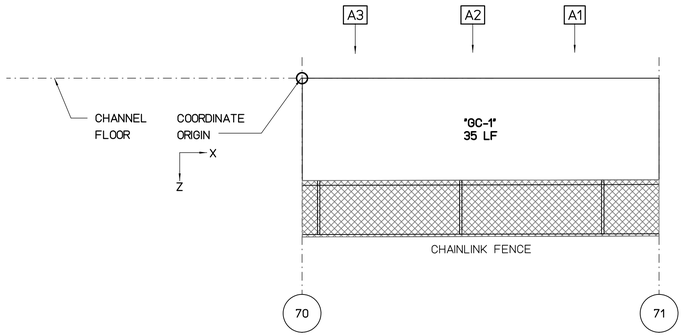

WALL "A" FLATTEN VIEW

SCALE : 3/16" = 1'-0"

REPAIR LEGEND AND NOTES:

- [2] CRACK AND SPALL REPAIR TYPES, SEE SHEETS SR201 AND SR202 FOR DETAILS. TYPE [*] INDICATES NO-REPAIR
- (A) CHAINLINK FENCE REPAIR TYPES, SEE SHEETS SF201 AND SF202 FOR DETAILS
- [1.0] TOP OF WALL LEANING DISTANCE TOWARD CHANNEL IN INCHES, SEE SHEETS SL101 TO SL207 FOR CONCRETE LINING

PHOTO LEGEND:

- [A1] WALL "A" ELEVATION PHOTO IDENTIFICATION SEE FLATTEN VIEW FOR PHOTO LOCATION
- [B1] WALL "B" ELEVATION PHOTO IDENTIFICATION SEE FLATTEN VIEW FOR PHOTO LOCATION
- [F1] CHANNEL FLOOR PHOTO IDENTIFICATION SEE FLOOR PLAN VIEW FOR PHOTO LOCATION

B1



B2



B3



F1



F2



F3



A1



A2



A3



SPALL REPAIR CHART

MARK	LOCATION	REPAIR TYPE	SPALL DIMENSION L	SPALL DIMENSION W	SPALL DIMENSION D	SPALL VOLUME	SPALL CENTER COORDINATE X	SPALL CENTER COORDINATE Y OR Z	RATING
"SP-1"	WALL "B"	[*]	24	36	2	1728	1	2	7

CHAINLINK FENCE REPAIR CHART

MARK	LOCATION	REPAIR TYPE	POSTS	TOP RAIL	BOTTOM WIRE	BRACE	FABRIC
"CF-1"	WALL "B"	(A)	BENT 1	-	-	-	-
"CF-2"	WALL "B"	(D)	-	-	DAMAGED 25'	-	-

CRACK REPAIR CHART

MARK	LOCATION	REPAIR TYPE	GENERAL CRACKS (LF)	MAJOR CRACKS WIDTH (IN)	MAJOR CRACKS LENGTH (FT)	MAJOR CRACKS START PNT X	MAJOR CRACKS START PNT Y,Z	MAJOR CRACKS END PNT X	MAJOR CRACKS END PNT Y,Z	RATING
"GC-1"	WALL "A"	[*]	35	-	-	-	-	-	-	8
"GC-2"	FLOOR	[*]	180	-	-	-	-	-	-	8
"GC-3"	WALL "B"	[*]	20	-	-	-	-	-	-	8

NOTES:

1- CONCRETE LINING IS PROVIDED IN THIS SEGMENT SEE SHEET SL201

2- THERE IS NO SPALL AND CRACK REPAIRS IN THIS SEGMENT

GRAPHIC SCALES:

0 1' 2' 4' 8' 12' 16'

3/16"=1'-0"

REVISION NO.	DATE	REVISIONS	BY

ARTHER R DAR
LICENSED PROFESSIONAL ENGINEER
No. 7808-S
HAWAII U.S.A.

Exp. Date: 4-30-20

THIS WORK WAS PREPARED BY ME OR UNDER MY SUPERVISION AND CONSTRUCTION OF THIS PROJECT WILL BE UNDER MY OBSERVATION

DEPARTMENT OF HAWAIIAN HOMELAND

NANAKULI FLOOD CONTROL CHANNEL IMPROVEMENTS NANAKULI VALLEY, OAHU HAWAII

CHANNEL SEGMENT [071] REPAIR DETAILS

DESIGNED BY:	TTP
DRAWN BY:	AK, AP, DL
CHECKED BY:	AD
SUPV:	
DATE:	03/05/2019

HAWAII ENGINEERING GROUP, Inc.
Civil & Structural Engineers
1088 BISHOP STREET #2506
HONOLULU, HI 96813
Tel: 808-533-2092


JOB NO.

SHEET C071
79 OF 225 SHTS

FILE ___ DRAWER ___ ___ FOLDER ___ ___


Plot date: 15-Apr-2020

Full Size Plot

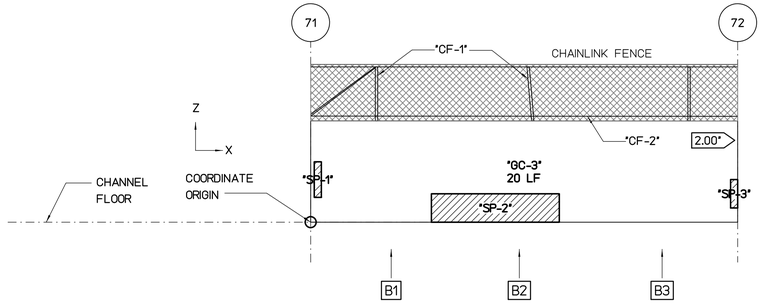


WALL "B" FLATTEN VIEW

SCALE : 3/16" = 1'-0"

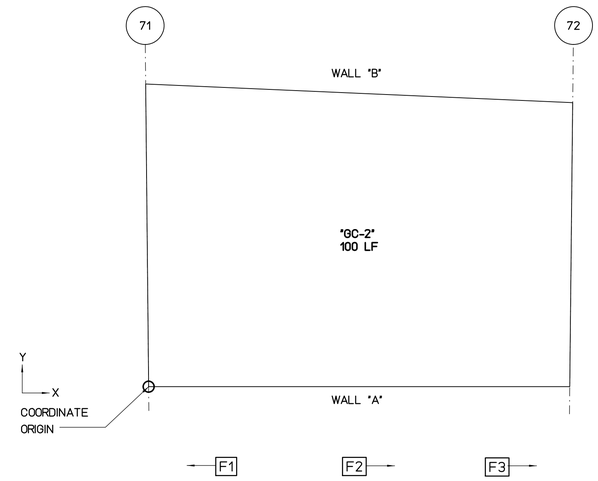

FLOOR PLAN VIEW

SCALE : 3/16" = 1'-0"

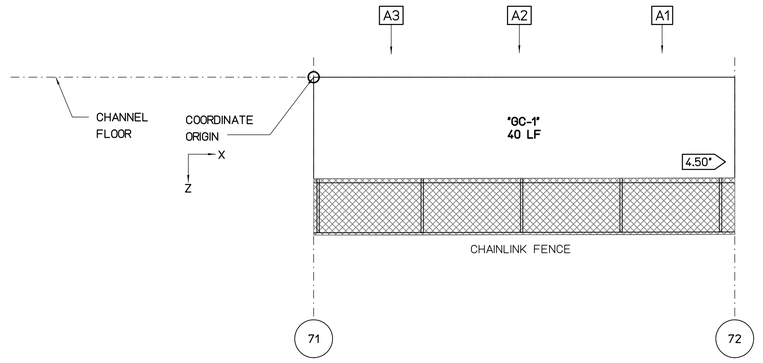

WALL "A" FLATTEN VIEW

SCALE : 3/16" = 1'-0"

REPAIR LEGEND AND NOTES:

- 2 — CRACK AND SPALL REPAIR TYPES, SEE SHEETS SR201 AND SR202 FOR DETAILS. TYPE ⊠ INDICATES NO-REPAIR
- Ⓐ — CHAINLINK FENCE REPAIR TYPES, SEE SHEETS SF201 AND SF202 FOR DETAILS
- 1.0 — TOP OF WALL LEANING DISTANCE TOWARD CHANNEL IN INCHES, SEE SHEETS SL101 TO SL207 FOR CONCRETE LINING

PHOTO LEGEND:

- A1 — WALL "A" ELEVATION PHOTO IDENTIFICATION SEE FLATTEN VIEW FOR PHOTO LOCATION
- B1 — WALL "B" ELEVATION PHOTO IDENTIFICATION SEE FLATTEN VIEW FOR PHOTO LOCATION
- F1 — CHANNEL FLOOR PHOTO IDENTIFICATION SEE FLOOR PLAN VIEW FOR PHOTO LOCATION

B1



B2



B3



F1



F2



F3



A1



A2



A3



SPALL REPAIR CHART

MARK	LOCATION	REPAIR TYPE	SPALL DIMENSION L	SPALL DIMENSION W	SPALL DIMENSION D	SPALL VOLUME	SPALL CENTER COORDINATE X	SPALL CENTER COORDINATE Y OR Z	RATING
"SP-1"	WALL "B"	⊠	6	30	2	360	0.5	3	7
"SP-2"	WALL "B"	⊠	108	24	2	5184	13	1	7
"SP-3"	WALL "B"	⊠	6	24	2	288	29.8	2	7

CHAINLINK FENCE REPAIR CHART

MARK	LOCATION	REPAIR TYPE	POSTS	TOP RAIL	BOTTOM WIRE	BRACE	FABRIC
"CF-1"	WALL "B"	Ⓐ	BENT 2	-	-	-	-
"CF-2"	WALL "B"	Ⓓ	-	-	DAMAGED 30'	-	-

CRACK REPAIR CHART

MARK	LOCATION	REPAIR TYPE	GENERAL CRACKS (LF)	MAJOR CRACKS WIDTH (IN)	MAJOR CRACKS LENGTH (FT)	MAJOR CRACKS START PNT X	MAJOR CRACKS START PNT Y,Z	MAJOR CRACKS END PNT X	MAJOR CRACKS END PNT Y,Z	RATING
"GC-1"	WALL "A"	⊠	40	-	-	-	-	-	-	8
"GC-2"	FLOOR	⊠	100	-	-	-	-	-	-	8
"GC-3"	WALL "B"	⊠	20	-	-	-	-	-	-	8

NOTES:

1- CONCRETE LINING IS PROVIDED IN THIS SEGMENT SEE SHEET SL201

2- THERE IS NO SPALL AND CRACK REPAIRS IN THIS SEGMENT

GRAPHIC SCALES:

0 1' 2' 4' 8' 12' 16'

3/16"=1'-0"

REVISION NO.	DATE	REVISIONS	BY

ATHER R. DAR — LICENSED PROFESSIONAL ENGINEER — No. 7808-S — HAWAII U.S.A.

Exp. Date: 4-30-20

THIS WORK WAS PREPARED BY ME OR UNDER MY SUPERVISION AND CONSTRUCTION OF THIS PROJECT WILL BE UNDER MY OBSERVATION

DEPARTMENT OF HAWAIIAN HOMELAND

NANAKULI FLOOD CONTROL CHANNEL IMPROVEMENTS NANAKULI VALLEY, OAHU HAWAII

CHANNEL SEGMENT 072 REPAIR DETAILS

DESIGNED BY:	TTP
DRAWN BY:	AK, AP, DL
CHECKED BY:	AD
SUPV:	
DATE:	03/05/2019


HAWAII ENGINEERING GROUP, Inc.
Civil & Structural Engineers
1088 BISHOP STREET #2506
HONOLULU, HI 96813
Tel: 808-533-2092

JOB NO.

SHEET C072


80 OF 225 SHTS

FILE ___ DRAWER ___ ___ FOLDER ___ ___

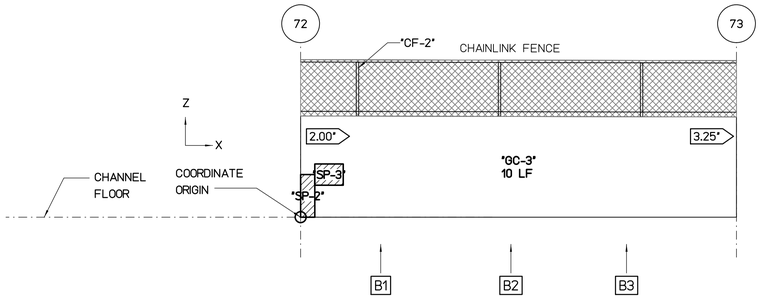


WALL "B" FLATTEN VIEW

SCALE : 3/16" = 1'-0"

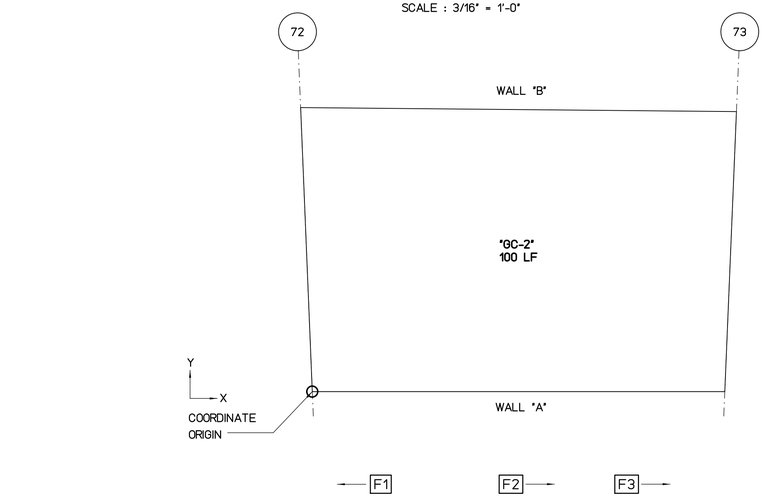

FLOOR PLAN VIEW

SCALE : 3/16" = 1'-0"

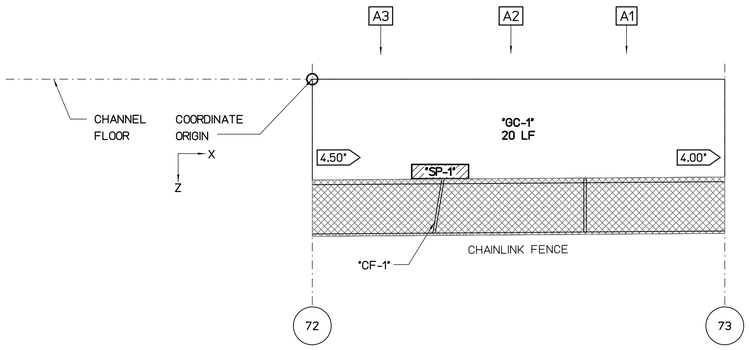

WALL "A" FLATTEN VIEW

SCALE : 3/16" = 1'-0"

REPAIR LEGEND AND NOTES:

- 2 — CRACK AND SPALL REPAIR TYPES, SEE SHEETS SR201 AND SR202 FOR DETAILS. TYPE ⊠ INDICATES NO-REPAIR
- Ⓐ — CHAINLINK FENCE REPAIR TYPES, SEE SHEETS SF201 AND SF202 FOR DETAILS
- 1.0 — TOP OF WALL LEANING DISTANCE TOWARD CHANNEL IN INCHES, SEE SHEETS SL101 TO SL207 FOR CONCRETE LINING

PHOTO LEGEND:

- A1 — WALL "A" ELEVATION PHOTO IDENTIFICATION SEE FLATTEN VIEW FOR PHOTO LOCATION
- B1 — WALL "B" ELEVATION PHOTO IDENTIFICATION SEE FLATTEN VIEW FOR PHOTO LOCATION
- F1 — CHANNEL FLOOR PHOTO IDENTIFICATION SEE FLOOR PLAN VIEW FOR PHOTO LOCATION

B1



B2



B3



F1



F2



F3



A1



A2



A3



SPALL REPAIR CHART

MARK	LOCATION	REPAIR TYPE	SPALL DIMENSION L	SPALL DIMENSION W	SPALL DIMENSION D	SPALL VOLUME	SPALL CENTER COORDINATE X	SPALL CENTER COORDINATE Y OR Z	RATING
"SP-1"	WALL "A"	⊠	48	12	2	1152	9	6.5	7
"SP-2"	WALL "B"	⊠	12	36	2	864	0.5	1.5	7
"SP-3"	WALL "B"	⊠	24	18	2	864	2	3	7

CHAINLINK FENCE REPAIR CHART

MARK	LOCATION	REPAIR TYPE	POSTS	TOP RAIL	BOTTOM WIRE	BRACE	FABRIC
"CF-1"	WALL "A"	Ⓐ	BENT 1	-	-	-	-
"CF-2"	WALL "B"	Ⓐ	BENT 1	-	-	-	-

CRACK REPAIR CHART

MARK	LOCATION	REPAIR TYPE	GENERAL CRACKS (LF)	MAJOR CRACKS WIDTH (IN)	MAJOR CRACKS LENGTH (FT)	MAJOR CRACKS START PNT X	MAJOR CRACKS START PNT Y,Z	MAJOR CRACKS END PNT X	MAJOR CRACKS END PNT Y,Z	RATING
"GC-1"	WALL "A"	⊠	20	-	-	-	-	-	-	8
"GC-2"	FLOOR	⊠	100	-	-	-	-	-	-	8
"GC-3"	WALL "B"	⊠	10	-	-	-	-	-	-	8

NOTES:

1- CONCRETE LINING IS PROVIDED IN THIS SEGMENT SEE SHEET SL201

2- THERE IS NO SPALL AND CRACK REPAIRS IN THIS SEGMENT

GRAPHIC SCALES:

0 1' 2' 4' 8' 12' 16'

3/16"=1'-0"

REVISION NO.	DATE	REVISIONS	BY

ATHER R. DAR
LICENSED PROFESSIONAL ENGINEER
No. 7808-S
HAWAII U.S.A.

Exp. Date: 4-30-20

THIS WORK WAS PREPARED BY ME OR UNDER MY SUPERVISION AND CONSTRUCTION OF THIS PROJECT WILL BE UNDER MY OBSERVATION

DEPARTMENT OF HAWAIIAN HOMELAND

NANAKULI FLOOD CONTROL CHANNEL IMPROVEMENTS NANAKULI VALLEY, OAHU HAWAII

CHANNEL SEGMENT 073 REPAIR DETAILS

DESIGNED BY: TTP
DRAWN BY: AK, AP, DL
CHECKED BY: AD
SUPV:
DATE: 03/05/2019

HAWAII ENGINEERING GROUP, Inc.
Civil & Structural Engineers
1088 BISHOP STREET #2506
HONOLULU, HI 96813
Tel: 808-533-2092


JOB NO.

SHEET C073
81 OF 225 SHTS

FILE ___ DRAWER ___ ___ FOLDER ___ ___


Plot date: 15-Apr-2020

Full Size Plot

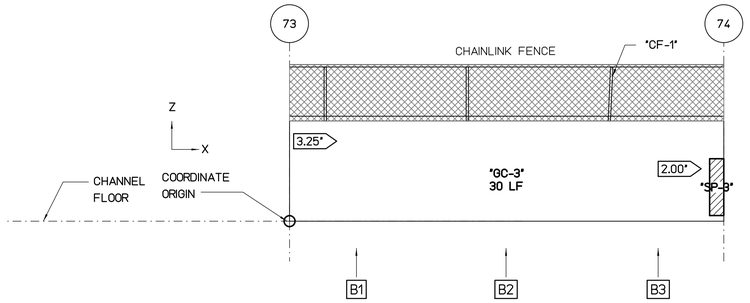


WALL "B" FLATTEN VIEW

SCALE : 3/16" = 1'-0"

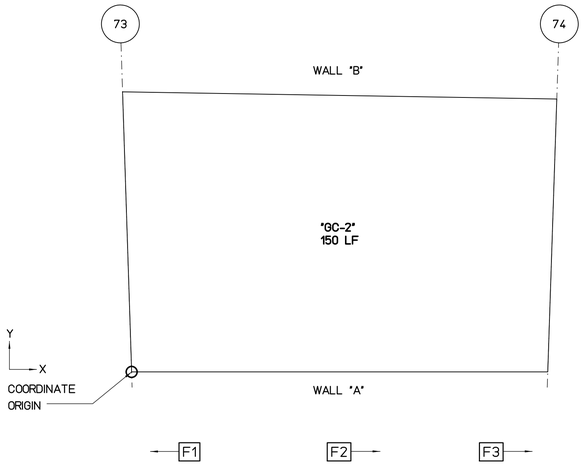

FLOOR PLAN VIEW

SCALE : 3/16" = 1'-0"

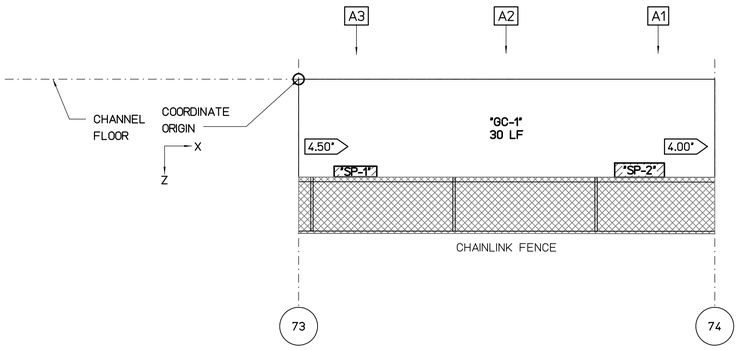

WALL "A" FLATTEN VIEW

SCALE : 3/16" = 1'-0"

REPAIR LEGEND AND NOTES:

- 2 — CRACK AND SPALL REPAIR TYPES, SEE SHEETS SR201 AND SR202 FOR DETAILS. TYPE [*] INDICATES NO-REPAIR
- (A) — CHAINLINK FENCE REPAIR TYPES, SEE SHEETS SF201 AND SF202 FOR DETAILS
- 1.0 — TOP OF WALL LEANING DISTANCE TOWARD CHANNEL IN INCHES, SEE SHEETS SL101 TO SL207 FOR CONCRETE LINING

PHOTO LEGEND:

- A1 — WALL "A" ELEVATION PHOTO IDENTIFICATION SEE FLATTEN VIEW FOR PHOTO LOCATION
- B1 — WALL "B" ELEVATION PHOTO IDENTIFICATION SEE FLATTEN VIEW FOR PHOTO LOCATION
- F1 — CHANNEL FLOOR PHOTO IDENTIFICATION SEE FLOOR PLAN VIEW FOR PHOTO LOCATION

B1



B2



B3



F1



F2



F3



A1



A2



A3



SPALL REPAIR CHART

MARK	LOCATION	REPAIR TYPE	SPALL DIMENSION L	SPALL DIMENSION W	SPALL DIMENSION D	SPALL VOLUME	SPALL CENTER COORDINATE X	SPALL CENTER COORDINATE Y OR Z	RATING
"SP-1"	WALL "A"	[*]	36	9	2	648	4	6.5	7
"SP-2"	WALL "A"	[*]	42	12	2	1008	24	6.4	7
"SP-3"	WALL "B"	[*]	12	48	2	1152	30.1	2.4	7

CHAINLINK FENCE REPAIR CHART

MARK	LOCATION	REPAIR TYPE	POSTS	TOP RAIL	BOTTOM WIRE	BRACE	FABRIC
"CF-1"	WALL "B"	(A)	BENT 1	-	-	-	-

CRACK REPAIR CHART

MARK	LOCATION	REPAIR TYPE	GENERAL CRACKS (LF)	MAJOR CRACKS WIDTH (IN)	MAJOR CRACKS LENGTH (FT)	MAJOR CRACKS START PNT X	MAJOR CRACKS START PNT Y,Z	MAJOR CRACKS END PNT X	MAJOR CRACKS END PNT Y,Z	RATING
"GC-1"	WALL "A"	[*]	30	-	-	-	-	-	-	8
"GC-2"	FLOOR	[*]	150	-	-	-	-	-	-	8
"GC-3"	WALL "B"	[*]	30	-	-	-	-	-	-	8

NOTES:

1- CONCRETE LINING IS PROVIDED IN THIS SEGMENT SEE SHEET SL201

2- THERE IS NO SPALL AND CRACK REPAIRS IN THIS SEGMENT

GRAPHIC SCALES:

0 1' 2' 4' 8' 12' 16'

3/16"=1'-0"

REVISION NO.	DATE	REVISIONS	BY

ATHER R. DAR
LICENSED PROFESSIONAL ENGINEER
No. 7808-S
HAWAII U.S.A.

Exp. Date: 4-30-20

THIS WORK WAS PREPARED BY ME OR UNDER MY SUPERVISION AND CONSTRUCTION OF THIS PROJECT WILL BE UNDER MY OBSERVATION

DEPARTMENT OF HAWAIIAN HOMELAND

NANAKULI FLOOD CONTROL CHANNEL IMPROVEMENTS NANAKULI VALLEY, OAHU HAWAII

CHANNEL SEGMENT 074 REPAIR DETAILS

DESIGNED BY:	TTP
DRAWN BY:	AK, AP, DL
CHECKED BY:	AD
SUPV:	
DATE:	03/05/2019

HAWAII ENGINEERING GROUP, Inc.
Civil & Structural Engineers
1088 BISHOP STREET #2506
HONOLULU, HI 96813
Tel: 808-533-2092

JOB NO.

SHEET C074


82 OF 225 SHTS

FILE ___ DRAWER ___ ___ FOLDER ___ ___

Plot date: 15-Apr-2020


Full Size Plot

Plot date: 15-Apr-2020
Full Size Plot

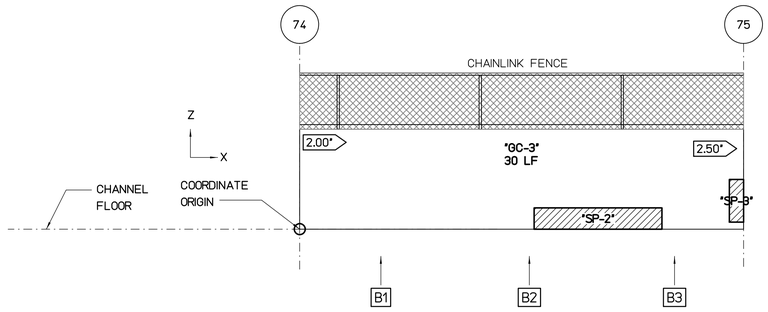


WALL "B" FLATTEN VIEW

SCALE : 3/16" = 1'-0"

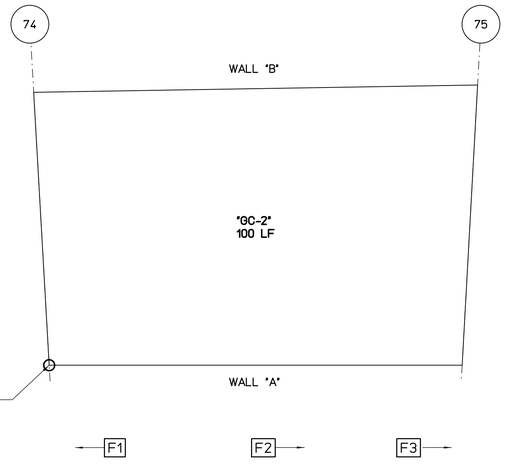

FLOOR PLAN VIEW

SCALE : 3/16" = 1'-0"

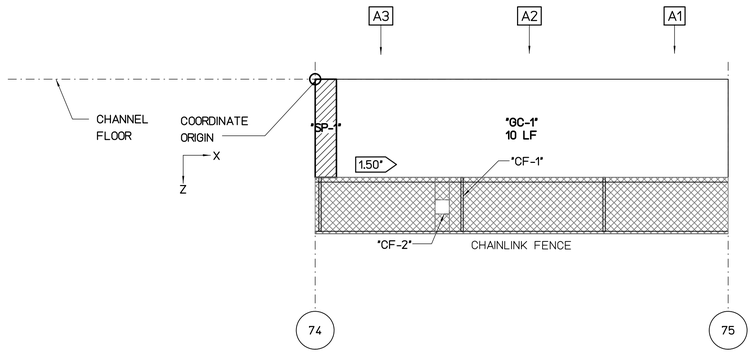

WALL "A" FLATTEN VIEW

SCALE : 3/16" = 1'-0"

REPAIR LEGEND AND NOTES:

- [2] CRACK AND SPALL REPAIR TYPES, SEE SHEETS SR201 AND SR202 FOR DETAILS. TYPE [*] INDICATES NO-REPAIR
- (A) CHAINLINK FENCE REPAIR TYPES, SEE SHEETS SF201 AND SF202 FOR DETAILS
- [1.0] TOP OF WALL LEANING DISTANCE TOWARD CHANNEL IN INCHES, SEE SHEETS SL101 TO SL207 FOR CONCRETE LINING

PHOTO LEGEND:

- [A1] WALL "A" ELEVATION PHOTO IDENTIFICATION SEE FLATTEN VIEW FOR PHOTO LOCATION
- [B1] WALL "B" ELEVATION PHOTO IDENTIFICATION SEE FLATTEN VIEW FOR PHOTO LOCATION
- [F1] CHANNEL FLOOR PHOTO IDENTIFICATION SEE FLOOR PLAN VIEW FOR PHOTO LOCATION

B1



B2



B3



F1



F2



F3



A1



A2



A3



SPALL REPAIR CHART

MARK	LOCATION	REPAIR TYPE	SPALL DIMENSION L	SPALL DIMENSION W	SPALL DIMENSION D	SPALL VOLUME	SPALL CENTER COORDINATE X	SPALL CENTER COORDINATE Y OR Z	RATING
"SP-1"	WALL "A"	[*]	18	83	3	4536	0.8	3.4	6
"SP-2"	WALL "B"	[*]	108	18	3	5832	21	0.8	6
"SP-3"	WALL "B"	[*]	12	36	2	864	30.7	2	7

CHAINLINK FENCE REPAIR CHART

MARK	LOCATION	REPAIR TYPE	POSTS	TOP RAIL	BOTTOM WIRE	BRACE	FABRIC
"CF-1"	WALL "A"	(A)	BENT 1	-	-	-	-
"CF-2"	WALL "A"	(E)		-	-	-	DAMAGED 1"x1"

CRACK REPAIR CHART

MARK	LOCATION	REPAIR TYPE	GENERAL CRACKS (LF)	MAJOR CRACKS WIDTH (IN)	MAJOR CRACKS LENGTH (FT)	MAJOR CRACKS START PNT X	MAJOR CRACKS START PNT Y,Z	MAJOR CRACKS END PNT X	MAJOR CRACKS END PNT Y,Z	RATING
"GC-1"	WALL "A"	[*]	10	-	-	-	-	-	-	8
"GC-2"	FLOOR	[*]	100	-	-	-	-	-	-	8
"GC-3"	WALL "B"	[*]	30	-	-	-	-	-	-	8

NOTES:

1- CONCRETE LINING IS PROVIDED IN THIS SEGMENT SEE SHEET SL201

2- THERE IS NO SPALL AND CRACK REPAIRS IN THIS SEGMENT

GRAPHIC SCALES:

0 1' 2' 4' 8' 12' 16'

3/16"=1'-0"

REVISION NO.	DATE	REVISIONS	BY

ATHER R. DAR
LICENSED PROFESSIONAL ENGINEER
No. 7808-S
HAWAII U.S.A.

Exp. Date: 4-30-20

THIS WORK WAS PREPARED BY ME OR UNDER MY SUPERVISION AND CONSTRUCTION OF THIS PROJECT WILL BE UNDER MY OBSERVATION

DEPARTMENT OF HAWAIIAN HOMELAND

NANAKULI FLOOD CONTROL CHANNEL IMPROVEMENTS NANAKULI VALLEY, OAHU HAWAII

CHANNEL SEGMENT [075] REPAIR DETAILS

DESIGNED BY:	TTP
DRAWN BY:	AK, AP, DL
CHECKED BY:	AD
SUPV:	
DATE:	03/05/2019


HAWAII ENGINEERING GROUP, Inc.
Civil & Structural Engineers
1088 BISHOP STREET #2506
HONOLULU, HI 96813
Tel: 808-533-2092

JOB NO.

SHEET C075
83 OF 225 SHTS


FILE ___ DRAWER ___ ___ FOLDER ___ ___

Plot date: 15-Apr-2020
Full Size Plot

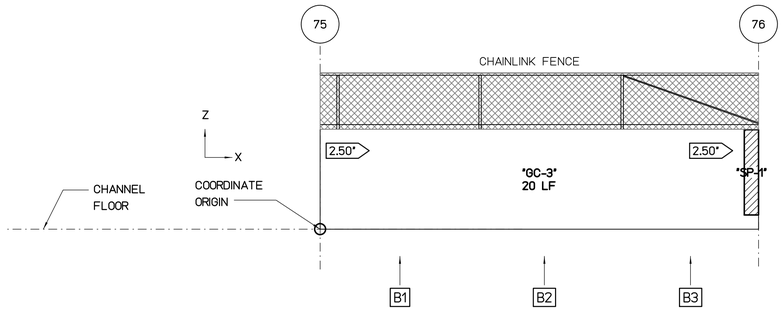


WALL "B" FLATTEN VIEW

SCALE : 3/16" = 1'-0"

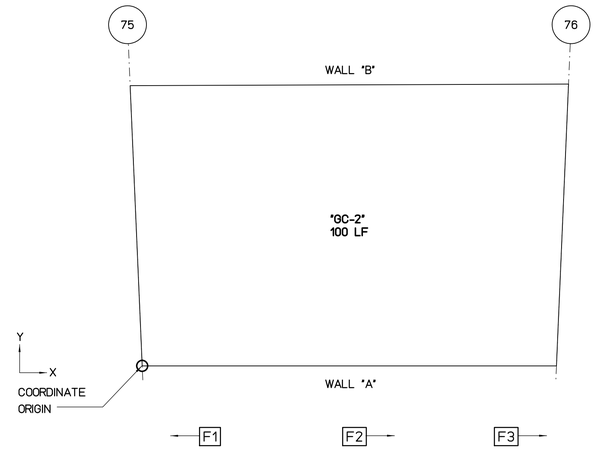

FLOOR PLAN VIEW

SCALE : 3/16" = 1'-0"

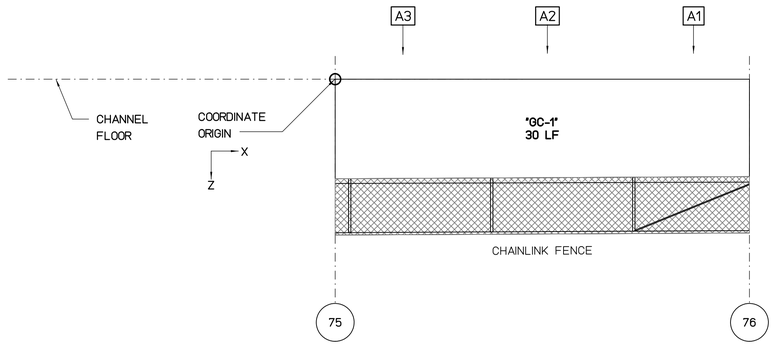

WALL "A" FLATTEN VIEW

SCALE : 3/16" = 1'-0"

REPAIR LEGEND AND NOTES:

- [2] CRACK AND SPALL REPAIR TYPES, SEE SHEETS SR201 AND SR202 FOR DETAILS. TYPE [*] INDICATES NO-REPAIR
- (A) CHAINLINK FENCE REPAIR TYPES, SEE SHEETS SF201 AND SF202 FOR DETAILS
- 1.0> TOP OF WALL LEANING DISTANCE TOWARD CHANNEL IN INCHES, SEE SHEETS SL101 TO SL207 FOR CONCRETE LINING

PHOTO LEGEND:

- [A1] WALL "A" ELEVATION PHOTO IDENTIFICATION SEE FLATTEN VIEW FOR PHOTO LOCATION
- [B1] WALL "B" ELEVATION PHOTO IDENTIFICATION SEE FLATTEN VIEW FOR PHOTO LOCATION
- [F1] CHANNEL FLOOR PHOTO IDENTIFICATION SEE FLOOR PLAN VIEW FOR PHOTO LOCATION

B1



B2



B3



F1



F2



F3



A1



A2



A3



SPALL REPAIR CHART

MARK	LOCATION	REPAIR TYPE	SPALL DIMENSION L	SPALL DIMENSION W	SPALL DIMENSION D	SPALL VOLUME	SPALL CENTER COORDINATE X	SPALL CENTER COORDINATE Y OR Z	RATING
"SP-1"	WALL "B"	[*]	12	72	3	2592	30.4	4	6

CHAINLINK FENCE REPAIR CHART

MARK	LOCATION	REPAIR TYPE	POSTS	TOP RAIL	BOTTOM WIRE	BRACE	FABRIC

CRACK REPAIR CHART

MARK	LOCATION	REPAIR TYPE	GENERAL CRACKS (LF)	MAJOR CRACKS WIDTH (IN)	MAJOR CRACKS LENGTH (FT)	MAJOR CRACKS START PNT X	MAJOR CRACKS START PNT Y,Z	MAJOR CRACKS END PNT X	MAJOR CRACKS END PNT Y,Z	RATING
"GC-1"	WALL "A"	[*]	30	-	-	-	-	-	-	8
"GC-2"	FLOOR	[*]	100	-	-	-	-	-	-	8
"GC-3"	WALL "B"	[*]	20	-	-	-	-	-	-	8

NOTES:

1- CONCRETE LINING IS PROVIDED IN THIS SEGMENT SEE SHEET SL201

2- THERE IS NO SPALL AND CRACK REPAIRS IN THIS SEGMENT

GRAPHIC SCALES:

0 1' 2' 4' 8' 12' 16'

3/16"=1'-0"

REVISION NO.	DATE	REVISIONS	BY

ATHER R. DAR
LICENSED PROFESSIONAL ENGINEER
No. 7808-S
HAWAII U.S.A.
Exp. Date: 4-30-20

THIS WORK WAS PREPARED BY ME OR UNDER MY SUPERVISION AND CONSTRUCTION OF THIS PROJECT WILL BE UNDER MY OBSERVATION

DEPARTMENT OF HAWAIIAN HOMELAND

NANAKULI FLOOD CONTROL CHANNEL IMPROVEMENTS NANAKULI VALLEY, OAHU HAWAII

CHANNEL SEGMENT 076 REPAIR DETAILS

DESIGNED BY:	TTP
DRAWN BY:	AK, AP, DL
CHECKED BY:	AD
SUPV:	
DATE:	03/05/2019

HAWAII ENGINEERING GROUP, Inc.
Civil & Structural Engineers
1088 BISHOP STREET #2506
HONOLULU, HI 96813
Tel: 808-533-2092


JOB NO.

SHEET C076
84 OF 225 SHTS

FILE ___ DRAWER ___ ___ FOLDER ___ ___


Plot date: 15-Apr-2020

Full Size Plot

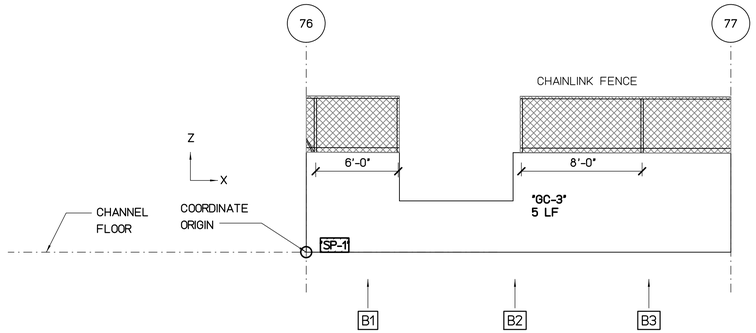


WALL "B" FLATTEN VIEW

SCALE : 3/16" = 1'-0"

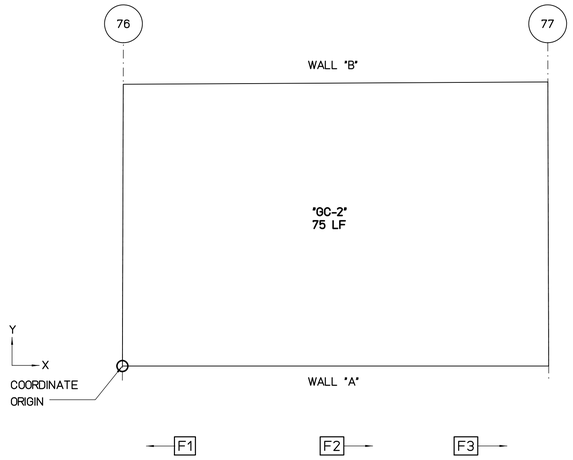

FLOOR PLAN VIEW

SCALE : 3/16" = 1'-0"

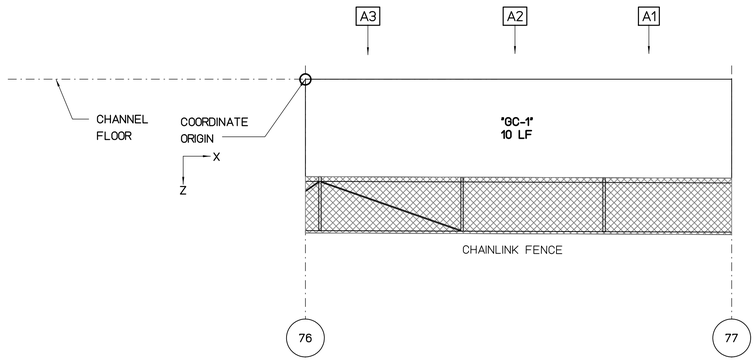

WALL "A" FLATTEN VIEW

SCALE : 3/16" = 1'-0"

REPAIR LEGEND AND NOTES:

- 2 — CRACK AND SPALL REPAIR TYPES, SEE SHEETS SR201 AND SR202 FOR DETAILS. TYPE ⊠ INDICATES NO-REPAIR
- Ⓐ — CHAINLINK FENCE REPAIR TYPES, SEE SHEETS SF201 AND SF202 FOR DETAILS
- 1.0 — TOP OF WALL LEANING DISTANCE TOWARD CHANNEL IN INCHES, SEE SHEETS SL101 TO SL207 FOR CONCRETE LINING

PHOTO LEGEND:

- A1 — WALL "A" ELEVATION PHOTO IDENTIFICATION SEE FLATTEN VIEW FOR PHOTO LOCATION
- B1 — WALL "B" ELEVATION PHOTO IDENTIFICATION SEE FLATTEN VIEW FOR PHOTO LOCATION
- F1 — CHANNEL FLOOR PHOTO IDENTIFICATION SEE FLOOR PLAN VIEW FOR PHOTO LOCATION

B1



B2



B3



F1



F2



F3



A1



A2



A3



SPALL REPAIR CHART

MARK	LOCATION	REPAIR TYPE	SPALL DIMENSION L	SPALL DIMENSION W	SPALL DIMENSION D	SPALL VOLUME	SPALL CENTER COORDINATE X	SPALL CENTER COORDINATE Y OR Z	RATING
"SP-1"	WALL "B"	⊠	24	12	2	576	2	0.5	7

CHAINLINK FENCE REPAIR CHART

MARK	LOCATION	REPAIR TYPE	POSTS	TOP RAIL	BOTTOM WIRE	BRACE	FABRIC

CRACK REPAIR CHART

MARK	LOCATION	REPAIR TYPE	GENERAL CRACKS (LF)	MAJOR CRACKS WIDTH (IN)	MAJOR CRACKS LENGTH (FT)	MAJOR CRACKS START PNT X	MAJOR CRACKS START PNT Y,Z	MAJOR CRACKS END PNT X	MAJOR CRACKS END PNT Y,Z	RATING
"GC-1"	WALL "A"	⊠	10	-	-	-	-	-	-	8
"GC-2"	FLOOR	⊠	75	-	-	-	-	-	-	8
"GC-3"	WALL "B"	⊠	5	-	-	-	-	-	-	9

NOTES:

1- CONCRETE LINING IS PROVIDED IN THIS SEGMENT SEE SHEET SL201

2- THERE IS NO SPALL AND CRACK REPAIRS IN THIS SEGMENT

GRAPHIC SCALES:

0 1' 2' 4' 8' 12' 16'

3/16"=1'-0"

REVISION NO.	DATE	REVISIONS	BY

ATHER R. DAR
LICENSED PROFESSIONAL ENGINEER
No. 7808-S
HAWAII U.S.A.
Exp. Date: 4-30-20

THIS WORK WAS PREPARED BY ME OR UNDER MY SUPERVISION AND CONSTRUCTION OF THIS PROJECT WILL BE UNDER MY OBSERVATION

DEPARTMENT OF HAWAIIAN HOMELAND

NANAKULI FLOOD CONTROL CHANNEL IMPROVEMENTS NANAKULI VALLEY, OAHU HAWAII

CHANNEL SEGMENT 077 REPAIR DETAILS

DESIGNED BY:	TTP
DRAWN BY:	AK, AP, DL
CHECKED BY:	AD
SUPV:	
DATE:	03/05/2019


HAWAII ENGINEERING GROUP, Inc.
Civil & Structural Engineers
1088 BISHOP STREET #2506
HONOLULU, HI 96813
Tel: 808-533-2092

JOB NO.

SHEET C077
85 OF 225 SHTS


FILE ___ DRAWER ___ ___ FOLDER ___ ___

Plot date: 15-Apr-2020
Full Size Plot

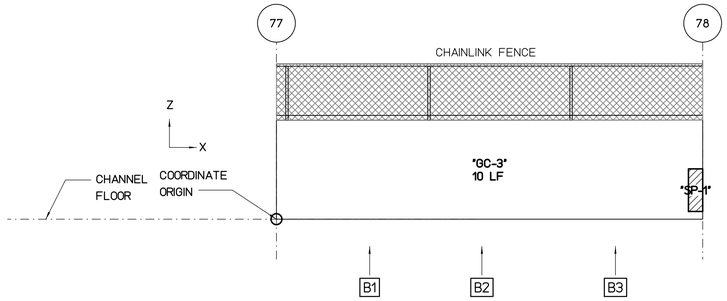


WALL "B" FLATTEN VIEW

SCALE : 3/16" = 1'-0"

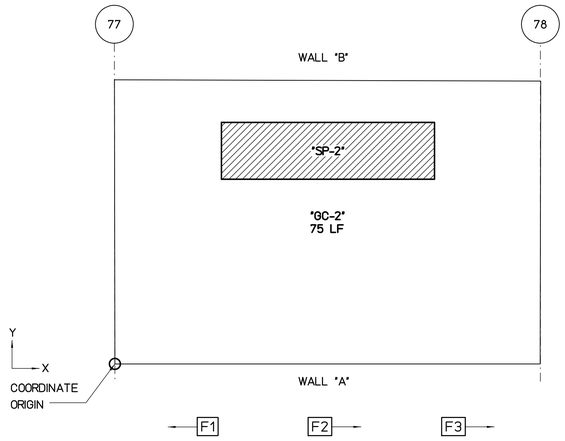

FLOOR PLAN VIEW

SCALE : 3/16" = 1'-0"

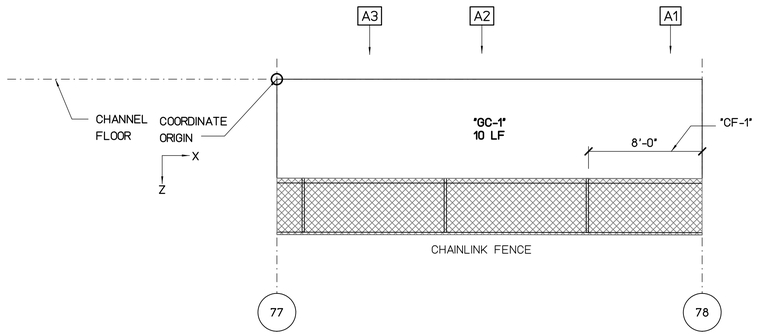

WALL "A" FLATTEN VIEW

SCALE : 3/16" = 1'-0"

REPAIR LEGEND AND NOTES:

- 2 — CRACK AND SPALL REPAIR TYPES, SEE SHEETS SR201 AND SR202 FOR DETAILS. TYPE [*] INDICATES NO-REPAIR
- (A) — CHAINLINK FENCE REPAIR TYPES, SEE SHEETS SF201 AND SF202 FOR DETAILS
- 1.0 — TOP OF WALL LEANING DISTANCE TOWARD CHANNEL IN INCHES, SEE SHEETS SL101 TO SL207 FOR CONCRETE LINING

PHOTO LEGEND:

- A1 — WALL "A" ELEVATION PHOTO IDENTIFICATION SEE FLATTEN VIEW FOR PHOTO LOCATION
- B1 — WALL "B" ELEVATION PHOTO IDENTIFICATION SEE FLATTEN VIEW FOR PHOTO LOCATION
- F1 — CHANNEL FLOOR PHOTO IDENTIFICATION SEE FLOOR PLAN VIEW FOR PHOTO LOCATION

B1



B2



B3



F1



F2



F3



A1



A2



A3



SPALL REPAIR CHART

MARK	LOCATION	REPAIR TYPE	SPALL DIMENSION L	SPALL DIMENSION W	SPALL DIMENSION D	SPALL VOLUME	SPALL CENTER COORDINATE X	SPALL CENTER COORDINATE Y OR Z	RATING
"SP-1"	WALL "B"	3	12	36	2	864	29.5	2	7
"SP-2"	FLOOR	3	180	48	2	17280	15	15	7

CHAINLINK FENCE REPAIR CHART

MARK	LOCATION	REPAIR TYPE	POSTS	TOP RAIL	BOTTOM WIRE	BRACE	FABRIC
"CF-1"	WALL "A"	(E)	-	-	-	-	DAMAGED 8'x4'

CRACK REPAIR CHART

MARK	LOCATION	REPAIR TYPE	GENERAL CRACKS (LF)	MAJOR CRACKS WIDTH (IN)	MAJOR CRACKS LENGTH (FT)	MAJOR CRACKS START PNT X	MAJOR CRACKS START PNT Y,Z	MAJOR CRACKS END PNT X	MAJOR CRACKS END PNT Y,Z	RATING
"GC-1"	WALL "A"	*	10	-	-	-	-	-	-	8
"GC-2"	FLOOR	*	75	-	-	-	-	-	-	8
"GC-3"	WALL "B"	*	10	-	-	-	-	-	-	8

GRAPHIC SCALES:

0 1' 2' 4' 8' 12' 16'

3/16"=1'-0"

REVISION NO.	DATE	REVISIONS	BY

ATHER R. DAR
LICENSED PROFESSIONAL ENGINEER
No. 7808-S
HAWAII U.S.A.
Exp. Date: 4-30-20

THIS WORK WAS PREPARED BY ME OR UNDER MY SUPERVISION AND CONSTRUCTION OF THIS PROJECT WILL BE UNDER MY OBSERVATION

DEPARTMENT OF HAWAIIAN HOMELAND

NANAKULI FLOOD CONTROL
CHANNEL IMPROVEMENTS
NANAKULI VALLEY, OAHU HAWAII

CHANNEL SEGMENT 078 REPAIR DETAILS

DESIGNED BY:	TTP
DRAWN BY:	AK, AP, DL
CHECKED BY:	AD
SUPV:	
DATE:	03/05/2019


HAWAII ENGINEERING GROUP, Inc.
Civil & Structural Engineers
1088 BISHOP STREET #2506
HONOLULU, HI 96813
Tel: 808-533-2092

JOB NO.

SHEET C078
86 OF 225 SHTS


FILE ___ DRAWER ___ ___ FOLDER ___ ___

Plot date: 15-Apr-2020
Full Size Plot

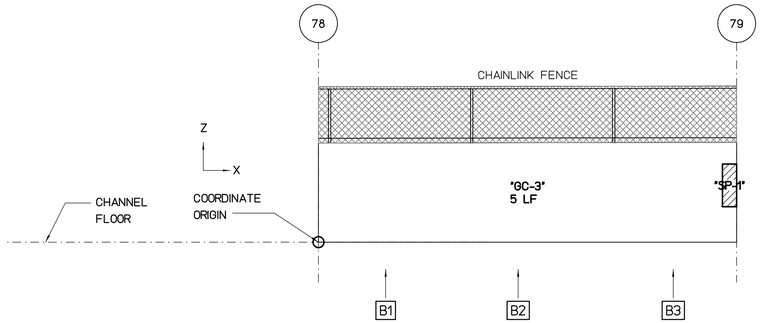


WALL "B" FLATTEN VIEW

SCALE : 3/16" = 1'-0"

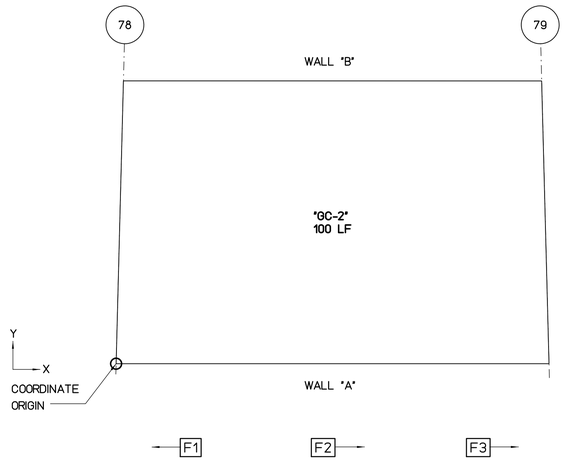

FLOOR PLAN VIEW

SCALE : 3/16" = 1'-0"

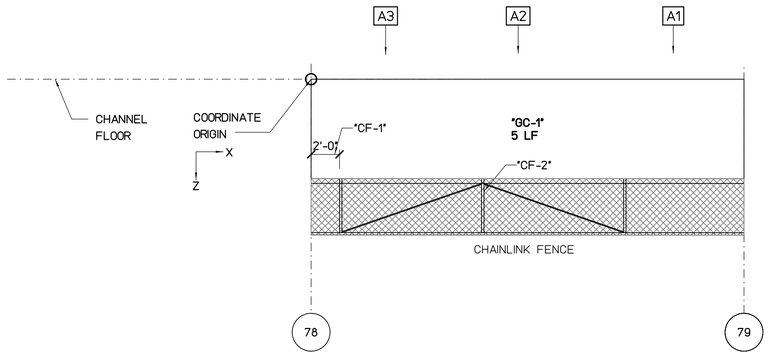

WALL "A" FLATTEN VIEW

SCALE : 3/16" = 1'-0"

REPAIR LEGEND AND NOTES:

- [2] CRACK AND SPALL REPAIR TYPES, SEE SHEETS SR201 AND SR202 FOR DETAILS. TYPE [*] INDICATES NO-REPAIR
- (A) CHAINLINK FENCE REPAIR TYPES, SEE SHEETS SF201 AND SF202 FOR DETAILS
- [1.0] TOP OF WALL LEANING DISTANCE TOWARD CHANNEL IN INCHES, SEE SHEETS SL101 TO SL207 FOR CONCRETE LINING

PHOTO LEGEND:

- [A1] WALL "A" ELEVATION PHOTO IDENTIFICATION SEE FLATTEN VIEW FOR PHOTO LOCATION
- [B1] WALL "B" ELEVATION PHOTO IDENTIFICATION SEE FLATTEN VIEW FOR PHOTO LOCATION
- [F1] CHANNEL FLOOR PHOTO IDENTIFICATION SEE FLOOR PLAN VIEW FOR PHOTO LOCATION

B1



B2



B3



F1



F2



F3



A1



A2



A3



SPALL REPAIR CHART

MARK	LOCATION	REPAIR TYPE	SPALL DIMENSION			SPALL VOLUME	SPALL CENTER COORDINATE		RATING
			L	W	D		X	Y OR Z	
"SP-1"	WALL "B"	[3]	12	36	2	864	28.9	4	7

CHAINLINK FENCE REPAIR CHART

MARK	LOCATION	REPAIR TYPE	POSTS	TOP RAIL	BOTTOM WIRE	BRACE	FABRIC
"CF-1"	WALL "A"	(E)	-	-	-	-	DAMAGED 2'x4'
"CF-2"	WALL "A"	(A)	BENT 1	-	-	-	-

CRACK REPAIR CHART

MARK	LOCATION	REPAIR TYPE	GENERAL CRACKS (LF)	MAJOR CRACKS						RATING
				WIDTH (IN)	LENGTH (FT)	START PNT X	START PNT Y,Z	END PNT X	END PNT Y,Z	
"GC-1"	WALL "A"	[*]	5	-	-	-	-	-	-	9
"GC-2"	FLOOR	[*]	100	-	-	-	-	-	-	8
"GC-3"	WALL "B"	[*]	5	-	-	-	-	-	-	9

GRAPHIC SCALES:

0 1' 2' 4' 8' 12' 16'

3/16"=1'-0"

REVISION NO.	DATE	REVISIONS	BY

ARTHER R. DAR
LICENSED PROFESSIONAL ENGINEER
No. 7808-S
HAWAII U.S.A.
Exp. Date: 4-30-20

THIS WORK WAS PREPARED BY ME OR UNDER MY SUPERVISION AND CONSTRUCTION OF THIS PROJECT WILL BE UNDER MY OBSERVATION

DEPARTMENT OF HAWAIIAN HOMELAND

NANAKULI FLOOD CONTROL CHANNEL IMPROVEMENTS NANAKULI VALLEY, OAHU HAWAII

CHANNEL SEGMENT [079] REPAIR DETAILS

DESIGNED BY:	TTP
DRAWN BY:	AK, AP, DL
CHECKED BY:	AD
SUPV:	
DATE:	03/05/2019


HAWAII ENGINEERING GROUP, Inc.
Civil & Structural Engineers
1088 BISHOP STREET #2506
HONOLULU, HI 96813
Tel: 808-533-2092

JOB NO.

SHEET C079
87 OF 225 SHTS


FILE ___ DRAWER ___ ___ FOLDER ___ ___

Plot date: 15-Apr-2020
Full Size Plot

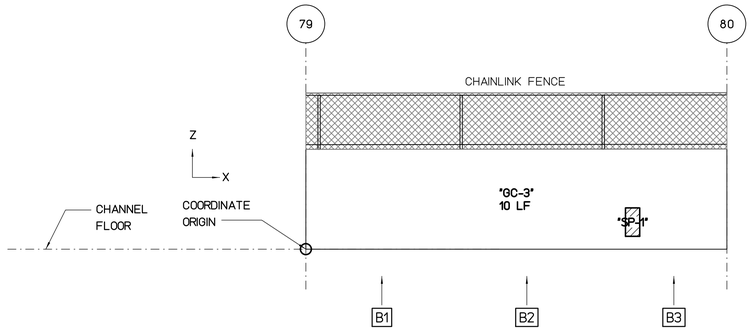


WALL "B" FLATTEN VIEW

SCALE : 3/16" = 1'-0"

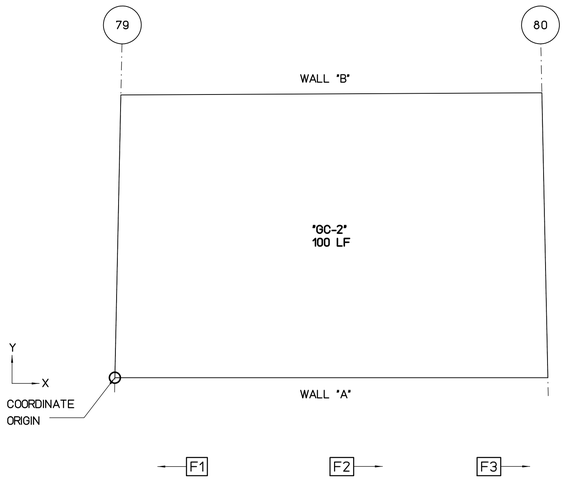

FLOOR PLAN VIEW

SCALE : 3/16" = 1'-0"

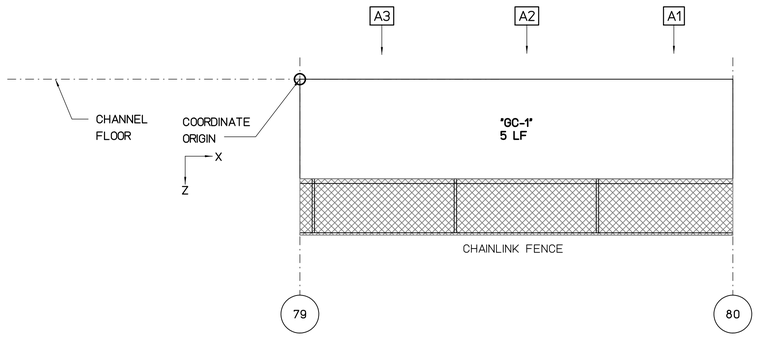

WALL "A" FLATTEN VIEW

SCALE : 3/16" = 1'-0"

REPAIR LEGEND AND NOTES:

- [2] CRACK AND SPALL REPAIR TYPES, SEE SHEETS SR201 AND SR202 FOR DETAILS. TYPE [*] INDICATES NO-REPAIR
- (A) CHAINLINK FENCE REPAIR TYPES, SEE SHEETS SF201 AND SF202 FOR DETAILS
- [1.0] TOP OF WALL LEANING DISTANCE TOWARD CHANNEL IN INCHES, SEE SHEETS SL101 TO SL207 FOR CONCRETE LINING

PHOTO LEGEND:

- [A1] WALL "A" ELEVATION PHOTO IDENTIFICATION SEE FLATTEN VIEW FOR PHOTO LOCATION
- [B1] WALL "B" ELEVATION PHOTO IDENTIFICATION SEE FLATTEN VIEW FOR PHOTO LOCATION
- [F1] CHANNEL FLOOR PHOTO IDENTIFICATION SEE FLOOR PLAN VIEW FOR PHOTO LOCATION

B1



B2



B3



F1



F2



F3



A1



A2



A3



SPALL REPAIR CHART

MARK	LOCATION	REPAIR TYPE	SPALL DIMENSION L	SPALL DIMENSION W	SPALL DIMENSION D	SPALL VOLUME	SPALL CENTER COORDINATE X	SPALL CENTER COORDINATE Y OR Z	RATING
"SP-1"	WALL "B"	[3]	12	24	2	576	23	1.9	6

CHAINLINK FENCE REPAIR CHART

MARK	LOCATION	REPAIR TYPE	POSTS	TOP RAIL	BOTTOM WIRE	BRACE	FABRIC

CRACK REPAIR CHART

MARK	LOCATION	REPAIR TYPE	GENERAL CRACKS (LF)	MAJOR CRACKS WIDTH (IN)	MAJOR CRACKS LENGTH (FT)	MAJOR CRACKS START PNT X	MAJOR CRACKS START PNT Y,Z	MAJOR CRACKS END PNT X	MAJOR CRACKS END PNT Y,Z	RATING
"GC-1"	WALL "A"	[*]	5	-	-	-	-	-	-	9
"GC-2"	FLOOR	[*]	100	-	-	-	-	-	-	8
"GC-3"	WALL "B"	[*]	10	-	-	-	-	-	-	8

GRAPHIC SCALES:

0 1' 2' 4' 8' 12' 16'

3/16"=1'-0"

REVISION NO.	DATE	REVISIONS	BY

ATHER R. DAR
LICENSED PROFESSIONAL ENGINEER
No. 7808-S
HAWAII U.S.A.
Exp. Date: 4-30-20

THIS WORK WAS PREPARED BY ME OR UNDER MY SUPERVISION AND CONSTRUCTION OF THIS PROJECT WILL BE UNDER MY OBSERVATION

DEPARTMENT OF HAWAIIAN HOMELAND

NANAKULI FLOOD CONTROL CHANNEL IMPROVEMENTS NANAKULI VALLEY, OAHU HAWAII

CHANNEL SEGMENT [080] REPAIR DETAILS

DESIGNED BY:	TTP
DRAWN BY:	AK, AP, DL
CHECKED BY:	AD
SUPV:	
DATE:	03/05/2019


HAWAII ENGINEERING GROUP, Inc.
Civil & Structural Engineers
1088 BISHOP STREET #2506
HONOLULU, HI 96813
Tel: 808-533-2092

JOB NO.

SHEET C080
88 OF 225 SHTS


FILE ___ DRAWER ___ ___ FOLDER ___ ___

Plot date: 15-Apr-2020
Full Size Plot

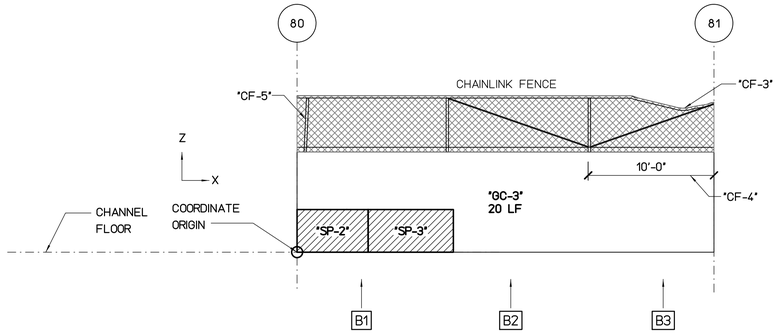


WALL "B" FLATTEN VIEW

SCALE : 3/16" = 1'-0"

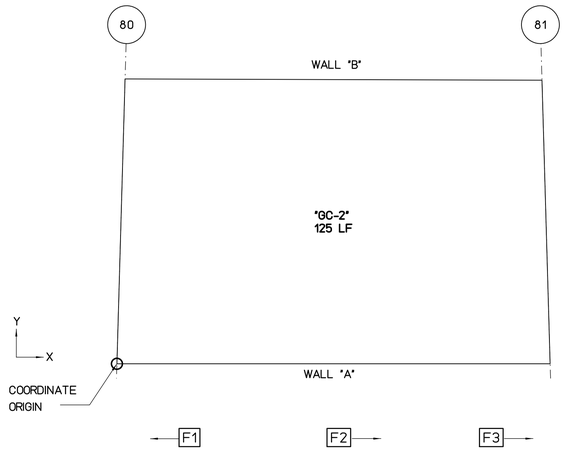

FLOOR PLAN VIEW

SCALE : 3/16" = 1'-0"

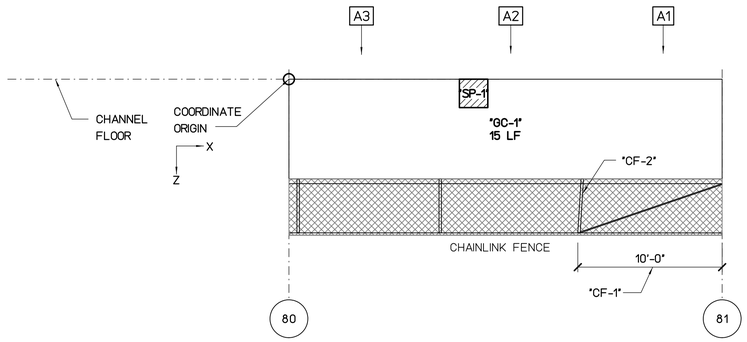

WALL "A" FLATTEN VIEW

SCALE : 3/16" = 1'-0"

REPAIR LEGEND AND NOTES:

- 2 — CRACK AND SPALL REPAIR TYPES, SEE SHEETS SR201 AND SR202 FOR DETAILS. TYPE [*] INDICATES NO-REPAIR
- (A) — CHAINLINK FENCE REPAIR TYPES, SEE SHEETS SF201 AND SF202 FOR DETAILS
- 1.0 — TOP OF WALL LEANING DISTANCE TOWARD CHANNEL IN INCHES, SEE SHEETS SL101 TO SL207 FOR CONCRETE LINING

PHOTO LEGEND:

- A1 — WALL "A" ELEVATION PHOTO IDENTIFICATION SEE FLATTEN VIEW FOR PHOTO LOCATION
- B1 — WALL "B" ELEVATION PHOTO IDENTIFICATION SEE FLATTEN VIEW FOR PHOTO LOCATION
- F1 — CHANNEL FLOOR PHOTO IDENTIFICATION SEE FLOOR PLAN VIEW FOR PHOTO LOCATION

B1



B2



B3



F1



F2



F3



A1



A2



A3



SPALL REPAIR CHART

MARK	LOCATION	REPAIR TYPE	SPALL DIMENSION L	SPALL DIMENSION W	SPALL DIMENSION D	SPALL VOLUME	SPALL CENTER COORDINATE X	SPALL CENTER COORDINATE Y OR Z	RATING
"SP-1"	WALL "A"	3	24	24	3	1728	13	0.5	6
"SP-2"	WALL "B"	3	60	36	3	6480	2	1	6
"SP-3"	WALL "B"	3	72	36	2	5184	6	1	7

CHAINLINK FENCE REPAIR CHART

MARK	LOCATION	REPAIR TYPE	POSTS	TOP RAIL	BOTTOM WIRE	BRACE	FABRIC
"CF-1"	WALL "A"	C	-	CORRODED 10'	-	-	-
"CF-2"	WALL "A"	A	BENT 1	-	-	-	-
"CF-3"	WALL "B"	C	-	BENT 30'	-	-	-
"CF-4"	WALL "B"	E	-	-	-	-	DAMAGED 10'x4'
"CF-5"	WALL "B"	A	BENT 1	-	-	-	-

CRACK REPAIR CHART

MARK	LOCATION	REPAIR TYPE	GENERAL CRACKS (LF)	MAJOR CRACKS WIDTH (IN)	MAJOR CRACKS LENGTH (FT)	MAJOR CRACKS START PNT X	MAJOR CRACKS START PNT Y,Z	MAJOR CRACKS END PNT X	MAJOR CRACKS END PNT Y,Z	RATING
"GC-1"	WALL "A"	*	15	-	-	-	-	-	-	8
"GC-2"	FLOOR	*	125	-	-	-	-	-	-	8
"GC-3"	WALL "B"	*	20	-	-	-	-	-	-	8

GRAPHIC SCALES:

0 1' 2' 4' 8' 12' 16'

3/16"=1'-0"

REVISION NO.	DATE	REVISIONS	BY

ATHER R. DAR
LICENSED PROFESSIONAL ENGINEER
No. 7808-S
HAWAII U.S.A.
Exp. Date: 4-30-20

THIS WORK WAS PREPARED BY ME OR UNDER MY SUPERVISION AND CONSTRUCTION OF THIS PROJECT WILL BE UNDER MY OBSERVATION

DEPARTMENT OF HAWAIIAN HOMELAND

NANAKULI FLOOD CONTROL CHANNEL IMPROVEMENTS NANAKULI VALLEY, OAHU HAWAII

CHANNEL SEGMENT 081 REPAIR DETAILS


DESIGNED BY:	TTP
DRAWN BY:	AK, AP, DL
CHECKED BY:	AD
SUPV:	
DATE:	03/05/2019

HAWAII ENGINEERING GROUP, Inc.
Civil & Structural Engineers
1088 BISHOP STREET #2506
HONOLULU, HI 96813
Tel: 808-533-2092

JOB NO.


SHEET C081
89 OF 225 SHTS

FILE ___ DRAWER ___ ___ FOLDER ___ ___

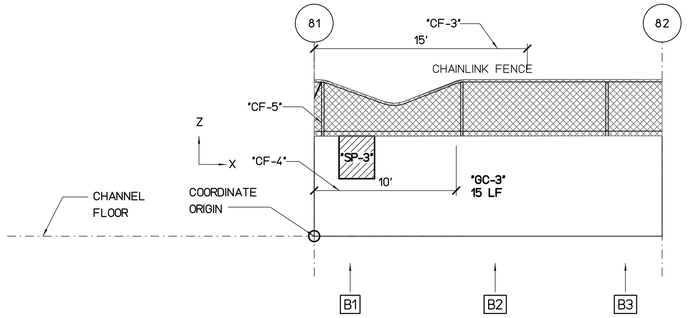


WALL "B" FLATTEN VIEW

SCALE : 3/16" = 1'-0"

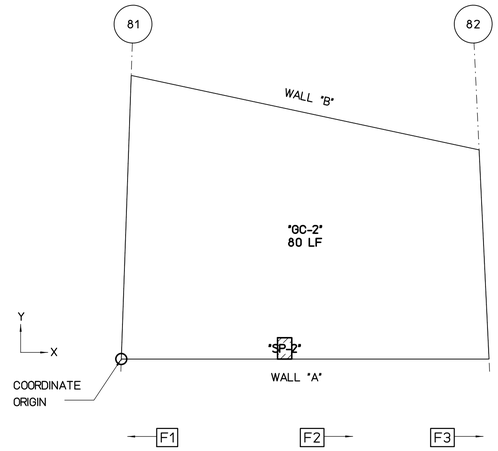

FLOOR PLAN VIEW

SCALE : 3/16" = 1'-0"

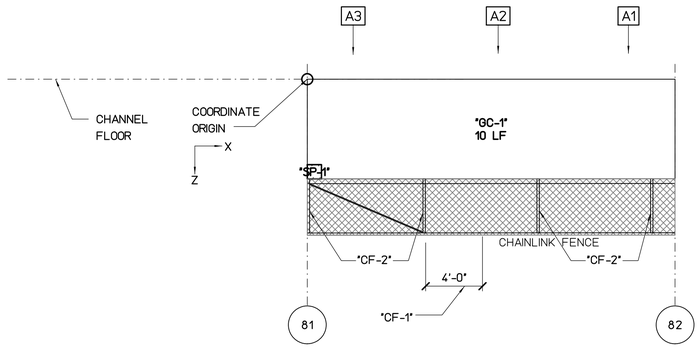

WALL "A" FLATTEN VIEW

SCALE : 3/16" = 1'-0"

REPAIR LEGEND AND NOTES:

- 2 — CRACK AND SPALL REPAIR TYPES, SEE SHEETS SR201 AND SR202 FOR DETAILS. TYPE ⊠ INDICATES NO-REPAIR
- Ⓐ — CHAINLINK FENCE REPAIR TYPES, SEE SHEETS SF201 AND SF202 FOR DETAILS
- 1.0 — TOP OF WALL LEANING DISTANCE TOWARD CHANNEL IN INCHES, SEE SHEETS SL101 TO SL207 FOR CONCRETE LINING

PHOTO LEGEND:

- A1 — WALL "A" ELEVATION PHOTO IDENTIFICATION SEE FLATTEN VIEW FOR PHOTO LOCATION
- B1 — WALL "B" ELEVATION PHOTO IDENTIFICATION SEE FLATTEN VIEW FOR PHOTO LOCATION
- F1 — CHANNEL FLOOR PHOTO IDENTIFICATION SEE FLOOR PLAN VIEW FOR PHOTO LOCATION

B1



B2



B3



F1



F2



F3



A1



A2



A3



SPALL REPAIR CHART

MARK	LOCATION	REPAIR TYPE	SPALL DIMENSION L	SPALL DIMENSION W	SPALL DIMENSION D	SPALL VOLUME	SPALL CENTER COORDINATE X	SPALL CENTER COORDINATE Y OR Z	RATING
"SP-1"	WALL "A"	3	12	12	6	864	0.5	6.5	6
"SP-2"	FLOOR	3	12	18	3	648	11.5	0.8	7
"SP-3"	WALL "B"	3	30	36	2	2160	3	5.5	7

CHAINLINK FENCE REPAIR CHART

MARK	LOCATION	REPAIR TYPE	POSTS	TOP RAIL	BOTTOM WIRE	BRACE	FABRIC
"CF-1"	WALL "A"	Ⓒ	-	BENT 4'	-	-	-
"CF-2"	WALL "A"	Ⓐ	CORRODED 4	-	-	-	-
"CF-3"	WALL "B"	Ⓒ	-	BENT 15'	-	-	-
"CF-4"	WALL "B"	Ⓔ	-	-	-	-	DAMAGED 10'x4'
"CF-5"	WALL "B"	Ⓐ	BENT 1	-	-	-	-

CRACK REPAIR CHART

MARK	LOCATION	REPAIR TYPE	GENERAL CRACKS (LF)	MAJOR CRACKS WIDTH (IN)	MAJOR CRACKS LENGTH (FT)	MAJOR CRACKS START PNT X	MAJOR CRACKS START PNT Y,Z	MAJOR CRACKS END PNT X	MAJOR CRACKS END PNT Y,Z	RATING
"GC-1"	WALL "A"	⊠	10	-	-	-	-	-	-	8
"GC-2"	FLOOR	⊠	80	-	-	-	-	-	-	8
"GC-3"	WALL "B"	⊠	15	-	-	-	-	-	-	8

GRAPHIC SCALES:

0 1' 2' 4' 8' 12' 16'

3/16"=1'-0"

REVISION NO.	DATE	REVISIONS	BY

ARTHER R. DAR
LICENSED PROFESSIONAL ENGINEER
No. 7808-S
HAWAII U.S.A.

Exp. Date: 4-30-20

THIS WORK WAS PREPARED BY ME OR UNDER MY SUPERVISION AND CONSTRUCTION OF THIS PROJECT WILL BE UNDER MY OBSERVATION

DEPARTMENT OF HAWAIIAN HOMELAND

NANAKULI FLOOD CONTROL CHANNEL IMPROVEMENTS NANAKULI VALLEY, OAHU HAWAII

CHANNEL SEGMENT 082 REPAIR DETAILS

DESIGNED BY:	TTP
DRAWN BY:	AK, AP, DL
CHECKED BY:	AD
SUPV:	
DATE:	03/05/2019

HAWAII ENGINEERING GROUP, Inc.
Civil & Structural Engineers
1088 BISHOP STREET #2506
HONOLULU, HI 96813
Tel: 808-533-2092

JOB NO.


SHEET C082

90 OF 225 SHTS

FILE ___ DRAWER ___ ___ FOLDER ___ ___


Plot date: 15-Apr-2020

Full Size Plot

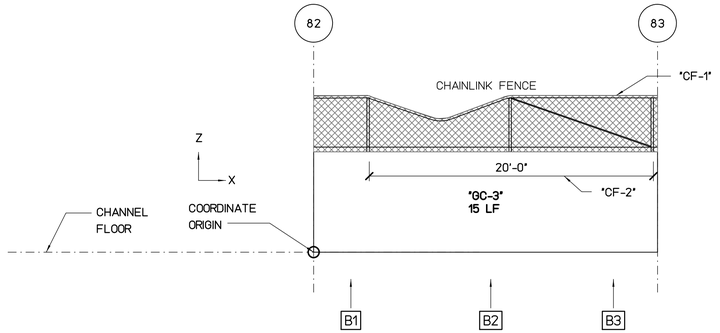


WALL "B" FLATTEN VIEW

SCALE : 3/16" = 1'-0"

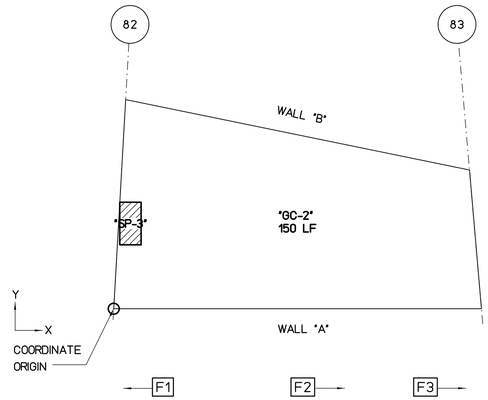

FLOOR PLAN VIEW

SCALE : 3/16" = 1'-0"

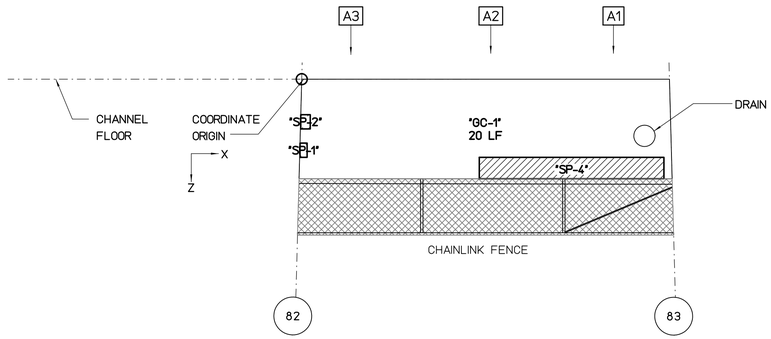

WALL "A" FLATTEN VIEW

SCALE : 3/16" = 1'-0"

REPAIR LEGEND AND NOTES:

- 2 — CRACK AND SPALL REPAIR TYPES, SEE SHEETS SR201 AND SR202 FOR DETAILS. TYPE * INDICATES NO-REPAIR
- Ⓐ — CHAINLINK FENCE REPAIR TYPES, SEE SHEETS SF201 AND SF202 FOR DETAILS
- 1.0 — TOP OF WALL LEANING DISTANCE TOWARD CHANNEL IN INCHES, SEE SHEETS SL101 TO SL207 FOR CONCRETE LINING

PHOTO LEGEND:

- A1 — WALL "A" ELEVATION PHOTO IDENTIFICATION SEE FLATTEN VIEW FOR PHOTO LOCATION
- B1 — WALL "B" ELEVATION PHOTO IDENTIFICATION SEE FLATTEN VIEW FOR PHOTO LOCATION
- F1 — CHANNEL FLOOR PHOTO IDENTIFICATION SEE FLOOR PLAN VIEW FOR PHOTO LOCATION

B1



B2



B3



F1



F2



F3



A1



A2



A3



SPALL REPAIR CHART

MARK	LOCATION	REPAIR TYPE	SPALL DIMENSION L	SPALL DIMENSION W	SPALL DIMENSION D	SPALL VOLUME	SPALL CENTER COORDINATE X	SPALL CENTER COORDINATE Y OR Z	RATING
"SP-1"	WALL "A"	3	6	12	2	144	0.1	5	7
"SP-2"	WALL "A"	3	8	12	2	192	0.3	3	7
"SP-3"	FLOOR	3	18	36	2	1296	1.2	6	7
"SP-4"	WALL "A"	3	156	18	2	5616	19	6.3	7

CHAINLINK FENCE REPAIR CHART

MARK	LOCATION	REPAIR TYPE	POSTS	TOP RAIL	BOTTOM WIRE	BRACE	FABRIC
"CF-1"	WALL "B"	Ⓒ	-	BENT 20'	-	-	-
"CF-2"	WALL "B"	Ⓔ	-	-	-	-	DAMAGED 20'x4'

CRACK REPAIR CHART

MARK	LOCATION	REPAIR TYPE	GENERAL CRACKS (LF)	MAJOR CRACKS WIDTH (IN)	MAJOR CRACKS LENGTH (FT)	MAJOR CRACKS START PNT X	MAJOR CRACKS START PNT Y,Z	MAJOR CRACKS END PNT X	MAJOR CRACKS END PNT Y,Z	RATING
"GC-1"	WALL "A"	*	20	-	-	-	-	-	-	8
"GC-2"	FLOOR	*	150	-	-	-	-	-	-	8
"GC-3"	WALL "B"	*	15	-	-	-	-	-	-	8

GRAPHIC SCALES:

0 1' 2' 4' 8' 12' 16'

3/16"=1'-0"

REVISION NO.	DATE	REVISIONS	BY

ARTHER R. DAR
LICENSED PROFESSIONAL ENGINEER
No. 7808-S
HAWAII U.S.A.

Exp. Date: 4-30-20

THIS WORK WAS PREPARED BY ME OR UNDER MY SUPERVISION AND CONSTRUCTION OF THIS PROJECT WILL BE UNDER MY OBSERVATION

DEPARTMENT OF HAWAIIAN HOMELAND

NANAKULI FLOOD CONTROL
CHANNEL IMPROVEMENTS
NANAKULI VALLEY, OAHU HAWAII

CHANNEL SEGMENT 083 REPAIR DETAILS

DESIGNED BY:	TTP
DRAWN BY:	AK, AP, DL
CHECKED BY:	AD
SUPV:	
DATE:	03/05/2019

HAWAII ENGINEERING GROUP, Inc.
Civil & Structural Engineers
1088 BISHOP STREET #2506
HONOLULU, HI 96813
Tel: 808-533-2092

JOB NO.


SHEET C083
91 OF 225 SHTS

FILE ___ DRAWER ___ ___ FOLDER ___ ___

Plot date: 15-Apr-2020


Full Size Plot

Plot date: 15-Apr-2020
Full Size Plot

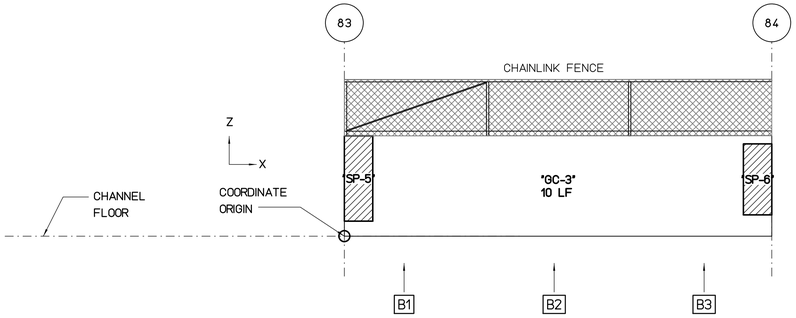


WALL "B" FLATTEN VIEW

SCALE : 3/16" = 1'-0"

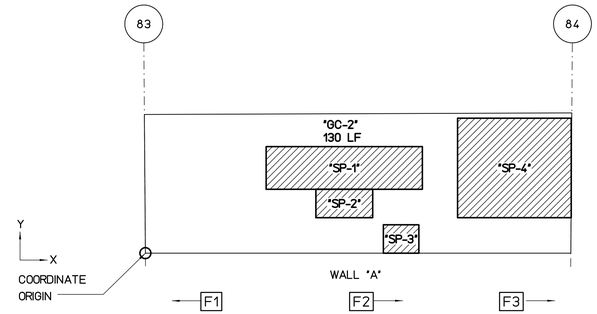

FLOOR PLAN VIEW

SCALE : 3/16" = 1'-0"

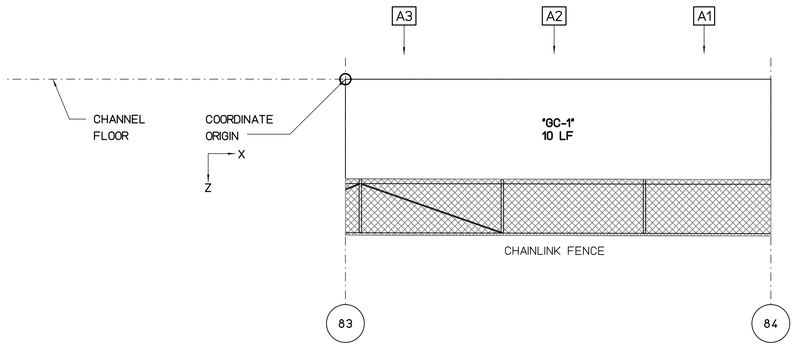

WALL "A" FLATTEN VIEW

SCALE : 3/16" = 1'-0"

REPAIR LEGEND AND NOTES:

- 2 — CRACK AND SPALL REPAIR TYPES, SEE SHEETS SR201 AND SR202 FOR DETAILS. TYPE [*] INDICATES NO-REPAIR
- (A) — CHAINLINK FENCE REPAIR TYPES, SEE SHEETS SF201 AND SF202 FOR DETAILS
- 1.0 — TOP OF WALL LEANING DISTANCE TOWARD CHANNEL IN INCHES, SEE SHEETS SL101 TO SL207 FOR CONCRETE LINING

PHOTO LEGEND:

- A1 — WALL "A" ELEVATION PHOTO IDENTIFICATION SEE FLATTEN VIEW FOR PHOTO LOCATION
- B1 — WALL "B" ELEVATION PHOTO IDENTIFICATION SEE FLATTEN VIEW FOR PHOTO LOCATION
- F1 — CHANNEL FLOOR PHOTO IDENTIFICATION SEE FLOOR PLAN VIEW FOR PHOTO LOCATION

B1



B2



B3



F1



F2



F3



A1



A2



A3



SPALL REPAIR CHART

MARK	LOCATION	REPAIR TYPE	SPALL DIMENSION L	SPALL DIMENSION W	SPALL DIMENSION D	SPALL VOLUME	SPALL CENTER COORDINATE X	SPALL CENTER COORDINATE Y OR Z	RATING
"SP-1"	FLOOR	3	132	36	2	9504	14	6	7
"SP-2"	FLOOR	3	48	24	2	2304	14	3.5	7
"SP-3"	FLOOR	3	30	24	2	1440	18	1	7
"SP-4"	FLOOR	3	96	84	3	24192	26	6	6
"SP-5"	WALL "B"	3	24	72	3	5184	1	4.1	7
"SP-6"	WALL "B"	3	24	60	3	4320	29.1	4	7

CHAINLINK FENCE REPAIR CHART

MARK	LOCATION	REPAIR TYPE	POSTS	TOP RAIL	BOTTOM WIRE	BRACE	FABRIC

CRACK REPAIR CHART

MARK	LOCATION	REPAIR TYPE	GENERAL CRACKS (LF)	MAJOR CRACKS WIDTH (IN)	MAJOR CRACKS LENGTH (FT)	MAJOR CRACKS START PNT X	MAJOR CRACKS START PNT Y,Z	MAJOR CRACKS END PNT X	MAJOR CRACKS END PNT Y,Z	RATING
"GC-1"	WALL "A"	*	10	-	-	-	-	-	-	8
"GC-2"	FLOOR	*	130	-	-	-	-	-	-	8
"GC-3"	WALL "B"	*	10	-	-	-	-	-	-	8

GRAPHIC SCALES:

0 1' 2' 4' 8' 12' 16'

3/16"=1'-0"

REVISION NO.	DATE	REVISIONS	BY

ATHER R. DAR
LICENSED PROFESSIONAL ENGINEER
No. 7808-S
HAWAII U.S.A.
Exp. Date: 4-30-20

THIS WORK WAS PREPARED BY ME OR UNDER MY SUPERVISION AND CONSTRUCTION OF THIS PROJECT WILL BE UNDER MY OBSERVATION

DEPARTMENT OF HAWAIIAN HOMELAND

NANAKULI FLOOD CONTROL CHANNEL IMPROVEMENTS NANAKULI VALLEY, OAHU HAWAII

CHANNEL SEGMENT 084 REPAIR DETAILS

DESIGNED BY:	TTP
DRAWN BY:	AK, AP, DL
CHECKED BY:	AD
SUPV:	
DATE:	03/05/2019


HAWAII ENGINEERING GROUP, Inc.
Civil & Structural Engineers
1088 BISHOP STREET #2506
HONOLULU, HI 96813
Tel: 808-533-2092

JOB NO.

SHEET C084
92 OF 225 SHTS


FILE ___ DRAWER ___ ___ FOLDER ___ ___

Plot date: 15-Apr-2020
Full Size Plot

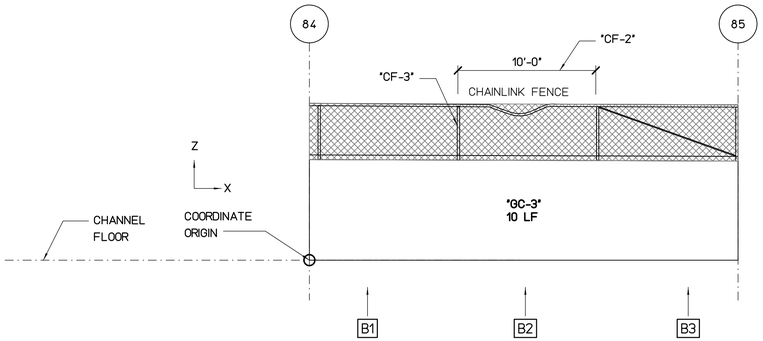


WALL "B" FLATTEN VIEW

SCALE : 3/16" = 1'-0"

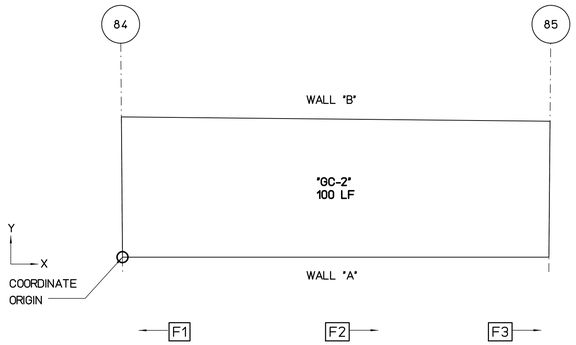

FLOOR PLAN VIEW

SCALE : 3/16" = 1'-0"

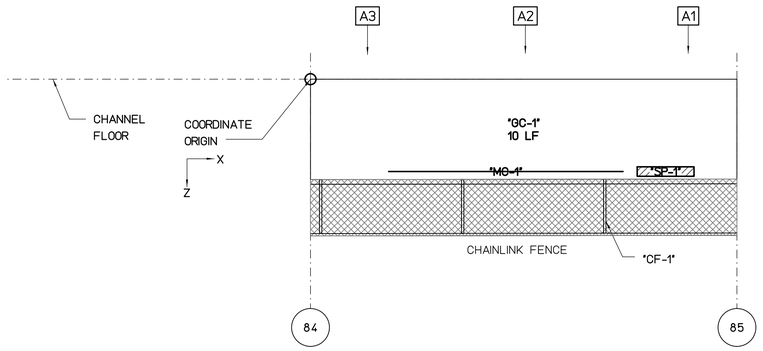

WALL "A" FLATTEN VIEW

SCALE : 3/16" = 1'-0"

REPAIR LEGEND AND NOTES:

- [2] CRACK AND SPALL REPAIR TYPES, SEE SHEETS SR201 AND SR202 FOR DETAILS. TYPE [*] INDICATES NO-REPAIR
- (A) CHAINLINK FENCE REPAIR TYPES, SEE SHEETS SF201 AND SF202 FOR DETAILS
- [1.0] TOP OF WALL LEANING DISTANCE TOWARD CHANNEL IN INCHES, SEE SHEETS SL101 TO SL207 FOR CONCRETE LINING

PHOTO LEGEND:

- [A1] WALL "A" ELEVATION PHOTO IDENTIFICATION SEE FLATTEN VIEW FOR PHOTO LOCATION
- [B1] WALL "B" ELEVATION PHOTO IDENTIFICATION SEE FLATTEN VIEW FOR PHOTO LOCATION
- [F1] CHANNEL FLOOR PHOTO IDENTIFICATION SEE FLOOR PLAN VIEW FOR PHOTO LOCATION

B1



B2



B3



F1



F2



F3



A1



A2



A3



SPALL REPAIR CHART

MARK	LOCATION	REPAIR TYPE	SPALL DIMENSION			SPALL VOLUME	SPALL CENTER COORDINATE		RATING
			L	W	D		X	Y OR Z	
"SP-1"	WALL "A"	[3]	48	8	2	768	25	6.5	7

CHAINLINK FENCE REPAIR CHART

MARK	LOCATION	REPAIR TYPE	POSTS	TOP RAIL	BOTTOM WIRE	BRACE	FABRIC
"CF-1"	WALL "A"	(A)	BENT 1	-	-	-	-
"CF-2"	WALL "B"	(C)	-	BENT 10'	-	-	-
"CF-3"	WALL "B"	(A)	BENT 1	-	-	-	-

CRACK REPAIR CHART

MARK	LOCATION	REPAIR TYPE	GENERAL CRACKS (LF)	MAJOR CRACKS						RATING
				WIDTH (IN)	LENGTH (FT)	START PNT X	START PNT Y,Z	END PNT X	END PNT Y,Z	
"MC-1"	WALL "A"	[1]	-	0.19	16.5	5.5	6.5	22	6.5	7
"GC-1"	WALL "A"	[*]	10	-	-	-	-	-	-	8
"GC-2"	FLOOR	[*]	100	-	-	-	-	-	-	8
"GC-3"	WALL "B"	[*]	10	-	-	-	-	-	-	8

GRAPHIC SCALES:

0 1' 2' 4' 8' 12' 16'

3/16"=1'-0"

REVISION NO.	DATE	REVISIONS	BY

ATHER R. DAR
LICENSED PROFESSIONAL ENGINEER
No. 7808-S
HAWAII U.S.A.

Exp. Date: 4-30-20

THIS WORK WAS PREPARED BY ME OR UNDER MY SUPERVISION AND CONSTRUCTION OF THIS PROJECT WILL BE UNDER MY OBSERVATION

DEPARTMENT OF HAWAIIAN HOMELAND

NANAKULI FLOOD CONTROL CHANNEL IMPROVEMENTS NANAKULI VALLEY, OAHU HAWAII

CHANNEL SEGMENT [085] REPAIR DETAILS

DESIGNED BY:	TTP
DRAWN BY:	AK, AP, DL
CHECKED BY:	AD
SUPV:	
DATE:	03/05/2019


HAWAII ENGINEERING GROUP, Inc.
Civil & Structural Engineers
1088 BISHOP STREET #2506
HONOLULU, HI 96813
Tel: 808-533-2092

JOB NO.

SHEET C085
93 OF 225 SHTS


FILE ___ DRAWER ___ ___ FOLDER ___ ___

Plot date: 15-Apr-2020
Full Size Plot

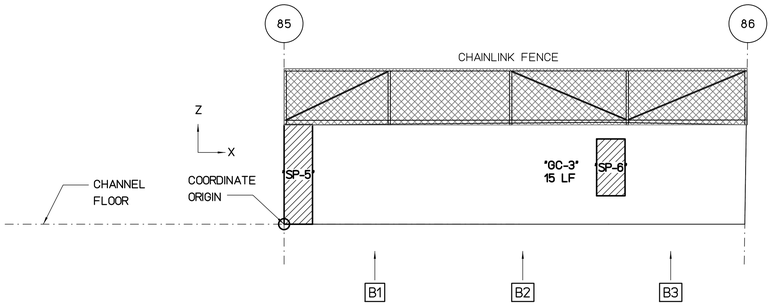


WALL "B" FLATTEN VIEW

SCALE : 3/16" = 1'-0"

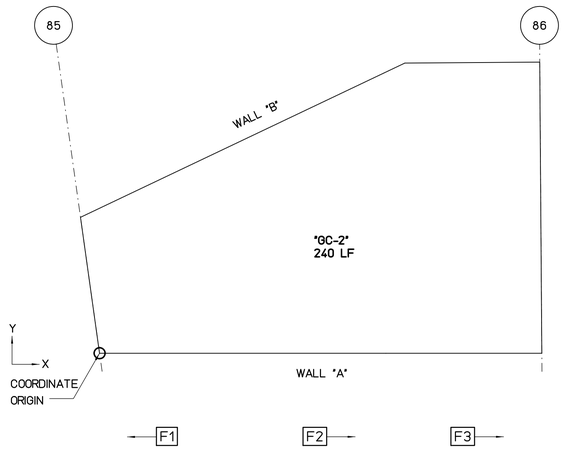

FLOOR PLAN VIEW

SCALE : 3/16" = 1'-0"

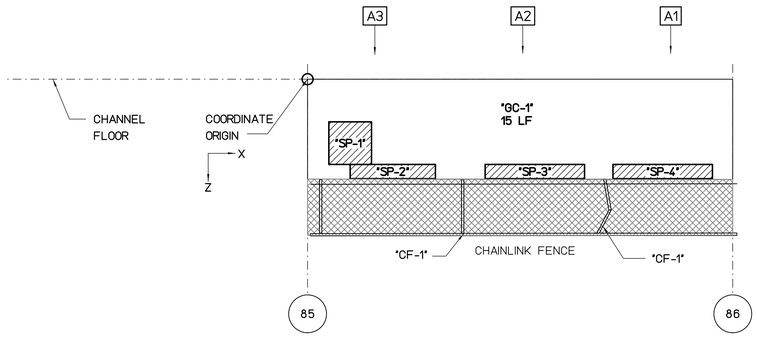

WALL "A" FLATTEN VIEW

SCALE : 3/16" = 1'-0"

REPAIR LEGEND AND NOTES:

- [2] CRACK AND SPALL REPAIR TYPES, SEE SHEETS SR201 AND SR202 FOR DETAILS. TYPE [*] INDICATES NO-REPAIR
- (A) CHAINLINK FENCE REPAIR TYPES, SEE SHEETS SF201 AND SF202 FOR DETAILS
- 1.0 TOP OF WALL LEANING DISTANCE TOWARD CHANNEL IN INCHES, SEE SHEETS SL101 TO SL207 FOR CONCRETE LINING

PHOTO LEGEND:

- [A1] WALL "A" ELEVATION PHOTO IDENTIFICATION SEE FLATTEN VIEW FOR PHOTO LOCATION
- [B1] WALL "B" ELEVATION PHOTO IDENTIFICATION SEE FLATTEN VIEW FOR PHOTO LOCATION
- [F1] CHANNEL FLOOR PHOTO IDENTIFICATION SEE FLOOR PLAN VIEW FOR PHOTO LOCATION

B1



B2



B3



F1



F2



F3



A1



A2



A3



SPALL REPAIR CHART

MARK	LOCATION	REPAIR TYPE	SPALL DIMENSION L	SPALL DIMENSION W	SPALL DIMENSION D	SPALL VOLUME	SPALL CENTER COORDINATE X	SPALL CENTER COORDINATE Y OR Z	RATING
"SP-1"	WALL "A"	[3]	36	36	2	2592	3	4.5	7
"SP-2"	WALL "A"	[3]	72	36	2	1728	6	6.5	7
"SP-3"	WALL "A"	[3]	84	12	2	2016	16	6.5	7
"SP-4"	WALL "A"	[3]	84	12	2	2016	25	6.5	7
"SP-5"	WALL "B"	[3]	24	84	4	8064	1	3.5	7
"SP-6"	WALL "B"	[3]	24	48	2	2304	23	4	7

CHAINLINK FENCE REPAIR CHART

MARK	LOCATION	REPAIR TYPE	POSTS	TOP RAIL	BOTTOM WIRE	BRACE	FABRIC
"CF-1"	WALL "A"	(A)	BENT 2	-	-	-	-

CRACK REPAIR CHART

MARK	LOCATION	REPAIR TYPE	GENERAL CRACKS (LF)	MAJOR CRACKS WIDTH (IN)	MAJOR CRACKS LENGTH (FT)	MAJOR CRACKS START PNT X	MAJOR CRACKS START PNT Y,Z	MAJOR CRACKS END PNT X	MAJOR CRACKS END PNT Y,Z	RATING
"GC-1"	WALL "A"	[*]	15	-	-	-	-	-	-	8
"GC-2"	FLOOR	[*]	240	-	-	-	-	-	-	8
"GC-3"	WALL "B"	[*]	15	-	-	-	-	-	-	9

GRAPHIC SCALES:

0 1' 2' 4' 8' 12' 16'

3/16"=1'-0"

REVISION NO.	DATE	REVISIONS	BY

ATHER R. DAR
LICENSED PROFESSIONAL ENGINEER
No. 7808-S
HAWAII U.S.A.
Exp. Date: 4-30-20

THIS WORK WAS PREPARED BY ME OR UNDER MY SUPERVISION AND CONSTRUCTION OF THIS PROJECT WILL BE UNDER MY OBSERVATION

DEPARTMENT OF HAWAIIAN HOMELAND

NANAKULI FLOOD CONTROL CHANNEL IMPROVEMENTS NANAKULI VALLEY, OAHU HAWAII

CHANNEL SEGMENT [086] REPAIR DETAILS

DESIGNED BY:	TTP
DRAWN BY:	AK, AP, DL
CHECKED BY:	AD
SUPV:	
DATE:	03/05/2019


HAWAII ENGINEERING GROUP, Inc.
Civil & Structural Engineers
1088 BISHOP STREET #2506
HONOLULU, HI 96813
Tel: 808-533-2092

JOB NO.

SHEET C086
94 OF 225 SHTS


FILE ___ DRAWER ___ ___ FOLDER ___ ___

Plot date: 15-Apr-2020
Full Size Plot

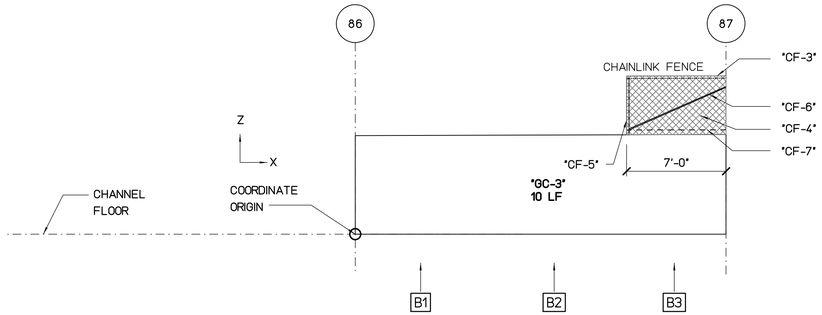


WALL "B" FLATTEN VIEW

SCALE : 3/16" = 1'-0"

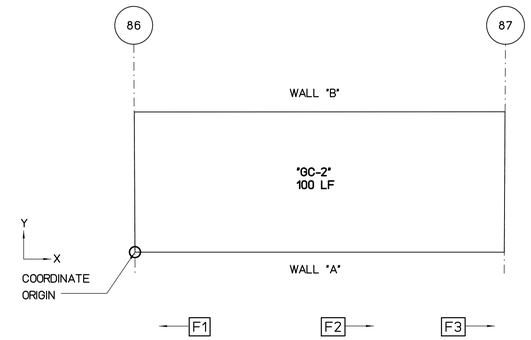

FLOOR PLAN VIEW

SCALE : 3/16" = 1'-0"

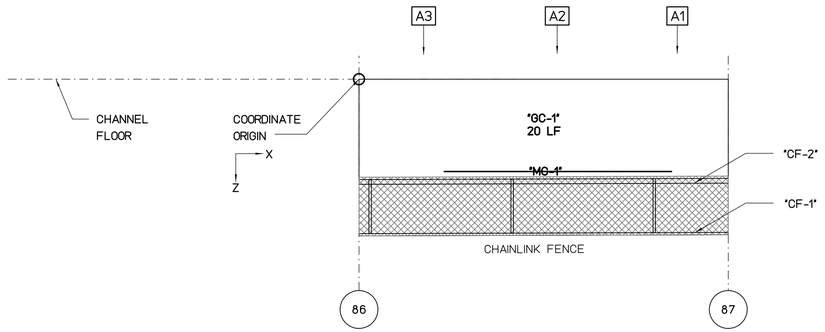

WALL "A" FLATTEN VIEW

SCALE : 3/16" = 1'-0"

REPAIR LEGEND AND NOTES:

- [2] CRACK AND SPALL REPAIR TYPES, SEE SHEETS SR201 AND SR202 FOR DETAILS. TYPE [*] INDICATES NO-REPAIR
- (A) CHAINLINK FENCE REPAIR TYPES, SEE SHEETS SF201 AND SF202 FOR DETAILS
- 1.0 TOP OF WALL LEANING DISTANCE TOWARD CHANNEL IN INCHES, SEE SHEETS SL101 TO SL207 FOR CONCRETE LINING

PHOTO LEGEND:

- [A1] WALL "A" ELEVATION PHOTO IDENTIFICATION SEE FLATTEN VIEW FOR PHOTO LOCATION
- [B1] WALL "B" ELEVATION PHOTO IDENTIFICATION SEE FLATTEN VIEW FOR PHOTO LOCATION
- [F1] CHANNEL FLOOR PHOTO IDENTIFICATION SEE FLOOR PLAN VIEW FOR PHOTO LOCATION

B1



B2



B3



F1



F2



F3



A1



A2



A3



SPALL REPAIR CHART

MARK	LOCATION	REPAIR TYPE	SPALL DIMENSION L	SPALL DIMENSION W	SPALL DIMENSION D	SPALL VOLUME	SPALL CENTER COORDINATE X	SPALL CENTER COORDINATE Y OR Z	RATING
"SP-1"	WALL "B"	[3]	12	60	2	1440	0.5	4	7

CHAINLINK FENCE REPAIR CHART

MARK	LOCATION	REPAIR TYPE	POSTS	TOP RAIL	BOTTOM WIRE	BRACE	FABRIC
"CF-1"	WALL "A"	(C)	-	DAMAGED 26'	-	-	-
"CF-2"	WALL "A"	(D)	-	-	DAMAGED 26'	-	-
"CF-3"	WALL "B"	(C)	-	MISSING 7'	-	-	-
"CF-4"	WALL "B"	(E)	-	-	-	-	DAMAGED 7'x4'
"CF-5"	WALL "B"	(A)	DAMAGED 1	-	-	-	-
"CF-6"	WALL "B"	(B)	-	-	-	DAMAGED 1	-
"CF-7"	WALL "B"	(D)	-	-	MISSING 7'	-	-

CRACK REPAIR CHART

MARK	LOCATION	REPAIR TYPE	GENERAL CRACKS (LF)	MAJOR CRACKS WIDTH (IN)	MAJOR CRACKS LENGTH (FT)	MAJOR CRACKS START PNT X	MAJOR CRACKS START PNT Y,Z	MAJOR CRACKS END PNT X	MAJOR CRACKS END PNT Y,Z	RATING
"MC-1"	WALL "A"	[1]	-	0.19	16	6	6.5	22	6.5	7
"GC-1"	WALL "A"	[*]	20	-	-	-	-	-	-	8
"GC-2"	FLOOR	[*]	100	-	-	-	-	-	-	8
"GC-3"	WALL "B"	[*]	10	-	-	-	-	-	-	8

GRAPHIC SCALES:

0 1' 2' 4' 8' 12' 16'

3/16"=1'-0"

REVISION NO.	DATE	REVISIONS	BY

ATHER R. DAR
LICENSED PROFESSIONAL ENGINEER
No. 7808-S
HAWAII U.S.A.
Exp. Date: 4-30-20

THIS WORK WAS PREPARED BY ME OR UNDER MY SUPERVISION AND CONSTRUCTION OF THIS PROJECT WILL BE UNDER MY OBSERVATION

DEPARTMENT OF HAWAIIAN HOMELAND

NANAKULI FLOOD CONTROL CHANNEL IMPROVEMENTS NANAKULI VALLEY, OAHU HAWAII

CHANNEL SEGMENT [087] REPAIR DETAILS

DESIGNED BY:	TTP
DRAWN BY:	AK, AP, DL
CHECKED BY:	AD
SUPV:	
DATE:	03/05/2019


HAWAII ENGINEERING GROUP, Inc.
Civil & Structural Engineers
1088 BISHOP STREET #2506
HONOLULU, HI 96813
Tel: 808-533-2092

JOB NO.

SHEET C087
95 OF 225 SHTS


FILE ___ DRAWER ___ ___ FOLDER ___ ___

Plot date: 15-Apr-2020
Full Size Plot

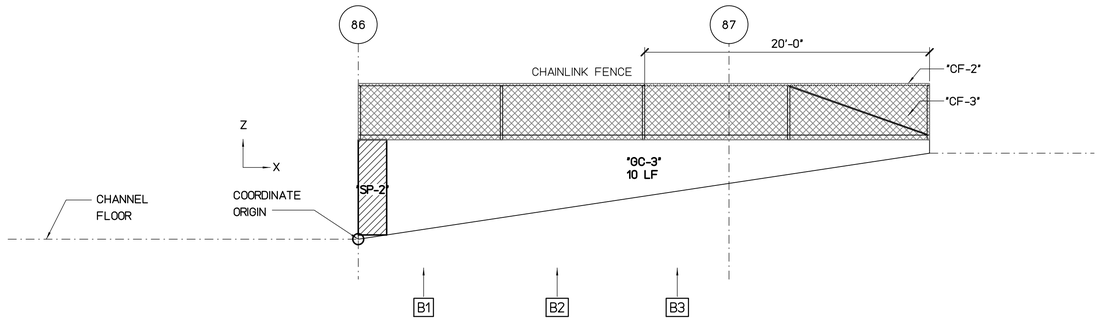


WALL "B" FLATTEN VIEW

SCALE : 3/16" = 1'-0"

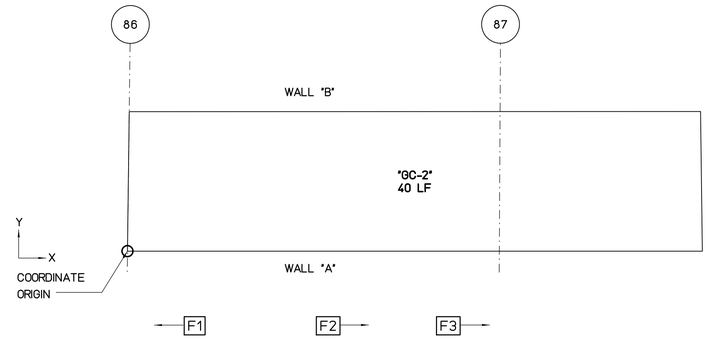

FLOOR PLAN VIEW

SCALE : 3/16" = 1'-0"

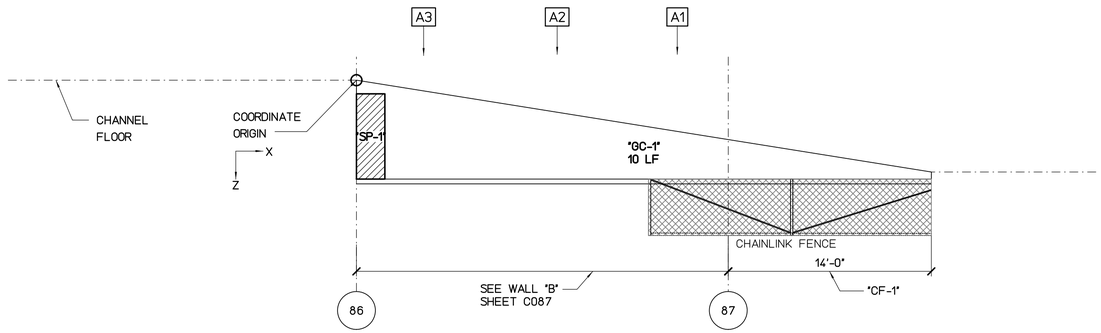

WALL "A" FLATTEN VIEW

SCALE : 3/16" = 1'-0"

NOTE:

FOR CATTLE GATE PLAN AND DETAILS, SEE SHEET SF203.

REPAIR LEGEND AND NOTES:

- [2] CRACK AND SPALL REPAIR TYPES, SEE SHEETS SR201 AND SR202 FOR DETAILS. TYPE [*] INDICATES NO-REPAIR
- (A) CHAINLINK FENCE REPAIR TYPES, SEE SHEETS SF201 AND SF202 FOR DETAILS
- [1.0] TOP OF WALL LEANING DISTANCE TOWARD CHANNEL IN INCHES, SEE SHEETS SL101 TO SL207 FOR CONCRETE LINING

PHOTO LEGEND:

- [A1] WALL "A" ELEVATION PHOTO IDENTIFICATION SEE FLATTEN VIEW FOR PHOTO LOCATION
- [B1] WALL "B" ELEVATION PHOTO IDENTIFICATION SEE FLATTEN VIEW FOR PHOTO LOCATION
- [F1] CHANNEL FLOOR PHOTO IDENTIFICATION SEE FLOOR PLAN VIEW FOR PHOTO LOCATION

B1



B2



B3



F1



F2



F3



A1



A2



A3



SPALL REPAIR CHART

MARK	LOCATION	REPAIR TYPE	SPALL DIMENSION L	SPALL DIMENSION W	SPALL DIMENSION D	SPALL VOLUME	SPALL CENTER COORDINATE X	SPALL CENTER COORDINATE Y OR Z	RATING
"SP-1"	WALL "A"	[3]	24	72	3	5184	1	4	7
"SP-2"	WALL "B"	[3]	24	80	2	4032	1	3.5	7

CHAINLINK FENCE REPAIR CHART

MARK	LOCATION	REPAIR TYPE	POSTS	TOP RAIL	BOTTOM WIRE	BRACE	FABRIC
"CF-1"	WALL "A"	(C)	-	MISSING 14'	-	-	-
"CF-2"	WALL "B"	(C)	-	MISSING 20'	-	-	-
"CF-3"	WALL "B"	(E)	-	-	-	-	DAMAGED 20'x4'

CRACK REPAIR CHART

MARK	LOCATION	REPAIR TYPE	GENERAL CRACKS (LF)	MAJOR CRACKS WIDTH (IN)	MAJOR CRACKS LENGTH (FT)	START PNT X	START PNT Y,Z	END PNT X	END PNT Y,Z	RATING
"GC-1"	WALL "A"	[*]	10	-	-	-	-	-	-	9
"GC-2"	FLOOR	[*]	40	-	-	-	-	-	-	8
"GC-3"	WALL "B"	[*]	10	-	-	-	-	-	-	9

GRAPHIC SCALES:

0 1' 2' 4' 8' 12' 16'

3/16"=1'-0"

REVISION NO.	DATE	REVISIONS	BY

ARTHUR R. DARLING — LICENSED PROFESSIONAL ENGINEER — No. 7808-S — HAWAII U.S.A.

Exp. Date: 4-30-20

THIS WORK WAS PREPARED BY ME OR UNDER MY SUPERVISION AND CONSTRUCTION OF THIS PROJECT WILL BE UNDER MY OBSERVATION

DEPARTMENT OF HAWAIIAN HOMELAND

NANAKULI FLOOD CONTROL CHANNEL IMPROVEMENTS NANAKULI VALLEY, OAHU HAWAII

CHANNEL SEGMENT [087R] REPAIR DETAILS

DESIGNED BY:	TTP
DRAWN BY:	AK, AP, DL
CHECKED BY:	AD
SUPV:	
DATE:	03/05/2019

HAWAII ENGINEERING GROUP, Inc.
Civil & Structural Engineers
1088 BISHOP STREET #2506
HONOLULU, HI 96813
Tel: 808-533-2092


JOB NO.

SHEET C087R

96 OF 225 SHTS


FILE ___ DRAWER ___ ___ FOLDER ___ ___

Plot date: 15-Apr-2020
Full Size Plot

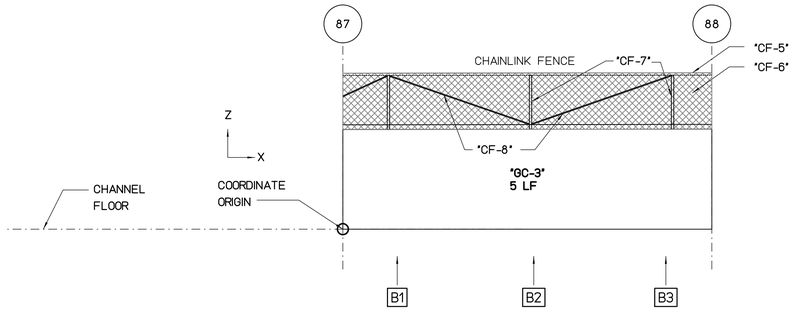


WALL "B" FLATTEN VIEW

SCALE : 3/16" = 1'-0"

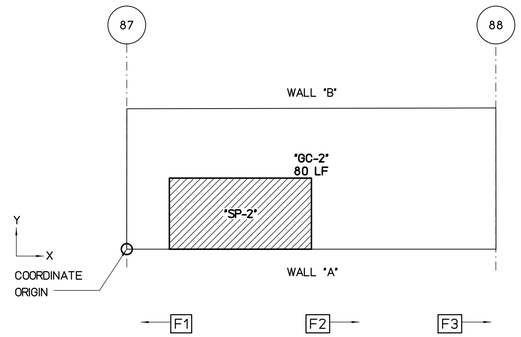

FLOOR PLAN VIEW

SCALE : 3/16" = 1'-0"

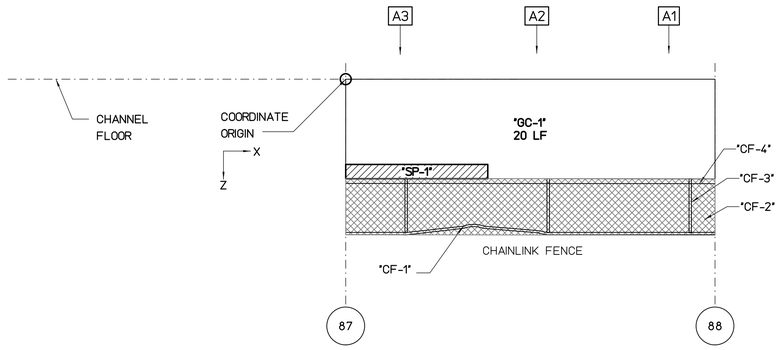

WALL "A" FLATTEN VIEW

SCALE : 3/16" = 1'-0"

REPAIR LEGEND AND NOTES:

- [2] CRACK AND SPALL REPAIR TYPES, SEE SHEETS SR201 AND SR202 FOR DETAILS. TYPE [*] INDICATES NO-REPAIR
- (A) CHAINLINK FENCE REPAIR TYPES, SEE SHEETS SF201 AND SF202 FOR DETAILS
- 1.0 TOP OF WALL LEANING DISTANCE TOWARD CHANNEL IN INCHES, SEE SHEETS SL101 TO SL207 FOR CONCRETE LINING

PHOTO LEGEND:

- [A1] WALL "A" ELEVATION PHOTO IDENTIFICATION SEE FLATTEN VIEW FOR PHOTO LOCATION
- [B1] WALL "B" ELEVATION PHOTO IDENTIFICATION SEE FLATTEN VIEW FOR PHOTO LOCATION
- [F1] CHANNEL FLOOR PHOTO IDENTIFICATION SEE FLOOR PLAN VIEW FOR PHOTO LOCATION

B1



B2



B3



F1



F2



F3



A1



A2



A3



SPALL REPAIR CHART

MARK	LOCATION	REPAIR TYPE	SPALL DIMENSION L	SPALL DIMENSION W	SPALL DIMENSION D	SPALL VOLUME	SPALL CENTER COORDINATE X	SPALL CENTER COORDINATE Y OR Z	RATING
"SP-1"	WALL "A"	[3]	120	12	2	2880	5	6.5	7
"SP-2"	FLOOR	[3]	120	60	3	21600	8	2.5	7

CHAINLINK FENCE REPAIR CHART

MARK	LOCATION	REPAIR TYPE	POSTS	TOP RAIL	BOTTOM WIRE	BRACE	FABRIC
"CF-1"	WALL "A"	(C)	-	BENT 26'	-	-	-
"CF-2"	WALL "A"	(E)	-	-	-	-	DAMAGED 26'x4'
"CF-3"	WALL "A"	(A)	BENT 1	-	-	-	-
"CF-4"	WALL "A"	(D)	-	-	DAMAGED 26'	-	-
"CF-5"	WALL "B"	(C)	-	MISSING 26'	-	-	-
"CF-6"	WALL "B"	(E)	-	-	-	-	DAMAGED 26'x4'
"CF-7"	WALL "B"	(A)	DAMAGED 2	-	-	-	-
"CF-8"	WALL "B"	(B)	-	-	-	DAMAGED 2	-

CRACK REPAIR CHART

MARK	LOCATION	REPAIR TYPE	GENERAL CRACKS (LF)	MAJOR CRACKS WIDTH (IN)	MAJOR CRACKS LENGTH (FT)	MAJOR CRACKS START PNT X	MAJOR CRACKS START PNT Y,Z	MAJOR CRACKS END PNT X	MAJOR CRACKS END PNT Y,Z	RATING
"GC-1"	WALL "A"	[*]	20	-	-	-	-	-	-	8
"GC-2"	FLOOR	[*]	80	-	-	-	-	-	-	8
"GC-3"	WALL "B"	[*]	5	-	-	-	-	-	-	9

GRAPHIC SCALES:

0 1' 2' 4' 8' 12' 16'

3/16"=1'-0"

REVISION NO.	DATE	REVISIONS	BY

ATHER R. DAR
LICENSED PROFESSIONAL ENGINEER
No. 7808-S
HAWAII U.S.A.

Exp. Date: 4-30-20

THIS WORK WAS PREPARED BY ME OR UNDER MY SUPERVISION AND CONSTRUCTION OF THIS PROJECT WILL BE UNDER MY OBSERVATION

DEPARTMENT OF HAWAIIAN HOMELAND

NANAKULI FLOOD CONTROL CHANNEL IMPROVEMENTS NANAKULI VALLEY, OAHU HAWAII

CHANNEL SEGMENT [088] REPAIR DETAILS

DESIGNED BY:	TTP
DRAWN BY:	AK, AP, DL
CHECKED BY:	AD
SUPV:	
DATE:	03/05/2019


HAWAII ENGINEERING GROUP, Inc.
Civil & Structural Engineers
1088 BISHOP STREET #2506
HONOLULU, HI 96813
Tel: 808-533-2092

JOB NO.

SHEET C088
97 OF 225 SHTS


FILE ___ DRAWER ___ ___ FOLDER ___ ___

Plot date: 15-Apr-2020
Full Size Plot

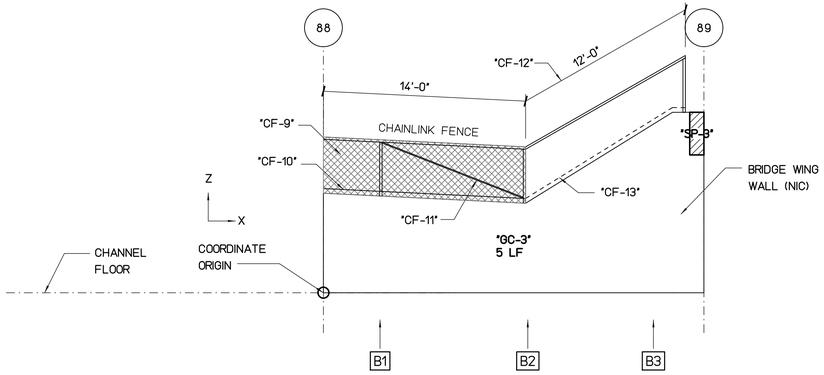


WALL "B" FLATTEN VIEW

SCALE : 3/16" = 1'-0"

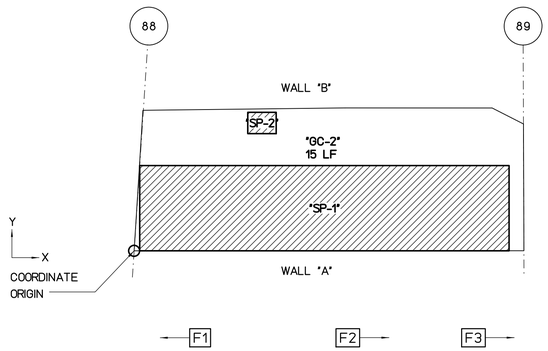

FLOOR PLAN VIEW

SCALE : 3/16" = 1'-0"

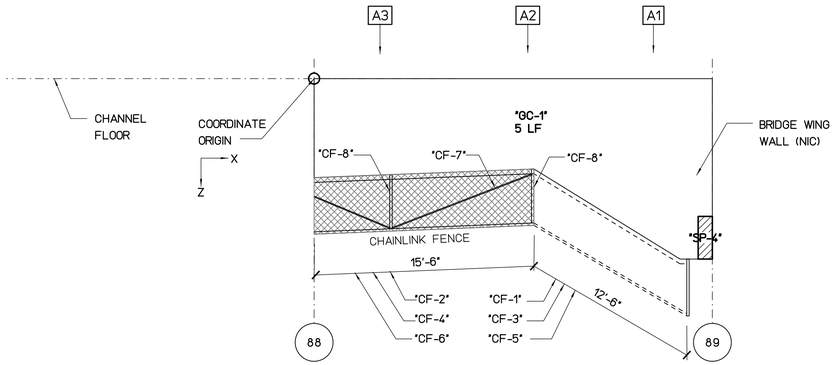

WALL "A" FLATTEN VIEW

SCALE : 3/16" = 1'-0"

REPAIR LEGEND AND NOTES:

- [2] CRACK AND SPALL REPAIR TYPES, SEE SHEETS SR201 AND SR202 FOR DETAILS. TYPE [*] INDICATES NO-REPAIR
- (A) CHAINLINK FENCE REPAIR TYPES, SEE SHEETS SF201 AND SF202 FOR DETAILS
- 1.0 TOP OF WALL LEANING DISTANCE TOWARD CHANNEL IN INCHES, SEE SHEETS SL101 TO SL207 FOR CONCRETE LINING

PHOTO LEGEND:

- A1 WALL "A" ELEVATION PHOTO IDENTIFICATION SEE FLATTEN VIEW FOR PHOTO LOCATION
- B1 WALL "B" ELEVATION PHOTO IDENTIFICATION SEE FLATTEN VIEW FOR PHOTO LOCATION
- F1 CHANNEL FLOOR PHOTO IDENTIFICATION SEE FLOOR PLAN VIEW FOR PHOTO LOCATION

B1



B2



B3



F1



F2



F3



A1



A2



A3



SPALL REPAIR CHART

MARK	LOCATION	REPAIR TYPE	SPALL DIMENSION L	W	D	SPALL VOLUME	SPALL CENTER COORDINATE X	Y OR Z	RATING
"SP-1"	FLOOR	3	312	72	2	44928	13.4	3	7
"SP-2"	FLOOR	3	24	18	2	864	9	9	7
"SP-3"	WALL "B"	3	12	36	2	864	26.3	11.2	7
"SP-4"	WALL "A"	3	12	36	2	864	27.5	11.2	7

CHAINLINK FENCE REPAIR CHART

MARK	LOCATION	REPAIR TYPE	POSTS	TOP RAIL	BOTTOM WIRE	BRACE	FABRIC
"CF-1"	WALL "A"	C	-	MISSING 12'-6"	-	-	-
"CF-2"	WALL "A"	C	-	BENT 15'-6"	-	-	-
"CF-3"	WALL "A"	E					DAMAGED 12'-6"x4'
"CF-4"	WALL "A"	E	-	-	-	-	DAMAGED 15'-6"x4'
"CF-5"	WALL "A"	D	-	-	DAMAGED 12'-6"	-	-
"CF-6"	WALL "A"	D	-	-	MISSING 15'-6"	-	-
"CF-7"	WALL "A"	B	-	-	-	DAMAGED 1	-
"CF-8"	WALL "A"	A	DAMAGED 2	-	-	-	-
"CF-9"	WALL "B"	E	-	-	-	-	DAMAGED 14'x4'
"CF-10"	WALL "B"	D	-	-	DAMAGED 14'	-	-
"CF-11"	WALL "B"	B	-	-	-	DAMAGED 1	-
"CF-12"	WALL "B"	E	-	-	-	-	MISSING 12'x4'
"CF-13"	WALL "B"	D	-	-	MISSING 12'	-	-

CRACK REPAIR CHART

MARK	LOCATION	REPAIR TYPE	GENERAL CRACKS (LF)	MAJOR CRACKS WIDTH (IN)	LENGTH (FT)	START PNT X	START PNT Y,Z	END PNT X	END PNT Y,Z	RATING
"GC-1"	WALL "A"	*	5	-	-	-	-	-	-	9
"GC-2"	FLOOR	*	15	-	-	-	-	-	-	8
"GC-3"	WALL "B"	*	5	-	-	-	-	-	-	9

GRAPHIC SCALES:

0 1' 2' 4' 8' 12' 16'

3/16"=1'-0"

REVISION NO.	DATE	REVISIONS	BY

ARTHER R. DAR
LICENSED PROFESSIONAL ENGINEER
No. 7808-S
HAWAII U.S.A.

Exp. Date: 4-30-20

THIS WORK WAS PREPARED BY ME OR UNDER MY SUPERVISION AND CONSTRUCTION OF THIS PROJECT WILL BE UNDER MY OBSERVATION

DEPARTMENT OF HAWAIIAN HOMELAND

NANAKULI FLOOD CONTROL CHANNEL IMPROVEMENTS NANAKULI VALLEY, OAHU HAWAII

CHANNEL SEGMENT 089 REPAIR DETAILS

DESIGNED BY:	TTP
DRAWN BY:	AK, AP, DL
CHECKED BY:	AD
SUPV:	
DATE:	03/05/2019

HAWAII ENGINEERING GROUP, Inc.
Civil & Structural Engineers
1088 BISHOP STREET #2506
HONOLULU, HI 96813
Tel: 808-533-2092


JOB NO.

SHEET C089

98 OF 225 SHTS


FILE ___ DRAWER ___ ___ FOLDER ___ ___

Plot date: 15-Apr-2020
Full Size Plot

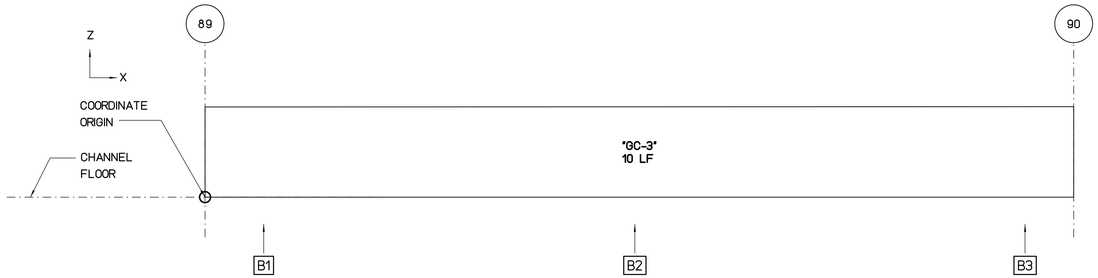


WALL "B" FLATTEN VIEW (NIC)

SCALE : 3/16" = 1'-0"

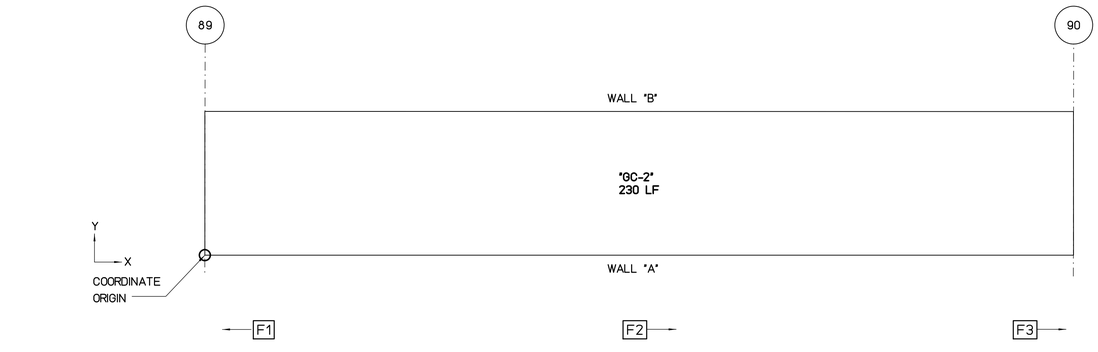

FLOOR PLAN VIEW

SCALE : 3/16" = 1'-0"

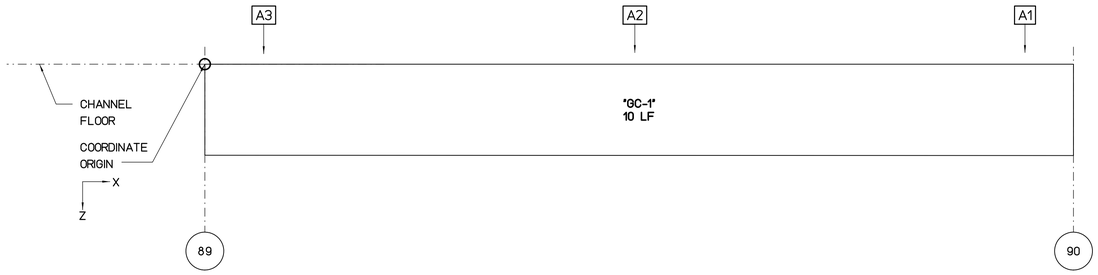

WALL "A" FLATTEN VIEW (NIC)

SCALE : 3/16" = 1'-0"

REPAIR LEGEND AND NOTES:

- 2 — CRACK AND SPALL REPAIR TYPES, SEE SHEETS SR201 AND SR202 FOR DETAILS. TYPE [*] INDICATES NO-REPAIR
- (A) — CHAINLINK FENCE REPAIR TYPES, SEE SHEETS SF201 AND SF202 FOR DETAILS
- 1.0 — TOP OF WALL LEANING DISTANCE TOWARD CHANNEL IN INCHES, SEE SHEETS SL101 TO SL207 FOR CONCRETE LINING

PHOTO LEGEND:

- A1 — WALL "A" ELEVATION PHOTO IDENTIFICATION SEE FLATTEN VIEW FOR PHOTO LOCATION
- B1 — WALL "B" ELEVATION PHOTO IDENTIFICATION SEE FLATTEN VIEW FOR PHOTO LOCATION
- F1 — CHANNEL FLOOR PHOTO IDENTIFICATION SEE FLOOR PLAN VIEW FOR PHOTO LOCATION

B1




B2



B3



F1

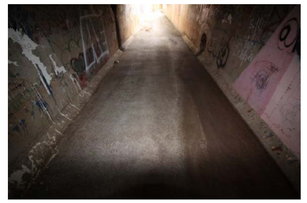

F2



F3



A1



A2



A3



SPALL REPAIR CHART

MARK	LOCATION	REPAIR TYPE	SPALL DIMENSION			SPALL VOLUME	SPALL CENTER COORDINATE		RATING
			L	W	D		X	Y OR Z	

CHAINLINK FENCE REPAIR CHART

MARK	LOCATION	REPAIR TYPE	POSTS	TOP RAIL	BOTTOM WIRE	BRACE	FABRIC

CRACK REPAIR CHART

MARK	LOCATION	REPAIR TYPE	GENERAL CRACKS (LF)	MAJOR CRACKS						RATING
				WIDTH (IN)	LENGTH (FT)	START PNT X	START PNT Y,Z	END PNT X	END PNT Y,Z	
"GC-1"	WALL "A"	[*]	10	-	-	-	-	-	-	8
"GC-2"	FLOOR	[*]	230	-	-	-	-	-	-	8
"GC-3"	WALL "B"	[*]	10	-	-	-	-	-	-	8

GRAPHIC SCALES:

0 1' 2' 4' 8' 12' 16'

3/16"=1'-0"

REVISION NO.	DATE	REVISIONS	BY

ATHER R. DAR
LICENSED PROFESSIONAL ENGINEER
No. 7808-S
HAWAII U.S.A.

Exp. Date: 4-30-20

THIS WORK WAS PREPARED BY ME OR UNDER MY SUPERVISION AND CONSTRUCTION OF THIS PROJECT WILL BE UNDER MY OBSERVATION

DEPARTMENT OF HAWAIIAN HOMELAND

NANAKULI FLOOD CONTROL CHANNEL IMPROVEMENTS NANAKULI VALLEY, OAHU HAWAII

CHANNEL SEGMENT 090 REPAIR DETAILS


DESIGNED BY:	TTP
DRAWN BY:	AK, AP, DL
CHECKED BY:	AD
SUPV:	
DATE:	03/05/2019

HAWAII ENGINEERING GROUP, Inc.
Civil & Structural Engineers
1088 BISHOP STREET #2506
HONOLULU, HI 96813
Tel: 808-533-2092

JOB NO.


SHEET C090
99 OF 225 SHTS

FILE ___ DRAWER ___ ___ FOLDER ___ ___

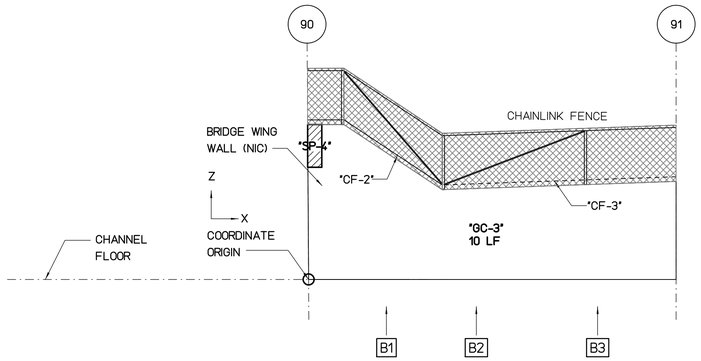


WALL "B" FLATTEN VIEW

SCALE : 3/16" = 1'-0"

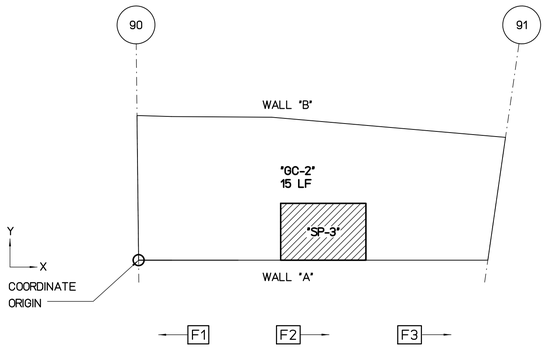

FLOOR PLAN VIEW

SCALE : 3/16" = 1'-0"

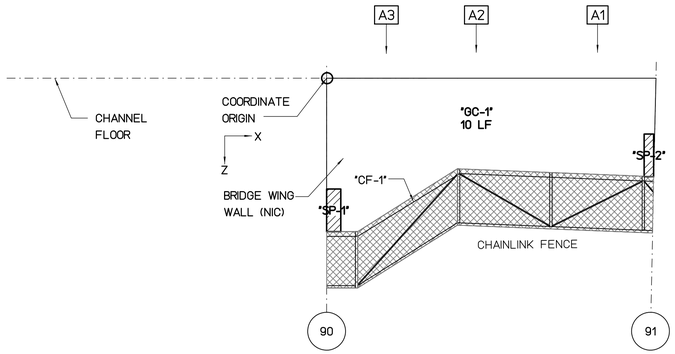

WALL "A" FLATTEN VIEW

SCALE : 3/16" = 1'-0"

REPAIR LEGEND AND NOTES:

- [2] CRACK AND SPALL REPAIR TYPES, SEE SHEETS SR201 AND SR202 FOR DETAILS. TYPE [*] INDICATES NO-REPAIR
- (A) CHAINLINK FENCE REPAIR TYPES, SEE SHEETS SF201 AND SF202 FOR DETAILS
- 1.0> TOP OF WALL LEANING DISTANCE TOWARD CHANNEL IN INCHES, SEE SHEETS SL101 TO SL207 FOR CONCRETE LINING

PHOTO LEGEND:

- [A1] WALL "A" ELEVATION PHOTO IDENTIFICATION SEE FLATTEN VIEW FOR PHOTO LOCATION
- [B1] WALL "B" ELEVATION PHOTO IDENTIFICATION SEE FLATTEN VIEW FOR PHOTO LOCATION
- [F1] CHANNEL FLOOR PHOTO IDENTIFICATION SEE FLOOR PLAN VIEW FOR PHOTO LOCATION

B1



B2



B3



F1



F2



F3



A1



A2



A3



SPALL REPAIR CHART

MARK	LOCATION	REPAIR TYPE	SPALL DIMENSION L	SPALL DIMENSION W	SPALL DIMENSION D	SPALL VOLUME	SPALL CENTER COORDINATE X	SPALL CENTER COORDINATE Y OR Z	RATING
"SP-1"	WALL "A"	[3]	12	36	2	864	0.5	9.3	7
"SP-2"	WALL "A"	[3]	8	36	3	864	22.6	5.4	7
"SP-3"	FLOOR	[3]	72	48	2	6912	13	2	7
"SP-4"	WALL "B"	[3]	12	36	2	864	0.4	9.4	7

CHAINLINK FENCE REPAIR CHART

MARK	LOCATION	REPAIR TYPE	POSTS	TOP RAIL	BOTTOM WIRE	BRACE	FABRIC
"CF-1"	WALL "A"	(D)	-	-	DAMAGED 24'	-	-
"CF-2"	WALL "B"	(D)	-	-	DAMAGED 10'	-	-
"CF-3"	WALL "B"	(D)	-	-	MISSING 17'	-	-

CRACK REPAIR CHART

MARK	LOCATION	REPAIR TYPE	GENERAL CRACKS (LF)	MAJOR CRACKS WIDTH (IN)	MAJOR CRACKS LENGTH (FT)	MAJOR CRACKS START PNT X	MAJOR CRACKS START PNT Y,Z	MAJOR CRACKS END PNT X	MAJOR CRACKS END PNT Y,Z	RATING
"GC-1"	WALL "A"	[*]	10	-	-	-	-	-	-	8
"GC-2"	FLOOR	[*]	15	-	-	-	-	-	-	8
"GC-3"	WALL "B"	[*]	10	-	-	-	-	-	-	8

GRAPHIC SCALES:

0 1' 2' 4' 8' 12' 16'

3/16"=1'-0"

REVISION NO.	DATE	REVISIONS	BY

ATHER R. DAR
LICENSED PROFESSIONAL ENGINEER
No. 7808-S
HAWAII U.S.A.
Exp. Date: 4-30-20

THIS WORK WAS PREPARED BY ME OR UNDER MY SUPERVISION AND CONSTRUCTION OF THIS PROJECT WILL BE UNDER MY OBSERVATION

DEPARTMENT OF HAWAIIAN HOMELAND

NANAKULI FLOOD CONTROL
CHANNEL IMPROVEMENTS
NANAKULI VALLEY, OAHU HAWAII

CHANNEL SEGMENT [091] REPAIR DETAILS

DESIGNED BY:	TTP
DRAWN BY:	AK, AP, DL
CHECKED BY:	AD
SUPV:	
DATE:	03/05/2019

HAWAII ENGINEERING GROUP, Inc.
Civil & Structural Engineers
1088 BISHOP STREET #2506
HONOLULU, HI 96813
Tel: 808-533-2092


JOB NO.

SHEET C091
100OF 225 SHTS

FILE ___ DRAWER ___ ___ FOLDER ___ ___


Plot date: 15-Apr-2020

Full Size Plot

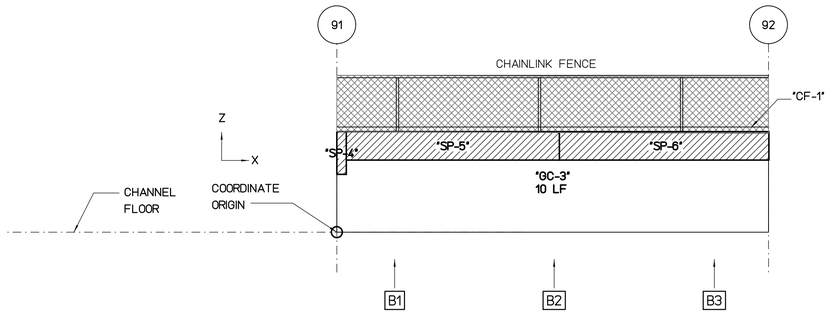


WALL "B" FLATTEN VIEW

SCALE : 3/16" = 1'-0"

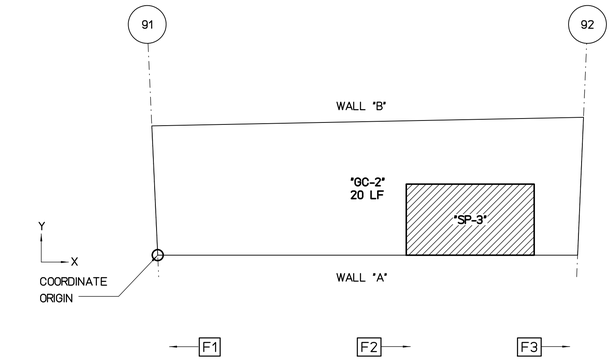

FLOOR PLAN VIEW

SCALE : 3/16" = 1'-0"

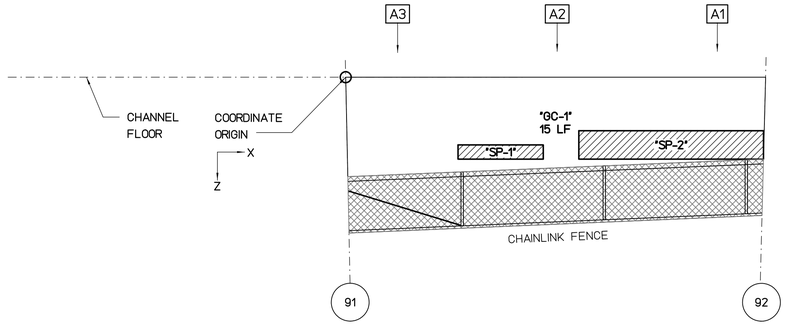

WALL "A" FLATTEN VIEW

SCALE : 3/16" = 1'-0"

REPAIR LEGEND AND NOTES:

- [2] CRACK AND SPALL REPAIR TYPES, SEE SHEETS SR201 AND SR202 FOR DETAILS. TYPE [*] INDICATES NO-REPAIR
- (A) CHAINLINK FENCE REPAIR TYPES, SEE SHEETS SF201 AND SF202 FOR DETAILS
- 1.0> TOP OF WALL LEANING DISTANCE TOWARD CHANNEL IN INCHES, SEE SHEETS SL101 TO SL207 FOR CONCRETE LINING

PHOTO LEGEND:

- [A1] WALL "A" ELEVATION PHOTO IDENTIFICATION SEE FLATTEN VIEW FOR PHOTO LOCATION
- [B1] WALL "B" ELEVATION PHOTO IDENTIFICATION SEE FLATTEN VIEW FOR PHOTO LOCATION
- [F1] CHANNEL FLOOR PHOTO IDENTIFICATION SEE FLOOR PLAN VIEW FOR PHOTO LOCATION

B1



B2



B3



F1



F2



F3



A1



A2



A3



SPALL REPAIR CHART

MARK	LOCATION	REPAIR TYPE	SPALL DIMENSION L	SPALL DIMENSION W	SPALL DIMENSION D	SPALL VOLUME	SPALL CENTER COORDINATE X	SPALL CENTER COORDINATE Y OR Z	RATING
"SP-1"	WALL "A"	[3]	72	12	2	1728	10.9	5.3	7
"SP-2"	WALL "A"	[3]	156	24	2	7488	22.9	4.8	7
"SP-3"	FLOOR	[3]	108	60	2	12960	22	2.5	7
"SP-4"	WALL "B"	[3]	8	36	2	576	0.3	5.6	7
"SP-5"	WALL "B"	[3]	180	24	2	8640	8.2	6.1	7
"SP-6"	WALL "B"	[3]	177	24	2	8496	23.2	6.1	7

CHAINLINK FENCE REPAIR CHART

MARK	LOCATION	REPAIR TYPE	POSTS	TOP RAIL	BOTTOM WIRE	BRACE	FABRIC
"CF-1"	WALL "B"	(A)	-	-	DAMAGED 31'	-	-

CRACK REPAIR CHART

MARK	LOCATION	REPAIR TYPE	GENERAL CRACKS (LF)	MAJOR CRACKS WIDTH (IN)	MAJOR CRACKS LENGTH (FT)	MAJOR CRACKS START PNT X	MAJOR CRACKS START PNT Y,Z	MAJOR CRACKS END PNT X	MAJOR CRACKS END PNT Y,Z	RATING
"GC-1"	WALL "A"	[*]	15	-	-	-	-	-	-	8
"GC-2"	FLOOR	[*]	20	-	-	-	-	-	-	8
"GC-3"	WALL "B"	[*]	10	-	-	-	-	-	-	8

GRAPHIC SCALES:

0 1' 2' 4' 8' 12' 16'

3/16"=1'-0"

REVISION NO.	DATE	REVISIONS	BY

ATHER R. DAR
LICENSED PROFESSIONAL ENGINEER
No. 7808-S
HAWAII U.S.A.

Exp. Date: 4-30-20

THIS WORK WAS PREPARED BY ME OR UNDER MY SUPERVISION AND CONSTRUCTION OF THIS PROJECT WILL BE UNDER MY OBSERVATION

DEPARTMENT OF HAWAIIAN HOMELAND

NANAKULI FLOOD CONTROL CHANNEL IMPROVEMENTS NANAKULI VALLEY, OAHU HAWAII

CHANNEL SEGMENT [092] REPAIR DETAILS

DESIGNED BY:	TTP
DRAWN BY:	AK, AP, DL
CHECKED BY:	AD
SUPV:	
DATE:	03/05/2019

HAWAII ENGINEERING GROUP, Inc.
Civil & Structural Engineers
1088 BISHOP STREET #2506
HONOLULU, HI 96813
Tel: 808-533-2092

JOB NO.


SHEET C092
101 OF 225 SHTS

FILE ___ DRAWER ___ ___ FOLDER ___ ___

Plot date: 15-Apr-2020


Full Size Plot

Plot date: 15-Apr-2020
Full Size Plot

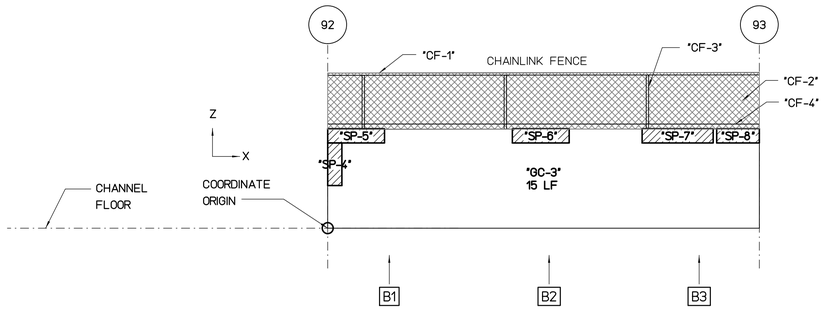


WALL "B" FLATTEN VIEW

SCALE : 3/16" = 1'-0"

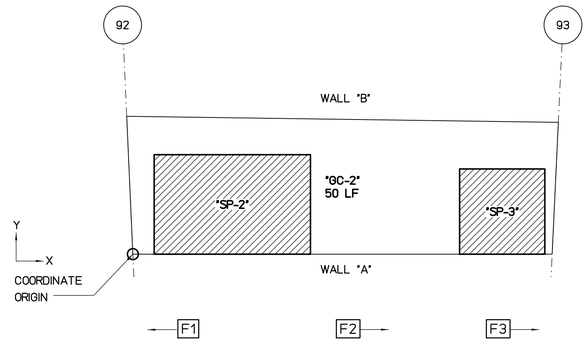

FLOOR PLAN VIEW

SCALE : 3/16" = 1'-0"

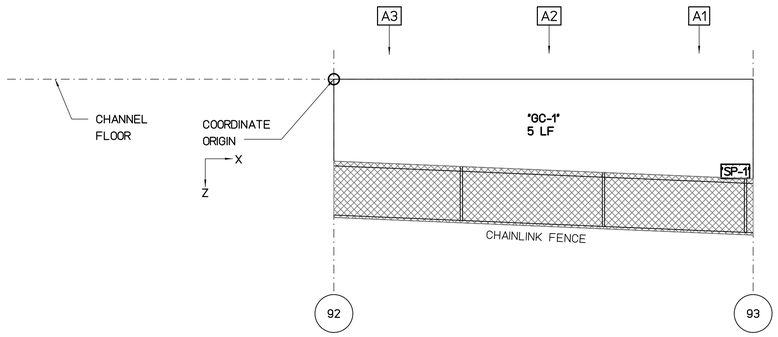

WALL "A" FLATTEN VIEW

SCALE : 3/16" = 1'-0"

REPAIR LEGEND AND NOTES:

- 2 — CRACK AND SPALL REPAIR TYPES, SEE SHEETS SR201 AND SR202 FOR DETAILS. TYPE * INDICATES NO-REPAIR
- (A) — CHAINLINK FENCE REPAIR TYPES, SEE SHEETS SF201 AND SF202 FOR DETAILS
- 1.0 — TOP OF WALL LEANING DISTANCE TOWARD CHANNEL IN INCHES, SEE SHEETS SL101 TO SL207 FOR CONCRETE LINING

PHOTO LEGEND:

- A1 — WALL "A" ELEVATION PHOTO IDENTIFICATION SEE FLATTEN VIEW FOR PHOTO LOCATION
- B1 — WALL "B" ELEVATION PHOTO IDENTIFICATION SEE FLATTEN VIEW FOR PHOTO LOCATION
- F1 — CHANNEL FLOOR PHOTO IDENTIFICATION SEE FLOOR PLAN VIEW FOR PHOTO LOCATION

B1



B2



B3



F1



F2



F3



A1



A2



A3



SPALL REPAIR CHART

MARK	LOCATION	REPAIR TYPE	SPALL DIMENSION L	SPALL DIMENSION W	SPALL DIMENSION D	SPALL VOLUME	SPALL CENTER COORDINATE X	SPALL CENTER COORDINATE Y OR Z	RATING
"SP-1"	WALL "A"	3	24	12	2	576	28.3	6	7
"SP-2"	FLOOR	3	132	84	2	22176	7	3.5	7
"SP-3"	FLOOR	3	72	72	2	10368	26	3	7
"SP-4"	WALL "B"	3	12	36	2	864	0.5	4.5	7
"SP-5"	WALL "B"	3	48	12	2	1152	2	6.5	7
"SP-6"	WALL "B"	3	48	12	2	1152	15	6.5	7
"SP-7"	WALL "B"	3	60	12	2	1440	24.6	6.5	7
"SP-8"	WALL "B"	3	36	12	2	864	28.9	6.5	7

CHAINLINK FENCE REPAIR CHART

MARK	LOCATION	REPAIR TYPE	POSTS	TOP RAIL	BOTTOM WIRE	BRACE	FABRIC
"CF-1"	WALL "B"	(C)	-	DAMAGED 20'	-	-	-
"CF-2"	WALL "B"	(E)	-	-	-	-	DAMAGED 30'x4'
"CF-3"	WALL "B"	(A)	BENT 1	-	-	-	-
"CF-4"	WALL "B"	(D)	-	-	DAMAGED 30'	-	-

CRACK REPAIR CHART

MARK	LOCATION	REPAIR TYPE	GENERAL CRACKS (LF)	MAJOR CRACKS WIDTH (IN)	MAJOR CRACKS LENGTH (FT)	MAJOR CRACKS START PNT X	MAJOR CRACKS START PNT Y,Z	MAJOR CRACKS END PNT X	MAJOR CRACKS END PNT Y,Z	RATING
"GC-1"	WALL "A"	*	5	-	-	-	-	-	-	9
"GC-2"	FLOOR	*	50	-	-	-	-	-	-	8
"GC-3"	WALL "B"	*	15	-	-	-	-	-	-	8

GRAPHIC SCALES:

0 1' 2' 4' 8' 12' 16'

3/16"=1'-0"

REVISION NO.	DATE	REVISIONS	BY

ATHER R. DAR — LICENSED PROFESSIONAL ENGINEER — No. 7808-S — HAWAII U.S.A.

Exp. Date: 4-30-20

THIS WORK WAS PREPARED BY ME OR UNDER MY SUPERVISION AND CONSTRUCTION OF THIS PROJECT WILL BE UNDER MY OBSERVATION

DEPARTMENT OF HAWAIIAN HOMELAND

NANAKULI FLOOD CONTROL CHANNEL IMPROVEMENTS NANAKULI VALLEY, OAHU HAWAII

CHANNEL SEGMENT 093 REPAIR DETAILS

DESIGNED BY:	TTP
DRAWN BY:	AK, AP, DL
CHECKED BY:	AD
SUPV:	
DATE:	03/05/2019

HAWAII ENGINEERING GROUP, Inc.
Civil & Structural Engineers
1088 BISHOP STREET #2506
HONOLULU, HI 96813
Tel: 808-533-2092


JOB NO.

SHEET C093

102 OF 225 SHTS


FILE ___ DRAWER ___ ___ FOLDER ___ ___

Plot date: 15-Apr-2020
Full Size Plot

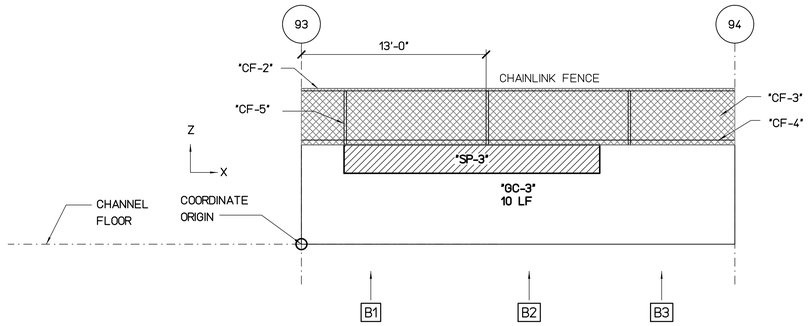


WALL "B" FLATTEN VIEW

SCALE : 3/16" = 1'-0"

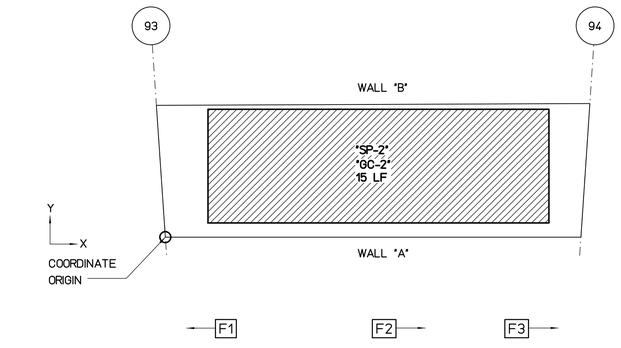

FLOOR PLAN VIEW

SCALE : 3/16" = 1'-0"

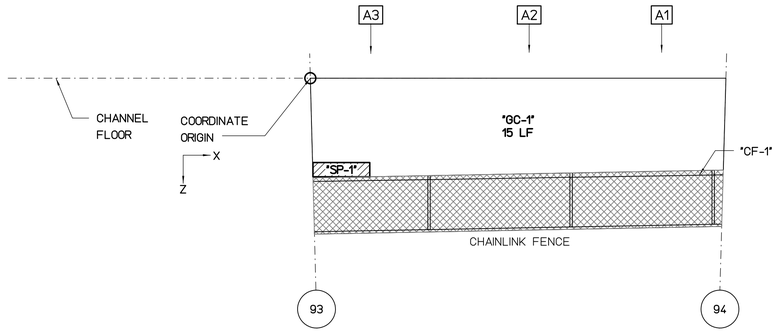

WALL "A" FLATTEN VIEW

SCALE : 3/16" = 1'-0"

REPAIR LEGEND AND NOTES:

- 2 — CRACK AND SPALL REPAIR TYPES, SEE SHEETS SR201 AND SR202 FOR DETAILS. TYPE [*] INDICATES NO-REPAIR
- (A) — CHAINLINK FENCE REPAIR TYPES, SEE SHEETS SF201 AND SF202 FOR DETAILS
- 1.0 — TOP OF WALL LEANING DISTANCE TOWARD CHANNEL IN INCHES, SEE SHEETS SL101 TO SL207 FOR CONCRETE LINING

PHOTO LEGEND:

- A1 — WALL "A" ELEVATION PHOTO IDENTIFICATION SEE FLATTEN VIEW FOR PHOTO LOCATION
- B1 — WALL "B" ELEVATION PHOTO IDENTIFICATION SEE FLATTEN VIEW FOR PHOTO LOCATION
- F1 — CHANNEL FLOOR PHOTO IDENTIFICATION SEE FLOOR PLAN VIEW FOR PHOTO LOCATION

B1



B2



B3



F1



F2



F3



A1



A2



A3



SPALL REPAIR CHART

MARK	LOCATION	REPAIR TYPE	SPALL DIMENSION L	SPALL DIMENSION W	SPALL DIMENSION D	SPALL VOLUME	SPALL CENTER COORDINATE X	SPALL CENTER COORDINATE Y OR Z	RATING
"SP-1"	WALL "A"	3	48	12	2	1152	2.2	6.5	7
"SP-2"	FLOOR	3	288	96	2	55296	14.5	6.2	7
"SP-3"	WALL "B"	3	216	24	2	10368	12	6	7

CHAINLINK FENCE REPAIR CHART

MARK	LOCATION	REPAIR TYPE	POSTS	TOP RAIL	BOTTOM WIRE	BRACE	FABRIC
"CF-1"	WALL "A"	(D)	-	-	DAMAGED 29'	-	-
"CF-2"	WALL "B"	(C)	-	BENT 13'	-	-	-
"CF-3"	WALL "B"	(E)	-	-	-	-	DAMAGED 31'x4'
"CF-4"	WALL "B"	(D)	-	-	DAMAGED 31'	-	-
"CF-5"	WALL "B"	(A)	BENT 1	-	-	-	-

CRACK REPAIR CHART

MARK	LOCATION	REPAIR TYPE	GENERAL CRACKS (LF)	MAJOR CRACKS WIDTH (IN)	MAJOR CRACKS LENGTH (FT)	MAJOR CRACKS START PNT X	MAJOR CRACKS START PNT Y,Z	MAJOR CRACKS END PNT X	MAJOR CRACKS END PNT Y,Z	RATING
"GC-1"	WALL "A"	*	15	-	-	-	-	-	-	8
"GC-2"	FLOOR	*	15	-	-	-	-	-	-	8
"GC-3"	WALL "B"	*	10	-	-	-	-	-	-	8

GRAPHIC SCALES:

0 1' 2' 4' 8' 12' 16'

3/16"=1'-0"

REVISION NO.	DATE	REVISIONS	BY

ATHER R. DAR
LICENSED PROFESSIONAL ENGINEER
No. 7808-S
HAWAII U.S.A.
Exp. Date: 4-30-20

THIS WORK WAS PREPARED BY ME OR UNDER MY SUPERVISION AND CONSTRUCTION OF THIS PROJECT WILL BE UNDER MY OBSERVATION

DEPARTMENT OF HAWAIIAN HOMELAND

NANAKULI FLOOD CONTROL CHANNEL IMPROVEMENTS NANAKULI VALLEY, OAHU HAWAII

CHANNEL SEGMENT 094 REPAIR DETAILS

DESIGNED BY:	TTP
DRAWN BY:	AK, AP, DL
CHECKED BY:	AD
SUPV:	
DATE:	03/05/2019


HAWAII ENGINEERING GROUP, Inc.
Civil & Structural Engineers
1088 BISHOP STREET #2506
HONOLULU, HI 96813
Tel: 808-533-2092

JOB NO.

SHEET C094
103 OF 225 SHTS


FILE ___ DRAWER ___ ___ FOLDER ___ ___

Plot date: 15-Apr-2020
Full Size Plot

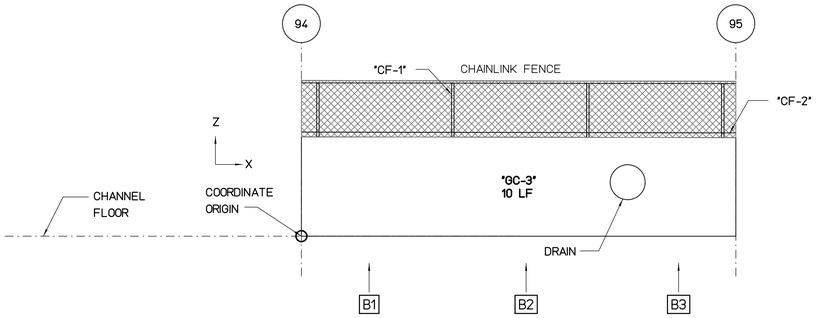


WALL "B" FLATTEN VIEW

SCALE : 3/16" = 1'-0"

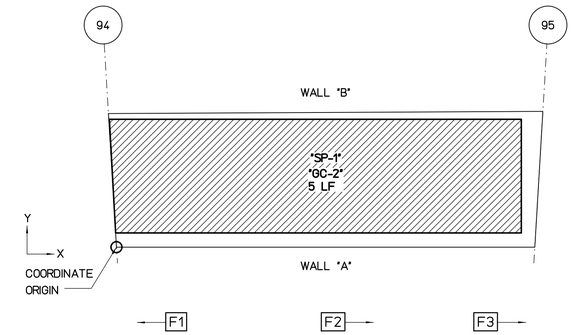

FLOOR PLAN VIEW

SCALE : 3/16" = 1'-0"

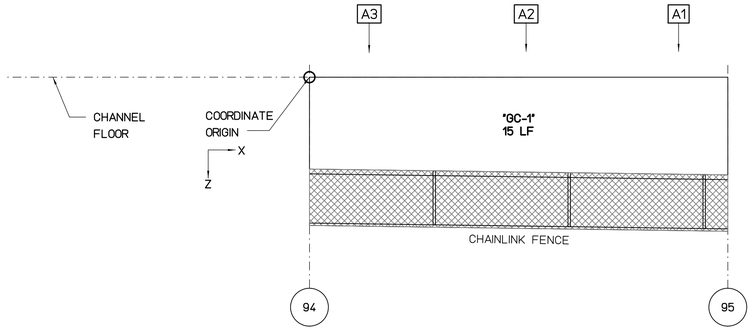

WALL "A" FLATTEN VIEW

SCALE : 3/16" = 1'-0"

REPAIR LEGEND AND NOTES:

- [2] CRACK AND SPALL REPAIR TYPES, SEE SHEETS SR201 AND SR202 FOR DETAILS. TYPE [*] INDICATES NO-REPAIR
- (A) CHAINLINK FENCE REPAIR TYPES, SEE SHEETS SF201 AND SF202 FOR DETAILS
- [1.0] TOP OF WALL LEANING DISTANCE TOWARD CHANNEL IN INCHES, SEE SHEETS SL101 TO SL207 FOR CONCRETE LINING

PHOTO LEGEND:

- [A1] WALL "A" ELEVATION PHOTO IDENTIFICATION SEE FLATTEN VIEW FOR PHOTO LOCATION
- [B1] WALL "B" ELEVATION PHOTO IDENTIFICATION SEE FLATTEN VIEW FOR PHOTO LOCATION
- [F1] CHANNEL FLOOR PHOTO IDENTIFICATION SEE FLOOR PLAN VIEW FOR PHOTO LOCATION

B1



B2



B3



F1



F2



F3



A1



A2



A3



SPALL REPAIR CHART

MARK	LOCATION	REPAIR TYPE	SPALL DIMENSION			SPALL VOLUME	SPALL CENTER COORDINATE		RATING
			L	W	D		X	Y OR Z	
"SP-1"	FLOOR	[3]	348	96	2	66816	14	5	6

CHAINLINK FENCE REPAIR CHART

MARK	LOCATION	REPAIR TYPE	POSTS	TOP RAIL	BOTTOM WIRE	BRACE	FABRIC
"CF-1"	WALL "B"	(A)	DAMAGED 1	-	-	-	-
"CF-2"	WALL "B"	(D)	-	-	DAMAGED 31'	-	-

CRACK REPAIR CHART

MARK	LOCATION	REPAIR TYPE	GENERAL CRACKS (LF)	MAJOR CRACKS						RATING
				WIDTH (IN)	LENGTH (FT)	START PNT X	START PNT Y,Z	END PNT X	END PNT Y,Z	
"GC-1"	WALL "A"	[*]	15	-	-	-	-	-	-	8
"GC-2"	FLOOR	[*]	5	-	-	-	-	-	-	9
"GC-3"	WALL "B"	[*]	10	-	-	-	-	-	-	8

GRAPHIC SCALES:

0 1' 2' 4' 8' 12' 16'

3/16"=1'-0"

REVISION NO.	DATE	REVISIONS	BY

ATHER R. DAR
LICENSED PROFESSIONAL ENGINEER
No. 7808-S
HAWAII U.S.A.
Exp. Date: 4-30-20

THIS WORK WAS PREPARED BY ME OR UNDER MY SUPERVISION AND CONSTRUCTION OF THIS PROJECT WILL BE UNDER MY OBSERVATION

DEPARTMENT OF HAWAIIAN HOMELAND

NANAKULI FLOOD CONTROL CHANNEL IMPROVEMENTS NANAKULI VALLEY, OAHU HAWAII

CHANNEL SEGMENT [095] REPAIR DETAILS

DESIGNED BY:	TTP
DRAWN BY:	AK, AP, DL
CHECKED BY:	AD
SUPV:	
DATE:	03/05/2019


HAWAII ENGINEERING GROUP, Inc.
Civil & Structural Engineers
1088 BISHOP STREET #2506
HONOLULU, HI 96813
Tel: 808-533-2092

JOB NO.

SHEET C095
104 OF 225 SHTS


FILE ___ DRAWER ___ ___ FOLDER ___ ___

Plot date: 15-Apr-2020
Full Size Plot

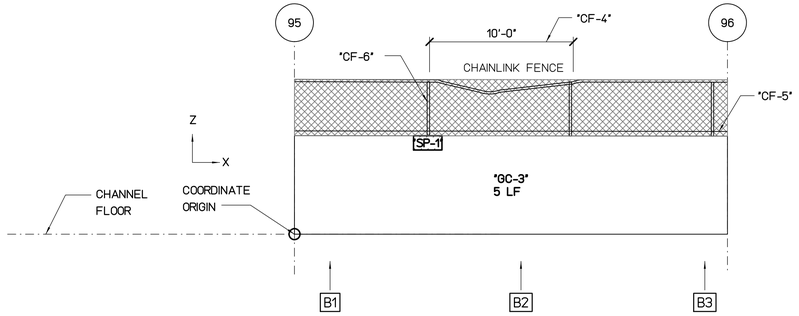


WALL "B" FLATTEN VIEW

SCALE : 3/16" = 1'-0"

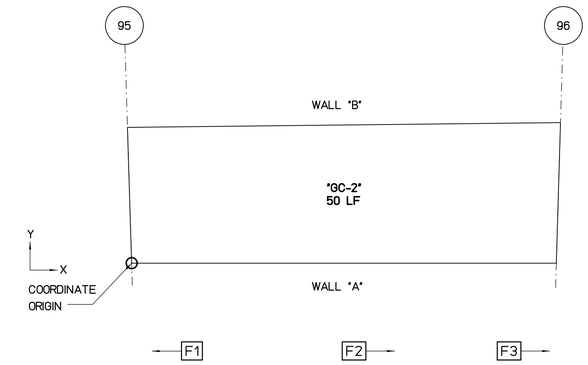

FLOOR PLAN VIEW

SCALE : 3/16" = 1'-0"

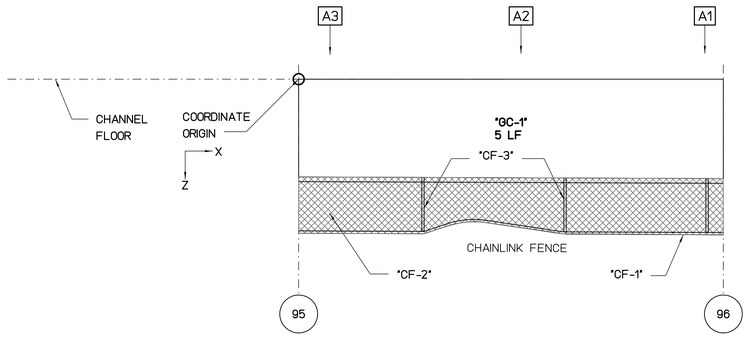

WALL "A" FLATTEN VIEW

SCALE : 3/16" = 1'-0"

REPAIR LEGEND AND NOTES:

- 2 — CRACK AND SPALL REPAIR TYPES, SEE SHEETS SR201 AND SR202 FOR DETAILS. TYPE [*] INDICATES NO-REPAIR
- (A) — CHAINLINK FENCE REPAIR TYPES, SEE SHEETS SF201 AND SF202 FOR DETAILS
- 1.0 — TOP OF WALL LEANING DISTANCE TOWARD CHANNEL IN INCHES, SEE SHEETS SL101 TO SL207 FOR CONCRETE LINING

PHOTO LEGEND:

- A1 — WALL "A" ELEVATION PHOTO IDENTIFICATION SEE FLATTEN VIEW FOR PHOTO LOCATION
- B1 — WALL "B" ELEVATION PHOTO IDENTIFICATION SEE FLATTEN VIEW FOR PHOTO LOCATION
- F1 — CHANNEL FLOOR PHOTO IDENTIFICATION SEE FLOOR PLAN VIEW FOR PHOTO LOCATION

B1



B2



B3



F1



F2



F3



A1



A2



A3



SPALL REPAIR CHART

MARK	LOCATION	REPAIR TYPE	SPALL DIMENSION L	SPALL DIMENSION W	SPALL DIMENSION D	SPALL VOLUME	SPALL CENTER COORDINATE X	SPALL CENTER COORDINATE Y OR Z	RATING
"SP-1"	WALL "B"	3	24	12	2	576	9.4	6.4	7

CHAINLINK FENCE REPAIR CHART

MARK	LOCATION	REPAIR TYPE	POSTS	TOP RAIL	BOTTOM WIRE	BRACE	FABRIC
"CF-1"	WALL "A"	(C)	-	BENT 30'	-	-	-
"CF-2"	WALL "A"	(E)	-	-	-	-	DAMAGED 30"x4'
"CF-3"	WALL "A"	(A)	DAMAGED 2	-	-	-	-
"CF-4"	WALL "B"	(C)	-	BENT 10'	-	-	-
"CF-5"	WALL "B"	(D)	-	-	DAMAGED 31'	-	-
"CF-6"	WALL "B"	(A)	BENT 1	-	-	-	-

CRACK REPAIR CHART

MARK	LOCATION	REPAIR TYPE	GENERAL CRACKS (LF)	MAJOR CRACKS WIDTH (IN)	MAJOR CRACKS LENGTH (FT)	MAJOR CRACKS START PNT X	MAJOR CRACKS START PNT Y,Z	MAJOR CRACKS END PNT X	MAJOR CRACKS END PNT Y,Z	RATING
"GC-1"	WALL "A"	*	5	-	-	-	-	-	-	9
"GC-2"	FLOOR	*	50	-	-	-	-	-	-	8
"GC-3"	WALL "B"	*	5	-	-	-	-	-	-	9

GRAPHIC SCALES:

0 1' 2' 4' 8' 12' 16'

3/16"=1'-0"

REVISION NO.	DATE	REVISIONS	BY

ATHER R. DAR
LICENSED PROFESSIONAL ENGINEER
No. 7808-S
HAWAII U.S.A.

Exp. Date: 4-30-20

THIS WORK WAS PREPARED BY ME OR UNDER MY SUPERVISION AND CONSTRUCTION OF THIS PROJECT WILL BE UNDER MY OBSERVATION

DEPARTMENT OF HAWAIIAN HOMELAND

NANAKULI FLOOD CONTROL CHANNEL IMPROVEMENTS NANAKULI VALLEY, OAHU HAWAII

CHANNEL SEGMENT 096 REPAIR DETAILS


DESIGNED BY:	TTP
DRAWN BY:	AK, AP, DL
CHECKED BY:	AD
SUPV:	
DATE:	03/05/2019

HAWAII ENGINEERING GROUP, Inc.
Civil & Structural Engineers
1088 BISHOP STREET #2506
HONOLULU, HI 96813
Tel: 808-533-2092

JOB NO.


SHEET C096
105 OF 225 SHTS

FILE ___ DRAWER ___ ___ FOLDER ___ ___

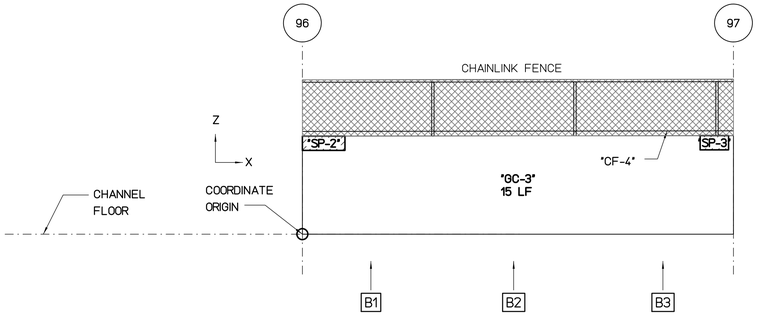


WALL "B" FLATTEN VIEW

SCALE : 3/16" = 1'-0"

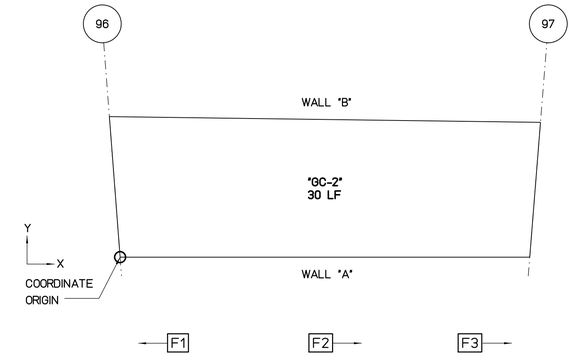

FLOOR PLAN VIEW

SCALE : 3/16" = 1'-0"

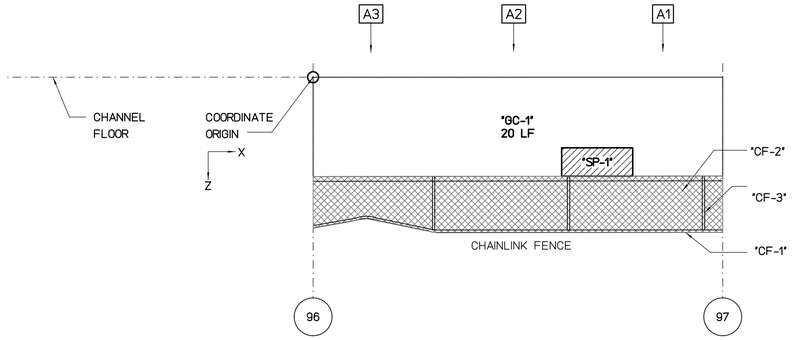

WALL "A" FLATTEN VIEW

SCALE : 3/16" = 1'-0"

REPAIR LEGEND AND NOTES:

- 2 — CRACK AND SPALL REPAIR TYPES, SEE SHEETS SR201 AND SR202 FOR DETAILS. TYPE * INDICATES NO-REPAIR
- Ⓐ — CHAINLINK FENCE REPAIR TYPES, SEE SHEETS SF201 AND SF202 FOR DETAILS
- 1.0 — TOP OF WALL LEANING DISTANCE TOWARD CHANNEL IN INCHES, SEE SHEETS SL101 TO SL207 FOR CONCRETE LINING

PHOTO LEGEND:

- A1 — WALL "A" ELEVATION PHOTO IDENTIFICATION SEE FLATTEN VIEW FOR PHOTO LOCATION
- B1 — WALL "B" ELEVATION PHOTO IDENTIFICATION SEE FLATTEN VIEW FOR PHOTO LOCATION
- F1 — CHANNEL FLOOR PHOTO IDENTIFICATION SEE FLOOR PLAN VIEW FOR PHOTO LOCATION

B1



B2



B3



F1



F2



F3



A1



A2



A3



SPALL REPAIR CHART

MARK	LOCATION	REPAIR TYPE	SPALL DIMENSION L	SPALL DIMENSION W	SPALL DIMENSION D	SPALL VOLUME	SPALL CENTER COORDINATE X	SPALL CENTER COORDINATE Y OR Z	RATING
"SP-1"	WALL "A"	3	60	24	2	2880	20	6	7
"SP-2"	WALL "B"	3	36	12	2	864	1.5	6.4	7
"SP-3"	WALL "B"	3	24	12	2	576	29	6.4	7

CHAINLINK FENCE REPAIR CHART

MARK	LOCATION	REPAIR TYPE	POSTS	TOP RAIL	BOTTOM WIRE	BRACE	FABRIC
"CF-1"	WALL "A"	Ⓒ	-	DAMAGED 29'	-	-	-
"CF-2"	WALL "A"	Ⓔ	-	-	-	-	DAMAGED 29'x4'
"CF-3"	WALL "A"	Ⓐ	DAMAGED 1	-	-	-	-
"CF-4"	WALL "B"	Ⓓ	-	-	DAMAGED 31'	-	-

CRACK REPAIR CHART

MARK	LOCATION	REPAIR TYPE	GENERAL CRACKS (LF)	MAJOR CRACKS WIDTH (IN)	MAJOR CRACKS LENGTH (FT)	MAJOR CRACKS START PNT X	MAJOR CRACKS START PNT Y,Z	MAJOR CRACKS END PNT X	MAJOR CRACKS END PNT Y,Z	RATING
"GC-1"	WALL "A"	*	20	-	-	-	-	-	-	8
"GC-2"	FLOOR	*	30	-	-	-	-	-	-	8
"GC-3"	WALL "B"	*	15	-	-	-	-	-	-	8

GRAPHIC SCALES:

0 1' 2' 4' 8' 12' 16'

3/16"=1'-0"

REVISION NO.	DATE	REVISIONS	BY

ATHER R. DAR — LICENSED PROFESSIONAL ENGINEER — No. 7808-S — HAWAII U.S.A.

Exp. Date: 4-30-20

THIS WORK WAS PREPARED BY ME OR UNDER MY SUPERVISION AND CONSTRUCTION OF THIS PROJECT WILL BE UNDER MY OBSERVATION

DEPARTMENT OF HAWAIIAN HOMELAND

NANAKULI FLOOD CONTROL CHANNEL IMPROVEMENTS NANAKULI VALLEY, OAHU HAWAII

CHANNEL SEGMENT 097 REPAIR DETAILS

DESIGNED BY:	TTP
DRAWN BY:	AK, AP, DL
CHECKED BY:	AD
SUPV:	
DATE:	03/05/2019

HAWAII ENGINEERING GROUP, Inc.
Civil & Structural Engineers
1088 BISHOP STREET #2506
HONOLULU, HI 96813
Tel: 808-533-2092

JOB NO.


SHEET C097

106 OF 225 SHTS

FILE ___ DRAWER ___ ___ FOLDER ___ ___


Plot date: 15-Apr-2020

Full Size Plot

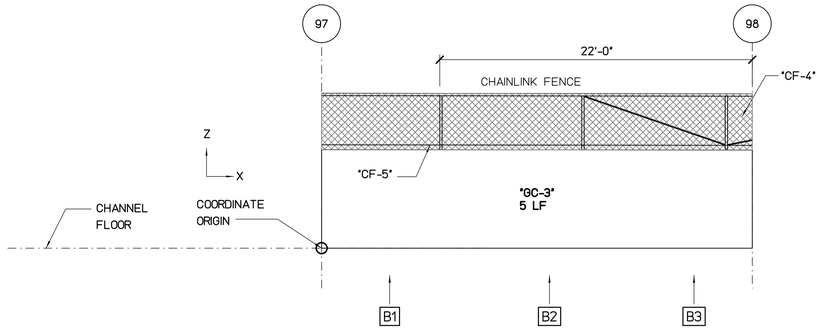


WALL "B" FLATTEN VIEW

SCALE : 3/16" = 1'-0"

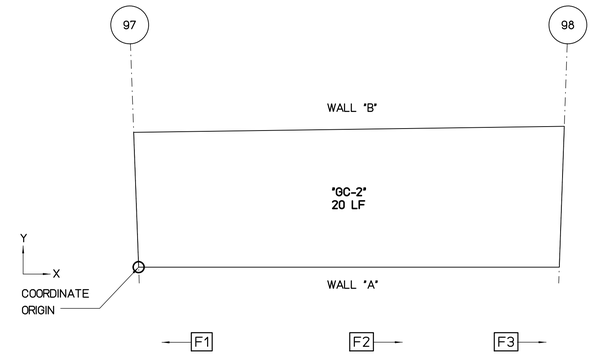

FLOOR PLAN VIEW

SCALE : 3/16" = 1'-0"

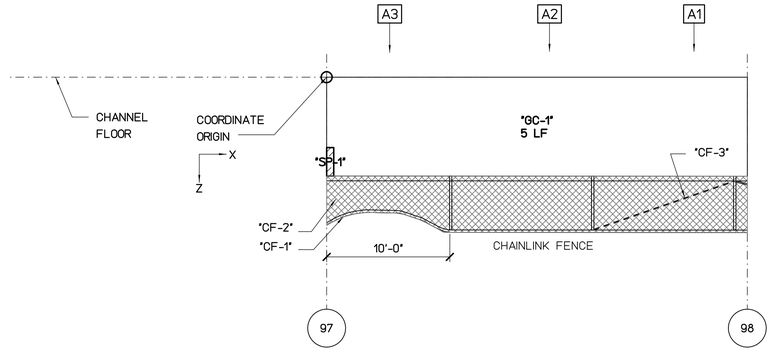

WALL "A" FLATTEN VIEW

SCALE : 3/16" = 1'-0"

REPAIR LEGEND AND NOTES:

- [2] CRACK AND SPALL REPAIR TYPES, SEE SHEETS SR201 AND SR202 FOR DETAILS. TYPE [*] INDICATES NO-REPAIR
- (A) CHAINLINK FENCE REPAIR TYPES, SEE SHEETS SF201 AND SF202 FOR DETAILS
- 1.0> TOP OF WALL LEANING DISTANCE TOWARD CHANNEL IN INCHES, SEE SHEETS SL101 TO SL207 FOR CONCRETE LINING

PHOTO LEGEND:

- [A1] WALL "A" ELEVATION PHOTO IDENTIFICATION SEE FLATTEN VIEW FOR PHOTO LOCATION
- [B1] WALL "B" ELEVATION PHOTO IDENTIFICATION SEE FLATTEN VIEW FOR PHOTO LOCATION
- [F1] CHANNEL FLOOR PHOTO IDENTIFICATION SEE FLOOR PLAN VIEW FOR PHOTO LOCATION

B1



B2



B3



F1



F2



F3



A1



A2



A3



SPALL REPAIR CHART

MARK	LOCATION	REPAIR TYPE	SPALL DIMENSION L	SPALL DIMENSION W	SPALL DIMENSION D	SPALL VOLUME	SPALL CENTER COORDINATE X	SPALL CENTER COORDINATE Y OR Z	RATING
"SP-1"	WALL "A"	[3]	6	24	2	288	0	6	6

CHAINLINK FENCE REPAIR CHART

MARK	LOCATION	REPAIR TYPE	POSTS	TOP RAIL	BOTTOM WIRE	BRACE	FABRIC
"CF-1"	WALL "A"	(C)	-	BENT 10'	-	-	-
"CF-2"	WALL "A"	(E)	-	-	-	-	DAMAGED 10'x4'
"CF-3"	WALL "A"	(B)	-	-	-	MISSING 1	-
"CF-4"	WALL "B"	(E)	-	-	-	-	DAMAGED 22'x4'
"CF-5"	WALL "B"	(D)	-	-	DAMAGED 31'	-	-

CRACK REPAIR CHART

MARK	LOCATION	REPAIR TYPE	GENERAL CRACKS (LF)	MAJOR CRACKS WIDTH (IN)	MAJOR CRACKS LENGTH (FT)	MAJOR CRACKS START PNT X	MAJOR CRACKS START PNT Y,Z	MAJOR CRACKS END PNT X	MAJOR CRACKS END PNT Y,Z	RATING
"GC-1"	WALL "A"	[*]	5	-	-	-	-	-	-	9
"GC-2"	FLOOR	[*]	20	-	-	-	-	-	-	8
"GC-3"	WALL "B"	[*]	5	-	-	-	-	-	-	9

GRAPHIC SCALES:

0 1' 2' 4' 8' 12' 16'

3/16"=1'-0"

REVISION NO.	DATE	REVISIONS	BY

ARTHER R. DAR
LICENSED PROFESSIONAL ENGINEER
No. 7808-S
HAWAII U.S.A.
Exp. Date: 4-30-20

THIS WORK WAS PREPARED BY ME OR UNDER MY SUPERVISION AND CONSTRUCTION OF THIS PROJECT WILL BE UNDER MY OBSERVATION

DEPARTMENT OF HAWAIIAN HOMELAND

NANAKULI FLOOD CONTROL CHANNEL IMPROVEMENTS NANAKULI VALLEY, OAHU HAWAII

CHANNEL SEGMENT [098] REPAIR DETAILS

DESIGNED BY:	TTP
DRAWN BY:	AK, AP, DL
CHECKED BY:	AD
SUPV:	
DATE:	03/05/2019

HAWAII ENGINEERING GROUP, Inc.
Civil & Structural Engineers
1088 BISHOP STREET #2506
HONOLULU, HI 96813
Tel: 808-533-2092


JOB NO.

SHEET C098
107 OF 225 SHTS

FILE ___ DRAWER ___ ___ FOLDER ___ ___


Plot date: 15-Apr-2020

Full Size Plot

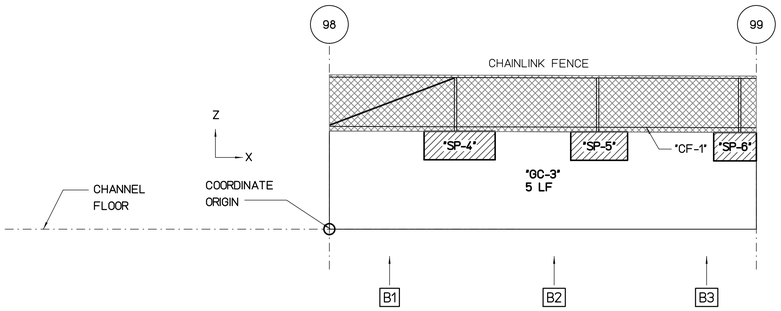


WALL "B" FLATTEN VIEW

SCALE : 3/16" = 1'-0"

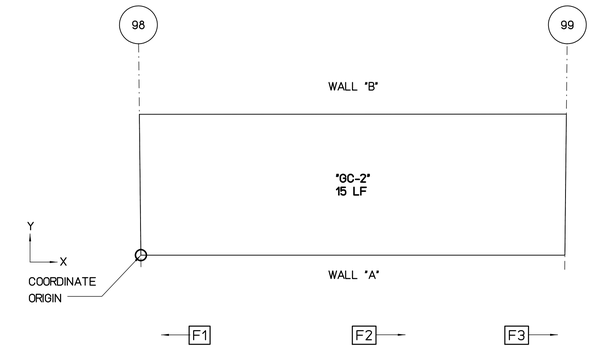

FLOOR PLAN VIEW

SCALE : 3/16" = 1'-0"

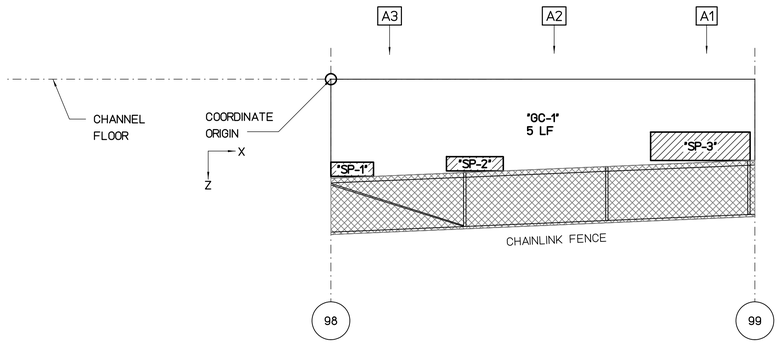

WALL "A" FLATTEN VIEW

SCALE : 3/16" = 1'-0"

REPAIR LEGEND AND NOTES:

- 2 — CRACK AND SPALL REPAIR TYPES, SEE SHEETS SR201 AND SR202 FOR DETAILS. TYPE [*] INDICATES NO-REPAIR
- (A) — CHAINLINK FENCE REPAIR TYPES, SEE SHEETS SF201 AND SF202 FOR DETAILS
- 1.0 — TOP OF WALL LEANING DISTANCE TOWARD CHANNEL IN INCHES, SEE SHEETS SL101 TO SL207 FOR CONCRETE LINING

PHOTO LEGEND:

- A1 — WALL "A" ELEVATION PHOTO IDENTIFICATION SEE FLATTEN VIEW FOR PHOTO LOCATION
- B1 — WALL "B" ELEVATION PHOTO IDENTIFICATION SEE FLATTEN VIEW FOR PHOTO LOCATION
- F1 — CHANNEL FLOOR PHOTO IDENTIFICATION SEE FLOOR PLAN VIEW FOR PHOTO LOCATION

B1



B2



B3



F1



F2



F3



A1



A2



A3



SPALL REPAIR CHART

MARK	LOCATION	REPAIR TYPE	SPALL DIMENSION L	SPALL DIMENSION W	SPALL DIMENSION D	SPALL VOLUME	SPALL CENTER COORDINATE X	SPALL CENTER COORDINATE Y OR Z	RATING
"SP-1"	WALL "A"	3	36	12	2	864	1.5	6.3	7
"SP-2"	WALL "A"	3	48	12	2	1152	10.1	6	7
"SP-3"	WALL "A"	3	84	24	2	4032	26	4.7	7
"SP-4"	WALL "B"	3	60	24	2	2880	9.2	5.9	7
"SP-5"	WALL "B"	3	48	24	2	2304	19	5.9	7
"SP-6"	WALL "B"	3	36	24	2	1728	28.6	5.8	7

CHAINLINK FENCE REPAIR CHART

MARK	LOCATION	REPAIR TYPE	POSTS	TOP RAIL	BOTTOM WIRE	BRACE	FABRIC
"CF-1"	WALL "B"	(D)	-	-	DAMAGED 30"	-	-

CRACK REPAIR CHART

MARK	LOCATION	REPAIR TYPE	GENERAL CRACKS (LF)	MAJOR CRACKS WIDTH (IN)	MAJOR CRACKS LENGTH (FT)	MAJOR CRACKS START PNT X	MAJOR CRACKS START PNT Y,Z	MAJOR CRACKS END PNT X	MAJOR CRACKS END PNT Y,Z	RATING
"GC-1"	WALL "A"	*	5	-	-	-	-	-	-	9
"GC-2"	FLOOR	*	15	-	-	-	-	-	-	8
"GC-3"	WALL "B"	*	5	-	-	-	-	-	-	9

GRAPHIC SCALES:

0 1' 2' 4' 8' 12' 16'

3/16"=1'-0"

REVISION NO.	DATE	REVISIONS	BY

ARTHER R. DAR
LICENSED PROFESSIONAL ENGINEER
No. 7808-S
HAWAII U.S.A.
Exp. Date: 4-30-20

THIS WORK WAS PREPARED BY ME OR UNDER MY SUPERVISION AND CONSTRUCTION OF THIS PROJECT WILL BE UNDER MY OBSERVATION

DEPARTMENT OF HAWAIIAN HOMELAND

NANAKULI FLOOD CONTROL CHANNEL IMPROVEMENTS NANAKULI VALLEY, OAHU HAWAII

CHANNEL SEGMENT 099 REPAIR DETAILS

DESIGNED BY:	TTP
DRAWN BY:	AK, AP, DL
CHECKED BY:	AD
SUPV:	
DATE:	03/05/2019

HAWAII ENGINEERING GROUP, Inc.
Civil & Structural Engineers
1088 BISHOP STREET #2506
HONOLULU, HI 96813
Tel: 808-533-2092

JOB NO.


SHEET C099
108 OF 225 SHTS

FILE ___ DRAWER ___ ___ FOLDER ___ ___

Plot date: 15-Apr-2020


Full Size Plot

Plot date: 15-Apr-2020
Full Size Plot

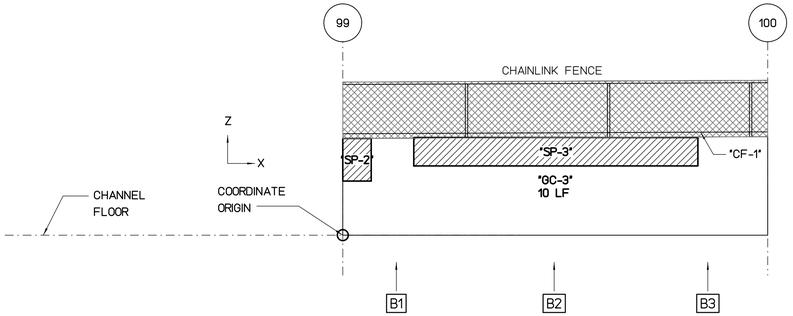


WALL "B" FLATTEN VIEW

SCALE : 3/16" = 1'-0"

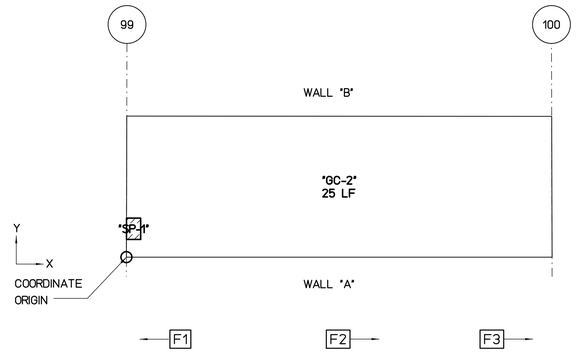

FLOOR PLAN VIEW

SCALE : 3/16" = 1'-0"

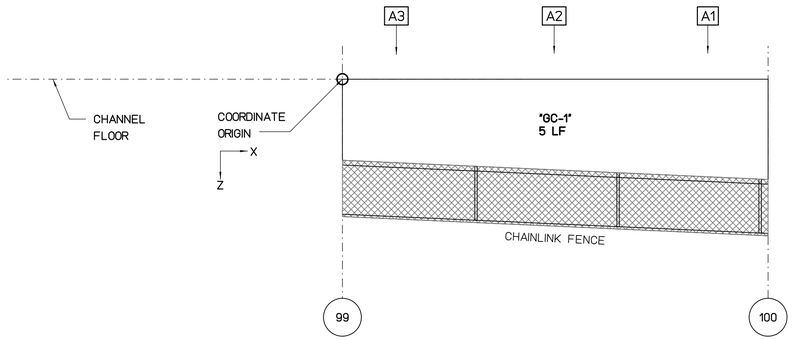

WALL "A" FLATTEN VIEW

SCALE : 3/16" = 1'-0"

REPAIR LEGEND AND NOTES:

- [2] CRACK AND SPALL REPAIR TYPES, SEE SHEETS SR201 AND SR202 FOR DETAILS. TYPE [*] INDICATES NO-REPAIR
- (A) CHAINLINK FENCE REPAIR TYPES, SEE SHEETS SF201 AND SF202 FOR DETAILS
- 1.0> TOP OF WALL LEANING DISTANCE TOWARD CHANNEL IN INCHES, SEE SHEETS SL101 TO SL207 FOR CONCRETE LINING

PHOTO LEGEND:

- [A1] WALL "A" ELEVATION PHOTO IDENTIFICATION SEE FLATTEN VIEW FOR PHOTO LOCATION
- [B1] WALL "B" ELEVATION PHOTO IDENTIFICATION SEE FLATTEN VIEW FOR PHOTO LOCATION
- [F1] CHANNEL FLOOR PHOTO IDENTIFICATION SEE FLOOR PLAN VIEW FOR PHOTO LOCATION

B1



B2



B3



F1



F2



F3



A1



A2



A3



SPALL REPAIR CHART

MARK	LOCATION	REPAIR TYPE	SPALL DIMENSION L	SPALL DIMENSION W	SPALL DIMENSION D	SPALL VOLUME	SPALL CENTER COORDINATE X	SPALL CENTER COORDINATE Y OR Z	RATING
"SP-1"	FLOOR	[3]	12	18	2	432	0.5	2	7
"SP-2"	WALL "B"	[3]	24	36	2	1728	1	5.3	7
"SP-3"	WALL "B"	[3]	240	24	2	11520	15	5.9	7

CHAINLINK FENCE REPAIR CHART

MARK	LOCATION	REPAIR TYPE	POSTS	TOP RAIL	BOTTOM WIRE	BRACE	FABRIC
"CF-1"	WALL "B"	(D)	-	-	DAMAGED 30"	-	-

CRACK REPAIR CHART

MARK	LOCATION	REPAIR TYPE	GENERAL CRACKS (LF)	MAJOR CRACKS WIDTH (IN)	MAJOR CRACKS LENGTH (FT)	MAJOR CRACKS START PNT X	MAJOR CRACKS START PNT Y,Z	MAJOR CRACKS END PNT X	MAJOR CRACKS END PNT Y,Z	RATING
"GC-1"	WALL "A"	[*]	5	-	-	-	-	-	-	9
"GC-2"	FLOOR	[*]	25	-	-	-	-	-	-	8
"GC-3"	WALL "B"	[*]	10	-	-	-	-	-	-	8

GRAPHIC SCALES:

0 1' 2' 4' 8' 12' 16'

3/16"=1'-0"

REVISION NO.	DATE	REVISIONS	BY

ATHER R. DAR
LICENSED PROFESSIONAL ENGINEER
No. 7808-S
HAWAII U.S.A.
Exp. Date: 4-30-20

THIS WORK WAS PREPARED BY ME OR UNDER MY SUPERVISION AND CONSTRUCTION OF THIS PROJECT WILL BE UNDER MY OBSERVATION

DEPARTMENT OF HAWAIIAN HOMELAND

NANAKULI FLOOD CONTROL CHANNEL IMPROVEMENTS NANAKULI VALLEY, OAHU HAWAII

CHANNEL SEGMENT [100] REPAIR DETAILS

DESIGNED BY:	TTP
DRAWN BY:	AK, AP, DL
CHECKED BY:	AD
SUPV:	
DATE:	03/05/2019

HAWAII ENGINEERING GROUP, Inc.
Civil & Structural Engineers
1088 BISHOP STREET #2506
HONOLULU, HI 96813
Tel: 808-533-2092


JOB NO.

SHEET C100

109 OF 225 SHTS


FILE ___ DRAWER ___ ___ FOLDER ___ ___

Plot date: 15-Apr-2020
Full Size Plot

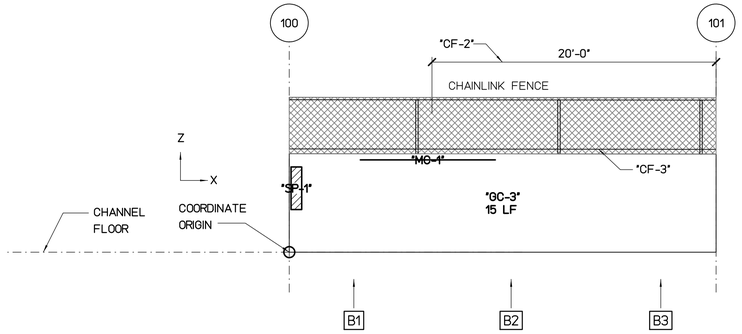


WALL "B" FLATTEN VIEW

SCALE : 3/16" = 1'-0"

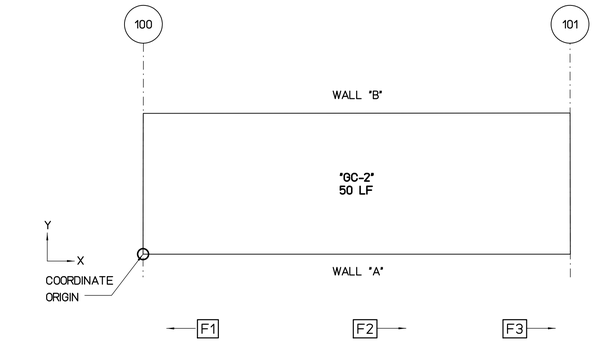

FLOOR PLAN VIEW

SCALE : 3/16" = 1'-0"

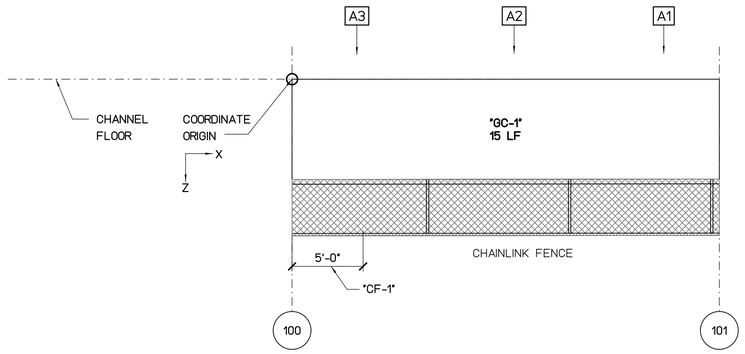

WALL "A" FLATTEN VIEW

SCALE : 3/16" = 1'-0"

REPAIR LEGEND AND NOTES:

- [2] CRACK AND SPALL REPAIR TYPES, SEE SHEETS SR201 AND SR202 FOR DETAILS. TYPE [*] INDICATES NO-REPAIR
- (A) CHAINLINK FENCE REPAIR TYPES, SEE SHEETS SF201 AND SF202 FOR DETAILS
- 1.0> TOP OF WALL LEANING DISTANCE TOWARD CHANNEL IN INCHES, SEE SHEETS SL101 TO SL207 FOR CONCRETE LINING

PHOTO LEGEND:

- [A1] WALL "A" ELEVATION PHOTO IDENTIFICATION SEE FLATTEN VIEW FOR PHOTO LOCATION
- [B1] WALL "B" ELEVATION PHOTO IDENTIFICATION SEE FLATTEN VIEW FOR PHOTO LOCATION
- [F1] CHANNEL FLOOR PHOTO IDENTIFICATION SEE FLOOR PLAN VIEW FOR PHOTO LOCATION

B1



B2



B3



F1



F2



F3



A1



A2



A3



SPALL REPAIR CHART

MARK	LOCATION	REPAIR TYPE	SPALL DIMENSION			SPALL VOLUME	SPALL CENTER COORDINATE		RATING
			L	W	D		X	Y OR Z	
"SP-1"	WALL "B"	3	9	36	2	648	0.5	4.5	7

CHAINLINK FENCE REPAIR CHART

MARK	LOCATION	REPAIR TYPE	POSTS	TOP RAIL	BOTTOM WIRE	BRACE	FABRIC
"CF-1"	WALL "A"	E	-	-	-	-	DAMAGED 5'x4'
"CF-2"	WALL "B"	E	-	-	-	-	DAMAGED 20'x4'
"CF-3"	WALL "B"	D	-	-	DAMAGED 30'	-	-

CRACK REPAIR CHART

MARK	LOCATION	REPAIR TYPE	GENERAL CRACKS (LF)	MAJOR CRACKS						RATING
				WIDTH (IN)	LENGTH (FT)	START PNT X	START PNT Y,Z	END PNT X	END PNT Y,Z	
"MC-1"	WALL "B"	1	-	6.5	10	5	6.5	14.5	6.5	7
"GC-1"	WALL "A"	*	15	-	-	-	-	-	-	8
"GC-2"	FLOOR	*	50	-	-	-	-	-	-	8
"GC-3"	WALL "B"	*	15	-	-	-	-	-	-	8

GRAPHIC SCALES:

0 1' 2' 4' 8' 12' 16'

3/16"=1'-0"

REVISION NO.	DATE	REVISIONS	BY

ATHER R. DAR
LICENSED PROFESSIONAL ENGINEER
No. 7808-S
HAWAII U.S.A.

Exp. Date: 4-30-20

THIS WORK WAS PREPARED BY ME OR UNDER MY SUPERVISION AND CONSTRUCTION OF THIS PROJECT WILL BE UNDER MY OBSERVATION

DEPARTMENT OF HAWAIIAN HOMELAND

NANAKULI FLOOD CONTROL CHANNEL IMPROVEMENTS NANAKULI VALLEY, OAHU HAWAII

CHANNEL SEGMENT [101] REPAIR DETAILS

DESIGNED BY:	TTP
DRAWN BY:	AK, AP, DL
CHECKED BY:	AD
SUPV:	
DATE:	03/05/2019

HAWAII ENGINEERING GROUP, Inc.
Civil & Structural Engineers
1088 BISHOP STREET #2506
HONOLULU, HI 96813
Tel: 808-533-2092


JOB NO.

SHEET C101

110 OF 225 SHTS


FILE ___ DRAWER ___ ___ FOLDER ___ ___

Plot date: 15-Apr-2020
Full Size Plot

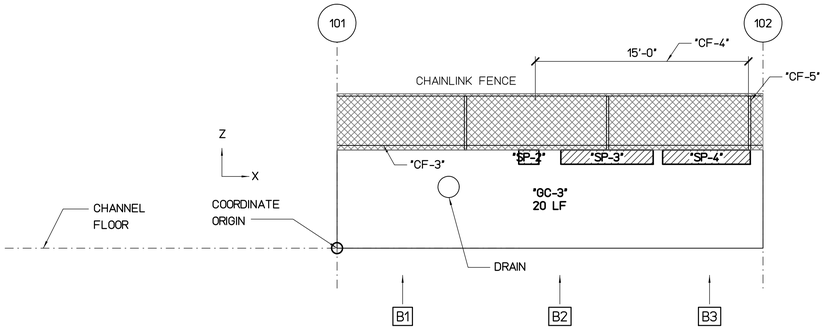


WALL "B" FLATTEN VIEW

SCALE : 3/16" = 1'-0"

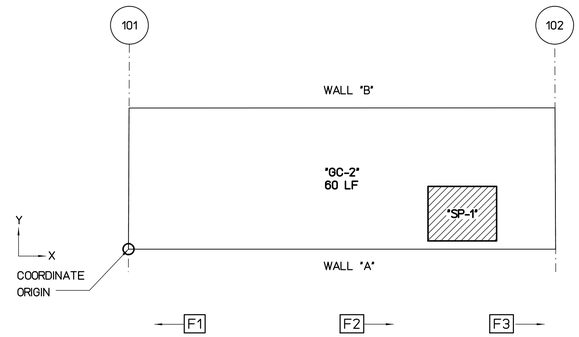

FLOOR PLAN VIEW

SCALE : 3/16" = 1'-0"

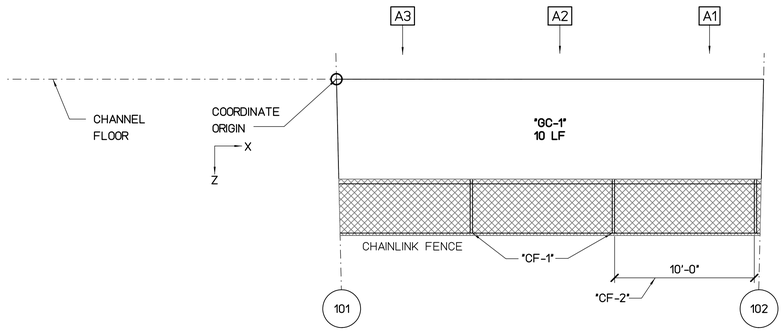

WALL "A" FLATTEN VIEW

SCALE : 3/16" = 1'-0"

REPAIR LEGEND AND NOTES:

- 2 — CRACK AND SPALL REPAIR TYPES, SEE SHEETS SR201 AND SR202 FOR DETAILS. TYPE [*] INDICATES NO-REPAIR
- (A) — CHAINLINK FENCE REPAIR TYPES, SEE SHEETS SF201 AND SF202 FOR DETAILS
- 1.0 — TOP OF WALL LEANING DISTANCE TOWARD CHANNEL IN INCHES, SEE SHEETS SL101 TO SL207 FOR CONCRETE LINING

PHOTO LEGEND:

- A1 — WALL "A" ELEVATION PHOTO IDENTIFICATION SEE FLATTEN VIEW FOR PHOTO LOCATION
- B1 — WALL "B" ELEVATION PHOTO IDENTIFICATION SEE FLATTEN VIEW FOR PHOTO LOCATION
- F1 — CHANNEL FLOOR PHOTO IDENTIFICATION SEE FLOOR PLAN VIEW FOR PHOTO LOCATION

B1



B2



B3



F1



F2



F3



A1



A2



A3



SPALL REPAIR CHART

MARK	LOCATION	REPAIR TYPE	SPALL DIMENSION L	SPALL DIMENSION W	SPALL DIMENSION D	SPALL VOLUME	SPALL CENTER COORDINATE X	SPALL CENTER COORDINATE Y OR Z	RATING
"SP-1"	FLOOR	3	58	46	2	5336	23.5	2.5	7
"SP-2"	WALL "B"	3	17	12	2	408	13.5	6.4	7
"SP-3"	WALL "B"	3	78	12	2	1872	19	6.4	7
"SP-4"	WALL "B"	3	74	12	2	1776	26	6.4	7

CHAINLINK FENCE REPAIR CHART

MARK	LOCATION	REPAIR TYPE	POSTS	TOP RAIL	BOTTOM WIRE	BRACE	FABRIC
"CF-1"	WALL "A"	(A)	BENT 2	-	-	-	-
"CF-2"	WALL "A"	(C)	-	BENT 10'	-	-	-
"CF-3"	WALL "B"	(D)	-	-	DAMAGED 30'	-	-
"CF-4"	WALL "B"	(E)	-	-	-	-	DAMAGED 15'x4'
"CF-5"	WALL "B"	(A)	BENT 1	-	-	-	-

CRACK REPAIR CHART

MARK	LOCATION	REPAIR TYPE	GENERAL CRACKS (LF)	MAJOR CRACKS WIDTH (IN)	MAJOR CRACKS LENGTH (FT)	MAJOR CRACKS START PNT X	MAJOR CRACKS START PNT Y,Z	MAJOR CRACKS END PNT X	MAJOR CRACKS END PNT Y,Z	RATING
"GC-1"	WALL "A"	*	10	-	-	-	-	-	-	8
"GC-2"	FLOOR	*	60	-	-	-	-	-	-	8
"GC-3"	WALL "B"	*	20	-	-	-	-	-	-	8

GRAPHIC SCALES:

0 1' 2' 4' 8' 12' 16'

3/16"=1'-0"

REVISION NO.	DATE	REVISIONS	BY

ATHER R. DAR
LICENSED PROFESSIONAL ENGINEER
No. 7808-S
HAWAII U.S.A.
Exp. Date: 4-30-20

THIS WORK WAS PREPARED BY ME OR UNDER MY SUPERVISION AND CONSTRUCTION OF THIS PROJECT WILL BE UNDER MY OBSERVATION

DEPARTMENT OF HAWAIIAN HOMELAND

NANAKULI FLOOD CONTROL CHANNEL IMPROVEMENTS NANAKULI VALLEY, OAHU HAWAII

CHANNEL SEGMENT 102 REPAIR DETAILS

DESIGNED BY:	TTP
DRAWN BY:	AK, AP, DL
CHECKED BY:	AD
SUPV:	
DATE:	03/05/2019


HAWAII ENGINEERING GROUP, Inc.
Civil & Structural Engineers
1088 BISHOP STREET #2506
HONOLULU, HI 96813
Tel: 808-533-2092

JOB NO.

SHEET C102
111 OF 225 SHTS


FILE ___ DRAWER ___ ___ FOLDER ___ ___

Plot date: 15-Apr-2020
Full Size Plot

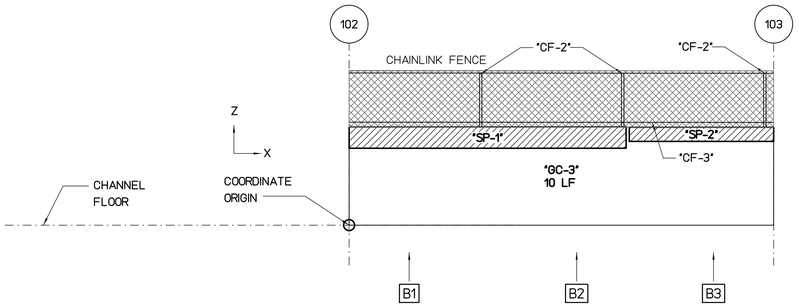


WALL "B" FLATTEN VIEW

SCALE : 3/16" = 1'-0"

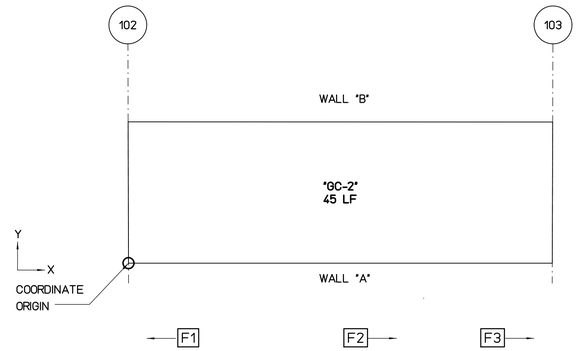

FLOOR PLAN VIEW

SCALE : 3/16" = 1'-0"

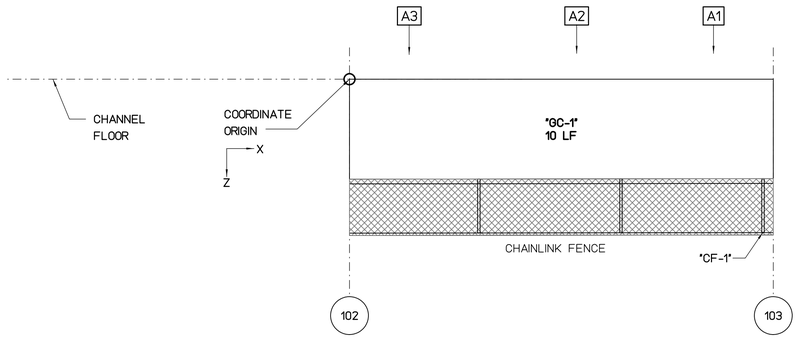

WALL "A" FLATTEN VIEW

SCALE : 3/16" = 1'-0"

REPAIR LEGEND AND NOTES:

- 2 — CRACK AND SPALL REPAIR TYPES, SEE SHEETS SR201 AND SR202 FOR DETAILS. TYPE [*] INDICATES NO-REPAIR
- (A) — CHAINLINK FENCE REPAIR TYPES, SEE SHEETS SF201 AND SF202 FOR DETAILS
- 1.0 — TOP OF WALL LEANING DISTANCE TOWARD CHANNEL IN INCHES, SEE SHEETS SL101 TO SL207 FOR CONCRETE LINING

PHOTO LEGEND:

- A1 — WALL "A" ELEVATION PHOTO IDENTIFICATION SEE FLATTEN VIEW FOR PHOTO LOCATION
- B1 — WALL "B" ELEVATION PHOTO IDENTIFICATION SEE FLATTEN VIEW FOR PHOTO LOCATION
- F1 — CHANNEL FLOOR PHOTO IDENTIFICATION SEE FLOOR PLAN VIEW FOR PHOTO LOCATION

B1




B2



B3



F1

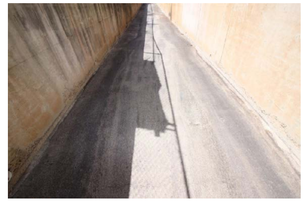

F2



F3



A1



A2



A3



SPALL REPAIR CHART

MARK	LOCATION	REPAIR TYPE	SPALL DIMENSION L	SPALL DIMENSION W	SPALL DIMENSION D	SPALL VOLUME	SPALL CENTER COORDINATE X	SPALL CENTER COORDINATE Y OR Z	RATING
"SP-1"	WALL "B"	3	234	18	2	8424	9.8	6.2	7
"SP-2"	WALL "B"	3	122	12	2	2928	24.8	6.4	7

CHAINLINK FENCE REPAIR CHART

MARK	LOCATION	REPAIR TYPE	POSTS	TOP RAIL	BOTTOM WIRE	BRACE	FABRIC
"CF-1"	WALL "A"	(A)	BENT 1	-	-	-	-
"CF-2"	WALL "B"	(A)	BENT 3	-	-	-	-
"CF-3"	WALL "B"	(D)	-	-	DAMAGED 30'	-	-

CRACK REPAIR CHART

MARK	LOCATION	REPAIR TYPE	GENERAL CRACKS (LF)	MAJOR CRACKS WIDTH (IN)	MAJOR CRACKS LENGTH (FT)	MAJOR CRACKS START PNT X	MAJOR CRACKS START PNT Y,Z	MAJOR CRACKS END PNT X	MAJOR CRACKS END PNT Y,Z	RATING
"GC-1"	WALL "A"	*	10	-	-	-	-	-	-	8
"GC-2"	FLOOR	*	45	-	-	-	-	-	-	8
"GC-3"	WALL "B"	*	10	-	-	-	-	-	-	8

GRAPHIC SCALES:

0 1' 2' 4' 8' 12' 16'

3/16"=1'-0"

REVISION NO.	DATE	REVISIONS	BY

ATHER R. DAR
LICENSED PROFESSIONAL ENGINEER
No. 7808-S
HAWAII U.S.A.
Exp. Date: 4-30-20

THIS WORK WAS PREPARED BY ME OR UNDER MY SUPERVISION AND CONSTRUCTION OF THIS PROJECT WILL BE UNDER MY OBSERVATION

DEPARTMENT OF HAWAIIAN HOMELAND

NANAKULI FLOOD CONTROL CHANNEL IMPROVEMENTS NANAKULI VALLEY, OAHU HAWAII

CHANNEL SEGMENT 103 REPAIR DETAILS


DESIGNED BY:	TTP
DRAWN BY:	AK, AP, DL
CHECKED BY:	AD
SUPV:	
DATE:	03/05/2019

HAWAII ENGINEERING GROUP, Inc.
Civil & Structural Engineers
1088 BISHOP STREET #2506
HONOLULU, HI 96813
Tel: 808-533-2092

JOB NO.


SHEET C103
112 OF 225 SHTS

FILE ___ DRAWER ___ ___ FOLDER ___ ___

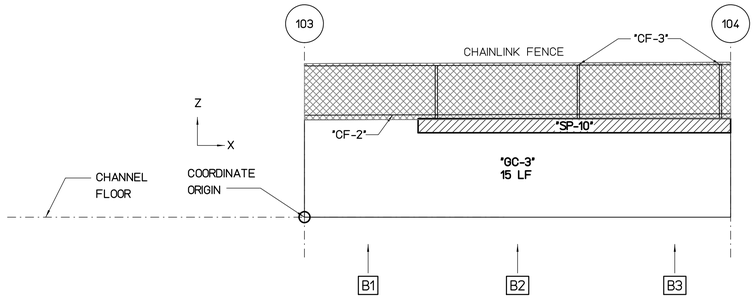


WALL "B" FLATTEN VIEW

SCALE : 3/16" = 1'-0"

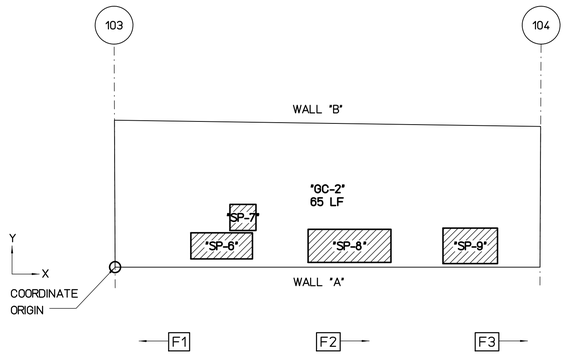

FLOOR PLAN VIEW

SCALE : 3/16" = 1'-0"

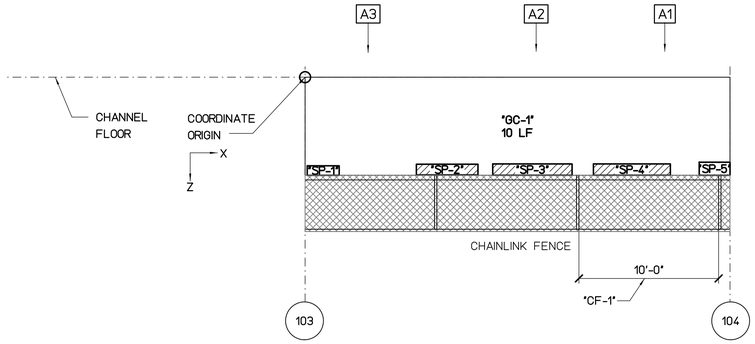

WALL "A" FLATTEN VIEW

SCALE : 3/16" = 1'-0"

REPAIR LEGEND AND NOTES:

- [2] CRACK AND SPALL REPAIR TYPES, SEE SHEETS SR201 AND SR202 FOR DETAILS. TYPE [*] INDICATES NO-REPAIR
- (A) CHAINLINK FENCE REPAIR TYPES, SEE SHEETS SF201 AND SF202 FOR DETAILS
- [1.0] TOP OF WALL LEANING DISTANCE TOWARD CHANNEL IN INCHES, SEE SHEETS SL101 TO SL207 FOR CONCRETE LINING

PHOTO LEGEND:

- [A1] WALL "A" ELEVATION PHOTO IDENTIFICATION SEE FLATTEN VIEW FOR PHOTO LOCATION
- [B1] WALL "B" ELEVATION PHOTO IDENTIFICATION SEE FLATTEN VIEW FOR PHOTO LOCATION
- [F1] CHANNEL FLOOR PHOTO IDENTIFICATION SEE FLOOR PLAN VIEW FOR PHOTO LOCATION

B1



B2



B3



F1



F2



F3



A1



A2



A3



SPALL REPAIR CHART

MARK	LOCATION	REPAIR TYPE	SPALL DIMENSION L	SPALL DIMENSION W	SPALL DIMENSION D	SPALL VOLUME	SPALL CENTER COORDINATE X	SPALL CENTER COORDINATE Y OR Z	RATING
"SP-1"	WALL "A"	[3]	27	8	2	432	1.3	6.6	7
"SP-2"	WALL "A"	[3]	52	9	2	936	10	6.5	7
"SP-3"	WALL "A"	[3]	67	9	2	1273	16	6.5	7
"SP-4"	WALL "A"	[3]	65	9	2	1235	23	6.5	7
"SP-5"	WALL "A"	[3]	26	11	2	572	28.8	6.4	7
"SP-6"	FLOOR	[3]	52	22	2	2288	7.5	1.5	7
"SP-7"	FLOOR	[3]	22	22	2	968	9	3.5	7
"SP-8"	FLOOR	[3]	70	28	2	3920	16.5	1.5	7
"SP-9"	FLOOR	[3]	46	30	2	2760	25	1.5	7
"SP-10"	WALL "B"	[3]	264	12	2	6336	19	6.4	7

CHAINLINK FENCE REPAIR CHART

MARK	LOCATION	REPAIR TYPE	POSTS	TOP RAIL	BOTTOM WIRE	BRACE	FABRIC
"CF-1"	WALL "A"	(E)	-	-	-	-	DAMAGED 10'x4'
"CF-2"	WALL "B"	(D)	-	-	DAMAGED 30'	-	-
"CF-3"	WALL "B"	(A)	BENT 2	-	-	-	-

CRACK REPAIR CHART

MARK	LOCATION	REPAIR TYPE	GENERAL CRACKS (LF)	MAJOR CRACKS WIDTH (IN)	MAJOR CRACKS LENGTH (FT)	MAJOR CRACKS START PNT X	MAJOR CRACKS START PNT Y,Z	MAJOR CRACKS END PNT X	MAJOR CRACKS END PNT Y,Z	RATING
"GC-1"	WALL "A"	[*]	10	-	-	-	-	-	-	8
"GC-2"	FLOOR	[*]	65	-	-	-	-	-	-	8
"GC-3"	WALL "B"	[*]	15	-	-	-	-	-	-	8

GRAPHIC SCALES:

0 1' 2' 4' 8' 12' 16'

3/16"=1'-0"

REVISION NO.	DATE	REVISIONS	BY

ATHER R. DAR
LICENSED PROFESSIONAL ENGINEER
No. 7808-S
HAWAII U.S.A.

Exp. Date: 4-30-20

THIS WORK WAS PREPARED BY ME OR UNDER MY SUPERVISION AND CONSTRUCTION OF THIS PROJECT WILL BE UNDER MY OBSERVATION

DEPARTMENT OF HAWAIIAN HOMELAND

NANAKULI FLOOD CONTROL CHANNEL IMPROVEMENTS NANAKULI VALLEY, OAHU HAWAII

CHANNEL SEGMENT [104] REPAIR DETAILS

DESIGNED BY:	TTP
DRAWN BY:	AK, AP, DL
CHECKED BY:	AD
SUPV:	
DATE:	03/05/2019

HAWAII ENGINEERING GROUP, Inc.
Civil & Structural Engineers
1088 BISHOP STREET #2506
HONOLULU, HI 96813
Tel: 808-533-2092

JOB NO.

SHEET C104


113 OF 225 SHTS

FILE ___ ___ DRAWER ___ ___ ___ FOLDER ___ ___

Plot date: 15-Apr-2020


Full Size Plot

Plot date: 15-Apr-2020
Full Size Plot

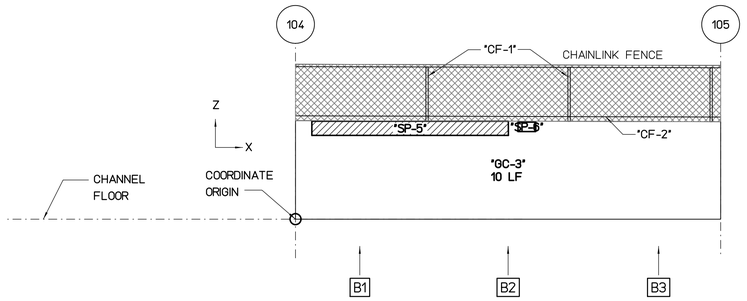


WALL "B" FLATTEN VIEW

SCALE : 3/16" = 1'-0"

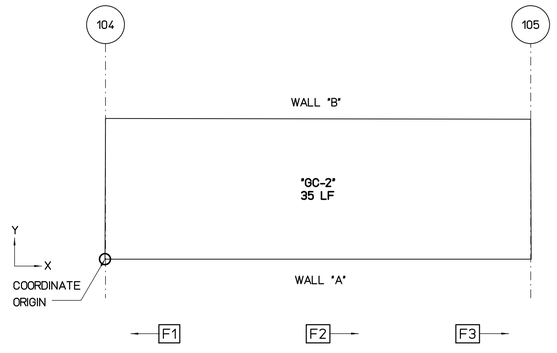

FLOOR PLAN VIEW

SCALE : 3/16" = 1'-0"

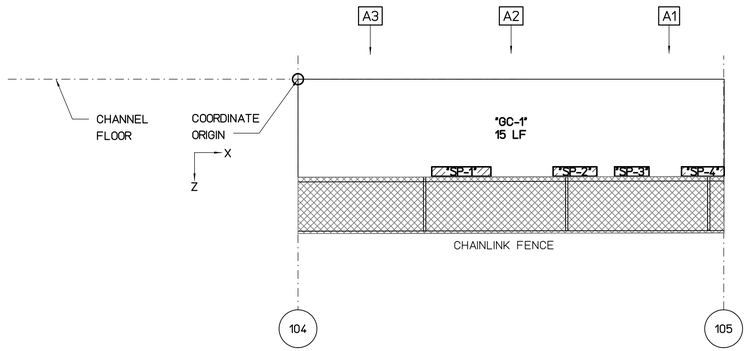

WALL "A" FLATTEN VIEW

SCALE : 3/16" = 1'-0"

REPAIR LEGEND AND NOTES:

- [2] CRACK AND SPALL REPAIR TYPES, SEE SHEETS SR201 AND SR202 FOR DETAILS. TYPE [*] INDICATES NO-REPAIR
- (A) CHAINLINK FENCE REPAIR TYPES, SEE SHEETS SF201 AND SF202 FOR DETAILS
- 1.0 TOP OF WALL LEANING DISTANCE TOWARD CHANNEL IN INCHES, SEE SHEETS SL101 TO SL207 FOR CONCRETE LINING

PHOTO LEGEND:

- A1 WALL "A" ELEVATION PHOTO IDENTIFICATION SEE FLATTEN VIEW FOR PHOTO LOCATION
- B1 WALL "B" ELEVATION PHOTO IDENTIFICATION SEE FLATTEN VIEW FOR PHOTO LOCATION
- F1 CHANNEL FLOOR PHOTO IDENTIFICATION SEE FLOOR PLAN VIEW FOR PHOTO LOCATION

B1



B2



B3



F1



F2



F3



A1



A2



A3



SPALL REPAIR CHART

MARK	LOCATION	REPAIR TYPE	SPALL DIMENSION L	SPALL DIMENSION W	SPALL DIMENSION D	SPALL VOLUME	SPALL CENTER COORDINATE X	SPALL CENTER COORDINATE Y OR Z	RATING
"SP-1"	WALL "A"	3	50	8	2	800	11.5	6.5	7
"SP-2"	WALL "A"	3	37	8	2	592	19.5	6.5	7
"SP-3"	WALL "A"	3	29	8	2	464	23.5	6.5	7
"SP-4"	WALL "A"	3	36	8	2	576	28.5	6.5	7
"SP-5"	WALL "B"	3	166	12	2	3984	8.1	6.4	7
"SP-6"	WALL "B"	3	15	8	2	240	16.3	6.5	7

CHAINLINK FENCE REPAIR CHART

MARK	LOCATION	REPAIR TYPE	POSTS	TOP RAIL	BOTTOM WIRE	BRACE	FABRIC
"CF-1"	WALL "B"	(A)	BENT 2	-	-	-	-
"CF-2"	WALL "B"	(D)	-	-	DAMAGED 30'	-	-

CRACK REPAIR CHART

MARK	LOCATION	REPAIR TYPE	GENERAL CRACKS (LF)	MAJOR CRACKS WIDTH (IN)	MAJOR CRACKS LENGTH (FT)	MAJOR CRACKS START PNT X	MAJOR CRACKS START PNT Y,Z	MAJOR CRACKS END PNT X	MAJOR CRACKS END PNT Y,Z	RATING
"GC-1"	WALL "A"	*	15	-	-	-	-	-	-	8
"GC-2"	FLOOR	*	35	-	-	-	-	-	-	8
"GC-3"	WALL "B"	*	10	-	-	-	-	-	-	8

GRAPHIC SCALES:

0 1' 2' 4' 8' 12' 16'

3/16"=1'-0"

REVISION NO.	DATE	REVISIONS	BY

ATHER R. DAR
LICENSED PROFESSIONAL ENGINEER
No. 7808-S
HAWAII U.S.A.
Exp. Date: 4-30-20

THIS WORK WAS PREPARED BY ME OR UNDER MY SUPERVISION AND CONSTRUCTION OF THIS PROJECT WILL BE UNDER MY OBSERVATION

DEPARTMENT OF HAWAIIAN HOMELAND

NANAKULI FLOOD CONTROL CHANNEL IMPROVEMENTS NANAKULI VALLEY, OAHU HAWAII

CHANNEL SEGMENT 105 REPAIR DETAILS

DESIGNED BY:	TTP
DRAWN BY:	AK, AP, DL
CHECKED BY:	AD
SUPV:	
DATE:	03/05/2019

HAWAII ENGINEERING GROUP, Inc.
Civil & Structural Engineers
1088 BISHOP STREET #2506
HONOLULU, HI 96813
Tel: 808-533-2092


JOB NO.

SHEET C105

114 OF 225 SHTS


FILE ___ DRAWER ___ ___ FOLDER ___ ___

Plot date: 15-Apr-2020
Full Size Plot

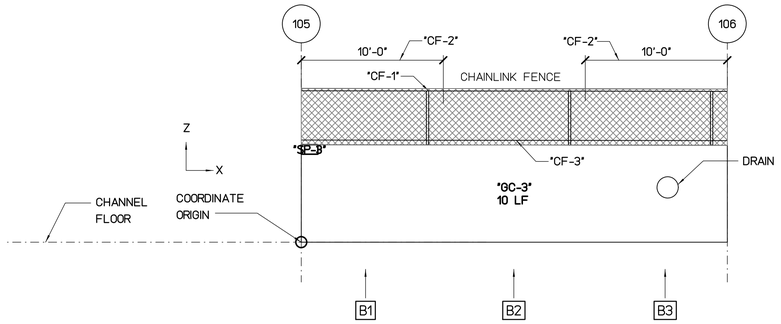


WALL "B" FLATTEN VIEW

SCALE : 3/16" = 1'-0"

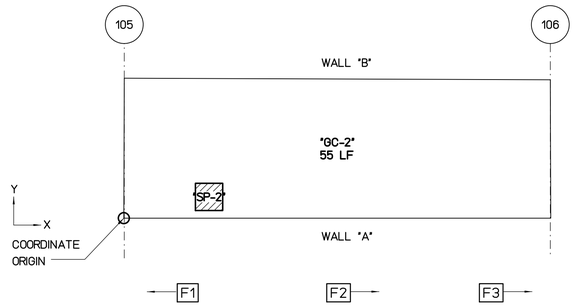

FLOOR PLAN VIEW

SCALE : 3/16" = 1'-0"

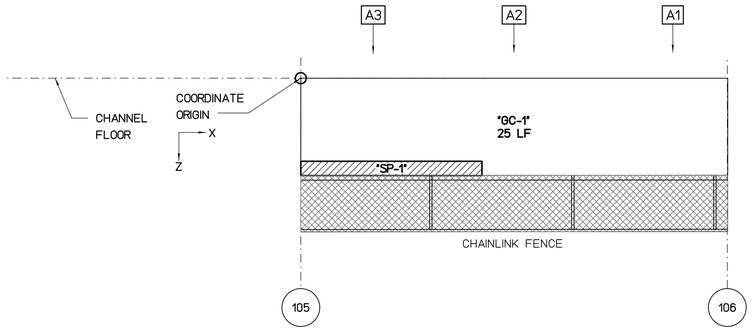

WALL "A" FLATTEN VIEW

SCALE : 3/16" = 1'-0"

REPAIR LEGEND AND NOTES:

- 2 — CRACK AND SPALL REPAIR TYPES, SEE SHEETS SR201 AND SR202 FOR DETAILS. TYPE [*] INDICATES NO-REPAIR
- (A) — CHAINLINK FENCE REPAIR TYPES, SEE SHEETS SF201 AND SF202 FOR DETAILS
- 1.0 — TOP OF WALL LEANING DISTANCE TOWARD CHANNEL IN INCHES, SEE SHEETS SL101 TO SL207 FOR CONCRETE LINING

PHOTO LEGEND:

- A1 — WALL "A" ELEVATION PHOTO IDENTIFICATION SEE FLATTEN VIEW FOR PHOTO LOCATION
- B1 — WALL "B" ELEVATION PHOTO IDENTIFICATION SEE FLATTEN VIEW FOR PHOTO LOCATION
- F1 — CHANNEL FLOOR PHOTO IDENTIFICATION SEE FLOOR PLAN VIEW FOR PHOTO LOCATION

B1



B2



B3



F1



F2



F3



A1



A2



A3



SPALL REPAIR CHART

MARK	LOCATION	REPAIR TYPE	SPALL DIMENSION L	SPALL DIMENSION W	SPALL DIMENSION D	SPALL VOLUME	SPALL CENTER COORDINATE X	SPALL CENTER COORDINATE Y OR Z	RATING
"SP-1"	WALL "A"	3	153	12	2	3672	6.4	6.3	7
"SP-2"	FLOOR	3	23	23	2	1058	6	1.5	7
"SP-3"	WALL "B"	3	14	8	2	224	0.6	6.5	7

CHAINLINK FENCE REPAIR CHART

MARK	LOCATION	REPAIR TYPE	POSTS	TOP RAIL	BOTTOM WIRE	BRACE	FABRIC
"CF-1"	WALL "B"	(A)	BENT 1	-	-	-	-
"CF-2"	WALL "B"	(E)	-	-	-	-	DAMAGED 20'x4'
"CF-3"	WALL "B"	(D)	-	-	DAMAGED 30'	-	-

CRACK REPAIR CHART

MARK	LOCATION	REPAIR TYPE	GENERAL CRACKS (LF)	MAJOR CRACKS WIDTH (IN)	MAJOR CRACKS LENGTH (FT)	MAJOR CRACKS START PNT X	MAJOR CRACKS START PNT Y,Z	MAJOR CRACKS END PNT X	MAJOR CRACKS END PNT Y,Z	RATING
"GC-1"	WALL "A"	*	25	-	-	-	-	-	-	8
"GC-2"	FLOOR	*	55	-	-	-	-	-	-	8
"GC-3"	WALL "B"	*	10	-	-	-	-	-	-	8

GRAPHIC SCALES:

0 1' 2' 4' 8' 12' 16'

3/16"=1'-0"

REVISION NO.	DATE	REVISIONS	BY

ATHER R. DAR
LICENSED PROFESSIONAL ENGINEER
No. 7808-S
HAWAII U.S.A.
Exp. Date: 4-30-20

THIS WORK WAS PREPARED BY ME OR UNDER MY SUPERVISION AND CONSTRUCTION OF THIS PROJECT WILL BE UNDER MY OBSERVATION

DEPARTMENT OF HAWAIIAN HOMELAND

NANAKULI FLOOD CONTROL CHANNEL IMPROVEMENTS NANAKULI VALLEY, OAHU HAWAII

CHANNEL SEGMENT 106 REPAIR DETAILS

DESIGNED BY:	TTP
DRAWN BY:	AK, AP, DL
CHECKED BY:	AD
SUPV:	
DATE:	03/05/2019


HAWAII ENGINEERING GROUP, Inc.
Civil & Structural Engineers
1088 BISHOP STREET #2506
HONOLULU, HI 96813
Tel: 808-533-2092

JOB NO.

SHEET C106


175 OF 225 SHTS

FILE ___ DRAWER ___ ___ FOLDER ___ ___

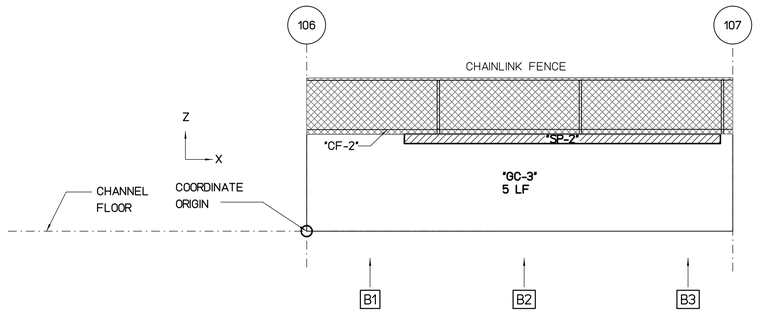


WALL "B" FLATTEN VIEW

SCALE : 3/16" = 1'-0"

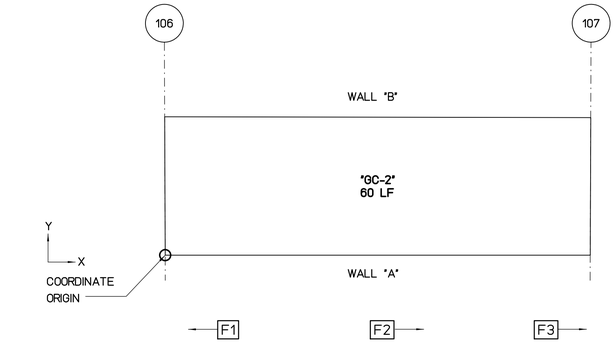

FLOOR PLAN VIEW

SCALE : 3/16" = 1'-0"

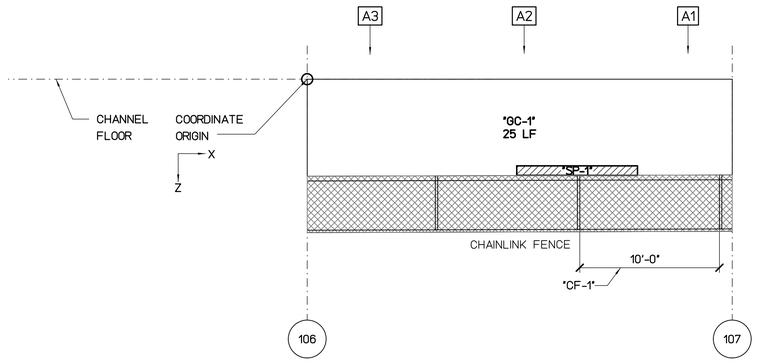

WALL "A" FLATTEN VIEW

SCALE : 3/16" = 1'-0"

REPAIR LEGEND AND NOTES:

- 2 — CRACK AND SPALL REPAIR TYPES, SEE SHEETS SR201 AND SR202 FOR DETAILS. TYPE [*] INDICATES NO-REPAIR
- (A) — CHAINLINK FENCE REPAIR TYPES, SEE SHEETS SF201 AND SF202 FOR DETAILS
- 1.0 — TOP OF WALL LEANING DISTANCE TOWARD CHANNEL IN INCHES, SEE SHEETS SL101 TO SL207 FOR CONCRETE LINING

PHOTO LEGEND:

- A1 — WALL "A" ELEVATION PHOTO IDENTIFICATION SEE FLATTEN VIEW FOR PHOTO LOCATION
- B1 — WALL "B" ELEVATION PHOTO IDENTIFICATION SEE FLATTEN VIEW FOR PHOTO LOCATION
- F1 — CHANNEL FLOOR PHOTO IDENTIFICATION SEE FLOOR PLAN VIEW FOR PHOTO LOCATION

B1



B2



B3



F1



F2



F3



A1



A2



A3



SPALL REPAIR CHART

MARK	LOCATION	REPAIR TYPE	SPALL DIMENSION L	SPALL DIMENSION W	SPALL DIMENSION D	SPALL VOLUME	SPALL CENTER COORDINATE X	SPALL CENTER COORDINATE Y OR Z	RATING
"SP-1"	WALL "A"	3	102	8	2	1632	19	6.4	7
"SP-2"	WALL "B"	3	267	8	2	4272	18	6.5	7

CHAINLINK FENCE REPAIR CHART

MARK	LOCATION	REPAIR TYPE	POSTS	TOP RAIL	BOTTOM WIRE	BRACE	FABRIC
"CF-1"	WALL "A"	(E)	-	-	-	-	DAMAGED 10'x4'
"CF-2"	WALL "B"	(D)	-	-	DAMAGED 30'	-	-

CRACK REPAIR CHART

MARK	LOCATION	REPAIR TYPE	GENERAL CRACKS (LF)	MAJOR CRACKS WIDTH (IN)	MAJOR CRACKS LENGTH (FT)	MAJOR CRACKS START PNT X	MAJOR CRACKS START PNT Y,Z	MAJOR CRACKS END PNT X	MAJOR CRACKS END PNT Y,Z	RATING
"GC-1"	WALL "A"	*	25	-	-	-	-	-	-	8
"GC-2"	FLOOR	*	60	-	-	-	-	-	-	8
"GC-3"	WALL "B"	*	5	-	-	-	-	-	-	9

GRAPHIC SCALES:

0 1' 2' 4' 8' 12' 16'

3/16"=1'-0"

REVISION NO.	DATE	REVISIONS	BY

ATHER R. DAR — LICENSED PROFESSIONAL ENGINEER — No. 7808-S — HAWAII U.S.A.

Exp. Date: 4-30-20

THIS WORK WAS PREPARED BY ME OR UNDER MY SUPERVISION AND CONSTRUCTION OF THIS PROJECT WILL BE UNDER MY OBSERVATION

DEPARTMENT OF HAWAIIAN HOMELAND

NANAKULI FLOOD CONTROL CHANNEL IMPROVEMENTS NANAKULI VALLEY, OAHU HAWAII

CHANNEL SEGMENT 107 REPAIR DETAILS

DESIGNED BY:	TTP
DRAWN BY:	AK, AP, DL
CHECKED BY:	AD
SUPV:	
DATE:	03/05/2019

HAWAII ENGINEERING GROUP, Inc.
Civil & Structural Engineers
1088 BISHOP STREET #2506
HONOLULU, HI 96813
Tel: 808-533-2092

JOB NO.

SHEET C107


1½ OF 225 SHTS

FILE ___ DRAWER ___ ___ FOLDER ___ ___

Plot date: 15-Apr-2020


Full Size Plot

Plot date: 15-Apr-2020
Full Size Plot

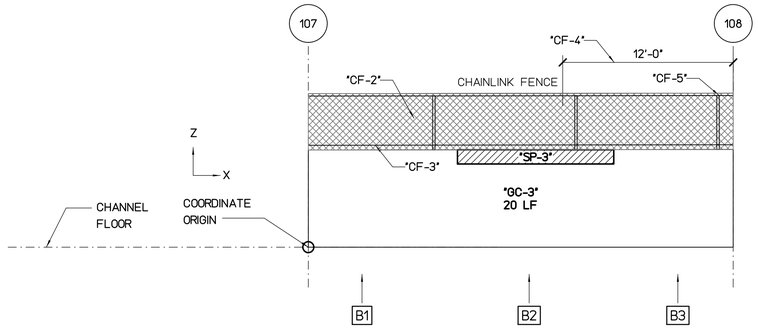


WALL "B" FLATTEN VIEW

SCALE : 3/16" = 1'-0"

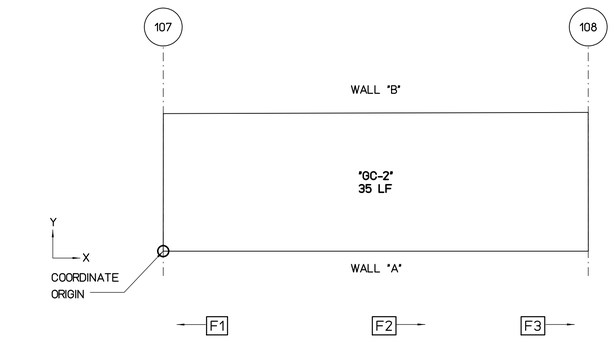

FLOOR PLAN VIEW

SCALE : 3/16" = 1'-0"

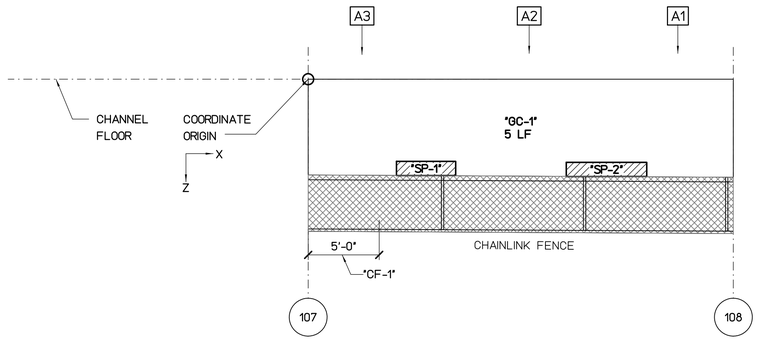

WALL "A" FLATTEN VIEW

SCALE : 3/16" = 1'-0"

REPAIR LEGEND AND NOTES:

- 2 — CRACK AND SPALL REPAIR TYPES, SEE SHEETS SR201 AND SR202 FOR DETAILS. TYPE [*] INDICATES NO-REPAIR
- (A) — CHAINLINK FENCE REPAIR TYPES, SEE SHEETS SF201 AND SF202 FOR DETAILS
- 1.0 — TOP OF WALL LEANING DISTANCE TOWARD CHANNEL IN INCHES, SEE SHEETS SL101 TO SL207 FOR CONCRETE LINING

PHOTO LEGEND:

- A1 — WALL "A" ELEVATION PHOTO IDENTIFICATION SEE FLATTEN VIEW FOR PHOTO LOCATION
- B1 — WALL "B" ELEVATION PHOTO IDENTIFICATION SEE FLATTEN VIEW FOR PHOTO LOCATION
- F1 — CHANNEL FLOOR PHOTO IDENTIFICATION SEE FLOOR PLAN VIEW FOR PHOTO LOCATION

B1



B2



B3



F1



F2



F3



A1



A2



A3



SPALL REPAIR CHART

MARK	LOCATION	REPAIR TYPE	SPALL DIMENSION L	SPALL DIMENSION W	SPALL DIMENSION D	SPALL VOLUME	SPALL CENTER COORDINATE X	SPALL CENTER COORDINATE Y OR Z	RATING
"SP-1"	WALL "A"	3	50	12	2	1200	8.3	6.3	7
"SP-2"	WALL "A"	3	68	12	2	1632	21	6.4	7
"SP-3"	WALL "B"	3	132	12	2	3168	16	6.4	7

CHAINLINK FENCE REPAIR CHART

MARK	LOCATION	REPAIR TYPE	POSTS	TOP RAIL	BOTTOM WIRE	BRACE	FABRIC
"CF-1"	WALL "A"	(E)	-	-	-	-	DAMAGED 5'x4'
"CF-2"	WALL "B"	(E)	-	-	-	-	DAMAGED 30'x4'
"CF-3"	WALL "B"	(D)	-	-	DAMAGED 30'	-	-
"CF-4"	WALL "B"	(C)	-	BENT 12'	-	-	-
"CF-5"	WALL "B"	(A)	BENT 1	-	-	-	-

CRACK REPAIR CHART

MARK	LOCATION	REPAIR TYPE	GENERAL CRACKS (LF)	MAJOR CRACKS WIDTH (IN)	MAJOR CRACKS LENGTH (FT)	MAJOR CRACKS START PNT X	MAJOR CRACKS START PNT Y,Z	MAJOR CRACKS END PNT X	MAJOR CRACKS END PNT Y,Z	RATING
"GC-1"	WALL "A"	[*]	5	-	-	-	-	-	-	9
"GC-2"	FLOOR	[*]	35	-	-	-	-	-	-	8
"GC-3"	WALL "B"	[*]	20	-	-	-	-	-	-	8

GRAPHIC SCALES:

0 1' 2' 4' 8' 12' 16'

3/16"=1'-0"

REVISION NO.	DATE	REVISIONS	BY

ATHER R. DAR
LICENSED PROFESSIONAL ENGINEER
No. 7808-S
HAWAII U.S.A.
Exp. Date: 4-30-20

THIS WORK WAS PREPARED BY ME OR UNDER MY SUPERVISION AND CONSTRUCTION OF THIS PROJECT WILL BE UNDER MY OBSERVATION

DEPARTMENT OF HAWAIIAN HOMELAND

NANAKULI FLOOD CONTROL CHANNEL IMPROVEMENTS NANAKULI VALLEY, OAHU HAWAII

CHANNEL SEGMENT 108 REPAIR DETAILS

DESIGNED BY:	TTP
DRAWN BY:	AK, AP, DL
CHECKED BY:	AD
SUPV:	
DATE:	03/05/2019


HAWAII ENGINEERING GROUP, Inc.
Civil & Structural Engineers
1088 BISHOP STREET #2506
HONOLULU, HI 96813
Tel: 808-533-2092

JOB NO.

SHEET C108
117 OF 225 SHTS


FILE ___ DRAWER ___ ___ FOLDER ___ ___

Plot date: 15-Apr-2020
Full Size Plot

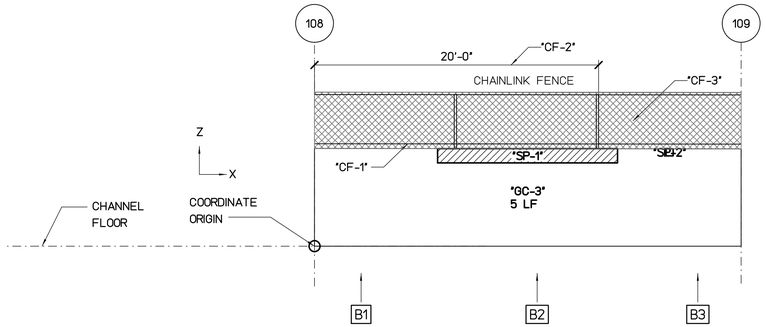


WALL "B" FLATTEN VIEW

SCALE : 3/16" = 1'-0"

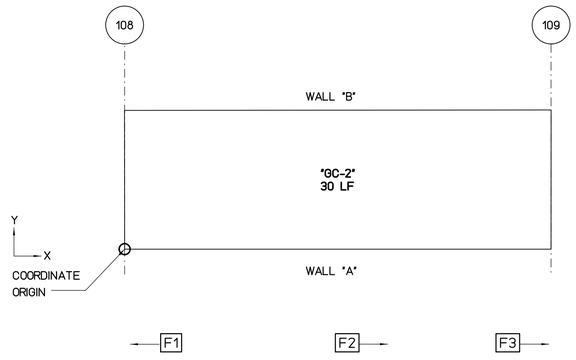

FLOOR PLAN VIEW

SCALE : 3/16" = 1'-0"

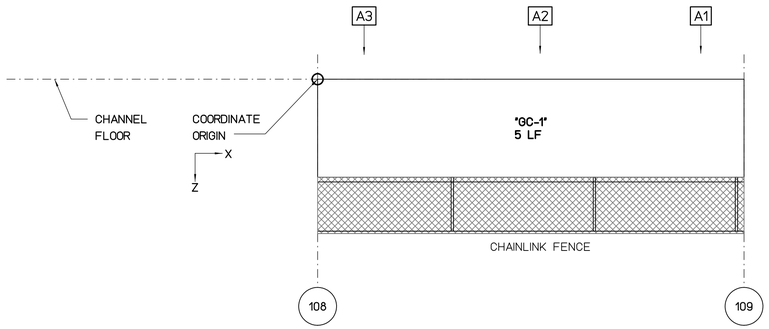

WALL "A" FLATTEN VIEW

SCALE : 3/16" = 1'-0"

REPAIR LEGEND AND NOTES:

- 2 — CRACK AND SPALL REPAIR TYPES, SEE SHEETS SR201 AND SR202 FOR DETAILS. TYPE ⊠ INDICATES NO-REPAIR
- Ⓐ — CHAINLINK FENCE REPAIR TYPES, SEE SHEETS SF201 AND SF202 FOR DETAILS
- 1.0 — TOP OF WALL LEANING DISTANCE TOWARD CHANNEL IN INCHES, SEE SHEETS SL101 TO SL207 FOR CONCRETE LINING

PHOTO LEGEND:

- A1 — WALL "A" ELEVATION PHOTO IDENTIFICATION SEE FLATTEN VIEW FOR PHOTO LOCATION
- B1 — WALL "B" ELEVATION PHOTO IDENTIFICATION SEE FLATTEN VIEW FOR PHOTO LOCATION
- F1 — CHANNEL FLOOR PHOTO IDENTIFICATION SEE FLOOR PLAN VIEW FOR PHOTO LOCATION

B1



B2



B3



F1



F2



F3



A1



A2



A3



SPALL REPAIR CHART

MARK	LOCATION	REPAIR TYPE	SPALL DIMENSION L	SPALL DIMENSION W	SPALL DIMENSION D	SPALL VOLUME	SPALL CENTER COORDINATE X	SPALL CENTER COORDINATE Y OR Z	RATING
"SP-1"	WALL "B"	3	152	12	2	3648	15	6.5	7
"SP-2"	WALL "B"	3	6	6	2	72	25	7	6

CHAINLINK FENCE REPAIR CHART

MARK	LOCATION	REPAIR TYPE	POSTS	TOP RAIL	BOTTOM WIRE	BRACE	FABRIC
"CF-1"	WALL "B"	Ⓓ	-	-	DAMAGED 30'	-	-
"CF-2"	WALL "B"	Ⓒ	-	BENT 20'	-	-	-
"CF-3"	WALL "B"	Ⓔ	-	-	-	-	DAMAGED 30'x4'

CRACK REPAIR CHART

MARK	LOCATION	REPAIR TYPE	GENERAL CRACKS (LF)	MAJOR CRACKS WIDTH (IN)	MAJOR CRACKS LENGTH (FT)	MAJOR CRACKS START PNT X	MAJOR CRACKS START PNT Y,Z	MAJOR CRACKS END PNT X	MAJOR CRACKS END PNT Y,Z	RATING
"GC-1"	WALL "A"	⊠	5	-	-	-	-	-	-	9
"GC-2"	FLOOR	⊠	30	-	-	-	-	-	-	8
"GC-3"	WALL "B"	⊠	5	-	-	-	-	-	-	9

GRAPHIC SCALES:

0 1' 2' 4' 8' 12' 16'

3/16"=1'-0"

REVISION NO.	DATE	REVISIONS	BY

ATHER R. DAR
LICENSED PROFESSIONAL ENGINEER
No. 7808-S
HAWAII U.S.A.
Exp. Date: 4-30-20

THIS WORK WAS PREPARED BY ME OR UNDER MY SUPERVISION AND CONSTRUCTION OF THIS PROJECT WILL BE UNDER MY OBSERVATION

DEPARTMENT OF HAWAIIAN HOMELAND

NANAKULI FLOOD CONTROL CHANNEL IMPROVEMENTS NANAKULI VALLEY, OAHU HAWAII

CHANNEL SEGMENT 109 REPAIR DETAILS

DESIGNED BY:	TTP
DRAWN BY:	AK, AP, DL
CHECKED BY:	AD
SUPV:	
DATE:	03/05/2019

HAWAII ENGINEERING GROUP, Inc.
Civil & Structural Engineers
1088 BISHOP STREET #2506
HONOLULU, HI 96813
Tel: 808-533-2092


JOB NO.

SHEET C109

118 OF 225 SHTS


FILE ___ DRAWER ___ ___ FOLDER ___ ___

Plot date: 15-Apr-2020
Full Size Plot

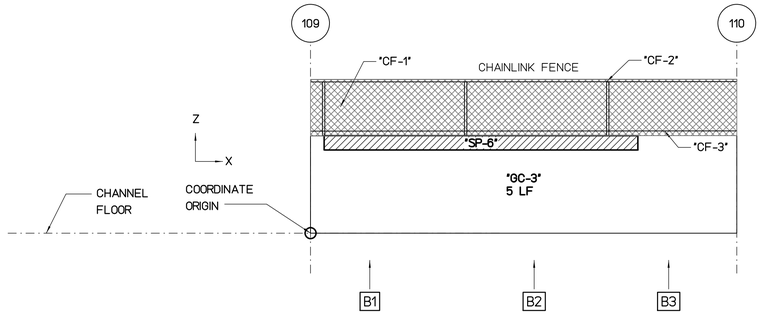


WALL "B" FLATTEN VIEW

SCALE : 3/16" = 1'-0"

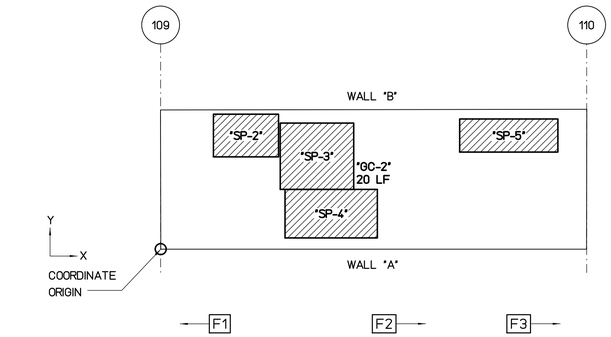

FLOOR PLAN VIEW

SCALE : 3/16" = 1'-0"

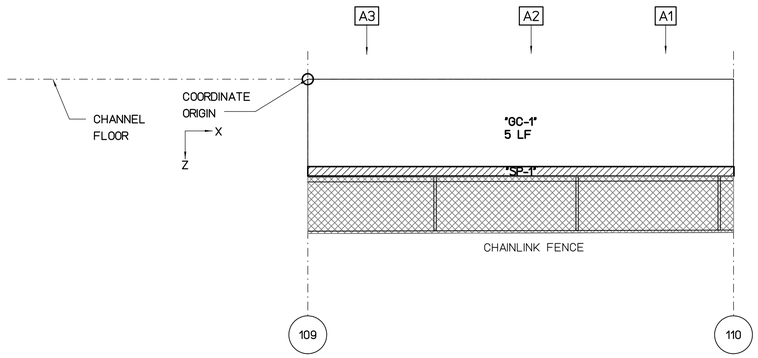

WALL "A" FLATTEN VIEW

SCALE : 3/16" = 1'-0"

REPAIR LEGEND AND NOTES:

- 2 — CRACK AND SPALL REPAIR TYPES, SEE SHEETS SR201 AND SR202 FOR DETAILS. TYPE [*] INDICATES NO-REPAIR
- (A) — CHAINLINK FENCE REPAIR TYPES, SEE SHEETS SF201 AND SF202 FOR DETAILS
- 1.0 — TOP OF WALL LEANING DISTANCE TOWARD CHANNEL IN INCHES, SEE SHEETS SL101 TO SL207 FOR CONCRETE LINING

PHOTO LEGEND:

- A1 — WALL "A" ELEVATION PHOTO IDENTIFICATION SEE FLATTEN VIEW FOR PHOTO LOCATION
- B1 — WALL "B" ELEVATION PHOTO IDENTIFICATION SEE FLATTEN VIEW FOR PHOTO LOCATION
- F1 — CHANNEL FLOOR PHOTO IDENTIFICATION SEE FLOOR PLAN VIEW FOR PHOTO LOCATION

B1



B2



B3



F1



F2



F3



A1



A2



A3



SPALL REPAIR CHART

MARK	LOCATION	REPAIR TYPE	SPALL DIMENSION L	SPALL DIMENSION W	SPALL DIMENSION D	SPALL VOLUME	SPALL CENTER COORDINATE X	SPALL CENTER COORDINATE Y OR Z	RATING
"SP-1"	WALL "A"	3	360	8	2	5760	15	6.5	6
"SP-2"	FLOOR	3	55	36	2	3960	6	8	7
"SP-3"	FLOOR	3	62	56	2	6944	11	6.5	7
"SP-4"	FLOOR	3	78	41	2	6396	12	2.5	7
"SP-5"	FLOOR	3	83	28	2	4648	24.5	8	7
"SP-6"	WALL "B"	3	265	12	2	6360	12	6.4	7

CHAINLINK FENCE REPAIR CHART

MARK	LOCATION	REPAIR TYPE	POSTS	TOP RAIL	BOTTOM WIRE	BRACE	FABRIC
"CF-1"	WALL "B"	(E)	-	-	-	-	DAMAGED 30'x4'
"CF-2"	WALL "B"	(A)	BENT 1	-	-	-	-
"CF-3"	WALL "B"	(D)	-	-	DAMAGED 30'	-	-

CRACK REPAIR CHART

MARK	LOCATION	REPAIR TYPE	GENERAL CRACKS (LF)	MAJOR CRACKS WIDTH (IN)	MAJOR CRACKS LENGTH (FT)	MAJOR CRACKS START PNT X	MAJOR CRACKS START PNT Y,Z	MAJOR CRACKS END PNT X	MAJOR CRACKS END PNT Y,Z	RATING
"GC-1"	WALL "A"	*	5	-	-	-	-	-	-	9
"GC-2"	FLOOR	*	20	-	-	-	-	-	-	8
"GC-3"	WALL "B"	*	5	-	-	-	-	-	-	9

GRAPHIC SCALES:

0 1' 2' 4' 8' 12' 16'

3/16"=1'-0"

REVISION NO.	DATE	REVISIONS	BY

ATHER R. DAR
LICENSED PROFESSIONAL ENGINEER
No. 7808-S
HAWAII U.S.A.
Exp. Date: 4-30-20

THIS WORK WAS PREPARED BY ME OR UNDER MY SUPERVISION AND CONSTRUCTION OF THIS PROJECT WILL BE UNDER MY OBSERVATION

DEPARTMENT OF HAWAIIAN HOMELAND

NANAKULI FLOOD CONTROL CHANNEL IMPROVEMENTS NANAKULI VALLEY, OAHU HAWAII

CHANNEL SEGMENT 110 REPAIR DETAILS

DESIGNED BY:	TTP
DRAWN BY:	AK, AP, DL
CHECKED BY:	AD
SUPV:	
DATE:	03/05/2019


HAWAII ENGINEERING GROUP, Inc.
Civil & Structural Engineers
1088 BISHOP STREET #2506
HONOLULU, HI 96813
Tel: 808-533-2092

JOB NO.

SHEET C110


119 OF 225 SHTS

FILE ___ DRAWER ___ ___ FOLDER ___ ___

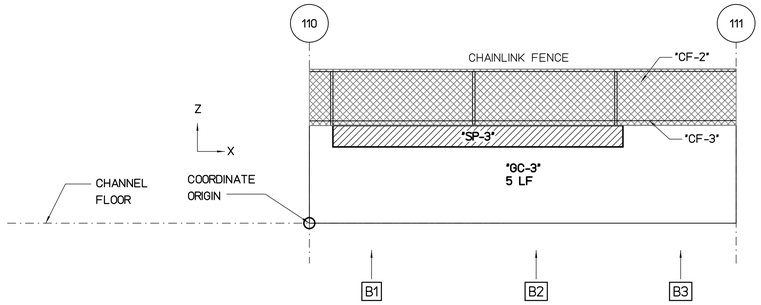


WALL "B" FLATTEN VIEW

SCALE : 3/16" = 1'-0"

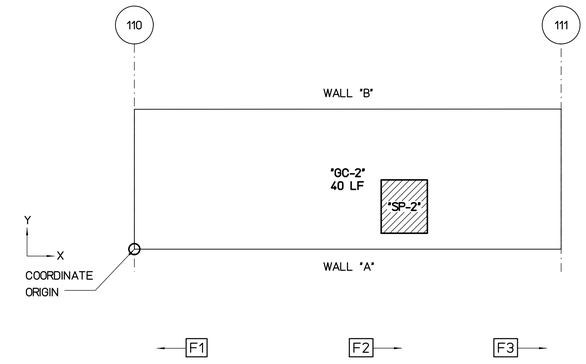

FLOOR PLAN VIEW

SCALE : 3/16" = 1'-0"

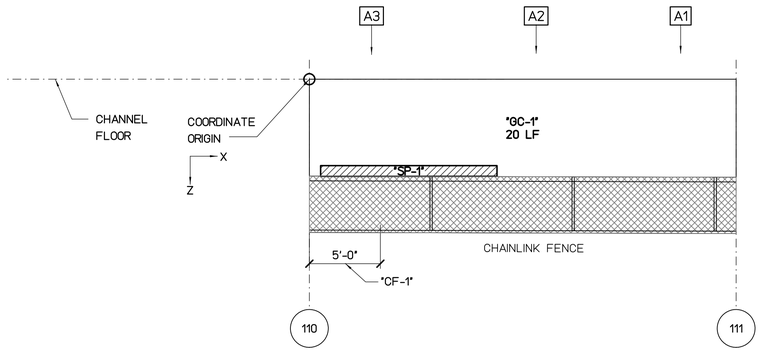

WALL "A" FLATTEN VIEW

SCALE : 3/16" = 1'-0"

REPAIR LEGEND AND NOTES:

- 2 — CRACK AND SPALL REPAIR TYPES, SEE SHEETS SR201 AND SR202 FOR DETAILS. TYPE [*] INDICATES NO-REPAIR
- (A) — CHAINLINK FENCE REPAIR TYPES, SEE SHEETS SF201 AND SF202 FOR DETAILS
- 1.0 — TOP OF WALL LEANING DISTANCE TOWARD CHANNEL IN INCHES, SEE SHEETS SL101 TO SL207 FOR CONCRETE LINING

PHOTO LEGEND:

- A1 — WALL "A" ELEVATION PHOTO IDENTIFICATION SEE FLATTEN VIEW FOR PHOTO LOCATION
- B1 — WALL "B" ELEVATION PHOTO IDENTIFICATION SEE FLATTEN VIEW FOR PHOTO LOCATION
- F1 — CHANNEL FLOOR PHOTO IDENTIFICATION SEE FLOOR PLAN VIEW FOR PHOTO LOCATION

B1




B2



B3



F1

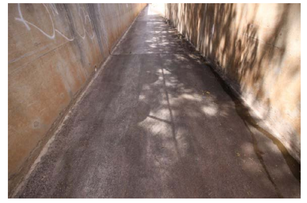

F2



F3



A1



A2



A3



SPALL REPAIR CHART

MARK	LOCATION	REPAIR TYPE	SPALL DIMENSION L	SPALL DIMENSION W	SPALL DIMENSION D	SPALL VOLUME	SPALL CENTER COORDINATE X	SPALL CENTER COORDINATE Y OR Z	RATING
"SP-1"	WALL "A"	3	149	9	2	2682	7	6.5	7
"SP-2"	FLOOR	3	39	45	2	3510	19	3	6
"SP-3"	WALL "B"	3	245	18	2	8820	11.9	6.1	7

CHAINLINK FENCE REPAIR CHART

MARK	LOCATION	REPAIR TYPE	POSTS	TOP RAIL	BOTTOM WIRE	BRACE	FABRIC
"CF-1"	WALL "A"	(E)	-	-	-	-	DAMAGED 5'x4'
"CF-2"	WALL "B"	(E)	-	-	-	-	DAMAGED 30'x4'
"CF-3"	WALL "B"	(D)	-	-	DAMAGED 30'	-	-

CRACK REPAIR CHART

MARK	LOCATION	REPAIR TYPE	GENERAL CRACKS (LF)	MAJOR CRACKS WIDTH (IN)	MAJOR CRACKS LENGTH (FT)	MAJOR CRACKS START PNT X	MAJOR CRACKS START PNT Y,Z	MAJOR CRACKS END PNT X	MAJOR CRACKS END PNT Y,Z	RATING
"GC-1"	WALL "A"	*	20	-	-	-	-	-	-	8
"GC-2"	FLOOR	*	40	-	-	-	-	-	-	8
"GC-3"	WALL "B"	*	5	-	-	-	-	-	-	9

GRAPHIC SCALES:

0 1' 2' 4' 8' 12' 16'

3/16"=1'-0"

REVISION NO.	DATE	REVISIONS	BY

ATHER R. DAR
LICENSED PROFESSIONAL ENGINEER
No. 7808-S
HAWAII U.S.A.

Exp. Date: 4-30-20

THIS WORK WAS PREPARED BY ME OR UNDER MY SUPERVISION AND CONSTRUCTION OF THIS PROJECT WILL BE UNDER MY OBSERVATION

DEPARTMENT OF HAWAIIAN HOMELAND

NANAKULI FLOOD CONTROL CHANNEL IMPROVEMENTS NANAKULI VALLEY, OAHU HAWAII

CHANNEL SEGMENT 111 REPAIR DETAILS

DESIGNED BY:	TTP
DRAWN BY:	AK, AP, DL
CHECKED BY:	AD
SUPV:	
DATE:	03/05/2019

HAWAII ENGINEERING GROUP, Inc.
Civil & Structural Engineers
1088 BISHOP STREET #2506
HONOLULU, HI 96813
Tel: 808-533-2092

JOB NO.


SHEET C111

120 OF 225 SHTS

FILE ___ DRAWER ___ ___ FOLDER ___ ___


Plot date: 15-Apr-2020

Full Size Plot

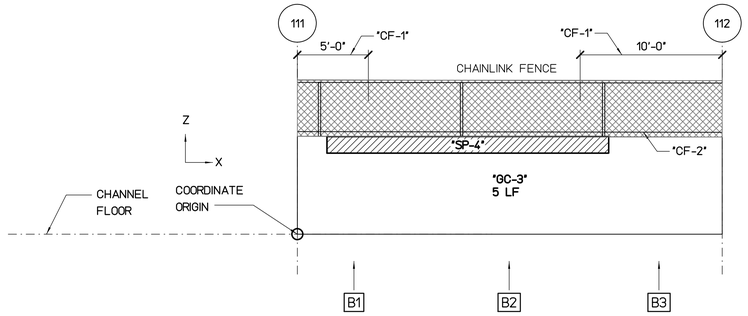


WALL "B" FLATTEN VIEW

SCALE : 3/16" = 1'-0"

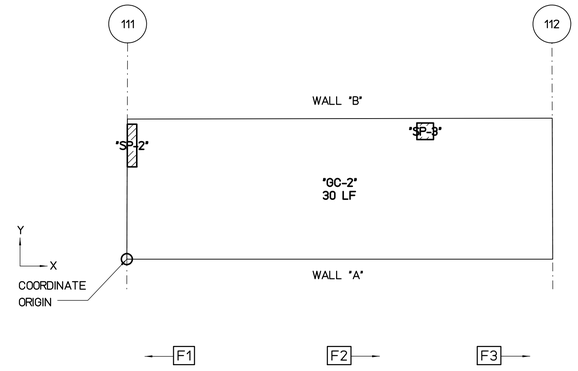

FLOOR PLAN VIEW

SCALE : 3/16" = 1'-0"

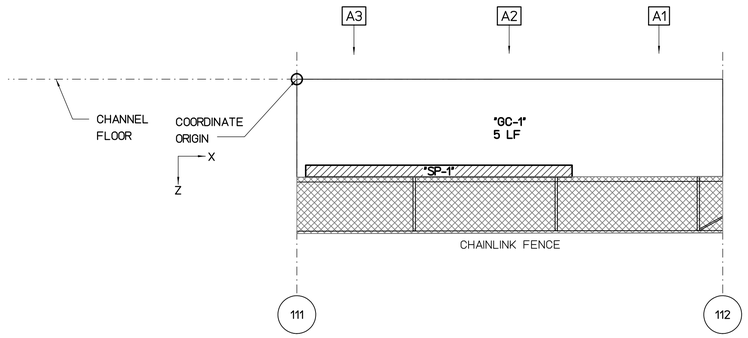

WALL "A" FLATTEN VIEW

SCALE : 3/16" = 1'-0"

REPAIR LEGEND AND NOTES:

- [2] CRACK AND SPALL REPAIR TYPES, SEE SHEETS SR201 AND SR202 FOR DETAILS. TYPE [*] INDICATES NO-REPAIR
- (A) CHAINLINK FENCE REPAIR TYPES, SEE SHEETS SF201 AND SF202 FOR DETAILS
- 1.0 TOP OF WALL LEANING DISTANCE TOWARD CHANNEL IN INCHES, SEE SHEETS SL101 TO SL207 FOR CONCRETE LINING

PHOTO LEGEND:

- A1 WALL "A" ELEVATION PHOTO IDENTIFICATION SEE FLATTEN VIEW FOR PHOTO LOCATION
- B1 WALL "B" ELEVATION PHOTO IDENTIFICATION SEE FLATTEN VIEW FOR PHOTO LOCATION
- F1 CHANNEL FLOOR PHOTO IDENTIFICATION SEE FLOOR PLAN VIEW FOR PHOTO LOCATION

B1



B2



B3



F1



F2



F3



A1



A2



A3



SPALL REPAIR CHART

MARK	LOCATION	REPAIR TYPE	SPALL DIMENSION L	SPALL DIMENSION W	SPALL DIMENSION D	SPALL VOLUME	SPALL CENTER COORDINATE X	SPALL CENTER COORDINATE Y OR Z	RATING
"SP-1"	WALL "A"	[3]	225	10	2	4500	10	6.5	7
"SP-2"	FLOOR	[3]	8	36	2	576	0.4	8	6
"SP-3"	FLOOR	[3]	14	14	2	392	21	9	7
"SP-4"	WALL "B"	[3]	238	14	2	6664	12	6.3	7

CHAINLINK FENCE REPAIR CHART

MARK	LOCATION	REPAIR TYPE	POSTS	TOP RAIL	BOTTOM WIRE	BRACE	FABRIC
"CF-1"	WALL "B"	(E)	-	-	-	-	DAMAGED 15'x4'
"CF-2"	WALL "B"	(D)	-	-	DAMAGED 30'	-	-

CRACK REPAIR CHART

MARK	LOCATION	REPAIR TYPE	GENERAL CRACKS (LF)	MAJOR CRACKS WIDTH (IN)	MAJOR CRACKS LENGTH (FT)	MAJOR CRACKS START PNT X	MAJOR CRACKS START PNT Y,Z	MAJOR CRACKS END PNT X	MAJOR CRACKS END PNT Y,Z	RATING
"GC-1"	WALL "A"	[*]	5	-	-	-	-	-	-	9
"GC-2"	FLOOR	[*]	30	-	-	-	-	-	-	8
"GC-3"	WALL "B"	[*]	5	-	-	-	-	-	-	9

GRAPHIC SCALES:

0 1' 2' 4' 8' 12' 16'

3/16"=1'-0"

REVISION NO.	DATE	REVISIONS	BY

ATHER R. DAR
LICENSED PROFESSIONAL ENGINEER
No. 7808-S
HAWAII U.S.A.
Exp. Date: 4-30-20

THIS WORK WAS PREPARED BY ME OR UNDER MY SUPERVISION AND CONSTRUCTION OF THIS PROJECT WILL BE UNDER MY OBSERVATION

DEPARTMENT OF HAWAIIAN HOMELAND

NANAKULI FLOOD CONTROL CHANNEL IMPROVEMENTS NANAKULI VALLEY, OAHU HAWAII

CHANNEL SEGMENT [112] REPAIR DETAILS

DESIGNED BY:	TTP
DRAWN BY:	AK, AP, DL
CHECKED BY:	AD
SUPV:	
DATE:	03/05/2019

HAWAII ENGINEERING GROUP, Inc.
Civil & Structural Engineers
1088 BISHOP STREET #2506
HONOLULU, HI 96813
Tel: 808-533-2092

JOB NO.

SHEET C112


121 OF 225 SHTS

FILE ___ DRAWER ___ ___ FOLDER ___ ___

Plot date: 15-Apr-2020


Full Size Plot

Plot date: 15-Apr-2020
Full Size Plot

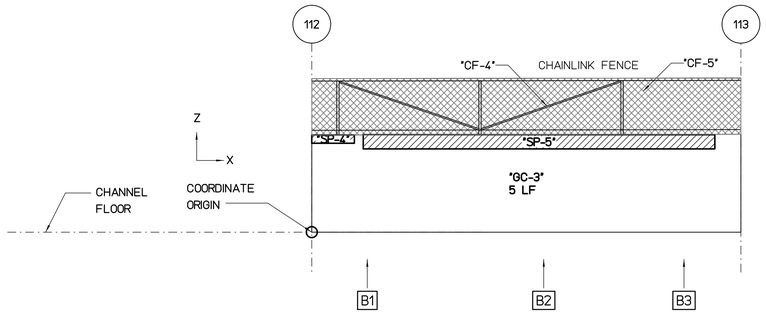


WALL "B" FLATTEN VIEW

SCALE : 3/16" = 1'-0"

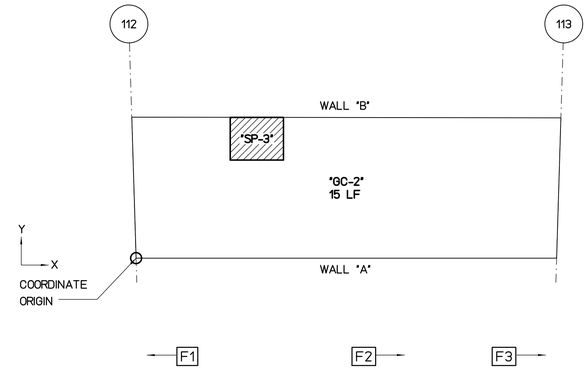

FLOOR PLAN VIEW

SCALE : 3/16" = 1'-0"

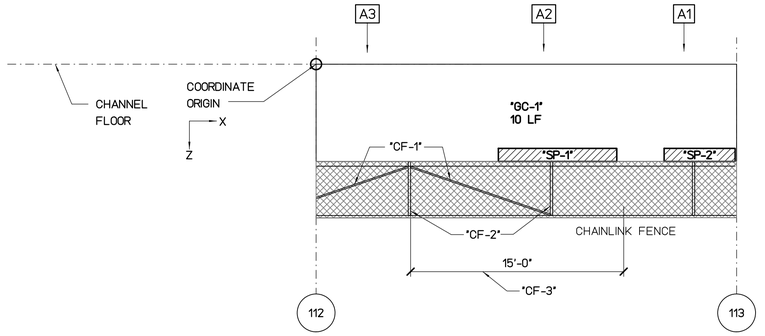

WALL "A" FLATTEN VIEW

SCALE : 3/16" = 1'-0"

REPAIR LEGEND AND NOTES:

- [2] CRACK AND SPALL REPAIR TYPES, SEE SHEETS SR201 AND SR202 FOR DETAILS. TYPE [*] INDICATES NO-REPAIR
- (A) CHAINLINK FENCE REPAIR TYPES, SEE SHEETS SF201 AND SF202 FOR DETAILS
- 1.0> TOP OF WALL LEANING DISTANCE TOWARD CHANNEL IN INCHES, SEE SHEETS SL101 TO SL207 FOR CONCRETE LINING

PHOTO LEGEND:

- [A1] WALL "A" ELEVATION PHOTO IDENTIFICATION SEE FLATTEN VIEW FOR PHOTO LOCATION
- [B1] WALL "B" ELEVATION PHOTO IDENTIFICATION SEE FLATTEN VIEW FOR PHOTO LOCATION
- [F1] CHANNEL FLOOR PHOTO IDENTIFICATION SEE FLOOR PLAN VIEW FOR PHOTO LOCATION

B1



B2



B3



F1



F2



F3



A1



A2



A3



SPALL REPAIR CHART

MARK	LOCATION	REPAIR TYPE	SPALL DIMENSION L	SPALL DIMENSION W	SPALL DIMENSION D	SPALL VOLUME	SPALL CENTER COORDINATE X	SPALL CENTER COORDINATE Y OR Z	RATING
"SP-1"	WALL "A"	3	100	11	2	2200	17	6.4	7
"SP-2"	WALL "A"	3	60	11	2	1320	27	6.4	7
"SP-3"	FLOOR	3	45	36	2	3240	8.5	8.4	7
"SP-4"	WALL "B"	3	36	7	2	504	1.5	6.6	7
"SP-5"	WALL "B"	3	297	12	2	7128	16	6.4	7

CHAINLINK FENCE REPAIR CHART

MARK	LOCATION	REPAIR TYPE	POSTS	TOP RAIL	BOTTOM WIRE	BRACE	FABRIC
"CF-1"	WALL "A"	(B)	-	-	-	BENT 2	-
"CF-2"	WALL "A"	(A)	BENT 2	-	-	-	-
"CF-3"	WALL "A"	(C)	-	DAMAGED 15'	-	-	-
"CF-4"	WALL "B"	(B)	-	-	-	BENT 1	-
"CF-5"	WALL "B"	(E)	-	-	-	-	DAMAGED 30'x4'

CRACK REPAIR CHART

MARK	LOCATION	REPAIR TYPE	GENERAL CRACKS (LF)	MAJOR CRACKS WIDTH (IN)	MAJOR CRACKS LENGTH (FT)	MAJOR CRACKS START PNT X	MAJOR CRACKS START PNT Y,Z	MAJOR CRACKS END PNT X	MAJOR CRACKS END PNT Y,Z	RATING
"GC-1"	WALL "A"	*	10	-	-	-	-	-	-	8
"GC-2"	FLOOR	*	15	-	-	-	-	-	-	8
"GC-3"	WALL "B"	*	5	-	-	-	-	-	-	9

GRAPHIC SCALES:

0 1' 2' 4' 8' 12' 16'

3/16"=1'-0"

REVISION NO.	DATE	REVISIONS	BY

ATHER R. DAR
LICENSED PROFESSIONAL ENGINEER
No. 7808-S
HAWAII U.S.A.
Exp. Date: 4-30-20

THIS WORK WAS PREPARED BY ME OR UNDER MY SUPERVISION AND CONSTRUCTION OF THIS PROJECT WILL BE UNDER MY OBSERVATION

DEPARTMENT OF HAWAIIAN HOMELAND

NANAKULI FLOOD CONTROL CHANNEL IMPROVEMENTS NANAKULI VALLEY, OAHU HAWAII

CHANNEL SEGMENT [113] REPAIR DETAILS

DESIGNED BY:	TTP
DRAWN BY:	AK, AP, DL
CHECKED BY:	AD
SUPV:	
DATE:	03/05/2019


HAWAII ENGINEERING GROUP, Inc.
Civil & Structural Engineers
1088 BISHOP STREET #2506
HONOLULU, HI 96813
Tel: 808-533-2092

JOB NO.

SHEET C113
122 OF 225 SHTS


FILE ___ DRAWER ___ ___ FOLDER ___ ___

Plot date: 15-Apr-2020
Full Size Plot

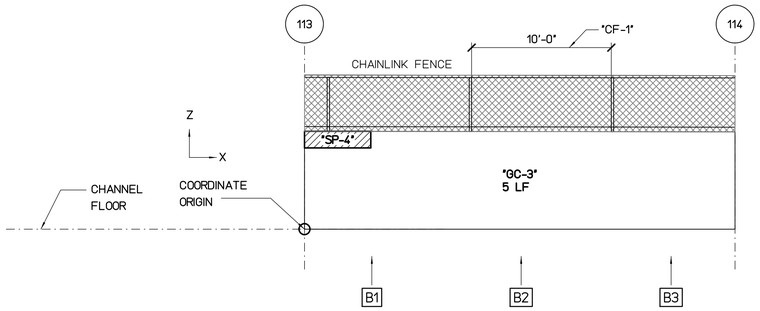


WALL "B" FLATTEN VIEW

SCALE : 3/16" = 1'-0"

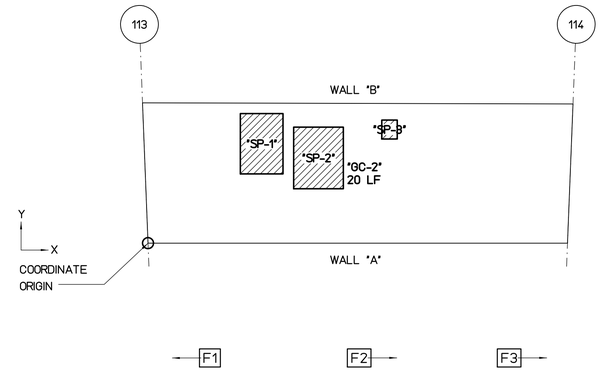

FLOOR PLAN VIEW

SCALE : 3/16" = 1'-0"

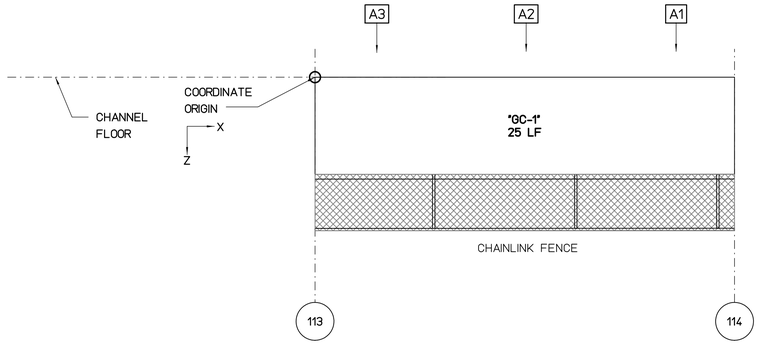

WALL "A" FLATTEN VIEW

SCALE : 3/16" = 1'-0"

REPAIR LEGEND AND NOTES:

- [2] CRACK AND SPALL REPAIR TYPES, SEE SHEETS SR201 AND SR202 FOR DETAILS. TYPE [*] INDICATES NO-REPAIR
- (A) CHAINLINK FENCE REPAIR TYPES, SEE SHEETS SF201 AND SF202 FOR DETAILS
- 1.0> TOP OF WALL LEANING DISTANCE TOWARD CHANNEL IN INCHES, SEE SHEETS SL101 TO SL207 FOR CONCRETE LINING

PHOTO LEGEND:

- [A1] WALL "A" ELEVATION PHOTO IDENTIFICATION SEE FLATTEN VIEW FOR PHOTO LOCATION
- [B1] WALL "B" ELEVATION PHOTO IDENTIFICATION SEE FLATTEN VIEW FOR PHOTO LOCATION
- [F1] CHANNEL FLOOR PHOTO IDENTIFICATION SEE FLOOR PLAN VIEW FOR PHOTO LOCATION

B1



B2



B3



F1



F2



F3



A1



A2



A3



SPALL REPAIR CHART

MARK	LOCATION	REPAIR TYPE	SPALL DIMENSION L	SPALL DIMENSION W	SPALL DIMENSION D	SPALL VOLUME	SPALL CENTER COORDINATE X	SPALL CENTER COORDINATE Y OR Z	RATING
"SP-1"	FLOOR	[3]	36	51	2	3672	8	7	7
"SP-2"	FLOOR	[3]	42	52	2	4368	12	6	7
"SP-3"	FLOOR	[3]	13	16	2	416	17	8	6
"SP-4"	WALL "B"	[3]	56	14	2	1568	2.3	6.3	7

CHAINLINK FENCE REPAIR CHART

MARK	LOCATION	REPAIR TYPE	POSTS	TOP RAIL	BOTTOM WIRE	BRACE	FABRIC
"CF-1"	WALL "B"	(C)	-	BENT 10"	-	-	-

CRACK REPAIR CHART

MARK	LOCATION	REPAIR TYPE	GENERAL CRACKS (LF)	MAJOR CRACKS WIDTH (IN)	MAJOR CRACKS LENGTH (FT)	MAJOR CRACKS START PNT X	MAJOR CRACKS START PNT Y,Z	MAJOR CRACKS END PNT X	MAJOR CRACKS END PNT Y,Z	RATING
"GC-1"	WALL "A"	[*]	25	-	-	-	-	-	-	8
"GC-2"	FLOOR	[*]	20	-	-	-	-	-	-	8
"GC-3"	WALL "B"	[*]	5	-	-	-	-	-	-	9

GRAPHIC SCALES:

0 1' 2' 4' 8' 12' 16'

3/16"=1'-0"

REVISION NO.	DATE	REVISIONS	BY

ATHER R. DAR
LICENSED PROFESSIONAL ENGINEER
No. 7808-S
HAWAII U.S.A.
Exp. Date: 4-30-20

THIS WORK WAS PREPARED BY ME OR UNDER MY SUPERVISION AND CONSTRUCTION OF THIS PROJECT WILL BE UNDER MY OBSERVATION

DEPARTMENT OF HAWAIIAN HOMELAND

NANAKULI FLOOD CONTROL CHANNEL IMPROVEMENTS NANAKULI VALLEY, OAHU HAWAII

CHANNEL SEGMENT [114] REPAIR DETAILS

DESIGNED BY:	TTP
DRAWN BY:	AK, AP, DL
CHECKED BY:	AD
SUPV:	
DATE:	03/05/2019


HAWAII ENGINEERING GROUP, Inc.
Civil & Structural Engineers
1088 BISHOP STREET #2506
HONOLULU, HI 96813
Tel: 808-533-2092

JOB NO.

SHEET C114
123 OF 225 SHTS


FILE ___ DRAWER ___ ___ FOLDER ___ ___

Plot date: 15-Apr-2020
Full Size Plot

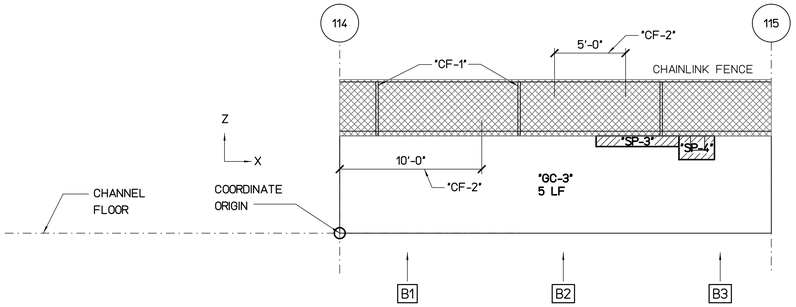


WALL "B" FLATTEN VIEW

SCALE : 3/16" = 1'-0"

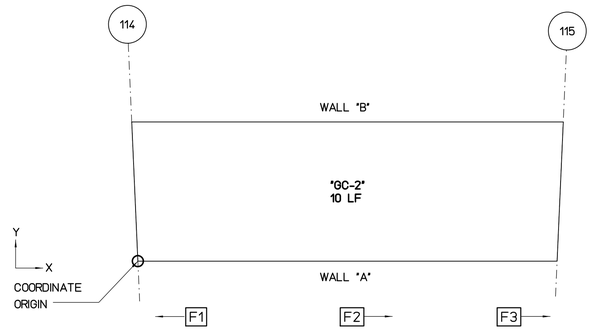

FLOOR PLAN VIEW

SCALE : 3/16" = 1'-0"

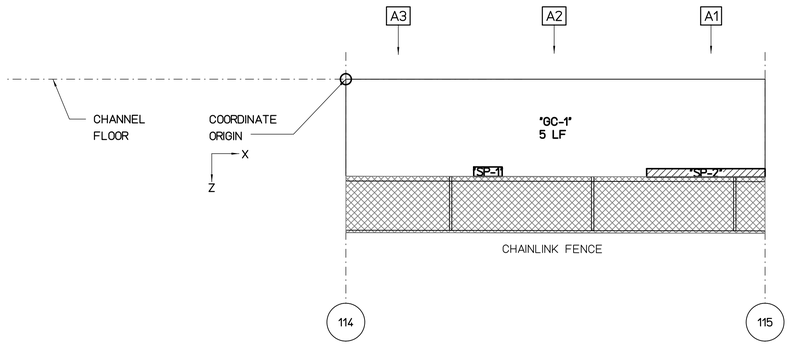

WALL "A" FLATTEN VIEW

SCALE : 3/16" = 1'-0"

REPAIR LEGEND AND NOTES:

- 2 — CRACK AND SPALL REPAIR TYPES, SEE SHEETS SR201 AND SR202 FOR DETAILS. TYPE [*] INDICATES NO-REPAIR
- (A) — CHAINLINK FENCE REPAIR TYPES, SEE SHEETS SF201 AND SF202 FOR DETAILS
- 1.0 — TOP OF WALL LEANING DISTANCE TOWARD CHANNEL IN INCHES, SEE SHEETS SL101 TO SL207 FOR CONCRETE LINING

PHOTO LEGEND:

- A1 — WALL "A" ELEVATION PHOTO IDENTIFICATION SEE FLATTEN VIEW FOR PHOTO LOCATION
- B1 — WALL "B" ELEVATION PHOTO IDENTIFICATION SEE FLATTEN VIEW FOR PHOTO LOCATION
- F1 — CHANNEL FLOOR PHOTO IDENTIFICATION SEE FLOOR PLAN VIEW FOR PHOTO LOCATION

B1



B2



B3



F1



F2



F3



A1



A2



A3



SPALL REPAIR CHART

MARK	LOCATION	REPAIR TYPE	SPALL DIMENSION L	SPALL DIMENSION W	SPALL DIMENSION D	SPALL VOLUME	SPALL CENTER COORDINATE X	SPALL CENTER COORDINATE Y OR Z	RATING
"SP-1"	WALL "A"	3	24	8	2	384	10	6.5	7
"SP-2"	WALL "A"	3	100	7	2	1400	25.3	6.6	7
"SP-3"	WALL "B"	3	70	9	2	1260	21	6.5	7
"SP-4"	WALL "B"	3	30	20	2	1200	25.1	6	6

CHAINLINK FENCE REPAIR CHART

MARK	LOCATION	REPAIR TYPE	POSTS	TOP RAIL	BOTTOM WIRE	BRACE	FABRIC
"CF-1"	WALL "B"	(A)	DAMAGED 2	-	-	-	-
"CF-2"	WALL "B"	(E)	-	-	-	-	DAMAGED 15'x4'

CRACK REPAIR CHART

MARK	LOCATION	REPAIR TYPE	GENERAL CRACKS (LF)	MAJOR CRACKS WIDTH (IN)	MAJOR CRACKS LENGTH (FT)	MAJOR CRACKS START PNT X	MAJOR CRACKS START PNT Y,Z	MAJOR CRACKS END PNT X	MAJOR CRACKS END PNT Y,Z	RATING
"GC-1"	WALL "A"	*	5	-	-	-	-	-	-	9
"GC-2"	FLOOR	*	10	-	-	-	-	-	-	8
"GC-3"	WALL "B"	*	5	-	-	-	-	-	-	9

GRAPHIC SCALES:

0 1' 2' 4' 8' 12' 16'

3/16"=1'-0"

REVISION NO.	DATE	REVISIONS	BY

ATHER R. DAR
LICENSED PROFESSIONAL ENGINEER
No. 7808-S
HAWAII U.S.A.

Exp. Date: 4-30-20

THIS WORK WAS PREPARED BY ME OR UNDER MY SUPERVISION AND CONSTRUCTION OF THIS PROJECT WILL BE UNDER MY OBSERVATION

DEPARTMENT OF HAWAIIAN HOMELAND

NANAKULI FLOOD CONTROL CHANNEL IMPROVEMENTS NANAKULI VALLEY, OAHU HAWAII

CHANNEL SEGMENT 115 REPAIR DETAILS

DESIGNED BY:	TTP
DRAWN BY:	AK, AP, DL
CHECKED BY:	AD
SUPV:	
DATE:	03/05/2019

HAWAII ENGINEERING GROUP, Inc.
Civil & Structural Engineers
1088 BISHOP STREET #2506
HONOLULU, HI 96813
Tel: 808-533-2092


JOB NO.

SHEET C115

124 OF 225 SHTS


FILE ___ DRAWER ___ ___ FOLDER ___ ___

Plot date: 15-Apr-2020
Full Size Plot

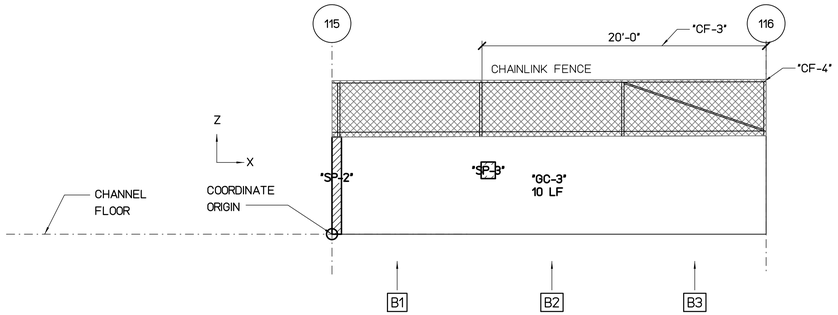


WALL "B" FLATTEN VIEW

SCALE : 3/16" = 1'-0"

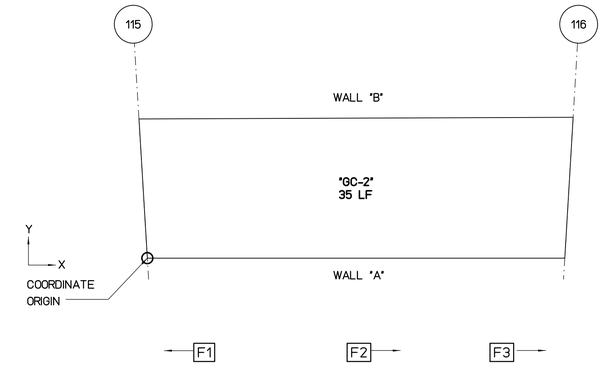

FLOOR PLAN VIEW

SCALE : 3/16" = 1'-0"

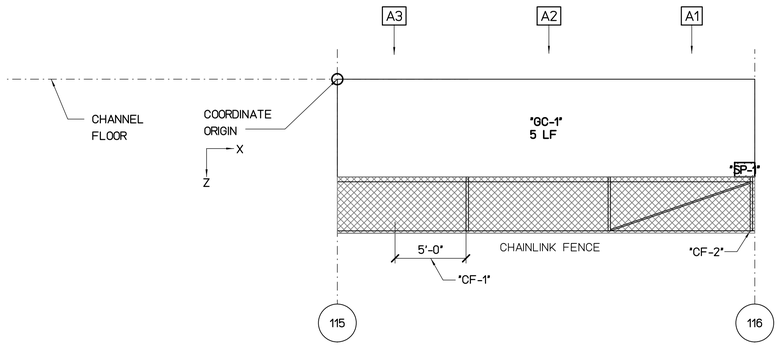

WALL "A" FLATTEN VIEW

SCALE : 3/16" = 1'-0"

NOTES:

1. SEE SHEET SXXX FOR CRACK REPAIR TYPES
2. SEE SHEET SXXX FOR SPALL REPAIR TYPES
3. SEE SHEET SXXX FOR CHAINLINK FENCE REPAIR TYPES

LEGEND:

- A1 — WALL "A" ELEVATION PHOTO IDENTIFICATION SEE FLATTEN VIEW FOR PHOTO LOCATION
- B1 — WALL "B" ELEVATION PHOTO IDENTIFICATION SEE FLATTEN VIEW FOR PHOTO LOCATION
- F1 — CHANNEL FLOOR PHOTO IDENTIFICATION SEE FLOOR PLAN VIEW FOR PHOTO LOCATION

B1



B2



B3



F1



F2



F3



A1



A2



A3



SPALL REPAIR CHART

MARK	LOCATION	REPAIR TYPE	SPALL DIMENSION L	SPALL DIMENSION W	SPALL DIMENSION D	SPALL VOLUME	SPALL CENTER COORDINATE X	SPALL CENTER COORDINATE Y OR Z	RATING
"SP-1"	WALL "A"	3	17	12	2	408	28.7	6.4	6
"SP-2"	WALL "B"	3	8	82	2	1536	0.3	4	6
"SP-3"	WALL "B"	3	12	14	2	336	11	4.5	5

CHAINLINK FENCE REPAIR CHART

MARK	LOCATION	REPAIR TYPE	POSTS	TOP RAIL	BOTTOM WIRE	BRACE	FABRIC
"CF-1"	WALL "A"	E	-	-	-	-	DAMAGED 5'x4'
"CF-2"	WALL "A"	A	BENT 1	-	-	-	-
"CF-3"	WALL "B"	E	-	-	-	-	DAMAGED 20'x4'
"CF-4"	WALL "B"	A	BENT 1	-	-	-	-

CRACK REPAIR CHART

MARK	LOCATION	REPAIR TYPE	GENERAL CRACKS (LF)	MAJOR CRACKS WIDTH (IN)	MAJOR CRACKS LENGTH (FT)	MAJOR CRACKS START PNT X	MAJOR CRACKS START PNT Y,Z	MAJOR CRACKS END PNT X	MAJOR CRACKS END PNT Y,Z	RATING
"GC-1"	WALL "A"	*	5	-	-	-	-	-	-	9
"GC-2"	FLOOR	*	35	-	-	-	-	-	-	8
"GC-3"	WALL "B"	*	10	-	-	-	-	-	-	8

GRAPHIC SCALES:

0 1' 2' 4' 8' 12' 16'

3/16"=1'-0"

REVISION NO.	DATE	REVISIONS	BY

ATHER R. DAR
LICENSED PROFESSIONAL ENGINEER
No. 7808-S
HAWAII U.S.A.
Exp. Date: 4-30-20

THIS WORK WAS PREPARED BY ME OR UNDER MY SUPERVISION AND CONSTRUCTION OF THIS PROJECT WILL BE UNDER MY OBSERVATION

DEPARTMENT OF HAWAIIAN HOMELAND

NANAKULI FLOOD CONTROL CHANNEL IMPROVEMENTS NANAKULI VALLEY, OAHU HAWAII

CHANNEL SEGMENT 116 REPAIR DETAILS


DESIGNED BY:	TTP
DRAWN BY:	AK, AP, DL
CHECKED BY:	AD
SUPV:	
DATE:	03/05/2019

HAWAII ENGINEERING GROUP, Inc.
Civil & Structural Engineers
1088 BISHOP STREET #2506
HONOLULU, HI 96813
Tel: 808-533-2092

JOB NO.


SHEET C116
125 OF 225 SHTS

FILE ___ DRAWER ___ ___ FOLDER ___ ___

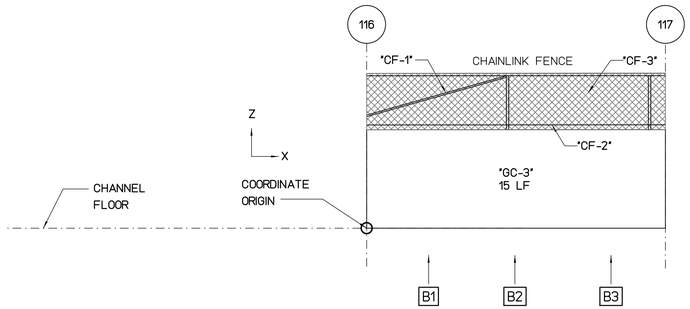


WALL "B" FLATTEN VIEW

SCALE : 3/16" = 1'-0"

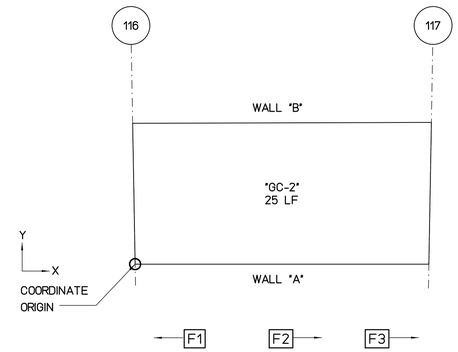

FLOOR PLAN VIEW

SCALE : 3/16" = 1'-0"

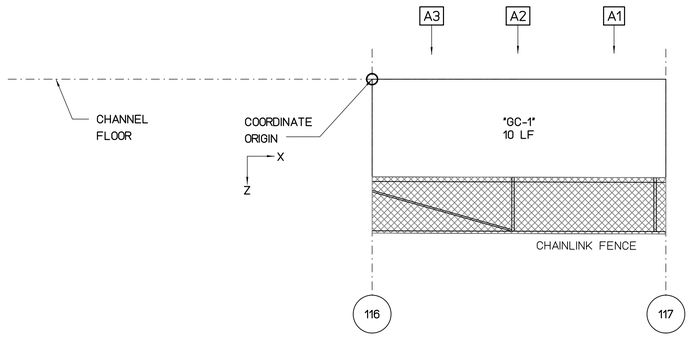

WALL "A" FLATTEN VIEW

SCALE : 3/16" = 1'-0"

REPAIR LEGEND AND NOTES:

- 2 — CRACK AND SPALL REPAIR TYPES, SEE SHEETS SR201 AND SR202 FOR DETAILS. TYPE [*] INDICATES NO-REPAIR
- (A) — CHAINLINK FENCE REPAIR TYPES, SEE SHEETS SF201 AND SF202 FOR DETAILS
- 1.0 — TOP OF WALL LEANING DISTANCE TOWARD CHANNEL IN INCHES, SEE SHEETS SL101 TO SL207 FOR CONCRETE LINING

PHOTO LEGEND:

- A1 — WALL "A" ELEVATION PHOTO IDENTIFICATION SEE FLATTEN VIEW FOR PHOTO LOCATION
- B1 — WALL "B" ELEVATION PHOTO IDENTIFICATION SEE FLATTEN VIEW FOR PHOTO LOCATION
- F1 — CHANNEL FLOOR PHOTO IDENTIFICATION SEE FLOOR PLAN VIEW FOR PHOTO LOCATION

B1




B2




B3



F1

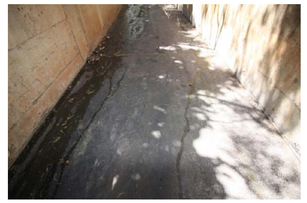

F2

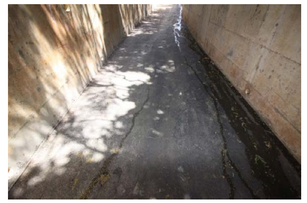

F3



A1



A2



A3



SPALL REPAIR CHART

MARK	LOCATION	REPAIR TYPE	SPALL DIMENSION			SPALL VOLUME	SPALL CENTER COORDINATE		RATING
			L	W	D		X	Y OR Z	

CHAINLINK FENCE REPAIR CHART

MARK	LOCATION	REPAIR TYPE	POSTS	TOP RAIL	BOTTOM WIRE	BRACE	FABRIC
"CF-1"	WALL "B"	(B)	-	-	-	DAMAGED 1	-
"CF-2"	WALL "B"	(D)	-	-	DAMAGED 20'	-	-
"CF-3"	WALL "B"	(E)	-	-	-	-	DAMAGED 20'x4'

CRACK REPAIR CHART

MARK	LOCATION	REPAIR TYPE	GENERAL CRACKS (LF)	MAJOR CRACKS						RATING
				WIDTH (IN)	LENGTH (FT)	START PNT X	START PNT Y,Z	END PNT X	END PNT Y,Z	
"GC-1"	WALL "A"	[*]	10	-	-	-	-	-	-	8
"GC-2"	FLOOR	[*]	25	-	-	-	-	-	-	8
"GC-3"	WALL "B"	[*]	15	-	-	-	-	-	-	8

GRAPHIC SCALES:

0 1' 2' 4' 8' 12' 16'

3/16"=1'-0"

REVISION NO.	DATE	REVISIONS	BY

ATHER R. DAR
LICENSED PROFESSIONAL ENGINEER
No. 7808-S
HAWAII U.S.A.

Exp. Date: 4-30-20

THIS WORK WAS PREPARED BY ME OR UNDER MY SUPERVISION AND CONSTRUCTION OF THIS PROJECT WILL BE UNDER MY OBSERVATION

DEPARTMENT OF HAWAIIAN HOMELAND

NANAKULI FLOOD CONTROL CHANNEL IMPROVEMENTS NANAKULI VALLEY, OAHU HAWAII

CHANNEL SEGMENT 117 REPAIR DETAILS

DESIGNED BY:	TTP
DRAWN BY:	AK, AP, DL
CHECKED BY:	AD
SUPV:	
DATE:	03/05/2019

HAWAII ENGINEERING GROUP, Inc.
Civil & Structural Engineers
1088 BISHOP STREET #2506
HONOLULU, HI 96813
Tel: 808-533-2092

JOB NO.


SHEET C117

126 OF 225 SHTS

FILE ___ DRAWER ___ ___ FOLDER ___ ___


Plot date: 15-Apr-2020

Full Size Plot

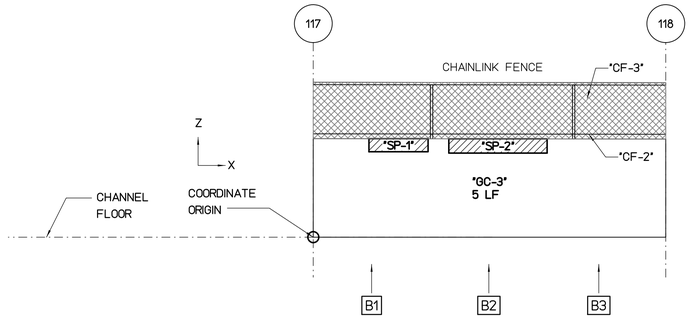


WALL "B" FLATTEN VIEW

SCALE : 3/16" = 1'-0"

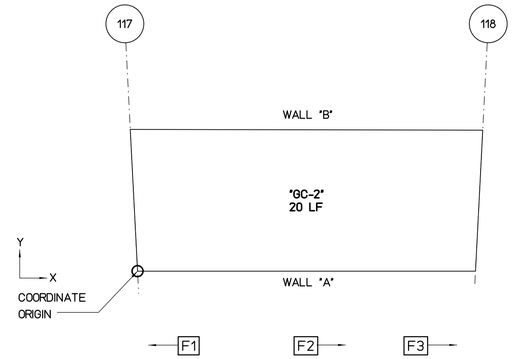

FLOOR PLAN VIEW

SCALE : 3/16" = 1'-0"

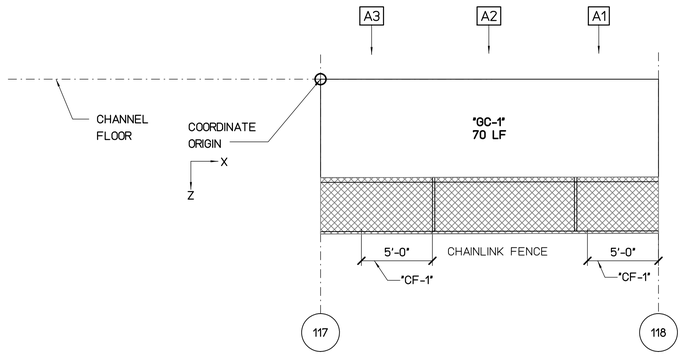

WALL "A" FLATTEN VIEW

SCALE : 3/16" = 1'-0"

REPAIR LEGEND AND NOTES:

- 2 — CRACK AND SPALL REPAIR TYPES, SEE SHEETS SR201 AND SR202 FOR DETAILS. TYPE [*] INDICATES NO-REPAIR
- (A) — CHAINLINK FENCE REPAIR TYPES, SEE SHEETS SF201 AND SF202 FOR DETAILS
- 1.0 — TOP OF WALL LEANING DISTANCE TOWARD CHANNEL IN INCHES, SEE SHEETS SL101 TO SL207 FOR CONCRETE LINING

PHOTO LEGEND:

- A1 — WALL "A" ELEVATION PHOTO IDENTIFICATION SEE FLATTEN VIEW FOR PHOTO LOCATION
- B1 — WALL "B" ELEVATION PHOTO IDENTIFICATION SEE FLATTEN VIEW FOR PHOTO LOCATION
- F1 — CHANNEL FLOOR PHOTO IDENTIFICATION SEE FLOOR PLAN VIEW FOR PHOTO LOCATION

B1



B2




B3



F1



F2

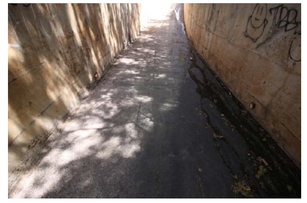

F3



A1



A2



A3



SPALL REPAIR CHART

MARK	LOCATION	REPAIR TYPE	SPALL DIMENSION L	SPALL DIMENSION W	SPALL DIMENSION D	SPALL VOLUME	SPALL CENTER COORDINATE X	SPALL CENTER COORDINATE Y OR Z	RATING
"SP-1"	WALL "B"	3	50	11	2	1100	6	6.5	7
"SP-2"	WALL "B"	3	83	12	2	1992	13	6.4	7

CHAINLINK FENCE REPAIR CHART

MARK	LOCATION	REPAIR TYPE	POSTS	TOP RAIL	BOTTOM WIRE	BRACE	FABRIC
"CF-1"	WALL "A"	(E)	-	-	-	-	DAMAGED 10'x4'
"CF-2"	WALL "B"	(D)	-	-	DAMAGED 25'	-	-
"CF-3"	WALL "B"	(E)	-	-	-	-	DAMAGED 25'x4'

CRACK REPAIR CHART

MARK	LOCATION	REPAIR TYPE	GENERAL CRACKS (LF)	MAJOR CRACKS WIDTH (IN)	MAJOR CRACKS LENGTH (FT)	MAJOR CRACKS START PNT X	MAJOR CRACKS START PNT Y,Z	MAJOR CRACKS END PNT X	MAJOR CRACKS END PNT Y,Z	RATING
"GC-1"	WALL "A"	*	70	-	-	-	-	-	-	8
"GC-2"	FLOOR	*	20	-	-	-	-	-	-	8
"GC-3"	WALL "B"	*	5	-	-	-	-	-	-	9

GRAPHIC SCALES:

0 1' 2' 4' 8' 12' 16'

3/16"=1'-0"

REVISION NO.	DATE	REVISIONS	BY

ATHER R. DAR
LICENSED PROFESSIONAL ENGINEER
No. 7808-S
HAWAII U.S.A.

Exp. Date: 4-30-20

THIS WORK WAS PREPARED BY ME OR UNDER MY SUPERVISION AND CONSTRUCTION OF THIS PROJECT WILL BE UNDER MY OBSERVATION

DEPARTMENT OF HAWAIIAN HOMELAND

NANAKULI FLOOD CONTROL
CHANNEL IMPROVEMENTS
NANAKULI VALLEY, OAHU HAWAII

CHANNEL SEGMENT 118 REPAIR DETAILS

DESIGNED BY:	TTP
DRAWN BY:	AK, AP, DL
CHECKED BY:	AD
SUPV:	
DATE:	03/05/2019

HAWAII ENGINEERING GROUP, Inc.
Civil & Structural Engineers
1088 BISHOP STREET #2506
HONOLULU, HI 96813
Tel: 808-533-2092

JOB NO.


SHEET C118
127 OF 225 SHTS

FILE ___ DRAWER ___ ___ FOLDER ___ ___

Plot date: 15-Apr-2020


Full Size Plot

Plot date: 15-Apr-2020
Full Size Plot

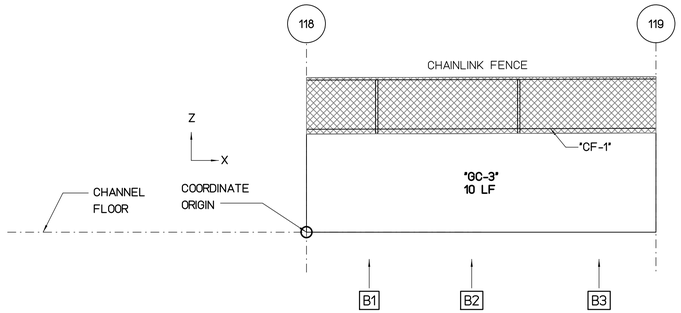


WALL "B" FLATTEN VIEW

SCALE : 3/16" = 1'-0"

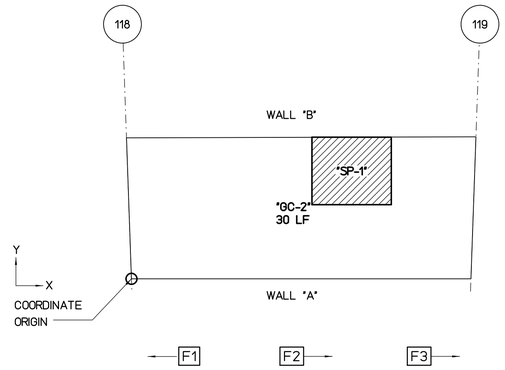

FLOOR PLAN VIEW

SCALE : 3/16" = 1'-0"

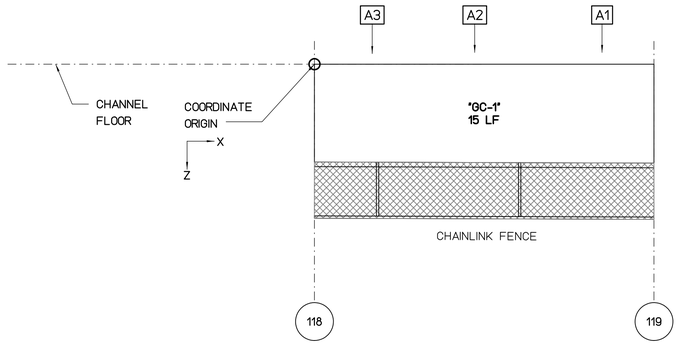

WALL "A" FLATTEN VIEW

SCALE : 3/16" = 1'-0"

REPAIR LEGEND AND NOTES:

- 2 — CRACK AND SPALL REPAIR TYPES, SEE SHEETS SR201 AND SR202 FOR DETAILS. TYPE [*] INDICATES NO-REPAIR
- (A) — CHAINLINK FENCE REPAIR TYPES, SEE SHEETS SF201 AND SF202 FOR DETAILS
- 1.0 — TOP OF WALL LEANING DISTANCE TOWARD CHANNEL IN INCHES, SEE SHEETS SL101 TO SL207 FOR CONCRETE LINING

PHOTO LEGEND:

- A1 — WALL "A" ELEVATION PHOTO IDENTIFICATION SEE FLATTEN VIEW FOR PHOTO LOCATION
- B1 — WALL "B" ELEVATION PHOTO IDENTIFICATION SEE FLATTEN VIEW FOR PHOTO LOCATION
- F1 — CHANNEL FLOOR PHOTO IDENTIFICATION SEE FLOOR PLAN VIEW FOR PHOTO LOCATION

B1



B2



B3



F1



F2



F3



A1



A2



A3



SPALL REPAIR CHART

MARK	LOCATION	REPAIR TYPE	SPALL DIMENSION L	SPALL DIMENSION W	SPALL DIMENSION D	SPALL VOLUME	SPALL CENTER COORDINATE X	SPALL CENTER COORDINATE Y OR Z	RATING
"SP-1"	FLOOR	3	67	57	2	7638	15.5	7.6	7

CHAINLINK FENCE REPAIR CHART

MARK	LOCATION	REPAIR TYPE	POSTS	TOP RAIL	BOTTOM WIRE	BRACE	FABRIC
"CF-1"	WALL "B"	(D)	-	-	DAMAGED 25'	-	-

CRACK REPAIR CHART

MARK	LOCATION	REPAIR TYPE	GENERAL CRACKS (LF)	MAJOR CRACKS WIDTH (IN)	MAJOR CRACKS LENGTH (FT)	MAJOR CRACKS START PNT X	MAJOR CRACKS START PNT Y,Z	MAJOR CRACKS END PNT X	MAJOR CRACKS END PNT Y,Z	RATING
"GC-1"	WALL "A"	*	15	-	-	-	-	-	-	8
"GC-2"	FLOOR	*	30	-	-	-	-	-	-	8
"GC-3"	WALL "B"	*	10	-	-	-	-	-	-	8

GRAPHIC SCALES:

0 1' 2' 4' 8' 12' 16'

3/16"=1'-0"

REVISION NO.	DATE	REVISIONS	BY

ATHER R. DAR
LICENSED PROFESSIONAL ENGINEER
No. 7808-S
HAWAII U.S.A.
Exp. Date: 4-30-20

THIS WORK WAS PREPARED BY ME OR UNDER MY SUPERVISION AND CONSTRUCTION OF THIS PROJECT WILL BE UNDER MY OBSERVATION

DEPARTMENT OF HAWAIIAN HOMELAND

NANAKULI FLOOD CONTROL
CHANNEL IMPROVEMENTS
NANAKULI VALLEY, OAHU HAWAII

CHANNEL SEGMENT 119 REPAIR DETAILS

DESIGNED BY:	TTP
DRAWN BY:	AK, AP, DL
CHECKED BY:	AD
SUPV:	
DATE:	03/05/2019


HAWAII ENGINEERING GROUP, Inc.
Civil & Structural Engineers
1088 BISHOP STREET #2506
HONOLULU, HI 96813
Tel: 808-533-2092

JOB NO.

SHEET C119
128 OF 225 SHTS


FILE ___ DRAWER ___ ___ FOLDER ___ ___

Plot date: 15-Apr-2020
Full Size Plot

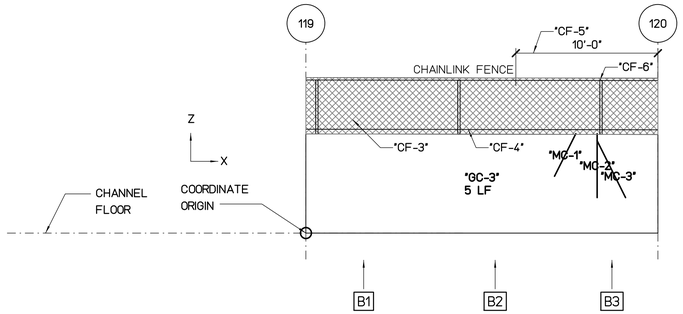


WALL "B" FLATTEN VIEW

SCALE : 3/16" = 1'-0"

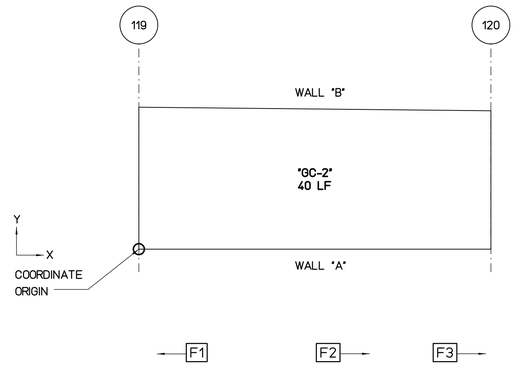

FLOOR PLAN VIEW

SCALE : 3/16" = 1'-0"

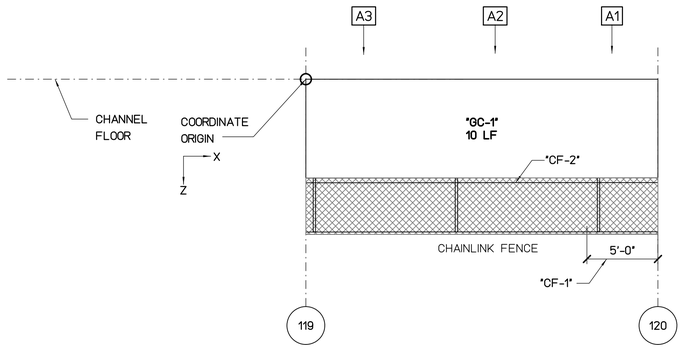

WALL "A" FLATTEN VIEW

SCALE : 3/16" = 1'-0"

REPAIR LEGEND AND NOTES:

- [2] CRACK AND SPALL REPAIR TYPES, SEE SHEETS SR201 AND SR202 FOR DETAILS. TYPE [*] INDICATES NO-REPAIR
- (A) CHAINLINK FENCE REPAIR TYPES, SEE SHEETS SF201 AND SF202 FOR DETAILS
- 1.0 TOP OF WALL LEANING DISTANCE TOWARD CHANNEL IN INCHES, SEE SHEETS SL101 TO SL207 FOR CONCRETE LINING

PHOTO LEGEND:

- A1 WALL "A" ELEVATION PHOTO IDENTIFICATION SEE FLATTEN VIEW FOR PHOTO LOCATION
- B1 WALL "B" ELEVATION PHOTO IDENTIFICATION SEE FLATTEN VIEW FOR PHOTO LOCATION
- F1 CHANNEL FLOOR PHOTO IDENTIFICATION SEE FLOOR PLAN VIEW FOR PHOTO LOCATION

B1



B2



B3



F1



F2



F3



A1



A2



A3



SPALL REPAIR CHART

MARK	LOCATION	REPAIR TYPE	SPALL DIMENSION			SPALL VOLUME	SPALL CENTER COORDINATE		RATING
			L	W	D		X	Y OR Z	

CHAINLINK FENCE REPAIR CHART

MARK	LOCATION	REPAIR TYPE	POSTS	TOP RAIL	BOTTOM WIRE	BRACE	FABRIC
"CF-1"	WALL "A"	(E)	-	-	-	-	DAMAGED 5'x4'
"CF-2"	WALL "A"	(D)	-	-	DAMAGED 25'	-	-
"CF-3"	WALL "B"	(E)	-	-	-	-	DAMAGED 25'x4'
"CF-4"	WALL "B"	(D)	-	-	DAMAGED 25'	-	-
"CF-5"	WALL "B"	(C)	-	BENT 10'	-	-	-
"CF-6"	WALL "B"	(A)	BENT 1	-	-	-	-

CRACK REPAIR CHART

MARK	LOCATION	REPAIR TYPE	GENERAL CRACKS (LF)	MAJOR CRACKS						RATING
				WIDTH (IN)	LENGTH (FT)	START PNT X	START PNT Y,Z	END PNT X	END PNT Y,Z	
"MC-1"	WALL "B"	[1]	-	0.13	4	17.5	4	19	7	7
"MC-2"	WALL "B"	[1]	-	0.13	5	20.5	2.5	20.5	7	7
"MC-3"	WALL "B"	[1]	-	0.13	5	22.5	2.5	20.5	6.5	7
"GC-1"	WALL "A"	[*]	10	-	-	-	-	-	-	8
"GC-2"	FLOOR	[*]	40	-	-	-	-	-	-	8
"GC-3"	WALL "B"	[*]	5	-	-	-	-	-	-	9

GRAPHIC SCALES:

0 1' 2' 4' 8' 12' 16'

3/16"=1'-0"

REVISION NO.	DATE	REVISIONS	BY

AETHER R. DAR
LICENSED PROFESSIONAL ENGINEER
No. 7808-S
HAWAII U.S.A.

Exp. Date: 4-30-20

THIS WORK WAS PREPARED BY ME OR UNDER MY SUPERVISION AND CONSTRUCTION OF THIS PROJECT WILL BE UNDER MY OBSERVATION

DEPARTMENT OF HAWAIIAN HOMELAND

NANAKULI FLOOD CONTROL CHANNEL IMPROVEMENTS NANAKULI VALLEY, OAHU HAWAII

CHANNEL SEGMENT [120] REPAIR DETAILS

DESIGNED BY:	TTP
DRAWN BY:	AK, AP, DL
CHECKED BY:	AD
SUPV:	
DATE:	03/05/2019


HAWAII ENGINEERING GROUP, Inc.
Civil & Structural Engineers
1088 BISHOP STREET #2506
HONOLULU, HI 96813
Tel: 808-533-2092

JOB NO.

SHEET C120


129 OF 225 SHTS

FILE ___ DRAWER ___ ___ FOLDER ___ ___

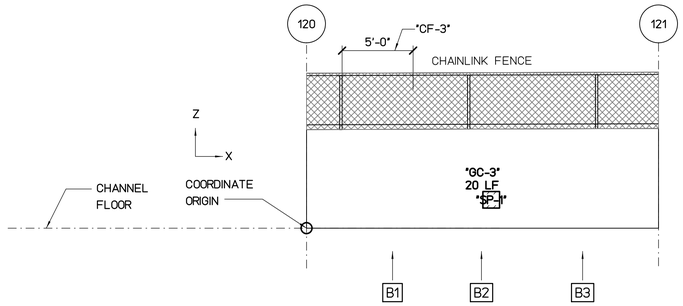


WALL "B" FLATTEN VIEW

SCALE : 3/16" = 1'-0"

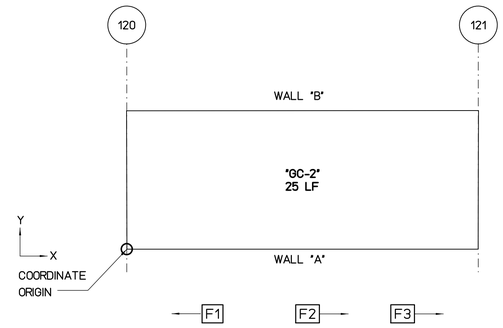

FLOOR PLAN VIEW

SCALE : 3/16" = 1'-0"

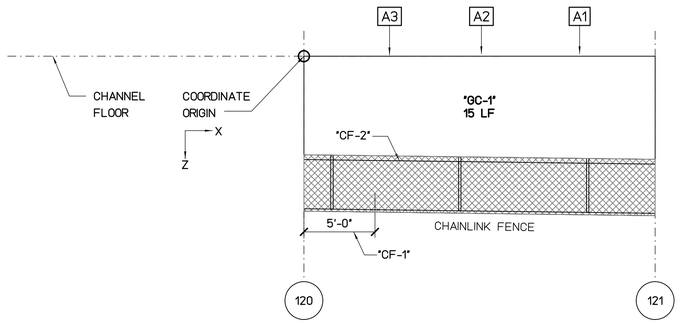

WALL "A" FLATTEN VIEW

SCALE : 3/16" = 1'-0"

REPAIR LEGEND AND NOTES:

- 2 — CRACK AND SPALL REPAIR TYPES, SEE SHEETS SR201 AND SR202 FOR DETAILS. TYPE [*] INDICATES NO-REPAIR
- (A) — CHAINLINK FENCE REPAIR TYPES, SEE SHEETS SF201 AND SF202 FOR DETAILS
- 1.0 — TOP OF WALL LEANING DISTANCE TOWARD CHANNEL IN INCHES, SEE SHEETS SL101 TO SL207 FOR CONCRETE LINING

PHOTO LEGEND:

- A1 — WALL "A" ELEVATION PHOTO IDENTIFICATION SEE FLATTEN VIEW FOR PHOTO LOCATION
- B1 — WALL "B" ELEVATION PHOTO IDENTIFICATION SEE FLATTEN VIEW FOR PHOTO LOCATION
- F1 — CHANNEL FLOOR PHOTO IDENTIFICATION SEE FLOOR PLAN VIEW FOR PHOTO LOCATION

B1



B2



B3



F1



F2



F3



A1



A2



A3



SPALL REPAIR CHART

MARK	LOCATION	REPAIR TYPE	SPALL DIMENSION L	SPALL DIMENSION W	SPALL DIMENSION D	SPALL VOLUME	SPALL CENTER COORDINATE X	SPALL CENTER COORDINATE Y OR Z	RATING
"SP-1"	WALL "B"	3	14	14	2	392	13	2	6

CHAINLINK FENCE REPAIR CHART

MARK	LOCATION	REPAIR TYPE	POSTS	TOP RAIL	BOTTOM WIRE	BRACE	FABRIC
"CF-1"	WALL "A"	(E)	-	-	-	-	DAMAGED 5'x4'
"CF-2"	WALL "A"	(D)	-	-	DAMAGED 25'	-	-
"CF-3"	WALL "B"	(E)	-	-	-	-	DAMAGED 5'x4'

CRACK REPAIR CHART

MARK	LOCATION	REPAIR TYPE	GENERAL CRACKS (LF)	MAJOR CRACKS WIDTH (IN)	MAJOR CRACKS LENGTH (FT)	MAJOR CRACKS START PNT X	MAJOR CRACKS START PNT Y,Z	MAJOR CRACKS END PNT X	MAJOR CRACKS END PNT Y,Z	RATING
"GC-1"	WALL "A"	*	15	-	-	-	-	-	-	8
"GC-2"	FLOOR	*	25	-	-	-	-	-	-	8
"GC-3"	WALL "B"	*	20	-	-	-	-	-	-	8

GRAPHIC SCALES:

0 1' 2' 4' 8' 12' 16'

3/16"=1'-0"

REVISION NO.	DATE	REVISIONS	BY

ATHER R. DAR
LICENSED PROFESSIONAL ENGINEER
No. 7808-S
HAWAII U.S.A.

Exp. Date: 4-30-20

THIS WORK WAS PREPARED BY ME OR UNDER MY SUPERVISION AND CONSTRUCTION OF THIS PROJECT WILL BE UNDER MY OBSERVATION

DEPARTMENT OF HAWAIIAN HOMELAND

NANAKULI FLOOD CONTROL CHANNEL IMPROVEMENTS NANAKULI VALLEY, OAHU HAWAII

CHANNEL SEGMENT 121 REPAIR DETAILS

DESIGNED BY:	TTP
DRAWN BY:	AK, AP, DL
CHECKED BY:	AD
SUPV:	
DATE:	03/05/2019

HAWAII ENGINEERING GROUP, Inc.
Civil & Structural Engineers
1088 BISHOP STREET #2506
HONOLULU, HI 96813
Tel: 808-533-2092

JOB NO.

SHEET C121


130 OF 225 SHTS

FILE ___ DRAWER ___ ___ FOLDER ___ ___

Plot date: 15-Apr-2020


Full Size Plot

Plot date: 15-Apr-2020
Full Size Plot

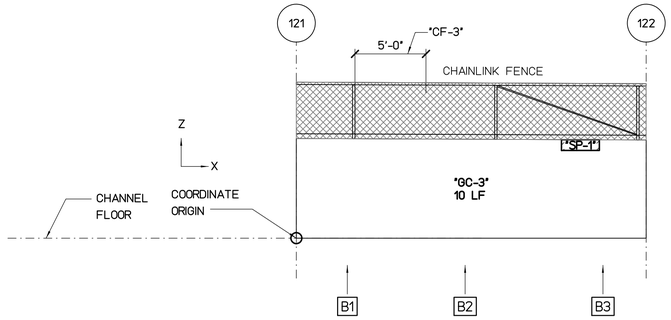


WALL "B" FLATTEN VIEW

SCALE : 3/16" = 1'-0"

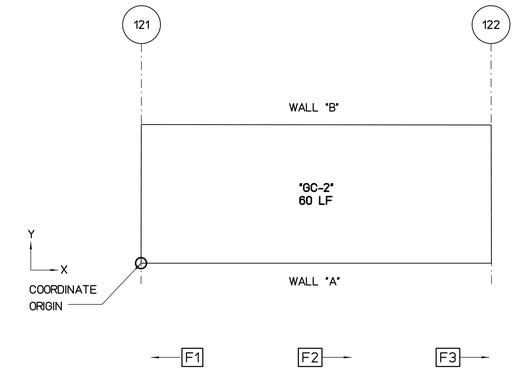

FLOOR PLAN VIEW

SCALE : 3/16" = 1'-0"

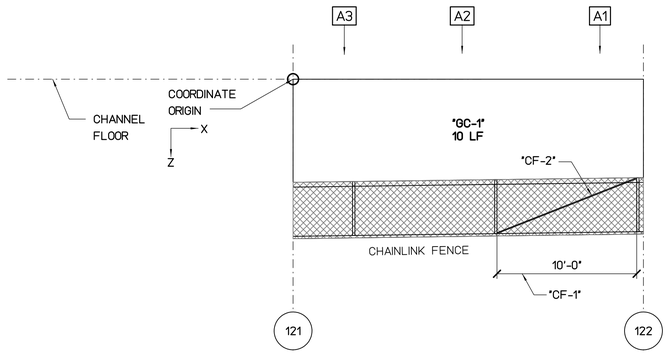

WALL "A" FLATTEN VIEW

SCALE : 3/16" = 1'-0"

REPAIR LEGEND AND NOTES:

- [2] CRACK AND SPALL REPAIR TYPES, SEE SHEETS SR201 AND SR202 FOR DETAILS. TYPE [*] INDICATES NO-REPAIR
- (A) CHAINLINK FENCE REPAIR TYPES, SEE SHEETS SF201 AND SF202 FOR DETAILS
- 1.0 TOP OF WALL LEANING DISTANCE TOWARD CHANNEL IN INCHES, SEE SHEETS SL101 TO SL207 FOR CONCRETE LINING

PHOTO LEGEND:

- A1 WALL "A" ELEVATION PHOTO IDENTIFICATION SEE FLATTEN VIEW FOR PHOTO LOCATION
- B1 WALL "B" ELEVATION PHOTO IDENTIFICATION SEE FLATTEN VIEW FOR PHOTO LOCATION
- F1 CHANNEL FLOOR PHOTO IDENTIFICATION SEE FLOOR PLAN VIEW FOR PHOTO LOCATION

B1



B2



B3



F1



F2



F3



A1



A2



A3



SPALL REPAIR CHART

MARK	LOCATION	REPAIR TYPE	SPALL DIMENSION			SPALL VOLUME	SPALL CENTER COORDINATE		RATING
			L	W	D		X	Y OR Z	
"SP-1"	WALL "B"	[3]	32	9	2	576	20	6.6	7

CHAINLINK FENCE REPAIR CHART

MARK	LOCATION	REPAIR TYPE	POSTS	TOP RAIL	BOTTOM WIRE	BRACE	FABRIC
"CF-1"	WALL "A"	(C)	-	DAMAGED 10'	-	-	-
"CF-2"	WALL "A"	(B)	-	-	-	BENT 1	-
"CF-3"	WALL "B"	(E)	-	-	-	-	DAMAGED 5'x4'

CRACK REPAIR CHART

MARK	LOCATION	REPAIR TYPE	GENERAL CRACKS (LF)	MAJOR CRACKS						RATING
				WIDTH (IN)	LENGTH (FT)	START PNT X	START PNT Y,Z	END PNT X	END PNT Y,Z	
"GC-1"	WALL "A"	[*]	10	-	-	-	-	-	-	8
"GC-2"	FLOOR	[*]	60	-	-	-	-	-	-	8
"GC-3"	WALL "B"	[*]	10	-	-	-	-	-	-	8

GRAPHIC SCALES:

0 1' 2' 4' 8' 12' 16'

3/16"=1'-0"

REVISION NO.	DATE	REVISIONS	BY

ATHER R. DAR
LICENSED PROFESSIONAL ENGINEER
No. 7808-S
HAWAII U.S.A.
Exp. Date: 4-30-20

THIS WORK WAS PREPARED BY ME OR UNDER MY SUPERVISION AND CONSTRUCTION OF THIS PROJECT WILL BE UNDER MY OBSERVATION

DEPARTMENT OF HAWAIIAN HOMELAND

NANAKULI FLOOD CONTROL CHANNEL IMPROVEMENTS NANAKULI VALLEY, OAHU HAWAII

CHANNEL SEGMENT [122] REPAIR DETAILS

DESIGNED BY:	TTP
DRAWN BY:	AK, AP, DL
CHECKED BY:	AD
SUPV:	
DATE:	03/05/2019


HAWAII ENGINEERING GROUP, Inc.
Civil & Structural Engineers
1088 BISHOP STREET #2506
HONOLULU, HI 96813
Tel: 808-533-2092

JOB NO.

SHEET C122
131 OF 225 SHTS


FILE ___ DRAWER ___ ___ FOLDER ___ ___

Plot date: 15-Apr-2020
Full Size Plot

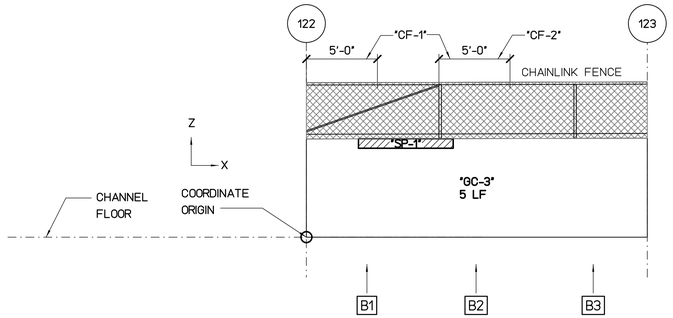


WALL "B" FLATTEN VIEW

SCALE : 3/16" = 1'-0"

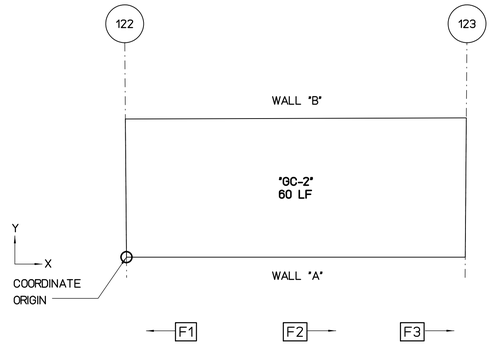

FLOOR PLAN VIEW

SCALE : 3/16" = 1'-0"

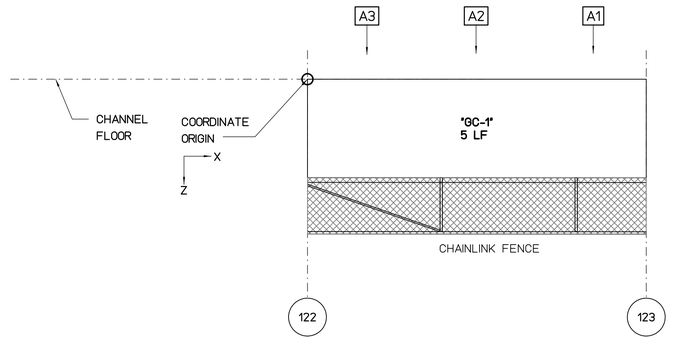

WALL "A" FLATTEN VIEW

SCALE : 3/16" = 1'-0"

REPAIR LEGEND AND NOTES:

- [2] CRACK AND SPALL REPAIR TYPES, SEE SHEETS SR201 AND SR202 FOR DETAILS. TYPE [*] INDICATES NO-REPAIR
- (A) CHAINLINK FENCE REPAIR TYPES, SEE SHEETS SF201 AND SF202 FOR DETAILS
- 1.0 TOP OF WALL LEANING DISTANCE TOWARD CHANNEL IN INCHES, SEE SHEETS SL101 TO SL207 FOR CONCRETE LINING

PHOTO LEGEND:

- A1 WALL "A" ELEVATION PHOTO IDENTIFICATION SEE FLATTEN VIEW FOR PHOTO LOCATION
- B1 WALL "B" ELEVATION PHOTO IDENTIFICATION SEE FLATTEN VIEW FOR PHOTO LOCATION
- F1 CHANNEL FLOOR PHOTO IDENTIFICATION SEE FLOOR PLAN VIEW FOR PHOTO LOCATION

B1



B2




B3



F1



F2

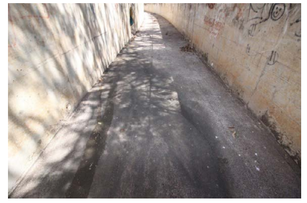

F3



A1



A2



A3



SPALL REPAIR CHART

MARK	LOCATION	REPAIR TYPE	SPALL DIMENSION L	SPALL DIMENSION W	SPALL DIMENSION D	SPALL VOLUME	SPALL CENTER COORDINATE X	SPALL CENTER COORDINATE Y OR Z	RATING
"SP-1"	WALL "B"	[3]	60	8	2	1280	7	6.6	7

CHAINLINK FENCE REPAIR CHART

MARK	LOCATION	REPAIR TYPE	POSTS	TOP RAIL	BOTTOM WIRE	BRACE	FABRIC
"CF-1"	WALL "B"	(C)	-	DAMAGED 10'	-	-	-
"CF-2"	WALL "B"	(E)	-	-	-	-	DAMAGED 5'x4'

CRACK REPAIR CHART

MARK	LOCATION	REPAIR TYPE	GENERAL CRACKS (LF)	MAJOR CRACKS WIDTH (IN)	MAJOR CRACKS LENGTH (FT)	MAJOR CRACKS START PNT X	MAJOR CRACKS START PNT Y,Z	MAJOR CRACKS END PNT X	MAJOR CRACKS END PNT Y,Z	RATING
"GC-1"	WALL "A"	[*]	5	-	-	-	-	-	-	9
"GC-2"	FLOOR	[*]	60	-	-	-	-	-	-	8
"GC-3"	WALL "B"	[*]	5	-	-	-	-	-	-	9

GRAPHIC SCALES:

0 1' 2' 4' 8' 12' 16'

3/16"=1'-0"

REVISION NO.	DATE	REVISIONS	BY

ATHER R. DAR
LICENSED PROFESSIONAL ENGINEER
No. 7808-S
HAWAII U.S.A.
Exp. Date: 4-30-20

THIS WORK WAS PREPARED BY ME OR UNDER MY SUPERVISION AND CONSTRUCTION OF THIS PROJECT WILL BE UNDER MY OBSERVATION

DEPARTMENT OF HAWAIIAN HOMELAND

NANAKULI FLOOD CONTROL CHANNEL IMPROVEMENTS NANAKULI VALLEY, OAHU HAWAII

CHANNEL SEGMENT [123] REPAIR DETAILS

DESIGNED BY:	TTP
DRAWN BY:	AK, AP, DL
CHECKED BY:	AD
SUPV:	
DATE:	03/05/2019

HAWAII ENGINEERING GROUP, Inc.
Civil & Structural Engineers
1088 BISHOP STREET #2506
HONOLULU, HI 96813
Tel: 808-533-2092


JOB NO.

SHEET C123

132 OF 225 SHTS


FILE ___ DRAWER ___ ___ FOLDER ___ ___

Plot date: 15-Apr-2020
Full Size Plot

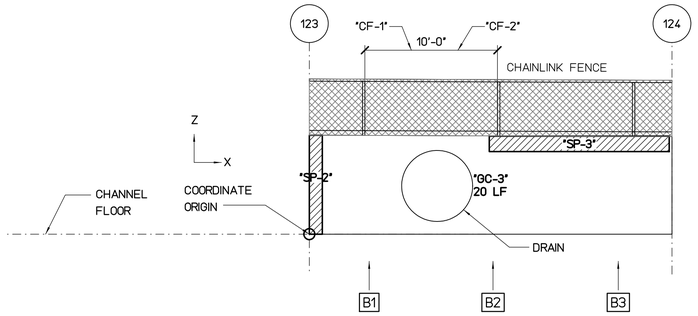


WALL "B" FLATTEN VIEW

SCALE : 3/16" = 1'-0"

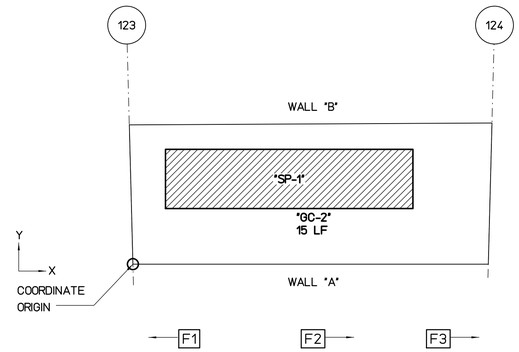

FLOOR PLAN VIEW

SCALE : 3/16" = 1'-0"

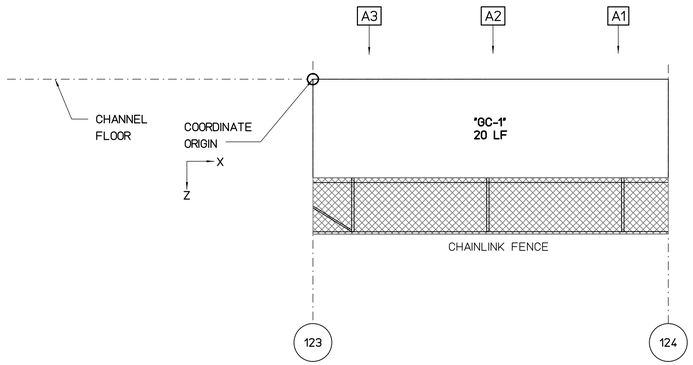

WALL "A" FLATTEN VIEW

SCALE : 3/16" = 1'-0"

REPAIR LEGEND AND NOTES:

- 2 — CRACK AND SPALL REPAIR TYPES, SEE SHEETS SR201 AND SR202 FOR DETAILS. TYPE [*] INDICATES NO-REPAIR
- (A) — CHAINLINK FENCE REPAIR TYPES, SEE SHEETS SF201 AND SF202 FOR DETAILS
- 1.0 — TOP OF WALL LEANING DISTANCE TOWARD CHANNEL IN INCHES, SEE SHEETS SL101 TO SL207 FOR CONCRETE LINING

PHOTO LEGEND:

- A1 — WALL "A" ELEVATION PHOTO IDENTIFICATION SEE FLATTEN VIEW FOR PHOTO LOCATION
- B1 — WALL "B" ELEVATION PHOTO IDENTIFICATION SEE FLATTEN VIEW FOR PHOTO LOCATION
- F1 — CHANNEL FLOOR PHOTO IDENTIFICATION SEE FLOOR PLAN VIEW FOR PHOTO LOCATION

B1



B2



B3



F1



F2



F3



A1



A2



A3



SPALL REPAIR CHART

MARK	LOCATION	REPAIR TYPE	SPALL DIMENSION L	SPALL DIMENSION W	SPALL DIMENSION D	SPALL VOLUME	SPALL CENTER COORDINATE X	SPALL CENTER COORDINATE Y OR Z	RATING
"SP-1"	FLOOR	3	209	50	2	20900	11	6	5
"SP-2"	WALL "B"	3	11	84	2	2112	0.5	4	4
"SP-3"	WALL "B"	3	152	13	2	3952	19	6.4	7

CHAINLINK FENCE REPAIR CHART

MARK	LOCATION	REPAIR TYPE	POSTS	TOP RAIL	BOTTOM WIRE	BRACE	FABRIC
"CF-1"	WALL "B"	(E)	-	-	-	-	DAMAGED 10'x4'
"CF-2"	WALL "B"	(C)	-	BENT 10'	-	-	-

CRACK REPAIR CHART

MARK	LOCATION	REPAIR TYPE	GENERAL CRACKS (LF)	MAJOR CRACKS WIDTH (IN)	MAJOR CRACKS LENGTH (FT)	MAJOR CRACKS START PNT X	MAJOR CRACKS START PNT Y,Z	MAJOR CRACKS END PNT X	MAJOR CRACKS END PNT Y,Z	RATING
"GC-1"	WALL "A"	*	20	-	-	-	-	-	-	8
"GC-2"	FLOOR	*	15	-	-	-	-	-	-	8
"GC-3"	WALL "B"	*	20	-	-	-	-	-	-	8

GRAPHIC SCALES:

0 1' 2' 4' 8' 12' 16'

3/16"=1'-0"

REVISION NO.	DATE	REVISIONS	BY

ATHER R. DAR
LICENSED PROFESSIONAL ENGINEER
No. 7808-S
HAWAII U.S.A.
Exp. Date: 4-30-20

THIS WORK WAS PREPARED BY ME OR UNDER MY SUPERVISION AND CONSTRUCTION OF THIS PROJECT WILL BE UNDER MY OBSERVATION

DEPARTMENT OF HAWAIIAN HOMELAND

NANAKULI FLOOD CONTROL CHANNEL IMPROVEMENTS NANAKULI VALLEY, OAHU HAWAII

CHANNEL SEGMENT 124 REPAIR DETAILS


DESIGNED BY:	TTP
DRAWN BY:	AK, AP, DL
CHECKED BY:	AD
SUPV:	
DATE:	03/05/2019

HAWAII ENGINEERING GROUP, Inc.
Civil & Structural Engineers
1088 BISHOP STREET #2506
HONOLULU, HI 96813
Tel: 808-533-2092

JOB NO.


SHEET C124
133 OF 225 SHTS

FILE ___ DRAWER ___ ___ FOLDER ___ ___

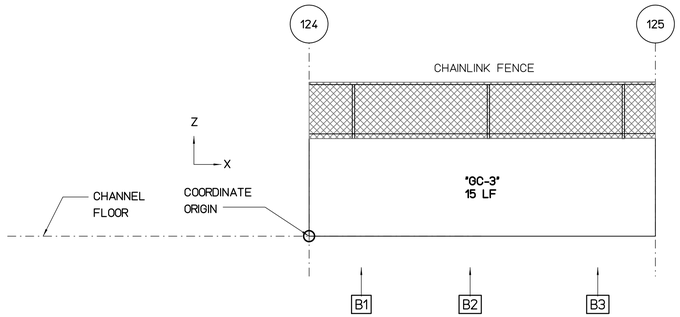


WALL "B" FLATTEN VIEW

SCALE : 3/16" = 1'-0"

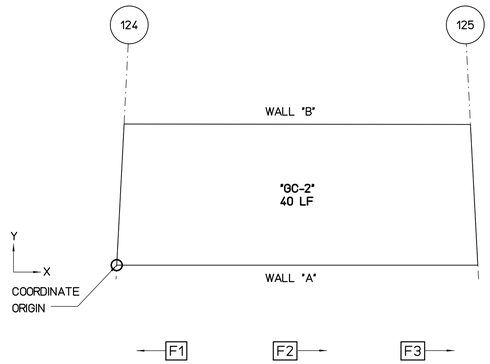

FLOOR PLAN VIEW

SCALE : 3/16" = 1'-0"

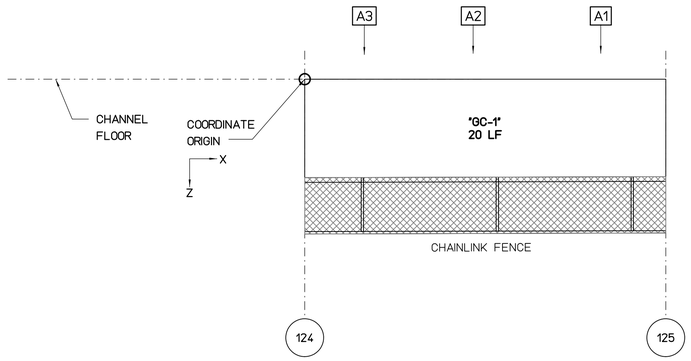

WALL "A" FLATTEN VIEW

SCALE : 3/16" = 1'-0"

REPAIR LEGEND AND NOTES:

- 2 — CRACK AND SPALL REPAIR TYPES, SEE SHEETS SR201 AND SR202 FOR DETAILS. TYPE [*] INDICATES NO-REPAIR
- (A) — CHAINLINK FENCE REPAIR TYPES, SEE SHEETS SF201 AND SF202 FOR DETAILS
- 1.0 — TOP OF WALL LEANING DISTANCE TOWARD CHANNEL IN INCHES, SEE SHEETS SL101 TO SL207 FOR CONCRETE LINING

PHOTO LEGEND:

- A1 — WALL "A" ELEVATION PHOTO IDENTIFICATION SEE FLATTEN VIEW FOR PHOTO LOCATION
- B1 — WALL "B" ELEVATION PHOTO IDENTIFICATION SEE FLATTEN VIEW FOR PHOTO LOCATION
- F1 — CHANNEL FLOOR PHOTO IDENTIFICATION SEE FLOOR PLAN VIEW FOR PHOTO LOCATION

B1



B2



B3



F1



F2



F3



A1



A2



A3



SPALL REPAIR CHART

MARK	LOCATION	REPAIR TYPE	SPALL DIMENSION			SPALL VOLUME	SPALL CENTER COORDINATE		RATING
			L	W	D		X	Y OR Z	

CHAINLINK FENCE REPAIR CHART

MARK	LOCATION	REPAIR TYPE	POSTS	TOP RAIL	BOTTOM WIRE	BRACE	FABRIC

CRACK REPAIR CHART

MARK	LOCATION	REPAIR TYPE	GENERAL CRACKS (LF)	MAJOR CRACKS						RATING
				WIDTH (IN)	LENGTH (FT)	START PNT X	START PNT Y,Z	END PNT X	END PNT Y,Z	
"GC-1"	WALL "A"	[*]	20	-	-	-	-	-	-	8
"GC-2"	FLOOR	[*]	40	-	-	-	-	-	-	8
"GC-3"	WALL "B"	[*]	15	-	-	-	-	-	-	8

GRAPHIC SCALES:

0 1' 2' 4' 8' 12' 16'

3/16"=1'-0"

REVISION NO.	DATE	REVISIONS	BY

ATHER R. DAR
LICENSED PROFESSIONAL ENGINEER
No. 7808-S
HAWAII U.S.A.

Exp. Date: 4-30-20

THIS WORK WAS PREPARED BY ME OR UNDER MY SUPERVISION AND CONSTRUCTION OF THIS PROJECT WILL BE UNDER MY OBSERVATION

DEPARTMENT OF HAWAIIAN HOMELAND

NANAKULI FLOOD CONTROL CHANNEL IMPROVEMENTS NANAKULI VALLEY, OAHU HAWAII

CHANNEL SEGMENT [125] REPAIR DETAILS

DESIGNED BY:	TTP
DRAWN BY:	AK, AP, DL
CHECKED BY:	AD
SUPV:	
DATE:	03/05/2019

HAWAII ENGINEERING GROUP, Inc.
Civil & Structural Engineers
1088 BISHOP STREET #2506
HONOLULU, HI 96813
Tel: 808-533-2092

JOB NO.

SHEET C125


134 OF 225 SHTS

FILE ___ DRAWER ___ ___ FOLDER ___ ___

Plot date: 15-Apr-2020


Full Size Plot

Plot date: 15-Apr-2020
Full Size Plot

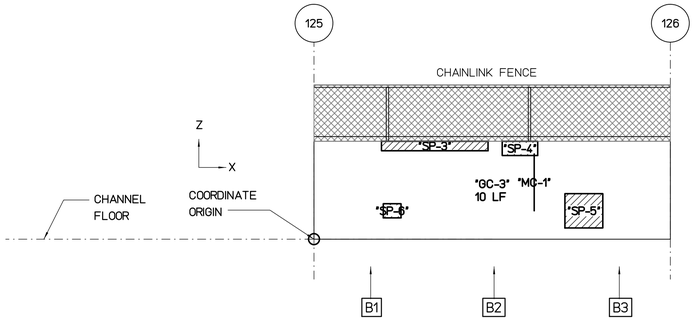


WALL "B" FLATTEN VIEW

SCALE : 3/16" = 1'-0"

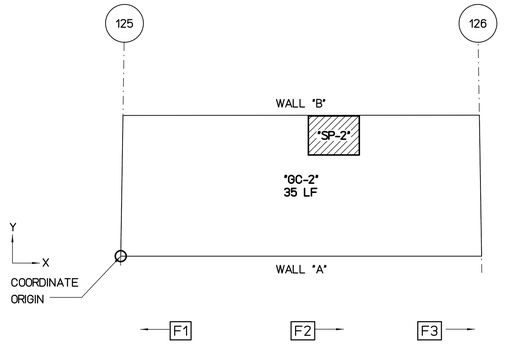

FLOOR PLAN VIEW

SCALE : 3/16" = 1'-0"

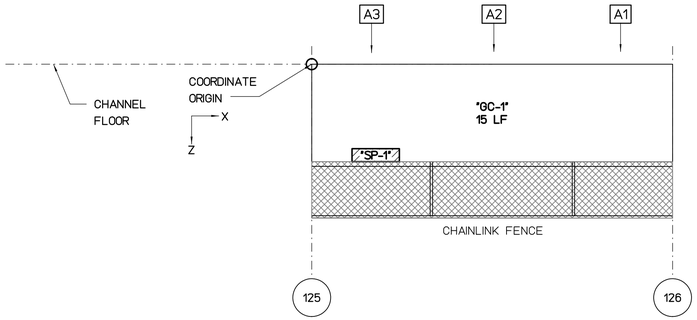

WALL "A" FLATTEN VIEW

SCALE : 3/16" = 1'-0"

REPAIR LEGEND AND NOTES:

- 2 — CRACK AND SPALL REPAIR TYPES, SEE SHEETS SR201 AND SR202 FOR DETAILS. TYPE [*] INDICATES NO-REPAIR
- (A) — CHAINLINK FENCE REPAIR TYPES, SEE SHEETS SF201 AND SF202 FOR DETAILS
- 1.0 — TOP OF WALL LEANING DISTANCE TOWARD CHANNEL IN INCHES, SEE SHEETS SL101 TO SL207 FOR CONCRETE LINING

PHOTO LEGEND:

- A1 — WALL "A" ELEVATION PHOTO IDENTIFICATION SEE FLATTEN VIEW FOR PHOTO LOCATION
- B1 — WALL "B" ELEVATION PHOTO IDENTIFICATION SEE FLATTEN VIEW FOR PHOTO LOCATION
- F1 — CHANNEL FLOOR PHOTO IDENTIFICATION SEE FLOOR PLAN VIEW FOR PHOTO LOCATION

B1



B2



B3



F1



F2



F3



A1



A2



A3



SPALL REPAIR CHART

MARK	LOCATION	REPAIR TYPE	SPALL DIMENSION L	SPALL DIMENSION W	SPALL DIMENSION D	SPALL VOLUME	SPALL CENTER COORDINATE X	SPALL CENTER COORDINATE Y OR Z	RATING
"SP-1"	WALL "A"	3	40	11	2	880	4.5	6.4	7
"SP-2"	FLOOR	3	43	33	2	2838	15	8.5	7
"SP-3"	WALL "B"	3	90	8	2	1440	8.5	6.6	7
"SP-4"	WALL "B"	3	30	12	2	720	14.5	6.4	7
"SP-5"	WALL "B"	3	32	29	2	1856	19	2	5
"SP-6"	WALL "B"	3	15	12	2	360	5.5	2	7

CHAINLINK FENCE REPAIR CHART

MARK	LOCATION	REPAIR TYPE	POSTS	TOP RAIL	BOTTOM WIRE	BRACE	FABRIC

CRACK REPAIR CHART

MARK	LOCATION	REPAIR TYPE	GENERAL CRACKS (LF)	MAJOR CRACKS WIDTH (IN)	MAJOR CRACKS LENGTH (FT)	MAJOR CRACKS START PNT X	MAJOR CRACKS START PNT Y,Z	MAJOR CRACKS END PNT X	MAJOR CRACKS END PNT Y,Z	RATING
"MC-1"	WALL "B"	1	-	0.13	4	15.5	2	15.5	6	7
"GC-1"	WALL "A"	*	15	-	-	-	-	-	-	8
"GC-2"	FLOOR	*	35	-	-	-	-	-	-	8
"GC-3"	WALL "B"	*	10	-	-	-	-	-	-	8

GRAPHIC SCALES:

0 1' 2' 4' 8' 12' 16'

3/16"=1'-0"

REVISION NO.	DATE	REVISIONS	BY

ATHER R. DAR
LICENSED PROFESSIONAL ENGINEER
No. 7808-S
HAWAII U.S.A.
Exp. Date: 4-30-20

THIS WORK WAS PREPARED BY ME OR UNDER MY SUPERVISION AND CONSTRUCTION OF THIS PROJECT WILL BE UNDER MY OBSERVATION

DEPARTMENT OF HAWAIIAN HOMELAND

NANAKULI FLOOD CONTROL CHANNEL IMPROVEMENTS NANAKULI VALLEY, OAHU HAWAII

CHANNEL SEGMENT 126 REPAIR DETAILS


DESIGNED BY:	TTP
DRAWN BY:	AK, AP, DL
CHECKED BY:	AD
SUPV:	
DATE:	03/05/2019

HAWAII ENGINEERING GROUP, Inc.
Civil & Structural Engineers
1088 BISHOP STREET #2506
HONOLULU, HI 96813
Tel: 808-533-2092

JOB NO.


SHEET C126
135 OF 225 SHTS

FILE ___ DRAWER ___ ___ FOLDER ___ ___

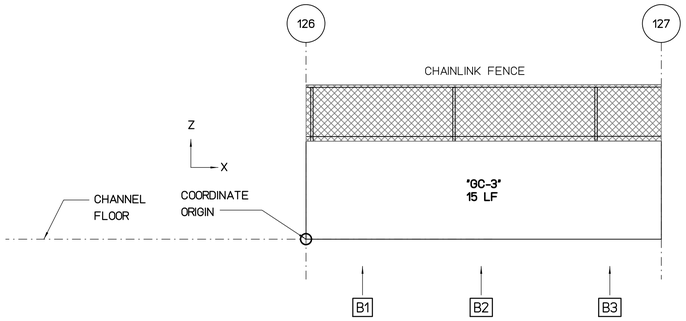


WALL "B" FLATTEN VIEW

SCALE : 3/16" = 1'-0"

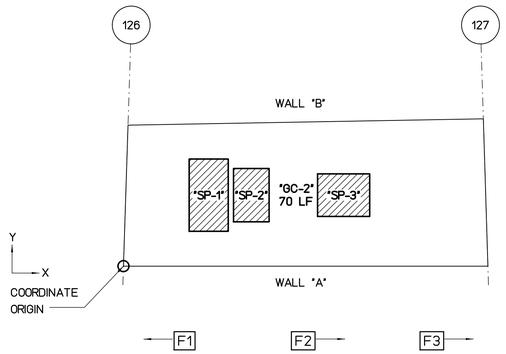

FLOOR PLAN VIEW

SCALE : 3/16" = 1'-0"

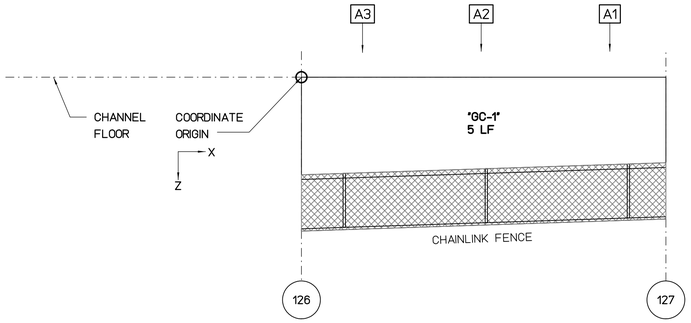

WALL "A" FLATTEN VIEW

SCALE : 3/16" = 1'-0"

REPAIR LEGEND AND NOTES:

- 2 — CRACK AND SPALL REPAIR TYPES, SEE SHEETS SR201 AND SR202 FOR DETAILS. TYPE * INDICATES NO-REPAIR
- A — CHAINLINK FENCE REPAIR TYPES, SEE SHEETS SF201 AND SF202 FOR DETAILS
- 1.0 — TOP OF WALL LEANING DISTANCE TOWARD CHANNEL IN INCHES, SEE SHEETS SL101 TO SL207 FOR CONCRETE LINING

PHOTO LEGEND:

- A1 — WALL "A" ELEVATION PHOTO IDENTIFICATION SEE FLATTEN VIEW FOR PHOTO LOCATION
- B1 — WALL "B" ELEVATION PHOTO IDENTIFICATION SEE FLATTEN VIEW FOR PHOTO LOCATION
- F1 — CHANNEL FLOOR PHOTO IDENTIFICATION SEE FLOOR PLAN VIEW FOR PHOTO LOCATION

B1



B2




B3



F1



F2

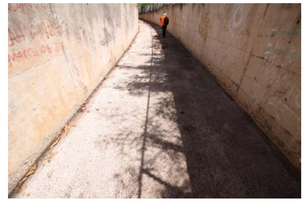

F3



A1



A2



A3



SPALL REPAIR CHART

MARK	LOCATION	REPAIR TYPE	SPALL DIMENSION L	SPALL DIMENSION W	SPALL DIMENSION D	SPALL VOLUME	SPALL CENTER COORDINATE X	SPALL CENTER COORDINATE Y OR Z	RATING
"SP-1"	FLOOR	3	33	61	2	4026	6	5	7
"SP-2"	FLOOR	3	30	45	2	2700	9	5	7
"SP-3"	FLOOR	3	44	36	2	3168	15.5	5	7

CHAINLINK FENCE REPAIR CHART

MARK	LOCATION	REPAIR TYPE	POSTS	TOP RAIL	BOTTOM WIRE	BRACE	FABRIC

CRACK REPAIR CHART

MARK	LOCATION	REPAIR TYPE	GENERAL CRACKS (LF)	MAJOR CRACKS WIDTH (IN)	MAJOR CRACKS LENGTH (FT)	MAJOR CRACKS START PNT X	MAJOR CRACKS START PNT Y,Z	MAJOR CRACKS END PNT X	MAJOR CRACKS END PNT Y,Z	RATING
"GC-1"	WALL "A"	*	5	-	-	-	-	-	-	9
"GC-2"	FLOOR	*	70	-	-	-	-	-	-	8
"GC-3"	WALL "B"	*	15	-	-	-	-	-	-	8

GRAPHIC SCALES:

0 1' 2' 4' 8' 12' 16'

3/16"=1'-0"

REVISION NO.	DATE	REVISIONS	BY

ATHER R. DAR
LICENSED PROFESSIONAL ENGINEER
No. 7808-S
HAWAII U.S.A.

Exp. Date: 4-30-20

THIS WORK WAS PREPARED BY ME OR UNDER MY SUPERVISION AND CONSTRUCTION OF THIS PROJECT WILL BE UNDER MY OBSERVATION

DEPARTMENT OF HAWAIIAN HOMELAND

NANAKULI FLOOD CONTROL CHANNEL IMPROVEMENTS NANAKULI VALLEY, OAHU HAWAII

CHANNEL SEGMENT 127 REPAIR DETAILS

DESIGNED BY:	TTP
DRAWN BY:	AK, AP, DL
CHECKED BY:	AD
SUPV:	
DATE:	03/05/2019

HAWAII ENGINEERING GROUP, Inc.
Civil & Structural Engineers
1088 BISHOP STREET #2506
HONOLULU, HI 96813
Tel: 808-533-2092

JOB NO.

SHEET C127


136 OF 225 SHTS

FILE ___ DRAWER ___ ___ FOLDER ___ ___

Plot date: 15-Apr-2020


Full Size Plot

Plot date: 15-Apr-2020
Full Size Plot

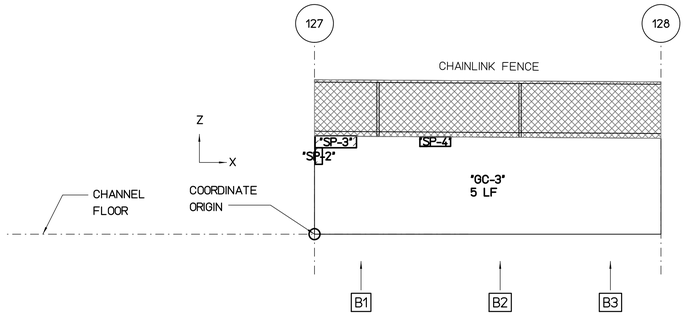


WALL "B" FLATTEN VIEW

SCALE : 3/16" = 1'-0"

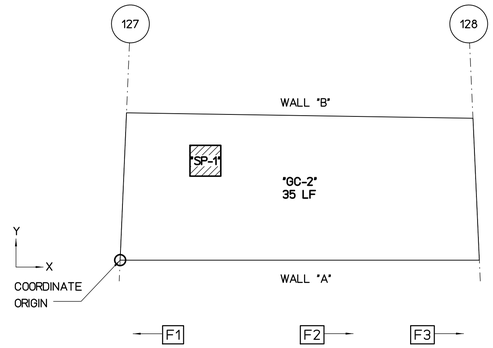

FLOOR PLAN VIEW

SCALE : 3/16" = 1'-0"

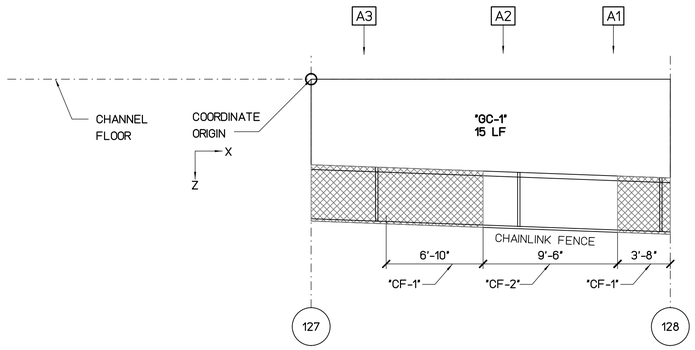

WALL "A" FLATTEN VIEW

SCALE : 3/16" = 1'-0"

REPAIR LEGEND AND NOTES:

- [2] CRACK AND SPALL REPAIR TYPES, SEE SHEETS SR201 AND SR202 FOR DETAILS. TYPE [*] INDICATES NO-REPAIR
- (A) CHAINLINK FENCE REPAIR TYPES, SEE SHEETS SF201 AND SF202 FOR DETAILS
- 1.0> TOP OF WALL LEANING DISTANCE TOWARD CHANNEL IN INCHES, SEE SHEETS SL101 TO SL207 FOR CONCRETE LINING

PHOTO LEGEND:

- [A1] WALL "A" ELEVATION PHOTO IDENTIFICATION SEE FLATTEN VIEW FOR PHOTO LOCATION
- [B1] WALL "B" ELEVATION PHOTO IDENTIFICATION SEE FLATTEN VIEW FOR PHOTO LOCATION
- [F1] CHANNEL FLOOR PHOTO IDENTIFICATION SEE FLOOR PLAN VIEW FOR PHOTO LOCATION

B1



B2



B3



F1



F2



F3



A1



A2



A3



SPALL REPAIR CHART

MARK	LOCATION	REPAIR TYPE	SPALL DIMENSION L	SPALL DIMENSION W	SPALL DIMENSION D	SPALL VOLUME	SPALL CENTER COORDINATE X	SPALL CENTER COORDINATE Y OR Z	RATING
"SP-1"	FLOOR	[3]	26	26	2	1352	6	7	7
"SP-2"	WALL "B"	[3]	6	14	2	168	0.3	5.5	7
"SP-3"	WALL "B"	[3]	35	10	2	700	1.5	6.5	7
"SP-4"	WALL "B"	[3]	26	8	2	416	8.5	6.5	7

CHAINLINK FENCE REPAIR CHART

MARK	LOCATION	REPAIR TYPE	POSTS	TOP RAIL	BOTTOM WIRE	BRACE	FABRIC
"CF-1"	WALL "A"	(E)	-	-	-	-	DAMAGED 10'-6"x4'
"CF-2"	WALL "A"	(E)	-	-	-	-	MISSING 9'-6"x4'

CRACK REPAIR CHART

MARK	LOCATION	REPAIR TYPE	GENERAL CRACKS (LF)	MAJOR CRACKS WIDTH (IN)	MAJOR CRACKS LENGTH (FT)	MAJOR CRACKS START PNT X	MAJOR CRACKS START PNT Y,Z	MAJOR CRACKS END PNT X	MAJOR CRACKS END PNT Y,Z	RATING
"GC-1"	WALL "A"	[*]	15	-	-	-	-	-	-	8
"GC-2"	FLOOR	[*]	35	-	-	-	-	-	-	8
"GC-3"	WALL "B"	[*]	5	-	-	-	-	-	-	9

GRAPHIC SCALES:

0 1' 2' 4' 8' 12' 16'

3/16"=1'-0"

REVISION NO.	DATE	REVISIONS	BY

ATHER R. DAR
LICENSED PROFESSIONAL ENGINEER
No. 7808-S
HAWAII U.S.A.
Exp. Date: 4-30-20

THIS WORK WAS PREPARED BY ME OR UNDER MY SUPERVISION AND CONSTRUCTION OF THIS PROJECT WILL BE UNDER MY OBSERVATION

DEPARTMENT OF HAWAIIAN HOMELAND

NANAKULI FLOOD CONTROL CHANNEL IMPROVEMENTS NANAKULI VALLEY, OAHU HAWAII

CHANNEL SEGMENT [128] REPAIR DETAILS


DESIGNED BY:	TTP
DRAWN BY:	AK, AP, DL
CHECKED BY:	AD
SUPV:	
DATE:	03/05/2019

HAWAII ENGINEERING GROUP, Inc.
Civil & Structural Engineers
1088 BISHOP STREET #2506
HONOLULU, HI 96813
Tel: 808-533-2092

JOB NO.


SHEET C128
137 OF 225 SHTS

FILE ___ DRAWER ___ ___ FOLDER ___ ___

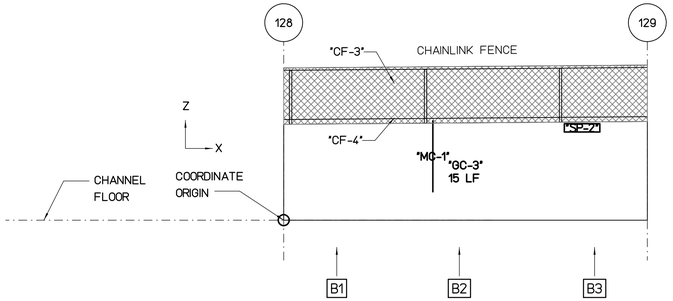


WALL "B" FLATTEN VIEW

SCALE : 3/16" = 1'-0"

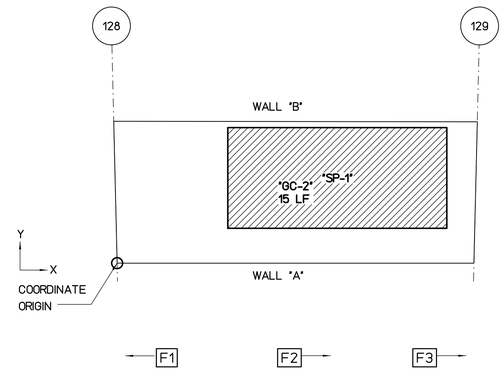

FLOOR PLAN VIEW

SCALE : 3/16" = 1'-0"

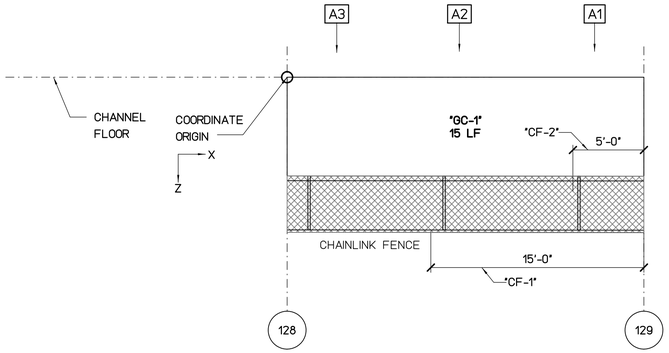

WALL "A" FLATTEN VIEW

SCALE : 3/16" = 1'-0"

REPAIR LEGEND AND NOTES:

- [2] CRACK AND SPALL REPAIR TYPES, SEE SHEETS SR201 AND SR202 FOR DETAILS. TYPE [*] INDICATES NO-REPAIR
- (A) CHAINLINK FENCE REPAIR TYPES, SEE SHEETS SF201 AND SF202 FOR DETAILS
- [1.0] TOP OF WALL LEANING DISTANCE TOWARD CHANNEL IN INCHES, SEE SHEETS SL101 TO SL207 FOR CONCRETE LINING

PHOTO LEGEND:

- [A1] WALL "A" ELEVATION PHOTO IDENTIFICATION SEE FLATTEN VIEW FOR PHOTO LOCATION
- [B1] WALL "B" ELEVATION PHOTO IDENTIFICATION SEE FLATTEN VIEW FOR PHOTO LOCATION
- [F1] CHANNEL FLOOR PHOTO IDENTIFICATION SEE FLOOR PLAN VIEW FOR PHOTO LOCATION

B1



B2



B3



F1



F2



F3



A1



A2



A3



SPALL REPAIR CHART

MARK	LOCATION	REPAIR TYPE	SPALL DIMENSION L	SPALL DIMENSION W	SPALL DIMENSION D	SPALL VOLUME	SPALL CENTER COORDINATE X	SPALL CENTER COORDINATE Y OR Z	RATING
"SP-1"	FLOOR	[3]	185	85	2	31450	15.5	6	7
"SP-2"	WALL "B"	[3]	30	7	2	420	21	6.5	7

CHAINLINK FENCE REPAIR CHART

MARK	LOCATION	REPAIR TYPE	POSTS	TOP RAIL	BOTTOM WIRE	BRACE	FABRIC
"CF-1"	WALL "A"	(C)	-	BENT 15'	-	-	-
"CF-2"	WALL "A"	(E)	-	-	-	-	DAMAGED 5'x4'
"CF-3"	WALL "B"	(E)	-	-	-	-	DAMAGED 25'x4'
"CF-4"	WALL "B"	(D)	-	-	DAMAGED 25'	-	-

CRACK REPAIR CHART

MARK	LOCATION	REPAIR TYPE	GENERAL CRACKS (LF)	MAJOR CRACKS WIDTH (IN)	MAJOR CRACKS LENGTH (FT)	MAJOR CRACKS START PNT X	MAJOR CRACKS START PNT Y,Z	MAJOR CRACKS END PNT X	MAJOR CRACKS END PNT Y,Z	RATING
"MC-1"	WALL "B"	[1]	-	0.19	5.5	10.5	2	10.5	7	7
"GC-1"	WALL "A"	[*]	15	-	-	-	-	-	-	8
"GC-2"	FLOOR	[*]	15	-	-	-	-	-	-	8
"GC-3"	WALL "B"	[*]	15	-	-	-	-	-	-	8

GRAPHIC SCALES:

0 1' 2' 4' 8' 12' 16'

3/16"=1'-0"

REVISION NO.	DATE	REVISIONS	BY

ATHER R. DAR
LICENSED PROFESSIONAL ENGINEER
No. 7808-S
HAWAII U.S.A.

Exp. Date: 4-30-20

THIS WORK WAS PREPARED BY ME OR UNDER MY SUPERVISION AND CONSTRUCTION OF THIS PROJECT WILL BE UNDER MY OBSERVATION

DEPARTMENT OF HAWAIIAN HOMELAND

NANAKULI FLOOD CONTROL CHANNEL IMPROVEMENTS NANAKULI VALLEY, OAHU HAWAII

CHANNEL SEGMENT [129] REPAIR DETAILS

DESIGNED BY: TTP
DRAWN BY: AK, AP, DL
CHECKED BY: AD
SUPV:
DATE: 03/05/2019

HAWAII ENGINEERING GROUP, Inc.
Civil & Structural Engineers
1088 BISHOP STREET #2506
HONOLULU, HI 96813
Tel: 808-533-2092

JOB NO.


SHEET C129
138 OF 225 SHTS

FILE ___ DRAWER ___ ___ FOLDER ___ ___

Plot date: 15-Apr-2020


Full Size Plot

Plot date: 15-Apr-2020
Full Size Plot

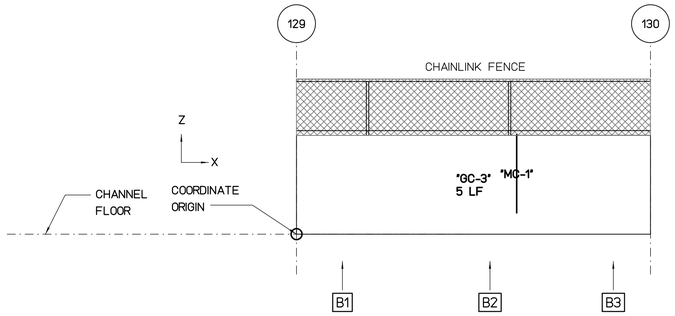


WALL "B" FLATTEN VIEW

SCALE : 3/16" = 1'-0"

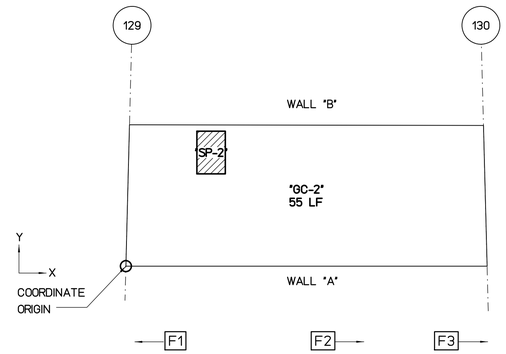

FLOOR PLAN VIEW

SCALE : 3/16" = 1'-0"

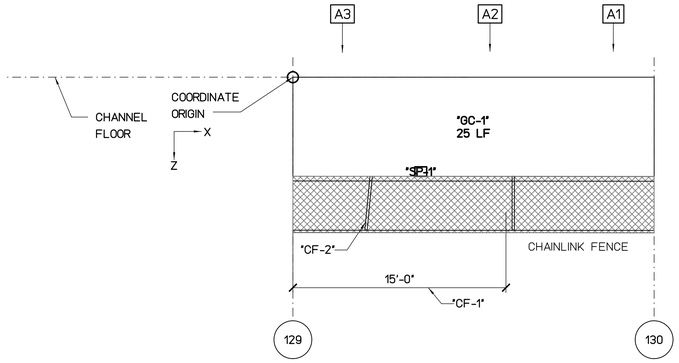

WALL "A" FLATTEN VIEW

SCALE : 3/16" = 1'-0"

REPAIR LEGEND AND NOTES:

- [2] CRACK AND SPALL REPAIR TYPES, SEE SHEETS SR201 AND SR202 FOR DETAILS. TYPE [*] INDICATES NO-REPAIR
- (A) CHAINLINK FENCE REPAIR TYPES, SEE SHEETS SF201 AND SF202 FOR DETAILS
- 1.0 TOP OF WALL LEANING DISTANCE TOWARD CHANNEL IN INCHES, SEE SHEETS SL101 TO SL207 FOR CONCRETE LINING

PHOTO LEGEND:

- A1 WALL "A" ELEVATION PHOTO IDENTIFICATION SEE FLATTEN VIEW FOR PHOTO LOCATION
- B1 WALL "B" ELEVATION PHOTO IDENTIFICATION SEE FLATTEN VIEW FOR PHOTO LOCATION
- F1 CHANNEL FLOOR PHOTO IDENTIFICATION SEE FLOOR PLAN VIEW FOR PHOTO LOCATION

B1



B2



B3



F1



F2



F3



A1



A2



A3



SPALL REPAIR CHART

MARK	LOCATION	REPAIR TYPE	SPALL DIMENSION L	SPALL DIMENSION W	SPALL DIMENSION D	SPALL VOLUME	SPALL CENTER COORDINATE X	SPALL CENTER COORDINATE Y OR Z	RATING
"SP-1"	WALL "A"	3	10	8	2	160	9	6.6	7
"SP-2"	FLOOR	3	24	36	2	1728	6	8	7

CHAINLINK FENCE REPAIR CHART

MARK	LOCATION	REPAIR TYPE	POSTS	TOP RAIL	BOTTOM WIRE	BRACE	FABRIC
"CF-1"	WALL "A"	C	-	BENT 15'	-	-	-
"CF-2"	WALL "A"	A	BENT 1	-	-	-	-

CRACK REPAIR CHART

MARK	LOCATION	REPAIR TYPE	GENERAL CRACKS (LF)	MAJOR CRACKS WIDTH (IN)	MAJOR CRACKS LENGTH (FT)	MAJOR CRACKS START PNT X	MAJOR CRACKS START PNT Y,Z	MAJOR CRACKS END PNT X	MAJOR CRACKS END PNT Y,Z	RATING
"MC-1"	WALL "B"	1	-	0.19	6	15.5	1.5	15.5	7	7
"GC-1"	WALL "A"	*	25	-	-	-	-	-	-	8
"GC-2"	FLOOR	*	55	-	-	-	-	-	-	8
"GC-3"	WALL "B"	*	5	-	-	-	-	-	-	9

GRAPHIC SCALES:

0 1' 2' 4' 8' 12' 16'

3/16"=1'-0"

REVISION NO.	DATE	REVISIONS	BY

ATHER R. DAR
LICENSED PROFESSIONAL ENGINEER
No. 7808-S
HAWAII U.S.A.
Exp. Date: 4-30-20

THIS WORK WAS PREPARED BY ME OR UNDER MY SUPERVISION AND CONSTRUCTION OF THIS PROJECT WILL BE UNDER MY OBSERVATION

DEPARTMENT OF HAWAIIAN HOMELAND

NANAKULI FLOOD CONTROL CHANNEL IMPROVEMENTS NANAKULI VALLEY, OAHU HAWAII

CHANNEL SEGMENT 130 REPAIR DETAILS


DESIGNED BY:	TTP
DRAWN BY:	AK, AP, DL
CHECKED BY:	AD
SUPV:	
DATE:	03/05/2019

HAWAII ENGINEERING GROUP, Inc.
Civil & Structural Engineers
1088 BISHOP STREET #2506
HONOLULU, HI 96813
Tel: 808-533-2092

JOB NO.


SHEET C130
139 OF 225 SHTS

FILE ___ DRAWER ___ ___ FOLDER ___ ___

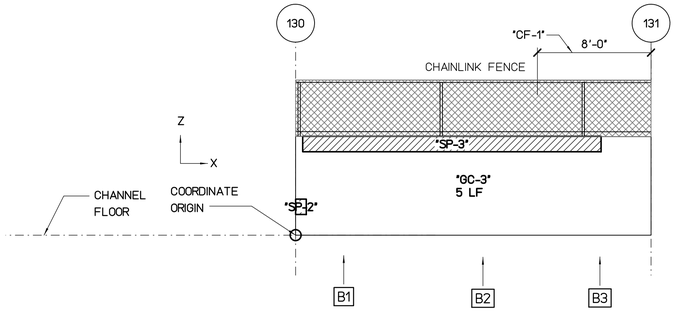


WALL "B" FLATTEN VIEW

SCALE : 3/16" = 1'-0"

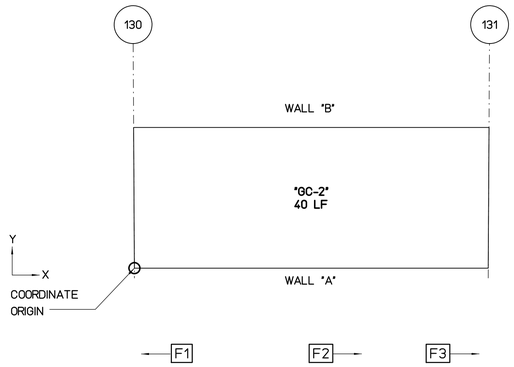

FLOOR PLAN VIEW

SCALE : 3/16" = 1'-0"

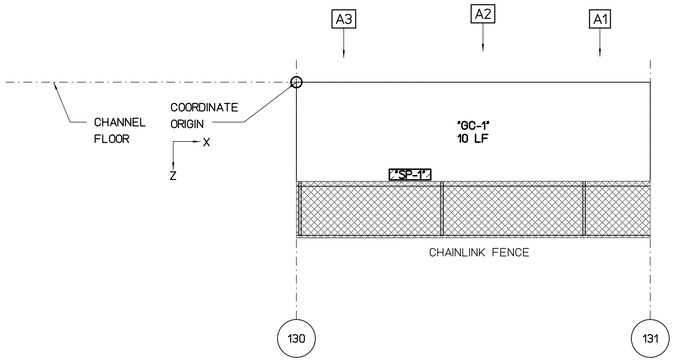

WALL "A" FLATTEN VIEW

SCALE : 3/16" = 1'-0"

REPAIR LEGEND AND NOTES:

- [2] CRACK AND SPALL REPAIR TYPES, SEE SHEETS SR201 AND SR202 FOR DETAILS. TYPE [*] INDICATES NO-REPAIR
- (A) CHAINLINK FENCE REPAIR TYPES, SEE SHEETS SF201 AND SF202 FOR DETAILS
- 1.0 TOP OF WALL LEANING DISTANCE TOWARD CHANNEL IN INCHES, SEE SHEETS SL101 TO SL207 FOR CONCRETE LINING

PHOTO LEGEND:

- [A1] WALL "A" ELEVATION PHOTO IDENTIFICATION SEE FLATTEN VIEW FOR PHOTO LOCATION
- [B1] WALL "B" ELEVATION PHOTO IDENTIFICATION SEE FLATTEN VIEW FOR PHOTO LOCATION
- [F1] CHANNEL FLOOR PHOTO IDENTIFICATION SEE FLOOR PLAN VIEW FOR PHOTO LOCATION

B1



B2



B3




F1



F2



F3

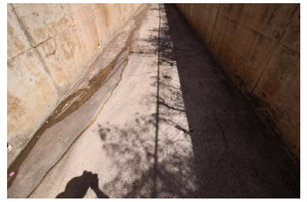

A1



A2



A3



SPALL REPAIR CHART

MARK	LOCATION	REPAIR TYPE	SPALL DIMENSION L	SPALL DIMENSION W	SPALL DIMENSION D	SPALL VOLUME	SPALL CENTER COORDINATE X	SPALL CENTER COORDINATE Y OR Z	RATING
"SP-1"	WALL "A"	[3]	35	9	2	630	8	6.5	7
"SP-2"	WALL "B"	[3]	9	13	2	234	0.4	2	7
"SP-3"	WALL "B"	[3]	252	13	2	6552	11	6.5	7

CHAINLINK FENCE REPAIR CHART

MARK	LOCATION	REPAIR TYPE	POSTS	TOP RAIL	BOTTOM WIRE	BRACE	FABRIC
"CF-1"	WALL "B"	(E)	-	-	-	-	DAMAGED 8'x4'

CRACK REPAIR CHART

MARK	LOCATION	REPAIR TYPE	GENERAL CRACKS (LF)	MAJOR CRACKS WIDTH (IN)	MAJOR CRACKS LENGTH (FT)	MAJOR CRACKS START PNT X	MAJOR CRACKS START PNT Y,Z	MAJOR CRACKS END PNT X	MAJOR CRACKS END PNT Y,Z	RATING
"GC-1"	WALL "A"	[*]	10	-	-	-	-	-	-	8
"GC-2"	FLOOR	[*]	40	-	-	-	-	-	-	8
"GC-3"	WALL "B"	[*]	5	-	-	-	-	-	-	9

GRAPHIC SCALES:

0 1' 2' 4' 8' 12' 16'

3/16"=1'-0"

REVISION NO.	DATE	REVISIONS	BY

ATHER R. DAR
LICENSED PROFESSIONAL ENGINEER
No. 7808-S
HAWAII U.S.A.
Exp. Date: 4-30-20

THIS WORK WAS PREPARED BY ME OR UNDER MY SUPERVISION AND CONSTRUCTION OF THIS PROJECT WILL BE UNDER MY OBSERVATION

DEPARTMENT OF HAWAIIAN HOMELAND

NANAKULI FLOOD CONTROL
CHANNEL IMPROVEMENTS
NANAKULI VALLEY, OAHU HAWAII

CHANNEL SEGMENT [131] REPAIR DETAILS

DESIGNED BY:	TTP
DRAWN BY:	AK, AP, DL
CHECKED BY:	AD
SUPV:	
DATE:	03/05/2019

HAWAII ENGINEERING GROUP, Inc.
Civil & Structural Engineers
1088 BISHOP STREET #2506
HONOLULU, HI 96813
Tel: 808-533-2092

JOB NO.


SHEET C131

140 OF 225 SHTS

FILE ___ DRAWER ___ ___ FOLDER ___ ___


Plot date: 15-Apr-2020

Full Size Plot

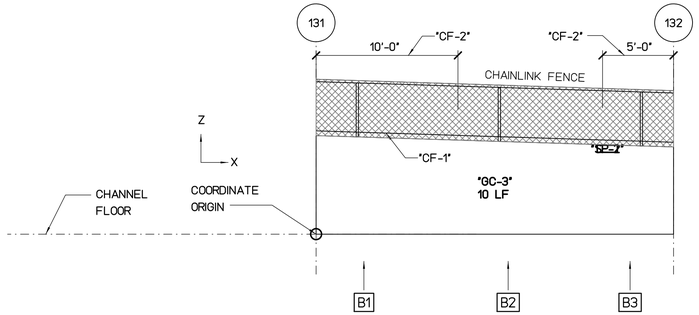


WALL "B" FLATTEN VIEW

SCALE : 3/16" = 1'-0"

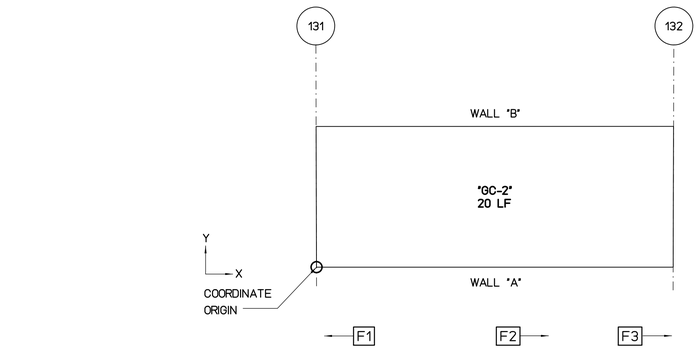

FLOOR PLAN VIEW

SCALE : 3/16" = 1'-0"

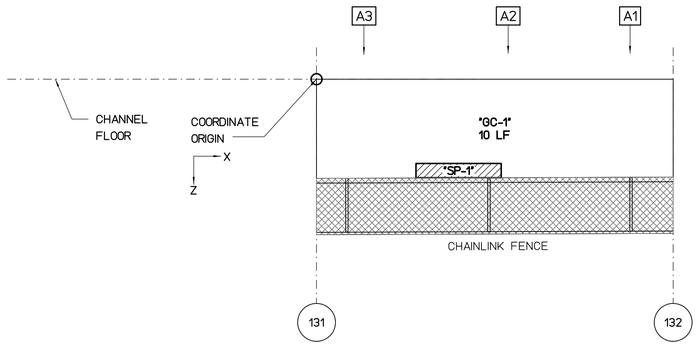

WALL "A" FLATTEN VIEW

SCALE : 3/16" = 1'-0"

REPAIR LEGEND AND NOTES:

- 2 — CRACK AND SPALL REPAIR TYPES, SEE SHEETS SR201 AND SR202 FOR DETAILS. TYPE ⊠ INDICATES NO-REPAIR
- Ⓐ — CHAINLINK FENCE REPAIR TYPES, SEE SHEETS SF201 AND SF202 FOR DETAILS
- 1.0 — TOP OF WALL LEANING DISTANCE TOWARD CHANNEL IN INCHES, SEE SHEETS SL101 TO SL207 FOR CONCRETE LINING

PHOTO LEGEND:

- A1 — WALL "A" ELEVATION PHOTO IDENTIFICATION SEE FLATTEN VIEW FOR PHOTO LOCATION
- B1 — WALL "B" ELEVATION PHOTO IDENTIFICATION SEE FLATTEN VIEW FOR PHOTO LOCATION
- F1 — CHANNEL FLOOR PHOTO IDENTIFICATION SEE FLOOR PLAN VIEW FOR PHOTO LOCATION

B1



B2



B3



F1



F2



F3



A1



A2



A3



SPALL REPAIR CHART

MARK	LOCATION	REPAIR TYPE	SPALL DIMENSION L	SPALL DIMENSION W	SPALL DIMENSION D	SPALL VOLUME	SPALL CENTER COORDINATE X	SPALL CENTER COORDINATE Y OR Z	RATING
"SP-1"	WALL "A"	3	72	12	2	1728	10	6.5	7
"SP-2"	WALL "B"	3	17	6	2	204	20.5	6	7

CHAINLINK FENCE REPAIR CHART

MARK	LOCATION	REPAIR TYPE	POSTS	TOP RAIL	BOTTOM WIRE	BRACE	FABRIC
"CF-1"	WALL "B"	Ⓓ	-	-	DAMAGED 25'	-	-
"CF-2"	WALL "B"	Ⓔ	-	-	-	-	DAMAGED 15'x4'

CRACK REPAIR CHART

MARK	LOCATION	REPAIR TYPE	GENERAL CRACKS (LF)	MAJOR CRACKS WIDTH (IN)	MAJOR CRACKS LENGTH (FT)	MAJOR CRACKS START PNT X	MAJOR CRACKS START PNT Y,Z	MAJOR CRACKS END PNT X	MAJOR CRACKS END PNT Y,Z	RATING
"GC-1"	WALL "A"	⊠	10	-	-	-	-	-	-	8
"GC-2"	FLOOR	⊠	20	-	-	-	-	-	-	8
"GC-3"	WALL "B"	⊠	10	-	-	-	-	-	-	8

GRAPHIC SCALES:

0 1' 2' 4' 8' 12' 16'

3/16"=1'-0"

REVISION NO.	DATE	REVISIONS	BY

ATHER R. DAR
LICENSED PROFESSIONAL ENGINEER
No. 7808-S
HAWAII U.S.A.

Exp. Date: 4-30-20

THIS WORK WAS PREPARED BY ME OR UNDER MY SUPERVISION AND CONSTRUCTION OF THIS PROJECT WILL BE UNDER MY OBSERVATION

DEPARTMENT OF HAWAIIAN HOMELAND

NANAKULI FLOOD CONTROL CHANNEL IMPROVEMENTS NANAKULI VALLEY, OAHU HAWAII

CHANNEL SEGMENT 132 REPAIR DETAILS

DESIGNED BY:	TTP
DRAWN BY:	AK, AP, DL
CHECKED BY:	AD
SUPV:	
DATE:	03/05/2019

HAWAII ENGINEERING GROUP, Inc.
Civil & Structural Engineers
1088 BISHOP STREET #2506
HONOLULU, HI 96813
Tel: 808-533-2092

JOB NO.


SHEET C132

141 OF 225 SHTS

FILE ___ DRAWER ___ ___ FOLDER ___ ___


Plot date: 15-Apr-2020

Full Size Plot

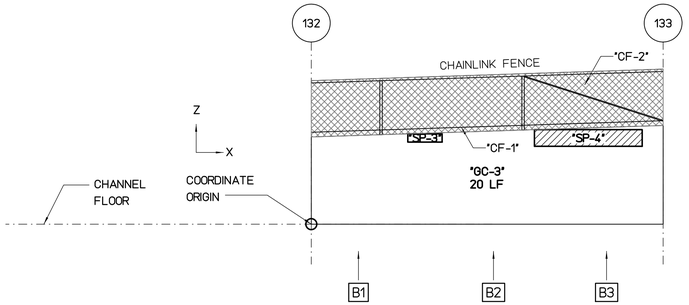


WALL "B" FLATTEN VIEW

SCALE : 3/16" = 1'-0"

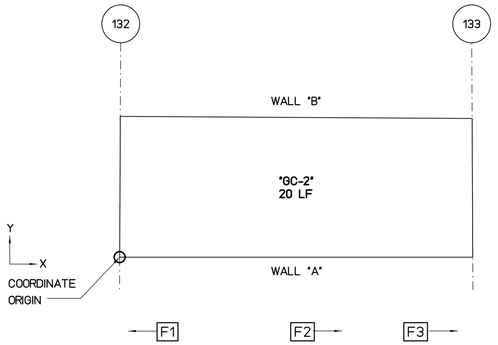

FLOOR PLAN VIEW

SCALE : 3/16" = 1'-0"

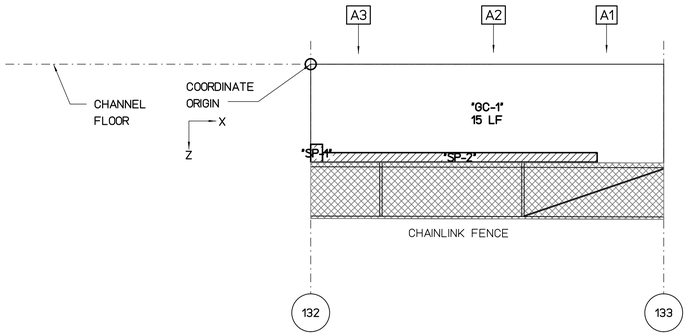

WALL "A" FLATTEN VIEW

SCALE : 3/16" = 1'-0"

REPAIR LEGEND AND NOTES:

- 2 — CRACK AND SPALL REPAIR TYPES, SEE SHEETS SR201 AND SR202 FOR DETAILS. TYPE [*] INDICATES NO-REPAIR
- (A) — CHAINLINK FENCE REPAIR TYPES, SEE SHEETS SF201 AND SF202 FOR DETAILS
- 1.0 — TOP OF WALL LEANING DISTANCE TOWARD CHANNEL IN INCHES, SEE SHEETS SL101 TO SL207 FOR CONCRETE LINING

PHOTO LEGEND:

- A1 — WALL "A" ELEVATION PHOTO IDENTIFICATION SEE FLATTEN VIEW FOR PHOTO LOCATION
- B1 — WALL "B" ELEVATION PHOTO IDENTIFICATION SEE FLATTEN VIEW FOR PHOTO LOCATION
- F1 — CHANNEL FLOOR PHOTO IDENTIFICATION SEE FLOOR PLAN VIEW FOR PHOTO LOCATION

B1



B2



B3



F1



F2



F3



A1



A2



A3



SPALL REPAIR CHART

MARK	LOCATION	REPAIR TYPE	SPALL DIMENSION L	SPALL DIMENSION W	SPALL DIMENSION D	SPALL VOLUME	SPALL CENTER COORDINATE X	SPALL CENTER COORDINATE Y OR Z	RATING
"SP-1"	WALL "A"	3	10	15	2	300	0.4	6.3	7
"SP-2"	WALL "A"	3	232	8	2	3712	10.5	6.6	7
"SP-3"	WALL "B"	3	29	7	2	406	8	6.1	7
"SP-4"	WALL "B"	3	91	14	2	2548	19.5	6.1	7

CHAINLINK FENCE REPAIR CHART

MARK	LOCATION	REPAIR TYPE	POSTS	TOP RAIL	BOTTOM WIRE	BRACE	FABRIC
"CF-1"	WALL "B"	(D)	-	-	DAMAGED 25'	-	-
"CF-2"	WALL "B"	(E)	-	-	-	-	DAMAGED 25'x4'

CRACK REPAIR CHART

MARK	LOCATION	REPAIR TYPE	GENERAL CRACKS (LF)	MAJOR CRACKS WIDTH (IN)	MAJOR CRACKS LENGTH (FT)	MAJOR CRACKS START PNT X	MAJOR CRACKS START PNT Y,Z	MAJOR CRACKS END PNT X	MAJOR CRACKS END PNT Y,Z	RATING
"GC-1"	WALL "A"	*	15	-	-	-	-	-	-	8
"GC-2"	FLOOR	*	20	-	-	-	-	-	-	8
"GC-3"	WALL "B"	*	20	-	-	-	-	-	-	8

GRAPHIC SCALES:

0 1' 2' 4' 8' 12' 16'

3/16"=1'-0"

REVISION NO.	DATE	REVISIONS	BY

ATHER R. DAR
LICENSED PROFESSIONAL ENGINEER
No. 7808-S
HAWAII U.S.A.

Exp. Date: 4-30-20

THIS WORK WAS PREPARED BY ME OR UNDER MY SUPERVISION AND CONSTRUCTION OF THIS PROJECT WILL BE UNDER MY OBSERVATION

DEPARTMENT OF HAWAIIAN HOMELAND

NANAKULI FLOOD CONTROL CHANNEL IMPROVEMENTS NANAKULI VALLEY, OAHU HAWAII

CHANNEL SEGMENT 133 REPAIR DETAILS

DESIGNED BY:	TTP
DRAWN BY:	AK, AP, DL
CHECKED BY:	AD
SUPV:	
DATE:	03/05/2019

HAWAII ENGINEERING GROUP, Inc.
Civil & Structural Engineers
1088 BISHOP STREET #2506
HONOLULU, HI 96813
Tel: 808-533-2092

JOB NO.

SHEET C133


142 OF 225 SHTS

FILE ___ DRAWER ___ ___ FOLDER ___ ___

Plot date: 15-Apr-2020


Full Size Plot

Plot date: 15-Apr-2020
Full Size Plot

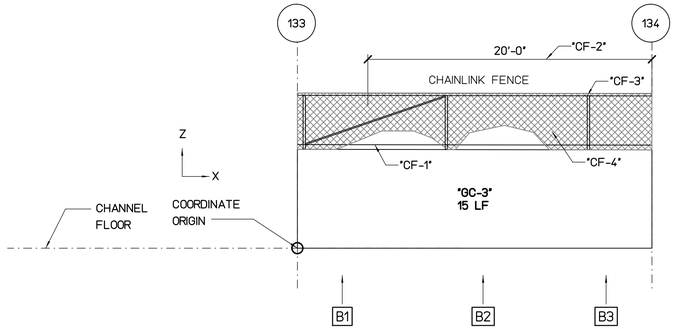


WALL "B" FLATTEN VIEW

SCALE : 3/16" = 1'-0"

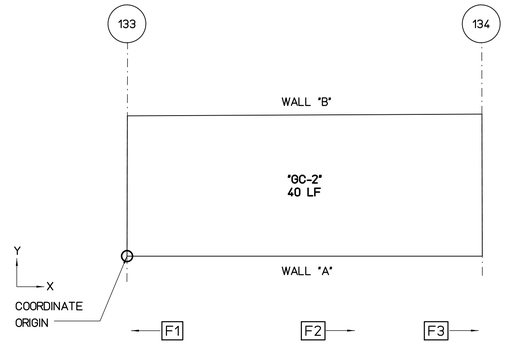

FLOOR PLAN VIEW

SCALE : 3/16" = 1'-0"

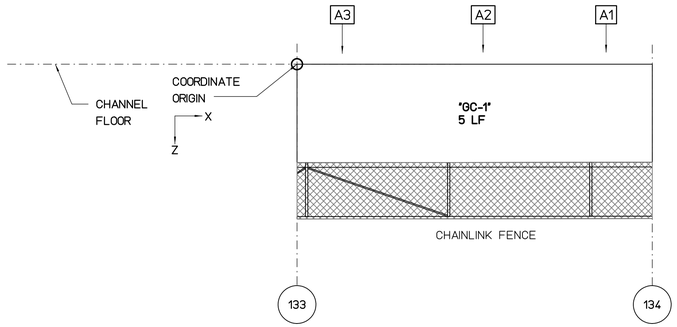

WALL "A" FLATTEN VIEW

SCALE : 3/16" = 1'-0"

REPAIR LEGEND AND NOTES:

- 2 — CRACK AND SPALL REPAIR TYPES, SEE SHEETS SR201 AND SR202 FOR DETAILS. TYPE [*] INDICATES NO-REPAIR
- (A) — CHAINLINK FENCE REPAIR TYPES, SEE SHEETS SF201 AND SF202 FOR DETAILS
- 1.0 — TOP OF WALL LEANING DISTANCE TOWARD CHANNEL IN INCHES, SEE SHEETS SL101 TO SL207 FOR CONCRETE LINING

PHOTO LEGEND:

- A1 — WALL "A" ELEVATION PHOTO IDENTIFICATION SEE FLATTEN VIEW FOR PHOTO LOCATION
- B1 — WALL "B" ELEVATION PHOTO IDENTIFICATION SEE FLATTEN VIEW FOR PHOTO LOCATION
- F1 — CHANNEL FLOOR PHOTO IDENTIFICATION SEE FLOOR PLAN VIEW FOR PHOTO LOCATION

B1



B2



B3




F1



F2



F3

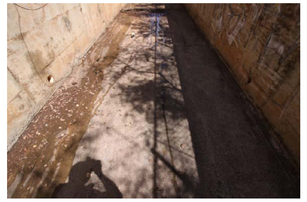

A1



A2



A3



SPALL REPAIR CHART

MARK	LOCATION	REPAIR TYPE	SPALL DIMENSION			SPALL VOLUME	SPALL CENTER COORDINATE		RATING
			L	W	D		X	Y OR Z	

CHAINLINK FENCE REPAIR CHART

MARK	LOCATION	REPAIR TYPE	POSTS	TOP RAIL	BOTTOM WIRE	BRACE	FABRIC
"CF-1"	WALL "B"	(D)	-	-	DAMAGED 25'	-	-
"CF-2"	WALL "B"	(C)	-	BENT 20'	-	-	-
"CF-3"	WALL "B"	(A)	DAMAGED 1	-	-	-	-
"CF-4"	WALL "B"	(E)	-	-	-	-	DAMAGED 25'x4'

CRACK REPAIR CHART

MARK	LOCATION	REPAIR TYPE	GENERAL CRACKS (LF)	MAJOR CRACKS						RATING
				WIDTH (IN)	LENGTH (FT)	START PNT X	START PNT Y,Z	END PNT X	END PNT Y,Z	
"GC-1"	WALL "A"	[*]	5	-	-	-	-	-	-	9
"GC-2"	FLOOR	[*]	40	-	-	-	-	-	-	8
"GC-3"	WALL "B"	[*]	15	-	-	-	-	-	-	8

GRAPHIC SCALES:

0 1' 2' 4' 8' 12' 16'

3/16"=1'-0"

REVISION NO.	DATE	REVISIONS	BY

ATHER R. DAR
LICENSED PROFESSIONAL ENGINEER
No. 7808-S
HAWAII U.S.A.
Exp. Date: 4-30-20

THIS WORK WAS PREPARED BY ME OR UNDER MY SUPERVISION AND CONSTRUCTION OF THIS PROJECT WILL BE UNDER MY OBSERVATION

DEPARTMENT OF HAWAIIAN HOMELAND

NANAKULI FLOOD CONTROL CHANNEL IMPROVEMENTS NANAKULI VALLEY, OAHU HAWAII

CHANNEL SEGMENT 134 REPAIR DETAILS

DESIGNED BY:	TTP
DRAWN BY:	AK, AP, DL
CHECKED BY:	AD
SUPV:	
DATE:	03/05/2019

HAWAII ENGINEERING GROUP, Inc.
Civil & Structural Engineers
1088 BISHOP STREET #2506
HONOLULU, HI 96813
Tel: 808-533-2092


JOB NO.

SHEET C134

143 OF 225 SHTS


FILE ___ DRAWER ___ ___ FOLDER ___ ___

Plot date: 15-Apr-2020
Full Size Plot

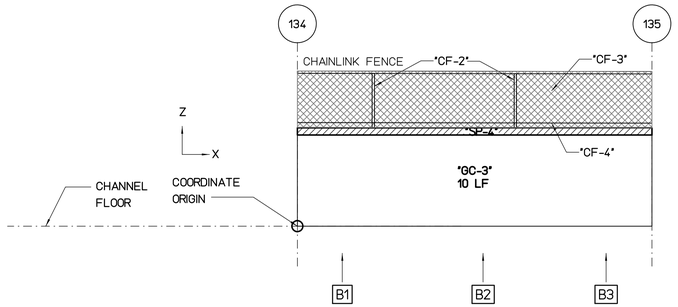


WALL "B" FLATTEN VIEW

SCALE : 3/16" = 1'-0"

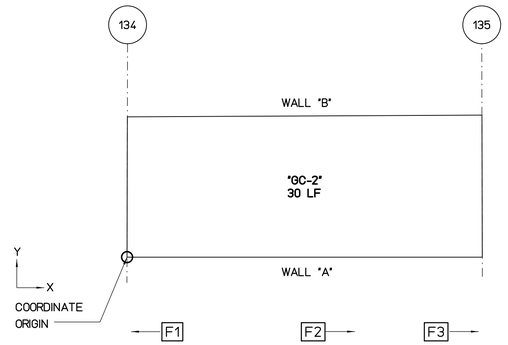

FLOOR PLAN VIEW

SCALE : 3/16" = 1'-0"

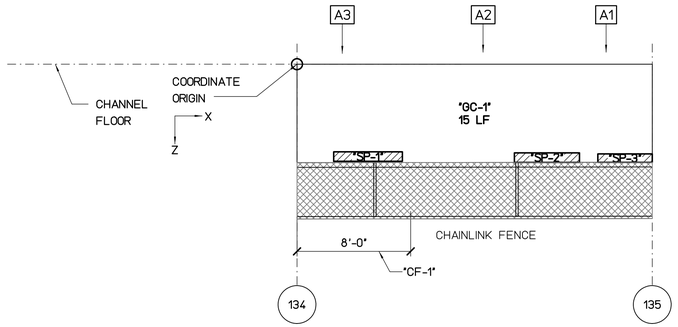

WALL "A" FLATTEN VIEW

SCALE : 3/16" = 1'-0"

REPAIR LEGEND AND NOTES:

- 2 — CRACK AND SPALL REPAIR TYPES, SEE SHEETS SR201 AND SR202 FOR DETAILS. TYPE ⊠ INDICATES NO-REPAIR
- Ⓐ — CHAINLINK FENCE REPAIR TYPES, SEE SHEETS SF201 AND SF202 FOR DETAILS
- 1.0 — TOP OF WALL LEANING DISTANCE TOWARD CHANNEL IN INCHES, SEE SHEETS SL101 TO SL207 FOR CONCRETE LINING

PHOTO LEGEND:

- A1 — WALL "A" ELEVATION PHOTO IDENTIFICATION SEE FLATTEN VIEW FOR PHOTO LOCATION
- B1 — WALL "B" ELEVATION PHOTO IDENTIFICATION SEE FLATTEN VIEW FOR PHOTO LOCATION
- F1 — CHANNEL FLOOR PHOTO IDENTIFICATION SEE FLOOR PLAN VIEW FOR PHOTO LOCATION

B1



B2



B3




F1



F2



F3

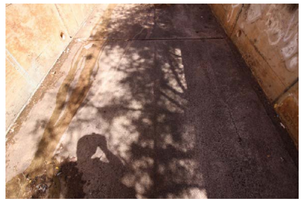

A1



A2



A3



SPALL REPAIR CHART

MARK	LOCATION	REPAIR TYPE	SPALL DIMENSION L	SPALL DIMENSION W	SPALL DIMENSION D	SPALL VOLUME	SPALL CENTER COORDINATE X	SPALL CENTER COORDINATE Y OR Z	RATING
"SP-1"	WALL "A"	3	58	8	2	928	5	6.5	7
"SP-2"	WALL "A"	3	55	8	2	880	17.6	6.6	7
"SP-3"	WALL "A"	3	46	7	2	644	23.1	6.6	7
"SP-4"	WALL "B"	3	300	6	2	3600	13	6.7	7

CHAINLINK FENCE REPAIR CHART

MARK	LOCATION	REPAIR TYPE	POSTS	TOP RAIL	BOTTOM WIRE	BRACE	FABRIC
"CF-1"	WALL "A"	Ⓒ	-	BENT 8'	-	-	-
"CF-2"	WALL "B"	Ⓐ	BENT 2	-	-	-	-
"CF-3"	WALL "B"	Ⓔ	-	-	-	-	DAMAGED 25'x4'
"CF-4"	WALL "B"	Ⓓ	-	-	DAMAGED 25'	-	-

CRACK REPAIR CHART

MARK	LOCATION	REPAIR TYPE	GENERAL CRACKS (LF)	MAJOR CRACKS WIDTH (IN)	MAJOR CRACKS LENGTH (FT)	MAJOR CRACKS START PNT X	MAJOR CRACKS START PNT Y,Z	MAJOR CRACKS END PNT X	MAJOR CRACKS END PNT Y,Z	RATING
"GC-1"	WALL "A"	⊠	15	-	-	-	-	-	-	8
"GC-2"	FLOOR	⊠	30	-	-	-	-	-	-	8
"GC-3"	WALL "B"	⊠	10	-	-	-	-	-	-	8

GRAPHIC SCALES:

0 1' 2' 4' 8' 12' 16'

3/16"=1'-0"

REVISION NO.	DATE	REVISIONS	BY

ARTHER R. DAR
LICENSED PROFESSIONAL ENGINEER
No. 7808-S
HAWAII U.S.A.
Exp. Date: 4-30-20

THIS WORK WAS PREPARED BY ME OR UNDER MY SUPERVISION AND CONSTRUCTION OF THIS PROJECT WILL BE UNDER MY OBSERVATION

DEPARTMENT OF HAWAIIAN HOMELAND

NANAKULI FLOOD CONTROL
CHANNEL IMPROVEMENTS
NANAKULI VALLEY, OAHU HAWAII

CHANNEL SEGMENT 135 REPAIR DETAILS

DESIGNED BY:	TTP
DRAWN BY:	AK, AP, DL
CHECKED BY:	AD
SUPV:	
DATE:	03/05/2019


HAWAII ENGINEERING GROUP, Inc.
Civil & Structural Engineers
1088 BISHOP STREET #2506
HONOLULU, HI 96813
Tel: 808-533-2092

JOB NO.

SHEET C135
144 OF 225 SHTS


FILE ___ DRAWER ___ ___ FOLDER ___ ___

Plot date: 15-Apr-2020
Full Size Plot

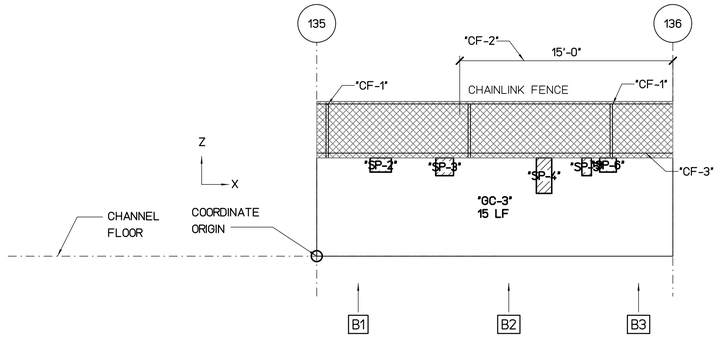


WALL "B" FLATTEN VIEW

SCALE : 3/16" = 1'-0"

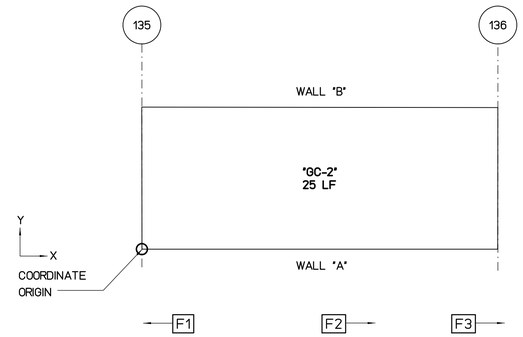

FLOOR PLAN VIEW

SCALE : 3/16" = 1'-0"

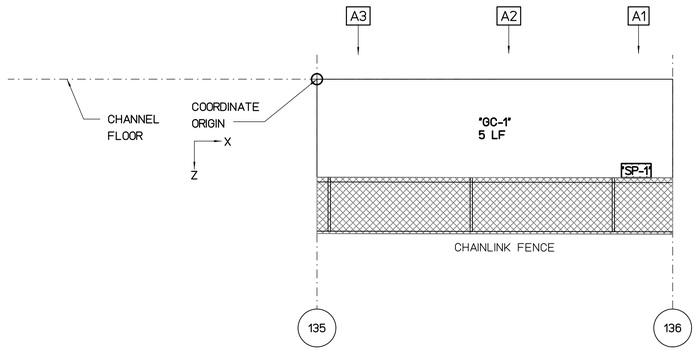

WALL "A" FLATTEN VIEW

SCALE : 3/16" = 1'-0"

REPAIR LEGEND AND NOTES:

- 2 — CRACK AND SPALL REPAIR TYPES, SEE SHEETS SR201 AND SR202 FOR DETAILS. TYPE [*] INDICATES NO-REPAIR
- (A) — CHAINLINK FENCE REPAIR TYPES, SEE SHEETS SF201 AND SF202 FOR DETAILS
- 1.0 — TOP OF WALL LEANING DISTANCE TOWARD CHANNEL IN INCHES, SEE SHEETS SL101 TO SL207 FOR CONCRETE LINING

PHOTO LEGEND:

- A1 — WALL "A" ELEVATION PHOTO IDENTIFICATION SEE FLATTEN VIEW FOR PHOTO LOCATION
- B1 — WALL "B" ELEVATION PHOTO IDENTIFICATION SEE FLATTEN VIEW FOR PHOTO LOCATION
- F1 — CHANNEL FLOOR PHOTO IDENTIFICATION SEE FLOOR PLAN VIEW FOR PHOTO LOCATION

B1



B2



B3



F1



F2



F3



A1



A2



A3



SPALL REPAIR CHART

MARK	LOCATION	REPAIR TYPE	SPALL DIMENSION L	SPALL DIMENSION W	SPALL DIMENSION D	SPALL VOLUME	SPALL CENTER COORDINATE X	SPALL CENTER COORDINATE Y OR Z	RATING
"SP-1"	WALL "A"	3	25	12	2	600	22.5	6.4	7
"SP-2"	WALL "B"	3	18	12	2	432	4.5	6.4	7
"SP-3"	WALL "B"	3	15	15	2	450	9	6.3	7
"SP-4"	WALL "B"	3	13	30	2	780	16	5.7	7
"SP-5"	WALL "B"	3	8	15	2	240	19	6.3	7
"SP-6"	WALL "B"	3	14	12	2	336	20.5	6.4	7

CHAINLINK FENCE REPAIR CHART

MARK	LOCATION	REPAIR TYPE	POSTS	TOP RAIL	BOTTOM WIRE	BRACE	FABRIC
"CF-1"	WALL "B"	(A)	BENT 2	-	-	-	-
"CF-2"	WALL "B"	(C)	-	BENT 15'	-	-	-
"CF-3"	WALL "B"	(D)	-	-	DAMAGED 25'	-	-

CRACK REPAIR CHART

MARK	LOCATION	REPAIR TYPE	GENERAL CRACKS (LF)	MAJOR CRACKS WIDTH (IN)	MAJOR CRACKS LENGTH (FT)	MAJOR CRACKS START PNT X	MAJOR CRACKS START PNT Y,Z	MAJOR CRACKS END PNT X	MAJOR CRACKS END PNT Y,Z	RATING
"GC-1"	WALL "A"	*	5	-	-	-	-	-	-	9
"GC-2"	FLOOR	*	25	-	-	-	-	-	-	8
"GC-3"	WALL "B"	*	15	-	-	-	-	-	-	8

GRAPHIC SCALES:

0 1' 2' 4' 8' 12' 16'

3/16"=1'-0"

REVISION NO.	DATE	REVISIONS	BY

ATHER R. DAR
LICENSED PROFESSIONAL ENGINEER
No. 7808-S
HAWAII U.S.A.
Exp. Date: 4-30-20

THIS WORK WAS PREPARED BY ME OR UNDER MY SUPERVISION AND CONSTRUCTION OF THIS PROJECT WILL BE UNDER MY OBSERVATION

DEPARTMENT OF HAWAIIAN HOMELAND

NANAKULI FLOOD CONTROL CHANNEL IMPROVEMENTS NANAKULI VALLEY, OAHU HAWAII

CHANNEL SEGMENT 136 REPAIR DETAILS

DESIGNED BY:	TTP
DRAWN BY:	AK, AP, DL
CHECKED BY:	AD
SUPV:	
DATE:	03/05/2019

HAWAII ENGINEERING GROUP, Inc.
Civil & Structural Engineers
1088 BISHOP STREET #2506
HONOLULU, HI 96813
Tel: 808-533-2092


JOB NO.

SHEET C136

145 OF 225 SHTS


FILE ___ DRAWER ___ ___ FOLDER ___ ___

Plot date: 15-Apr-2020
Full Size Plot

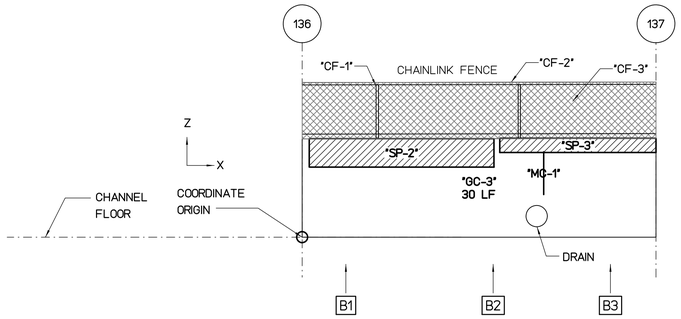


WALL "B" FLATTEN VIEW

SCALE : 3/16" = 1'-0"

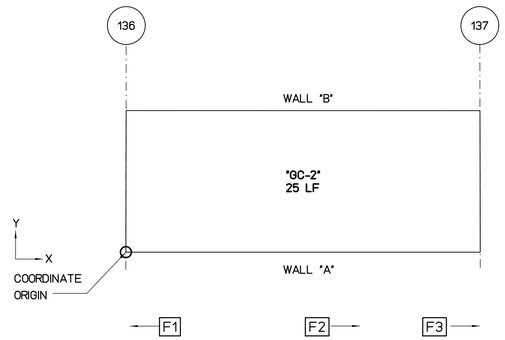

FLOOR PLAN VIEW

SCALE : 3/16" = 1'-0"

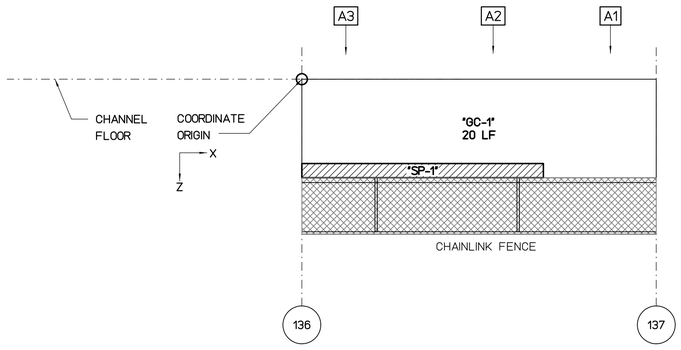

WALL "A" FLATTEN VIEW

SCALE : 3/16" = 1'-0"

REPAIR LEGEND AND NOTES:

- [2] CRACK AND SPALL REPAIR TYPES, SEE SHEETS SR201 AND SR202 FOR DETAILS. TYPE [*] INDICATES NO-REPAIR
- (A) CHAINLINK FENCE REPAIR TYPES, SEE SHEETS SF201 AND SF202 FOR DETAILS
- 1.0> TOP OF WALL LEANING DISTANCE TOWARD CHANNEL IN INCHES, SEE SHEETS SL101 TO SL207 FOR CONCRETE LINING

PHOTO LEGEND:

- [A1] WALL "A" ELEVATION PHOTO IDENTIFICATION SEE FLATTEN VIEW FOR PHOTO LOCATION
- [B1] WALL "B" ELEVATION PHOTO IDENTIFICATION SEE FLATTEN VIEW FOR PHOTO LOCATION
- [F1] CHANNEL FLOOR PHOTO IDENTIFICATION SEE FLOOR PLAN VIEW FOR PHOTO LOCATION

B1



B2



B3



F1



F2



F3



A1



A2



A3



SPALL REPAIR CHART

MARK	LOCATION	REPAIR TYPE	SPALL DIMENSION L	SPALL DIMENSION W	SPALL DIMENSION D	SPALL VOLUME	SPALL CENTER COORDINATE X	SPALL CENTER COORDINATE Y OR Z	RATING
"SP-1"	WALL "A"	3	204	12	2	4896	8.5	6.4	7
"SP-2"	WALL "B"	3	156	24	3	11232	7	5.9	6
"SP-3"	WALL "B"	3	132	12	3	4752	19.4	6.5	6

CHAINLINK FENCE REPAIR CHART

MARK	LOCATION	REPAIR TYPE	POSTS	TOP RAIL	BOTTOM WIRE	BRACE	FABRIC
"CF-1"	WALL "B"	(A)	DAMAGED 1	-	-	-	-
"CF-2"	WALL "B"	(C)	-	DAMAGED 25'	-	-	-
"CF-3"	WALL "B"	(E)	-	-	-	-	DAMAGED 25'x4'

CRACK REPAIR CHART

MARK	LOCATION	REPAIR TYPE	GENERAL CRACKS (LF)	MAJOR CRACKS WIDTH (IN)	MAJOR CRACKS LENGTH (FT)	MAJOR CRACKS START PNT X	MAJOR CRACKS START PNT Y,Z	MAJOR CRACKS END PNT X	MAJOR CRACKS END PNT Y,Z	RATING
"MC-1"	WALL "B"	1	-	0.19	4	17	3	17	6	7
"GC-1"	WALL "A"	*	20	-	-	-	-	-	-	8
"GC-2"	FLOOR	*	25	-	-	-	-	-	-	8
"GC-3"	WALL "B"	*	30	-	-	-	-	-	-	8

GRAPHIC SCALES:

0 1' 2' 4' 8' 12' 16'

3/16"=1'-0"

REVISION NO.	DATE	REVISIONS	BY

ATHER R. DAR
LICENSED PROFESSIONAL ENGINEER
No. 7808-S
HAWAII U.S.A.
Exp. Date: 4-30-20

THIS WORK WAS PREPARED BY ME OR UNDER MY SUPERVISION AND CONSTRUCTION OF THIS PROJECT WILL BE UNDER MY OBSERVATION

DEPARTMENT OF HAWAIIAN HOMELAND

NANAKULI FLOOD CONTROL CHANNEL IMPROVEMENTS NANAKULI VALLEY, OAHU HAWAII

CHANNEL SEGMENT [137] REPAIR DETAILS

DESIGNED BY:	TTP
DRAWN BY:	AK, AP, DL
CHECKED BY:	AD
SUPV:	
DATE:	03/05/2019


HAWAII ENGINEERING GROUP, Inc.
Civil & Structural Engineers
1088 BISHOP STREET #2506
HONOLULU, HI 96813
Tel: 808-533-2092

JOB NO.

SHEET C137


146 OF 225 SHTS

FILE ___ DRAWER ___ ___ FOLDER ___ ___

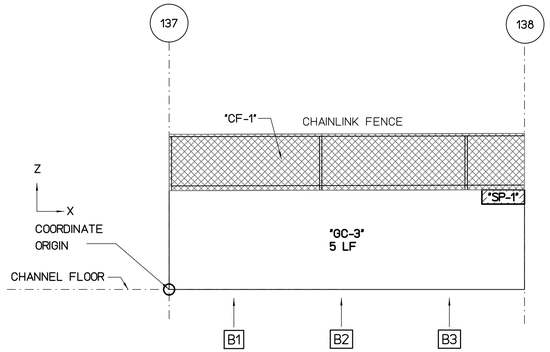


WALL "B" FLATTEN VIEW

SCALE : 3/16" = 1'-0"

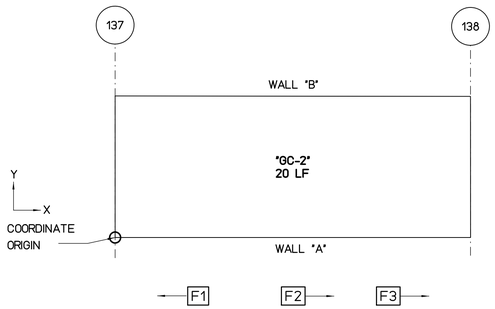

FLOOR PLAN VIEW

SCALE : 3/16" = 1'-0"

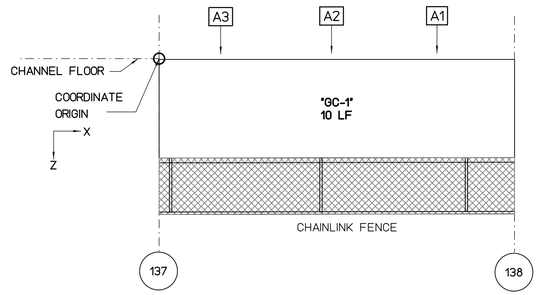

WALL "A" FLATTEN VIEW

SCALE : 3/16" = 1'-0"

REPAIR LEGEND AND NOTES:

- [2] CRACK AND SPALL REPAIR TYPES, SEE SHEETS SR201 AND SR202 FOR DETAILS. TYPE [*] INDICATES NO-REPAIR
- (A) CHAINLINK FENCE REPAIR TYPES, SEE SHEETS SF201 AND SF202 FOR DETAILS
- 1.0> TOP OF WALL LEANING DISTANCE TOWARD CHANNEL IN INCHES, SEE SHEETS SL101 TO SL207 FOR CONCRETE LINING

PHOTO LEGEND:

- [A1] WALL "A" ELEVATION PHOTO IDENTIFICATION SEE FLATTEN VIEW FOR PHOTO LOCATION
- [B1] WALL "B" ELEVATION PHOTO IDENTIFICATION SEE FLATTEN VIEW FOR PHOTO LOCATION
- [F1] CHANNEL FLOOR PHOTO IDENTIFICATION SEE FLOOR PLAN VIEW FOR PHOTO LOCATION

B1



B2




B3




F1



F2

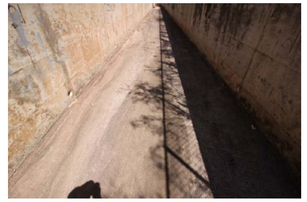

F3

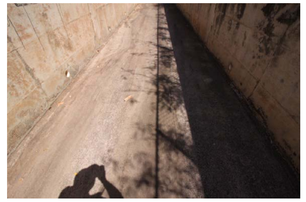

A1



A2



A3



SPALL REPAIR CHART

MARK	LOCATION	REPAIR TYPE	SPALL DIMENSION L	SPALL DIMENSION W	SPALL DIMENSION D	SPALL VOLUME	SPALL CENTER COORDINATE X	SPALL CENTER COORDINATE Y OR Z	RATING
"SP-1"	WALL "B"	[3]	36	12	2	864	23.5	6	7

CHAINLINK FENCE REPAIR CHART

MARK	LOCATION	REPAIR TYPE	POSTS	TOP RAIL	BOTTOM WIRE	BRACE	FABRIC
"CF-1"	WALL "B"	(E)	-	-	-	-	DAMAGED 25'x4'

CRACK REPAIR CHART

MARK	LOCATION	REPAIR TYPE	GENERAL CRACKS (LF)	MAJOR CRACKS WIDTH (IN)	MAJOR CRACKS LENGTH (FT)	MAJOR CRACKS START PNT X	MAJOR CRACKS START PNT Y,Z	MAJOR CRACKS END PNT X	MAJOR CRACKS END PNT Y,Z	RATING
"GC-1"	WALL "A"	[*]	10	-	-	-	-	-	-	8
"GC-2"	FLOOR	[*]	20	-	-	-	-	-	-	8
"GC-3"	WALL "B"	[*]	5	-	-	-	-	-	-	9

GRAPHIC SCALES:

0 1' 2' 4' 8' 12' 16'

3/16"=1'-0"

REVISION NO.	DATE	REVISIONS	BY

ATHER R. DAR
LICENSED PROFESSIONAL ENGINEER
No. 7808-S
HAWAII U.S.A.
Exp. Date: 4-30-20

THIS WORK WAS PREPARED BY ME OR UNDER MY SUPERVISION AND CONSTRUCTION OF THIS PROJECT WILL BE UNDER MY OBSERVATION

DEPARTMENT OF HAWAIIAN HOMELAND

NANAKULI FLOOD CONTROL
CHANNEL IMPROVEMENTS
NANAKULI VALLEY, OAHU HAWAII

CHANNEL SEGMENT [138] REPAIR DETAILS

DESIGNED BY:	TTP
DRAWN BY:	AK, AP, DL
CHECKED BY:	AD
SUPV:	
DATE:	03/05/2019

HAWAII ENGINEERING GROUP, Inc.
Civil & Structural Engineers
1088 BISHOP STREET #2506
HONOLULU, HI 96813
Tel: 808-533-2092

JOB NO.


SHEET C138

147 OF 225 SHTS

FILE ___ DRAWER ___ ___ FOLDER ___ ___


Plot date: 15-Apr-2020

Full Size Plot

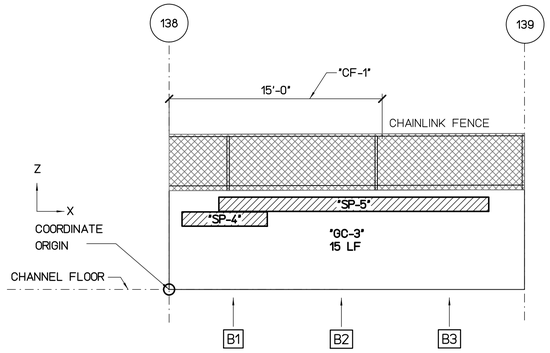


WALL "B" FLATTEN VIEW

SCALE : 3/16" = 1'-0"

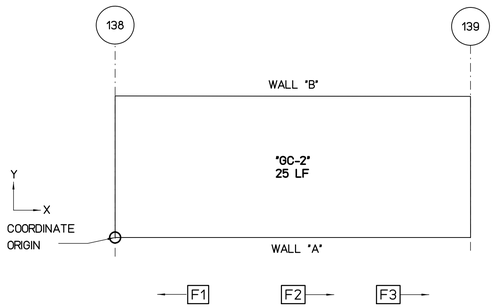

FLOOR PLAN VIEW

SCALE : 3/16" = 1'-0"

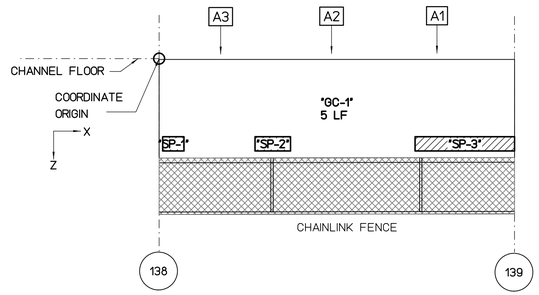

WALL "A" FLATTEN VIEW

SCALE : 3/16" = 1'-0"

REPAIR LEGEND AND NOTES:

- 2 — CRACK AND SPALL REPAIR TYPES, SEE SHEETS SR201 AND SR202 FOR DETAILS. TYPE * INDICATES NO-REPAIR
- (A) — CHAINLINK FENCE REPAIR TYPES, SEE SHEETS SF201 AND SF202 FOR DETAILS
- 1.0 — TOP OF WALL LEANING DISTANCE TOWARD CHANNEL IN INCHES, SEE SHEETS SL101 TO SL207 FOR CONCRETE LINING

PHOTO LEGEND:

- A1 — WALL "A" ELEVATION PHOTO IDENTIFICATION SEE FLATTEN VIEW FOR PHOTO LOCATION
- B1 — WALL "B" ELEVATION PHOTO IDENTIFICATION SEE FLATTEN VIEW FOR PHOTO LOCATION
- F1 — CHANNEL FLOOR PHOTO IDENTIFICATION SEE FLOOR PLAN VIEW FOR PHOTO LOCATION

B1



B2



B3




F1



F2



F3

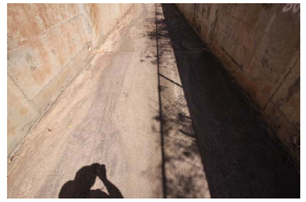

A1



A2



A3



SPALL REPAIR CHART

MARK	LOCATION	REPAIR TYPE	SPALL DIMENSION L	SPALL DIMENSION W	SPALL DIMENSION D	SPALL VOLUME	SPALL CENTER COORDINATE X	SPALL CENTER COORDINATE Y OR Z	RATING
"SP-1"	WALL "A"	3	18	12	2	432	1	6	7
"SP-2"	WALL "A"	3	30	12	2	720	8	6	7
"SP-3"	WALL "A"	3	84	12	2	2016	22	6	7
"SP-4"	WALL "B"	3	72	12	2	1728	4	7	6
"SP-5"	WALL "B"	3	228	12	3	8208	13	6	6

CHAINLINK FENCE REPAIR CHART

MARK	LOCATION	REPAIR TYPE	POSTS	TOP RAIL	BOTTOM WIRE	BRACE	FABRIC
"CF-1"	WALL "B"	(E)	-	-	-	-	DAMAGED 15'x4'

CRACK REPAIR CHART

MARK	LOCATION	REPAIR TYPE	GENERAL CRACKS (LF)	MAJOR CRACKS WIDTH (IN)	MAJOR CRACKS LENGTH (FT)	MAJOR CRACKS START PNT X	MAJOR CRACKS START PNT Y,Z	MAJOR CRACKS END PNT X	MAJOR CRACKS END PNT Y,Z	RATING
"GC-1"	WALL "A"	*	5	-	-	-	-	-	-	9
"GC-2"	FLOOR	*	25	-	-	-	-	-	-	8
"GC-3"	WALL "B"	*	15	-	-	-	-	-	-	8

GRAPHIC SCALES:

0 1' 2' 4' 8' 12' 16'

3/16"=1'-0"

REVISION NO.	DATE	REVISIONS	BY

ATHER R. DAR
LICENSED PROFESSIONAL ENGINEER
No. 7808-S
HAWAII U.S.A.
Exp. Date: 4-30-20

THIS WORK WAS PREPARED BY ME OR UNDER MY SUPERVISION AND CONSTRUCTION OF THIS PROJECT WILL BE UNDER MY OBSERVATION

DEPARTMENT OF HAWAIIAN HOMELAND

NANAKULI FLOOD CONTROL CHANNEL IMPROVEMENTS NANAKULI VALLEY, OAHU HAWAII

CHANNEL SEGMENT 139 REPAIR DETAILS

DESIGNED BY:	TTP
DRAWN BY:	AK, AP, DL
CHECKED BY:	AD
SUPV:	
DATE:	03/05/2019

HAWAII ENGINEERING GROUP, Inc.
Civil & Structural Engineers
1088 BISHOP STREET #2506
HONOLULU, HI 96813
Tel: 808-533-2092

JOB NO.

SHEET C139


148 OF 225 SHTS

FILE ___ DRAWER ___ ___ FOLDER ___ ___

Plot date: 15-Apr-2020


Full Size Plot

Plot date: 15-Apr-2020
Full Size Plot

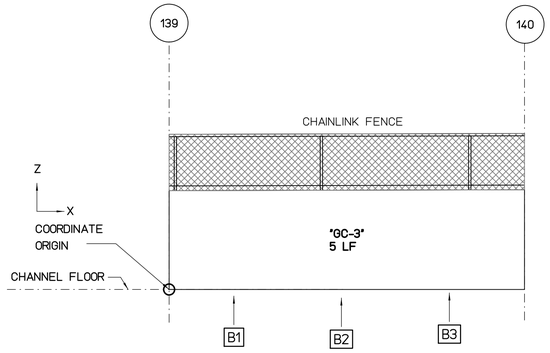


WALL "B" FLATTEN VIEW

SCALE : 3/16" = 1'-0"

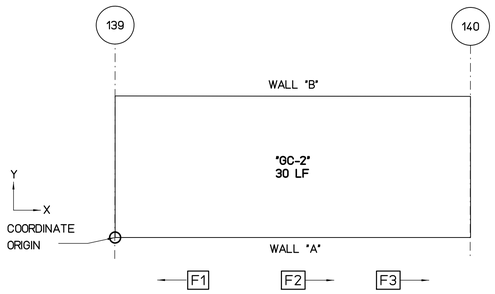

FLOOR PLAN VIEW

SCALE : 3/16" = 1'-0"

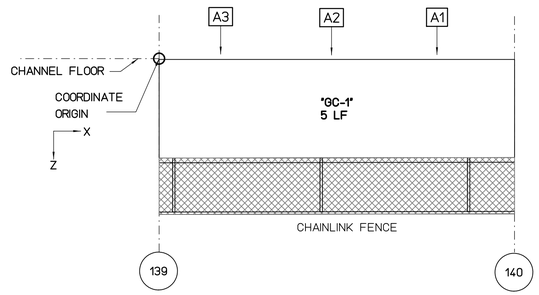

WALL "A" FLATTEN VIEW

SCALE : 3/16" = 1'-0"

REPAIR LEGEND AND NOTES:

- [2] CRACK AND SPALL REPAIR TYPES, SEE SHEETS SR201 AND SR202 FOR DETAILS. TYPE [*] INDICATES NO-REPAIR
- (A) CHAINLINK FENCE REPAIR TYPES, SEE SHEETS SF201 AND SF202 FOR DETAILS
- [1.0] TOP OF WALL LEANING DISTANCE TOWARD CHANNEL IN INCHES, SEE SHEETS SL101 TO SL207 FOR CONCRETE LINING

PHOTO LEGEND:

- [A1] WALL "A" ELEVATION PHOTO IDENTIFICATION SEE FLATTEN VIEW FOR PHOTO LOCATION
- [B1] WALL "B" ELEVATION PHOTO IDENTIFICATION SEE FLATTEN VIEW FOR PHOTO LOCATION
- [F1] CHANNEL FLOOR PHOTO IDENTIFICATION SEE FLOOR PLAN VIEW FOR PHOTO LOCATION

B1



B2




B3



F1



F2

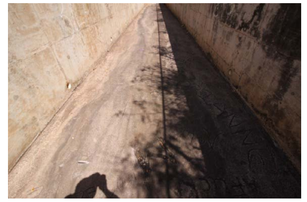

F3



A1



A2



A3



SPALL REPAIR CHART

MARK	LOCATION	REPAIR TYPE	SPALL DIMENSION			SPALL VOLUME	SPALL CENTER COORDINATE		RATING
			L	W	D		X	Y OR Z	

CHAINLINK FENCE REPAIR CHART

MARK	LOCATION	REPAIR TYPE	POSTS	TOP RAIL	BOTTOM WIRE	BRACE	FABRIC

CRACK REPAIR CHART

MARK	LOCATION	REPAIR TYPE	GENERAL CRACKS (LF)	MAJOR CRACKS						RATING
				WIDTH (IN)	LENGTH (FT)	START PNT X	START PNT Y,Z	END PNT X	END PNT Y,Z	
"GC-1"	WALL "A"	[*]	5	-	-	-	-	-	-	9
"GC-2"	FLOOR	[*]	30	-	-	-	-	-	-	8
"GC-3"	WALL "B"	[*]	5	-	-	-	-	-	-	9

GRAPHIC SCALES:

0 1' 2' 4' 8' 12' 16'

3/16"=1'-0"

REVISION NO.	DATE	REVISIONS	BY

ATHER R. DAR
LICENSED PROFESSIONAL ENGINEER
No. 7808-S
HAWAII U.S.A.

Exp. Date: 4-30-20

THIS WORK WAS PREPARED BY ME OR UNDER MY SUPERVISION AND CONSTRUCTION OF THIS PROJECT WILL BE UNDER MY OBSERVATION

DEPARTMENT OF HAWAIIAN HOMELAND

NANAKULI FLOOD CONTROL CHANNEL IMPROVEMENTS NANAKULI VALLEY, OAHU HAWAII

CHANNEL SEGMENT [140] REPAIR DETAILS

DESIGNED BY:	TTP
DRAWN BY:	AK, AP, DL
CHECKED BY:	AD
SUPV:	
DATE:	03/05/2019

HAWAII ENGINEERING GROUP, Inc.
Civil & Structural Engineers
1088 BISHOP STREET #2506
HONOLULU, HI 96813
Tel: 808-533-2092

JOB NO.


SHEET C140

140 OF 225 SHTS

FILE ___ DRAWER ___ ___ FOLDER ___ ___


Plot date: 15-Apr-2020

Full Size Plot

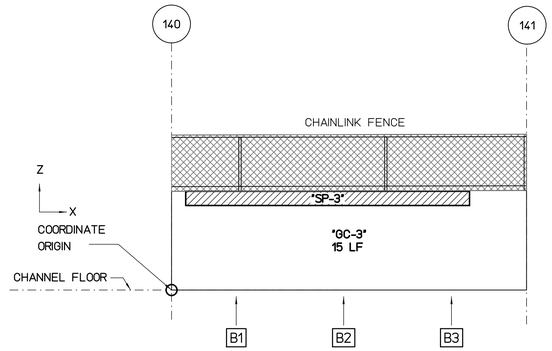


WALL "B" FLATTEN VIEW

SCALE : 3/16" = 1'-0"

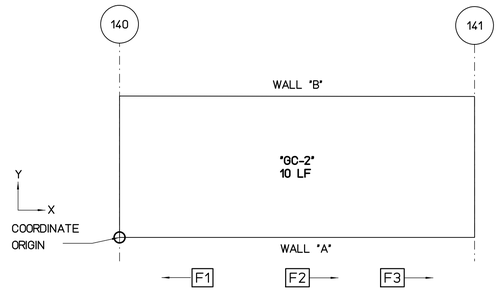

FLOOR PLAN VIEW

SCALE : 3/16" = 1'-0"

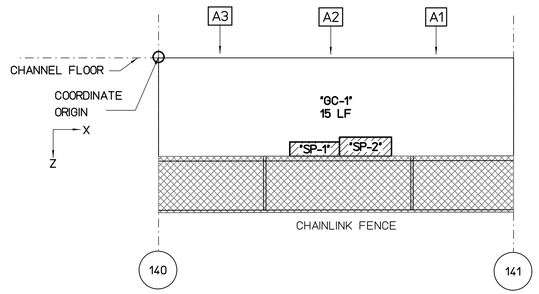

WALL "A" FLATTEN VIEW

SCALE : 3/16" = 1'-0"

REPAIR LEGEND AND NOTES:

- 2 — CRACK AND SPALL REPAIR TYPES, SEE SHEETS SR201 AND SR202 FOR DETAILS. TYPE ⊠ INDICATES NO-REPAIR
- Ⓐ — CHAINLINK FENCE REPAIR TYPES, SEE SHEETS SF201 AND SF202 FOR DETAILS
- 1.0 — TOP OF WALL LEANING DISTANCE TOWARD CHANNEL IN INCHES, SEE SHEETS SL101 TO SL207 FOR CONCRETE LINING

PHOTO LEGEND:

- A1 — WALL "A" ELEVATION PHOTO IDENTIFICATION SEE FLATTEN VIEW FOR PHOTO LOCATION
- B1 — WALL "B" ELEVATION PHOTO IDENTIFICATION SEE FLATTEN VIEW FOR PHOTO LOCATION
- F1 — CHANNEL FLOOR PHOTO IDENTIFICATION SEE FLOOR PLAN VIEW FOR PHOTO LOCATION

B1



B2



B3




F1



F2



F3

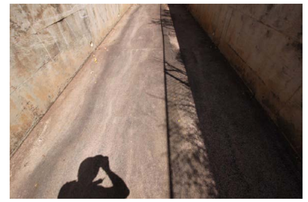

A1



A2



A3



SPALL REPAIR CHART

MARK	LOCATION	REPAIR TYPE	SPALL DIMENSION L	SPALL DIMENSION W	SPALL DIMENSION D	SPALL VOLUME	SPALL CENTER COORDINATE X	SPALL CENTER COORDINATE Y OR Z	RATING
"SP-1"	WALL "A"	3	42	12	2	1008	11	6.5	7
"SP-2"	WALL "A"	3	44	16	2	1408	14.6	6.3	7
"SP-3"	WALL "B"	3	240	12	3	8640	11	6.5	6

CHAINLINK FENCE REPAIR CHART

MARK	LOCATION	REPAIR TYPE	POSTS	TOP RAIL	BOTTOM WIRE	BRACE	FABRIC

CRACK REPAIR CHART

MARK	LOCATION	REPAIR TYPE	GENERAL CRACKS (LF)	MAJOR CRACKS WIDTH (IN)	MAJOR CRACKS LENGTH (FT)	MAJOR CRACKS START PNT X	MAJOR CRACKS START PNT Y,Z	MAJOR CRACKS END PNT X	MAJOR CRACKS END PNT Y,Z	RATING
"GC-1"	WALL "A"	⊠	15	-	-	-	-	-	-	8
"GC-2"	FLOOR	⊠	10	-	-	-	-	-	-	8
"GC-3"	WALL "B"	⊠	15	-	-	-	-	-	-	8

GRAPHIC SCALES:

0 1' 2' 4' 8' 12' 16'

3/16"=1'-0"

REVISION NO.	DATE	REVISIONS	BY

ATHER R DAR — LICENSED PROFESSIONAL ENGINEER — No. 7808-S — HAWAII U.S.A.

Exp. Date: 4-30-20

THIS WORK WAS PREPARED BY ME OR UNDER MY SUPERVISION AND CONSTRUCTION OF THIS PROJECT WILL BE UNDER MY OBSERVATION

DEPARTMENT OF HAWAIIAN HOMELAND

NANAKULI FLOOD CONTROL CHANNEL IMPROVEMENTS NANAKULI VALLEY, OAHU HAWAII

CHANNEL SEGMENT 141 REPAIR DETAILS

DESIGNED BY:	TTP
DRAWN BY:	AK, AP, DL
CHECKED BY:	AD
SUPV:	
DATE:	03/05/2019


HAWAII ENGINEERING GROUP, Inc.
Civil & Structural Engineers
1088 BISHOP STREET #2506
HONOLULU, HI 96813
Tel: 808-533-2092

JOB NO.

SHEET C141


1500F 225 SHTS

FILE ___ DRAWER ___ ___ FOLDER ___ ___

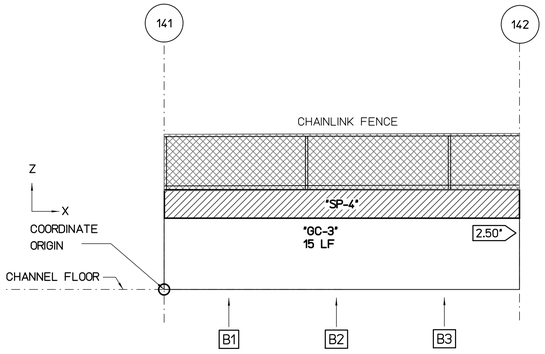


WALL "B" FLATTEN VIEW

SCALE : 3/16" = 1'-0"

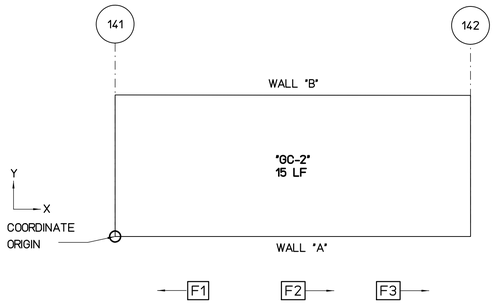

FLOOR PLAN VIEW

SCALE : 3/16" = 1'-0"

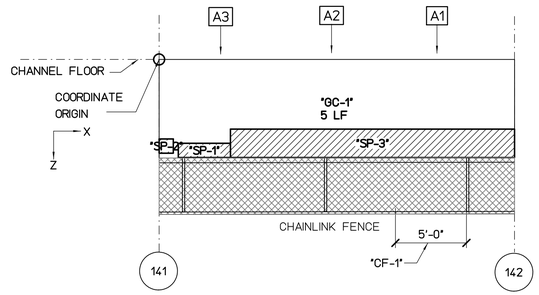

WALL "A" FLATTEN VIEW

SCALE : 3/16" = 1'-0"

REPAIR LEGEND AND NOTES:

- [2] CRACK AND SPALL REPAIR TYPES, SEE SHEETS SR201 AND SR202 FOR DETAILS. TYPE [*] INDICATES NO-REPAIR
- (A) CHAINLINK FENCE REPAIR TYPES, SEE SHEETS SF201 AND SF202 FOR DETAILS
- 1.0> TOP OF WALL LEANING DISTANCE TOWARD CHANNEL IN INCHES, SEE SHEETS SL101 TO SL207 FOR CONCRETE LINING

PHOTO LEGEND:

- [A1] WALL "A" ELEVATION PHOTO IDENTIFICATION SEE FLATTEN VIEW FOR PHOTO LOCATION
- [B1] WALL "B" ELEVATION PHOTO IDENTIFICATION SEE FLATTEN VIEW FOR PHOTO LOCATION
- [F1] CHANNEL FLOOR PHOTO IDENTIFICATION SEE FLOOR PLAN VIEW FOR PHOTO LOCATION

B1



B2




B3



F1



F2

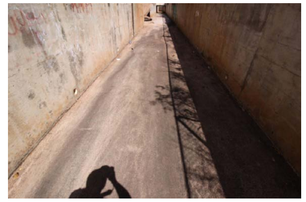

F3



A1



A2



A3



SPALL REPAIR CHART

MARK	LOCATION	REPAIR TYPE	SPALL DIMENSION L	SPALL DIMENSION W	SPALL DIMENSION D	SPALL VOLUME	SPALL CENTER COORDINATE X	SPALL CENTER COORDINATE Y OR Z	RATING
"SP-1"	WALL "A"	[*]	44	12	2	1056	3.2	6.5	7
"SP-2"	WALL "A"	[*]	12	12	2	288	0.5	6.2	7
"SP-3"	WALL "A"	[*]	240	24	3	17280	15	6	6
"SP-4"	WALL "B"	[*]	300	24	3	21600	12.5	6	6

CHAINLINK FENCE REPAIR CHART

MARK	LOCATION	REPAIR TYPE	POSTS	TOP RAIL	BOTTOM WIRE	BRACE	FABRIC
"CF-1"	WALL "A"	(C)	-	DAMAGED 5'	-	-	-

CRACK REPAIR CHART

MARK	LOCATION	REPAIR TYPE	GENERAL CRACKS (LF)	MAJOR CRACKS WIDTH (IN)	MAJOR CRACKS LENGTH (FT)	START PNT X	START PNT Y,Z	END PNT X	END PNT Y,Z	RATING
"GC-1"	WALL "A"	[*]	5	-	-	-	-	-	-	9
"GC-2"	FLOOR	[*]	15	-	-	-	-	-	-	8
"GC-3"	WALL "B"	[*]	15	-	-	-	-	-	-	8

NOTES:

1- CONCRETE LINING IS PROVIDED IN THIS SEGMENT SEE SHEET SL202

2- THERE IS NO SPALL AND CRACK REPAIRS IN THIS SEGMENT

GRAPHIC SCALES:

0 1' 2' 4' 8' 12' 16'

3/16"=1'-0"

REVISION NO.	DATE	REVISIONS	BY

ATHER R. DAR
LICENSED PROFESSIONAL ENGINEER
No. 7808-S
HAWAII U.S.A.

Exp. Date: 4-30-20

THIS WORK WAS PREPARED BY ME OR UNDER MY SUPERVISION AND CONSTRUCTION OF THIS PROJECT WILL BE UNDER MY OBSERVATION

DEPARTMENT OF HAWAIIAN HOMELAND

NANAKULI FLOOD CONTROL CHANNEL IMPROVEMENTS NANAKULI VALLEY, OAHU HAWAII

CHANNEL SEGMENT [142] REPAIR DETAILS

DESIGNED BY:	TTP
DRAWN BY:	AK, AP, DL
CHECKED BY:	AD
SUPV:	
DATE:	03/05/2019

HAWAII ENGINEERING GROUP, Inc.
Civil & Structural Engineers
1088 BISHOP STREET #2506
HONOLULU, HI 96813
Tel: 808-533-2092

JOB NO.

SHEET C142


151 OF 225 SHTS

FILE ___ DRAWER ___ ___ FOLDER ___ ___

Plot date: 15-Apr-2020


Full Size Plot

Plot date: 15-Apr-2020
Full Size Plot

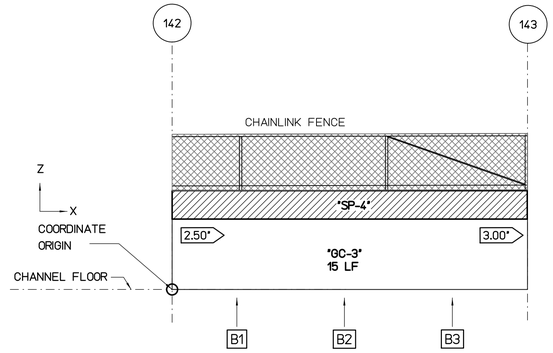


WALL "B" FLATTEN VIEW

SCALE : 3/16" = 1'-0"

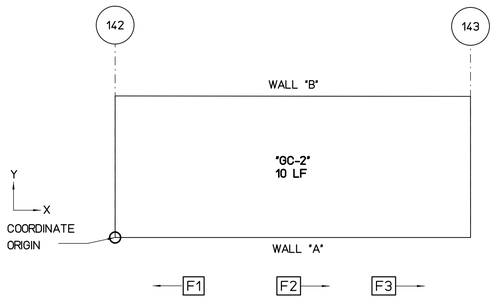

FLOOR PLAN VIEW

SCALE : 3/16" = 1'-0"

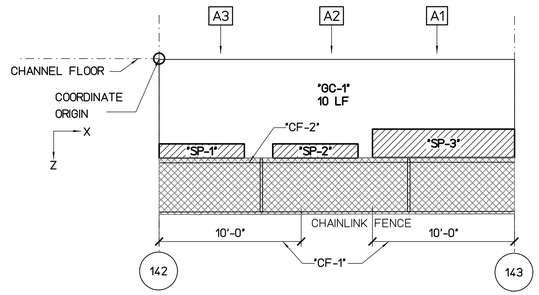

WALL "A" FLATTEN VIEW

SCALE : 3/16" = 1'-0"

REPAIR LEGEND AND NOTES:

- 2 — CRACK AND SPALL REPAIR TYPES, SEE SHEETS SR201 AND SR202 FOR DETAILS. TYPE [*] INDICATES NO-REPAIR
- (A) — CHAINLINK FENCE REPAIR TYPES, SEE SHEETS SF201 AND SF202 FOR DETAILS
- 1.0 — TOP OF WALL LEANING DISTANCE TOWARD CHANNEL IN INCHES, SEE SHEETS SL101 TO SL207 FOR CONCRETE LINING

PHOTO LEGEND:

- A1 — WALL "A" ELEVATION PHOTO IDENTIFICATION SEE FLATTEN VIEW FOR PHOTO LOCATION
- B1 — WALL "B" ELEVATION PHOTO IDENTIFICATION SEE FLATTEN VIEW FOR PHOTO LOCATION
- F1 — CHANNEL FLOOR PHOTO IDENTIFICATION SEE FLOOR PLAN VIEW FOR PHOTO LOCATION

B1



B2



B3



F1



F2



F3



A1



A2



A3



SPALL REPAIR CHART

MARK	LOCATION	REPAIR TYPE	SPALL DIMENSION L	SPALL DIMENSION W	SPALL DIMENSION D	SPALL VOLUME	SPALL CENTER COORDINATE X	SPALL CENTER COORDINATE Y OR Z	RATING
"SP-1"	WALL "A"	[*]	72	12	2	1728	3	6	7
"SP-2"	WALL "A"	[*]	72	12	2	1728	11	6	7
"SP-3"	WALL "A"	[*]	120	24	2	5760	20	6	7
"SP-4"	WALL "B"	[*]	300	24	4	28800	13	5	6

CHAINLINK FENCE REPAIR CHART

MARK	LOCATION	REPAIR TYPE	POSTS	TOP RAIL	BOTTOM WIRE	BRACE	FABRIC
"CF-1"	WALL "A"	(C)	-	DAMAGED 20'	-	-	-
"CF-2"	WALL "A"	(D)	-	-	DAMAGED 25'	-	-

CRACK REPAIR CHART

MARK	LOCATION	REPAIR TYPE	GENERAL CRACKS (LF)	MAJOR CRACKS WIDTH (IN)	MAJOR CRACKS LENGTH (FT)	START PNT X	START PNT Y,Z	END PNT X	END PNT Y,Z	RATING
"GC-1"	WALL "A"	[*]	10	-	-	-	-	-	-	8
"GC-2"	FLOOR	[*]	10	-	-	-	-	-	-	8
"GC-3"	WALL "B"	[*]	15	-	-	-	-	-	-	8

NOTES:

1- CONCRETE LINING IS PROVIDED IN THIS SEGMENT SEE SHEET SL202

2- THERE IS NO SPALL AND CRACK REPAIRS IN THIS SEGMENT

GRAPHIC SCALES:

0 1' 2' 4' 8' 12' 16'

3/16"=1'-0"

REVISION NO.	DATE	REVISIONS	BY

ATHER R. DAR
LICENSED PROFESSIONAL ENGINEER
No. 7808-S
HAWAII U.S.A.
Exp. Date: 4-30-20

THIS WORK WAS PREPARED BY ME OR UNDER MY SUPERVISION AND CONSTRUCTION OF THIS PROJECT WILL BE UNDER MY OBSERVATION

DEPARTMENT OF HAWAIIAN HOMELAND

NANAKULI FLOOD CONTROL CHANNEL IMPROVEMENTS NANAKULI VALLEY, OAHU HAWAII

CHANNEL SEGMENT 143 REPAIR DETAILS


DESIGNED BY:	TTP
DRAWN BY:	AK, AP, DL
CHECKED BY:	AD
SUPV:	
DATE:	03/05/2019

HAWAII ENGINEERING GROUP, Inc.
Civil & Structural Engineers
1088 BISHOP STREET #2506
HONOLULU, HI 96813
Tel: 808-533-2092

JOB NO.


SHEET C143
152OF 225 SHTS

FILE ___ DRAWER ___ ___ FOLDER ___ ___

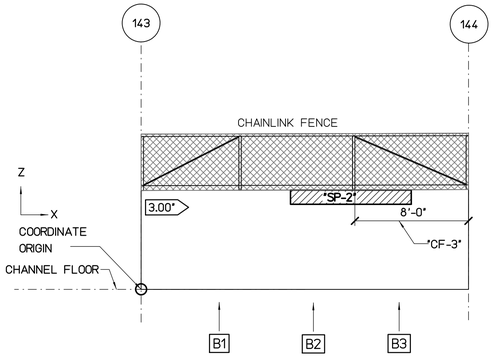


WALL "B" FLATTEN VIEW

SCALE : 3/16" = 1'-0"

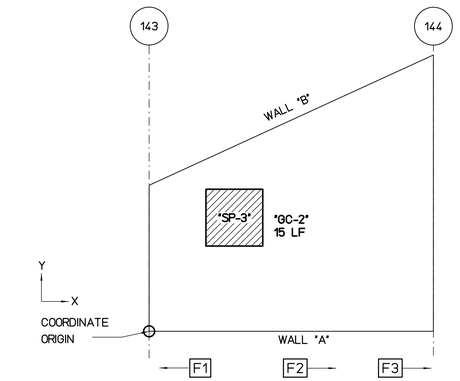

FLOOR PLAN VIEW

SCALE : 3/16" = 1'-0"

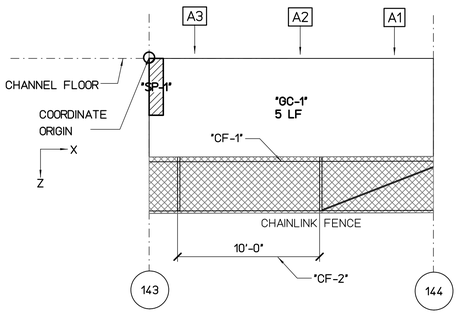

WALL "A" FLATTEN VIEW

SCALE : 3/16" = 1'-0"

REPAIR LEGEND AND NOTES:

- 2 — CRACK AND SPALL REPAIR TYPES, SEE SHEETS SR201 AND SR202 FOR DETAILS. TYPE [*] INDICATES NO-REPAIR
- (A) — CHAINLINK FENCE REPAIR TYPES, SEE SHEETS SF201 AND SF202 FOR DETAILS
- 1.0 — TOP OF WALL LEANING DISTANCE TOWARD CHANNEL IN INCHES, SEE SHEETS SL101 TO SL207 FOR CONCRETE LINING

PHOTO LEGEND:

- A1 — WALL "A" ELEVATION PHOTO IDENTIFICATION SEE FLATTEN VIEW FOR PHOTO LOCATION
- B1 — WALL "B" ELEVATION PHOTO IDENTIFICATION SEE FLATTEN VIEW FOR PHOTO LOCATION
- F1 — CHANNEL FLOOR PHOTO IDENTIFICATION SEE FLOOR PLAN VIEW FOR PHOTO LOCATION

B1



B2



B3



F1



F2



F3



A1



A2



A3



SPALL REPAIR CHART

MARK	LOCATION	REPAIR TYPE	SPALL DIMENSION L	SPALL DIMENSION W	SPALL DIMENSION D	SPALL VOLUME	SPALL CENTER COORDINATE X	SPALL CENTER COORDINATE Y OR Z	RATING
"SP-1"	WALL "A"	[*]	12	48	3	1728	0	3	6
"SP-2"	WALL "B"	[*]	102	12	4	4896	15	6.5	6
"SP-3"	FLOOR	[*]	48	48	2	4608	6	8	7

CHAINLINK FENCE REPAIR CHART

MARK	LOCATION	REPAIR TYPE	POSTS	TOP RAIL	BOTTOM WIRE	BRACE	FABRIC
"CF-1"	WALL "A"	(D)	-	-	DAMAGED 20'	-	-
"CF-2"	WALL "A"	(C)	-	DAMAGED 10'	-	-	-
"CF-3"	WALL "B"	(D)		-	DAMAGED 8'	-	-

CRACK REPAIR CHART

MARK	LOCATION	REPAIR TYPE	GENERAL CRACKS (LF)	MAJOR CRACKS WIDTH (IN)	MAJOR CRACKS LENGTH (FT)	MAJOR CRACKS START PNT X	MAJOR CRACKS START PNT Y,Z	MAJOR CRACKS END PNT X	MAJOR CRACKS END PNT Y,Z	RATING
"GC-1"	WALL "A"	[*]	5	-	-	-	-	-	-	9
"GC-2"	FLOOR	[*]	15	-	-	-	-	-	-	8

NOTES:

1- CONCRETE LINING IS PROVIDED IN THIS SEGMENT SEE SHEET SL202

2- THERE IS NO SPALL AND CRACK REPAIRS IN THIS SEGMENT

GRAPHIC SCALES:

0 1' 2' 4' 8' 12' 16'

3/16"=1'-0"

REVISION NO.	DATE	REVISIONS	BY

ATHER R. DAR
LICENSED PROFESSIONAL ENGINEER
No. 7808-S
HAWAII U.S.A.
Exp. Date: 4-30-20

THIS WORK WAS PREPARED BY ME OR UNDER MY SUPERVISION AND CONSTRUCTION OF THIS PROJECT WILL BE UNDER MY OBSERVATION

DEPARTMENT OF HAWAIIAN HOMELAND

NANAKULI FLOOD CONTROL CHANNEL IMPROVEMENTS NANAKULI VALLEY, OAHU HAWAII

CHANNEL SEGMENT 144 REPAIR DETAILS

DESIGNED BY:	TTP
DRAWN BY:	AK, AP, DL
CHECKED BY:	AD
SUPV:	
DATE:	03/05/2019

HAWAII ENGINEERING GROUP, Inc.
Civil & Structural Engineers
1088 BISHOP STREET #2506
HONOLULU, HI 96813
Tel: 808-533-2092

JOB NO.


SHEET C144

153 OF 225 SHTS

FILE ___ DRAWER ___ ___ FOLDER ___ ___


Plot date: 15-Apr-2020

Full Size Plot

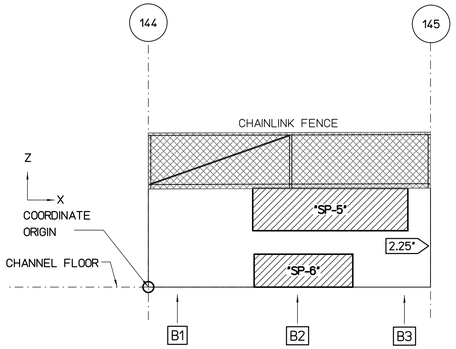


WALL "B" FLATTEN VIEW

SCALE : 3/16" = 1'-0"

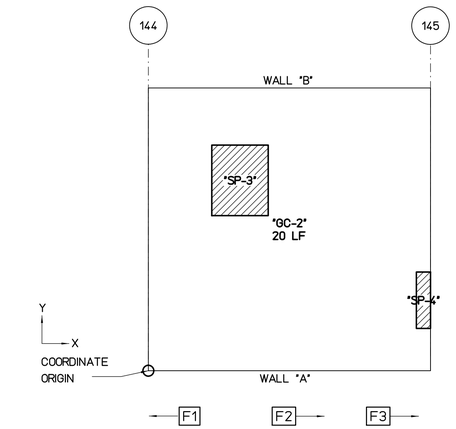

FLOOR PLAN VIEW

SCALE : 3/16" = 1'-0"

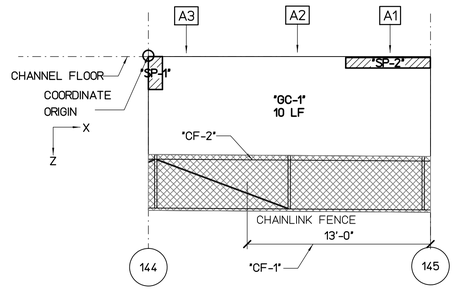

WALL "A" FLATTEN VIEW

SCALE : 3/16" = 1'-0"

REPAIR LEGEND AND NOTES:

- 2 — CRACK AND SPALL REPAIR TYPES, SEE SHEETS SR201 AND SR202 FOR DETAILS. TYPE ⊠ INDICATES NO-REPAIR
- Ⓐ — CHAINLINK FENCE REPAIR TYPES, SEE SHEETS SF201 AND SF202 FOR DETAILS
- 1.0 — TOP OF WALL LEANING DISTANCE TOWARD CHANNEL IN INCHES, SEE SHEETS SL101 TO SL207 FOR CONCRETE LINING

PHOTO LEGEND:

- A1 — WALL "A" ELEVATION PHOTO IDENTIFICATION SEE FLATTEN VIEW FOR PHOTO LOCATION
- B1 — WALL "B" ELEVATION PHOTO IDENTIFICATION SEE FLATTEN VIEW FOR PHOTO LOCATION
- F1 — CHANNEL FLOOR PHOTO IDENTIFICATION SEE FLOOR PLAN VIEW FOR PHOTO LOCATION

B1



B2



B3



F1



F2



F3



A1



A2



A3



SPALL REPAIR CHART

MARK	LOCATION	REPAIR TYPE	SPALL DIMENSION L	W	D	SPALL VOLUME	SPALL CENTER COORDINATE X	Y OR Z	RATING
"SP-1"	WALL "A"	⊠	12	28	2	672	0.5	6	7
"SP-2"	WALL "A"	⊠	72	9	2	1296	17	0.5	7
"SP-3"	FLOOR	⊠	48	60	2	5760	6.5	13.5	7
"SP-4"	FLOOR	⊠	12	48	2	1152	25	4	7
"SP-5"	WALL "B"	⊠	132	36	4	19008	13	5.5	6
"SP-6"	WALL "B"	⊠	84	28	3	7056	11	1.5	6

CHAINLINK FENCE REPAIR CHART

MARK	LOCATION	REPAIR TYPE	POSTS	TOP RAIL	BOTTOM WIRE	BRACE	FABRIC
"CF-1"	WALL "A"	Ⓔ	-	-	-	-	DAMAGED 13'x4'
"CF-2"	WALL "A"	Ⓓ	-	-	DAMAGED 20'	-	-

CRACK REPAIR CHART

MARK	LOCATION	REPAIR TYPE	GENERAL CRACKS (LF)	MAJOR CRACKS WIDTH (IN)	LENGTH (FT)	START PNT X	START PNT Y,Z	END PNT X	END PNT Y,Z	RATING
"GC-1"	WALL "A"	⊠	10	-	-	-	-	-	-	8
"GC-2"	FLOOR	⊠	20	-	-	-	-	-	-	8

NOTES:

1- CONCRETE LINING IS PROVIDED IN THIS SEGMENT SEE SHEET SL202

2- THERE IS NO SPALL AND CRACK REPAIRS IN THIS SEGMENT

GRAPHIC SCALES:

0 1' 2' 4' 8' 12' 16'

3/16"=1'-0"

REVISION NO.	DATE	REVISIONS	BY

ATHER R DAR
LICENSED PROFESSIONAL ENGINEER
No. 7808-S
HAWAII U.S.A.

Exp. Date: 4-30-20

THIS WORK WAS PREPARED BY ME OR UNDER MY SUPERVISION AND CONSTRUCTION OF THIS PROJECT WILL BE UNDER MY OBSERVATION

DEPARTMENT OF HAWAIIAN HOMELAND

NANAKULI FLOOD CONTROL CHANNEL IMPROVEMENTS NANAKULI VALLEY, OAHU HAWAII

CHANNEL SEGMENT 145 REPAIR DETAILS

DESIGNED BY:	TTP
DRAWN BY:	AK, AP, DL
CHECKED BY:	AD
SUPV:	
DATE:	03/05/2019

HAWAII ENGINEERING GROUP, Inc.
Civil & Structural Engineers
1088 BISHOP STREET #2506
HONOLULU, HI 96813
Tel: 808-533-2092

JOB NO.


SHEET C145

154 OF 225 SHTS

FILE ___ DRAWER ___ ___ FOLDER ___ ___


Plot date: 15-Apr-2020

Full Size Plot

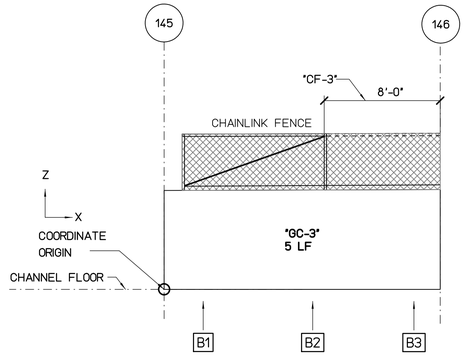


WALL "B" FLATTEN VIEW

SCALE : 3/16" = 1'-0"

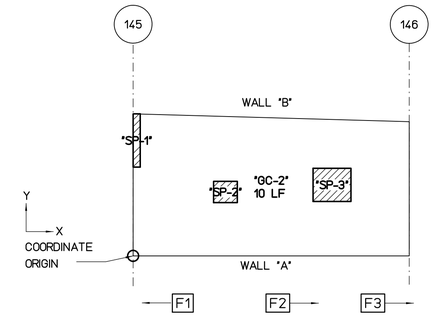

FLOOR PLAN VIEW

SCALE : 3/16" = 1'-0"

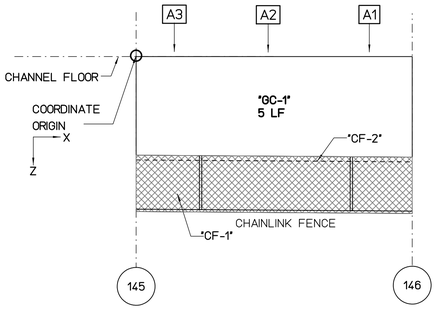

WALL "A" FLATTEN VIEW

SCALE : 3/16" = 1'-0"

REPAIR LEGEND AND NOTES:

- 2 — CRACK AND SPALL REPAIR TYPES, SEE SHEETS SR201 AND SR202 FOR DETAILS. TYPE [*] INDICATES NO-REPAIR
- (A) — CHAINLINK FENCE REPAIR TYPES, SEE SHEETS SF201 AND SF202 FOR DETAILS
- 1.0 — TOP OF WALL LEANING DISTANCE TOWARD CHANNEL IN INCHES, SEE SHEETS SL101 TO SL207 FOR CONCRETE LINING

PHOTO LEGEND:

- A1 — WALL "A" ELEVATION PHOTO IDENTIFICATION SEE FLATTEN VIEW FOR PHOTO LOCATION
- B1 — WALL "B" ELEVATION PHOTO IDENTIFICATION SEE FLATTEN VIEW FOR PHOTO LOCATION
- F1 — CHANNEL FLOOR PHOTO IDENTIFICATION SEE FLOOR PLAN VIEW FOR PHOTO LOCATION

B1



B2



B3



F1



F2



F3



A1



A2



A3



SPALL REPAIR CHART

MARK	LOCATION	REPAIR TYPE	SPALL DIMENSION L	SPALL DIMENSION W	SPALL DIMENSION D	SPALL VOLUME	SPALL CENTER COORDINATE X	SPALL CENTER COORDINATE Y OR Z	RATING
"SP-1"	FLOOR	[*]	6	45	2	540	1.9	8	7
"SP-2"	FLOOR	[*]	20	18	2	720	6.5	4.5	7
"SP-3"	FLOOR	[*]	32	28	2	1792	14	5	7

CHAINLINK FENCE REPAIR CHART

MARK	LOCATION	REPAIR TYPE	POSTS	TOP RAIL	BOTTOM WIRE	BRACE	FABRIC
"CF-1"	WALL "A"	(E)	-	-	-	-	DAMAGED 20'x4'
"CF-2"	WALL "A"	(D)	-	-	MISSING 20'	-	-
"CF-3"	WALL "B"	(C)	-	MISSING 8'	-	-	-

CRACK REPAIR CHART

MARK	LOCATION	REPAIR TYPE	GENERAL CRACKS (LF)	MAJOR CRACKS WIDTH (IN)	MAJOR CRACKS LENGTH (FT)	MAJOR CRACKS START PNT X	MAJOR CRACKS START PNT Y,Z	MAJOR CRACKS END PNT X	MAJOR CRACKS END PNT Y,Z	RATING
"GC-1"	WALL "A"	[*]	5	-	-	-	-	-	-	9
"GC-2"	FLOOR	[*]	10	-	-	-	-	-	-	8
"GC-3"	WALL "B"	[*]	5	-	-	-	-	-	-	9

NOTES:

1- CONCRETE LINING IS PROVIDED IN THIS SEGMENT SEE SHEET SL202

2- THERE IS NO SPALL AND CRACK REPAIRS IN THIS SEGMENT

GRAPHIC SCALES:

0 1' 2' 4' 8' 12' 16'

3/16"=1'-0"

REVISION NO.	DATE	REVISIONS	BY

ATHER R. DAR
LICENSED PROFESSIONAL ENGINEER
No. 7808-S
HAWAII U.S.A.

Exp. Date: 4-30-20

THIS WORK WAS PREPARED BY ME OR UNDER MY SUPERVISION AND CONSTRUCTION OF THIS PROJECT WILL BE UNDER MY OBSERVATION

DEPARTMENT OF HAWAIIAN HOMELAND

NANAKULI FLOOD CONTROL CHANNEL IMPROVEMENTS NANAKULI VALLEY, OAHU HAWAII

CHANNEL SEGMENT 146 REPAIR DETAILS

DESIGNED BY:	TTP
DRAWN BY:	AK, AP, DL
CHECKED BY:	AD
SUPV:	
DATE:	03/05/2019

HAWAII ENGINEERING GROUP, Inc.
Civil & Structural Engineers
1088 BISHOP STREET #2506
HONOLULU, HI 96813
Tel: 808-533-2092

JOB NO.

SHEET C146


155 OF 225 SHTS

FILE ___ DRAWER ___ ___ FOLDER ___ ___

Plot date: 15-Apr-2020


Full Size Plot

Plot date: 15-Apr-2020
Full Size Plot

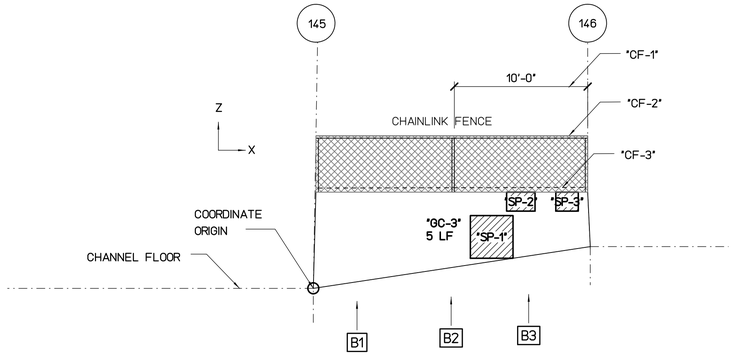


WALL "B" FLATTEN VIEW

SCALE : 3/16" = 1'-0"

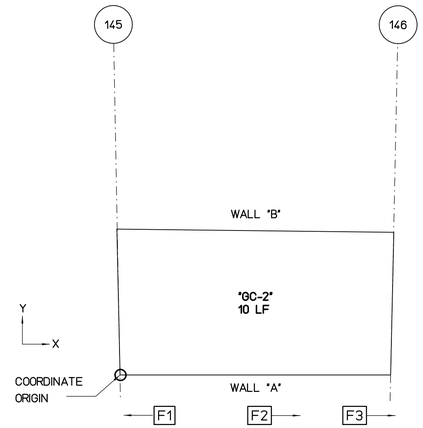

FLOOR PLAN VIEW

SCALE : 3/16" = 1'-0"

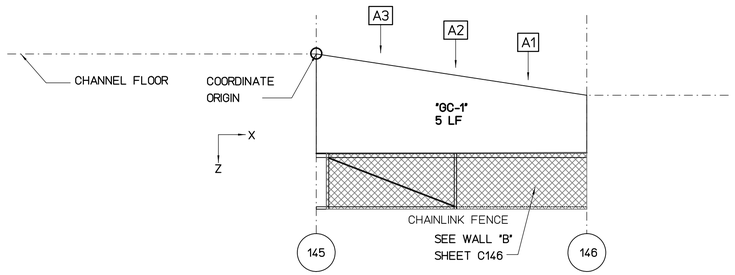

WALL "A" FLATTEN VIEW

SCALE : 3/16" = 1'-0"

REPAIR LEGEND AND NOTES:

- 2 — CRACK AND SPALL REPAIR TYPES, SEE SHEETS SR201 AND SR202 FOR DETAILS. TYPE [*] INDICATES NO-REPAIR
- (A) — CHAINLINK FENCE REPAIR TYPES, SEE SHEETS SF201 AND SF202 FOR DETAILS
- 1.0 — TOP OF WALL LEANING DISTANCE TOWARD CHANNEL IN INCHES, SEE SHEETS SL101 TO SL207 FOR CONCRETE LINING

PHOTO LEGEND:

- A1 — WALL "A" ELEVATION PHOTO IDENTIFICATION SEE FLATTEN VIEW FOR PHOTO LOCATION
- B1 — WALL "B" ELEVATION PHOTO IDENTIFICATION SEE FLATTEN VIEW FOR PHOTO LOCATION
- F1 — CHANNEL FLOOR PHOTO IDENTIFICATION SEE FLOOR PLAN VIEW FOR PHOTO LOCATION

B1



B2



B3



F1



F2



F3



A1



A2



A3



SPALL REPAIR CHART

MARK	LOCATION	REPAIR TYPE	SPALL DIMENSION L	SPALL DIMENSION W	SPALL DIMENSION D	SPALL VOLUME	SPALL CENTER COORDINATE X	SPALL CENTER COORDINATE Y OR Z	RATING
"SP-1"	WALL "B"	3	36	36	2	2592	13	1.5	7
"SP-2"	WALL "B"	3	24	16	2	768	15	4.5	7
"SP-3"	WALL "B"	3	19	16	3	912	21	3	7

CHAINLINK FENCE REPAIR CHART

MARK	LOCATION	REPAIR TYPE	POSTS	TOP RAIL	BOTTOM WIRE	BRACE	FABRIC
"CF-1"	WALL "B"	(E)	-	-	-	-	DAMAGED 10'x4'
"CF-2"	WALL "B"	(C)	-	DAMAGED 20'	-	-	-
"CF-3"	WALL "B"	(D)	-	-	DAMAGED 20'	-	-

CRACK REPAIR CHART

MARK	LOCATION	REPAIR TYPE	GENERAL CRACKS (LF)	MAJOR CRACKS WIDTH (IN)	MAJOR CRACKS LENGTH (FT)	MAJOR CRACKS START PNT X	MAJOR CRACKS START PNT Y,Z	MAJOR CRACKS END PNT X	MAJOR CRACKS END PNT Y,Z	RATING
"GC-1"	WALL "A"	*	5	-	-	-	-	-	-	9
"GC-2"	FLOOR	*	10	-	-	-	-	-	-	8
"GC-3"	WALL "B"	*	5	-	-	-	-	-	-	9

GRAPHIC SCALES:

0 1' 2' 4' 8' 12' 16'

3/16"=1'-0"

REVISION NO.	DATE	REVISIONS	BY

ARTHER R DAR
LICENSED PROFESSIONAL ENGINEER
No. 7808-S
HAWAII U.S.A.

Exp. Date: 4-30-20

THIS WORK WAS PREPARED BY ME OR UNDER MY SUPERVISION AND CONSTRUCTION OF THIS PROJECT WILL BE UNDER MY OBSERVATION

DEPARTMENT OF HAWAIIAN HOMELAND

NANAKULI FLOOD CONTROL CHANNEL IMPROVEMENTS NANAKULI VALLEY, OAHU HAWAII

CHANNEL SEGMENT 146R REPAIR DETAILS

DESIGNED BY:	TTP
DRAWN BY:	AK, AP, DL
CHECKED BY:	AD
SUPV:	
DATE:	03/05/2019

HAWAII ENGINEERING GROUP, Inc.
Civil & Structural Engineers
1088 BISHOP STREET #2506
HONOLULU, HI 96813
Tel: 808-533-2092


JOB NO.

SHEET C146R

156 OF 225 SHTS


FILE ___ DRAWER ___ ___ FOLDER ___ ___

Plot date: 15-Apr-2020
Full Size Plot

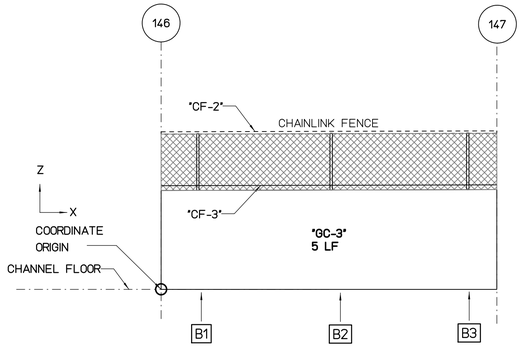


WALL "B" FLATTEN VIEW

SCALE : 3/16" = 1'-0"

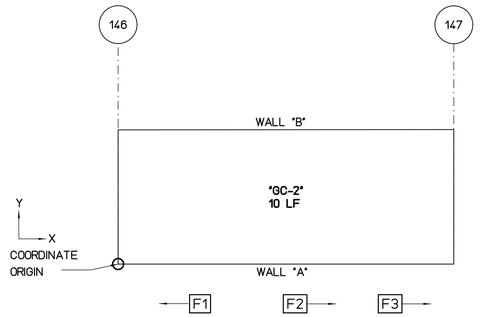

FLOOR PLAN VIEW

SCALE : 3/16" = 1'-0"

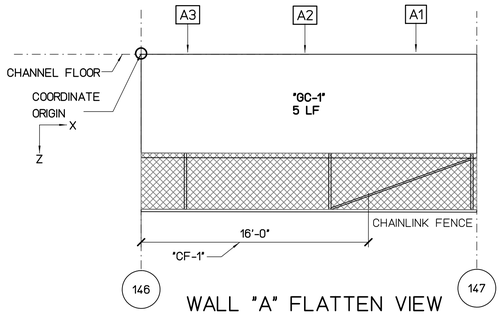

WALL "A" FLATTEN VIEW

SCALE : 3/16" = 1'-0"

REPAIR LEGEND AND NOTES:

- 2 — CRACK AND SPALL REPAIR TYPES, SEE SHEETS SR201 AND SR202 FOR DETAILS. TYPE [*] INDICATES NO-REPAIR
- (A) — CHAINLINK FENCE REPAIR TYPES, SEE SHEETS SF201 AND SF202 FOR DETAILS
- 1.0 — TOP OF WALL LEANING DISTANCE TOWARD CHANNEL IN INCHES, SEE SHEETS SL101 TO SL207 FOR CONCRETE LINING

PHOTO LEGEND:

- A1 — WALL "A" ELEVATION PHOTO IDENTIFICATION SEE FLATTEN VIEW FOR PHOTO LOCATION
- B1 — WALL "B" ELEVATION PHOTO IDENTIFICATION SEE FLATTEN VIEW FOR PHOTO LOCATION
- F1 — CHANNEL FLOOR PHOTO IDENTIFICATION SEE FLOOR PLAN VIEW FOR PHOTO LOCATION

B1



B2




B3



F1



F2

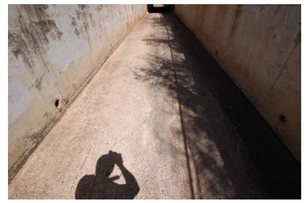

F3



A1



A2



A3



SPALL REPAIR CHART

MARK	LOCATION	REPAIR TYPE	SPALL DIMENSION			SPALL VOLUME	SPALL CENTER COORDINATE		RATING
			L	W	D		X	Y OR Z	

CHAINLINK FENCE REPAIR CHART

MARK	LOCATION	REPAIR TYPE	POSTS	TOP RAIL	BOTTOM WIRE	BRACE	FABRIC
"CF-1"	WALL "A"	(E)	-	-	-	-	DAMAGED 16'x4'
"CF-2"	WALL "B"	(C)	-	MISSING 24'	-	-	-
"CF-3"	WALL "B"	(D)	-	-	DAMAGED 24'	-	-

CRACK REPAIR CHART

MARK	LOCATION	REPAIR TYPE	GENERAL CRACKS (LF)	MAJOR CRACKS						RATING
				WIDTH (IN)	LENGTH (FT)	START PNT X	START PNT Y,Z	END PNT X	END PNT Y,Z	
"GC-1"	WALL "A"	[*]	5	-	-	-	-	-	-	9
"GC-2"	FLOOR	[*]	10	-	-	-	-	-	-	8
"GC-3"	WALL "B"	[*]	5	-	-	-	-	-	-	9

GRAPHIC SCALES:

0 1' 2' 4' 8' 12' 16'

3/16"=1'-0"

REVISION NO.	DATE	REVISIONS	BY

ARTHER R. DAR
LICENSED PROFESSIONAL ENGINEER
No. 7808-S
HAWAII U.S.A.

Exp. Date: 4-30-20

THIS WORK WAS PREPARED BY ME OR UNDER MY SUPERVISION AND CONSTRUCTION OF THIS PROJECT WILL BE UNDER MY OBSERVATION

DEPARTMENT OF HAWAIIAN HOMELAND

NANAKULI FLOOD CONTROL CHANNEL IMPROVEMENTS NANAKULI VALLEY, OAHU HAWAII

CHANNEL SEGMENT 147 REPAIR DETAILS

DESIGNED BY:	TTP
DRAWN BY:	AK, AP, DL
CHECKED BY:	AD
SUPV:	
DATE:	03/05/2019

HAWAII ENGINEERING GROUP, Inc.
Civil & Structural Engineers
1088 BISHOP STREET #2506
HONOLULU, HI 96813
Tel: 808-533-2092


JOB NO.

SHEET C147

157 OF 225 SHTS


FILE ___ DRAWER ___ ___ FOLDER ___ ___

Plot date: 15-Apr-2020
Full Size Plot

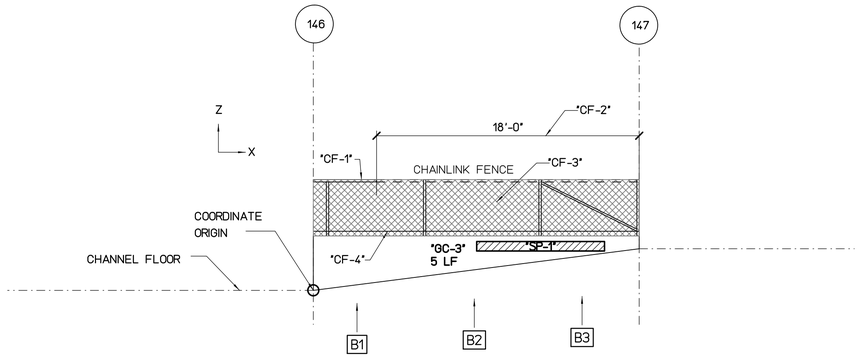


WALL "B" FLATTEN VIEW

SCALE : 3/16" = 1'-0"

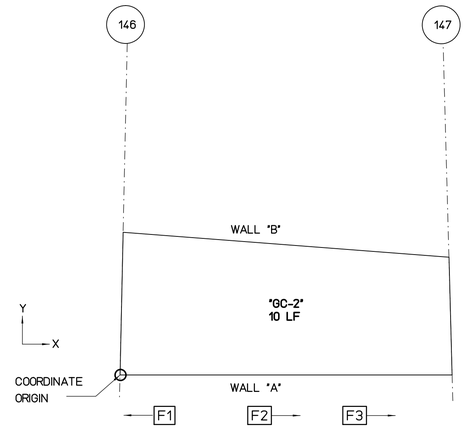

FLOOR PLAN VIEW

SCALE : 3/16" = 1'-0"

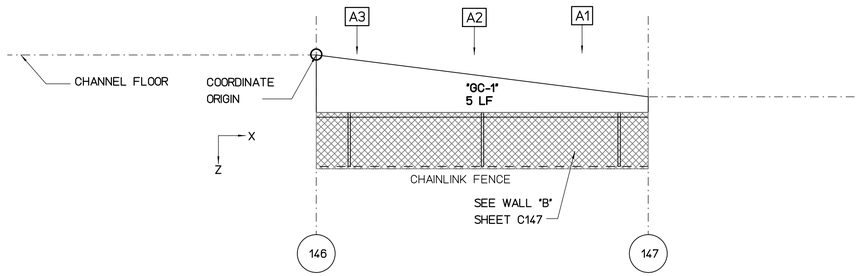

WALL "A" FLATTEN VIEW

SCALE : 3/16" = 1'-0"

REPAIR LEGEND AND NOTES:

- [2] CRACK AND SPALL REPAIR TYPES, SEE SHEETS SR201 AND SR202 FOR DETAILS. TYPE [*] INDICATES NO-REPAIR
- (A) CHAINLINK FENCE REPAIR TYPES, SEE SHEETS SF201 AND SF202 FOR DETAILS
- 1.0 TOP OF WALL LEANING DISTANCE TOWARD CHANNEL IN INCHES, SEE SHEETS SL101 TO SL207 FOR CONCRETE LINING

PHOTO LEGEND:

- A1 WALL "A" ELEVATION PHOTO IDENTIFICATION SEE FLATTEN VIEW FOR PHOTO LOCATION
- B1 WALL "B" ELEVATION PHOTO IDENTIFICATION SEE FLATTEN VIEW FOR PHOTO LOCATION
- F1 CHANNEL FLOOR PHOTO IDENTIFICATION SEE FLOOR PLAN VIEW FOR PHOTO LOCATION

B1



B2



B3



F1



F2



F3



A1



A2



A3



SPALL REPAIR CHART

MARK	LOCATION	REPAIR TYPE	SPALL DIMENSION L	SPALL DIMENSION W	SPALL DIMENSION D	SPALL VOLUME	SPALL CENTER COORDINATE X	SPALL CENTER COORDINATE Y OR Z	RATING
"SP-1"	WALL "B"	[3]	108	8	4	3456	16	0.5	6

CHAINLINK FENCE REPAIR CHART

MARK	LOCATION	REPAIR TYPE	POSTS	TOP RAIL	BOTTOM WIRE	BRACE	FABRIC
"CF-1"	WALL "B"	(C)	-	DAMAGED 5'	-	-	-
"CF-2"	WALL "B"	(C)	-	MISSING 18'	-	-	-
"CF-3"	WALL "B"	(E)	-	-	-	-	DAMAGED 23'x4'
"CF-4"	WALL "B"	(D)	-	-	DAMAGED 23'	-	-

CRACK REPAIR CHART

MARK	LOCATION	REPAIR TYPE	GENERAL CRACKS (LF)	MAJOR CRACKS WIDTH (IN)	MAJOR CRACKS LENGTH (FT)	MAJOR CRACKS START PNT X	MAJOR CRACKS START PNT Y,Z	MAJOR CRACKS END PNT X	MAJOR CRACKS END PNT Y,Z	RATING
"GC-1"	WALL "A"	[*]	5	-	-	-	-	-	-	9
"GC-2"	FLOOR	[*]	10	-	-	-	-	-	-	8
"GC-3"	WALL "B"	[*]	5	-	-	-	-	-	-	9

GRAPHIC SCALES:

0 1' 2' 4' 8' 12' 16'

3/16"=1'-0"

REVISION NO.	DATE	REVISIONS	BY

ARTHER R DAR
LICENSED PROFESSIONAL ENGINEER
No. 7808-S
HAWAII U.S.A.

Exp. Date: 4-30-20

THIS WORK WAS PREPARED BY ME OR UNDER MY SUPERVISION AND CONSTRUCTION OF THIS PROJECT WILL BE UNDER MY OBSERVATION

DEPARTMENT OF HAWAIIAN HOMELAND

NANAKULI FLOOD CONTROL CHANNEL IMPROVEMENTS NANAKULI VALLEY, OAHU HAWAII

CHANNEL SEGMENT [147R] REPAIR DETAILS

DESIGNED BY:	TTP
DRAWN BY:	AK, AP, DL
CHECKED BY:	AD
SUPV:	
DATE:	03/05/2019


HAWAII ENGINEERING GROUP, Inc.
Civil & Structural Engineers
1088 BISHOP STREET #2506
HONOLULU, HI 96813
Tel: 808-533-2092

JOB NO.

SHEET C147R
158OF 225 SHTS


FILE ___ DRAWER ___ ___ FOLDER ___ ___

Plot date: 15-Apr-2020
Full Size Plot

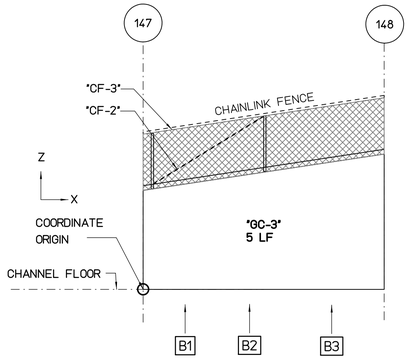


WALL "B" FLATTEN VIEW

SCALE : 3/16" = 1'-0"

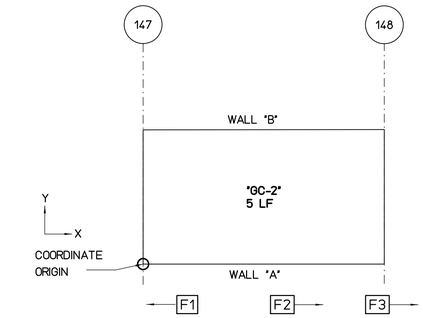

FLOOR PLAN VIEW

SCALE : 3/16" = 1'-0"

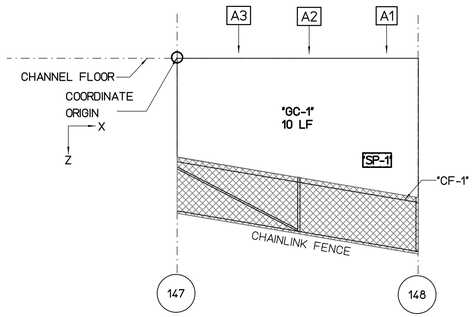

WALL "A" FLATTEN VIEW

SCALE : 3/16" = 1'-0"

REPAIR LEGEND AND NOTES:

- 2 — CRACK AND SPALL REPAIR TYPES, SEE SHEETS SR201 AND SR202 FOR DETAILS. TYPE * INDICATES NO-REPAIR
- (A) — CHAINLINK FENCE REPAIR TYPES, SEE SHEETS SF201 AND SF202 FOR DETAILS
- 1.0 — TOP OF WALL LEANING DISTANCE TOWARD CHANNEL IN INCHES, SEE SHEETS SL101 TO SL207 FOR CONCRETE LINING

PHOTO LEGEND:

- A1 — WALL "A" ELEVATION PHOTO IDENTIFICATION SEE FLATTEN VIEW FOR PHOTO LOCATION
- B1 — WALL "B" ELEVATION PHOTO IDENTIFICATION SEE FLATTEN VIEW FOR PHOTO LOCATION
- F1 — CHANNEL FLOOR PHOTO IDENTIFICATION SEE FLOOR PLAN VIEW FOR PHOTO LOCATION

B1



B2



B3



F1



F2



F3



A1



A2



A3



SPALL REPAIR CHART

MARK	LOCATION	REPAIR TYPE	SPALL DIMENSION L	SPALL DIMENSION W	SPALL DIMENSION D	SPALL VOLUME	SPALL CENTER COORDINATE X	SPALL CENTER COORDINATE Y OR Z	RATING
"SP-1"	WALL "A"	3	24	12	2	576	14	7	7

CHAINLINK FENCE REPAIR CHART

MARK	LOCATION	REPAIR TYPE	POSTS	TOP RAIL	BOTTOM WIRE	BRACE	FABRIC
"CF-1"	WALL "A"	(D)	-	-	DAMAGE 17'	-	-
"CF-2"	WALL "B"	(B)	-	-	-	MISSING 1	-
"CF-3"	WALL "B"	(C)	-	MISSING 17'	-	-	-

CRACK REPAIR CHART

MARK	LOCATION	REPAIR TYPE	GENERAL CRACKS (LF)	MAJOR CRACKS WIDTH (IN)	MAJOR CRACKS LENGTH (FT)	MAJOR CRACKS START PNT X	MAJOR CRACKS START PNT Y,Z	MAJOR CRACKS END PNT X	MAJOR CRACKS END PNT Y,Z	RATING
"GC-1"	WALL "A"	*	10	-	-	-	-	-	-	8
"GC-2"	FLOOR	*	5	-	-	-	-	-	-	9
"GC-3"	WALL "B"	*	5	-	-	-	-	-	-	9

GRAPHIC SCALES:

0 1' 2' 4' 8' 12' 16'

3/16"=1'-0"

REVISION NO.	DATE	REVISIONS	BY

ATHER R. DAR
LICENSED PROFESSIONAL ENGINEER
No. 7808-S
HAWAII U.S.A.
Exp. Date: 4-30-20

THIS WORK WAS PREPARED BY ME OR UNDER MY SUPERVISION AND CONSTRUCTION OF THIS PROJECT WILL BE UNDER MY OBSERVATION

DEPARTMENT OF HAWAIIAN HOMELAND

NANAKULI FLOOD CONTROL CHANNEL IMPROVEMENTS NANAKULI VALLEY, OAHU HAWAII

CHANNEL SEGMENT 148 REPAIR DETAILS

DESIGNED BY: TTP
DRAWN BY: AK, AP, DL
CHECKED BY: AD
SUPV:
DATE: 03/05/2019


HAWAII ENGINEERING GROUP, Inc.
Civil & Structural Engineers
1088 BISHOP STREET #2506
HONOLULU, HI 96813
Tel: 808-533-2092

JOB NO.

SHEET C148
159 OF 225 SHTS


FILE ___ DRAWER ___ ___ ___ FOLDER ___ ___

Plot date: 15-Apr-2020
Full Size Plot

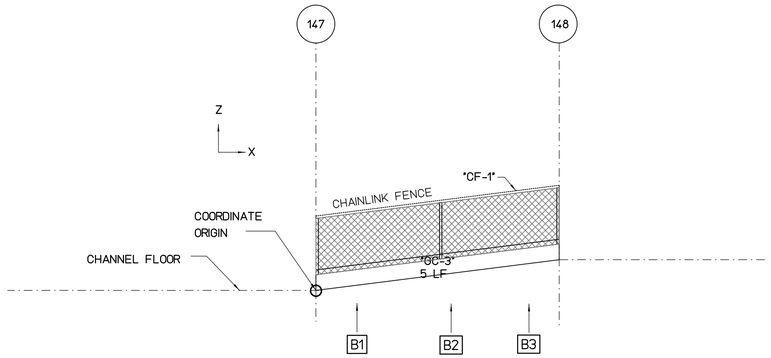


WALL "B" FLATTEN VIEW

SCALE : 3/16" = 1'-0"

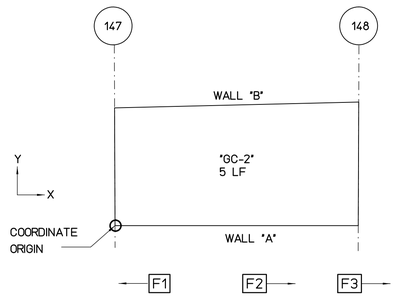

FLOOR PLAN VIEW

SCALE : 3/16" = 1'-0"

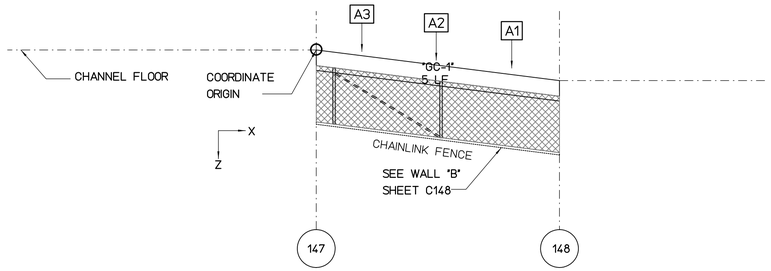

WALL "A" FLATTEN VIEW

SCALE : 3/16" = 1'-0"

REPAIR LEGEND AND NOTES:

- 2 — CRACK AND SPALL REPAIR TYPES, SEE SHEETS SR201 AND SR202 FOR DETAILS. TYPE [*] INDICATES NO-REPAIR
- (A) — CHAINLINK FENCE REPAIR TYPES, SEE SHEETS SF201 AND SF202 FOR DETAILS
- 1.0 — TOP OF WALL LEANING DISTANCE TOWARD CHANNEL IN INCHES, SEE SHEETS SL101 TO SL207 FOR CONCRETE LINING

PHOTO LEGEND:

- A1 — WALL "A" ELEVATION PHOTO IDENTIFICATION SEE FLATTEN VIEW FOR PHOTO LOCATION
- B1 — WALL "B" ELEVATION PHOTO IDENTIFICATION SEE FLATTEN VIEW FOR PHOTO LOCATION
- F1 — CHANNEL FLOOR PHOTO IDENTIFICATION SEE FLOOR PLAN VIEW FOR PHOTO LOCATION

B1



B2



B3



F1



F2



F3



A1



A2



A3



SPALL REPAIR CHART

MARK	LOCATION	REPAIR TYPE	SPALL DIMENSION			SPALL VOLUME	SPALL CENTER COORDINATE		RATING
			L	W	D		X	Y OR Z	

CHAINLINK FENCE REPAIR CHART

MARK	LOCATION	REPAIR TYPE	POSTS	TOP RAIL	BOTTOM WIRE	BRACE	FABRIC
"CF-1"	WALL "B"	(C)	-	MISSING 17'	-	-	-

CRACK REPAIR CHART

MARK	LOCATION	REPAIR TYPE	GENERAL CRACKS (LF)	MAJOR CRACKS							RATING
				WIDTH (IN)	LENGTH (FT)	START PNT		END PNT		
						X	Y,Z	X	Y,Z	
"GC-1"	WALL "A"	[*]	5	-	-	-	-	-	-	9
"GC-2"	FLOOR	[*]	5	-	-	-	-	-	-	9
"GC-3"	WALL "B"	[*]	5	-	-	-	-	-	-	9

GRAPHIC SCALES:

0 1' 2' 4' 8' 12' 16'

3/16"=1'-0"

REVISION NO.	DATE	REVISIONS	BY

ARTHER R DAR
LICENSED PROFESSIONAL ENGINEER
No. 7808-S
HAWAII U.S.A.

Exp. Date: 4-30-20

THIS WORK WAS PREPARED BY ME OR UNDER MY SUPERVISION AND CONSTRUCTION OF THIS PROJECT WILL BE UNDER MY OBSERVATION

DEPARTMENT OF HAWAIIAN HOMELAND

NANAKULI FLOOD CONTROL CHANNEL IMPROVEMENTS NANAKULI VALLEY, OAHU HAWAII

CHANNEL SEGMENT 148R REPAIR DETAILS

DESIGNED BY:	TTP
DRAWN BY:	AK, AP, DL
CHECKED BY:	AD
SUPV:	
DATE:	03/05/2019

HAWAII ENGINEERING GROUP, Inc.
Civil & Structural Engineers
1088 BISHOP STREET #2506
HONOLULU, HI 96813
Tel: 808-533-2092


JOB NO.

SHEET C148R

160OF 225 SHTS


FILE ___ DRAWER ___ ___ FOLDER ___ ___

Plot date: 15-Apr-2020
Full Size Plot

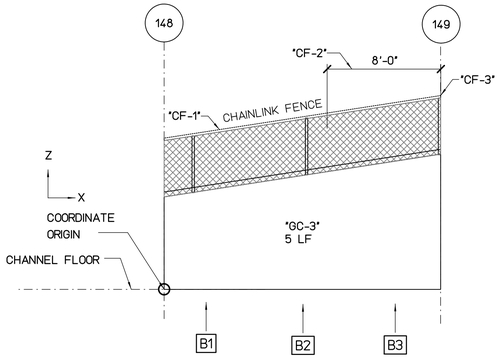


WALL "B" FLATTEN VIEW

SCALE : 3/16" = 1'-0"

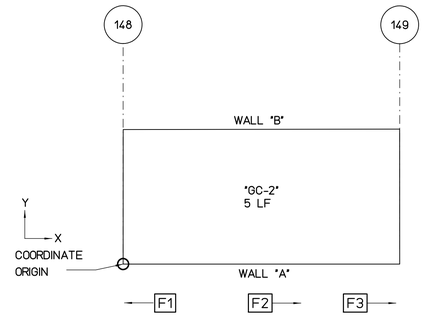

FLOOR PLAN VIEW

SCALE : 3/16" = 1'-0"

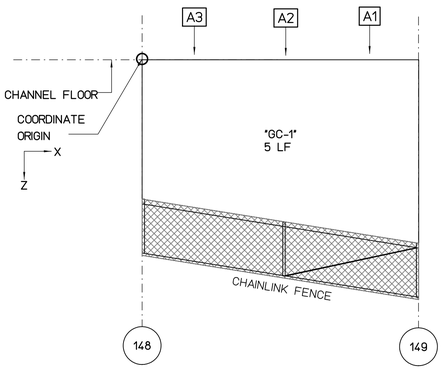

WALL "A" FLATTEN VIEW

SCALE : 3/16" = 1'-0"

REPAIR LEGEND AND NOTES:

- [2] CRACK AND SPALL REPAIR TYPES, SEE SHEETS SR201 AND SR202 FOR DETAILS. TYPE [*] INDICATES NO-REPAIR
- (A) CHAINLINK FENCE REPAIR TYPES, SEE SHEETS SF201 AND SF202 FOR DETAILS
- [1.0] TOP OF WALL LEANING DISTANCE TOWARD CHANNEL IN INCHES, SEE SHEETS SL101 TO SL207 FOR CONCRETE LINING

PHOTO LEGEND:

- [A1] WALL "A" ELEVATION PHOTO IDENTIFICATION SEE FLATTEN VIEW FOR PHOTO LOCATION
- [B1] WALL "B" ELEVATION PHOTO IDENTIFICATION SEE FLATTEN VIEW FOR PHOTO LOCATION
- [F1] CHANNEL FLOOR PHOTO IDENTIFICATION SEE FLOOR PLAN VIEW FOR PHOTO LOCATION

B1



B2



B3




F1



F2



F3

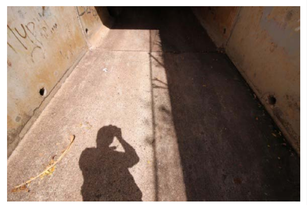

A1



A2



A3



SPALL REPAIR CHART

MARK	LOCATION	REPAIR TYPE	SPALL DIMENSION			SPALL VOLUME	SPALL CENTER COORDINATE		RATING
			L	W	D		X	Y OR Z	

CHAINLINK FENCE REPAIR CHART

MARK	LOCATION	REPAIR TYPE	POSTS	TOP RAIL	BOTTOM WIRE	BRACE	FABRIC
"CF-1"	WALL "B"	(C)	-	MISSING 20'	-	-	-
"CF-2"	WALL "B"	(E)	-	-	-	-	DAMAGED 8'x4'
"CF-3"	WALL "B"	(A)	BENT 1	-	-	-	-

CRACK REPAIR CHART

MARK	LOCATION	REPAIR TYPE	GENERAL CRACKS (LF)	MAJOR CRACKS						RATING
				WIDTH (IN)	LENGTH (FT)	START PNT X	START PNT Y,Z	END PNT X	END PNT Y,Z	
"GC-1"	WALL "A"	[*]	5	-	-	-	-	-	-	9
"GC-2"	FLOOR	[*]	5	-	-	-	-	-	-	9
"GC-3"	WALL "B"	[*]	5	-	-	-	-	-	-	9

GRAPHIC SCALES:

0 1' 2' 4' 8' 12' 16'

3/16"=1'-0"

REVISION NO.	DATE	REVISIONS	BY

ATHER R. DAR
LICENSED PROFESSIONAL ENGINEER
No. 7808-S
HAWAII U.S.A.

Exp. Date: 4-30-20

THIS WORK WAS PREPARED BY ME OR UNDER MY SUPERVISION AND CONSTRUCTION OF THIS PROJECT WILL BE UNDER MY OBSERVATION

DEPARTMENT OF HAWAIIAN HOMELAND

NANAKULI FLOOD CONTROL CHANNEL IMPROVEMENTS NANAKULI VALLEY, OAHU HAWAII

CHANNEL SEGMENT [149] REPAIR DETAILS


DESIGNED BY:	TTP
DRAWN BY:	AK, AP, DL
CHECKED BY:	AD
SUPV:	
DATE:	03/05/2019

HAWAII ENGINEERING GROUP, Inc.
Civil & Structural Engineers
1088 BISHOP STREET #2506
HONOLULU, HI 96813
Tel: 808-533-2092

JOB NO.


SHEET C149
161 OF 225 SHTS

FILE ___ DRAWER ___ ___ FOLDER ___ ___

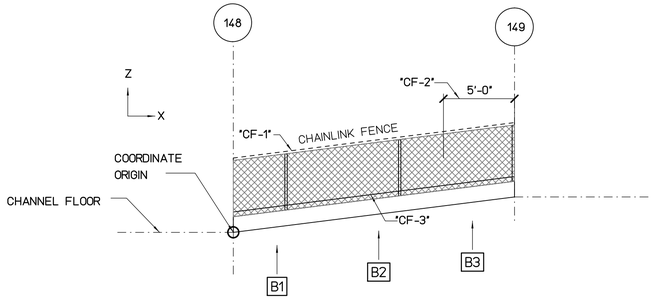


WALL "B" FLATTEN VIEW

SCALE : 3/16" = 1'-0"

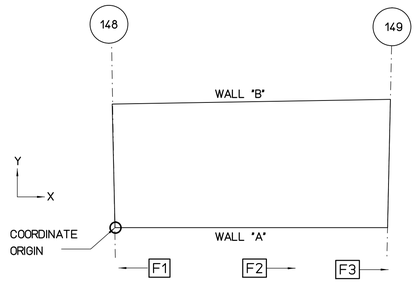

FLOOR PLAN VIEW

SCALE : 3/16" = 1'-0"

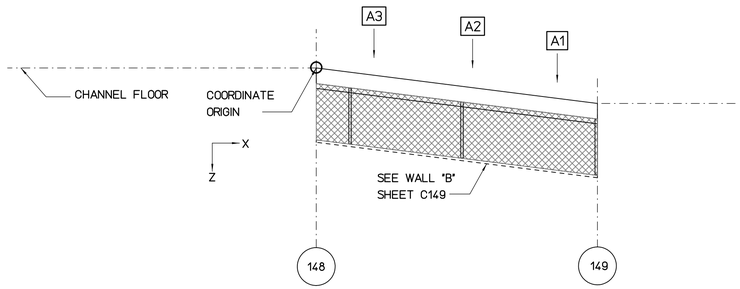

WALL "A" FLATTEN VIEW

SCALE : 3/16" = 1'-0"

NOTE:

FOR CATTLE GATE PLAN AND DETAILS, SEE SHEET SF203.

REPAIR LEGEND AND NOTES:

- [2] CRACK AND SPALL REPAIR TYPES, SEE SHEETS SR201 AND SR202 FOR DETAILS. TYPE [*] INDICATES NO-REPAIR
- (A) CHAINLINK FENCE REPAIR TYPES, SEE SHEETS SF201 AND SF202 FOR DETAILS
- [1.0] TOP OF WALL LEANING DISTANCE TOWARD CHANNEL IN INCHES, SEE SHEETS SL101 TO SL207 FOR CONCRETE LINING

PHOTO LEGEND:

- [A1] WALL "A" ELEVATION PHOTO IDENTIFICATION SEE FLATTEN VIEW FOR PHOTO LOCATION
- [B1] WALL "B" ELEVATION PHOTO IDENTIFICATION SEE FLATTEN VIEW FOR PHOTO LOCATION
- [F1] CHANNEL FLOOR PHOTO IDENTIFICATION SEE FLOOR PLAN VIEW FOR PHOTO LOCATION

B1



B2



B3



F1



F2



F3



A1



A2



A3



SPALL REPAIR CHART

MARK	LOCATION	REPAIR TYPE	SPALL DIMENSION			SPALL VOLUME	SPALL CENTER COORDINATE		RATING
			H	W	D		X	Y OR Z	

CHAINLINK FENCE REPAIR CHART

MARK	LOCATION	REPAIR TYPE	POSTS	TOP RAIL	BOTTOM WIRE	BRACE	FABRIC
"CF-1"	WALL "B"	(C)	-	MISSING 20'	-	-	-
"CF-2"	WALL "B"	(E)	-	-	-	-	DAMAGED 5'x4'
"CF-3"	WALL "B"	(D)	-	-	DAMAGED 20'	-	-

CRACK REPAIR CHART

MARK	LOCATION	REPAIR TYPE	GENERAL CRACKS (LF)	MAJOR CRACKS						RATING
				WIDTH (IN)	LENGTH (FT)	START PNT		END PNT		
						X	Y,Z	X	Y,Z	

GRAPHIC SCALES:

0 1' 2' 4' 8' 12' 16'

3/16"=1'-0"

REVISION NO.	DATE	REVISIONS	BY

ATHER R. DAR
LICENSED PROFESSIONAL ENGINEER
No. 7808-S
HAWAII U.S.A.

Exp. Date: 4-30-20

THIS WORK WAS PREPARED BY ME OR UNDER MY SUPERVISION AND CONSTRUCTION OF THIS PROJECT WILL BE UNDER MY OBSERVATION

DEPARTMENT OF HAWAIIAN HOMELAND

NANAKULI FLOOD CONTROL
CHANNEL IMPROVEMENTS
NANAKULI VALLEY, OAHU HAWAII

CHANNEL SEGMENT [149R] REPAIR DETAILS

DESIGNED BY:	TTP
DRAWN BY:	AK, AP, DL
CHECKED BY:	AD
SUPV:	
DATE:	03/05/2019

HAWAII ENGINEERING GROUP, Inc.
Civil & Structural Engineers
1088 BISHOP STREET #2506
HONOLULU, HI 96813
Tel: 808-533-2092

JOB NO.

SHEET C149R


162 OF 225 SHTS

FILE __ DRAWER __ FOLDER __

Plot date: 15-Apr-2020


Full Size Plot

Plot date: 15-Apr-2020
Full Size Plot

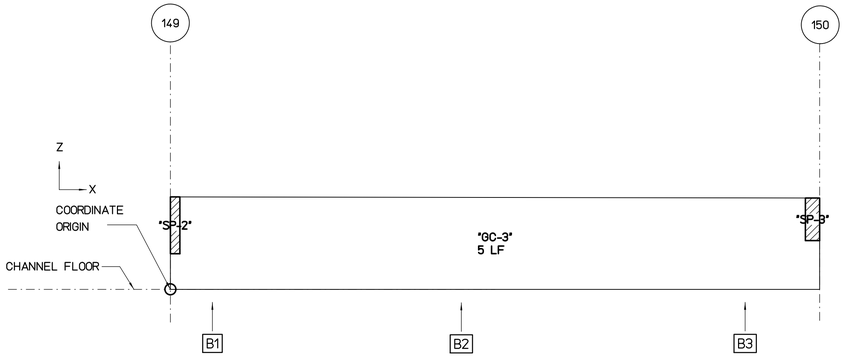


WALL "B" FLATTEN VIEW (NIC)

SCALE : 3/16" = 1'-0"

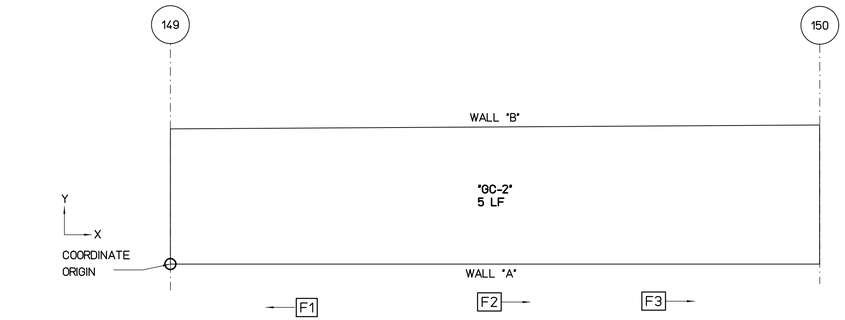

FLOOR PLAN VIEW

SCALE : 3/16" = 1'-0"

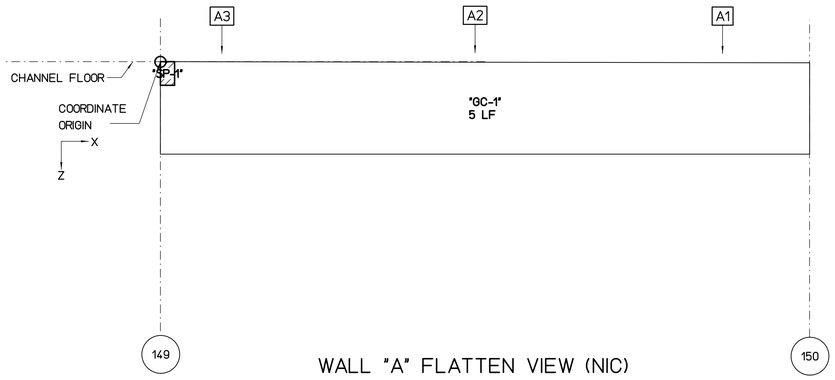

WALL "A" FLATTEN VIEW (NIC)

SCALE : 3/16" = 1'-0"

REPAIR LEGEND AND NOTES:

- 2 — CRACK AND SPALL REPAIR TYPES, SEE SHEETS SR201 AND SR202 FOR DETAILS. TYPE * INDICATES NO-REPAIR
- A — CHAINLINK FENCE REPAIR TYPES, SEE SHEETS SF201 AND SF202 FOR DETAILS
- 1.0 — TOP OF WALL LEANING DISTANCE TOWARD CHANNEL IN INCHES, SEE SHEETS SL101 TO SL207 FOR CONCRETE LINING

PHOTO LEGEND:

- A1 — WALL "A" ELEVATION PHOTO IDENTIFICATION SEE FLATTEN VIEW FOR PHOTO LOCATION
- B1 — WALL "B" ELEVATION PHOTO IDENTIFICATION SEE FLATTEN VIEW FOR PHOTO LOCATION
- F1 — CHANNEL FLOOR PHOTO IDENTIFICATION SEE FLOOR PLAN VIEW FOR PHOTO LOCATION

B1



B2



B3



F1



F2



F3



A1



A2



A3



SPALL REPAIR CHART

MARK	LOCATION	REPAIR TYPE	SPALL DIMENSION L	SPALL DIMENSION W	SPALL DIMENSION D	SPALL VOLUME	SPALL CENTER COORDINATE X	SPALL CENTER COORDINATE Y OR Z	RATING
"SP-1"	WALL "A"	3	12	20	3	720	0	1	7
"SP-2"	WALL "B"	3	8	48	2	768	0	4	7
"SP-3"	WALL "B"	3	12	36	2	864	45	5	7

CHAINLINK FENCE REPAIR CHART

MARK	LOCATION	REPAIR TYPE	POSTS	TOP RAIL	BOTTOM WIRE	BRACE	FABRIC

CRACK REPAIR CHART

MARK	LOCATION	REPAIR TYPE	GENERAL CRACKS (LF)	MAJOR CRACKS WIDTH (IN)	MAJOR CRACKS LENGTH (FT)	MAJOR CRACKS START PNT X	MAJOR CRACKS START PNT Y,Z	MAJOR CRACKS END PNT X	MAJOR CRACKS END PNT Y,Z	RATING
"GC-1"	WALL "A"	*	5	-	-	-	-	-	-	9
"GC-2"	FLOOR	*	5	-	-	-	-	-	-	9
"GC-3"	WALL "B"	*	5	-	-	-	-	-	-	9

GRAPHIC SCALES:

0 1' 2' 4' 8' 12' 16'

3/16"=1'-0"

REVISION NO.	DATE	REVISIONS	BY

ATHER R. DAR
LICENSED PROFESSIONAL ENGINEER
No. 7808-S
HAWAII U.S.A.
Exp. Date: 4-30-20

THIS WORK WAS PREPARED BY ME OR UNDER MY SUPERVISION AND CONSTRUCTION OF THIS PROJECT WILL BE UNDER MY OBSERVATION

DEPARTMENT OF HAWAIIAN HOMELAND

NANAKULI FLOOD CONTROL
CHANNEL IMPROVEMENTS
NANAKULI VALLEY, OAHU HAWAII

CHANNEL SEGMENT 150 REPAIR DETAILS

DESIGNED BY:	TTP
DRAWN BY:	AK, AP, DL
CHECKED BY:	AD
SUPV:	
DATE:	03/05/2019


HAWAII ENGINEERING GROUP, Inc.
Civil & Structural Engineers
1088 BISHOP STREET #2506
HONOLULU, HI 96813
Tel: 808-533-2092

JOB NO.

SHEET C150
163OF 225 SHTS


FILE ___ DRAWER ___ ___ FOLDER ___ ___

Plot date: 15-Apr-2020
Full Size Plot

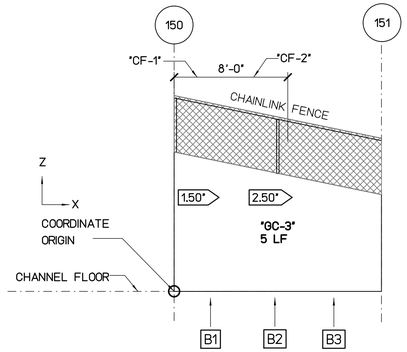


WALL "B" FLATTEN VIEW

SCALE : 3/16" = 1'-0"

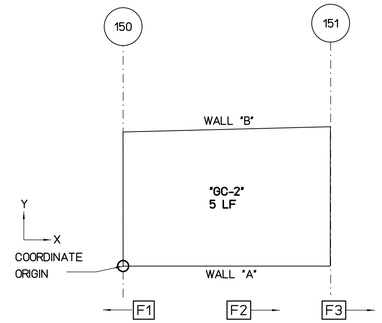

FLOOR PLAN VIEW

SCALE : 3/16" = 1'-0"

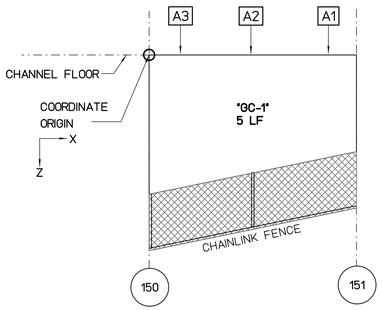

WALL "A" FLATTEN VIEW

SCALE : 3/16" = 1'-0"

REPAIR LEGEND AND NOTES:

- [2] CRACK AND SPALL REPAIR TYPES, SEE SHEETS SR201 AND SR202 FOR DETAILS. TYPE [*] INDICATES NO-REPAIR
- (A) CHAINLINK FENCE REPAIR TYPES, SEE SHEETS SF201 AND SF202 FOR DETAILS
- 1.0> TOP OF WALL LEANING DISTANCE TOWARD CHANNEL IN INCHES, SEE SHEETS SL101 TO SL207 FOR CONCRETE LINING

PHOTO LEGEND:

- [A1] WALL "A" ELEVATION PHOTO IDENTIFICATION SEE FLATTEN VIEW FOR PHOTO LOCATION
- [B1] WALL "B" ELEVATION PHOTO IDENTIFICATION SEE FLATTEN VIEW FOR PHOTO LOCATION
- [F1] CHANNEL FLOOR PHOTO IDENTIFICATION SEE FLOOR PLAN VIEW FOR PHOTO LOCATION

B1



B2



B3



F1



F2



F3



A1



A2



A3



SPALL REPAIR CHART

MARK	LOCATION	REPAIR TYPE	SPALL DIMENSION L	SPALL DIMENSION W	SPALL DIMENSION D	SPALL VOLUME	SPALL CENTER COORDINATE X	SPALL CENTER COORDINATE Y OR Z	RATING

CHAINLINK FENCE REPAIR CHART

MARK	LOCATION	REPAIR TYPE	POSTS	TOP RAIL	BOTTOM WIRE	BRACE	FABRIC
"CF-1"	WALL "B"	(C)	-	DAMAGED 8'	-	-	-
"CF-2"	WALL "B"	(E)	-		-	-	DAMAGED 8'x4'

CRACK REPAIR CHART

MARK	LOCATION	REPAIR TYPE	GENERAL CRACKS (LF)	MAJOR CRACKS WIDTH (IN)	MAJOR CRACKS LENGTH (FT)	MAJOR CRACKS START PNT X	MAJOR CRACKS START PNT Y,Z	MAJOR CRACKS END PNT X	MAJOR CRACKS END PNT Y,Z	RATING
"GC-1"	WALL "A"	[*]	5	-	-	-	-	-	-	9
"GC-2"	FLOOR	[*]	5	-	-	-	-	-	-	9
"GC-3"	WALL "B"	[*]	5	-	-	-	-	-	-	9

NOTES:

1- CONCRETE LINING IS PROVIDED IN THIS SEGMENT SEE SHEET SL203

2- THERE IS NO SPALL AND CRACK REPAIRS IN THIS SEGMENT

GRAPHIC SCALES:

0 1' 2' 4' 8' 12' 16'

3/16"=1'-0"

REVISION NO.	DATE	REVISIONS	BY

ATHER R. DAR
LICENSED PROFESSIONAL ENGINEER
No. 7808-S
HAWAII U.S.A.

Exp. Date: 4-30-20

THIS WORK WAS PREPARED BY ME OR UNDER MY SUPERVISION AND CONSTRUCTION OF THIS PROJECT WILL BE UNDER MY OBSERVATION

DEPARTMENT OF HAWAIIAN HOMELAND

NANAKULI FLOOD CONTROL CHANNEL IMPROVEMENTS NANAKULI VALLEY, OAHU HAWAII

CHANNEL SEGMENT [151] REPAIR DETAILS

DESIGNED BY:	TTP
DRAWN BY:	AK, AP, DL
CHECKED BY:	AD
SUPV:	
DATE:	03/05/2019

HAWAII ENGINEERING GROUP, Inc.
Civil & Structural Engineers
1088 BISHOP STREET #2506
HONOLULU, HI 96813
Tel: 808-533-2092


JOB NO.

SHEET C151

164 OF 225 SHTS


FILE ___ DRAWER ___ ___ FOLDER ___ ___

Plot date: 15-Apr-2020
Full Size Plot

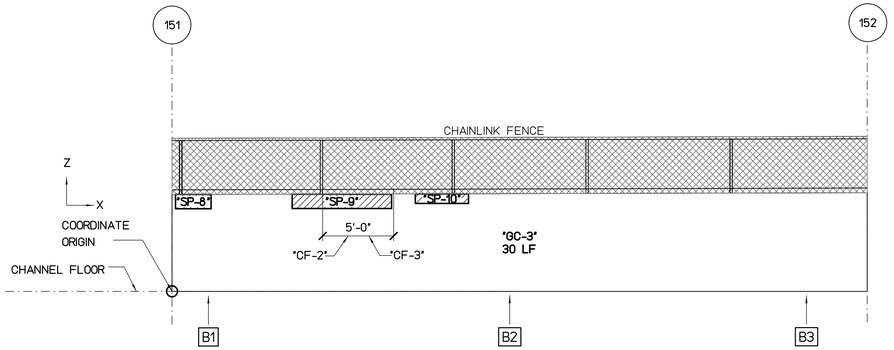


WALL "B" FLATTEN VIEW

SCALE : 3/16" = 1'-0"

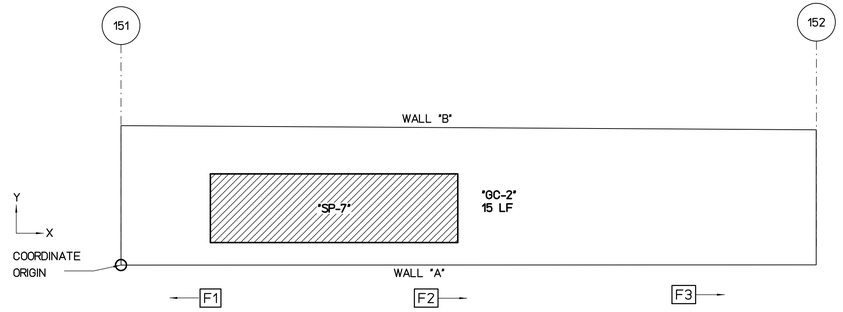

FLOOR PLAN VIEW

SCALE : 3/16" = 1'-0"

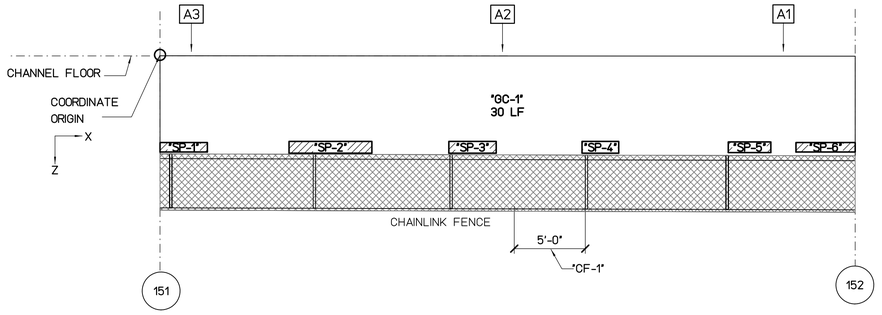

WALL "A" FLATTEN VIEW

SCALE : 3/16" = 1'-0"

REPAIR LEGEND AND NOTES:

- [2] CRACK AND SPALL REPAIR TYPES, SEE SHEETS SR201 AND SR202 FOR DETAILS. TYPE [*] INDICATES NO-REPAIR
- (A) CHAINLINK FENCE REPAIR TYPES, SEE SHEETS SF201 AND SF202 FOR DETAILS
- 1.0> TOP OF WALL LEANING DISTANCE TOWARD CHANNEL IN INCHES, SEE SHEETS SL101 TO SL207 FOR CONCRETE LINING

PHOTO LEGEND:

- [A1] WALL "A" ELEVATION PHOTO IDENTIFICATION SEE FLATTEN VIEW FOR PHOTO LOCATION
- [B1] WALL "B" ELEVATION PHOTO IDENTIFICATION SEE FLATTEN VIEW FOR PHOTO LOCATION
- [F1] CHANNEL FLOOR PHOTO IDENTIFICATION SEE FLOOR PLAN VIEW FOR PHOTO LOCATION

B1



B2



B3



F1



F2



F3



A1



A2



A3



SPALL REPAIR CHART

MARK	LOCATION	REPAIR TYPE	SPALL DIMENSION L	SPALL DIMENSION W	SPALL DIMENSION D	SPALL VOLUME	SPALL CENTER COORDINATE X	SPALL CENTER COORDINATE Y OR Z	RATING
"SP-1"	WALL "A"	[3]	40	8	2	640	1.5	6.5	7
"SP-2"	WALL "A"	[3]	70	10	2	1400	12	6.5	7
"SP-3"	WALL "A"	[3]	40	10	2	800	22	6.5	7
"SP-4"	WALL "A"	[3]	31	10	2	620	31	6.5	7
"SP-5"	WALL "A"	[3]	36	9	2	648	41.5	6.5	7
"SP-6"	WALL "A"	[3]	50	8	2	800	47	6.5	7
"SP-7"	FLOOR	[3]	209	58	3	36366	15	4	6
"SP-8"	WALL "B"	[3]	30	12	3	1080	1.5	6.5	7
"SP-9"	WALL "B"	[3]	84	12	3	3024	12	6.5	6
"SP-10"	WALL "B"	[3]	45	8	2	720	19	6.5	7

CHAINLINK FENCE REPAIR CHART

MARK	LOCATION	REPAIR TYPE	POSTS	TOP RAIL	BOTTOM WIRE	BRACE	FABRIC
"CF-1"	WALL "A"	(C)	-	BENT 5'	-	-	-
"CF-2"	WALL "B"	(C)	-	DAMAGED 5'	-	-	-
"CF-3"	WALL "B"	(E)	-	-	-	-	DAMAGED 5'x4'

CRACK REPAIR CHART

MARK	LOCATION	REPAIR TYPE	GENERAL CRACKS (LF)	MAJOR CRACKS WIDTH (IN)	MAJOR CRACKS LENGTH (FT)	MAJOR CRACKS START PNT X	MAJOR CRACKS START PNT Y,Z	MAJOR CRACKS END PNT X	MAJOR CRACKS END PNT Y,Z	RATING
"GC-1"	WALL "A"	[*]	30	-	-	-	-	-	-	8
"GC-2"	FLOOR	[*]	15	-	-	-	-	-	-	8
"GC-3"	WALL "B"	[*]	30	-	-	-	-	-	-	8

GRAPHIC SCALES:

0 1' 2' 4' 8' 12' 16'

3/16"=1'-0"

REVISION NO.	DATE	REVISIONS	BY

ARTHER R. DAR
LICENSED PROFESSIONAL ENGINEER
No. 7808-S
HAWAII U.S.A.
Exp. Date: 4-30-20

THIS WORK WAS PREPARED BY ME OR UNDER MY SUPERVISION AND CONSTRUCTION OF THIS PROJECT WILL BE UNDER MY OBSERVATION

DEPARTMENT OF HAWAIIAN HOMELAND

NANAKULI FLOOD CONTROL CHANNEL IMPROVEMENTS NANAKULI VALLEY, OAHU HAWAII

CHANNEL SEGMENT [152] REPAIR DETAILS


DESIGNED BY: TTP
DRAWN BY: AK, AP, DL
CHECKED BY: AD
SUPV:
DATE: 03/05/2019

HAWAII ENGINEERING GROUP, Inc.
Civil & Structural Engineers
1088 BISHOP STREET #2506
HONOLULU, HI 96813
Tel: 808-533-2092

JOB NO.


SHEET C152
165 OF 225 SHTS

FILE ___ DRAWER ___ ___ FOLDER ___ ___

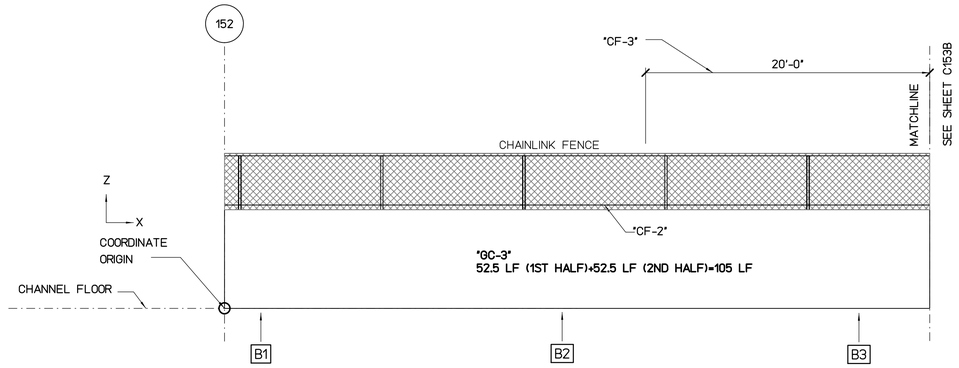


WALL "B" FLATTEN VIEW

SCALE : 3/16" = 1'-0"

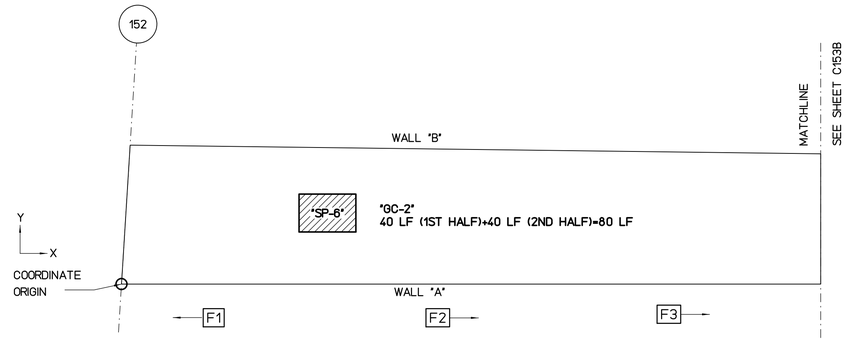

FLOOR PLAN VIEW

SCALE : 3/16" = 1'-0"

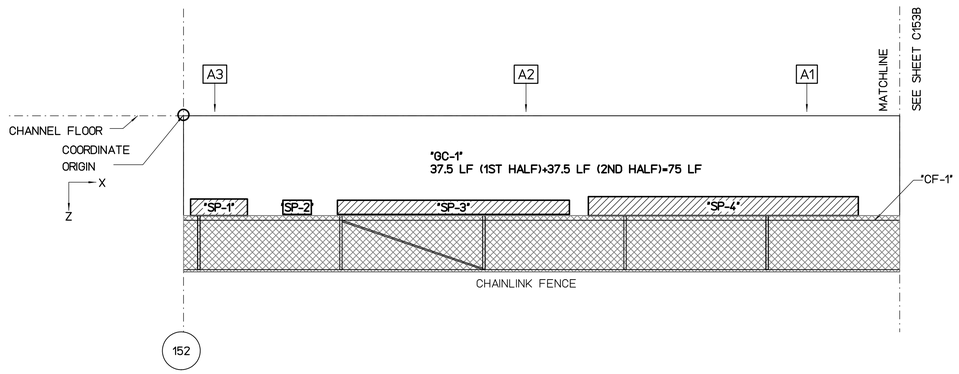

WALL "A" FLATTEN VIEW

SCALE : 3/16" = 1'-0"

REPAIR LEGEND AND NOTES:

- 2 — CRACK AND SPALL REPAIR TYPES, SEE SHEETS SR201 AND SR202 FOR DETAILS. TYPE [*] INDICATES NO-REPAIR
- (A) — CHAINLINK FENCE REPAIR TYPES, SEE SHEETS SF201 AND SF202 FOR DETAILS
- 1.0 — TOP OF WALL LEANING DISTANCE TOWARD CHANNEL IN INCHES, SEE SHEETS SL101 TO SL207 FOR CONCRETE LINING

PHOTO LEGEND:

- A1 — WALL "A" ELEVATION PHOTO IDENTIFICATION SEE FLATTEN VIEW FOR PHOTO LOCATION
- B1 — WALL "B" ELEVATION PHOTO IDENTIFICATION SEE FLATTEN VIEW FOR PHOTO LOCATION
- F1 — CHANNEL FLOOR PHOTO IDENTIFICATION SEE FLOOR PLAN VIEW FOR PHOTO LOCATION

B1



B2



B3



F1



F2



F3



A1



A2



A3



SPALL REPAIR CHART

MARK	LOCATION	REPAIR TYPE	SPALL DIMENSION L	SPALL DIMENSION W	SPALL DIMENSION D	SPALL VOLUME	SPALL CENTER COORDINATE X	SPALL CENTER COORDINATE Y OR Z	RATING
"SP-1"	WALL "A"	3	48	14	3	2016	2.5	6.5	7
"SP-2"	WALL "A"	3	24	12	2	576	8	6.5	7
"SP-3"	WALL "A"	3	196	12	4	9408	19	6.5	6
"SP-4"	WALL "A"	3	228	16	4	14592	38	6.5	6
"SP-5"	WALL "A"	3	36	10	2	720	63	6.5	7
"SP-6"	FLOOR	3	48	32	3	4608	14.5	5	7
"SP-7"	WALL "B"	3	192	10	3	5760	55	6.5	6

CHAINLINK FENCE REPAIR CHART

MARK	LOCATION	REPAIR TYPE	POSTS	TOP RAIL	BOTTOM WIRE	BRACE	FABRIC
"CF-1"	WALL "A"	(D)	-	-	DAMAGED 50'	-	-
"CF-2"	WALL "B"	(D)	-	-	DAMAGED 50'	-	-
"CF-3"	WALL "B"	(E)	-	-	-	-	DAMAGED 20'

CRACK REPAIR CHART

MARK	LOCATION	REPAIR TYPE	GENERAL CRACKS (LF)	MAJOR CRACKS WIDTH (IN)	MAJOR CRACKS LENGTH (FT)	MAJOR CRACKS START PNT X	MAJOR CRACKS START PNT Y,Z	MAJOR CRACKS END PNT X	MAJOR CRACKS END PNT Y,Z	RATING
"MC-1"	WALL "B"	1	-	0.19	4	62	2.5	62	6.5	7
"GC-1"	WALL "A"	*	75	-	-	-	-	-	-	8
"GC-2"	FLOOR	*	80	-	-	-	-	-	-	8
"GC-3"	WALL "B"	*	105	-	-	-	-	-	-	8

GRAPHIC SCALES:

0 1' 2' 4' 8' 12' 16'

3/16"=1'-0"

REVISION NO.	DATE	REVISIONS	BY

ATHER R. DAR
LICENSED PROFESSIONAL ENGINEER
No. 7808-S
HAWAII U.S.A.

Exp. Date: 4-30-20

THIS WORK WAS PREPARED BY ME OR UNDER MY SUPERVISION AND CONSTRUCTION OF THIS PROJECT WILL BE UNDER MY OBSERVATION

DEPARTMENT OF HAWAIIAN HOMELAND

NANAKULI FLOOD CONTROL CHANNEL IMPROVEMENTS NANAKULI VALLEY, OAHU HAWAII

CHANNEL SEGMENT 153 REPAIR DETAILS - 1ST HALF

DESIGNED BY:	TTP
DRAWN BY:	AK, AP, DL
CHECKED BY:	AD
SUPV:	
DATE:	03/05/2019

HAWAII ENGINEERING GROUP, Inc.
Civil & Structural Engineers
1088 BISHOP STREET #2506
HONOLULU, HI 96813
Tel: 808-533-2092

JOB NO.

SHEET C153A


166 OF 225 SHTS

FILE ___ DRAWER ___ ___ FOLDER ___ ___

Plot date: 15-Apr-2020


Full Size Plot

Plot date: 15-Apr-2020
Full Size Plot

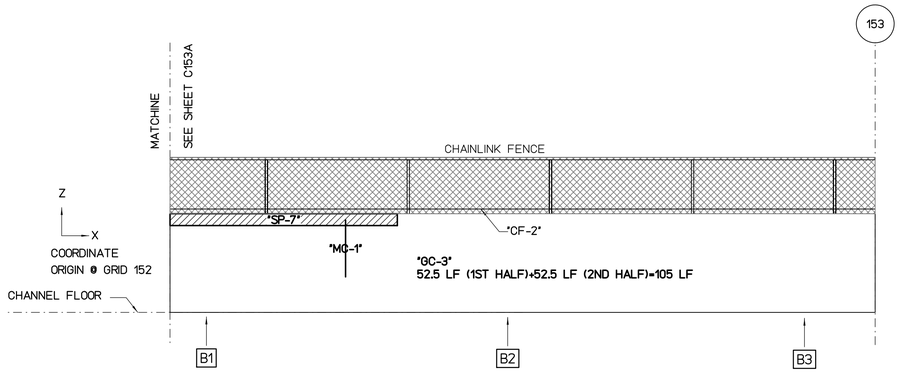


WALL "B" FLATTEN VIEW

SCALE : 3/16" = 1'-0"

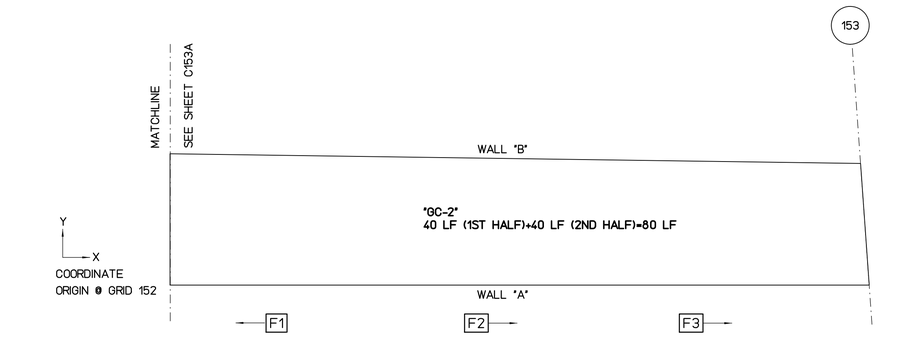

FLOOR PLAN VIEW

SCALE : 3/16" = 1'-0"

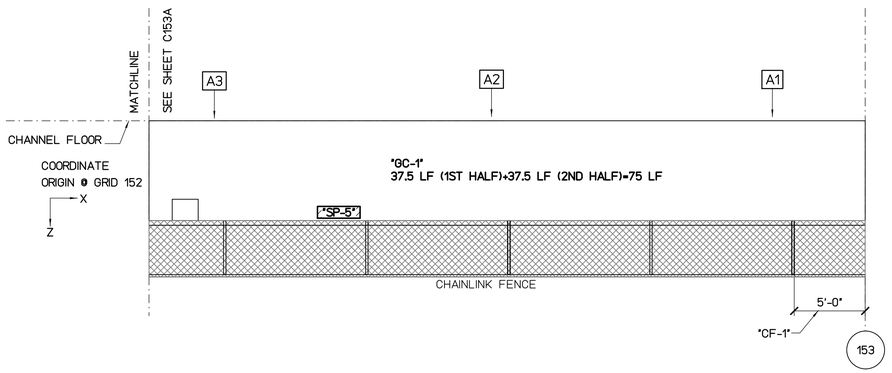

WALL "A" FLATTEN VIEW

SCALE : 3/16" = 1'-0"

REPAIR LEGEND AND NOTES:

- [2] CRACK AND SPALL REPAIR TYPES, SEE SHEETS SR201 AND SR202 FOR DETAILS. TYPE [*] INDICATES NO-REPAIR
- (A) CHAINLINK FENCE REPAIR TYPES, SEE SHEETS SF201 AND SF202 FOR DETAILS
- [1.0] TOP OF WALL LEANING DISTANCE TOWARD CHANNEL IN INCHES, SEE SHEETS SL101 TO SL207 FOR CONCRETE LINING

PHOTO LEGEND:

- [A1] WALL "A" ELEVATION PHOTO IDENTIFICATION SEE FLATTEN VIEW FOR PHOTO LOCATION
- [B1] WALL "B" ELEVATION PHOTO IDENTIFICATION SEE FLATTEN VIEW FOR PHOTO LOCATION
- [F1] CHANNEL FLOOR PHOTO IDENTIFICATION SEE FLOOR PLAN VIEW FOR PHOTO LOCATION

B1



B2



B3



F1



F2



F3



A1



A2



A3



SPALL REPAIR CHART

MARK	LOCATION	REPAIR TYPE	SPALL DIMENSION L	SPALL DIMENSION W	SPALL DIMENSION D	SPALL VOLUME	SPALL CENTER COORDINATE X	SPALL CENTER COORDINATE Y OR Z	RATING
"SP-1"	WALL "A"	3	48	14	3	2016	2.5	6.5	7
"SP-2"	WALL "A"	3	24	12	2	576	8	6.5	7
"SP-3"	WALL "A"	3	196	12	4	9408	19	6.5	6
"SP-4"	WALL "A"	3	228	16	4	14592	38	6.5	6
"SP-5"	WALL "A"	3	36	10	2	720	63	6.5	7
"SP-6"	FLOOR	3	48	32	3	4608	14.5	5	7
"SP-7"	WALL "B"	3	192	10	3	5760	55	6.5	6

CHAINLINK FENCE REPAIR CHART

MARK	LOCATION	REPAIR TYPE	POSTS	TOP RAIL	BOTTOM WIRE	BRACE	FABRIC
"CF-1"	WALL "A"	(E)	-	-	-	-	DAMAGED 5'x4'
"CF-2"	WALL "B"	(D)	-	-	DAMAGED 50'	-	-

CRACK REPAIR CHART

MARK	LOCATION	REPAIR TYPE	GENERAL CRACKS (LF)	MAJOR CRACKS WIDTH (IN)	MAJOR CRACKS LENGTH (FT)	MAJOR CRACKS START PNT X	MAJOR CRACKS START PNT Y,Z	MAJOR CRACKS END PNT X	MAJOR CRACKS END PNT Y,Z	RATING
"MC-1"	WALL "B"	1	-	0.19	4	62	2.5	62	6.5	7
"GC-1"	WALL "A"	*	75	-	-	-	-	-	-	8
"GC-2"	FLOOR	*	80	-	-	-	-	-	-	8
"GC-3"	WALL "B"	*	105	-	-	-	-	-	-	8

GRAPHIC SCALES:

0 1' 2' 4' 8' 12' 16'

3/16"=1'-0"

REVISION NO.	DATE	REVISIONS	BY

ATHER R. DAR
LICENSED PROFESSIONAL ENGINEER
No. 7808-S
HAWAII U.S.A.
Exp. Date: 4-30-20

THIS WORK WAS PREPARED BY ME OR UNDER MY SUPERVISION AND CONSTRUCTION OF THIS PROJECT WILL BE UNDER MY OBSERVATION

DEPARTMENT OF HAWAIIAN HOMELAND

NANAKULI FLOOD CONTROL CHANNEL IMPROVEMENTS NANAKULI VALLEY, OAHU HAWAII

CHANNEL SEGMENT [153] REPAIR DETAILS - 2ND HALF

DESIGNED BY:	TTP
DRAWN BY:	AK, AP, DL
CHECKED BY:	AD
SUPV:	
DATE:	03/05/2019

HAWAII ENGINEERING GROUP, Inc.
Civil & Structural Engineers
1088 BISHOP STREET #2506
HONOLULU, HI 96813
Tel: 808-533-2092


JOB NO.

SHEET C153B

167 OF 225 SHTS


FILE ___ DRAWER ___ ___ FOLDER ___ ___

Plot date: 15-Apr-2020
Full Size Plot

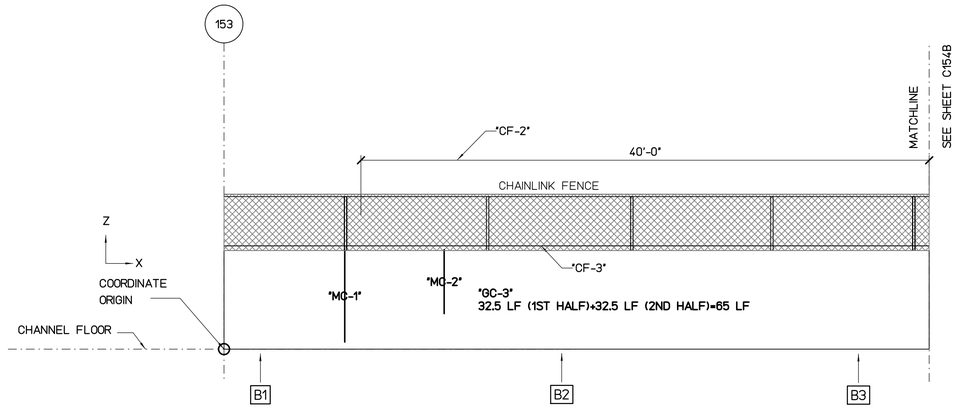


WALL "B" FLATTEN VIEW

SCALE : 3/16" = 1'-0"

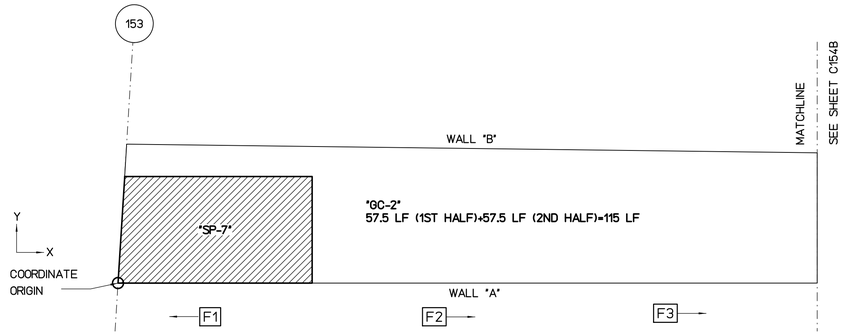

FLOOR PLAN VIEW

SCALE : 3/16" = 1'-0"

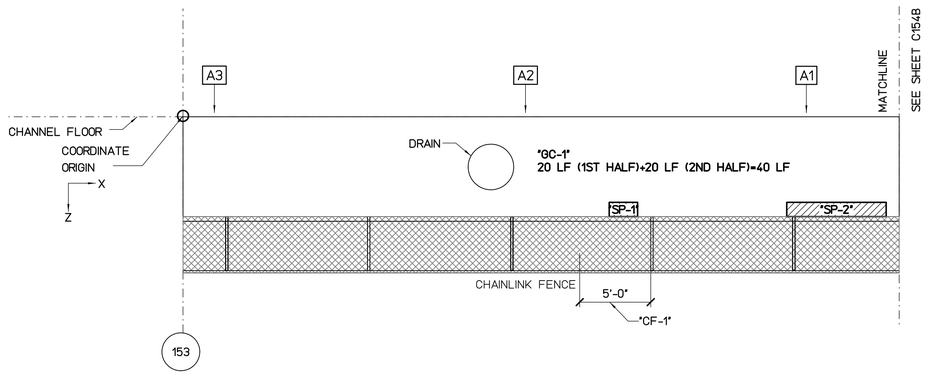

WALL "A" FLATTEN VIEW

SCALE : 3/16" = 1'-0"

REPAIR LEGEND AND NOTES:

- 2 — CRACK AND SPALL REPAIR TYPES, SEE SHEETS SR201 AND SR202 FOR DETAILS. TYPE [*] INDICATES NO-REPAIR
- (A) — CHAINLINK FENCE REPAIR TYPES, SEE SHEETS SF201 AND SF202 FOR DETAILS
- 1.0 — TOP OF WALL LEANING DISTANCE TOWARD CHANNEL IN INCHES, SEE SHEETS SL101 TO SL207 FOR CONCRETE LINING

PHOTO LEGEND:

- A1 — WALL "A" ELEVATION PHOTO IDENTIFICATION SEE FLATTEN VIEW FOR PHOTO LOCATION
- B1 — WALL "B" ELEVATION PHOTO IDENTIFICATION SEE FLATTEN VIEW FOR PHOTO LOCATION
- F1 — CHANNEL FLOOR PHOTO IDENTIFICATION SEE FLOOR PLAN VIEW FOR PHOTO LOCATION

B1



B2



B3



F1



F2



F3



A1



A2



A3



SPALL REPAIR CHART

MARK	LOCATION	REPAIR TYPE	SPALL DIMENSION L	SPALL DIMENSION W	SPALL DIMENSION D	SPALL VOLUME	SPALL CENTER COORDINATE X	SPALL CENTER COORDINATE Y OR Z	RATING
SP-1	WALL *A*	[*]	24	12	2	576	31	6	7
SP-2	WALL *A*	[*]	84	12	3	3024	46	6	6
SP-3	WALL *A*	[*]	60	12	2	1440	57	6	7
SP-4	WALL *A*	[*]	36	24	2	1728	83	6	7
SP-5	WALL *A*	[*]	48	12	2	1152	90	6	7
SP-6	WALL *A*	[*]	48	24	4	4608	98	6	6
SP-7	FLOOR	[*]	164	90	2	29520	7	4	7
SP-8	WALL *B*	[*]	36	6	2	432	71	6.5	7
SP-9	WALL *B*	[*]	12	12	3	432	100	7	6

CHAINLINK FENCE REPAIR CHART

MARK	LOCATION	REPAIR TYPE	POSTS	TOP RAIL	BOTTOM WIRE	BRACE	FABRIC
CF-1	WALL *A*	(E)	-	-	-	-	DAMAGED 5'x4'
CF-2	WALL *B*	(E)	-	-	-	-	DAMAGED 40'x4'
CF-3	WALL *B*	(D)	-	-	DAMAGED 50'	-	-

CRACK REPAIR CHART

MARK	LOCATION	REPAIR TYPE	GENERAL CRACKS (LF)	MAJOR CRACKS WIDTH (IN)	MAJOR CRACKS LENGTH (FT)	MAJOR CRACKS START PNT X	MAJOR CRACKS START PNT Y,Z	MAJOR CRACKS END PNT X	MAJOR CRACKS END PNT Y,Z	RATING
MC-1	WALL *B*	[*]	-	0.25	7	8.5	0.5	8.5	7	7
MC-2	WALL *B*	[*]	-	0.25	5	15.5	2.5	15.5	7	7
GC-1	WALL *A*	[*]	40	-	-	-	-	-	-	8
GC-2	FLOOR	[*]	115	-	-	-	-	-	-	8
GC-3	WALL *B*	[*]	65	-	-	-	-	-	-	8

NOTES:

1- CONCRETE LINING IS PROVIDED IN THIS SEGMENT SEE SHEET SL204

2- THERE IS NO SPALL AND CRACK REPAIRS IN THIS SEGMENT

GRAPHIC SCALES:

0 1' 2' 4' 8' 12' 16'

3/16"=1'-0"

REVISION NO.	DATE	REVISIONS	BY

ATHER R DAR
LICENSED PROFESSIONAL ENGINEER
No. 7808-S
HAWAII U.S.A.

Exp. Date: 4-30-20

THIS WORK WAS PREPARED BY ME OR UNDER MY SUPERVISION AND CONSTRUCTION OF THIS PROJECT WILL BE UNDER MY OBSERVATION

DEPARTMENT OF HAWAIIAN HOMELAND

NANAKULI FLOOD CONTROL CHANNEL IMPROVEMENTS NANAKULI VALLEY, OAHU HAWAII

CHANNEL SEGMENT 154 REPAIR DETAILS - 1ST HALF

DESIGNED BY:	TTP
DRAWN BY:	AK, AP, DL
CHECKED BY:	AD
SUPV:	
DATE:	03/05/2019

HAWAII ENGINEERING GROUP, Inc.
Civil & Structural Engineers
1088 BISHOP STREET #2506
HONOLULU, HI 96813
Tel: 808-533-2092


JOB NO.

SHEET C154A

168OF 225 SHTS


FILE ___ DRAWER ___ ___ FOLDER ___ ___

Plot date: 15-Apr-2020
Full Size Plot

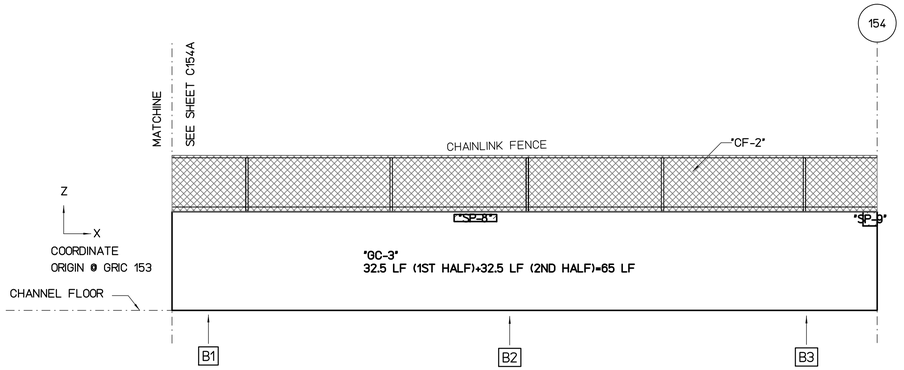


WALL "B" FLATTEN VIEW

SCALE : 3/16" = 1'-0"

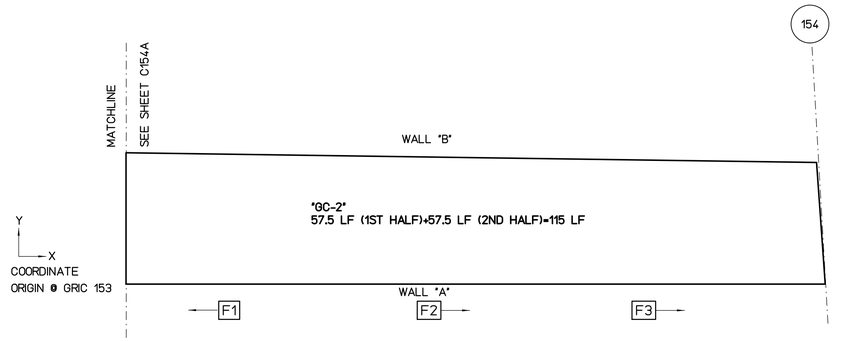

FLOOR PLAN VIEW

SCALE : 3/16" = 1'-0"

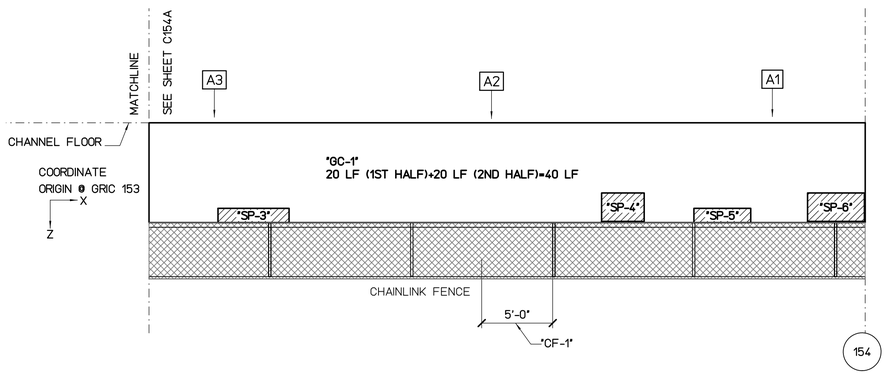

WALL "A" FLATTEN VIEW

SCALE : 3/16" = 1'-0"

REPAIR LEGEND AND NOTES:

- 2 — CRACK AND SPALL REPAIR TYPES, SEE SHEETS SR201 AND SR202 FOR DETAILS. TYPE [*] INDICATES NO-REPAIR
- (A) — CHAINLINK FENCE REPAIR TYPES, SEE SHEETS SF201 AND SF202 FOR DETAILS
- 1.0 — TOP OF WALL LEANING DISTANCE TOWARD CHANNEL IN INCHES, SEE SHEETS SL101 TO SL207 FOR CONCRETE LINING

PHOTO LEGEND:

- A1 — WALL "A" ELEVATION PHOTO IDENTIFICATION SEE FLATTEN VIEW FOR PHOTO LOCATION
- B1 — WALL "B" ELEVATION PHOTO IDENTIFICATION SEE FLATTEN VIEW FOR PHOTO LOCATION
- F1 — CHANNEL FLOOR PHOTO IDENTIFICATION SEE FLOOR PLAN VIEW FOR PHOTO LOCATION

B1



B2



B3



F1



F2



F3



A1



A2



A3



SPALL REPAIR CHART

MARK	LOCATION	REPAIR TYPE	SPALL DIMENSION L	SPALL DIMENSION W	SPALL DIMENSION D	SPALL VOLUME	SPALL CENTER COORDINATE X	SPALL CENTER COORDINATE Y OR Z	RATING
"SP-1"	WALL "A"	[*]	24	12	2	576	31	6	7
"SP-2"	WALL "A"	[*]	84	12	3	3024	46	6	6
"SP-3"	WALL "A"	[*]	60	12	2	1440	57	6	7
"SP-4"	WALL "A"	[*]	36	24	2	1728	83	6	7
"SP-5"	WALL "A"	[*]	48	12	2	1152	90	6	7
"SP-6"	WALL "A"	[*]	48	24	4	4608	98	6	6
"SP-7"	FLOOR	[*]	164	90	2	29520	7	4	7
"SP-8"	WALL "B"	[*]	36	6	2	432	71	6.5	7
"SP-9"	WALL "B"	[*]	12	12	3	432	100	7	6

CHAINLINK FENCE REPAIR CHART

MARK	LOCATION	REPAIR TYPE	POSTS	TOP RAIL	BOTTOM WIRE	BRACE	FABRIC
"CF-1"	WALL "A"	(E)	-	-	-	-	DAMAGED 5'x4'
"CF-2"	WALL "B"	(E)	-	-	-	-	DAMAGED 50'x4'

CRACK REPAIR CHART

MARK	LOCATION	REPAIR TYPE	GENERAL CRACKS (LF)	MAJOR CRACKS WIDTH (IN)	MAJOR CRACKS LENGTH (FT)	MAJOR CRACKS START PNT X	MAJOR CRACKS START PNT Y,Z	MAJOR CRACKS END PNT X	MAJOR CRACKS END PNT Y,Z	RATING
"MC-1"	WALL "B"	[*]	-	0.25	7	8.5	0.5	8.5	7	7
"MC-2"	WALL "B"	[*]	-	0.25	5	15.5	2.5	15.5	7	7
"GC-1"	WALL "A"	[*]	40	-	-	-	-	-	-	8
"GC-2"	FLOOR	[*]	115	-	-	-	-	-	-	8
"GC-3"	WALL "B"	[*]	65	-	-	-	-	-	-	8

NOTES:

1- CONCRETE LINING IS PROVIDED IN THIS SEGMENT SEE SHEET SL204

2- THERE IS NO SPALL AND CRACK REPAIRS IN THIS SEGMENT

GRAPHIC SCALES:

0 1' 2' 4' 8' 12' 16'

3/16"=1'-0"

REVISION NO.	DATE	REVISIONS	BY

ATHER R. DAR
LICENSED PROFESSIONAL ENGINEER
No. 7808-S
HAWAII U.S.A.
Exp. Date: 4-30-20

THIS WORK WAS PREPARED BY ME OR UNDER MY SUPERVISION AND CONSTRUCTION OF THIS PROJECT WILL BE UNDER MY OBSERVATION

DEPARTMENT OF HAWAIIAN HOMELAND

NANAKULI FLOOD CONTROL CHANNEL IMPROVEMENTS NANAKULI VALLEY, OAHU HAWAII

CHANNEL SEGMENT 154 REPAIR DETAILS - 2ND HALF

DESIGNED BY: TTP
DRAWN BY: AK, AP, DL
CHECKED BY: AD
SUPV:
DATE: 03/05/2019


HAWAII ENGINEERING GROUP, Inc.
Civil & Structural Engineers
1088 BISHOP STREET #2506
HONOLULU, HI 96813
Tel: 808-533-2092

JOB NO.

SHEET C154B
169OF 225 SHTS


FILE ___ DRAWER ___ ___ FOLDER ___ ___

Plot date: 15-Apr-2020
Full Size Plot

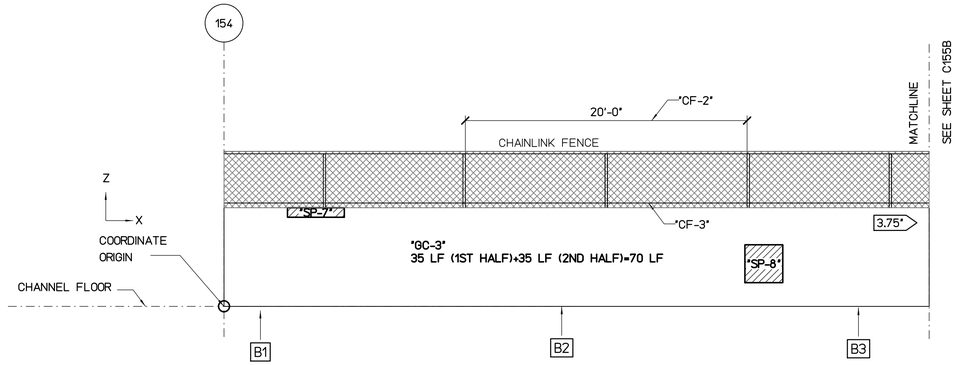


WALL "B" FLATTEN VIEW

SCALE : 3/16" = 1'-0"

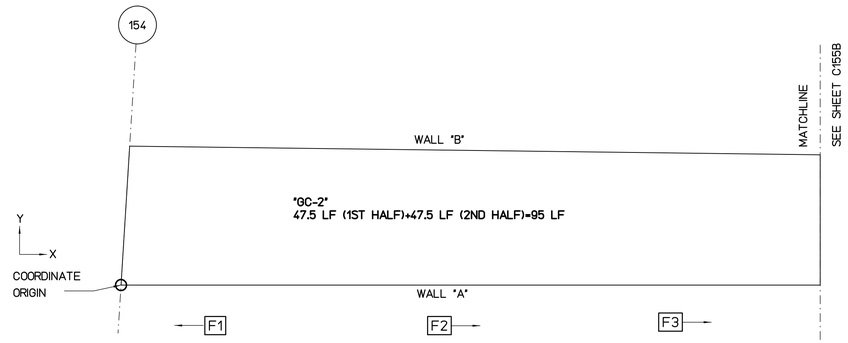

FLOOR PLAN VIEW

SCALE : 3/16" = 1'-0"

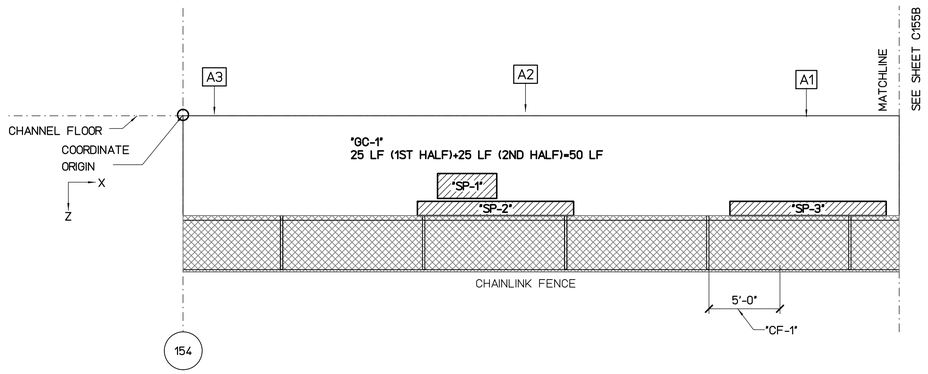

WALL "A" FLATTEN VIEW

SCALE : 3/16" = 1'-0"

REPAIR LEGEND AND NOTES:

- [2] CRACK AND SPALL REPAIR TYPES, SEE SHEETS SR201 AND SR202 FOR DETAILS. TYPE [*] INDICATES NO-REPAIR
- (A) CHAINLINK FENCE REPAIR TYPES, SEE SHEETS SF201 AND SF202 FOR DETAILS
- 1.0> TOP OF WALL LEANING DISTANCE TOWARD CHANNEL IN INCHES, SEE SHEETS SL101 TO SL207 FOR CONCRETE LINING


PHOTO LEGEND:

- [A1] WALL "A" ELEVATION PHOTO IDENTIFICATION SEE FLATTEN VIEW FOR PHOTO LOCATION
- [B1] WALL "B" ELEVATION PHOTO IDENTIFICATION SEE FLATTEN VIEW FOR PHOTO LOCATION
- [F1] CHANNEL FLOOR PHOTO IDENTIFICATION SEE FLOOR PLAN VIEW FOR PHOTO LOCATION

B1



B2

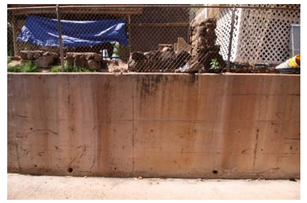

B3



F1



F2



F3



A1



A2



A3



SPALL REPAIR CHART

MARK	LOCATION	REPAIR TYPE	SPALL DIMENSION L	W	D	SPALL VOLUME	SPALL CENTER COORDINATE X	Y OR Z	RATING
"SP-1"	WALL "A"	[*]	50	21	3	3150	20	5	7
"SP-2"	WALL "A"	[*]	132	12	4	6336	22	6.5	6
"SP-3"	WALL "A"	[*]	132	12	3	4752	44	6.5	6
"SP-4"	WALL "A"	[*]	24	12	2	576	58	6.5	7
"SP-5"	WALL "A"	[*]	18	43	2	1548	60.5	2.5	7
"SP-6"	WALL "A"	[*]	32	24	2	1536	69	2	7
"SP-7"	WALL "B"	[*]	48	8	3	1152	6.5	6.5	7
"SP-8"	WALL "B"	[*]	32	32	2	2048	38	3	7
"SP-9"	WALL "B"	[*]	51	54	2	5508	69	3	7
"SP-10"	WALL "B"	[*]	132	12	3	4752	69	6.5	7
"SP-11"	WALL "B"	[*]	30	8	2	480	86	6.5	7
"SP-12"	WALL "B"	[*]	24	36	2	1728	88	2	7
"SP-13"	WALL "B"	[*]	12	36	6	2592	98.5	4	6

CHAINLINK FENCE REPAIR CHART

MARK	LOCATION	REPAIR TYPE	POSTS	TOP RAIL	BOTTOM WIRE	BRACE	FABRIC
"CF-1"	WALL "A"	(E)	-	-		-	DAMAGED 5'x4'
"CF-2"	WALL "B"	(E)	-	-		-	DAMAGED 20'x4'
"CF-3"	WALL "B"	(D)	-	-	DAMAGED 50'	-	-

CRACK REPAIR CHART

MARK	LOCATION	REPAIR TYPE	GENERAL CRACKS (LF)	MAJOR CRACKS WIDTH (IN)	LENGTH (FT)	START PNT X	START PNT Y,Z	END PNT X	END PNT Y,Z	RATING
"GC-1"	WALL "A"	[*]	50	-	-	-	-	-	-	8
"GC-2"	FLOOR	[*]	95	-	-	-	-	-	-	8
"GC-3"	WALL "B"	[*]	70	-	-	-	-	-	-	8

NOTES:

1- CONCRETE LINING IS PROVIDED IN THIS SEGMENT SEE SHEET SL204

2- THERE IS NO SPALL AND CRACK REPAIRS IN THIS SEGMENT

GRAPHIC SCALES:

0 1' 2' 4' 8' 12' 16'

3/16"=1'-0"

REVISION NO.	DATE	REVISIONS	BY

ATHER R. DAR
LICENSED PROFESSIONAL ENGINEER
No. 7808-S
HAWAII U.S.A.
Exp. Date: 4-30-20

THIS WORK WAS PREPARED BY ME OR UNDER MY SUPERVISION AND CONSTRUCTION OF THIS PROJECT WILL BE UNDER MY OBSERVATION

DEPARTMENT OF HAWAIIAN HOMELAND

NANAKULI FLOOD CONTROL CHANNEL IMPROVEMENTS NANAKULI VALLEY, OAHU HAWAII

CHANNEL SEGMENT [155] REPAIR DETAILS - 1ST HALF

DESIGNED BY:	TTP
DRAWN BY:	AK, AP, DL
CHECKED BY:	AD
SUPV:	
DATE:	03/05/2019


HAWAII ENGINEERING GROUP, Inc.
Civil & Structural Engineers
1088 BISHOP STREET #2506
HONOLULU, HI 96813
Tel: 808-533-2092

JOB NO.

SHEET C155A
170OF 225 SHTS


FILE ___ DRAWER ___ ___ FOLDER ___ ___

Plot date: 15-Apr-2020
Full Size Plot

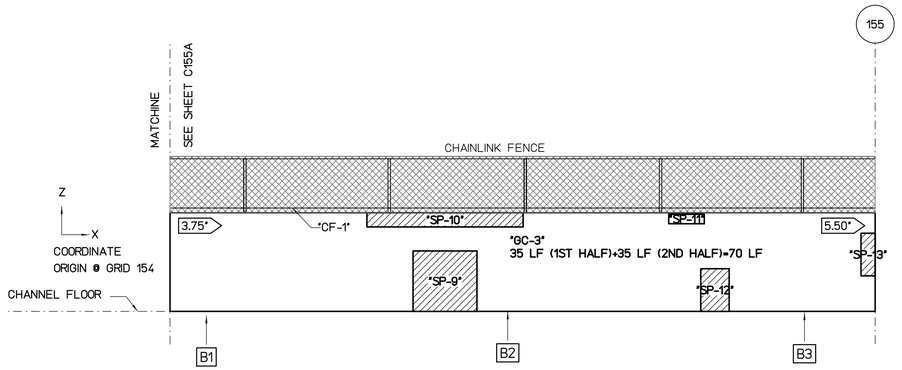


WALL "B" FLATTEN VIEW

SCALE : 3/16" = 1'-0"

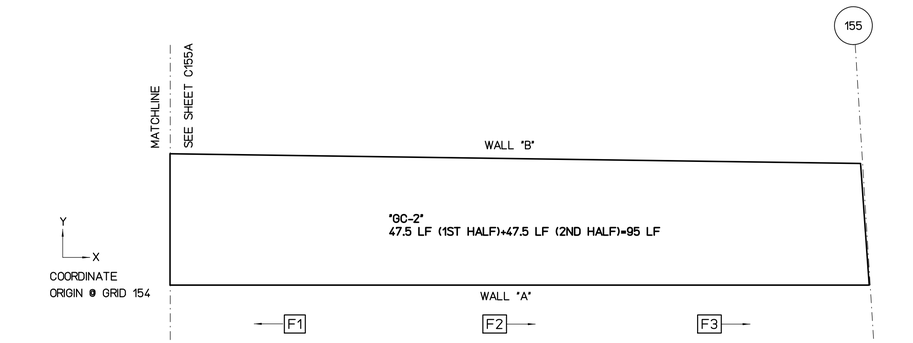

FLOOR PLAN VIEW

SCALE : 3/16" = 1'-0"

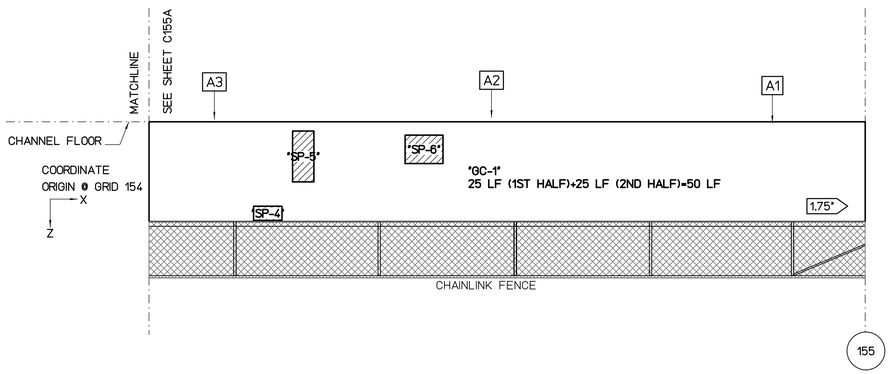

WALL "A" FLATTEN VIEW

SCALE : 3/16" = 1'-0"

REPAIR LEGEND AND NOTES:

- 2 — CRACK AND SPALL REPAIR TYPES, SEE SHEETS SR201 AND SR202 FOR DETAILS. TYPE [*] INDICATES NO-REPAIR
- (A) — CHAINLINK FENCE REPAIR TYPES, SEE SHEETS SF201 AND SF202 FOR DETAILS
- 1.0 — TOP OF WALL LEANING DISTANCE TOWARD CHANNEL IN INCHES, SEE SHEETS SL101 TO SL207 FOR CONCRETE LINING

PHOTO LEGEND:

- A1 — WALL "A" ELEVATION PHOTO IDENTIFICATION SEE FLATTEN VIEW FOR PHOTO LOCATION
- B1 — WALL "B" ELEVATION PHOTO IDENTIFICATION SEE FLATTEN VIEW FOR PHOTO LOCATION
- F1 — CHANNEL FLOOR PHOTO IDENTIFICATION SEE FLOOR PLAN VIEW FOR PHOTO LOCATION

B1



B2



B3



F1



F2



F3



A1



A2



A3



SPALL REPAIR CHART

MARK	LOCATION	REPAIR TYPE	SPALL DIMENSION L	SPALL DIMENSION W	SPALL DIMENSION D	SPALL VOLUME	SPALL CENTER COORDINATE X	SPALL CENTER COORDINATE Y OR Z	RATING
"SP-1"	WALL "A"	[*]	50	21	3	3150	20	5	7
"SP-2"	WALL "A"	[*]	132	12	4	6336	22	6.5	6
"SP-3"	WALL "A"	[*]	132	12	3	4752	44	6.5	6
"SP-4"	WALL "A"	[*]	24	12	2	576	58	6.5	7
"SP-5"	WALL "A"	[*]	18	43	2	1548	60.5	2.5	7
"SP-6"	WALL "A"	[*]	32	24	2	1536	69	2	7
"SP-7"	WALL "B"	[*]	48	8	3	1152	6.5	6.5	7
"SP-8"	WALL "B"	[*]	32	32	2	2048	38	3	7
"SP-9"	WALL "B"	[*]	54	51	2	5508	69	3	7
"SP-10"	WALL "B"	[*]	132	12	3	4752	69	6.5	7
"SP-11"	WALL "B"	[*]	30	8	2	480	86	6.5	7
"SP-12"	WALL "B"	[*]	24	36	2	1728	88	2	7
"SP-13"	WALL "B"	[*]	12	36	6	2592	98.5	4	6

CHAINLINK FENCE REPAIR CHART

MARK	LOCATION	REPAIR TYPE	POSTS	TOP RAIL	BOTTOM WIRE	BRACE	FABRIC
"CF-1"	WALL "B"	(D)	-	-	DAMAGED 50'	-	-

CRACK REPAIR CHART

MARK	LOCATION	REPAIR TYPE	GENERAL CRACKS (LF)	MAJOR CRACKS WIDTH (IN)	MAJOR CRACKS LENGTH (FT)	MAJOR CRACKS START PNT X	MAJOR CRACKS START PNT Y,Z	MAJOR CRACKS END PNT X	MAJOR CRACKS END PNT Y,Z	RATING
"GC-1"	WALL "A"	[*]	50	-	-	-	-	-	-	8
"GC-2"	FLOOR	[*]	95	-	-	-	-	-	-	8
"GC-3"	WALL "B"	[*]	70	-	-	-	-	-	-	8

NOTES:

1- CONCRETE LINING IS PROVIDED IN THIS SEGMENT SEE SHEET SL204

2- THERE IS NO SPALL AND CRACK REPAIRS IN THIS SEGMENT

GRAPHIC SCALES:

0 1' 2' 4' 8' 12' 16'

3/16"=1'-0"

REVISION NO.	DATE	REVISIONS	BY

ARTHER R DAR
LICENSED PROFESSIONAL ENGINEER
No. 7808-S
HAWAII U.S.A.

Exp. Date: 4-30-20

THIS WORK WAS PREPARED BY ME OR UNDER MY SUPERVISION AND CONSTRUCTION OF THIS PROJECT WILL BE UNDER MY OBSERVATION

DEPARTMENT OF HAWAIIAN HOMELAND

NANAKULI FLOOD CONTROL CHANNEL IMPROVEMENTS NANAKULI VALLEY, OAHU HAWAII

CHANNEL SEGMENT 155 REPAIR DETAILS - 2ND HALF

DESIGNED BY: TTP
DRAWN BY: AK, AP, DL
CHECKED BY: AD
SUPV:
DATE: 03/05/2019


HAWAII ENGINEERING GROUP, Inc.
Civil & Structural Engineers
1088 BISHOP STREET #2506
HONOLULU, HI 96813
Tel: 808-533-2092

JOB NO.

SHEET C155B
171 OF 225 SHTS


FILE ___ DRAWER ___ ___ FOLDER ___ ___

Plot date: 15-Apr-2020
Full Size Plot

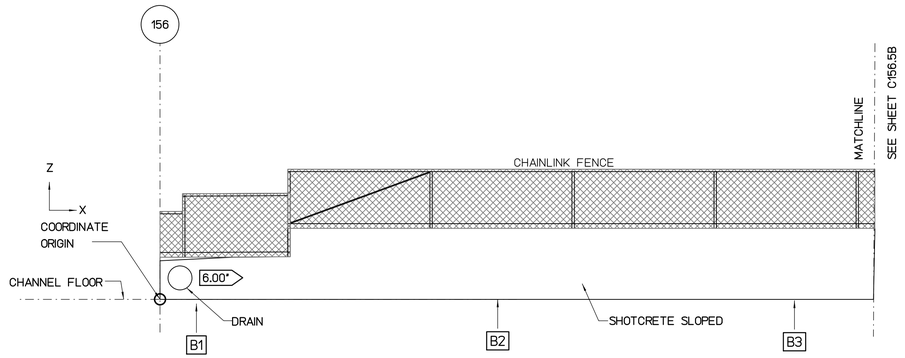


WALL "B" FLATTEN VIEW

SCALE : 3/16" = 1'-0"

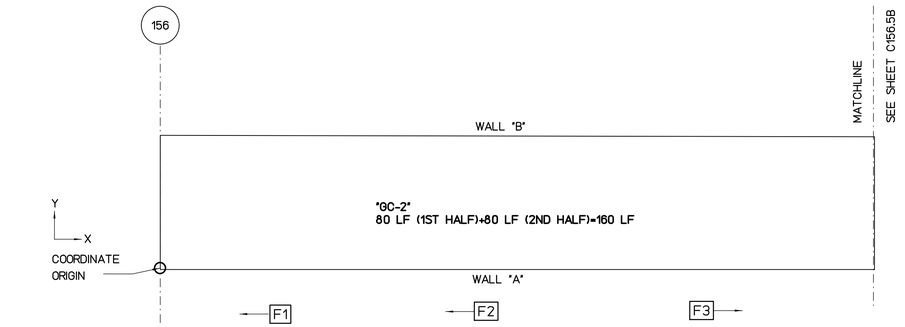

FLOOR PLAN VIEW

SCALE : 3/16" = 1'-0"

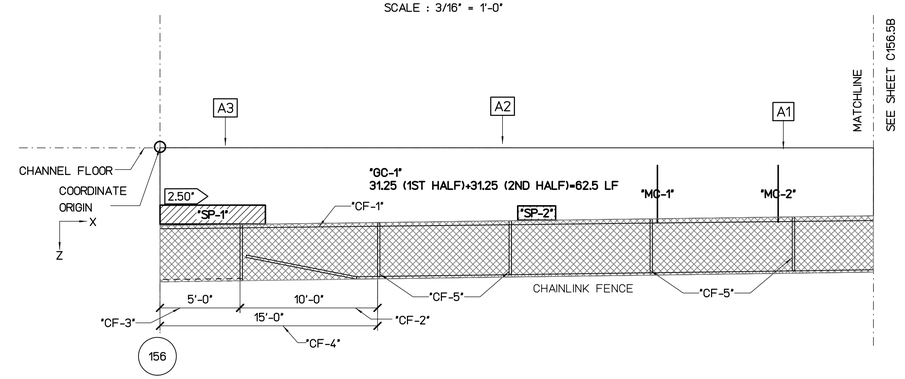

WALL "A" FLATTEN VIEW

SCALE : 3/16" = 1'-0"

REPAIR LEGEND AND NOTES:

- [2] CRACK AND SPALL REPAIR TYPES, SEE SHEETS SR201 AND SR202 FOR DETAILS. TYPE [*] INDICATES NO-REPAIR
- (A) CHAINLINK FENCE REPAIR TYPES, SEE SHEETS SF201 AND SF202 FOR DETAILS
- 1.0> TOP OF WALL LEANING DISTANCE TOWARD CHANNEL IN INCHES, SEE SHEETS SL101 TO SL207 FOR CONCRETE LINING

PHOTO LEGEND:

- [A1] WALL "A" ELEVATION PHOTO IDENTIFICATION SEE FLATTEN VIEW FOR PHOTO LOCATION
- [B1] WALL "B" ELEVATION PHOTO IDENTIFICATION SEE FLATTEN VIEW FOR PHOTO LOCATION
- [F1] CHANNEL FLOOR PHOTO IDENTIFICATION SEE FLOOR PLAN VIEW FOR PHOTO LOCATION

B1



B2



B3



F1



F2



F3



A1



A2



A3



SPALL REPAIR CHART

MARK	LOCATION	REPAIR TYPE	SPALL DIMENSION L	SPALL DIMENSION W	SPALL DIMENSION D	SPALL VOLUME	SPALL CENTER COORDINATE X	SPALL CENTER COORDINATE Y OR Z	RATING
"SP-1"	WALL "A"	[*]	89	16	3	4272	3.5	5	7
"SP-2"	WALL "A"	[*]	32	12	3	1152	26.5	5	7
"SP-3"	WALL "A"	[*]	14	9	2	252	52	5	7
"SP-4"	WALL "A"	[*]	10	14	2	280	55	5	7
"SP-5"	WALL "A"	[*]	10	14	2	280	56.5	5	7
"SP-6"	WALL "A"	[*]	28	10	2	560	62.5	5	7
"SP-7"	WALL "A"	[*]	16	11	2	352	83.5	5	7
"SP-8"	WALL "A"	[*]	40	36	3	1560	89	4.5	7
"SP-9"	WALL "A"	[*]	40	36	3	1080	90.5	3.5	7
"SP-10"	WALL "A"	[*]	13	7	3	273	92.5	5	7
"SP-11"	WALL "A"	[*]	14	9	2	252	95.5	5	7

CHAINLINK FENCE REPAIR CHART

MARK	LOCATION	REPAIR TYPE	POSTS	TOP RAIL	BOTTOM WIRE	BRACE	FABRIC
"CF-1"	WALL "A"	(D)	-	-	DAMAGED 50'	-	-
"CF-2"	WALL "A"	(C)	-	DAMAGED 10'	-	-	-
"CF-3"	WALL "A"	(C)	-	MISSING 5'	-	-	-
"CF-4"	WALL "A"	(E)	-	-	-	-	DAMAGED 15'x4'
"CF-5"	WALL "A"	(A)	BENT 4	-	-	-	-

CRACK REPAIR CHART

MARK	LOCATION	REPAIR TYPE	GENERAL CRACKS (LF)	MAJOR CRACKS WIDTH (IN)	MAJOR CRACKS LENGTH (FT)	MAJOR CRACKS START PNT X	MAJOR CRACKS START PNT Y,Z	MAJOR CRACKS END PNT X	MAJOR CRACKS END PNT Y,Z	RATING
"MC-1"	WALL "A"	[*]	-	0.06	5	35	1.5	35	5.5	7
"MC-2"	WALL "A"	[*]	-	0.06	5	43.5	1.5	43.5	5.5	7
"MC-3"	WALL "A"	[*]	-	0.06	5	75	1.5	75	5.5	7
"GC-1"	WALL "A"	[*]	62.5	-	-	-	-	-	-	8
"GC-2"	FLOOR	[*]	160	-	-	-	-	-	-	8

NOTES:

1- CONCRETE LINING IS PROVIDED IN THIS SEGMENT SEE SHEET SL204

2- THERE IS NO SPALL AND CRACK REPAIRS IN THIS SEGMENT

GRAPHIC SCALES:

0 1' 2' 4' 8' 12' 16'

3/16"=1'-0"

REVISION NO.	DATE	REVISIONS	BY

ARTHER R. DAR
LICENSED PROFESSIONAL ENGINEER
No. 7808-S
HAWAII U.S.A.
Exp. Date: 4-30-20

THIS WORK WAS PREPARED BY ME OR UNDER MY SUPERVISION AND CONSTRUCTION OF THIS PROJECT WILL BE UNDER MY OBSERVATION

DEPARTMENT OF HAWAIIAN HOMELAND

NANAKULI FLOOD CONTROL CHANNEL IMPROVEMENTS NANAKULI VALLEY, OAHU HAWAII

CHANNEL SEGMENT 156.5 REPAIR DETAILS - 1ST HALF

DESIGNED BY:	TTP
DRAWN BY:	AK, AP, DL
CHECKED BY:	AD
SUPV:	
DATE:	03/05/2019

HAWAII ENGINEERING GROUP, Inc.
Civil & Structural Engineers
1088 BISHOP STREET #2506
HONOLULU, HI 96813
Tel: 808-533-2092


JOB NO.

SHEET C156.5A

174 OF 225 SHTS


FILE ___ DRAWER ___ ___ FOLDER ___ ___

Plot date: 15-Apr-2020
Full Size Plot

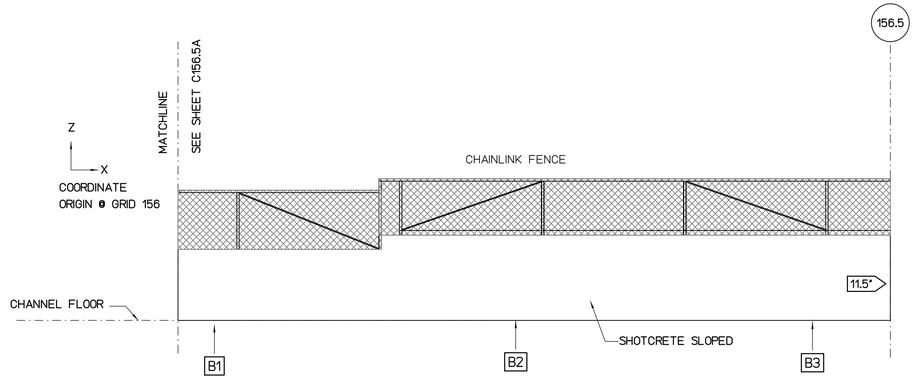


WALL "B" FLATTEN VIEW

SCALE : 3/16" = 1'-0"

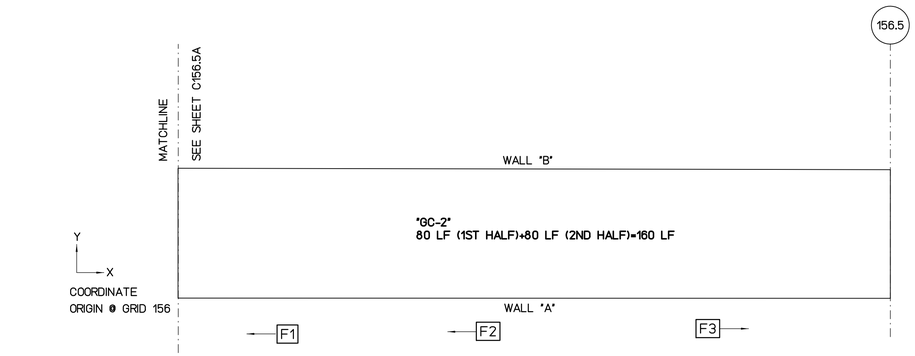

FLOOR PLAN VIEW

SCALE : 3/16" = 1'-0"

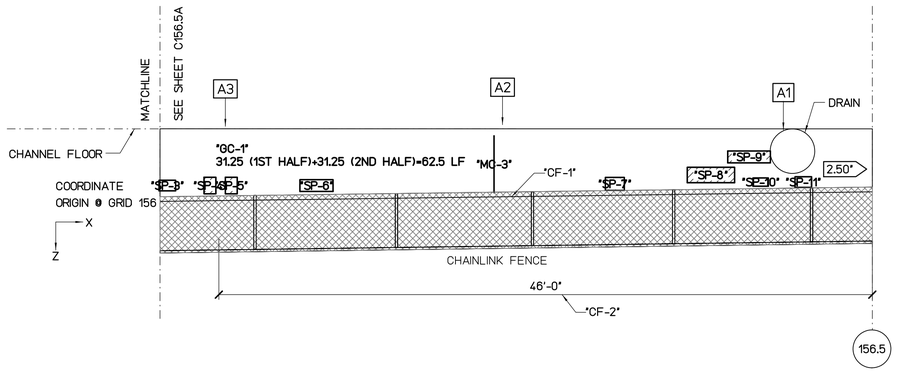

WALL "A" FLATTEN VIEW

SCALE : 3/16" = 1'-0"

REPAIR LEGEND AND NOTES:

- 2 — CRACK AND SPALL REPAIR TYPES, SEE SHEETS SR201 AND SR202 FOR DETAILS. TYPE [*] INDICATES NO-REPAIR
- (A) — CHAINLINK FENCE REPAIR TYPES, SEE SHEETS SF201 AND SF202 FOR DETAILS
- 1.0 — TOP OF WALL LEANING DISTANCE TOWARD CHANNEL IN INCHES, SEE SHEETS SL101 TO SL207 FOR CONCRETE LINING

PHOTO LEGEND:

- A1 — WALL "A" ELEVATION PHOTO IDENTIFICATION SEE FLATTEN VIEW FOR PHOTO LOCATION
- B1 — WALL "B" ELEVATION PHOTO IDENTIFICATION SEE FLATTEN VIEW FOR PHOTO LOCATION
- F1 — CHANNEL FLOOR PHOTO IDENTIFICATION SEE FLOOR PLAN VIEW FOR PHOTO LOCATION

B1



B2



B3



F1



F2



F3



A1



A2



A3



SPALL REPAIR CHART

MARK	LOCATION	REPAIR TYPE	SPALL DIMENSION L	SPALL DIMENSION W	SPALL DIMENSION D	SPALL VOLUME	SPALL CENTER COORDINATE X	SPALL CENTER COORDINATE Y OR Z	RATING
"SP-1"	WALL "A"	[*]	89	16	3	4272	3.5	5	7
"SP-2"	WALL "A"	[*]	32	12	3	1152	26.5	5	7
"SP-3"	WALL "A"	[*]	14	9	2	252	52	5	7
"SP-4"	WALL "A"	[*]	10	14	2	280	55	5	7
"SP-5"	WALL "A"	[*]	10	14	2	280	56.5	5	7
"SP-6"	WALL "A"	[*]	28	10	2	560	62.5	5	7
"SP-7"	WALL "A"	[*]	16	11	2	352	83.5	5	7
"SP-8"	WALL "A"	[*]	40	13	3	1560	89	4.5	7
"SP-9"	WALL "A"	[*]	36	10	3	1080	90.5	3.5	7
"SP-10"	WALL "A"	[*]	13	7	3	273	92.5	5	7
"SP-11"	WALL "A"	[*]	14	9	2	252	95.5	5	7

CHAINLINK FENCE REPAIR CHART

MARK	LOCATION	REPAIR TYPE	POSTS	TOP RAIL	BOTTOM WIRE	BRACE	FABRIC
"CF-1"	WALL "A"	(D)	-	-	DAMAGED 50'	-	-
"CF-2"	WALL "A"	(E)	-	-	-	-	DAMAGED 46'x4'

CRACK REPAIR CHART

MARK	LOCATION	REPAIR TYPE	GENERAL CRACKS (LF)	MAJOR CRACKS WIDTH (IN)	MAJOR CRACKS LENGTH (FT)	MAJOR CRACKS START PNT X	MAJOR CRACKS START PNT Y,Z	MAJOR CRACKS END PNT X	MAJOR CRACKS END PNT Y,Z	RATING
"MC-1"	WALL "A"	[*]	-	0.06	5	35	1.5	35	5.5	7
"MC-2"	WALL "A"	[*]	-	0.06	5	43.5	1.5	43.5	5.5	7
"MC-3"	WALL "A"	[*]	-	0.06	5	75	1.5	75	5.5	7
"GC-1"	WALL "A"	[*]	62.5	-	-	-	-	-	-	8
"GC-2"	FLOOR	[*]	160	-	-	-	-	-	-	8

NOTES:

1- CONCRETE LINING IS PROVIDED IN THIS SEGMENT SEE SHEET SL204

2- THERE IS NO SPALL AND CRACK REPAIRS IN THIS SEGMENT

GRAPHIC SCALES:

0 1' 2' 4' 8' 12' 16'

3/16"=1'-0"

REVISION NO.	DATE	REVISIONS	BY

ATHER R. DAR
LICENSED PROFESSIONAL ENGINEER
No. 7808-S
HAWAII U.S.A.

Exp. Date: 4-30-20

THIS WORK WAS PREPARED BY ME OR UNDER MY SUPERVISION AND CONSTRUCTION OF THIS PROJECT WILL BE UNDER MY OBSERVATION

DEPARTMENT OF HAWAIIAN HOMELAND

NANAKULI FLOOD CONTROL CHANNEL IMPROVEMENTS NANAKULI VALLEY, OAHU HAWAII

CHANNEL SEGMENT 156.5 REPAIR DETAILS - 2ND HALF

DESIGNED BY:	TTP
DRAWN BY:	AK, AP, DL
CHECKED BY:	AD
SUPV:	
DATE:	03/05/2019

HAWAII ENGINEERING GROUP, Inc.
Civil & Structural Engineers
1088 BISHOP STREET #2506
HONOLULU, HI 96813
Tel: 808-533-2092


JOB NO.

SHEET C156.5B

175 OF 225 SHTS


FILE ___ DRAWER ___ ___ FOLDER ___ ___

Plot date: 15-Apr-2020
Full Size Plot

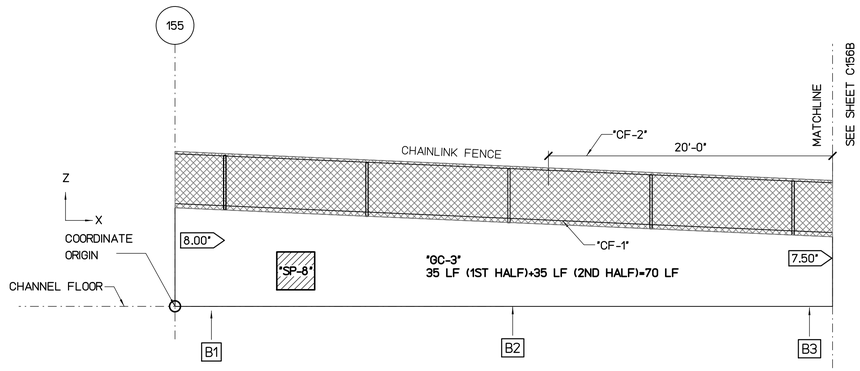


WALL "B" FLATTEN VIEW

SCALE : 3/16" = 1'-0"

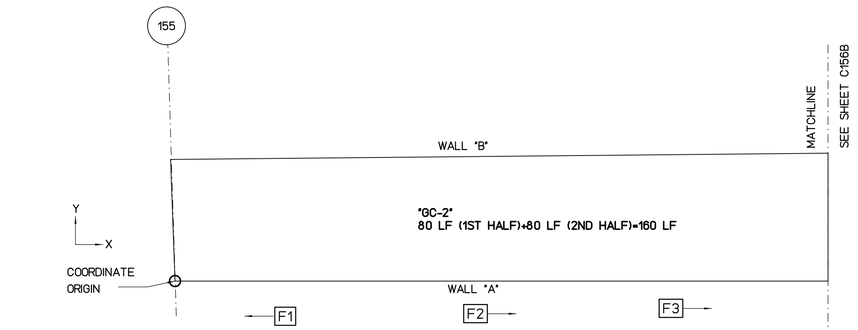

FLOOR PLAN VIEW

SCALE : 3/16" = 1'-0"

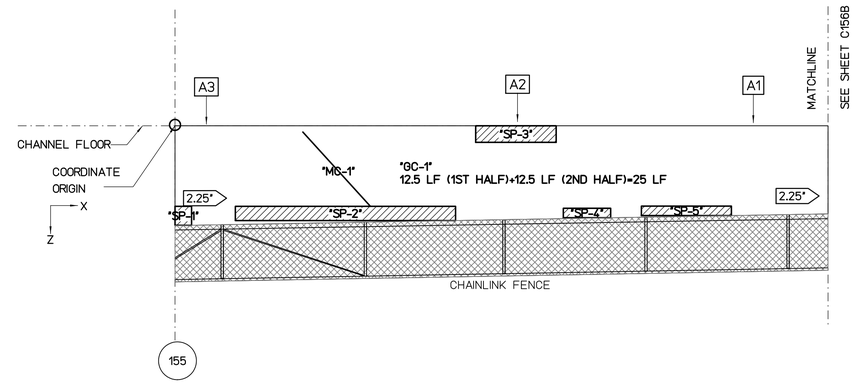

WALL "A" FLATTEN VIEW

SCALE : 3/16" = 1'-0"

REPAIR LEGEND AND NOTES:

- [2] CRACK AND SPALL REPAIR TYPES, SEE SHEETS SR201 AND SR202 FOR DETAILS. TYPE [*] INDICATES NO-REPAIR
- (A) CHAINLINK FENCE REPAIR TYPES, SEE SHEETS SF201 AND SF202 FOR DETAILS
- <1.0> TOP OF WALL LEANING DISTANCE TOWARD CHANNEL IN INCHES, SEE SHEETS SL101 TO SL207 FOR CONCRETE LINING

PHOTO LEGEND:

- [A1] WALL "A" ELEVATION PHOTO IDENTIFICATION SEE FLATTEN VIEW FOR PHOTO LOCATION
- [B1] WALL "B" ELEVATION PHOTO IDENTIFICATION SEE FLATTEN VIEW FOR PHOTO LOCATION
- [F1] CHANNEL FLOOR PHOTO IDENTIFICATION SEE FLOOR PLAN VIEW FOR PHOTO LOCATION

B1



B2



B3



F1



F2



F3



A1



A2



A3



SPALL REPAIR CHART

MARK	LOCATION	REPAIR TYPE	SPALL DIMENSION L	SPALL DIMENSION W	SPALL DIMENSION D	SPALL VOLUME	SPALL CENTER COORDINATE X	SPALL CENTER COORDINATE Y OR Z	RATING
"SP-1"	WALL "A"	[*]	14	16	2	448	0.6	6.4	7
"SP-2"	WALL "A"	[*]	186	12	4	8928	12	6.2	6
"SP-3"	WALL "A"	[*]	68	14	4	3808	24	0.6	6
"SP-4"	WALL "A"	[*]	40	8	3	960	29	6.2	7
"SP-5"	WALL "A"	[*]	76	8	3	1824	36	6	7
"SP-6"	WALL "A"	[*]	34	9	3	918	47	6.5	7
"SP-7"	WALL "A"	[*]	312	12	4	14976	77	5.5	6
"SP-8"	WALL "B"	[*]	32	32	3	3072	8.5	2.5	7
"SP-9"	WALL "B"	[*]	336	24	4	32256	65	6.5	6
"SP-10"	WALL "B"	[*]	43	10	3	1290	79.5	0.5	7
"SP-11"	WALL "B"	[*]	26	9	3	702	88	0.5	7
"SP-12"	WALL "B"	[*]	48	36	6	10368	92	4.5	5

CHAINLINK FENCE REPAIR CHART

MARK	LOCATION	REPAIR TYPE	POSTS	TOP RAIL	BOTTOM WIRE	BRACE	FABRIC
"CF-1"	WALL "B"	(D)	-	-	DAMAGED 46'	-	-
"CF-2"	WALL "B"	(E)	-	-	-	-	DAMAGED 20'x4'

CRACK REPAIR CHART

MARK	LOCATION	REPAIR TYPE	GENERAL CRACKS (LF)	MAJOR CRACKS WIDTH (IN)	MAJOR CRACKS LENGTH (FT)	MAJOR CRACKS START PNT X	MAJOR CRACKS START PNT Y,Z	MAJOR CRACKS END PNT X	MAJOR CRACKS END PNT Y,Z	RATING
"MC-1"	WALL "A"	[*]	-	0.19	7	9	0.5	14	6	7
"GC-1"	WALL "A"	[*]	25	-	-	-	-	-	-	8
"GC-2"	FLOOR	[*]	160	-	-	-	-	-	-	8
"GC-3"	WALL "B"	[*]	70	-	-	-	-	-	-	8

NOTES:

1- CONCRETE LINING IS PROVIDED IN THIS SEGMENT SEE SHEET SL204

2- THERE IS NO SPALL AND CRACK REPAIRS IN THIS SEGMENT

GRAPHIC SCALES:

0 1' 2' 4' 8' 12' 16'

3/16"=1'-0"

REVISION NO.	DATE	REVISIONS	BY

ATHER R. DAR
LICENSED PROFESSIONAL ENGINEER
No. 7808-S
HAWAII U.S.A.

Exp. Date: 4-30-20

THIS WORK WAS PREPARED BY ME OR UNDER MY SUPERVISION AND CONSTRUCTION OF THIS PROJECT WILL BE UNDER MY OBSERVATION

DEPARTMENT OF HAWAIIAN HOMELAND

NANAKULI FLOOD CONTROL CHANNEL IMPROVEMENTS NANAKULI VALLEY, OAHU HAWAII

CHANNEL SEGMENT [156] REPAIR DETAILS - 1ST HALF

DESIGNED BY:	TTP
DRAWN BY:	AK, AP, DL
CHECKED BY:	AD
SUPV:	
DATE:	03/05/2019

HAWAII ENGINEERING GROUP, Inc.
Civil & Structural Engineers
1088 BISHOP STREET #2506
HONOLULU, HI 96813
Tel: 808-533-2092


JOB NO.

SHEET C156A

172 OF 225 SHTS


FILE ___ DRAWER ___ ___ FOLDER ___ ___

Plot date: 15-Apr-2020
Full Size Plot

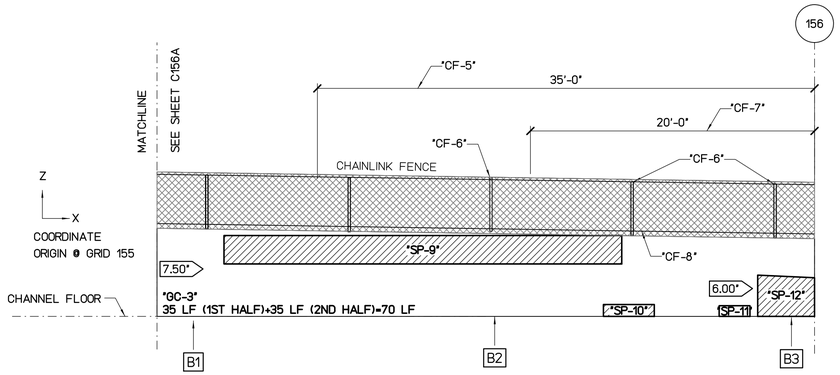


WALL "B" FLATTEN VIEW

SCALE : 3/16" = 1'-0"

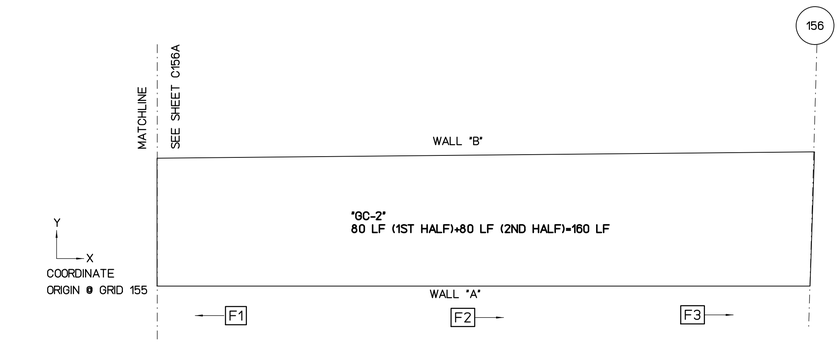

FLOOR PLAN VIEW

SCALE : 3/16" = 1'-0"

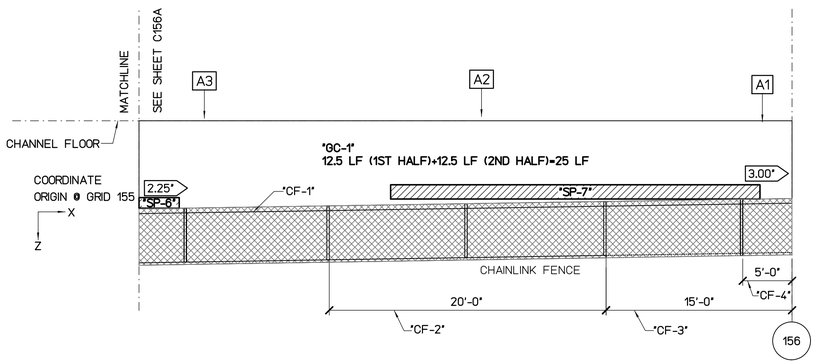

WALL "A" FLATTEN VIEW

SCALE : 3/16" = 1'-0"

REPAIR LEGEND AND NOTES:

- 2 — CRACK AND SPALL REPAIR TYPES, SEE SHEETS SR201 AND SR202 FOR DETAILS. TYPE ⊠ INDICATES NO-REPAIR
- Ⓐ — CHAINLINK FENCE REPAIR TYPES, SEE SHEETS SF201 AND SF202 FOR DETAILS
- 1.0 — TOP OF WALL LEANING DISTANCE TOWARD CHANNEL IN INCHES, SEE SHEETS SL101 TO SL207 FOR CONCRETE LINING

PHOTO LEGEND:

- A1 — WALL "A" ELEVATION PHOTO IDENTIFICATION SEE FLATTEN VIEW FOR PHOTO LOCATION
- B1 — WALL "B" ELEVATION PHOTO IDENTIFICATION SEE FLATTEN VIEW FOR PHOTO LOCATION
- F1 — CHANNEL FLOOR PHOTO IDENTIFICATION SEE FLOOR PLAN VIEW FOR PHOTO LOCATION

B1



B2



B3



F1



F2



F3



A1



A2



A3



SPALL REPAIR CHART

MARK	LOCATION	REPAIR TYPE	SPALL DIMENSION L	SPALL DIMENSION W	SPALL DIMENSION D	SPALL VOLUME	SPALL CENTER COORDINATE X	SPALL CENTER COORDINATE Y OR Z	RATING
"SP-1"	WALL "A"	⊠	14	16	2	448	0.6	6.4	7
"SP-2"	WALL "A"	⊠	186	12	4	8928	12	6.2	6
"SP-3"	WALL "A"	⊠	68	14	4	3808	24	0.6	6
"SP-4"	WALL "A"	⊠	40	8	3	960	29	6.2	7
"SP-5"	WALL "A"	⊠	76	8	3	1824	36	6	7
"SP-6"	WALL "A"	⊠	34	9	3	918	47	6.5	7
"SP-7"	WALL "A"	⊠	312	12	4	14976	77	5.5	6
"SP-8"	WALL "B"	⊠	32	32	3	3072	8.5	2.5	7
"SP-9"	WALL "B"	⊠	336	24	4	32256	65	6.5	6
"SP-10"	WALL "B"	⊠	43	10	3	1290	79.5	0.5	7
"SP-11"	WALL "B"	⊠	26	9	3	702	88	0.5	7
"SP-12"	WALL "B"	⊠	48	36	6	10368	92	4.5	5

CHAINLINK FENCE REPAIR CHART

MARK	LOCATION	REPAIR TYPE	POSTS	TOP RAIL	BOTTOM WIRE	BRACE	FABRIC
"CF-1"	WALL "A"	Ⓓ	-	-	DAMAGED 46'	-	-
"CF-2"	WALL "A"	Ⓔ	-	-	-	-	DAMAGED 20'x4'
"CF-3"	WALL "A"	Ⓒ	-	MISSING 15'	-	-	-
"CF-4"	WALL "A"	Ⓔ	-	-	-	-	DAMAGED 5'x4'
"CF-5"	WALL "B"	Ⓔ	-	-	-	-	DAMAGED 35'x4'
"CF-6"	WALL "B"	Ⓐ	DAMAGED 3	-	-	-	-
"CF-7"	WALL "B"	Ⓒ	-	DAMAGED 20'	-	-	-
"CF-8"	WALL "B"	Ⓓ	-	-	DAMAGED 46'	-	-

CRACK REPAIR CHART

MARK	LOCATION	REPAIR TYPE	GENERAL CRACKS (LF)	MAJOR CRACKS WIDTH (IN)	MAJOR CRACKS LENGTH (FT)	MAJOR CRACKS START PNT X	MAJOR CRACKS START PNT Y,Z	MAJOR CRACKS END PNT X	MAJOR CRACKS END PNT Y,Z	RATING
"MC-1"	WALL "A"	⊠	-	0.19	7	9	0.5	14	6	7
"GC-1"	WALL "A"	⊠	25	-	-	-	-	-	-	8
"GC-2"	FLOOR	⊠	160	-	-	-	-	-	-	8
"GC-3"	WALL "B"	⊠	70	-	-	-	-	-	-	8

NOTES:

1- CONCRETE LINING IS PROVIDED IN THIS SEGMENT SEE SHEET SL204

2- THERE IS NO SPALL AND CRACK REPAIR IN THIS SEGMENT

GRAPHIC SCALES:

0 1' 2' 4' 8' 12' 16'

3/16"=1'-0"

REVISION NO.	DATE	REVISIONS	BY

ATHER R. DAR
LICENSED PROFESSIONAL ENGINEER
No. 7808-S
HAWAII U.S.A.
Exp. Date: 4-30-20

THIS WORK WAS PREPARED BY ME OR UNDER MY SUPERVISION AND CONSTRUCTION OF THIS PROJECT WILL BE UNDER MY OBSERVATION

DEPARTMENT OF HAWAIIAN HOMELAND

NANAKULI FLOOD CONTROL CHANNEL IMPROVEMENTS NANAKULI VALLEY, OAHU HAWAII

CHANNEL SEGMENT 156 REPAIR DETAILS - 2ND HALF

DESIGNED BY:	TTP
DRAWN BY:	AK, AP, DL
CHECKED BY:	AD
SUPV:	
DATE:	03/05/2019

HAWAII ENGINEERING GROUP, Inc.
Civil & Structural Engineers
1088 BISHOP STREET #2506
HONOLULU, HI 96813
Tel: 808-533-2092


JOB NO.

SHEET C156B

173OF 225 SHTS


FILE ___ ___ DRAWER ___ ___ ___ FOLDER ___ ___

Plot date: 15-Apr-2020
Full Size Plot

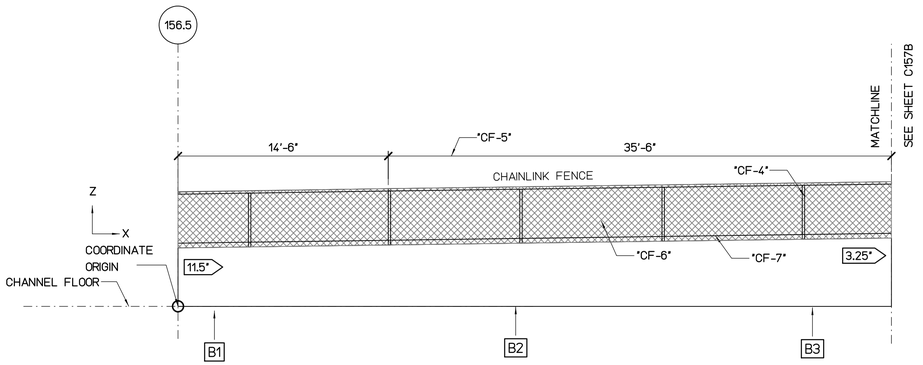


WALL "B" FLATTEN VIEW

SCALE : 3/16" = 1'-0"

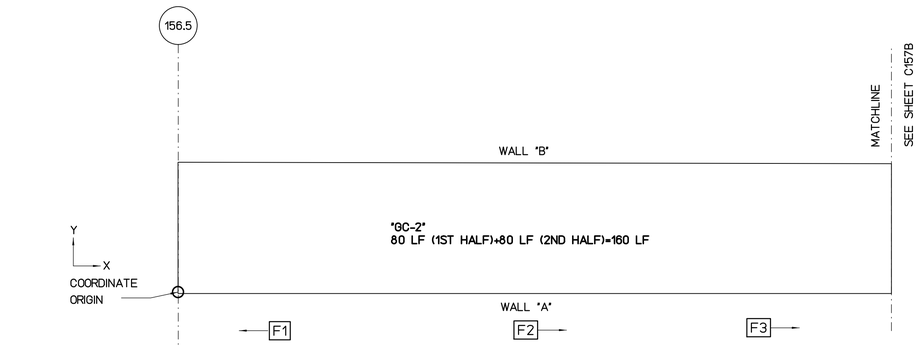

FLOOR PLAN VIEW

SCALE : 3/16" = 1'-0"

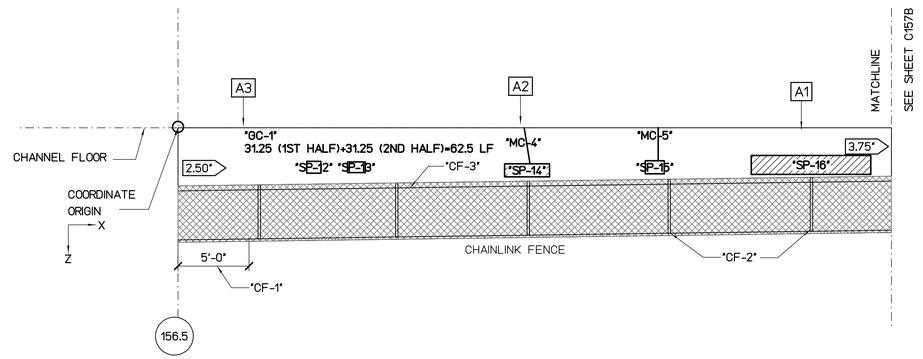

WALL "A" FLATTEN VIEW

SCALE : 3/16" = 1'-0"

REPAIR LEGEND AND NOTES:

- 2 — CRACK AND SPALL REPAIR TYPES, SEE SHEETS SR201 AND SR202 FOR DETAILS. TYPE ⊠ INDICATES NO-REPAIR
- Ⓐ — CHAINLINK FENCE REPAIR TYPES, SEE SHEETS SF201 AND SF202 FOR DETAILS
- 1.0 — TOP OF WALL LEANING DISTANCE TOWARD CHANNEL IN INCHES, SEE SHEETS SL101 TO SL207 FOR CONCRETE LINING

PHOTO LEGEND:

- A1 — WALL "A" ELEVATION PHOTO IDENTIFICATION SEE FLATTEN VIEW FOR PHOTO LOCATION
- B1 — WALL "B" ELEVATION PHOTO IDENTIFICATION SEE FLATTEN VIEW FOR PHOTO LOCATION
- F1 — CHANNEL FLOOR PHOTO IDENTIFICATION SEE FLOOR PLAN VIEW FOR PHOTO LOCATION

ALL PARTS HAVE BEEN REPLACED AFTER THE PHOTOS

B1



B2



B3



F1



F2



F3



A1



A2



A3



SPALL REPAIR CHART

MARK	LOCATION	REPAIR TYPE	SPALL DIMENSION L	SPALL DIMENSION W	SPALL DIMENSION D	SPALL VOLUME	SPALL CENTER COORDINATE X	SPALL CENTER COORDINATE Y OR Z	RATING
"SP-12"	WALL "A"	⊠	12	10	2	240	110	5	7
"SP-13"	WALL "A"	⊠	15	9	2	270	113	5	7
"SP-14"	WALL "A"	⊠	38	11	3	1254	125	5	7
"SP-15"	WALL "A"	⊠	16	11	3	528	134	5	7
"SP-16"	WALL "A"	⊠	101	16	4	6464	145	5	7
"SP-17"	WALL "A"	⊠	32	11	3	1056	166	5	7
"SP-18"	WALL "A"	⊠	159	13	4	8268	181	5	7
"SP-19"	WALL "A"	⊠	24	11	2	528	194.5	5	7
"SP-20"	WALL "A"	⊠	57	11	2	1254	199	5	7
"SP-21"	WALL "B"	⊠	17	10	2	340	187	5	7
"SP-22"	WALL "B"	⊠	58	11	3	1914	199	5	7

CHAINLINK FENCE REPAIR CHART

MARK	LOCATION	REPAIR TYPE	POSTS	TOP RAIL	BOTTOM WIRE	BRACE	FABRIC
"CF-1"	WALL "A"	Ⓒ	-	DAMAGED 5'	-	-	-
"CF-2"	WALL "A"	Ⓐ	DAMAGED 2	-	-	-	-
"CF-3"	WALL "A"	Ⓓ	-	-	DAMAGED 50'	-	-
"CF-4"	WALL "B"	Ⓐ	DAMAGED 4	-	-	-	-
"CF-5"	WALL "B"	Ⓒ	-	DAMAGED 35'-6"	-	-	-
"CF-6"	WALL "B"	Ⓔ	-	-	-	-	DAMAGED 25'x4'
"CF-7"	WALL "B"	Ⓓ	-	-	DAMAGED 35'-6"	-	-

CRACK REPAIR CHART

MARK	LOCATION	REPAIR TYPE	GENERAL CRACKS (LF)	MAJOR CRACKS WIDTH (IN)	MAJOR CRACKS LENGTH (FT)	MAJOR CRACKS START PNT X	MAJOR CRACKS START PNT Y,Z	MAJOR CRACKS END PNT X	MAJOR CRACKS END PNT Y,Z	RATING
"MC-4"	WALL "A"	⊠	-	0.06	5	124.5	1.5	125	5	7
"MC-5"	WALL "A"	⊠	-	0.06	4	134	1	134	4.5	7
"GC-1"	WALL "A"	⊠	62.5	-	-	-	-	-	-	8
"GC-2"	FLOOR	⊠	160	-	-	-	-	-	-	8

NOTES:

1- CONCRETE LINING IS PROVIDED IN THIS SEGMENT SEE SHEET SL205

2- THERE IS NO SPALL AND CRACK REPAIRS IN THIS SEGMENT

GRAPHIC SCALES:

0 1' 2' 4' 8' 12' 16'

3/16"=1'-0"

REVISION NO.	DATE	REVISIONS	BY

ATHER R. DAR
LICENSED PROFESSIONAL ENGINEER
No. 7808-S
HAWAII U.S.A.
Exp. Date: 4-30-20

THIS WORK WAS PREPARED BY ME OR UNDER MY SUPERVISION AND CONSTRUCTION OF THIS PROJECT WILL BE UNDER MY OBSERVATION

DEPARTMENT OF HAWAIIAN HOMELAND

NANAKULI FLOOD CONTROL CHANNEL IMPROVEMENTS NANAKULI VALLEY, OAHU HAWAII

CHANNEL SEGMENT 157 REPAIR DETAILS - 1ST HALF

DESIGNED BY:	TTP
DRAWN BY:	AK, AP, DL
CHECKED BY:	AD
SUPV:	
DATE:	03/05/2019

HAWAII ENGINEERING GROUP, Inc.
Civil & Structural Engineers
1088 BISHOP STREET #2506
HONOLULU, HI 96813
Tel: 808-533-2092


JOB NO.

SHEET C157A

176OF 225 SHTS


FILE ___ DRAWER ___ ___ FOLDER ___ ___

Plot date: 15-Apr-2020
Full Size Plot

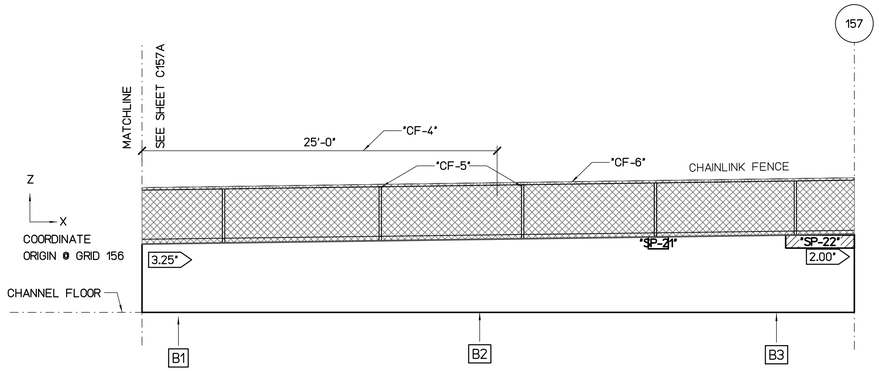


WALL "B" FLATTEN VIEW

SCALE : 3/16" = 1'-0"

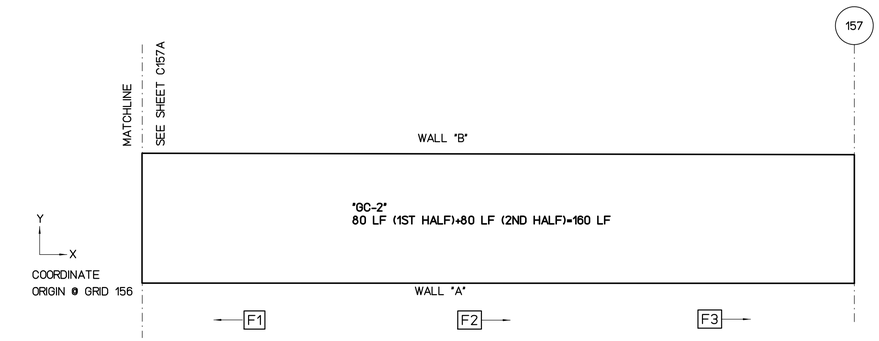

FLOOR PLAN VIEW

SCALE : 3/16" = 1'-0"

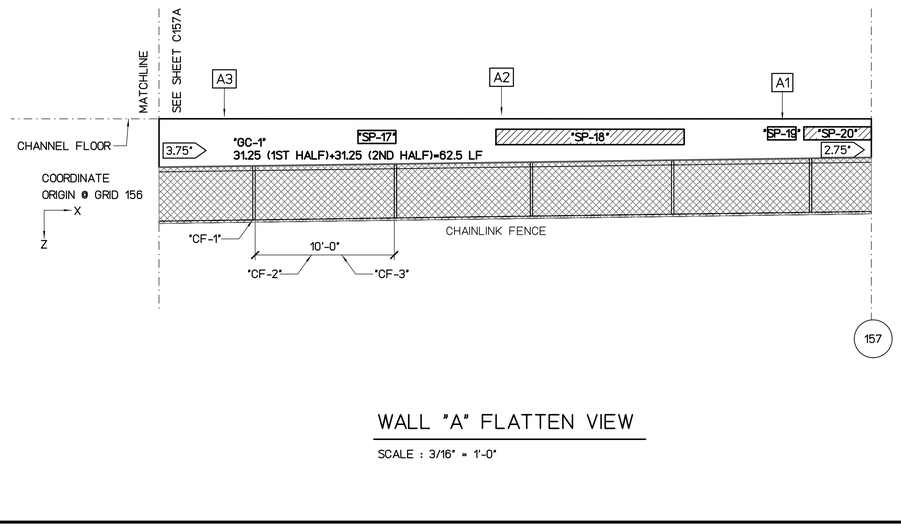

WALL "A" FLATTEN VIEW

SCALE : 3/16" = 1'-0"

REPAIR LEGEND AND NOTES:

- 2 — CRACK AND SPALL REPAIR TYPES, SEE SHEETS SR201 AND SR202 FOR DETAILS. TYPE [*] INDICATES NO-REPAIR
- (A) — CHAINLINK FENCE REPAIR TYPES, SEE SHEETS SF201 AND SF202 FOR DETAILS
- 1.0 — TOP OF WALL LEANING DISTANCE TOWARD CHANNEL IN INCHES, SEE SHEETS SL101 TO SL207 FOR CONCRETE LINING

PHOTO LEGEND:

- A1 — WALL "A" ELEVATION PHOTO IDENTIFICATION SEE FLATTEN VIEW FOR PHOTO LOCATION
- B1 — WALL "B" ELEVATION PHOTO IDENTIFICATION SEE FLATTEN VIEW FOR PHOTO LOCATION
- F1 — CHANNEL FLOOR PHOTO IDENTIFICATION SEE FLOOR PLAN VIEW FOR PHOTO LOCATION

B1




B2




B3



F1

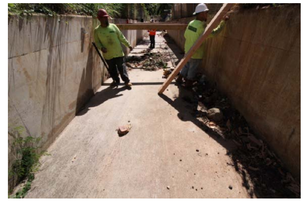

F2

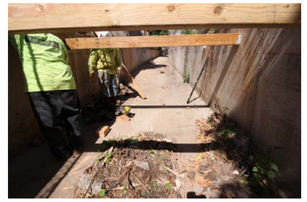

F3



A1



A2



A3



SPALL REPAIR CHART

MARK	LOCATION	REPAIR TYPE	SPALL DIMENSION L	SPALL DIMENSION W	SPALL DIMENSION D	SPALL VOLUME	SPALL CENTER COORDINATE X	SPALL CENTER COORDINATE Y OR Z	RATING
"SP-12"	WALL "A"	[*]	12	10	2	240	110	5	7
"SP-13"	WALL "A"	[*]	15	9	2	270	113	5	7
"SP-14"	WALL "A"	[*]	38	11	3	1254	125	5	7
"SP-15"	WALL "A"	[*]	16	11	3	528	134	5	7
"SP-16"	WALL "A"	[*]	101	16	4	6464	145	5	7
"SP-17"	WALL "A"	[*]	32	11	3	1056	166	5	7
"SP-18"	WALL "A"	[*]	159	13	4	8268	181	5	7
"SP-19"	WALL "A"	[*]	24	11	2	528	194.5	5	7
"SP-20"	WALL "A"	[*]	57	11	2	1254	199	5	7
"SP-21"	WALL "B"	[*]	17	10	2	340	187	5	7
"SP-22"	WALL "B"	[*]	58	11	3	1914	199	5	7

CHAINLINK FENCE REPAIR CHART

MARK	LOCATION	REPAIR TYPE	POSTS	TOP RAIL	BOTTOM WIRE	BRACE	FABRIC
"CF-1"	WALL "A"	(A)	DAMAGED 1	-	-	-	-
"CF-2"	WALL "A"	(E)	-	-	-	-	DAMAGED 10'x4'
"CF-3"	WALL "A"	(C)	-	DAMAGED 10'	-	-	-
"CF-4"	WALL "B"	(E)	-	-	-	-	DAMAGED 25'x4'
"CF-5"	WALL "B"	(A)	BENT 2	-	-	-	-
"CF-6"	WALL "B"	(C)	-	DAMAGED 50'	-	-	-

CRACK REPAIR CHART

MARK	LOCATION	REPAIR TYPE	GENERAL CRACKS (LF)	MAJOR CRACKS WIDTH (IN)	MAJOR CRACKS LENGTH (FT)	START PNT X	START PNT Y,Z	END PNT X	END PNT Y,Z	RATING
"MC-4"	WALL "A"	[*]	-	0.06	5	124.5	1.5	125	5	7
"MC-5"	WALL "A"	[*]	-	0.06	4	134	1	134	4.5	7
"GC-1"	WALL "A"	[*]	62.5	-	-	-	-	-	-	8
"GC-2"	FLOOR	[*]	160	-	-	-	-	-	-	8

NOTES:

1- CONCRETE LINING IS PROVIDED IN THIS SEGMENT SEE SHEET SL205

2- THERE IS NO SPALL AND CRACK REPAIRS IN THIS SEGMENT

GRAPHIC SCALES:

0 1' 2' 4' 8' 12' 16'

3/16"=1'-0"

REVISION NO.	DATE	REVISIONS	BY

ATHER R. DAR
LICENSED PROFESSIONAL ENGINEER
No. 7808-S
HAWAII U.S.A.
Exp. Date: 4-30-20

THIS WORK WAS PREPARED BY ME OR UNDER MY SUPERVISION AND CONSTRUCTION OF THIS PROJECT WILL BE UNDER MY OBSERVATION

DEPARTMENT OF HAWAIIAN HOMELAND

NANAKULI FLOOD CONTROL CHANNEL IMPROVEMENTS NANAKULI VALLEY, OAHU HAWAII

CHANNEL SEGMENT 157 REPAIR DETAILS - 2ND HALF

DESIGNED BY:	TTP
DRAWN BY:	AK, AP, DL
CHECKED BY:	AD
SUPV:	
DATE:	03/05/2019

HAWAII ENGINEERING GROUP, Inc.
Civil & Structural Engineers
1088 BISHOP STREET #2506
HONOLULU, HI 96813
Tel: 808-533-2092


JOB NO.

SHEET C157B

177 OF 225 SHTS


FILE ___ DRAWER ___ ___ FOLDER ___ ___

Plot date: 15-Apr-2020
Full Size Plot

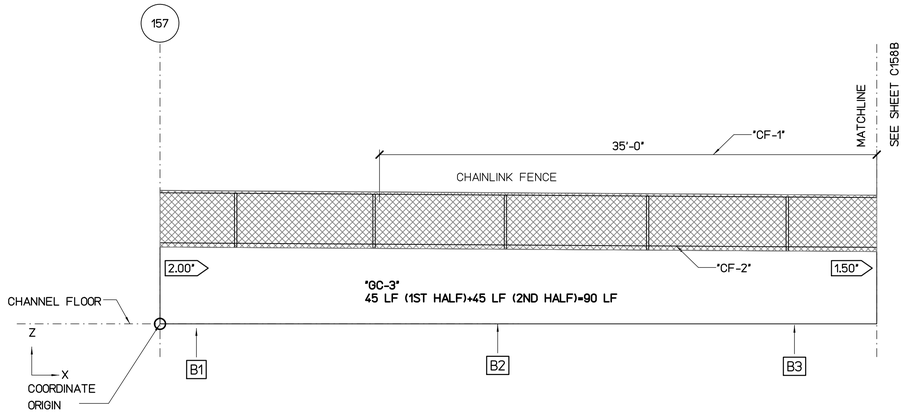

WALL "B" FLATTEN VIEW

SCALE : 3/16" = 1'-0"

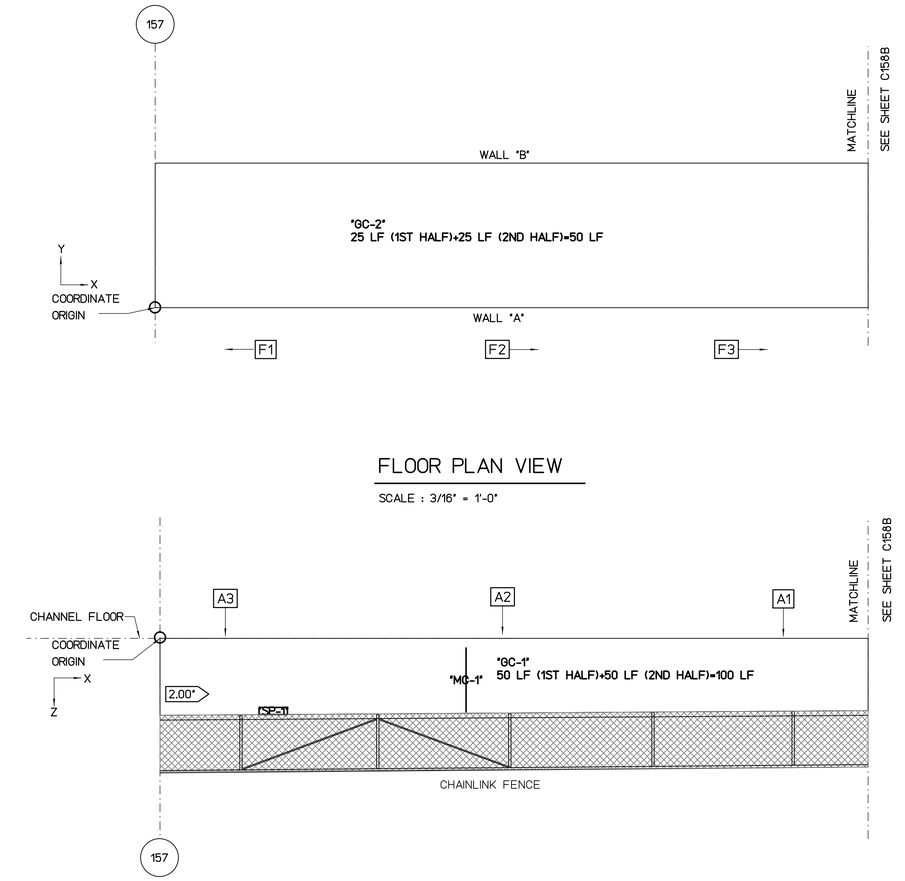

FLOOR PLAN VIEW

SCALE : 3/16" = 1'-0"

WALL "A" FLATTEN VIEW

SCALE : 3/16" = 1'-0"

REPAIR LEGEND AND NOTES:

- [2] CRACK AND SPALL REPAIR TYPES, SEE SHEETS SR201 AND SR202 FOR DETAILS. TYPE [*] INDICATES NO-REPAIR
- (A) CHAINLINK FENCE REPAIR TYPES, SEE SHEETS SF201 AND SF202 FOR DETAILS
- 1.0> TOP OF WALL LEANING DISTANCE TOWARD CHANNEL IN INCHES, SEE SHEETS SL101 TO SL207 FOR CONCRETE LINING

PHOTO LEGEND:

- [A1] WALL "A" ELEVATION PHOTO IDENTIFICATION SEE FLATTEN VIEW FOR PHOTO LOCATION
- [B1] WALL "B" ELEVATION PHOTO IDENTIFICATION SEE FLATTEN VIEW FOR PHOTO LOCATION
- [F1] CHANNEL FLOOR PHOTO IDENTIFICATION SEE FLOOR PLAN VIEW FOR PHOTO LOCATION

B1



B2



B3



F1



F2



F3



A1



A2



A3



SPALL REPAIR CHART

MARK	LOCATION	REPAIR TYPE	SPALL DIMENSION L	SPALL DIMENSION W	SPALL DIMENSION D	SPALL VOLUME	SPALL CENTER COORDINATE X	SPALL CENTER COORDINATE Y OR Z	RATING
"SP-1"	WALL "A"	[*]	24	6	3	432	8	5.5	7
"SP-2"	WALL "A"	[*]	92	12	3	3312	51	5	7
"SP-3"	WALL "A"	[*]	138	14	3	5796	79	5	7
"SP-4"	WALL "A"	[*]	92	14	3	3864	92	5	7
"SP-5"	WALL "B"	[*]	44	30	3	3960	85	4.5	7

CHAINLINK FENCE REPAIR CHART

MARK	LOCATION	REPAIR TYPE	POSTS	TOP RAIL	BOTTOM WIRE	BRACE	FABRIC
"CF-1"	WALL "B"	(E)	-	-	-	-	DAMAGED 35'x4'
"CF-2"	WALL "B"	(D)	-	-	DAMAGED 50'	-	-

CRACK REPAIR CHART

MARK	LOCATION	REPAIR TYPE	GENERAL CRACKS (LF)	MAJOR CRACKS WIDTH (IN)	MAJOR CRACKS LENGTH (FT)	MAJOR CRACKS START PNT X	MAJOR CRACKS START PNT Y,Z	MAJOR CRACKS END PNT X	MAJOR CRACKS END PNT Y,Z	RATING
"MC-1"	WALL "A"	[*]	-	0.19	5	23	1	23	5.5	7
"GC-1"	WALL "B"	[*]	90	-	-	-	-	-	-	8
"GC-2"	FLOOR	[*]	50	-	-	-	-	-	-	8
"GC-3"	WALL "A"	[*]	100	-	-	-	-	-	-	8

NOTES:

1- CONCRETE LINING IS PROVIDED IN THIS SEGMENT SEE SHEET SL205

2- THERE IS NO SPALL AND CRACK REPAIRS IN THIS SEGMENT

GRAPHIC SCALES:

0 1' 2' 4' 8' 12' 16'

3/16"=1'-0"

REVISION NO.	DATE	REVISIONS	BY

ARTHER R DAR
LICENSED PROFESSIONAL ENGINEER
No. 7808-S
HAWAII U.S.A.

Exp. Date: 4-30-20

THIS WORK WAS PREPARED BY ME OR UNDER MY SUPERVISION AND CONSTRUCTION OF THIS PROJECT WILL BE UNDER MY OBSERVATION

DEPARTMENT OF HAWAIIAN HOMELAND

NANAKULI FLOOD CONTROL CHANNEL IMPROVEMENTS NANAKULI VALLEY, OAHU HAWAII

CHANNEL SEGMENT [158] REPAIR DETAILS - 1ST HALF

DESIGNED BY:	TTP
DRAWN BY:	AK, AP, DL
CHECKED BY:	AD
SUPV:	
DATE:	03/05/2019

HAWAII ENGINEERING GROUP, Inc.
Civil & Structural Engineers
1088 BISHOP STREET #2506
HONOLULU, HI 96813
Tel: 808-533-2092


JOB NO.

SHEET C158A

178OF 225 SHTS


FILE ___ DRAWER ___ ___ FOLDER ___ ___

Plot date: 15-Apr-2020
Full Size Plot

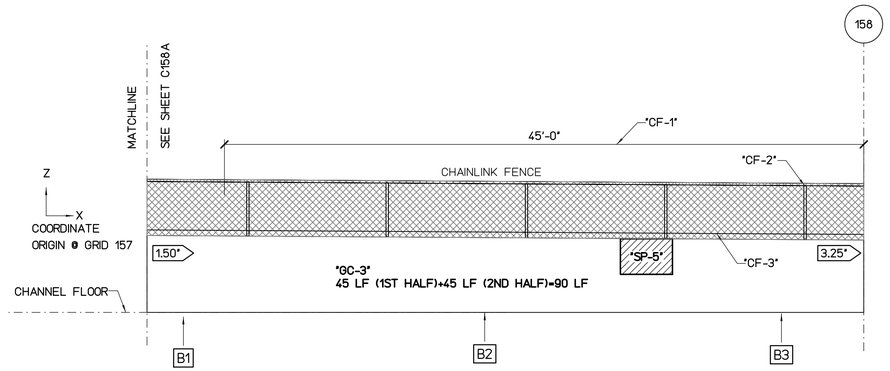


WALL "B" FLATTEN VIEW

SCALE : 3/16" = 1'-0"

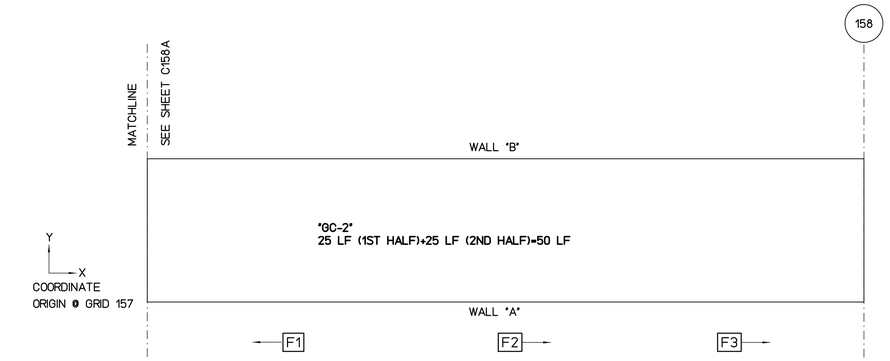

FLOOR PLAN VIEW

SCALE : 3/16" = 1'-0"

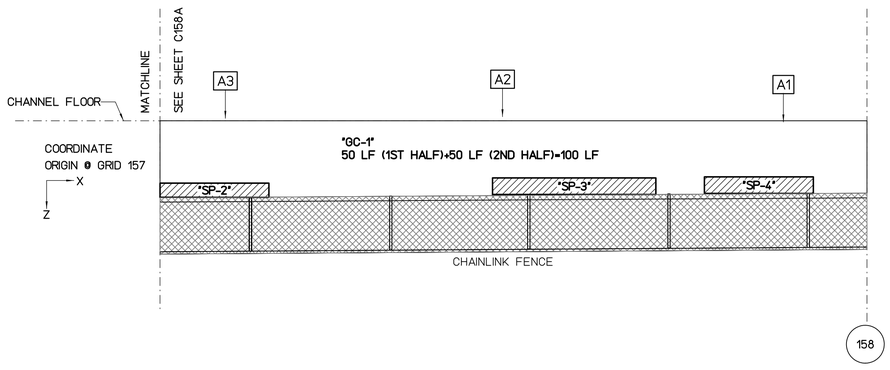

WALL "A" FLATTEN VIEW

SCALE : 3/16" = 1'-0"

REPAIR LEGEND AND NOTES:

- 2 — CRACK AND SPALL REPAIR TYPES, SEE SHEETS SR201 AND SR202 FOR DETAILS. TYPE [*] INDICATES NO-REPAIR
- (A) — CHAINLINK FENCE REPAIR TYPES, SEE SHEETS SF201 AND SF202 FOR DETAILS
- 1.0 — TOP OF WALL LEANING DISTANCE TOWARD CHANNEL IN INCHES, SEE SHEETS SL101 TO SL207 FOR CONCRETE LINING

PHOTO LEGEND:

- A1 — WALL "A" ELEVATION PHOTO IDENTIFICATION SEE FLATTEN VIEW FOR PHOTO LOCATION
- B1 — WALL "B" ELEVATION PHOTO IDENTIFICATION SEE FLATTEN VIEW FOR PHOTO LOCATION
- F1 — CHANNEL FLOOR PHOTO IDENTIFICATION SEE FLOOR PLAN VIEW FOR PHOTO LOCATION

B1



B2



B3



F1



F2



F3



A1



A2



A3



SPALL REPAIR CHART

MARK	LOCATION	REPAIR TYPE	SPALL DIMENSION L	SPALL DIMENSION W	SPALL DIMENSION D	SPALL VOLUME	SPALL CENTER COORDINATE X	SPALL CENTER COORDINATE Y OR Z	RATING
"SP-1"	WALL "A"	[*]	24	6	3	432	8	5.5	7
"SP-2"	WALL "A"	[*]	92	12	3	3312	51	5	7
"SP-3"	WALL "A"	[*]	138	14	3	5796	79	5	7
"SP-4"	WALL "A"	[*]	92	14	3	3864	92	5	7
"SP-5"	WALL "B"	[*]	44	30	3	3960	85	4.5	7

CHAINLINK FENCE REPAIR CHART

MARK	LOCATION	REPAIR TYPE	POSTS	TOP RAIL	BOTTOM WIRE	BRACE	FABRIC
"CF-1"	WALL "B"	(E)	-	-	-	-	DAMAGED 45'x4'
"CF-2"	WALL "B"	(A)	BENT 1	-	-	-	-
"CF-3"	WALL "B"	(D)	-	-	DAMAGED 50'	-	-

CRACK REPAIR CHART

MARK	LOCATION	REPAIR TYPE	GENERAL CRACKS (LF)	MAJOR CRACKS WIDTH (IN)	MAJOR CRACKS LENGTH (FT)	MAJOR CRACKS START PNT X	MAJOR CRACKS START PNT Y,Z	MAJOR CRACKS END PNT X	MAJOR CRACKS END PNT Y,Z	RATING
"MC-1"	WALL "A"	[*]	-	0.19	5	23	1	23	5.5	7
"GC-1"	WALL "B"	[*]	90	-	-	-	-	-	-	8
"GC-2"	FLOOR	[*]	50	-	-	-	-	-	-	8
"GC-3"	WALL "A"	[*]	100	-	-	-	-	-	-	8

NOTES:

1- CONCRETE LINING IS PROVIDED IN THIS SEGMENT SEE SHEET SL205

2- THERE IS NO SPALL AND CRACK REPAIRS IN THIS SEGMENT

GRAPHIC SCALES:

0 1' 2' 4' 8' 12' 16'

3/16"=1'-0"

REVISION NO.	DATE	REVISIONS	BY

ATHER R. DAR
LICENSED PROFESSIONAL ENGINEER
No. 7808-S
HAWAII U.S.A.
Exp. Date: 4-30-20

THIS WORK WAS PREPARED BY ME OR UNDER MY SUPERVISION AND CONSTRUCTION OF THIS PROJECT WILL BE UNDER MY OBSERVATION

DEPARTMENT OF HAWAIIAN HOMELAND

NANAKULI FLOOD CONTROL CHANNEL IMPROVEMENTS NANAKULI VALLEY, OAHU HAWAII

CHANNEL SEGMENT 158 REPAIR DETAILS - 2ND HALF

DESIGNED BY:	TTP
DRAWN BY:	AK, AP, DL
CHECKED BY:	AD
SUPV:	
DATE:	03/05/2019

HAWAII ENGINEERING GROUP, Inc.
Civil & Structural Engineers
1088 BISHOP STREET #2506
HONOLULU, HI 96813
Tel: 808-533-2092


JOB NO.

SHEET C158B

179 OF 225 SHTS


FILE ___ DRAWER ___ ___ FOLDER ___ ___

Plot date: 15-Apr-2020
Full Size Plot

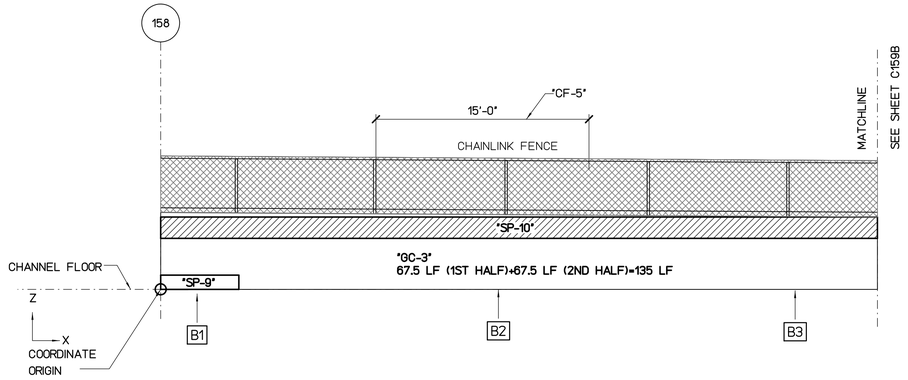


WALL "B" FLATTEN VIEW

SCALE : 3/16" = 1'-0"

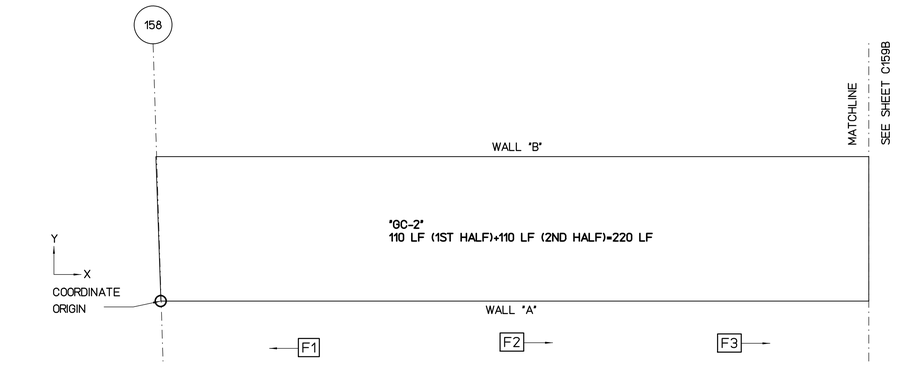

FLOOR PLAN VIEW

SCALE : 3/16" = 1'-0"

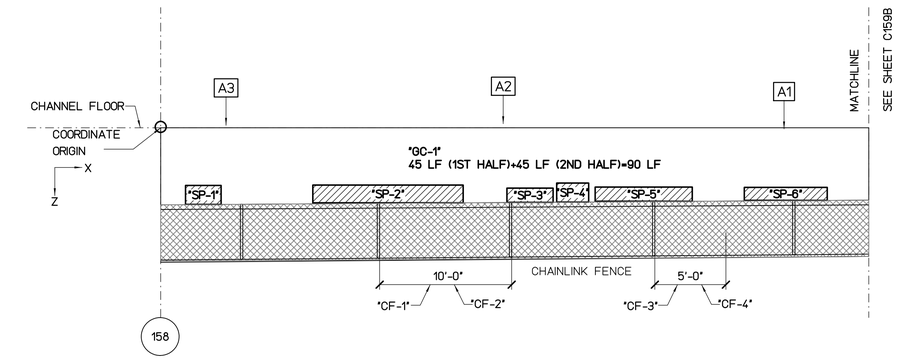

WALL "A" FLATTEN VIEW

SCALE : 3/16" = 1'-0"

REPAIR LEGEND AND NOTES:

- 2 — CRACK AND SPALL REPAIR TYPES, SEE SHEETS SR201 AND SR202 FOR DETAILS. TYPE [*] INDICATES NO-REPAIR
- (A) — CHAINLINK FENCE REPAIR TYPES, SEE SHEETS SF201 AND SF202 FOR DETAILS
- 1.0 — TOP OF WALL LEANING DISTANCE TOWARD CHANNEL IN INCHES, SEE SHEETS SL101 TO SL207 FOR CONCRETE LINING

PHOTO LEGEND:

- A1 — WALL "A" ELEVATION PHOTO IDENTIFICATION SEE FLATTEN VIEW FOR PHOTO LOCATION
- B1 — WALL "B" ELEVATION PHOTO IDENTIFICATION SEE FLATTEN VIEW FOR PHOTO LOCATION
- F1 — CHANNEL FLOOR PHOTO IDENTIFICATION SEE FLOOR PLAN VIEW FOR PHOTO LOCATION

B1



B2



B3



F1



F2



F3



A1



A2



A3



SPALL REPAIR CHART

MARK	LOCATION	REPAIR TYPE	SPALL DIMENSION L	W	D	SPALL VOLUME	SPALL CENTER COORDINATE X	Y OR Z	RATING
"SP-1"	WALL "A"	[*]	30	16	3	1440	3	5	7
"SP-2"	WALL "A"	[*]	127	15	3	5715	16	5	7
"SP-3"	WALL "A"	[*]	39	12	3	1404	26	5	7
"SP-4"	WALL "A"	[*]	27	16	3	1296	29	5	7
"SP-5"	WALL "A"	[*]	82	12	3	2952	34	5	7
"SP-6"	WALL "A"	[*]	70	11	3	2310	44	5	7
"SP-7"	WALL "A"	[*]	71	12	3	2556	83	5	7
"SP-8"	FLOOR	[*]	69	19	3	3933	67	1	7
"SP-9"	WALL "B"	[*]	66	12	4	3168	0.5	2.5	6
"SP-10"	WALL "B"	[*]	612	18	4	44064	26	5	7
"SP-11"	WALL "B"	[*]	92	65	4	23920	57	2.5	7

CHAINLINK FENCE REPAIR CHART

MARK	LOCATION	REPAIR TYPE	POSTS	TOP RAIL	BOTTOM WIRE	BRACE	FABRIC
"CF-1"	WALL "A"	(E)	-	-	-	-	DAMAGED 10'x4'
"CF-2"	WALL "A"	(C)	-	BENT 10'	-	-	-
"CF-3"	WALL "A"	(E)	-	-	-	-	DAMAGED 5'x4'
"CF-4"	WALL "A"	(C)	-	BENT 5'	-	-	-
"CF-5"	WALL "B"	(E)	-	-	-	-	DAMAGED 15'x4'

CRACK REPAIR CHART

MARK	LOCATION	REPAIR TYPE	GENERAL CRACKS (LF)	MAJOR CRACKS WIDTH (IN)	LENGTH (FT)	START PNT X	START PNT Y,Z	END PNT X	END PNT Y,Z	RATING
"MC-1"	WALL "B"	[*]	-	0.19	2	75.5	4	75.5	5.5	7
"GC-1"	WALL "A"	[*]	90	-	-	-	-	-	-	8
"GC-2"	FLOOR	[*]	220	-	-	-	-	-	-	8
"GC-3"	WALL "B"	[*]	135	-	-	-	-	-	-	8

NOTES:

1- CONCRETE LINING IS PROVIDED IN THIS SEGMENT SEE SHEET SL205

2- THERE IS NO SPALL AND CRACK REPAIRS IN THIS SEGMENT

GRAPHIC SCALES:

0 1' 2' 4' 8' 12' 16'

3/16"=1'-0"

REVISION NO.	DATE	REVISIONS	BY

ATHER R. DAR
LICENSED PROFESSIONAL ENGINEER
No. 7808-S
HAWAII U.S.A.
Exp. Date: 4-30-20

THIS WORK WAS PREPARED BY ME OR UNDER MY SUPERVISION AND CONSTRUCTION OF THIS PROJECT WILL BE UNDER MY OBSERVATION

DEPARTMENT OF HAWAIIAN HOMELAND

NANAKULI FLOOD CONTROL CHANNEL IMPROVEMENTS NANAKULI VALLEY, OAHU HAWAII

CHANNEL SEGMENT 159 REPAIR DETAILS - 1ST HALF

DESIGNED BY:	TTP
DRAWN BY:	AK, AP, DL
CHECKED BY:	AD
SUPV:	
DATE:	03/05/2019

HAWAII ENGINEERING GROUP, Inc.
Civil & Structural Engineers
1088 BISHOP STREET #2506
HONOLULU, HI 96813
Tel: 808-533-2092


JOB NO.

SHEET C159A

180OF 225 SHTS


FILE ___ DRAWER ___ ___ FOLDER ___ ___

Plot date: 15-Apr-2020
Full Size Plot

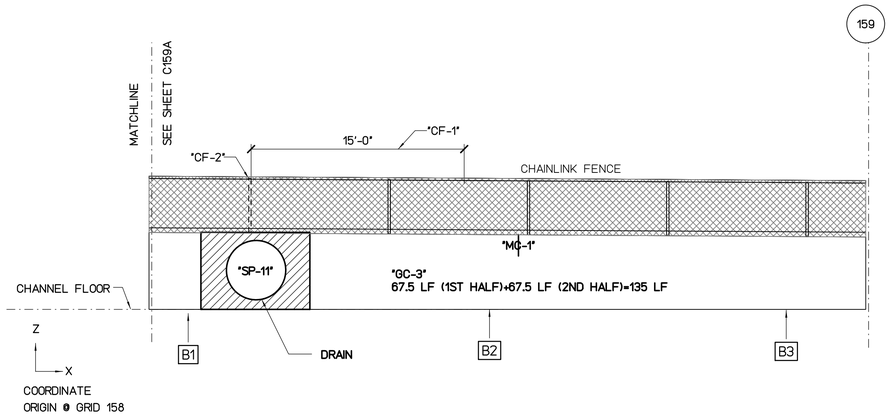


WALL "B" FLATTEN VIEW

SCALE : 3/16" = 1'-0"

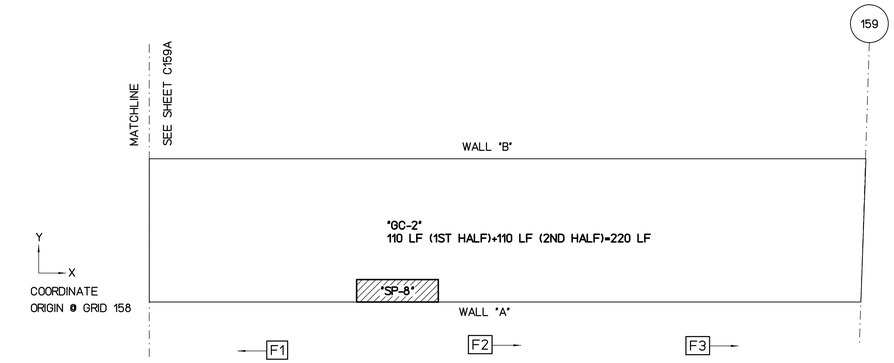

FLOOR PLAN VIEW

SCALE : 3/16" = 1'-0"

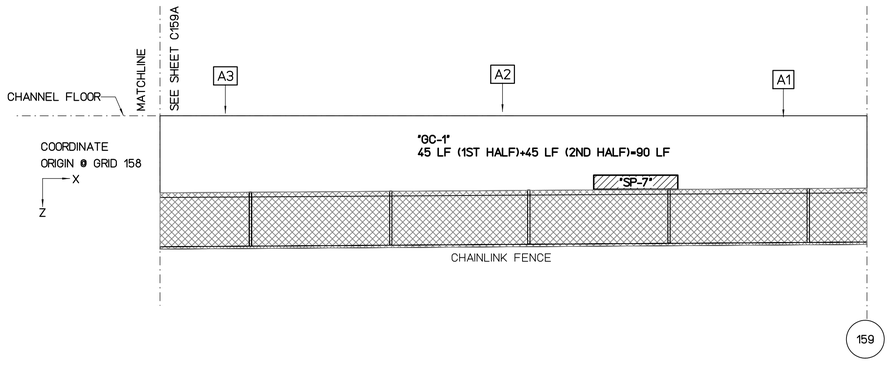

WALL "A" FLATTEN VIEW

SCALE : 3/16" = 1'-0"

REPAIR LEGEND AND NOTES:

- [2] CRACK AND SPALL REPAIR TYPES, SEE SHEETS SR201 AND SR202 FOR DETAILS. TYPE [*] INDICATES NO-REPAIR
- (A) CHAINLINK FENCE REPAIR TYPES, SEE SHEETS SF201 AND SF202 FOR DETAILS
- 1.0> TOP OF WALL LEANING DISTANCE TOWARD CHANNEL IN INCHES, SEE SHEETS SL101 TO SL207 FOR CONCRETE LINING

PHOTO LEGEND:

- [A1] WALL "A" ELEVATION PHOTO IDENTIFICATION SEE FLATTEN VIEW FOR PHOTO LOCATION
- [B1] WALL "B" ELEVATION PHOTO IDENTIFICATION SEE FLATTEN VIEW FOR PHOTO LOCATION
- [F1] CHANNEL FLOOR PHOTO IDENTIFICATION SEE FLOOR PLAN VIEW FOR PHOTO LOCATION

B1



B2



B3



F1



F2



F3



A1



A2



A3



SPALL REPAIR CHART

MARK	LOCATION	REPAIR TYPE	SPALL DIMENSION L	W	D	SPALL VOLUME	SPALL CENTER COORDINATE X	Y OR Z	RATING
"SP-1"	WALL "A"	[*]	30	16	3	1440	3	5	7
"SP-2"	WALL "A"	[*]	127	15	3	5715	16	5	7
"SP-3"	WALL "A"	[*]	39	12	3	1404	26	5	7
"SP-4"	WALL "A"	[*]	27	16	3	1296	29	5	7
"SP-5"	WALL "A"	[*]	82	12	3	2952	34	5	7
"SP-6"	WALL "A"	[*]	70	11	3	2310	44	5	7
"SP-7"	WALL "A"	[*]	71	12	3	2556	83	5	7
"SP-8"	FLOOR	[*]	69	19	3	3933	67	1	7
"SP-9"	WALL "B"	[*]	66	12	4	3168	0.5	2.5	6
"SP-10"	WALL "B"	[*]	612	18	4	44064	26	5	7
"SP-11"	WALL "B"	[*]	92	65	4	23920	57	2.5	7

CHAINLINK FENCE REPAIR CHART

MARK	LOCATION	REPAIR TYPE	POSTS	TOP RAIL	BOTTOM WIRE	BRACE	FABRIC
"CF-1"	WALL "B"	(E)	-	-	-	-	DAMAGED 15'x4"
"CF-2"	WALL "B"	(A)	MISSING 1	-	-	-	-

CRACK REPAIR CHART

MARK	LOCATION	REPAIR TYPE	GENERAL CRACKS (LF)	MAJOR CRACKS WIDTH (IN)	LENGTH (FT)	START PNT X	START PNT Y,Z	END PNT X	END PNT Y,Z	RATING
"MC-1"	WALL "B"	[*]	-	0.19	2	75.5	4	75.5	5.5	7
"GC-1"	WALL "A"	[*]	90	-	-	-	-	-	-	8
"GC-2"	FLOOR	[*]	220	-	-	-	-	-	-	8
"GC-3"	WALL "B"	[*]	135	-	-	-	-	-	-	8

NOTES:

1- CONCRETE LINING IS PROVIDED IN THIS SEGMENT SEE SHEET SL205

2- THERE IS NO SPALL AND CRACK REPAIRS IN THIS SEGMENT

GRAPHIC SCALES:

0 1' 2' 4' 8' 12' 16'

3/16"=1'-0"

REVISION NO.	DATE	REVISIONS	BY

ATHER R. DAR
LICENSED PROFESSIONAL ENGINEER
No. 7808-S
HAWAII U.S.A.

Exp. Date: 4-30-20

THIS WORK WAS PREPARED BY ME OR UNDER MY SUPERVISION AND CONSTRUCTION OF THIS PROJECT WILL BE UNDER MY OBSERVATION

DEPARTMENT OF HAWAIIAN HOMELAND

NANAKULI FLOOD CONTROL CHANNEL IMPROVEMENTS NANAKULI VALLEY, OAHU HAWAII

CHANNEL SEGMENT [159] REPAIR DETAILS - 2ND HALF

DESIGNED BY:	TTP
DRAWN BY:	AK, AP, DL
CHECKED BY:	AD
SUPV:	
DATE:	03/05/2019


HAWAII ENGINEERING GROUP, Inc.
Civil & Structural Engineers
1088 BISHOP STREET #2506
HONOLULU, HI 96813
Tel: 808-533-2092

JOB NO.

SHEET C159B
181 OF 225 SHTS


FILE ___ DRAWER ___ ___ FOLDER ___ ___

Plot date: 15-Apr-2020
Full Size Plot

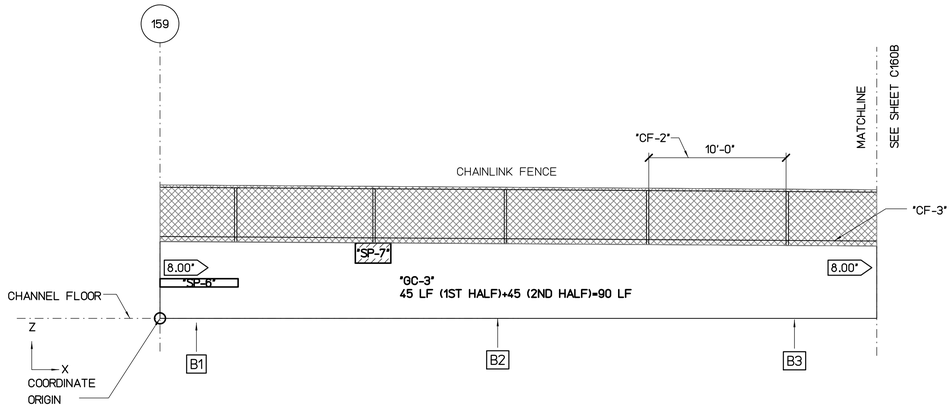


WALL "B" FLATTEN VIEW

SCALE : 3/16" = 1'-0"

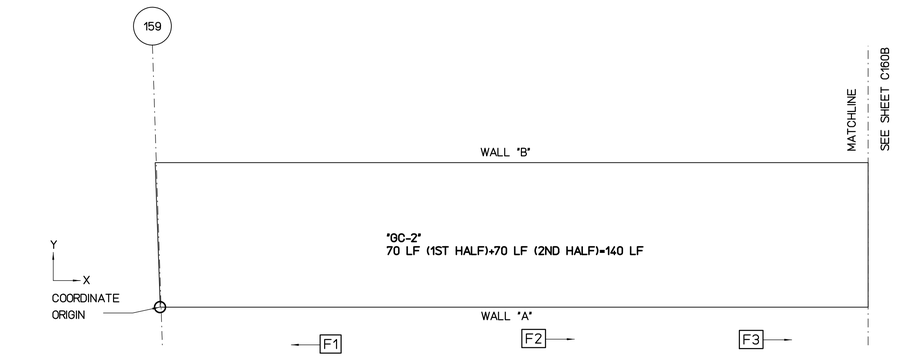

FLOOR PLAN VIEW

SCALE : 3/16" = 1'-0"

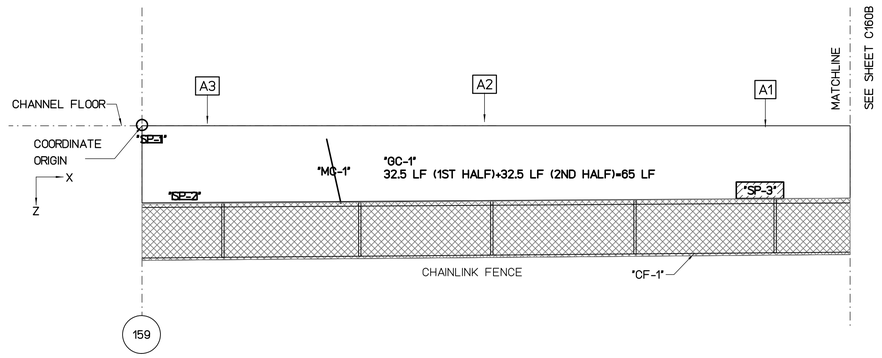

WALL "A" FLATTEN VIEW

SCALE : 3/16" = 1'-0"

REPAIR LEGEND AND NOTES:

- [2] CRACK AND SPALL REPAIR TYPES, SEE SHEETS SR201 AND SR202 FOR DETAILS. TYPE [*] INDICATES NO-REPAIR
- (A) CHAINLINK FENCE REPAIR TYPES, SEE SHEETS SF201 AND SF202 FOR DETAILS
- 1.0> TOP OF WALL LEANING DISTANCE TOWARD CHANNEL IN INCHES, SEE SHEETS SL101 TO SL207 FOR CONCRETE LINING

PHOTO LEGEND:

- [A1] WALL "A" ELEVATION PHOTO IDENTIFICATION SEE FLATTEN VIEW FOR PHOTO LOCATION
- [B1] WALL "B" ELEVATION PHOTO IDENTIFICATION SEE FLATTEN VIEW FOR PHOTO LOCATION
- [F1] CHANNEL FLOOR PHOTO IDENTIFICATION SEE FLOOR PLAN VIEW FOR PHOTO LOCATION

B1



B2



B3




F1



F2



F3

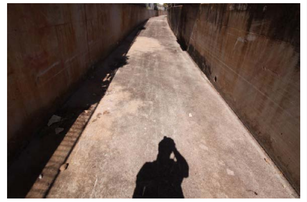

A1



A2



A3



SPALL REPAIR CHART

MARK	LOCATION	REPAIR TYPE	SPALL DIMENSION L	SPALL DIMENSION W	SPALL DIMENSION D	SPALL VOLUME	SPALL CENTER COORDINATE X	SPALL CENTER COORDINATE Y OR Z	RATING
"SP-1"	WALL "A"	[*]	16	6	3	288	0.7	1	7
"SP-2"	WALL "A"	[*]	21	6	2	252	3	5	7
"SP-3"	WALL "A"	[*]	40	14	2	1120	43.5	4.6	7
"SP-4"	WALL "A"	[*]	44	10	2	880	84	5	7
"SP-5"	FLOOR	[*]	322	25	3	24150	77	1	7
"SP-6"	WALL "B"	[*]	66	7	8	3696	2.8	2.5	5
"SP-7"	WALL "B"	[*]	30	17	4	2040	15	4.6	6
"SP-8"	WALL "B"	[*]	80	12	4	3840	93	0.5	6

CHAINLINK FENCE REPAIR CHART

MARK	LOCATION	REPAIR TYPE	POSTS	TOP RAIL	BOTTOM WIRE	BRACE	FABRIC
"CF-1"	WALL "A"	(D)	-	-	DAMAGED 50'	-	-
"CF-2"	WALL "B"	(E)	-	-	-	-	DAMAGED 10'x4'
"CF-3"	WALL "B"	(D)	-	-	DAMAGED 50'	-	-

CRACK REPAIR CHART

MARK	LOCATION	REPAIR TYPE	GENERAL CRACKS (LF)	MAJOR CRACKS WIDTH (IN)	MAJOR CRACKS LENGTH (FT)	MAJOR CRACKS START PNT X	MAJOR CRACKS START PNT Y,Z	MAJOR CRACKS END PNT X	MAJOR CRACKS END PNT Y,Z	RATING
"MC-1"	WALL "A"	[*]	-	0.19	4	13	1	14	5.5	7
"GC-1"	WALL "A"	[*]	65	-	-	-	-	-	-	8
"GC-2"	FLOOR	[*]	140	-	-	-	-	-	-	8
"GC-3"	WALL "B"	[*]	90	-	-	-	-	-	-	8

NOTES:

1- CONCRETE LINING IS PROVIDED IN THIS SEGMENT SEE SHEET SL206

2- THERE IS NO SPALL AND CRACK REPAIRS IN THIS SEGMENT

GRAPHIC SCALES:

0 1' 2' 4' 8' 12' 16'

3/16"=1'-0"

REVISION NO.	DATE	REVISIONS	BY

ATHER R. DAR
LICENSED PROFESSIONAL ENGINEER
No. 7808-S
HAWAII U.S.A.
Exp. Date: 4-30-20

THIS WORK WAS PREPARED BY ME OR UNDER MY SUPERVISION AND CONSTRUCTION OF THIS PROJECT WILL BE UNDER MY OBSERVATION

DEPARTMENT OF HAWAIIAN HOMELAND

NANAKULI FLOOD CONTROL CHANNEL IMPROVEMENTS NANAKULI VALLEY, OAHU HAWAII

CHANNEL SEGMENT 160 REPAIR DETAILS - 1ST HALF

DESIGNED BY:	TTP
DRAWN BY:	AK, AP, DL
CHECKED BY:	AD
SUPV:	
DATE:	03/05/2019


HAWAII ENGINEERING GROUP, Inc.
Civil & Structural Engineers
1088 BISHOP STREET #2506
HONOLULU, HI 96813
Tel: 808-533-2092

JOB NO.

SHEET C160A


182OF 225 SHTS

FILE ___ DRAWER ___ ___ FOLDER ___ ___

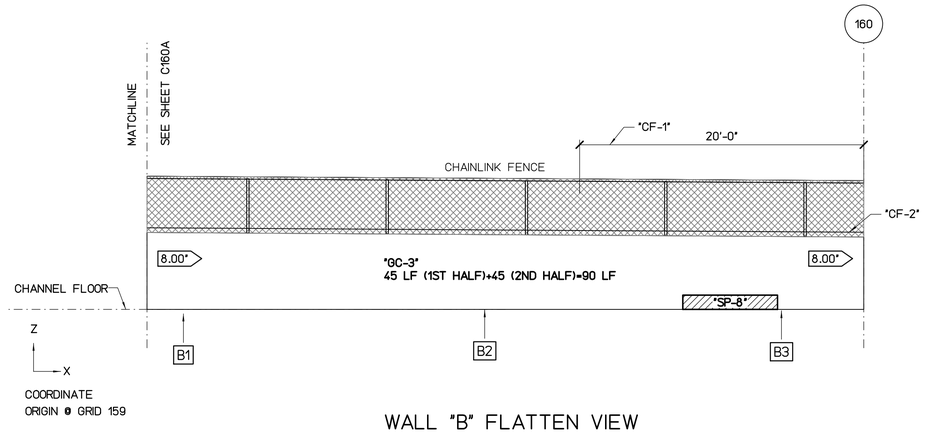


WALL "B" FLATTEN VIEW

SCALE : 3/16" = 1'-0"

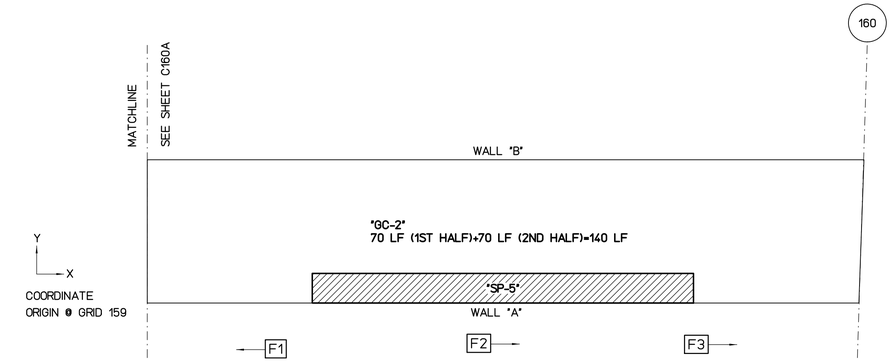

FLOOR PLAN VIEW

SCALE : 3/16" = 1'-0"

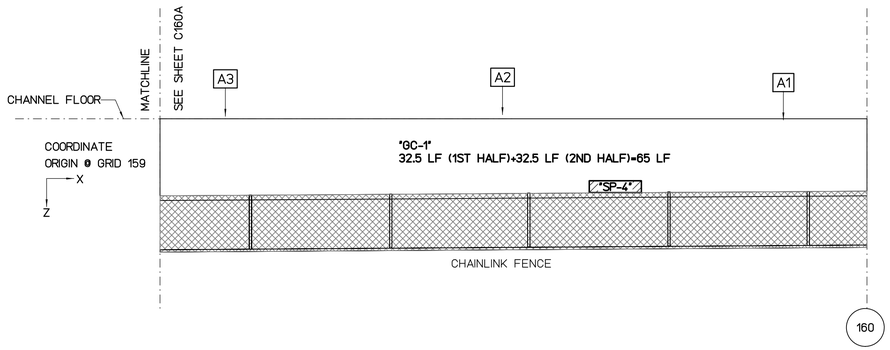

WALL "A" FLATTEN VIEW

SCALE : 3/16" = 1'-0"

REPAIR LEGEND AND NOTES:

- 2 — CRACK AND SPALL REPAIR TYPES, SEE SHEETS SR201 AND SR202 FOR DETAILS. TYPE [*] INDICATES NO-REPAIR
- (A) — CHAINLINK FENCE REPAIR TYPES, SEE SHEETS SF201 AND SF202 FOR DETAILS
- 1.0 — TOP OF WALL LEANING DISTANCE TOWARD CHANNEL IN INCHES, SEE SHEETS SL101 TO SL207 FOR CONCRETE LINING

PHOTO LEGEND:

- A1 — WALL "A" ELEVATION PHOTO IDENTIFICATION SEE FLATTEN VIEW FOR PHOTO LOCATION
- B1 — WALL "B" ELEVATION PHOTO IDENTIFICATION SEE FLATTEN VIEW FOR PHOTO LOCATION
- F1 — CHANNEL FLOOR PHOTO IDENTIFICATION SEE FLOOR PLAN VIEW FOR PHOTO LOCATION

B1



B2



B3



F1



F2



F3



A1



A2



A3



SPALL REPAIR CHART

MARK	LOCATION	REPAIR TYPE	SPALL DIMENSION L	SPALL DIMENSION W	SPALL DIMENSION D	SPALL VOLUME	SPALL CENTER COORDINATE X	SPALL CENTER COORDINATE Y OR Z	RATING
"SP-1"	WALL "A"	[*]	16	6	3	288	0.7	1	7
"SP-2"	WALL "A"	[*]	21	6	2	252	3	5	7
"SP-3"	WALL "A"	[*]	40	14	2	1120	43.5	4.6	7
"SP-4"	WALL "A"	[*]	44	10	2	880	84	5	7
"SP-5"	FLOOR	[*]	322	25	3	24150	77	1	7
"SP-6"	WALL "B"	[*]	66	7	8	3696	2.8	2.5	5
"SP-7"	WALL "B"	[*]	30	17	4	2040	15	4.6	6
"SP-8"	WALL "B"	[*]	80	12	4	3840	93	0.5	6

CHAINLINK FENCE REPAIR CHART

MARK	LOCATION	REPAIR TYPE	POSTS	TOP RAIL	BOTTOM WIRE	BRACE	FABRIC
"CF-1"	WALL "B"	(C)	-	DAMAGED 20'	-	-	-
"CF-2"	WALL "B"	(D)	-	-	DAMAGED 50'	-	-

CRACK REPAIR CHART

MARK	LOCATION	REPAIR TYPE	GENERAL CRACKS (LF)	MAJOR CRACKS WIDTH (IN)	MAJOR CRACKS LENGTH (FT)	MAJOR CRACKS START PNT X	MAJOR CRACKS START PNT Y,Z	MAJOR CRACKS END PNT X	MAJOR CRACKS END PNT Y,Z	RATING
"MC-1"	WALL "A"	[*]	-	0.19	4	13	1	14	5.5	7
"GC-1"	WALL "A"	[*]	65	-	-	-	-	-	-	8
"GC-2"	FLOOR	[*]	140	-	-	-	-	-	-	8
"GC-3"	WALL "B"	[*]	90	-	-	-	-	-	-	8

NOTES:

1- CONCRETE LINING IS PROVIDED IN THIS SEGMENT SEE SHEET SL206

2- THERE IS NO SPALL AND CRACK REPAIRS IN THIS SEGMENT

GRAPHIC SCALES:

0 1' 2' 4' 8' 12' 16'

3/16"=1'-0"

REVISION NO.	DATE	REVISIONS	BY

ATHER R. DAR
LICENSED PROFESSIONAL ENGINEER
No. 7808-S
HAWAII U.S.A.

Exp. Date: 4-30-20

THIS WORK WAS PREPARED BY ME OR UNDER MY SUPERVISION AND CONSTRUCTION OF THIS PROJECT WILL BE UNDER MY OBSERVATION

DEPARTMENT OF HAWAIIAN HOMELAND

NANAKULI FLOOD CONTROL CHANNEL IMPROVEMENTS NANAKULI VALLEY, OAHU HAWAII

CHANNEL SEGMENT 160 REPAIR DETAILS - 2ND HALF

DESIGNED BY: TTP
DRAWN BY: AK, AP, DL
CHECKED BY: AD
SUPV:
DATE: 03/05/2019

HAWAII ENGINEERING GROUP, Inc.
Civil & Structural Engineers
1088 BISHOP STREET #2506
HONOLULU, HI 96813
Tel: 808-533-2092

JOB NO.

SHEET C160B


183OF 225 SHTS

FILE ___ DRAWER ___ ___ FOLDER ___ ___

Plot date: 15-Apr-2020


Full Size Plot

Plot date: 15-Apr-2020
Full Size Plot

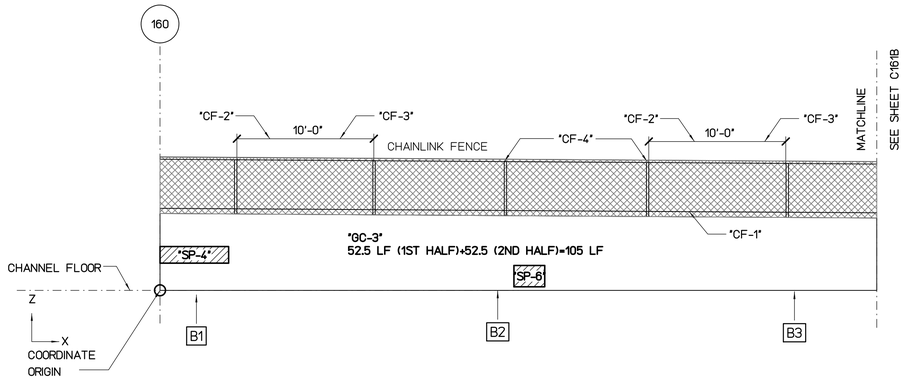

WALL "B" FLATTEN VIEW

SCALE : 3/16" = 1'-0"

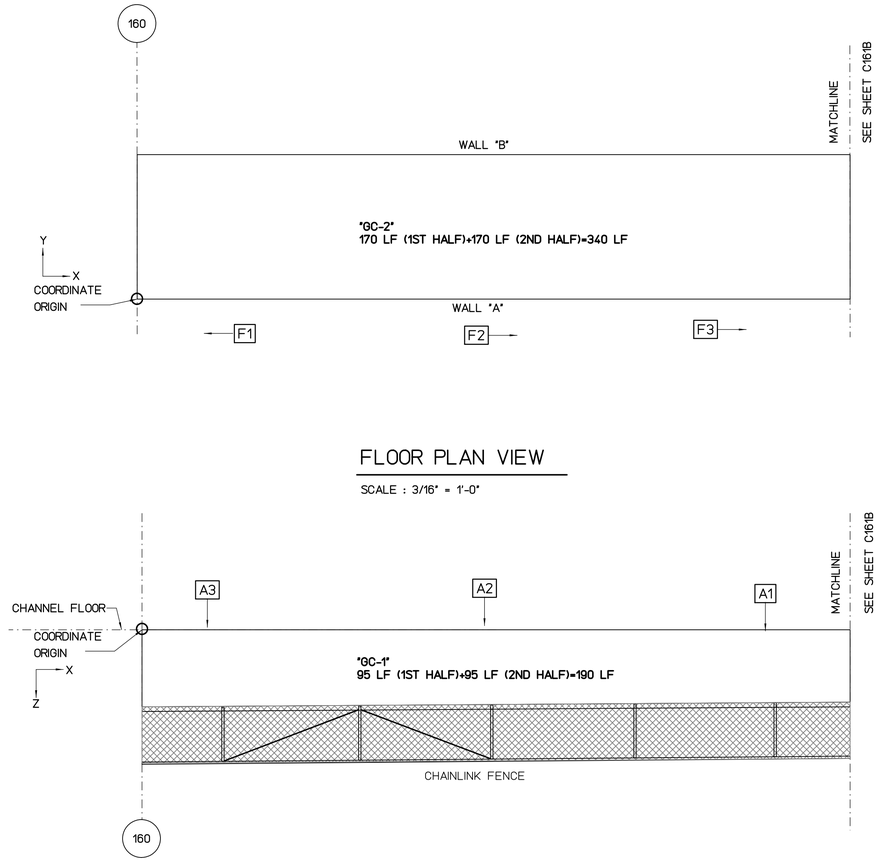

FLOOR PLAN VIEW

SCALE : 3/16" = 1'-0"

WALL "A" FLATTEN VIEW

SCALE : 3/16" = 1'-0"

REPAIR LEGEND AND NOTES:

- 2 — CRACK AND SPALL REPAIR TYPES, SEE SHEETS SR201 AND SR202 FOR DETAILS. TYPE ⊠ INDICATES NO-REPAIR
- Ⓐ — CHAINLINK FENCE REPAIR TYPES, SEE SHEETS SF201 AND SF202 FOR DETAILS
- 1.0 — TOP OF WALL LEANING DISTANCE TOWARD CHANNEL IN INCHES, SEE SHEETS SL101 TO SL207 FOR CONCRETE LINING

PHOTO LEGEND:

- A1 — WALL "A" ELEVATION PHOTO IDENTIFICATION SEE FLATTEN VIEW FOR PHOTO LOCATION
- B1 — WALL "B" ELEVATION PHOTO IDENTIFICATION SEE FLATTEN VIEW FOR PHOTO LOCATION
- F1 — CHANNEL FLOOR PHOTO IDENTIFICATION SEE FLOOR PLAN VIEW FOR PHOTO LOCATION

B1



B2



B3



F1



F2



F3



A1



A2



A3



SPALL REPAIR CHART

MARK	LOCATION	REPAIR TYPE	SPALL DIMENSION L	SPALL DIMENSION W	SPALL DIMENSION D	SPALL VOLUME	SPALL CENTER COORDINATE X	SPALL CENTER COORDINATE Y OR Z	RATING
"SP-1"	WALL "A"	⊠	32	10	3	960	74	4	7
"SP-2"	FLOOR	⊠	48	42	3	6048	62	4	7
"SP-3"	FLOOR	⊠	114	66	3	22572	70	4	7
"SP-4"	WALL "B"	⊠	58	14	8	6496	0	2.5	5
"SP-5"	WALL "B"	⊠	22	22	3	1452	66	1	7
"SP-6"	WALL "B"	⊠	26	18	3	1404	26	1	7

CHAINLINK FENCE REPAIR CHART

MARK	LOCATION	REPAIR TYPE	POSTS	TOP RAIL	BOTTOM WIRE	BRACE	FABRIC
"CF-1"	WALL "B"	Ⓓ	-	-	DAMAGED 50'	-	-
"CF-2"	WALL "B"	Ⓒ	-	DAMAGED 20'	-	-	-
"CF-3"	WALL "B"	Ⓔ	-	-	-	-	DAMAGED 20'x4'
"CF-4"	WALL "B"	Ⓐ	DAMAGED 2	-	-	-	-

CRACK REPAIR CHART

MARK	LOCATION	REPAIR TYPE	GENERAL CRACKS (LF)	MAJOR CRACKS WIDTH (IN)	MAJOR CRACKS LENGTH (FT)	MAJOR CRACKS START PNT X	MAJOR CRACKS START PNT Y,Z	MAJOR CRACKS END PNT X	MAJOR CRACKS END PNT Y,Z	RATING
"GC-1"	WALL "A"	⊠	190	-	-	-	-	-	-	8
"GC-2"	FLOOR	⊠	340	-	-	-	-	-	-	8
"GC-3"	WALL "B"	⊠	105	-	-	-	-	-	-	8

NOTES:

1- CONCRETE LINING IS PROVIDED IN THIS SEGMENT SEE SHEET SL206

2- THERE IS NO SPALL AND CRACK REPAIRS IN THIS SEGMENT

GRAPHIC SCALES:

0 1' 2' 4' 8' 12' 16'

3/16"=1'-0"

REVISION NO.	DATE	REVISIONS	BY

ATHER R. DAR
LICENSED PROFESSIONAL ENGINEER
No. 7808-S
HAWAII U.S.A.
Exp. Date: 4-30-20

THIS WORK WAS PREPARED BY ME OR UNDER MY SUPERVISION AND CONSTRUCTION OF THIS PROJECT WILL BE UNDER MY OBSERVATION

DEPARTMENT OF HAWAIIAN HOMELAND

NANAKULI FLOOD CONTROL CHANNEL IMPROVEMENTS NANAKULI VALLEY, OAHU HAWAII

CHANNEL SEGMENT 161 REPAIR DETAILS - 1ST HALF

DESIGNED BY:	TTP
DRAWN BY:	AK, AP, DL
CHECKED BY:	AD
SUPV:	
DATE:	03/05/2019

HAWAII ENGINEERING GROUP, Inc.
Civil & Structural Engineers
1088 BISHOP STREET #2506
HONOLULU, HI 96813
Tel: 808-533-2092


JOB NO.

SHEET C161A

184 OF 225 SHTS


FILE ___ DRAWER ___ ___ FOLDER ___ ___

Plot date: 15-Apr-2020
Full Size Plot

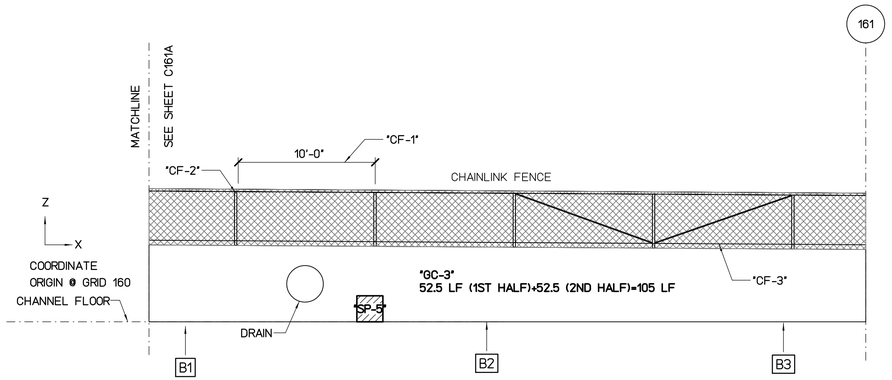


WALL "B" FLATTEN VIEW

SCALE : 3/16" = 1'-0"

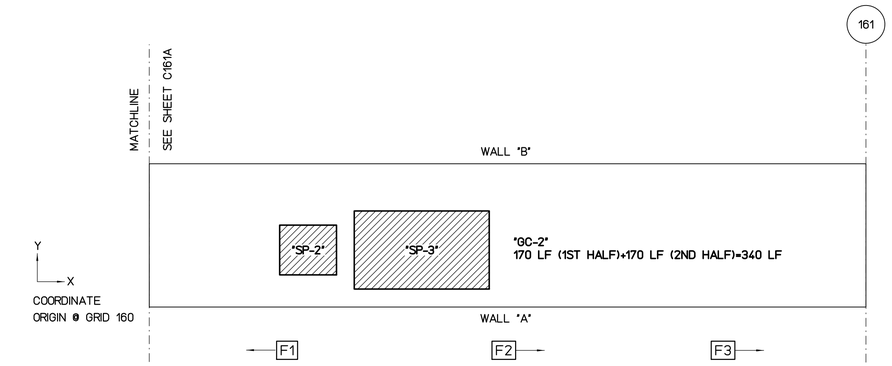

FLOOR PLAN VIEW

SCALE : 3/16" = 1'-0"

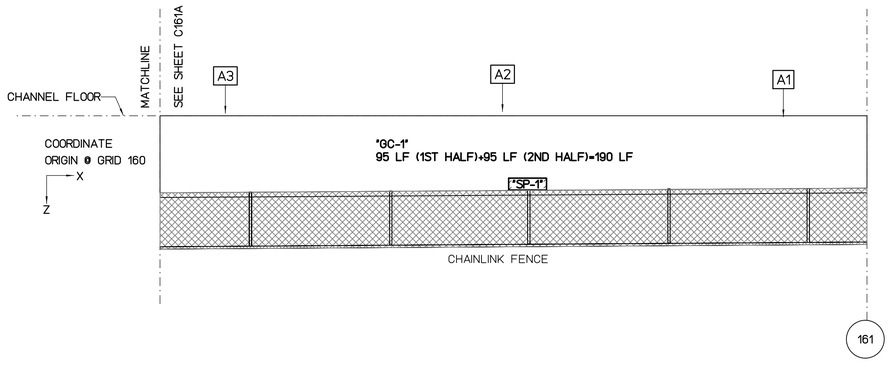

WALL "A" FLATTEN VIEW

SCALE : 3/16" = 1'-0"

REPAIR LEGEND AND NOTES:

- 2 — CRACK AND SPALL REPAIR TYPES, SEE SHEETS SR201 AND SR202 FOR DETAILS. TYPE [*] INDICATES NO-REPAIR
- (A) — CHAINLINK FENCE REPAIR TYPES, SEE SHEETS SF201 AND SF202 FOR DETAILS
- 1.0 — TOP OF WALL LEANING DISTANCE TOWARD CHANNEL IN INCHES, SEE SHEETS SL101 TO SL207 FOR CONCRETE LINING

PHOTO LEGEND:

- A1 — WALL "A" ELEVATION PHOTO IDENTIFICATION SEE FLATTEN VIEW FOR PHOTO LOCATION
- B1 — WALL "B" ELEVATION PHOTO IDENTIFICATION SEE FLATTEN VIEW FOR PHOTO LOCATION
- F1 — CHANNEL FLOOR PHOTO IDENTIFICATION SEE FLOOR PLAN VIEW FOR PHOTO LOCATION

B1



B2



B3



F1



F2



F3



A1



A2



A3



SPALL REPAIR CHART

MARK	LOCATION	REPAIR TYPE	SPALL DIMENSION L	SPALL DIMENSION W	SPALL DIMENSION D	SPALL VOLUME	SPALL CENTER COORDINATE X	SPALL CENTER COORDINATE Y OR Z	RATING
"SP-1"	WALL "A"	[*]	32	10	3	960	74	4	7
"SP-2"	FLOOR	[*]	48	42	3	6048	62	4	7
"SP-3"	FLOOR	[*]	114	66	3	22572	70	4	7
"SP-4"	WALL "B"	[*]	58	14	8	6496	0	2.5	5
"SP-5"	WALL "B"	[*]	22	22	3	1452	66	1	7
"SP-6"	WALL "B"	[*]	26	18	3	1404	26	1	7

CHAINLINK FENCE REPAIR CHART

MARK	LOCATION	REPAIR TYPE	POSTS	TOP RAIL	BOTTOM WIRE	BRACE	FABRIC
"CF-1"	WALL "B"	(E)	-	-	-	-	DAMAGED 10'x4'
"CF-2"	WALL "B"	(A)	DAMAGED 1	-	-	-	-
"CF-3"	WALL "B"	(D)	-	-	DAMAGED 50'	-	-

CRACK REPAIR CHART

MARK	LOCATION	REPAIR TYPE	GENERAL CRACKS (LF)	MAJOR CRACKS WIDTH (IN)	MAJOR CRACKS LENGTH (FT)	MAJOR CRACKS START PNT X	MAJOR CRACKS START PNT Y,Z	MAJOR CRACKS END PNT X	MAJOR CRACKS END PNT Y,Z	RATING
"GC-1"	WALL "A"	[*]	190	-	-	-	-	-	-	8
"GC-2"	FLOOR	[*]	340	-	-	-	-	-	-	8
"GC-3"	WALL "B"	[*]	105	-	-	-	-	-	-	8

NOTES:

1- CONCRETE LINING IS PROVIDED IN THIS SEGMENT SEE SHEET SL206

2- THERE IS NO SPALL AND CRACK REPAIRS IN THIS SEGMENT

GRAPHIC SCALES:

0 1' 2' 4' 8' 12' 16'

3/16"=1'-0"

REVISION NO.	DATE	REVISIONS	BY

ATHER R. DAR
LICENSED PROFESSIONAL ENGINEER
No. 7808-S
HAWAII U.S.A.

Exp. Date: 4-30-20

THIS WORK WAS PREPARED BY ME OR UNDER MY SUPERVISION AND CONSTRUCTION OF THIS PROJECT WILL BE UNDER MY OBSERVATION

DEPARTMENT OF HAWAIIAN HOMELAND

NANAKULI FLOOD CONTROL CHANNEL IMPROVEMENTS NANAKULI VALLEY, OAHU HAWAII

CHANNEL SEGMENT 161 REPAIR DETAILS - 2ND HALF

DESIGNED BY: TTP
DRAWN BY: AK, AP, DL
CHECKED BY: AD
SUPV:
DATE: 03/05/2019

HAWAII ENGINEERING GROUP, Inc.
Civil & Structural Engineers
1088 BISHOP STREET #2506
HONOLULU, HI 96813
Tel: 808-533-2092


JOB NO.

SHEET C161B

185 OF 225 SHTS


FILE ___ DRAWER ___ ___ FOLDER ___ ___

Plot date: 15-Apr-2020
Full Size Plot

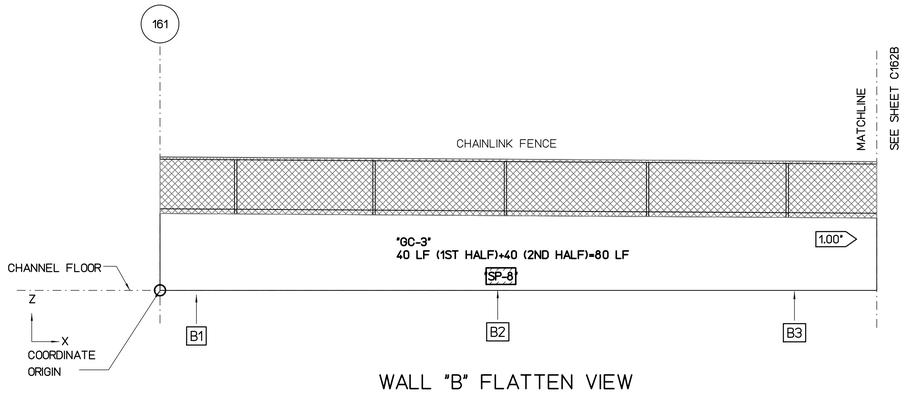


WALL "B" FLATTEN VIEW

SCALE : 3/16" = 1'-0"

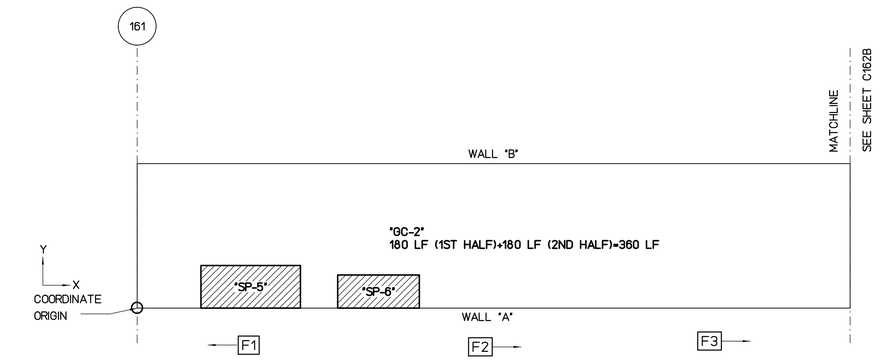

FLOOR PLAN VIEW

SCALE : 3/16" = 1'-0"

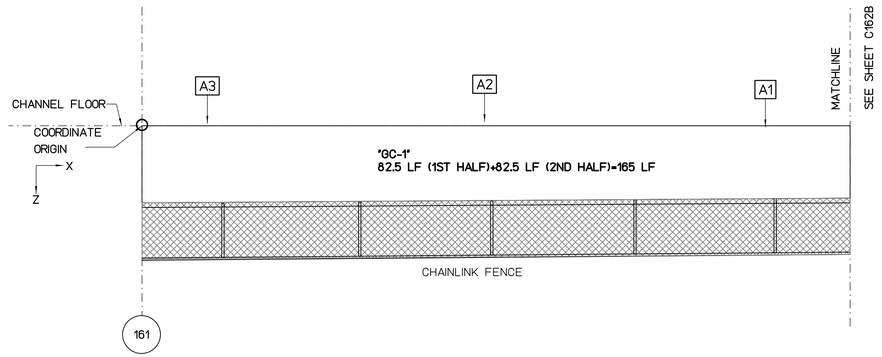

WALL "A" FLATTEN VIEW

SCALE : 3/16" = 1'-0"

REPAIR LEGEND AND NOTES:

- [2] CRACK AND SPALL REPAIR TYPES, SEE SHEETS SR201 AND SR202 FOR DETAILS. TYPE [*] INDICATES NO-REPAIR
- (A) CHAINLINK FENCE REPAIR TYPES, SEE SHEETS SF201 AND SF202 FOR DETAILS
- 1.0> TOP OF WALL LEANING DISTANCE TOWARD CHANNEL IN INCHES, SEE SHEETS SL101 TO SL207 FOR CONCRETE LINING

PHOTO LEGEND:

- [A1] WALL "A" ELEVATION PHOTO IDENTIFICATION SEE FLATTEN VIEW FOR PHOTO LOCATION
- [B1] WALL "B" ELEVATION PHOTO IDENTIFICATION SEE FLATTEN VIEW FOR PHOTO LOCATION
- [F1] CHANNEL FLOOR PHOTO IDENTIFICATION SEE FLOOR PLAN VIEW FOR PHOTO LOCATION

B1



B2



B3



F1



F2



F3



A1



A2



A3



SPALL REPAIR CHART

MARK	LOCATION	REPAIR TYPE	SPALL DIMENSION L	W	D	SPALL VOLUME	SPALL CENTER COORDINATE X	Y OR Z	RATING
"SP-1"	WALL "A"	[*]	28	6	3	504	53	4	7
"SP-2"	WALL "A"	[*]	162	9	3	4374	80	4	7
"SP-3"	WALL "A"	[*]	24	7	3	504	90	4	7
"SP-4"	WALL "A"	[*]	44	9	3	1188	93	4	7
"SP-5"	FLOOR	[*]	84	36	3	9072	8	1	7
"SP-6"	FLOOR	[*]	69	28	3	5796	17	1	7
"SP-7"	FLOOR	[*]	150	98	3	44100	62	4	7
"SP-8"	WALL "B"	[*]	25	14	3	1050	24	1	7
"SP-9"	WALL "B"	[*]	54	10	3	1620	82	4	7

CHAINLINK FENCE REPAIR CHART

MARK	LOCATION	REPAIR TYPE	POSTS	TOP RAIL	BOTTOM WIRE	BRACE	FABRIC

CRACK REPAIR CHART

MARK	LOCATION	REPAIR TYPE	GENERAL CRACKS (LF)	MAJOR CRACKS WIDTH (IN)	LENGTH (FT)	START PNT X	START PNT Y,Z	END PNT X	END PNT Y,Z	RATING
"GC-1"	WALL "A"	[*]	165	-	-	-	-	-	-	8
"GC-2"	FLOOR	[*]	360	-	-	-	-	-	-	8
"GC-3"	WALL "B"	[*]	80	-	-	-	-	-	-	8

NOTES:

1- CONCRETE LINING IS PROVIDED IN THIS SEGMENT SEE SHEET SL206

2- THERE IS NO SPALL AND CRACK REPAIRS IN THIS SEGMENT

GRAPHIC SCALES:

0 1' 2' 4' 8' 12' 16'

3/16"=1'-0"

REVISION NO.	DATE	REVISIONS	BY

ATHER R. DAR
LICENSED PROFESSIONAL ENGINEER
No. 7808-S
HAWAII U.S.A.

Exp. Date: 4-30-20

THIS WORK WAS PREPARED BY ME OR UNDER MY SUPERVISION AND CONSTRUCTION OF THIS PROJECT WILL BE UNDER MY OBSERVATION

DEPARTMENT OF HAWAIIAN HOMELAND

NANAKULI FLOOD CONTROL CHANNEL IMPROVEMENTS NANAKULI VALLEY, OAHU HAWAII

CHANNEL SEGMENT [162] REPAIR DETAILS - 1ST HALF

DESIGNED BY:	TTP
DRAWN BY:	AK, AP, DL
CHECKED BY:	AD
SUPV:	
DATE:	03/05/2019

HAWAII ENGINEERING GROUP, Inc.
Civil & Structural Engineers
1088 BISHOP STREET #2506
HONOLULU, HI 96813
Tel: 808-533-2092


JOB NO.

SHEET C162A

186OF 225 SHTS


FILE ___ DRAWER ___ ___ FOLDER ___ ___

Plot date: 15-Apr-2020
Full Size Plot

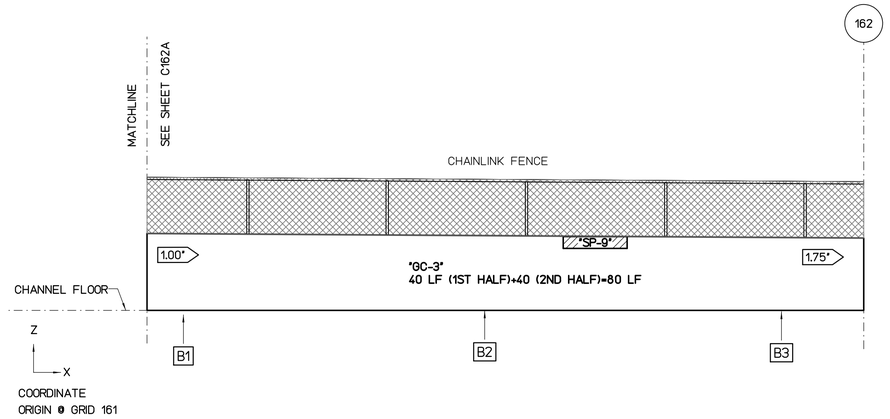


WALL "B" FLATTEN VIEW

SCALE : 3/16" = 1'-0"

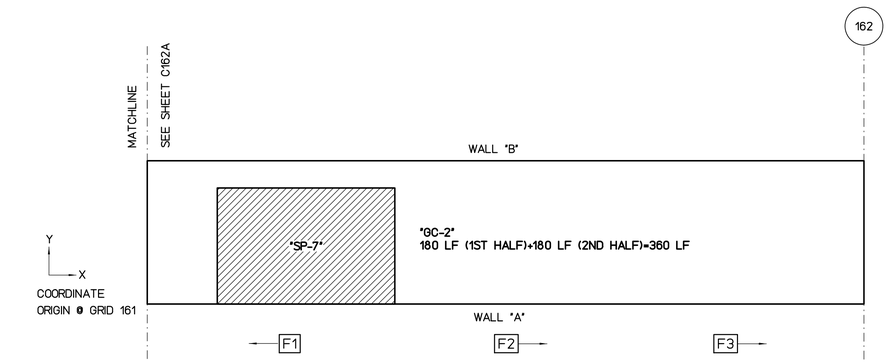

FLOOR PLAN VIEW

SCALE : 3/16" = 1'-0"

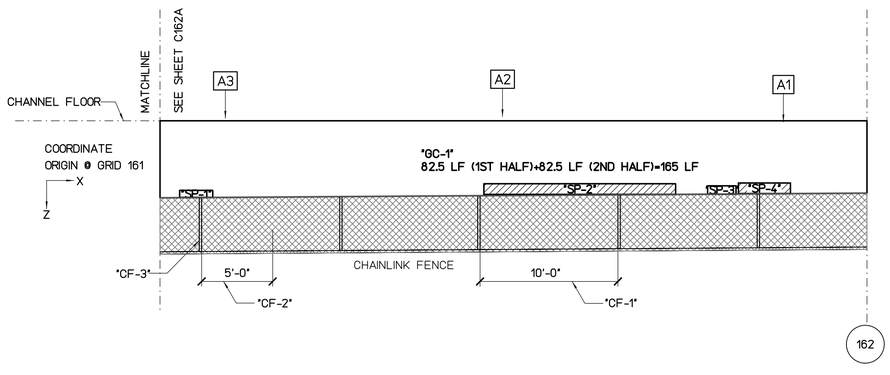

WALL "A" FLATTEN VIEW

SCALE : 3/16" = 1'-0"

REPAIR LEGEND AND NOTES:

- [2] CRACK AND SPALL REPAIR TYPES, SEE SHEETS SR201 AND SR202 FOR DETAILS. TYPE [*] INDICATES NO-REPAIR
- (A) CHAINLINK FENCE REPAIR TYPES, SEE SHEETS SF201 AND SF202 FOR DETAILS
- [1.0>] TOP OF WALL LEANING DISTANCE TOWARD CHANNEL IN INCHES, SEE SHEETS SL101 TO SL207 FOR CONCRETE LINING

PHOTO LEGEND:

- [A1] WALL "A" ELEVATION PHOTO IDENTIFICATION SEE FLATTEN VIEW FOR PHOTO LOCATION
- [B1] WALL "B" ELEVATION PHOTO IDENTIFICATION SEE FLATTEN VIEW FOR PHOTO LOCATION
- [F1] CHANNEL FLOOR PHOTO IDENTIFICATION SEE FLOOR PLAN VIEW FOR PHOTO LOCATION

B1



B2



B3



F1



F2



F3



A1



A2



A3



SPALL REPAIR CHART

MARK	LOCATION	REPAIR TYPE	SPALL DIMENSION L	SPALL DIMENSION W	SPALL DIMENSION D	SPALL VOLUME	SPALL CENTER COORDINATE X	SPALL CENTER COORDINATE Y OR Z	RATING
"SP-1"	WALL "A"	[*]	28	6	3	504	53	4	7
"SP-2"	WALL "A"	[*]	162	9	3	4374	80	4	7
"SP-3"	WALL "A"	[*]	24	7	3	504	90	4	7
"SP-4"	WALL "A"	[*]	44	9	3	1188	93	4	7
"SP-5"	FLOOR	[*]	84	36	3	9072	8	1	7
"SP-6"	FLOOR	[*]	69	28	3	5796	17	1	7
"SP-7"	FLOOR	[*]	150	98	3	44100	62	4	7
"SP-8"	WALL "B"	[*]	25	14	3	1050	24	1	7
"SP-9"	WALL "B"	[*]	54	10	3	1620	82	4	7

CHAINLINK FENCE REPAIR CHART

MARK	LOCATION	REPAIR TYPE	POSTS	TOP RAIL	BOTTOM WIRE	BRACE	FABRIC
"CF-1"	WALL "A"	(E)	-	-	-	-	DAMAGED 10'x4'
"CF-2"	WALL "A"	(E)	-	-	-	-	DAMAGED 5'x4'
"CF-3"	WALL "A"	(A)	BENT 1	-	-	-	-

CRACK REPAIR CHART

MARK	LOCATION	REPAIR TYPE	GENERAL CRACKS (LF)	MAJOR CRACKS WIDTH (IN)	MAJOR CRACKS LENGTH (FT)	MAJOR CRACKS START PNT X	MAJOR CRACKS START PNT Y,Z	MAJOR CRACKS END PNT X	MAJOR CRACKS END PNT Y,Z	RATING
"GC-1"	WALL "A"	[*]	165	-	-	-	-	-	-	8
"GC-2"	FLOOR	[*]	360	-	-	-	-	-	-	8
"GC-3"	WALL "B"	[*]	80	-	-	-	-	-	-	8

NOTES:

1- CONCRETE LINING IS PROVIDED IN THIS SEGMENT SEE SHEET SL206

2- THERE IS NO SPALL AND CRACK REPAIRS IN THIS SEGMENT

GRAPHIC SCALES:

0 1' 2' 4' 8' 12' 16'

3/16"=1'-0"

REVISION NO.	DATE	REVISIONS	BY

ATHER R. DAR
LICENSED PROFESSIONAL ENGINEER
No. 7808-S
HAWAII U.S.A.
Exp. Date: 4-30-20

THIS WORK WAS PREPARED BY ME OR UNDER MY SUPERVISION AND CONSTRUCTION OF THIS PROJECT WILL BE UNDER MY OBSERVATION

DEPARTMENT OF HAWAIIAN HOMELAND

NANAKULI FLOOD CONTROL CHANNEL IMPROVEMENTS NANAKULI VALLEY, OAHU HAWAII

CHANNEL SEGMENT [162] REPAIR DETAILS - 2ND HALF

DESIGNED BY:	TTP
DRAWN BY:	AK, AP, DL
CHECKED BY:	AD
SUPV:	
DATE:	03/05/2019

HAWAII ENGINEERING GROUP, Inc.
Civil & Structural Engineers
1088 BISHOP STREET #2506
HONOLULU, HI 96813
Tel: 808-533-2092


JOB NO.

SHEET C162B

187 OF 225 SHTS


FILE ___ ___ DRAWER ___ ___ ___ FOLDER ___ ___

Plot date: 15-Apr-2020
Full Size Plot

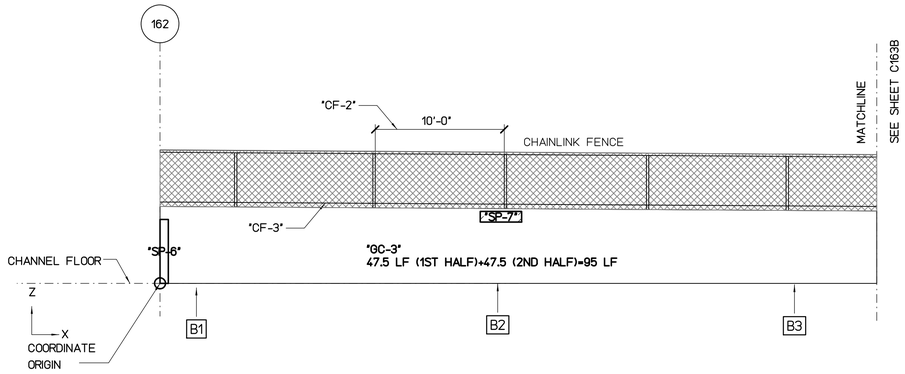

WALL "B" FLATTEN VIEW

SCALE : 3/16" = 1'-0"

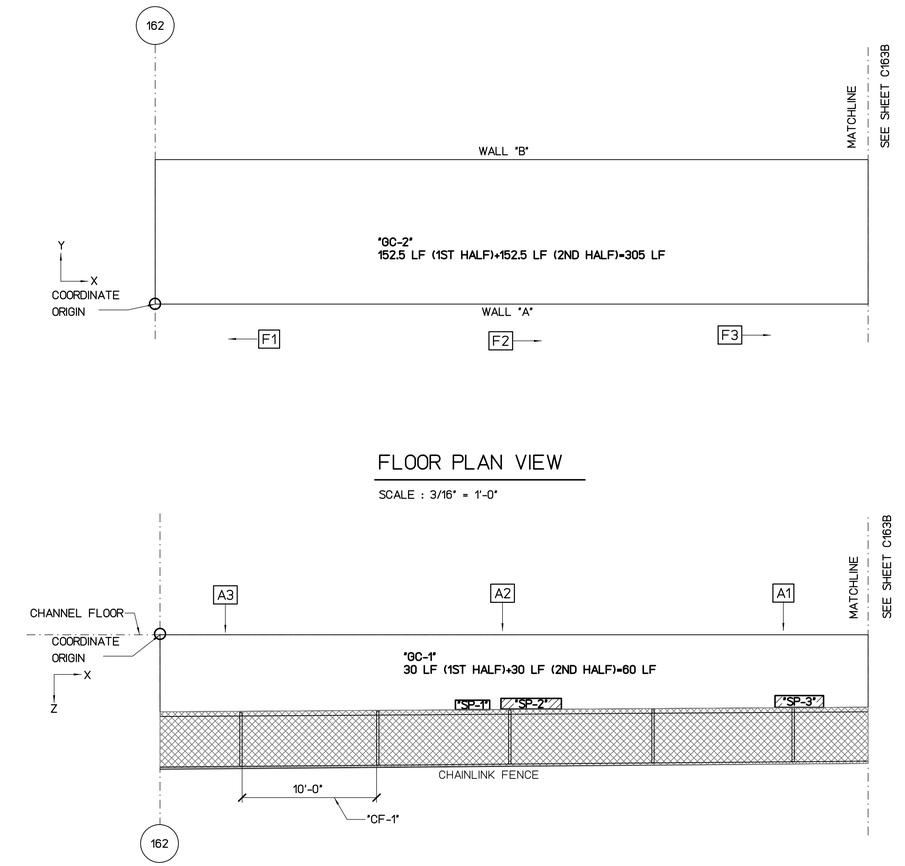

FLOOR PLAN VIEW

SCALE : 3/16" = 1'-0"

WALL "A" FLATTEN VIEW

SCALE : 3/16" = 1'-0"

REPAIR LEGEND AND NOTES:

- [2] CRACK AND SPALL REPAIR TYPES, SEE SHEETS SR201 AND SR202 FOR DETAILS. TYPE [*] INDICATES NO-REPAIR
- (A) CHAINLINK FENCE REPAIR TYPES, SEE SHEETS SF201 AND SF202 FOR DETAILS
- 1.0> TOP OF WALL LEANING DISTANCE TOWARD CHANNEL IN INCHES, SEE SHEETS SL101 TO SL207 FOR CONCRETE LINING

PHOTO LEGEND:

- [A1] WALL "A" ELEVATION PHOTO IDENTIFICATION SEE FLATTEN VIEW FOR PHOTO LOCATION
- [B1] WALL "B" ELEVATION PHOTO IDENTIFICATION SEE FLATTEN VIEW FOR PHOTO LOCATION
- [F1] CHANNEL FLOOR PHOTO IDENTIFICATION SEE FLOOR PLAN VIEW FOR PHOTO LOCATION

B1



B2



B3



F1



F2



F3



A1



A2



A3



SPALL REPAIR CHART

MARK	LOCATION	REPAIR TYPE	SPALL DIMENSION L	SPALL DIMENSION W	SPALL DIMENSION D	SPALL VOLUME	SPALL CENTER COORDINATE X	SPALL CENTER COORDINATE Y OR Z	RATING
"SP-1"	WALL "A"	3	29	8	3	696	22	4	7
"SP-2"	WALL "A"	3	51	9	4	1836	27	4	7
"SP-3"	WALL "A"	3	41	10	3	1230	45	4	7
"SP-4"	WALL "A"	3	54	14	4	3024	98	4	7
"SP-5"	FLOOR	3	109	64	3	20928	92	7	7
"SP-6"	WALL "B"	3	7	54	4	1512	2.3	2	7
"SP-7"	WALL "B"	3	35	9	3	945	22	4	7
"SP-8"	WALL "B"	3	26	7	3	546	80	4	7

CHAINLINK FENCE REPAIR CHART

MARK	LOCATION	REPAIR TYPE	POSTS	TOP RAIL	BOTTOM WIRE	BRACE	FABRIC
"CF-1"	WALL "A"	(E)	-	-	-	-	DAMAGED 10'x4'
"CF-2"	WALL "B"	(E)	-	-	-	-	DAMAGED 10'x4'
"CF-3"	WALL "B"	(D)	-	-	DAMAGED 50'	-	-

CRACK REPAIR CHART

MARK	LOCATION	REPAIR TYPE	GENERAL CRACKS (LF)	MAJOR CRACKS WIDTH (IN)	MAJOR CRACKS LENGTH (FT)	MAJOR CRACKS START PNT X	MAJOR CRACKS START PNT Y,Z	MAJOR CRACKS END PNT X	MAJOR CRACKS END PNT Y,Z	RATING
"MC-1"	WALL "A"	1	-	0.19	4	54	1.5	54.5	4.5	7
"GC-1"	WALL "A"	*	60	-	-	-	-	-	-	8
"GC-2"	FLOOR	*	305	-	-	-	-	-	-	8
"GC-3"	WALL "B"	*	95	-	-	-	-	-	-	8

GRAPHIC SCALES:

0 1' 2' 4' 8' 12' 16'

3/16"=1'-0"

REVISION NO.	DATE	REVISIONS	BY

ATHER R. DAR
LICENSED PROFESSIONAL ENGINEER
No. 7808-S
HAWAII U.S.A.

Exp. Date: 4-30-20

THIS WORK WAS PREPARED BY ME OR UNDER MY SUPERVISION AND CONSTRUCTION OF THIS PROJECT WILL BE UNDER MY OBSERVATION

DEPARTMENT OF HAWAIIAN HOMELAND

NANAKULI FLOOD CONTROL CHANNEL IMPROVEMENTS NANAKULI VALLEY, OAHU HAWAII

CHANNEL SEGMENT 163 REPAIR DETAILS - 1ST HALF

DESIGNED BY:	TTP
DRAWN BY:	AK, AP, DL
CHECKED BY:	AD
SUPV:	
DATE:	03/05/2019

HAWAII ENGINEERING GROUP, Inc.
Civil & Structural Engineers
1088 BISHOP STREET #2506
HONOLULU, HI 96813
Tel: 808-533-2092


JOB NO.

SHEET C163A

188OF 225 SHTS


FILE ___ DRAWER ___ ___ FOLDER ___ ___

Plot date: 15-Apr-2020
Full Size Plot

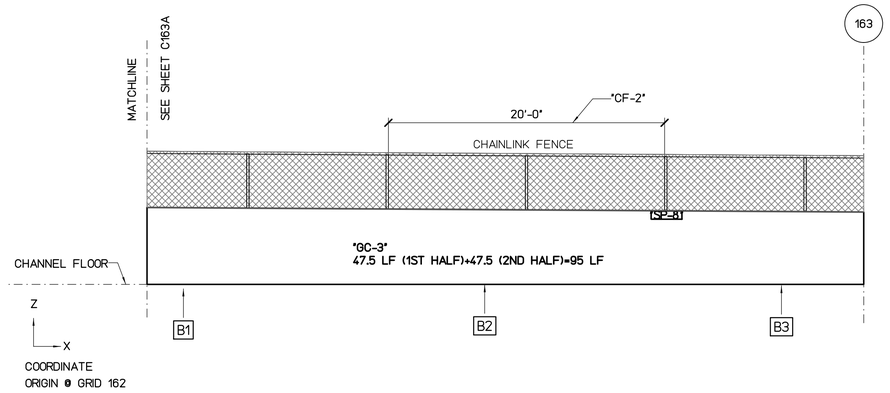


WALL "B" FLATTEN VIEW

SCALE : 3/16" = 1'-0"

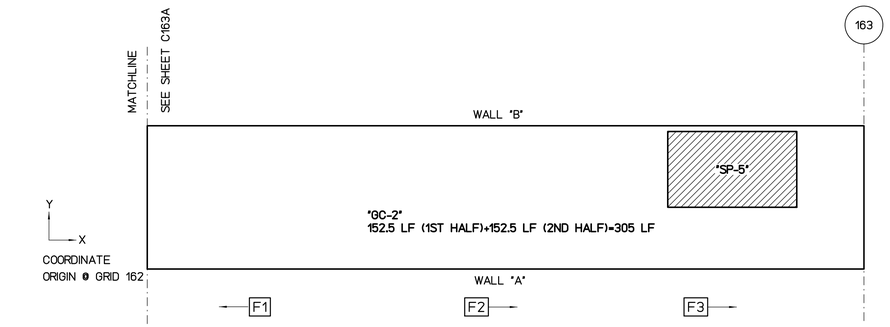

FLOOR PLAN VIEW

SCALE : 3/16" = 1'-0"

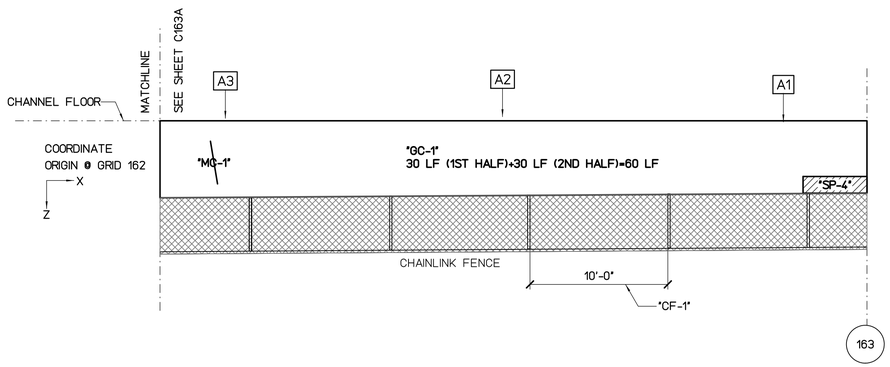

WALL "A" FLATTEN VIEW

SCALE : 3/16" = 1'-0"

REPAIR LEGEND AND NOTES:

- [2] CRACK AND SPALL REPAIR TYPES, SEE SHEETS SR201 AND SR202 FOR DETAILS. TYPE [*] INDICATES NO-REPAIR
- (A) CHAINLINK FENCE REPAIR TYPES, SEE SHEETS SF201 AND SF202 FOR DETAILS
- 1.0> TOP OF WALL LEANING DISTANCE TOWARD CHANNEL IN INCHES, SEE SHEETS SL101 TO SL207 FOR CONCRETE LINING

PHOTO LEGEND:

- [A1] WALL "A" ELEVATION PHOTO IDENTIFICATION SEE FLATTEN VIEW FOR PHOTO LOCATION
- [B1] WALL "B" ELEVATION PHOTO IDENTIFICATION SEE FLATTEN VIEW FOR PHOTO LOCATION
- [F1] CHANNEL FLOOR PHOTO IDENTIFICATION SEE FLOOR PLAN VIEW FOR PHOTO LOCATION

B1



B2



B3



F1



F2



F3



A1



A2



A3



SPALL REPAIR CHART

MARK	LOCATION	REPAIR TYPE	SPALL DIMENSION H	SPALL DIMENSION W	SPALL DIMENSION D	SPALL VOLUME	SPALL CENTER COORDINATE X	SPALL CENTER COORDINATE -64.9	RATING
"SP-1"	WALL "A"	[3]	29	8	3	696	22	4	7
"SP-2"	WALL "A"	[3]	51	9	4	1836	27	4	7
"SP-3"	WALL "A"	[3]	41	10	3	1230	45	4	7
"SP-4"	WALL "A"	[3]	54	14	4	3024	98	4	7
"SP-5"	FLOOR	[3]	109	64	3	20928	92	7	7
"SP-6"	WALL "B"	[3]	7	54	4	1512	2.3	2	7
"SP-7"	WALL "B"	[3]	35	9	3	945	22	4	7
"SP-8"	WALL "B"	[3]	26	7	3	546	80	4	7

CHAINLINK FENCE REPAIR CHART

MARK	LOCATION	REPAIR TYPE	POSTS	TOP RAIL	BOTTOM WIRE	BRACE	FABRIC
"CF-1"	WALL "A"	(E)	-	-	-	-	DAMAGED 10'x4'
"CF-2"	WALL "B"	(E)	-	-	-	-	DAMAGED 20'x4'

CRACK REPAIR CHART

MARK	LOCATION	REPAIR TYPE	GENERAL CRACKS (LF)	MAJOR CRACKS WIDTH (IN)	MAJOR CRACKS LENGTH (FT)	MAJOR CRACKS START PNT X	MAJOR CRACKS START PNT Y,Z	MAJOR CRACKS END PNT X	MAJOR CRACKS END PNT Y,Z	RATING
"MC-1"	WALL "A"	[1]	-	0.19	4	54	1.5	54.5	4.5	7
"GC-1"	WALL "A"	[*]	60	-	-	-	-	-	-	8
"GC-2"	FLOOR	[*]	305	-	-	-	-	-	-	8
"GC-3"	WALL "B"	[*]	95	-	-	-	-	-	-	8

GRAPHIC SCALES:

0 1' 2' 4' 8' 12' 16'

3/16"=1'-0"

REVISION NO.	DATE	REVISIONS	BY

ATHER R. DAR
LICENSED PROFESSIONAL ENGINEER
No. 7808-S
HAWAII U.S.A.
Exp. Date: 4-30-20

THIS WORK WAS PREPARED BY ME OR UNDER MY SUPERVISION AND CONSTRUCTION OF THIS PROJECT WILL BE UNDER MY OBSERVATION

DEPARTMENT OF HAWAIIAN HOMELAND

NANAKULI FLOOD CONTROL CHANNEL IMPROVEMENTS NANAKULI VALLEY, OAHU HAWAII

CHANNEL SEGMENT [163] REPAIR DETAILS - 2ND HALF

DESIGNED BY:	TTP
DRAWN BY:	AK, AP, DL
CHECKED BY:	AD
SUPV:	
DATE:	03/05/2019

HAWAII ENGINEERING GROUP, Inc.
Civil & Structural Engineers
1088 BISHOP STREET #2506
HONOLULU, HI 96813
Tel: 808-533-2092


JOB NO.

SHEET C163B

189 OF 225 SHTS


FILE ___ DRAWER ___ ___ FOLDER ___ ___

Plot date: 15-Apr-2020
Full Size Plot

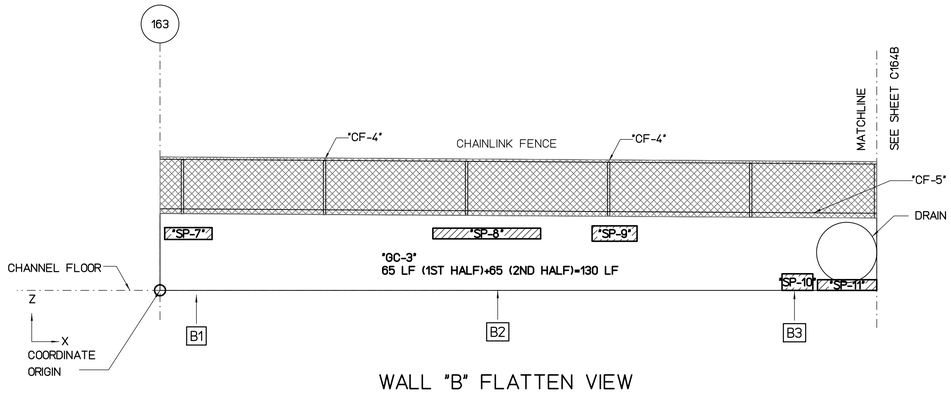


WALL "B" FLATTEN VIEW

SCALE : 3/16" = 1'-0"

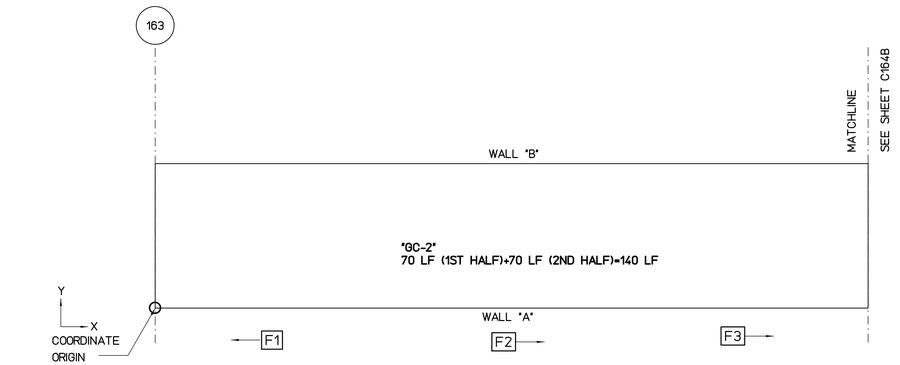

FLOOR PLAN VIEW

SCALE : 3/16" = 1'-0"

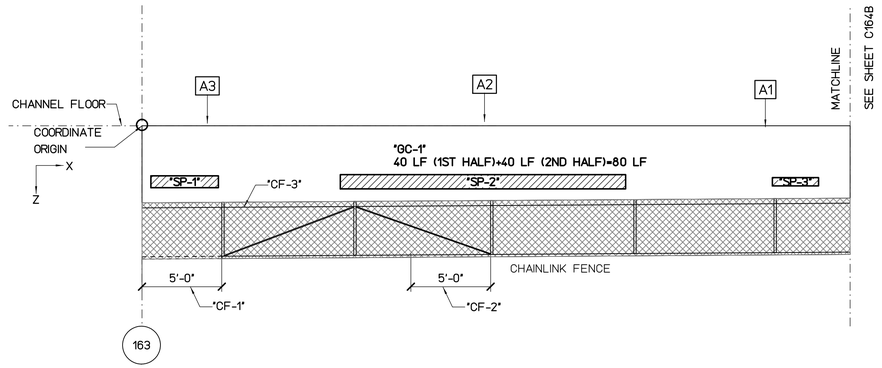

WALL "A" FLATTEN VIEW

SCALE : 3/16" = 1'-0"

REPAIR LEGEND AND NOTES:

- 2 — CRACK AND SPALL REPAIR TYPES, SEE SHEETS SR201 AND SR202 FOR DETAILS. TYPE [*] INDICATES NO-REPAIR
- (A) — CHAINLINK FENCE REPAIR TYPES, SEE SHEETS SF201 AND SF202 FOR DETAILS
- 1.0 — TOP OF WALL LEANING DISTANCE TOWARD CHANNEL IN INCHES, SEE SHEETS SL101 TO SL207 FOR CONCRETE LINING

PHOTO LEGEND:

- A1 — WALL "A" ELEVATION PHOTO IDENTIFICATION SEE FLATTEN VIEW FOR PHOTO LOCATION
- B1 — WALL "B" ELEVATION PHOTO IDENTIFICATION SEE FLATTEN VIEW FOR PHOTO LOCATION
- F1 — CHANNEL FLOOR PHOTO IDENTIFICATION SEE FLOOR PLAN VIEW FOR PHOTO LOCATION

B1



B2



B3



F1



F2



F3



A1



A2



A3



SPALL REPAIR CHART

MARK	LOCATION	REPAIR TYPE	SPALL DIMENSION L	W	D	SPALL VOLUME	SPALL CENTER COORDINATE X	Y OR Z	RATING
"SP-1"	WALL "A"	3	57	10	3	1710	3	4	7
"SP-2"	WALL "A"	3	241	12	4	11568	24	4	7
"SP-3"	WALL "A"	3	39	7	3	819	46	4	7
"SP-4"	WALL "A"	3	213	11	3	7029	57	4	7
"SP-5"	FLOOR	3	114	60	3	20520	65	7	7
"SP-6"	FLOOR	3	240	120	3	86400	82	5	7
"SP-7"	WALL "B"	3	40	10	3	1200	2	4	7
"SP-8"	WALL "B"	3	91	9	3	2457	23	4	7
"SP-9"	WALL "B"	3	38	13	3	1482	32	4	7
"SP-10"	WALL "B"	3	26	14	4	1456	44	0.5	7
"SP-11"	WALL "B"	3	50	9	3	1350	47	1	7
"SP-12"	WALL "B"	3	300	12	4	14400	82	4	7
"SP-13"	WALL "B"	3	10	10	4	400	100.5	1	7

CHAINLINK FENCE REPAIR CHART

MARK	LOCATION	REPAIR TYPE	POSTS	TOP RAIL	BOTTOM WIRE	BRACE	FABRIC
"CF-1"	WALL "A"	(C)	-	MISSING 5'	-	-	-
"CF-2"	WALL "A"	(C)	-	DAMAGED 5'	-	-	-
"CF-3"	WALL "A"	(D)	-	-	DAMAGED 50'	-	-
"CF-4"	WALL "B"	(A)	BENT 2	-	-	-	-
"CF-5"	WALL "B"	(D)	-	-	DAMAGED 50'	-	-

CRACK REPAIR CHART

MARK	LOCATION	REPAIR TYPE	GENERAL CRACKS (LF)	MAJOR CRACKS WIDTH (IN)	LENGTH (FT)	START PNT X	START PNT Y,Z	END PNT X	END PNT Y,Z	RATING
"GC-1"	WALL "A"	[*]	80	-	-	-	-	-	-	8
"GC-2"	FLOOR	[*]	140	-	-	-	-	-	-	8
"GC-3"	WALL "B"	[*]	130	-	-	-	-	-	-	8

GRAPHIC SCALES:

0 1' 2' 4' 8' 12' 16'

3/16"=1'-0"

REVISION NO.	DATE	REVISIONS	BY

ATHER R. DAR
LICENSED PROFESSIONAL ENGINEER
No. 7808-S
HAWAII U.S.A.

Exp. Date: 4-30-20

THIS WORK WAS PREPARED BY ME OR UNDER MY SUPERVISION AND CONSTRUCTION OF THIS PROJECT WILL BE UNDER MY OBSERVATION

DEPARTMENT OF HAWAIIAN HOMELAND

NANAKULI FLOOD CONTROL CHANNEL IMPROVEMENTS NANAKULI VALLEY, OAHU HAWAII

CHANNEL SEGMENT 164 REPAIR DETAILS - 1ST HALF

DESIGNED BY:	TTP
DRAWN BY:	AK, AP, DL
CHECKED BY:	AD
SUPV:	
DATE:	03/05/2019

HAWAII ENGINEERING GROUP, Inc.
Civil & Structural Engineers
1088 BISHOP STREET #2506
HONOLULU, HI 96813
Tel: 808-533-2092


JOB NO.

SHEET C164A

190 OF 225 SHTS


FILE ___ ___ DRAWER ___ ___ ___ FOLDER ___ ___

Plot date: 15-Apr-2020
Full Size Plot

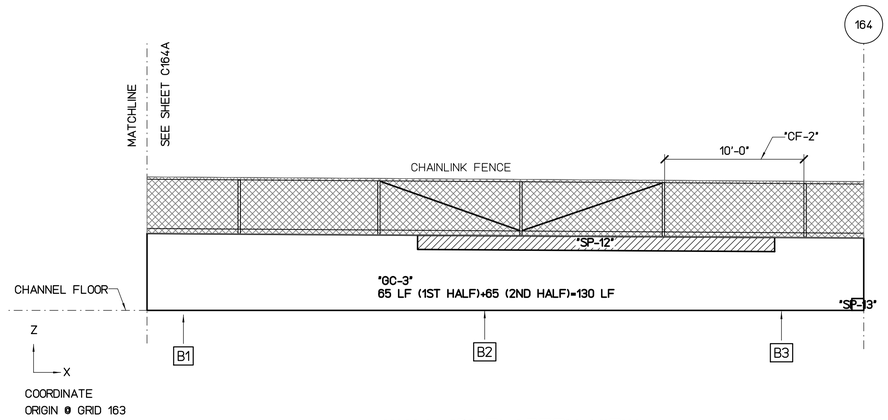


WALL "B" FLATTEN VIEW

SCALE : 3/16" = 1'-0"

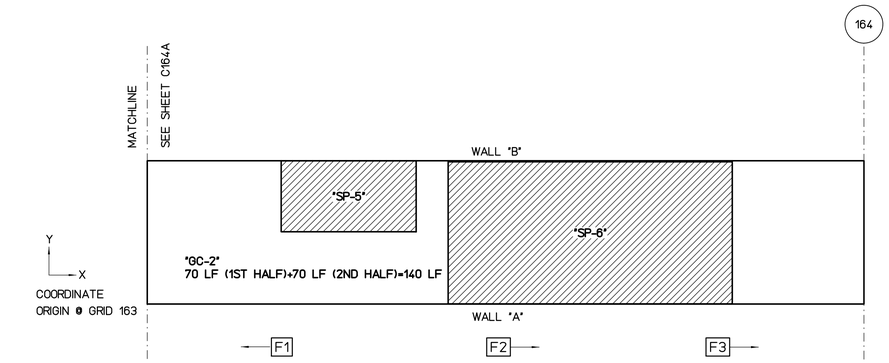

FLOOR PLAN VIEW

SCALE : 3/16" = 1'-0"

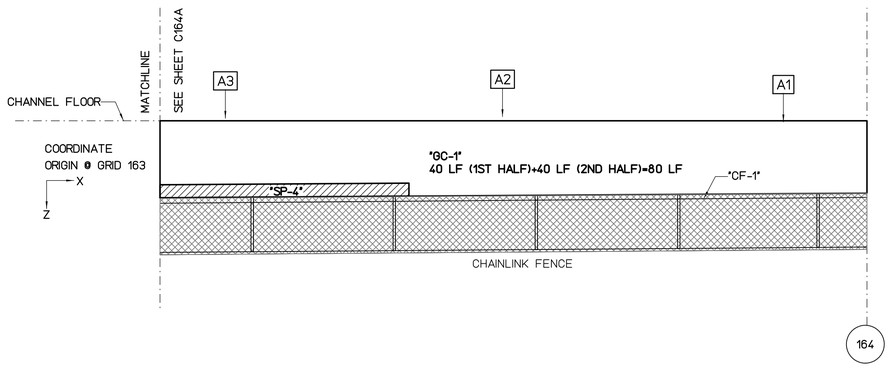

WALL "A" FLATTEN VIEW

SCALE : 3/16" = 1'-0"

REPAIR LEGEND AND NOTES:

- 2 — CRACK AND SPALL REPAIR TYPES, SEE SHEETS SR201 AND SR202 FOR DETAILS. TYPE [*] INDICATES NO-REPAIR
- (A) — CHAINLINK FENCE REPAIR TYPES, SEE SHEETS SF201 AND SF202 FOR DETAILS
- 1.0 — TOP OF WALL LEANING DISTANCE TOWARD CHANNEL IN INCHES, SEE SHEETS SL101 TO SL207 FOR CONCRETE LINING

PHOTO LEGEND:

- A1 — WALL "A" ELEVATION PHOTO IDENTIFICATION SEE FLATTEN VIEW FOR PHOTO LOCATION
- B1 — WALL "B" ELEVATION PHOTO IDENTIFICATION SEE FLATTEN VIEW FOR PHOTO LOCATION
- F1 — CHANNEL FLOOR PHOTO IDENTIFICATION SEE FLOOR PLAN VIEW FOR PHOTO LOCATION

B1



B2



B3



F1



F2



F3



A1



A2



A3



SPALL REPAIR CHART

MARK	LOCATION	REPAIR TYPE	SPALL DIMENSION L	W	D	SPALL VOLUME	SPALL CENTER COORDINATE X	Y OR Z	RATING
"SP-1"	WALL "A"	3	57	10	3	1710	3	4	7
"SP-2"	WALL "A"	3	241	12	4	11568	24	4	7
"SP-3"	WALL "A"	3	39	7	3	819	46	4	7
"SP-4"	WALL "A"	3	213	11	3	7029	57	4	7
"SP-5"	FLOOR	3	114	60	3	20520	65	7	7
"SP-6"	FLOOR	3	240	120	3	86400	82	5	7
"SP-7"	WALL "B"	3	40	10	3	1200	2	4	7
"SP-8"	WALL "B"	3	91	9	3	2457	23	4	7
"SP-9"	WALL "B"	3	38	13	3	1482	32	4	7
"SP-10"	WALL "B"	3	26	14	4	1456	44	0.5	7
"SP-11"	WALL "B"	3	50	9	3	1350	47	1	7
"SP-12"	WALL "B"	3	300	12	4	14400	82	4	7
"SP-13"	WALL "B"	3	10	10	4	400	100.5	1	7

CHAINLINK FENCE REPAIR CHART

MARK	LOCATION	REPAIR TYPE	POSTS	TOP RAIL	BOTTOM WIRE	BRACE	FABRIC
"CF-1"	WALL "A"	(D)	-	-	DAMAGED 50'	-	-
"CF-2"	WALL "B"	(C)	-	DAMAGED 10'	-	-	-

CRACK REPAIR CHART

MARK	LOCATION	REPAIR TYPE	GENERAL CRACKS (LF)	MAJOR CRACKS WIDTH (IN)	LENGTH (FT)	START PNT X	START PNT Y,Z	END PNT X	END PNT Y,Z	RATING
"GC-1"	WALL "A"	*	80	-	-	-	-	-	-	8
"GC-2"	FLOOR	*	140	-	-	-	-	-	-	8
"GC-3"	WALL "B"	*	130	-	-	-	-	-	-	8

GRAPHIC SCALES:

0 1' 2' 4' 8' 12' 16'

3/16"=1'-0"

REVISION NO.	DATE	REVISIONS	BY

ATHER R. DAR
LICENSED PROFESSIONAL ENGINEER
No. 7808-S
HAWAII U.S.A.

Exp. Date: 4-30-20

THIS WORK WAS PREPARED BY ME OR UNDER MY SUPERVISION AND CONSTRUCTION OF THIS PROJECT WILL BE UNDER MY OBSERVATION

DEPARTMENT OF HAWAIIAN HOMELAND

NANAKULI FLOOD CONTROL CHANNEL IMPROVEMENTS NANAKULI VALLEY, OAHU HAWAII

CHANNEL SEGMENT 164 REPAIR DETAILS - 2ND HALF

DESIGNED BY:	TTP
DRAWN BY:	AK, AP, DL
CHECKED BY:	AD
SUPV:	
DATE:	03/05/2019

HAWAII ENGINEERING GROUP, Inc.
Civil & Structural Engineers
1088 BISHOP STREET #2506
HONOLULU, HI 96813
Tel: 808-533-2092


JOB NO.

SHEET C164B

191 OF 225 SHTS


FILE ___ DRAWER ___ ___ FOLDER ___ ___

Plot date: 15-Apr-2020
Full Size Plot

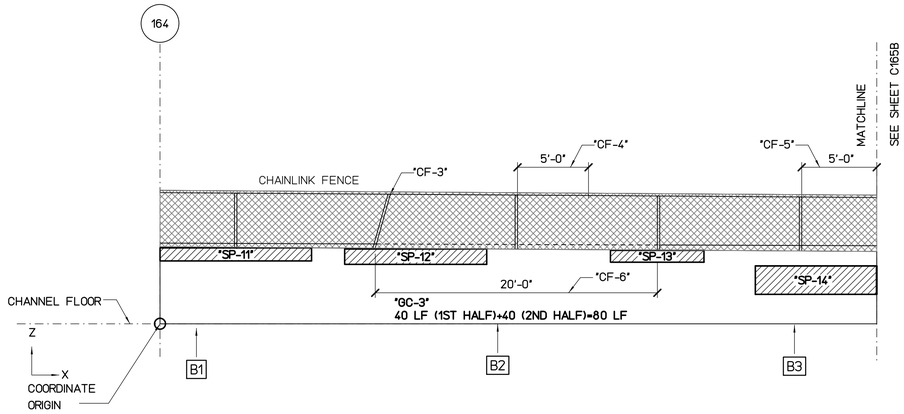


WALL "B" FLATTEN VIEW

SCALE : 3/16" = 1'-0"

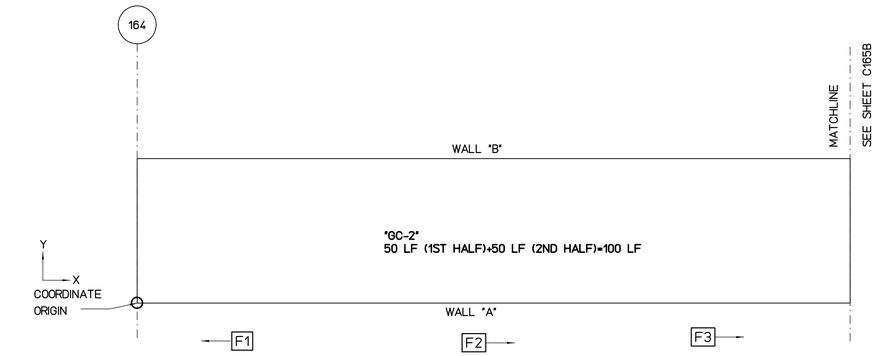

FLOOR PLAN VIEW

SCALE : 3/16" = 1'-0"

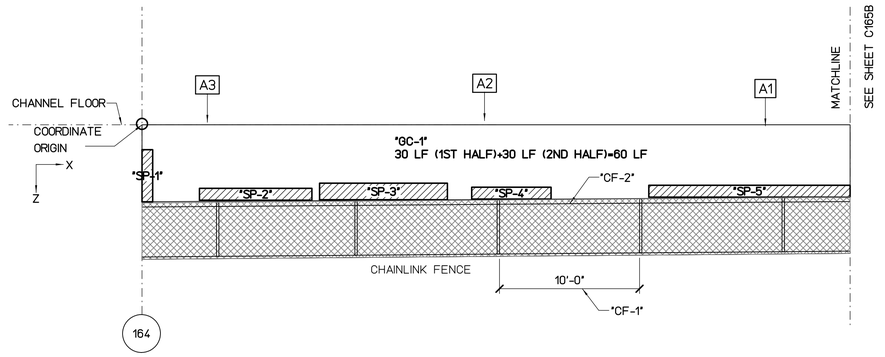

WALL "A" FLATTEN VIEW

SCALE : 3/16" = 1'-0"

REPAIR LEGEND AND NOTES:

- [2] CRACK AND SPALL REPAIR TYPES, SEE SHEETS SR201 AND SR202 FOR DETAILS. TYPE [*] INDICATES NO-REPAIR
- (A) CHAINLINK FENCE REPAIR TYPES, SEE SHEETS SF201 AND SF202 FOR DETAILS
- 1.0> TOP OF WALL LEANING DISTANCE TOWARD CHANNEL IN INCHES, SEE SHEETS SL101 TO SL207 FOR CONCRETE LINING

PHOTO LEGEND:

- [A1] WALL "A" ELEVATION PHOTO IDENTIFICATION SEE FLATTEN VIEW FOR PHOTO LOCATION
- [B1] WALL "B" ELEVATION PHOTO IDENTIFICATION SEE FLATTEN VIEW FOR PHOTO LOCATION
- [F1] CHANNEL FLOOR PHOTO IDENTIFICATION SEE FLOOR PLAN VIEW FOR PHOTO LOCATION

B1



B2



B3



F1



F2



F3



A1



A2



A3



SPALL REPAIR CHART

MARK	LOCATION	REPAIR TYPE	SPALL DIMENSION L	W	D	SPALL VOLUME	SPALL CENTER COORDINATE X	Y OR Z	RATING
"SP-1"	WALL "A"	[3]	9	44	4	1584	0.6	3	6
"SP-2"	WALL "A"	[3]	95	10	2	1900	8	4	7
"SP-3"	WALL "A"	[3]	108	14	2	3024	17	4	7
"SP-4"	WALL "A"	[3]	67	10	2	1340	26	4	7
"SP-5"	WALL "A"	[3]	170	10	2	3400	44	4	7
"SP-6"	WALL "A"	[3]	96	8	2	1536	54	4	7
"SP-7"	WALL "A"	[3]	30	8	2	480	81	4	7
"SP-8"	WALL "A"	[3]	31	9	2	558	96	4	7
"SP-9"	FLOOR	[3]	324	120	3	116640	64	5	7
"SP-10"	FLOOR	[3]	72	72	3	15552	83	6	7
"SP-11"	WALL "B"	[3]	128	11	4	5632	7	4	6
"SP-12"	WALL "B"	[3]	120	13	3	4680	18	4	7
"SP-13"	WALL "B"	[3]	79	10	3	2370	35	4	7
"SP-14"	WALL "B"	[3]	708	24	4	67968	70	3	6

CHAINLINK FENCE REPAIR CHART

MARK	LOCATION	REPAIR TYPE	POSTS	TOP RAIL	BOTTOM WIRE	BRACE	FABRIC
"CF-1"	WALL "A"	(C)	-	BENT 10'	-	-	-
"CF-2"	WALL "A"	(D)	-	-	DAMAGED 50'	-	-
"CF-3"	WALL "B"	(A)	BENT 1	-	-	-	-
"CF-4"	WALL "B"	(E)	-	-	-	-	DAMAGED 5'x4'
"CF-5"	WALL "B"	(C)	-	DAMAGED 5'	-	-	-
"CF-6"	WALL "B"	(D)	-	-	DAMAGED 20'	-	-

CRACK REPAIR CHART

MARK	LOCATION	REPAIR TYPE	GENERAL CRACKS (LF)	MAJOR CRACKS WIDTH (IN)	LENGTH (FT)	START PNT X	START PNT Y,Z	END PNT X	END PNT Y,Z	RATING
"GC-1"	WALL "A"	[*]	60	-	-	-	-	-	-	8
"GC-2"	FLOOR	[*]	100	-	-	-	-	-	-	8
"GC-3"	WALL "B"	[*]	80	-	-	-	-	-	-	8

GRAPHIC SCALES:

0 1' 2' 4' 8' 12' 16'

3/16"=1'-0"

REVISION NO.	DATE	REVISIONS	BY

ATHER R. DAR
LICENSED PROFESSIONAL ENGINEER
No. 7808-S
HAWAII U.S.A.

Exp. Date: 4-30-20

THIS WORK WAS PREPARED BY ME OR UNDER MY SUPERVISION AND CONSTRUCTION OF THIS PROJECT WILL BE UNDER MY OBSERVATION

DEPARTMENT OF HAWAIIAN HOMELAND

NANAKULI FLOOD CONTROL CHANNEL IMPROVEMENTS NANAKULI VALLEY, OAHU HAWAII

CHANNEL SEGMENT [165] REPAIR DETAILS - 1ST HALF

DESIGNED BY:	TTP
DRAWN BY:	AK, AP, DL
CHECKED BY:	AD
SUPV:	
DATE:	03/05/2019


HAWAII ENGINEERING GROUP, Inc.
Civil & Structural Engineers
1088 BISHOP STREET #2506
HONOLULU, HI 96813
Tel: 808-533-2092

JOB NO.

SHEET C165A


192 OF 225 SHTS

FILE ___ ___ DRAWER ___ ___ ___ FOLDER ___ ___

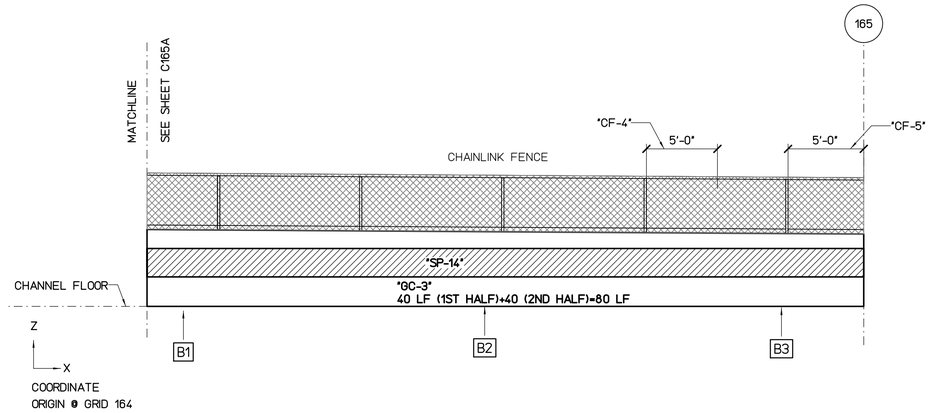


WALL "B" FLATTEN VIEW

SCALE : 3/16" = 1'-0"

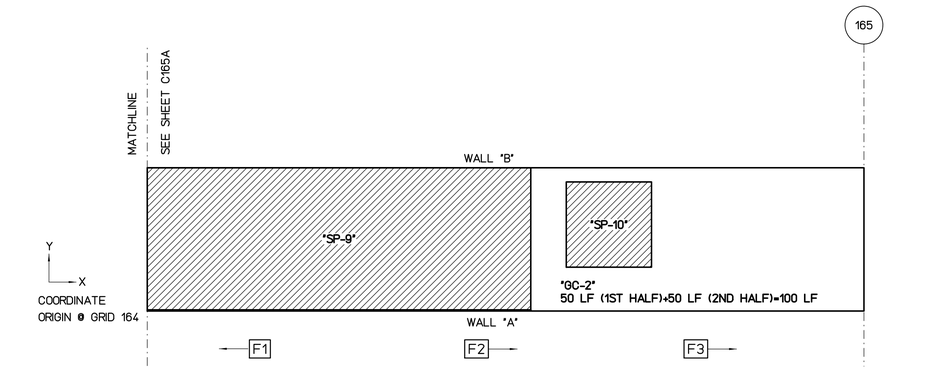

FLOOR PLAN VIEW

SCALE : 3/16" = 1'-0"

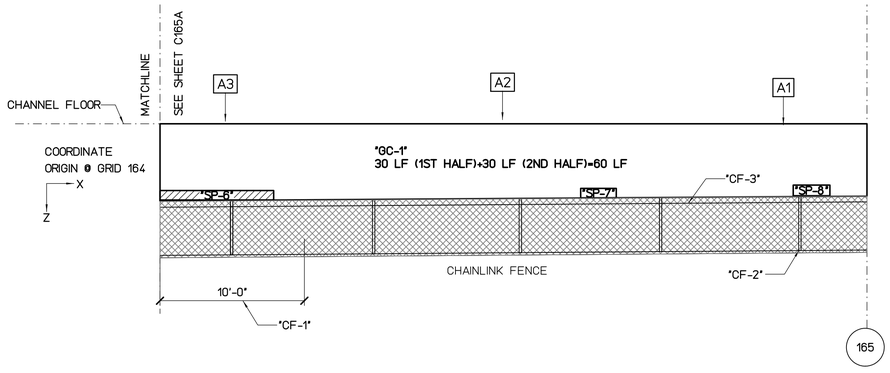

WALL "A" FLATTEN VIEW

SCALE : 3/16" = 1'-0"

REPAIR LEGEND AND NOTES:

- 2 — CRACK AND SPALL REPAIR TYPES, SEE SHEETS SR201 AND SR202 FOR DETAILS. TYPE [*] INDICATES NO-REPAIR
- (A) — CHAINLINK FENCE REPAIR TYPES, SEE SHEETS SF201 AND SF202 FOR DETAILS
- 1.0 — TOP OF WALL LEANING DISTANCE TOWARD CHANNEL IN INCHES, SEE SHEETS SL101 TO SL207 FOR CONCRETE LINING

PHOTO LEGEND:

- A1 — WALL "A" ELEVATION PHOTO IDENTIFICATION SEE FLATTEN VIEW FOR PHOTO LOCATION
- B1 — WALL "B" ELEVATION PHOTO IDENTIFICATION SEE FLATTEN VIEW FOR PHOTO LOCATION
- F1 — CHANNEL FLOOR PHOTO IDENTIFICATION SEE FLOOR PLAN VIEW FOR PHOTO LOCATION

B1



B2



B3



F1



F2



F3



A1



A2



A3



SPALL REPAIR CHART

MARK	LOCATION	REPAIR TYPE	SPALL DIMENSION L	SPALL DIMENSION W	SPALL DIMENSION D	SPALL VOLUME	SPALL CENTER COORDINATE X	SPALL CENTER COORDINATE Y OR Z	RATING
"SP-1"	WALL "A"	3	9	44	4	1584	0.6	3	6
"SP-2"	WALL "A"	3	95	10	2	1900	8	4	7
"SP-3"	WALL "A"	3	108	14	2	3024	17	4	7
"SP-4"	WALL "A"	3	67	10	2	1340	26	4	7
"SP-5"	WALL "A"	3	10	170	2	3400	44	4	7
"SP-6"	WALL "A"	3	96	8	2	1536	54	4	7
"SP-7"	WALL "A"	3	30	8	2	480	81	4	7
"SP-8"	WALL "A"	3	31	9	2	558	96	4	7
"SP-9"	FLOOR	3	324	120	3	116640	64	5	7
"SP-10"	FLOOR	3	72	72	3	15552	83	6	7
"SP-11"	WALL "B"	3	128	11	4	5632	7	4	6
"SP-12"	WALL "B"	3	120	13	3	4680	18	4	7
"SP-13"	WALL "B"	3	79	10	3	2370	35	4	7
"SP-14"	WALL "B"	3	708	24	4	67968	70	3	6

CRACK REPAIR CHART

MARK	LOCATION	REPAIR TYPE	GENERAL CRACKS (LF)	MAJOR CRACKS WIDTH (IN)	MAJOR CRACKS LENGTH (FT)	MAJOR CRACKS START PNT X	MAJOR CRACKS START PNT Y,Z	MAJOR CRACKS END PNT X	MAJOR CRACKS END PNT Y,Z	RATING
"GC-1"	WALL "A"	*	60	-	-	-	-	-	-	8
"GC-2"	FLOOR	*	100	-	-	-	-	-	-	8
"GC-3"	WALL "B"	*	80	-	-	-	-	-	-	8

CHAINLINK FENCE REPAIR CHART

MARK	LOCATION	REPAIR TYPE	POSTS	TOP RAIL	BOTTOM WIRE	BRACE	FABRIC
"CF-1"	WALL "A"	(E)	-	-	-	-	DAMAGED 10'x4'
"CF-2"	WALL "A"	(A)	BENT 1	-	-	-	-
"CF-3"	WALL "A"	(D)	-	-	DAMAGED 50'	-	-
"CF-4"	WALL "B"	(E)	-	-	-	-	DAMAGED 5'x4'
"CF-5"	WALL "B"	(D)	-	-	DAMAGED 5'	-	-

GRAPHIC SCALES:

0 1' 2' 4' 8' 12' 16'

3/16"=1'-0"

REVISION NO.	DATE	REVISIONS	BY

ARTHER R. DAR
LICENSED PROFESSIONAL ENGINEER
No. 7808-S
HAWAII U.S.A.

Exp. Date: 4-30-20

THIS WORK WAS PREPARED BY ME OR UNDER MY SUPERVISION AND CONSTRUCTION OF THIS PROJECT WILL BE UNDER MY OBSERVATION

DEPARTMENT OF HAWAIIAN HOMELAND

NANAKULI FLOOD CONTROL CHANNEL IMPROVEMENTS NANAKULI VALLEY, OAHU HAWAII

CHANNEL SEGMENT 165 REPAIR DETAILS - 2ND HALF

DESIGNED BY:	TTP
DRAWN BY:	AK, AP, DL
CHECKED BY:	AD
SUPV:	
DATE:	03/05/2019

HAWAII ENGINEERING GROUP, Inc.
Civil & Structural Engineers
1088 BISHOP STREET #2506
HONOLULU, HI 96813
Tel: 808-533-2092

JOB NO.

SHEET C165B


193 OF 225 SHTS

FILE ___ ___ DRAWER ___ ___ ___ FOLDER ___ ___

Plot date: 15-Apr-2020


Full Size Plot

Plot date: 15-Apr-2020
Full Size Plot

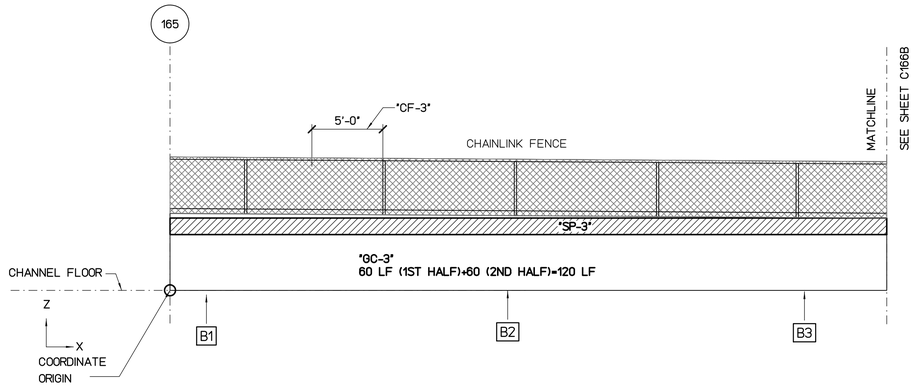


WALL "B" FLATTEN VIEW

SCALE : 3/16" = 1'-0"

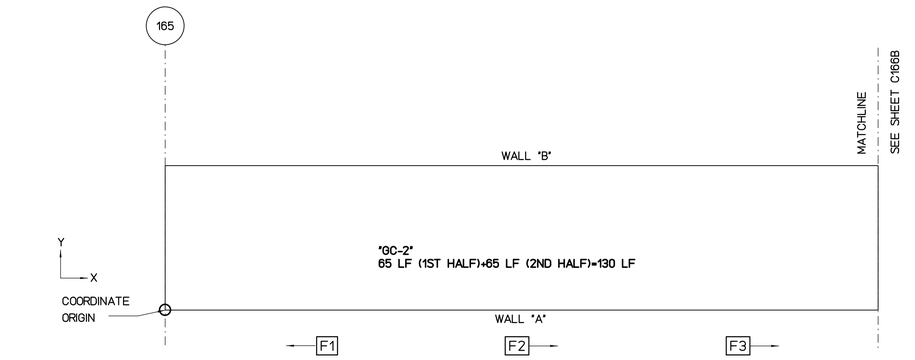

FLOOR PLAN VIEW

SCALE : 3/16" = 1'-0"

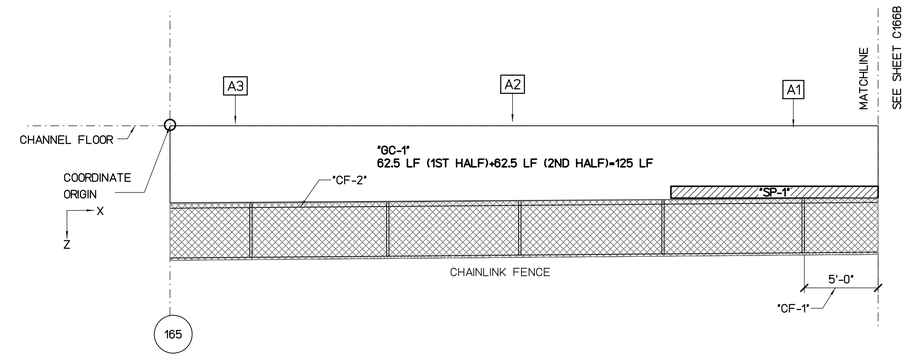

WALL "A" FLATTEN VIEW

SCALE : 3/16" = 1'-0"

REPAIR LEGEND AND NOTES:

- 2 — CRACK AND SPALL REPAIR TYPES, SEE SHEETS SR201 AND SR202 FOR DETAILS. TYPE ✱ INDICATES NO-REPAIR
- Ⓐ — CHAINLINK FENCE REPAIR TYPES, SEE SHEETS SF201 AND SF202 FOR DETAILS
- 1.0 — TOP OF WALL LEANING DISTANCE TOWARD CHANNEL IN INCHES, SEE SHEETS SL101 TO SL207 FOR CONCRETE LINING

PHOTO LEGEND:

- A1 — WALL "A" ELEVATION PHOTO IDENTIFICATION SEE FLATTEN VIEW FOR PHOTO LOCATION
- B1 — WALL "B" ELEVATION PHOTO IDENTIFICATION SEE FLATTEN VIEW FOR PHOTO LOCATION
- F1 — CHANNEL FLOOR PHOTO IDENTIFICATION SEE FLOOR PLAN VIEW FOR PHOTO LOCATION

B1



B2



B3



F1



F2



F3



A1



A2



A3



SPALL REPAIR CHART

MARK	LOCATION	REPAIR TYPE	SPALL DIMENSION L	SPALL DIMENSION W	SPALL DIMENSION D	SPALL VOLUME	SPALL CENTER COORDINATE X	SPALL CENTER COORDINATE Y OR Z	RATING
"SP-1"	WALL "A"	3	175	10	3	5250	44	4	7
"SP-2"	FLOOR	3	384	120	3	138240	72	5	7
"SP-3"	WALL "B"	3	684	14	4	38304	30	4	6
"SP-4"	WALL "B"	3	168	8	3	4032	79	4	7
"SP-5"	WALL "B"	3	20	12	3	720	95	4	7

CHAINLINK FENCE REPAIR CHART

MARK	LOCATION	REPAIR TYPE	POSTS	TOP RAIL	BOTTOM WIRE	BRACE	FABRIC
"CF-1"	WALL "A"	Ⓔ	-	-	-	-	DAMAGED 5'x4'
"CF-2"	WALL "A"	Ⓓ	-	-	DAMAGED 50'	-	-
"CF-3"	WALL "B"	Ⓔ	-	-	-	-	DAMAGED 5'x4'

CRACK REPAIR CHART

MARK	LOCATION	REPAIR TYPE	GENERAL CRACKS (LF)	MAJOR CRACKS WIDTH (IN)	MAJOR CRACKS LENGTH (FT)	MAJOR CRACKS START PNT X	MAJOR CRACKS START PNT Y,Z	MAJOR CRACKS END PNT X	MAJOR CRACKS END PNT Y,Z	RATING
"MC-1"	WALL "A"	1	-	0.19	4	85	0.5	85	4.5	7
"GC-1"	WALL "A"	✱	125	-	-	-	-	-	-	8
"GC-2"	FLOOR	✱	130	-	-	-	-	-	-	8
"GC-3"	WALL "B"	✱	120	-	-	-	-	-	-	8

GRAPHIC SCALES:

0 1' 2' 4' 8' 12' 16'

3/16"=1'-0"

REVISION NO.	DATE	REVISIONS	BY

ATHER R. DAR
LICENSED PROFESSIONAL ENGINEER
No. 7808-S
HAWAII U.S.A.

Exp. Date: 4-30-20

THIS WORK WAS PREPARED BY ME OR UNDER MY SUPERVISION AND CONSTRUCTION OF THIS PROJECT WILL BE UNDER MY OBSERVATION

DEPARTMENT OF HAWAIIAN HOMELAND

NANAKULI FLOOD CONTROL CHANNEL IMPROVEMENTS NANAKULI VALLEY, OAHU HAWAII

CHANNEL SEGMENT 166 REPAIR DETAILS - 1ST HALF

DESIGNED BY:	TTP
DRAWN BY:	AK, AP, DL
CHECKED BY:	AD
SUPV:	
DATE:	03/05/2019

HAWAII ENGINEERING GROUP, Inc.
Civil & Structural Engineers
1088 BISHOP STREET #2506
HONOLULU, HI 96813
Tel: 808-533-2092


JOB NO.

SHEET C166A

194 OF 225 SHTS


FILE ___ DRAWER ___ ___ FOLDER ___ ___

Plot date: 15-Apr-2020
Full Size Plot

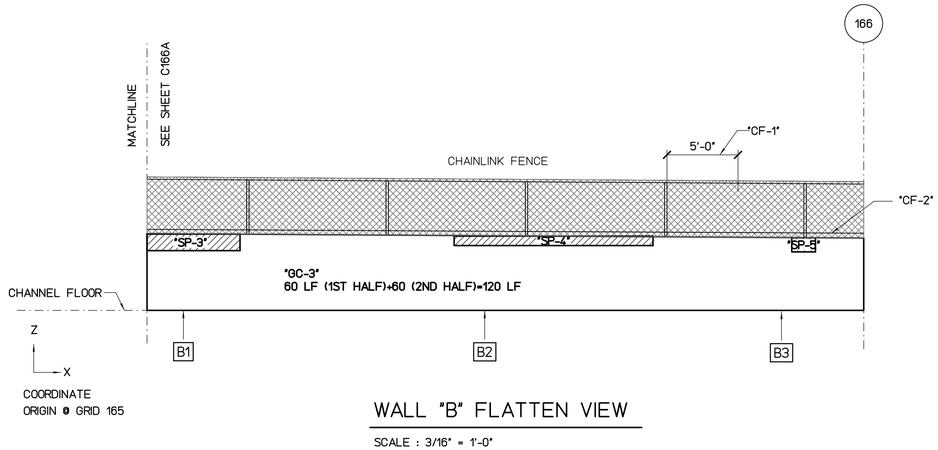


WALL "B" FLATTEN VIEW

SCALE : 3/16" = 1'-0"

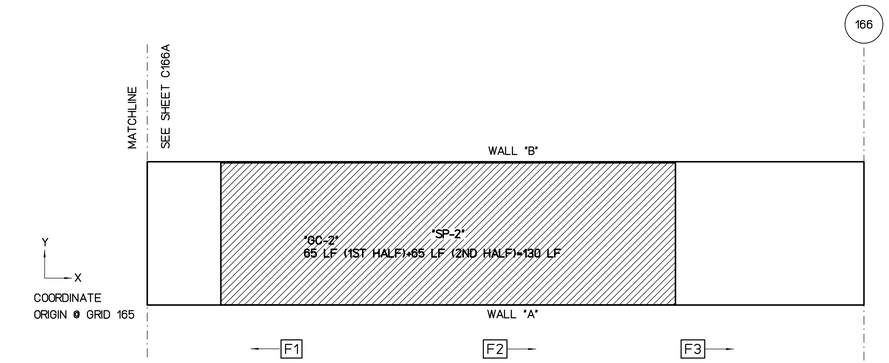

FLOOR PLAN VIEW

SCALE : 3/16" = 1'-0"

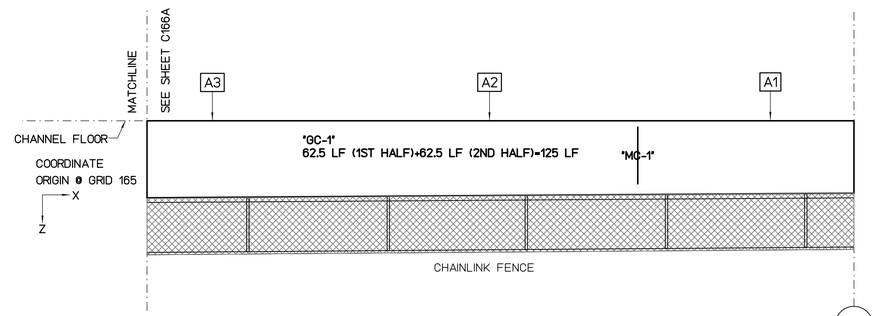

WALL "A" FLATTEN VIEW

SCALE : 3/16" = 1'-0"

REPAIR LEGEND AND NOTES:

- [2] CRACK AND SPALL REPAIR TYPES, SEE SHEETS SR201 AND SR202 FOR DETAILS. TYPE [*] INDICATES NO-REPAIR
- (A) CHAINLINK FENCE REPAIR TYPES, SEE SHEETS SF201 AND SF202 FOR DETAILS
- 1.0> TOP OF WALL LEANING DISTANCE TOWARD CHANNEL IN INCHES, SEE SHEETS SL101 TO SL207 FOR CONCRETE LINING

PHOTO LEGEND:

- A1 WALL "A" ELEVATION PHOTO IDENTIFICATION SEE FLATTEN VIEW FOR PHOTO LOCATION
- B1 WALL "B" ELEVATION PHOTO IDENTIFICATION SEE FLATTEN VIEW FOR PHOTO LOCATION
- F1 CHANNEL FLOOR PHOTO IDENTIFICATION SEE FLOOR PLAN VIEW FOR PHOTO LOCATION

B1



B2



B3



F1



F2



F3



A1



A2



A3



SPALL REPAIR CHART

MARK	LOCATION	REPAIR TYPE	SPALL DIMENSION L	W	D	SPALL VOLUME	SPALL CENTER COORDINATE X	Y OR Z	RATING
"SP-1"	WALL "A"	[3]	175	10	3	5250	44	4	7
"SP-2"	FLOOR	[3]	384	120	3	138240	72	5	7
"SP-3"	WALL "B"	[3]	684	14	4	38304	30	4	6
"SP-4"	WALL "B"	[3]	168	8	3	4032	79	4	7
"SP-5"	WALL "B"	[3]	20	12	3	720	95	4	7

CHAINLINK FENCE REPAIR CHART

MARK	LOCATION	REPAIR TYPE	POSTS	TOP RAIL	BOTTOM WIRE	BRACE	FABRIC
"CF-1"	WALL "B"	(E)	-	-	-	-	MISSING 5'x4'
"CF-2"	WALL "B"	(D)	-	-	DAMAGED 50'	-	-

CRACK REPAIR CHART

MARK	LOCATION	REPAIR TYPE	GENERAL CRACKS (LF)	MAJOR CRACKS WIDTH (IN)	LENGTH (FT)	START PNT X	START PNT Y,Z	END PNT X	END PNT Y,Z	RATING
"MC-1"	WALL "A"	[1]	-	0.19	4	85	0.5	85	4.5	7
"GC-1"	WALL "A"	[*]	125	-	-	-	-	-	-	8
"GC-2"	FLOOR	[*]	130	-	-	-	-	-	-	8
"GC-3"	WALL "B"	[*]	120	-	-	-	-	-	-	8

GRAPHIC SCALES:

0 1' 2' 4' 8' 12' 16'

3/16"=1'-0"

REVISION NO.	DATE	REVISIONS	BY

ATHER R. DAR
LICENSED PROFESSIONAL ENGINEER
No. 7808-S
HAWAII U.S.A.
Exp. Date: 4-30-20

THIS WORK WAS PREPARED BY ME OR UNDER MY SUPERVISION AND CONSTRUCTION OF THIS PROJECT WILL BE UNDER MY OBSERVATION

DEPARTMENT OF HAWAIIAN HOMELAND

NANAKULI FLOOD CONTROL CHANNEL IMPROVEMENTS NANAKULI VALLEY, OAHU HAWAII

CHANNEL SEGMENT [166] REPAIR DETAILS - 2ND HALF

DESIGNED BY:	TTP
DRAWN BY:	AK, AP, DL
CHECKED BY:	AD
SUPV:	
DATE:	03/05/2019


HAWAII ENGINEERING GROUP, Inc.
Civil & Structural Engineers
1088 BISHOP STREET #2506
HONOLULU, HI 96813
Tel: 808-533-2092

JOB NO.

SHEET C166B


195 OF 225 SHTS

FILE ___ DRAWER ___ ___ FOLDER ___ ___

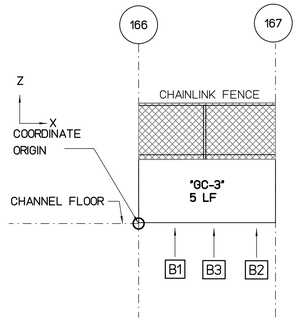


WALL "B" FLATTEN VIEW

SCALE : 3/16" = 1'-0"

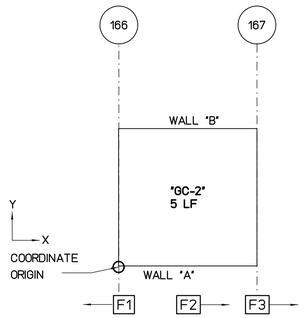

FLOOR PLAN VIEW

SCALE : 3/16" = 1'-0"

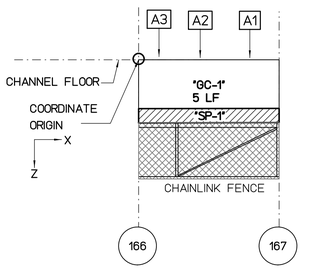

WALL "A" FLATTEN VIEW

SCALE : 3/16" = 1'-0"

REPAIR LEGEND AND NOTES:

- 2 — CRACK AND SPALL REPAIR TYPES, SEE SHEETS SR201 AND SR202 FOR DETAILS. TYPE [*] INDICATES NO-REPAIR
- (A) — CHAINLINK FENCE REPAIR TYPES, SEE SHEETS SF201 AND SF202 FOR DETAILS
- 1.0 — TOP OF WALL LEANING DISTANCE TOWARD CHANNEL IN INCHES, SEE SHEETS SL101 TO SL207 FOR CONCRETE LINING

PHOTO LEGEND:

- A1 — WALL "A" ELEVATION PHOTO IDENTIFICATION SEE FLATTEN VIEW FOR PHOTO LOCATION
- B1 — WALL "B" ELEVATION PHOTO IDENTIFICATION SEE FLATTEN VIEW FOR PHOTO LOCATION
- F1 — CHANNEL FLOOR PHOTO IDENTIFICATION SEE FLOOR PLAN VIEW FOR PHOTO LOCATION

B1



B2



B3



F1



F2



F3



A1



A2



A3



SPALL REPAIR CHART

MARK	LOCATION	REPAIR TYPE	SPALL DIMENSION L	SPALL DIMENSION W	SPALL DIMENSION D	SPALL VOLUME	SPALL CENTER COORDINATE X	SPALL CENTER COORDINATE Y OR Z	RATING
"SP-1"	WALL "A"	3	120	12	4	5760	5	4	7

CHAINLINK FENCE REPAIR CHART

MARK	LOCATION	REPAIR TYPE	POSTS	TOP RAIL	BOTTOM WIRE	BRACE	FABRIC

CRACK REPAIR CHART

MARK	LOCATION	REPAIR TYPE	GENERAL CRACKS (LF)	MAJOR CRACKS WIDTH (IN)	MAJOR CRACKS LENGTH (FT)	MAJOR CRACKS START PNT X	MAJOR CRACKS START PNT Y,Z	MAJOR CRACKS END PNT X	MAJOR CRACKS END PNT Y,Z	RATING
"GC-1"	WALL "A"	*	5	-	-	-	-	-	-	9
"GC-2"	FLOOR	*	5	-	-	-	-	-	-	9
"GC-3"	WALL "B"	*	5	-	-	-	-	-	-	9

GRAPHIC SCALES:

0 1' 2' 4' 8' 12' 16'

3/16"=1'-0"

REVISION NO.	DATE	REVISIONS	BY

ATHER R. DAR
LICENSED PROFESSIONAL ENGINEER
No. 7808-S
HAWAII U.S.A.

Exp. Date: 4-30-20

THIS WORK WAS PREPARED BY ME OR UNDER MY SUPERVISION AND CONSTRUCTION OF THIS PROJECT WILL BE UNDER MY OBSERVATION

DEPARTMENT OF HAWAIIAN HOMELAND

NANAKULI FLOOD CONTROL CHANNEL IMPROVEMENTS NANAKULI VALLEY, OAHU HAWAII

CHANNEL SEGMENT 167 REPAIR DETAILS

DESIGNED BY:	TTP
DRAWN BY:	AK, AP, DL
CHECKED BY:	AD
SUPV:	
DATE:	03/05/2019

HAWAII ENGINEERING GROUP, Inc.
Civil & Structural Engineers
1088 BISHOP STREET #2506
HONOLULU, HI 96813
Tel: 808-533-2092

JOB NO.


SHEET C167

196 OF 225 SHTS

FILE ___ DRAWER ___ ___ FOLDER ___ ___


Plot date: 15-Apr-2020

Full Size Plot

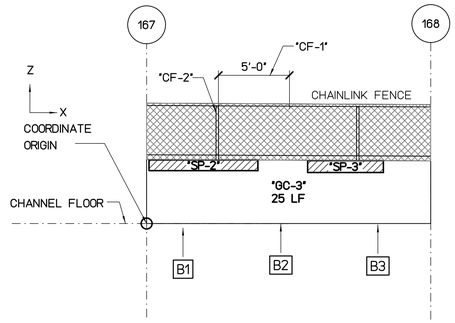


WALL "B" FLATTEN VIEW

SCALE : 3/16" = 1'-0"

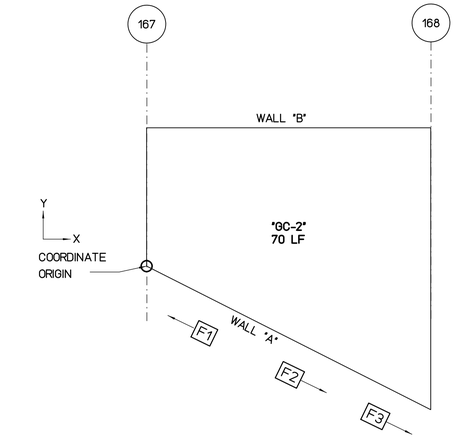

FLOOR PLAN VIEW

SCALE : 3/16" = 1'-0"

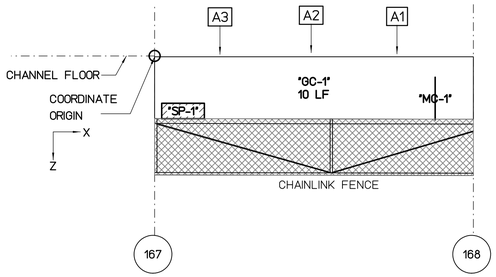

WALL "A" FLATTEN VIEW

SCALE : 3/16" = 1'-0"

REPAIR LEGEND AND NOTES:

- [2] CRACK AND SPALL REPAIR TYPES, SEE SHEETS SR201 AND SR202 FOR DETAILS. TYPE [*] INDICATES NO-REPAIR
- (A) CHAINLINK FENCE REPAIR TYPES, SEE SHEETS SF201 AND SF202 FOR DETAILS
- [1.0] TOP OF WALL LEANING DISTANCE TOWARD CHANNEL IN INCHES, SEE SHEETS SL101 TO SL207 FOR CONCRETE LINING

PHOTO LEGEND:

- [A1] WALL "A" ELEVATION PHOTO IDENTIFICATION SEE FLATTEN VIEW FOR PHOTO LOCATION
- [B1] WALL "B" ELEVATION PHOTO IDENTIFICATION SEE FLATTEN VIEW FOR PHOTO LOCATION
- [F1] CHANNEL FLOOR PHOTO IDENTIFICATION SEE FLOOR PLAN VIEW FOR PHOTO LOCATION

B1



B2



B3



F1



F2



F3



A1



A2



A3



SPALL REPAIR CHART

MARK	LOCATION	REPAIR TYPE	SPALL DIMENSION L	SPALL DIMENSION W	SPALL DIMENSION D	SPALL VOLUME	SPALL CENTER COORDINATE X	SPALL CENTER COORDINATE Y OR Z	RATING
"SP-1"	WALL "A"	[3]	36	13	2	936	2	3.9	7
"SP-2"	WALL "B"	[3]	92	9	3	2484	4	4.1	7
"SP-3"	WALL "B"	[3]	64	10	3	1920	14	4	7

CHAINLINK FENCE REPAIR CHART

MARK	LOCATION	REPAIR TYPE	POSTS	TOP RAIL	BOTTOM WIRE	BRACE	FABRIC
"CF-1"	WALL "B"	(C)	-	DAMAGED 5'	-	-	-
"CF-2"	WALL "B"	(A)	BENT 1	-	-	-	-

CRACK REPAIR CHART

MARK	LOCATION	REPAIR TYPE	GENERAL CRACKS (LF)	MAJOR CRACKS WIDTH (IN)	MAJOR CRACKS LENGTH (FT)	MAJOR CRACKS START PNT X	MAJOR CRACKS START PNT Y,Z	MAJOR CRACKS END PNT X	MAJOR CRACKS END PNT Y,Z	RATING
"MC-1"	WALL "A"	[1]	-	0.25	4	19.75	1.5	19.75	4.5	6
"GC-1"	WALL "A"	[*]	10	-	-	-	-	-	-	8
"GC-2"	FLOOR	[*]	70	-	-	-	-	-	-	8
"GC-3"	WALL "B"	[*]	25	-	-	-	-	-	-	8

GRAPHIC SCALES:

0 1' 2' 4' 8' 12' 16'

3/16"=1'-0"

REVISION NO.	DATE	REVISIONS	BY

ATHER R. DAR
LICENSED PROFESSIONAL ENGINEER
No. 7808-S
HAWAII U.S.A.

Exp. Date: 4-30-20

THIS WORK WAS PREPARED BY ME OR UNDER MY SUPERVISION AND CONSTRUCTION OF THIS PROJECT WILL BE UNDER MY OBSERVATION

DEPARTMENT OF HAWAIIAN HOMELAND

NANAKULI FLOOD CONTROL CHANNEL IMPROVEMENTS NANAKULI VALLEY, OAHU HAWAII

CHANNEL SEGMENT [168] REPAIR DETAILS

DESIGNED BY:	TTP
DRAWN BY:	AK, AP, DL
CHECKED BY:	AD
SUPV:	
DATE:	03/05/2019

HAWAII ENGINEERING GROUP, Inc.
Civil & Structural Engineers
1088 BISHOP STREET #2506
HONOLULU, HI 96813
Tel: 808-533-2092

JOB NO.


SHEET C168

197 OF 225 SHTS

FILE ___ DRAWER ___ ___ FOLDER ___ ___


Plot date: 15-Apr-2020

Full Size Plot

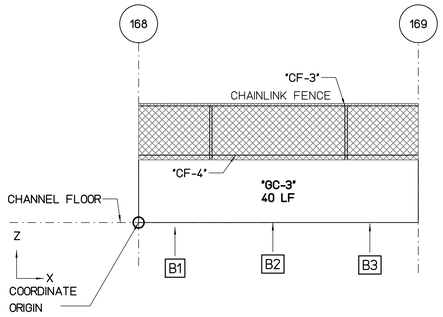


WALL "B" FLATTEN VIEW

SCALE : 3/16" = 1'-0"

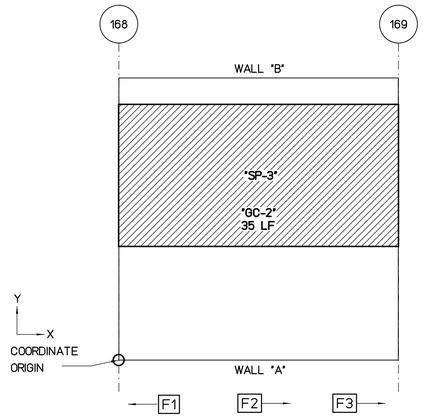

FLOOR PLAN VIEW

SCALE : 3/16" = 1'-0"

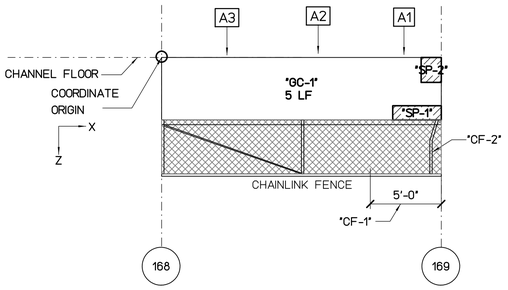

WALL "A" FLATTEN VIEW

SCALE : 3/16" = 1'-0"

REPAIR LEGEND AND NOTES:

- [2] CRACK AND SPALL REPAIR TYPES, SEE SHEETS SR201 AND SR202 FOR DETAILS. TYPE [*] INDICATES NO-REPAIR
- (A) CHAINLINK FENCE REPAIR TYPES, SEE SHEETS SF201 AND SF202 FOR DETAILS
- [1.0] TOP OF WALL LEANING DISTANCE TOWARD CHANNEL IN INCHES, SEE SHEETS SL101 TO SL207 FOR CONCRETE LINING

PHOTO LEGEND:

- [A1] WALL "A" ELEVATION PHOTO IDENTIFICATION SEE FLATTEN VIEW FOR PHOTO LOCATION
- [B1] WALL "B" ELEVATION PHOTO IDENTIFICATION SEE FLATTEN VIEW FOR PHOTO LOCATION
- [F1] CHANNEL FLOOR PHOTO IDENTIFICATION SEE FLOOR PLAN VIEW FOR PHOTO LOCATION

B1



B2



B3



F1



F2



F3



A1



A2



A3



SPALL REPAIR CHART

MARK	LOCATION	REPAIR TYPE	SPALL DIMENSION L	SPALL DIMENSION W	SPALL DIMENSION D	SPALL VOLUME	SPALL CENTER COORDINATE X	SPALL CENTER COORDINATE Y OR Z	RATING
"SP-1"	WALL "A"	[3]	41	12	4	1968	18	4	7
"SP-2"	WALL "A"	[3]	17	21	3	1071	19	1	7
"SP-3"	FLOOR	[3]	236	120	3	86400	10	13	7

CHAINLINK FENCE REPAIR CHART

MARK	LOCATION	REPAIR TYPE	POSTS	TOP RAIL	BOTTOM WIRE	BRACE	FABRIC
"CF-1"	WALL "A"	(E)	-	-	-	-	DAMAGED 5'x4'
"CF-2"	WALL "A"	(A)	BENT 1	-	-	-	-
"CF-3"	WALL "B"	(A)	BENT 1	-	-	-	-
"CF-4"	WALL "B"	(D)	-	-	DAMAGED 20'	-	-

CRACK REPAIR CHART

MARK	LOCATION	REPAIR TYPE	GENERAL CRACKS (LF)	MAJOR CRACKS WIDTH (IN)	MAJOR CRACKS LENGTH (FT)	MAJOR CRACKS START PNT X	MAJOR CRACKS START PNT Y,Z	MAJOR CRACKS END PNT X	MAJOR CRACKS END PNT Y,Z	RATING
"GC-1"	WALL "A"	[*]	5	-	-	-	-	-	-	9
"GC-2"	FLOOR	[*]	35	-	-	-	-	-	-	8
"GC-3"	WALL "B"	[*]	40	-	-	-	-	-	-	8

GRAPHIC SCALES:

0 1' 2' 4' 8' 12' 16'

3/16"=1'-0"

REVISION NO.	DATE	REVISIONS	BY

ARTHER R. DAR
LICENSED PROFESSIONAL ENGINEER
No. 7808-S
HAWAII U.S.A.

Exp. Date: 4-30-20

THIS WORK WAS PREPARED BY ME OR UNDER MY SUPERVISION AND CONSTRUCTION OF THIS PROJECT WILL BE UNDER MY OBSERVATION

DEPARTMENT OF HAWAIIAN HOMELAND

NANAKULI FLOOD CONTROL CHANNEL IMPROVEMENTS NANAKULI VALLEY, OAHU HAWAII

CHANNEL SEGMENT [169] REPAIR DETAILS

DESIGNED BY:	TTP
DRAWN BY:	AK, AP, DL
CHECKED BY:	AD
SUPV:	
DATE:	03/05/2019

HAWAII ENGINEERING GROUP, Inc.
Civil & Structural Engineers
1088 BISHOP STREET #2506
HONOLULU, HI 96813
Tel: 808-533-2092

JOB NO.


SHEET C169

198 OF 225 SHTS

FILE ___ DRAWER ___ ___ FOLDER ___ ___


Plot date: 15-Apr-2020

Full Size Plot

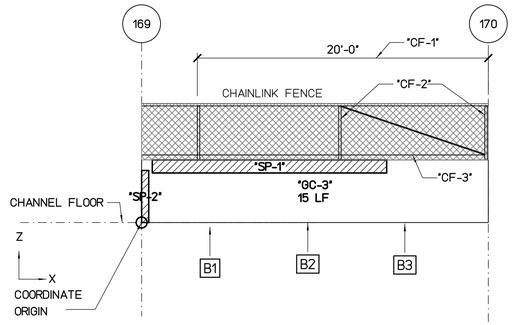


WALL "B" FLATTEN VIEW

SCALE : 3/16" = 1'-0"

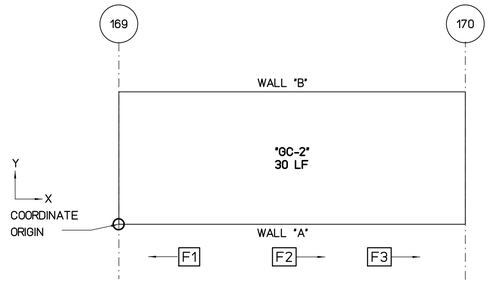

FLOOR PLAN VIEW

SCALE : 3/16" = 1'-0"

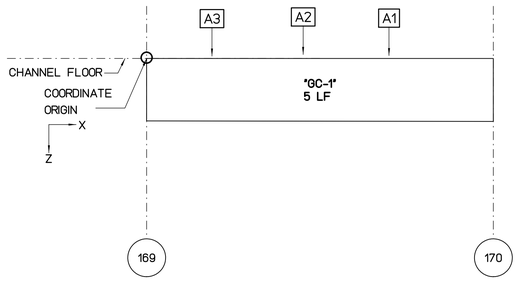

WALL "A" FLATTEN VIEW

SCALE : 3/16" = 1'-0"

REPAIR LEGEND AND NOTES:

- [2] CRACK AND SPALL REPAIR TYPES, SEE SHEETS SR201 AND SR202 FOR DETAILS. TYPE [*] INDICATES NO-REPAIR
- (A) CHAINLINK FENCE REPAIR TYPES, SEE SHEETS SF201 AND SF202 FOR DETAILS
- 1.0 TOP OF WALL LEANING DISTANCE TOWARD CHANNEL IN INCHES, SEE SHEETS SL101 TO SL207 FOR CONCRETE LINING

PHOTO LEGEND:

- A1 WALL "A" ELEVATION PHOTO IDENTIFICATION SEE FLATTEN VIEW FOR PHOTO LOCATION
- B1 WALL "B" ELEVATION PHOTO IDENTIFICATION SEE FLATTEN VIEW FOR PHOTO LOCATION
- F1 CHANNEL FLOOR PHOTO IDENTIFICATION SEE FLOOR PLAN VIEW FOR PHOTO LOCATION

B1



B2



B3



F1



F2



F3



A1



A2



A3



SPALL REPAIR CHART

MARK	LOCATION	REPAIR TYPE	SPALL DIMENSION L	SPALL DIMENSION W	SPALL DIMENSION D	SPALL VOLUME	SPALL CENTER COORDINATE X	SPALL CENTER COORDINATE Y OR Z	RATING
"SP-1"	WALL "B"	[3]	198	11	4	8712	9	4	6
"SP-2"	WALL "B"	[3]	6	44	4	1056	0.3	1.8	6

CHAINLINK FENCE REPAIR CHART

MARK	LOCATION	REPAIR TYPE	POSTS	TOP RAIL	BOTTOM WIRE	BRACE	FABRIC
"CF-1"	WALL "B"	(E)	-	-	-	-	DAMAGED 20'x4'
"CF-2"	WALL "B"	(A)	BENT 2	-	-	-	-
"CF-3"	WALL "B"	(D)	-	-	DAMAGED 25'	-	-

CRACK REPAIR CHART

MARK	LOCATION	REPAIR TYPE	GENERAL CRACKS (LF)	MAJOR CRACKS WIDTH (IN)	MAJOR CRACKS LENGTH (FT)	MAJOR CRACKS START PNT X	MAJOR CRACKS START PNT Y,Z	MAJOR CRACKS END PNT X	MAJOR CRACKS END PNT Y,Z	RATING
"GC-1"	WALL "A"	[*]	5	-	-	-	-	-	-	9
"GC-2"	FLOOR	[*]	30	-	-	-	-	-	-	8
"GC-3"	WALL "B"	[*]	15	-	-	-	-	-	-	8

GRAPHIC SCALES:

0 1' 2' 4' 8' 12' 16'

3/16"=1'-0"

REVISION NO.	DATE	REVISIONS	BY

ATHER R. DAR
LICENSED PROFESSIONAL ENGINEER
No. 7808-S
HAWAII U.S.A.
Exp. Date: 4-30-20

THIS WORK WAS PREPARED BY ME OR UNDER MY SUPERVISION AND CONSTRUCTION OF THIS PROJECT WILL BE UNDER MY OBSERVATION

DEPARTMENT OF HAWAIIAN HOMELAND

NANAKULI FLOOD CONTROL
CHANNEL IMPROVEMENTS
NANAKULI VALLEY, OAHU HAWAII

CHANNEL SEGMENT [170] REPAIR DETAILS

DESIGNED BY:	TTP
DRAWN BY:	AK, AP, DL
CHECKED BY:	AD
SUPV:	
DATE:	03/05/2019

HAWAII ENGINEERING GROUP, Inc.
Civil & Structural Engineers
1088 BISHOP STREET #2506
HONOLULU, HI 96813
Tel: 808-533-2092

JOB NO.


SHEET C170
199 OF 225 SHTS

FILE ___ DRAWER ___ ___ FOLDER ___ ___

Plot date: 15-Apr-2020


Full Size Plot

Plot date: 15-Apr-2020
Full Size Plot

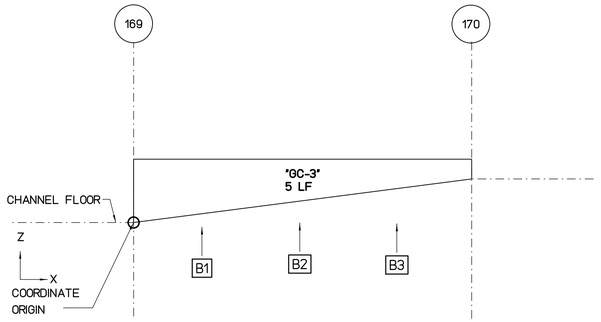


WALL "B" FLATTEN VIEW

SCALE : 3/16" = 1'-0"

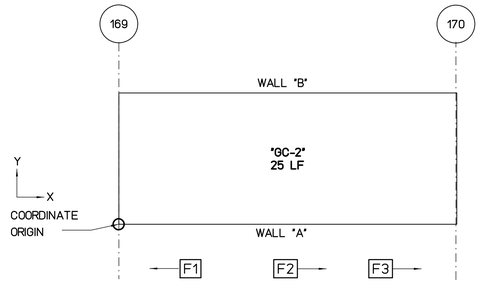

FLOOR PLAN VIEW

SCALE : 3/16" = 1'-0"

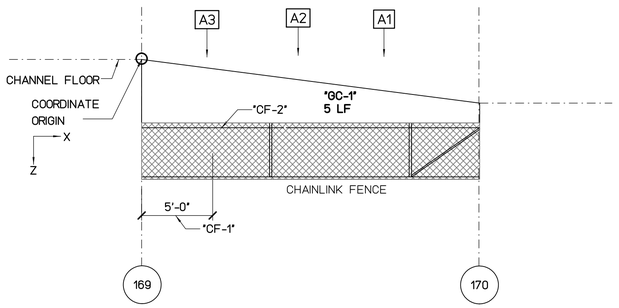

WALL "A" FLATTEN VIEW

SCALE : 3/16" = 1'-0"

REPAIR LEGEND AND NOTES:

- [2] CRACK AND SPALL REPAIR TYPES, SEE SHEETS SR201 AND SR202 FOR DETAILS. TYPE [*] INDICATES NO-REPAIR
- (A) CHAINLINK FENCE REPAIR TYPES, SEE SHEETS SF201 AND SF202 FOR DETAILS
- [1.0] TOP OF WALL LEANING DISTANCE TOWARD CHANNEL IN INCHES, SEE SHEETS SL101 TO SL207 FOR CONCRETE LINING

PHOTO LEGEND:

- [A1] WALL "A" ELEVATION PHOTO IDENTIFICATION SEE FLATTEN VIEW FOR PHOTO LOCATION
- [B1] WALL "B" ELEVATION PHOTO IDENTIFICATION SEE FLATTEN VIEW FOR PHOTO LOCATION
- [F1] CHANNEL FLOOR PHOTO IDENTIFICATION SEE FLOOR PLAN VIEW FOR PHOTO LOCATION

B1



B2



B3



F1



F2



F3



A1



A2



A3



SPALL REPAIR CHART

MARK	LOCATION	REPAIR TYPE	SPALL DIMENSION			SPALL VOLUME	SPALL CENTER COORDINATE		RATING
			L	W	D		X	Y OR Z	

CHAINLINK FENCE REPAIR CHART

MARK	LOCATION	REPAIR TYPE	POSTS	TOP RAIL	BOTTOM WIRE	BRACE	FABRIC
"CF-1"	WALL "A"	(E)	-	-	-	-	DAMAGED 5'x4'
"CF-2"	WALL "A"	(D)	-	-	DAMAGED 24'	-	-

CRACK REPAIR CHART

MARK	LOCATION	REPAIR TYPE	GENERAL CRACKS (LF)	MAJOR CRACKS						RATING
				WIDTH (IN)	LENGTH (FT)	START PNT X	START PNT Y,Z	END PNT X	END PNT Y,Z	
"GC-1"	WALL "A"	[*]	5	-	-	-	-	-	-	9
"GC-2"	FLOOR	[*]	25	-	-	-	-	-	-	8
"GC-3"	WALL "B"	[*]	5	-	-	-	-	-	-	9

GRAPHIC SCALES:

0 1' 2' 4' 8' 12' 16'

3/16"=1'-0"

REVISION NO.	DATE	REVISIONS	BY

A'HER R DAR
LICENSED PROFESSIONAL ENGINEER
No. 7808-S
HAWAII U.S.A.

Exp. Date: 4-30-20

THIS WORK WAS PREPARED BY ME OR UNDER MY SUPERVISION AND CONSTRUCTION OF THIS PROJECT WILL BE UNDER MY OBSERVATION

DEPARTMENT OF HAWAIIAN HOMELAND

NANAKULI FLOOD CONTROL CHANNEL IMPROVEMENTS NANAKULI VALLEY, OAHU HAWAII

CHANNEL SEGMENT [170R] REPAIR DETAILS

DESIGNED BY:	TTP
DRAWN BY:	AK, AP, DL
CHECKED BY:	AD
SUPV:	
DATE:	03/05/2019


HAWAII ENGINEERING GROUP, Inc.
Civil & Structural Engineers
1088 BISHOP STREET #2506
HONOLULU, HI 96813
Tel: 808-533-2092

JOB NO.

SHEET C170R


200 OF 225 SHTS

FILE ___ DRAWER ___ ___ FOLDER ___ ___

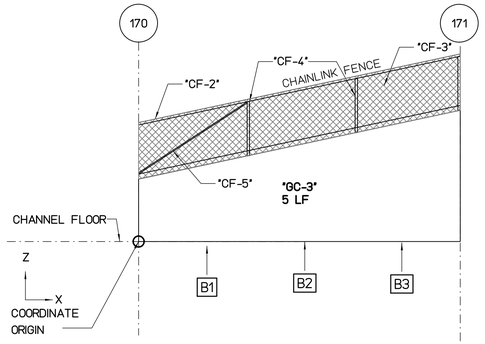


WALL "B" FLATTEN VIEW

SCALE : 3/16" = 1'-0"

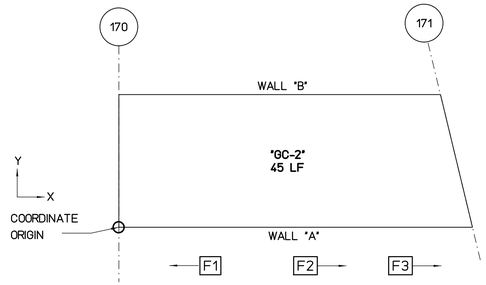

FLOOR PLAN VIEW

SCALE : 3/16" = 1'-0"

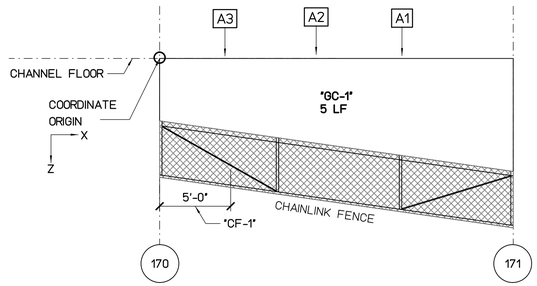

WALL "A" FLATTEN VIEW

SCALE : 3/16" = 1'-0"

REPAIR LEGEND AND NOTES:

- 2 — CRACK AND SPALL REPAIR TYPES, SEE SHEETS SR201 AND SR202 FOR DETAILS. TYPE [*] INDICATES NO-REPAIR
- (A) — CHAINLINK FENCE REPAIR TYPES, SEE SHEETS SF201 AND SF202 FOR DETAILS
- 1.0 — TOP OF WALL LEANING DISTANCE TOWARD CHANNEL IN INCHES, SEE SHEETS SL101 TO SL207 FOR CONCRETE LINING

PHOTO LEGEND:

- A1 — WALL "A" ELEVATION PHOTO IDENTIFICATION SEE FLATTEN VIEW FOR PHOTO LOCATION
- B1 — WALL "B" ELEVATION PHOTO IDENTIFICATION SEE FLATTEN VIEW FOR PHOTO LOCATION
- F1 — CHANNEL FLOOR PHOTO IDENTIFICATION SEE FLOOR PLAN VIEW FOR PHOTO LOCATION

B1



B2



B3



F1



F2



F3



A1



A2



A3



SPALL REPAIR CHART

MARK	LOCATION	REPAIR TYPE	SPALL DIMENSION			SPALL VOLUME	SPALL CENTER COORDINATE		RATING
			L	W	D		X	Y OR Z	

CHAINLINK FENCE REPAIR CHART

MARK	LOCATION	REPAIR TYPE	POSTS	TOP RAIL	BOTTOM WIRE	BRACE	FABRIC
"CF-1"	WALL "A"	(E)	-	-	-	-	DAMAGED 5'x4'
"CF-2"	WALL "B"	(C)	-	DAMAGED 23'	-	-	-
"CF-3"	WALL "B"	(E)	-	-	-	-	DAMAGED 23'x4'
"CF-4"	WALL "B"	(A)	DAMAGED 2	-	-	-	-
"CF-5"	WALL "B"	(B)	-	-	-	DAMAGED 1	-

CRACK REPAIR CHART

MARK	LOCATION	REPAIR TYPE	GENERAL CRACKS (LF)	MAJOR CRACKS						RATING
				WIDTH (IN)	LENGTH (FT)	START PNT X	START PNT Y,Z	END PNT X	END PNT Y,Z	
"GC-1"	WALL "A"	[*]	5	-	-	-	-	-	-	9
"GC-2"	FLOOR	[*]	45	-	-	-	-	-	-	8
"GC-3"	WALL "B"	[*]	5	-	-	-	-	-	-	9

GRAPHIC SCALES:

0 1' 2' 4' 8' 12' 16'

3/16"=1'-0"

REVISION NO.	DATE	REVISIONS	BY

ATHER R. DAR
LICENSED PROFESSIONAL ENGINEER
No. 7808-S
HAWAII U.S.A.

Exp. Date: 4-30-20

THIS WORK WAS PREPARED BY ME OR UNDER MY SUPERVISION AND CONSTRUCTION OF THIS PROJECT WILL BE UNDER MY OBSERVATION

DEPARTMENT OF HAWAIIAN HOMELAND

NANAKULI FLOOD CONTROL CHANNEL IMPROVEMENTS NANAKULI VALLEY, OAHU HAWAII

CHANNEL SEGMENT 171 REPAIR DETAILS

DESIGNED BY:	TTP
DRAWN BY:	AK, AP, DL
CHECKED BY:	AD
SUPV:	
DATE:	03/05/2019

HAWAII ENGINEERING GROUP, Inc.
Civil & Structural Engineers
1088 BISHOP STREET #2506
HONOLULU, HI 96813
Tel: 808-533-2092

JOB NO.

SHEET C171


201OF 225 SHTS

FILE ___ DRAWER ___ ___ FOLDER ___ ___

Plot date: 15-Apr-2020


Full Size Plot

Plot date: 15-Apr-2020
Full Size Plot

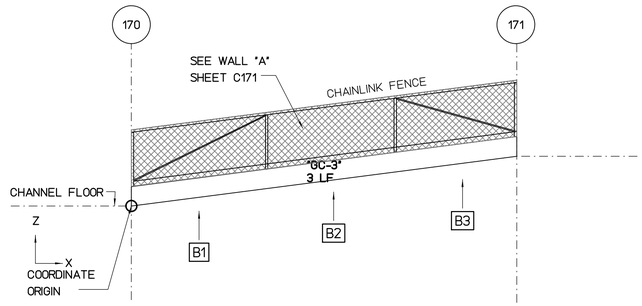


WALL "B" FLATTEN VIEW

SCALE : 3/16" = 1'-0"

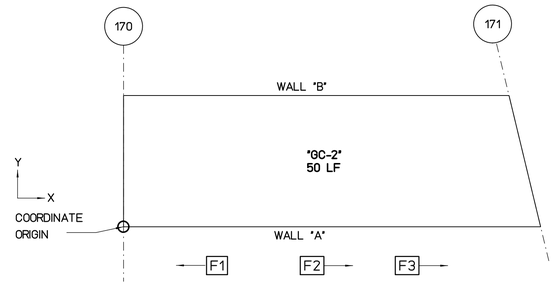

FLOOR PLAN VIEW

SCALE : 3/16" = 1'-0"

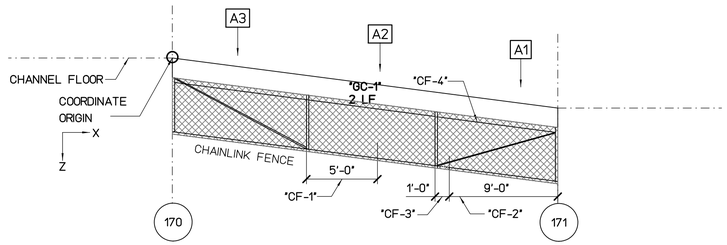

WALL "A" FLATTEN VIEW

SCALE : 3/16" = 1'-0"

NOTE:

FOR CATTLE GATE PLAN AND DETAILS, SEE SHEET SF203.

REPAIR LEGEND AND NOTES:

- [2] CRACK AND SPALL REPAIR TYPES, SEE SHEETS SR201 AND SR202 FOR DETAILS. TYPE [*] INDICATES NO-REPAIR
- (A) CHAINLINK FENCE REPAIR TYPES, SEE SHEETS SF201 AND SF202 FOR DETAILS
- [1.0] TOP OF WALL LEANING DISTANCE TOWARD CHANNEL IN INCHES, SEE SHEETS SL101 TO SL207 FOR CONCRETE LINING

PHOTO LEGEND:

- [A1] WALL "A" ELEVATION PHOTO IDENTIFICATION SEE FLATTEN VIEW FOR PHOTO LOCATION
- [B1] WALL "B" ELEVATION PHOTO IDENTIFICATION SEE FLATTEN VIEW FOR PHOTO LOCATION
- [F1] CHANNEL FLOOR PHOTO IDENTIFICATION SEE FLOOR PLAN VIEW FOR PHOTO LOCATION

B1



B2



B3



F1



F2



F3



A1



A2



A3



SPALL REPAIR CHART

MARK	LOCATION	REPAIR TYPE	SPALL DIMENSION			SPALL VOLUME	SPALL CENTER COORDINATE		RATING
			L	W	D		X	Y OR Z	

CHAINLINK FENCE REPAIR CHART

MARK	LOCATION	REPAIR TYPE	POSTS	TOP RAIL	BOTTOM WIRE	BRACE	FABRIC
"CF-1"	WALL "A"	(C)	-	DAMAGED 5'	-	-	-
"CF-2"	WALL "A"	(C)	-	DAMAGED 9'	-	-	-
"CF-3"	WALL "A"	(C)	-	MISSING 1'	-	-	-
"CF-4"	WALL "A"	(D)	-	-	DAMAGED 10'	-	-

CRACK REPAIR CHART

MARK	LOCATION	REPAIR TYPE	GENERAL CRACKS (LF)	MAJOR CRACKS						RATING
				WIDTH (IN)	LENGTH (FT)	START PNT X	START PNT Y,Z	END PNT X	END PNT Y,Z	
"GC-1"	WALL "A"	[*]	2	-	-	-	-	-	-	9
"GC-2"	FLOOR	[*]	50	-	-	-	-	-	-	8
"GC-3"	WALL "B"	[*]	3	-	-	-	-	-	-	9

GRAPHIC SCALES:

0 1' 2' 4' 8' 12' 16'

3/16"=1'-0"

REVISION NO.	DATE	REVISIONS	BY

ARTHER R DAR
LICENSED PROFESSIONAL ENGINEER
No. 7808-S
HAWAII U.S.A.

Exp. Date: 4-30-20

THIS WORK WAS PREPARED BY ME OR UNDER MY SUPERVISION AND CONSTRUCTION OF THIS PROJECT WILL BE UNDER MY OBSERVATION

DEPARTMENT OF HAWAIIAN HOMELAND

NANAKULI FLOOD CONTROL CHANNEL IMPROVEMENTS NANAKULI VALLEY, OAHU HAWAII

CHANNEL SEGMENT [171R] REPAIR DETAILS

DESIGNED BY:	TTP
DRAWN BY:	AK, AP, DL
CHECKED BY:	AD
SUPV:	
DATE:	03/05/2019

HAWAII ENGINEERING GROUP, Inc.
Civil & Structural Engineers
1088 BISHOP STREET #2506
HONOLULU, HI 96813
Tel: 808-533-2092


JOB NO.

SHEET C171R

2020F 225 SHTS


FILE __ DRAWER __ FOLDER __

Plot date: 15-Apr-2020
Full Size Plot

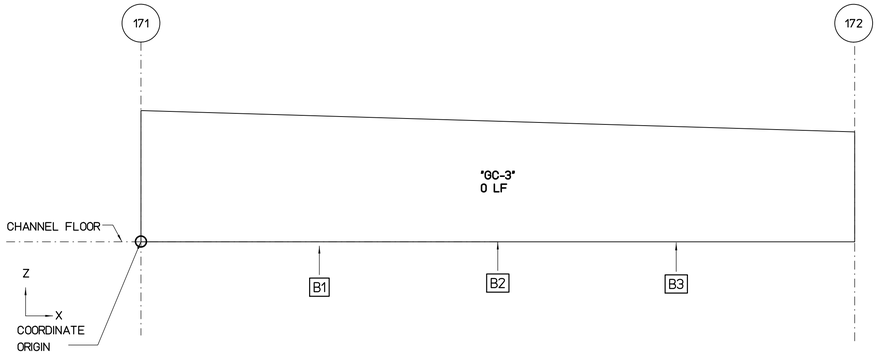


WALL "B" FLATTEN VIEW (NIC)

SCALE : 3/16" = 1'-0"

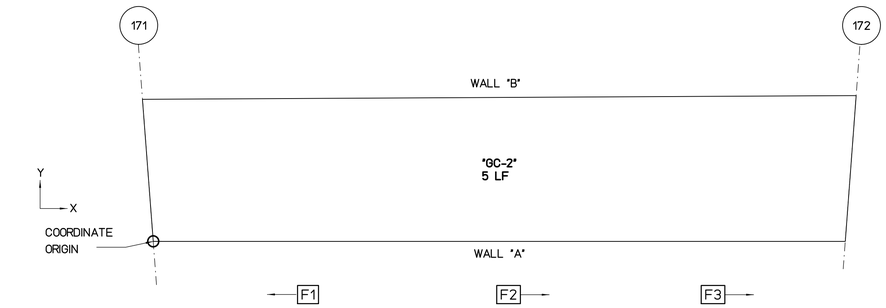

FLOOR PLAN VIEW

SCALE : 3/16" = 1'-0"

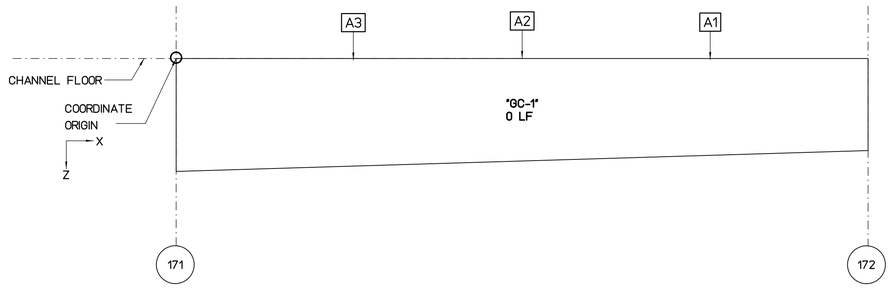

WALL "A" FLATTEN VIEW (NIC)

SCALE : 3/16" = 1'-0"

REPAIR LEGEND AND NOTES:

- 2 — CRACK AND SPALL REPAIR TYPES, SEE SHEETS SR201 AND SR202 FOR DETAILS. TYPE [*] INDICATES NO-REPAIR
- (A) — CHAINLINK FENCE REPAIR TYPES, SEE SHEETS SF201 AND SF202 FOR DETAILS
- 1.0 — TOP OF WALL LEANING DISTANCE TOWARD CHANNEL IN INCHES, SEE SHEETS SL101 TO SL207 FOR CONCRETE LINING

PHOTO LEGEND:

- A1 — WALL "A" ELEVATION PHOTO IDENTIFICATION SEE FLATTEN VIEW FOR PHOTO LOCATION
- B1 — WALL "B" ELEVATION PHOTO IDENTIFICATION SEE FLATTEN VIEW FOR PHOTO LOCATION
- F1 — CHANNEL FLOOR PHOTO IDENTIFICATION SEE FLOOR PLAN VIEW FOR PHOTO LOCATION

B1



B2



B3



F1



F2



F3



A1



A2



A3



SPALL REPAIR CHART

MARK	LOCATION	REPAIR TYPE	SPALL DIMENSION			SPALL VOLUME	SPALL CENTER COORDINATE		RATING
			L	W	D		X	Y OR Z	

CHAINLINK FENCE REPAIR CHART

MARK	LOCATION	REPAIR TYPE	POSTS	TOP RAIL	BOTTOM WIRE	BRACE	FABRIC

CRACK REPAIR CHART

MARK	LOCATION	REPAIR TYPE	GENERAL CRACKS (LF)	MAJOR CRACKS						RATING
				WIDTH (IN)	LENGTH (FT)	START PNT		END PNT		
						X	Y,Z	X	Y,Z	
"GC-1"	WALL "A"	[*]	0	-	-	-	-	-	-	10
"GC-2"	FLOOR	[*]	5	-	-	-	-	-	-	9
"GC-3"	WALL "B"	[*]	0	-	-	-	-	-	-	10

GRAPHIC SCALES:

0 1' 2' 4' 8' 12' 16'

3/16"=1'-0"

REVISION NO.	DATE	REVISIONS	BY

ARTHER R. DAR
LICENSED PROFESSIONAL ENGINEER
No. 7808-S
HAWAII U.S.A.
Exp. Date: 4-30-20

THIS WORK WAS PREPARED BY ME OR UNDER MY SUPERVISION AND CONSTRUCTION OF THIS PROJECT WILL BE UNDER MY OBSERVATION

DEPARTMENT OF HAWAIIAN HOMELAND

NANAKULI FLOOD CONTROL CHANNEL IMPROVEMENTS NANAKULI VALLEY, OAHU HAWAII

CHANNEL SEGMENT 172 REPAIR DETAILS

DESIGNED BY:	TTP
DRAWN BY:	AK, AP, DL
CHECKED BY:	AD
SUPV:	
DATE:	03/05/2019


HAWAII ENGINEERING GROUP, Inc.
Civil & Structural Engineers
1088 BISHOP STREET #2506
HONOLULU, HI 96813
Tel: 808-533-2092

JOB NO.

SHEET C172


203 OF 225 SHTS

FILE ___ DRAWER ___ ___ FOLDER ___ ___

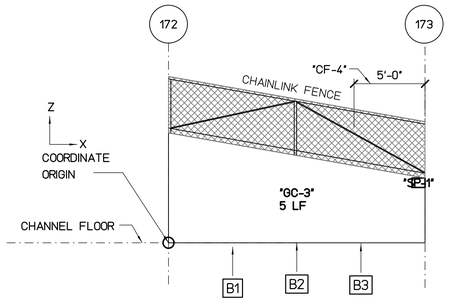


WALL "B" FLATTEN VIEW

SCALE : 3/16" = 1'-0"

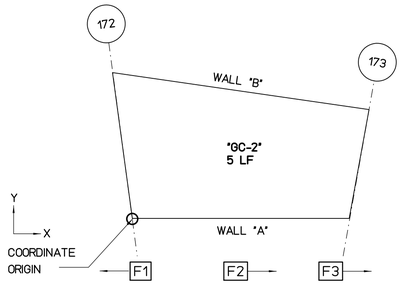

FLOOR PLAN VIEW

SCALE : 3/16" = 1'-0"

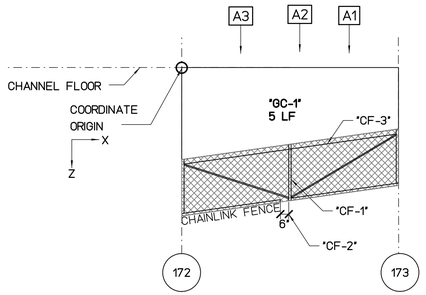

WALL "A" FLATTEN VIEW

SCALE : 3/16" = 1'-0"

REPAIR LEGEND AND NOTES:

- 2 — CRACK AND SPALL REPAIR TYPES, SEE SHEETS SR201 AND SR202 FOR DETAILS. TYPE ✱ INDICATES NO-REPAIR
- Ⓐ — CHAINLINK FENCE REPAIR TYPES, SEE SHEETS SF201 AND SF202 FOR DETAILS
- 1.0 — TOP OF WALL LEANING DISTANCE TOWARD CHANNEL IN INCHES, SEE SHEETS SL101 TO SL207 FOR CONCRETE LINING

PHOTO LEGEND:

- A1 — WALL "A" ELEVATION PHOTO IDENTIFICATION SEE FLATTEN VIEW FOR PHOTO LOCATION
- B1 — WALL "B" ELEVATION PHOTO IDENTIFICATION SEE FLATTEN VIEW FOR PHOTO LOCATION
- F1 — CHANNEL FLOOR PHOTO IDENTIFICATION SEE FLOOR PLAN VIEW FOR PHOTO LOCATION

B1



B2



B3



F1



F2



F3



A1



A2



A3



SPALL REPAIR CHART

MARK	LOCATION	REPAIR TYPE	SPALL DIMENSION L	SPALL DIMENSION W	SPALL DIMENSION D	SPALL VOLUME	SPALL CENTER COORDINATE X	SPALL CENTER COORDINATE Y OR Z	RATING
"SP-1"	WALL "B"	3	11	8	3	264	17	4.5	7

CHAINLINK FENCE REPAIR CHART

MARK	LOCATION	REPAIR TYPE	POSTS	TOP RAIL	BOTTOM WIRE	BRACE	FABRIC
"CF-1"	WALL "A"	Ⓐ	BENT 1	-	-	-	-
"CF-2"	WALL "A"	Ⓒ	-	MISSING 6"	-	-	
"CF-3"	WALL "A"	Ⓓ	-	-	DAMAGED 15'	-	-
"CF-4"	WALL "B"	Ⓔ	-	-	-	-	DAMAGED 5'x4'

CRACK REPAIR CHART

MARK	LOCATION	REPAIR TYPE	GENERAL CRACKS (LF)	MAJOR CRACKS WIDTH (IN)	MAJOR CRACKS LENGTH (FT)	MAJOR CRACKS START PNT X	MAJOR CRACKS START PNT Y,Z	MAJOR CRACKS END PNT X	MAJOR CRACKS END PNT Y,Z	RATING
"GC-1"	WALL "A"	✱	5	-	-	-	-	-	-	9
"GC-2"	FLOOR	✱	5	-	-	-	-	-	-	9
"GC-3"	WALL "B"	✱	5	-	-	-	-	-	-	9

GRAPHIC SCALES:

0 1' 2' 4' 8' 12' 16'

3/16"=1'-0"

REVISION NO.	DATE	REVISIONS	BY

ARTHUR DARLEY LICENSED PROFESSIONAL ENGINEER No. 7808-S HAWAII U.S.A.

Exp. Date: 4-30-20

THIS WORK WAS PREPARED BY ME OR UNDER MY SUPERVISION AND CONSTRUCTION OF THIS PROJECT WILL BE UNDER MY OBSERVATION

DEPARTMENT OF HAWAIIAN HOMELAND

NANAKULI FLOOD CONTROL
CHANNEL IMPROVEMENTS
NANAKULI VALLEY, OAHU HAWAII

CHANNEL SEGMENT 173 REPAIR DETAILS

DESIGNED BY: TTP
DRAWN BY: AK, AP, DL
CHECKED BY: AD
SUPV:
DATE: 03/05/2019

HAWAII ENGINEERING GROUP, Inc.
Civil & Structural Engineers
1088 BISHOP STREET #2506
HONOLULU, HI 96813
Tel: 808-533-2092

JOB NO.


SHEET C173
204 OF 225 SHTS

FILE ___ DRAWER ___ ___ FOLDER ___ ___

Plot date: 15-Apr-2020


Full Size Plot

Plot date: 15-Apr-2020
Full Size Plot

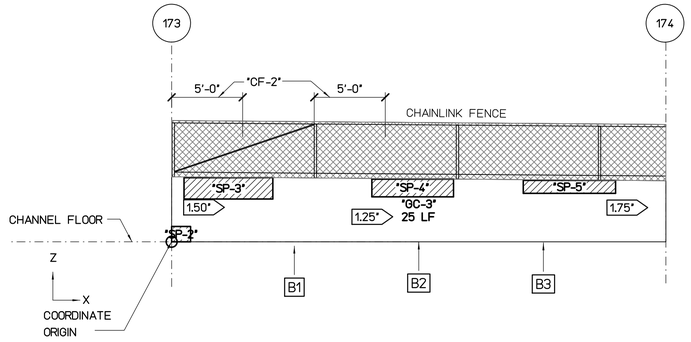


WALL "B" FLATTEN VIEW

SCALE : 3/16" = 1'-0"

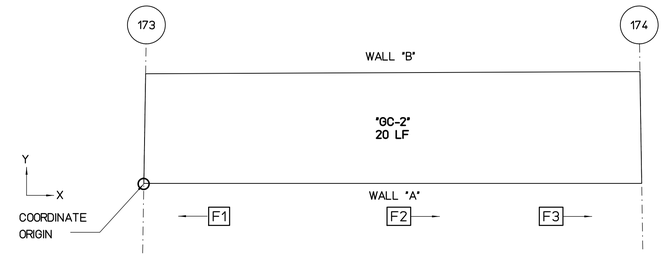

FLOOR PLAN VIEW

SCALE : 3/16" = 1'-0"

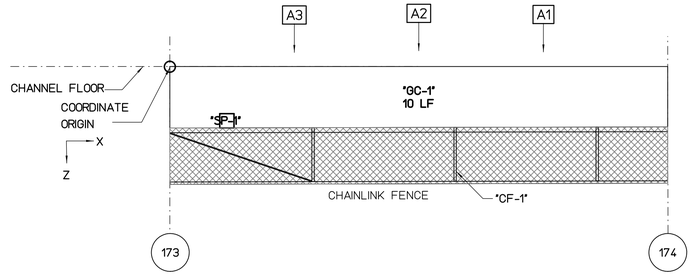

WALL "A" FLATTEN VIEW

SCALE : 3/16" = 1'-0"

REPAIR LEGEND AND NOTES:

- 2 — CRACK AND SPALL REPAIR TYPES, SEE SHEETS SR201 AND SR202 FOR DETAILS. TYPE [*] INDICATES NO-REPAIR
- (A) — CHAINLINK FENCE REPAIR TYPES, SEE SHEETS SF201 AND SF202 FOR DETAILS
- 1.0 — TOP OF WALL LEANING DISTANCE TOWARD CHANNEL IN INCHES, SEE SHEETS SL101 TO SL207 FOR CONCRETE LINING

PHOTO LEGEND:

- A1 — WALL "A" ELEVATION PHOTO IDENTIFICATION SEE FLATTEN VIEW FOR PHOTO LOCATION
- B1 — WALL "B" ELEVATION PHOTO IDENTIFICATION SEE FLATTEN VIEW FOR PHOTO LOCATION
- F1 — CHANNEL FLOOR PHOTO IDENTIFICATION SEE FLOOR PLAN VIEW FOR PHOTO LOCATION

B1



B2



B3



F1



F2



F3



A1



A2



A3



SPALL REPAIR CHART

MARK	LOCATION	REPAIR TYPE	SPALL DIMENSION L	SPALL DIMENSION W	SPALL DIMENSION D	SPALL VOLUME	SPALL CENTER COORDINATE X	SPALL CENTER COORDINATE Y OR Z	RATING
"SP-1"	WALL "A"	[*]	12	12	3	432	3.8	-70.4	7
"SP-2"	WALL "B"	[*]	16	13	4	832	0.5	0.5	6
"SP-3"	WALL "B"	[*]	75	18	3	4050	4	3.8	7
"SP-4"	WALL "B"	[*]	69	15	3	3105	17	3.8	7
"SP-5"	WALL "B"	[*]	78	11	3	2574	28	3.9	7

CHAINLINK FENCE REPAIR CHART

MARK	LOCATION	REPAIR TYPE	POSTS	TOP RAIL	BOTTOM WIRE	BRACE	FABRIC
"CF-1"	WALL "A"	(A)	BENT 1	-	-	-	-
"CF-2"	WALL "B"	(E)	-	-	-	-	DAMAGED 10'x4'

CRACK REPAIR CHART

MARK	LOCATION	REPAIR TYPE	GENERAL CRACKS (LF)	MAJOR CRACKS WIDTH (IN)	MAJOR CRACKS LENGTH (FT)	MAJOR CRACKS START PNT X	MAJOR CRACKS START PNT Y,Z	MAJOR CRACKS END PNT X	MAJOR CRACKS END PNT Y,Z	RATING
"GC-1"	WALL "A"	[*]	10	-	-	-	-	-	-	8
"GC-2"	FLOOR	[*]	20	-	-	-	-	-	-	8
"GC-3"	WALL "B"	[*]	25	-	-	-	-	-	-	8

NOTES:

1- CONCRETE LINING IS PROVIDED IN THIS SEGMENT SEE SHEET SL207

2- THERE IS NO SPALL AND CRACK REPAIRS IN THIS SEGMENT

GRAPHIC SCALES:

0 1' 2' 4' 8' 12' 16'

3/16"=1'-0"

REVISION NO.	DATE	REVISIONS	BY

ATHER R. DAR
LICENSED PROFESSIONAL ENGINEER
No. 7808-S
HAWAII U.S.A.
Exp. Date: 4-30-20

THIS WORK WAS PREPARED BY ME OR UNDER MY SUPERVISION AND CONSTRUCTION OF THIS PROJECT WILL BE UNDER MY OBSERVATION

DEPARTMENT OF HAWAIIAN HOMELAND

NANAKULI FLOOD CONTROL CHANNEL IMPROVEMENTS NANAKULI VALLEY, OAHU HAWAII

CHANNEL SEGMENT 174 REPAIR DETAILS

DESIGNED BY: TTP
DRAWN BY: AK, AP, DL
CHECKED BY: AD
SUPV:
DATE: 03/05/2019


HAWAII ENGINEERING GROUP, Inc.
Civil & Structural Engineers
1088 BISHOP STREET #2506
HONOLULU, HI 96813
Tel: 808-533-2092

JOB NO.

SHEET C174
205 OF 225 SHTS


FILE ___ DRAWER ___ ___ FOLDER ___ ___

Plot date: 15-Apr-2020
Full Size Plot

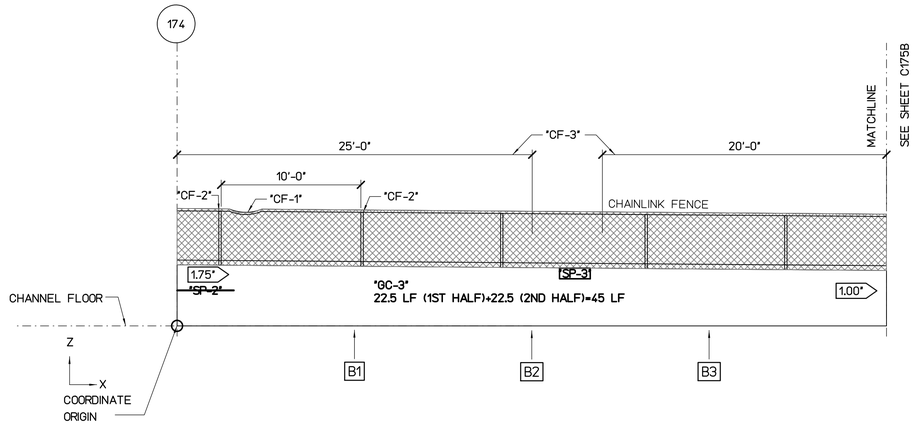


WALL "B" FLATTEN VIEW

SCALE : 3/16" = 1'-0"

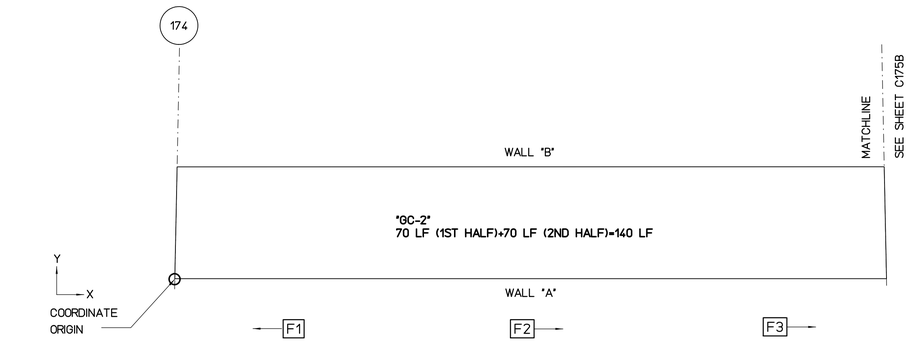

FLOOR PLAN VIEW

SCALE : 3/16" = 1'-0"

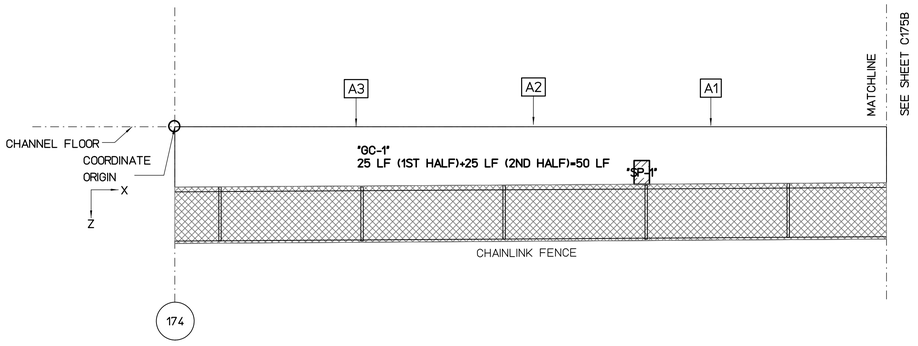

WALL "A" FLATTEN VIEW

SCALE : 3/16" = 1'-0"

REPAIR LEGEND AND NOTES:

- [2] CRACK AND SPALL REPAIR TYPES, SEE SHEETS SR201 AND SR202 FOR DETAILS. TYPE [*] INDICATES NO-REPAIR
- (A) CHAINLINK FENCE REPAIR TYPES, SEE SHEETS SF201 AND SF202 FOR DETAILS
- 1.0 TOP OF WALL LEANING DISTANCE TOWARD CHANNEL IN INCHES, SEE SHEETS SL101 TO SL207 FOR CONCRETE LINING

PHOTO LEGEND:

- A1 WALL "A" ELEVATION PHOTO IDENTIFICATION SEE FLATTEN VIEW FOR PHOTO LOCATION
- B1 WALL "B" ELEVATION PHOTO IDENTIFICATION SEE FLATTEN VIEW FOR PHOTO LOCATION
- F1 CHANNEL FLOOR PHOTO IDENTIFICATION SEE FLOOR PLAN VIEW FOR PHOTO LOCATION

B1

B2

B3


F1

F2

F3


A1

A2

A3


SPALL REPAIR CHART

MARK	LOCATION	REPAIR TYPE	SPALL DIMENSION L	SPALL DIMENSION W	SPALL DIMENSION D	SPALL VOLUME	SPALL CENTER COORDINATE X	SPALL CENTER COORDINATE Y OR Z	RATING
"SP-1"	WALL "A"	[*]	13	20	2	520	33	4	7
"SP-2"	WALL "B"	[*]	48	0.5	3	72	0.5	2.5	7
"SP-3"	WALL "B"	[*]	26	9	2	468	28	4	7
"SP-4"	WALL "B"	[*]	93	9	3	2511	56	4	7
"SP-5"	WALL "B"	[*]	44	16	2	1408	76	4	7
"SP-6"	WALL "B"	[*]	29	12	3	1044	84	4	7

CHAINLINK FENCE REPAIR CHART

MARK	LOCATION	REPAIR TYPE	POSTS	TOP RAIL	BOTTOM WIRE	BRACE	FABRIC
"CF-1"	WALL "B"	(C)	-	BENT 10"	-	-	-
"CF-2"	WALL "B"	(A)	BENT 2	-	-	-	-
"CF-3"	WALL "B"	(E)	-	-	-	-	DAMAGED 45'x4'

CRACK REPAIR CHART

MARK	LOCATION	REPAIR TYPE	GENERAL CRACKS (LF)	MAJOR CRACKS WIDTH (IN)	MAJOR CRACKS LENGTH (FT)	MAJOR CRACKS START PNT X	MAJOR CRACKS START PNT Y,Z	MAJOR CRACKS END PNT X	MAJOR CRACKS END PNT Y,Z	RATING
"GC-1"	WALL "A"	[*]	50	-	-	-	-	-	-	8
"GC-2"	FLOOR	[*]	140	-	-	-	-	-	-	8
"GC-3"	WALL "B"	[*]	45	-	-	-	-	-	-	8

NOTES:

1- CONCRETE LINING IS PROVIDED IN THIS SEGMENT SEE SHEET SL207

2- THERE IS NO SPALL AND CRACK REPAIRS IN THIS SEGMENT

GRAPHIC SCALES:

0 1' 2' 4' 8' 12' 16'

3/16"=1'-0"

REVISION NO.	DATE	REVISIONS	BY

ATHER R. DAR
LICENSED PROFESSIONAL ENGINEER
No. 7808-S
HAWAII U.S.A.
Exp. Date: 4-30-20

THIS WORK WAS PREPARED BY ME OR UNDER MY SUPERVISION AND CONSTRUCTION OF THIS PROJECT WILL BE UNDER MY OBSERVATION

DEPARTMENT OF HAWAIIAN HOMELAND

NANAKULI FLOOD CONTROL CHANNEL IMPROVEMENTS NANAKULI VALLEY, OAHU HAWAII

CHANNEL SEGMENT 175 REPAIR DETAILS - 1ST HALF

DESIGNED BY:	TTP
DRAWN BY:	AK, AP, DL
CHECKED BY:	AD
SUPV:	
DATE:	03/05/2019

HAWAII ENGINEERING GROUP, Inc.
Civil & Structural Engineers
1088 BISHOP STREET #2506
HONOLULU, HI 96813
Tel: 808-533-2092


JOB NO.

SHEET C175A

206 OF 225 SHTS


FILE ___ DRAWER ___ ___ FOLDER ___ ___

Plot date: 15-Apr-2020
Full Size Plot

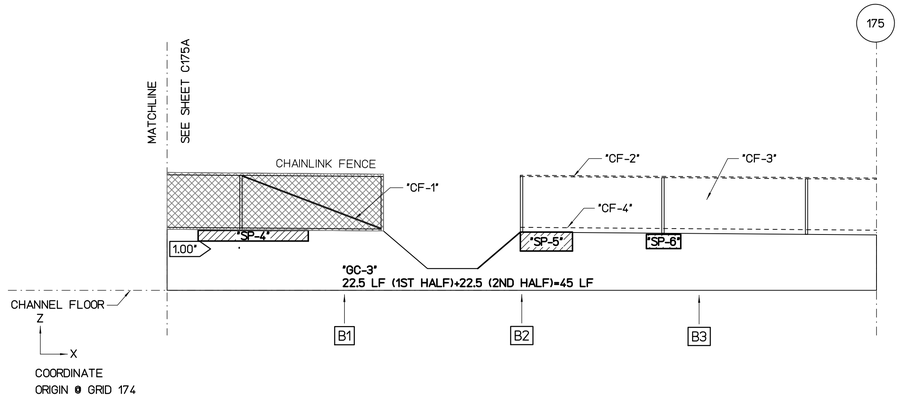


WALL "B" FLATTEN VIEW

SCALE : 3/16" = 1'-0"

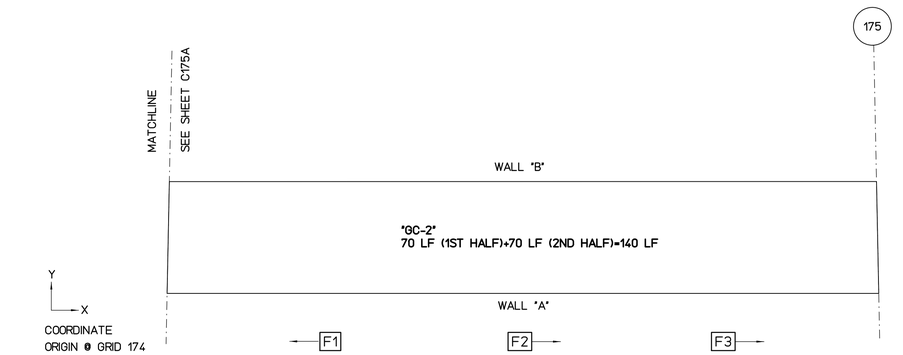

FLOOR PLAN VIEW

SCALE : 3/16" = 1'-0"

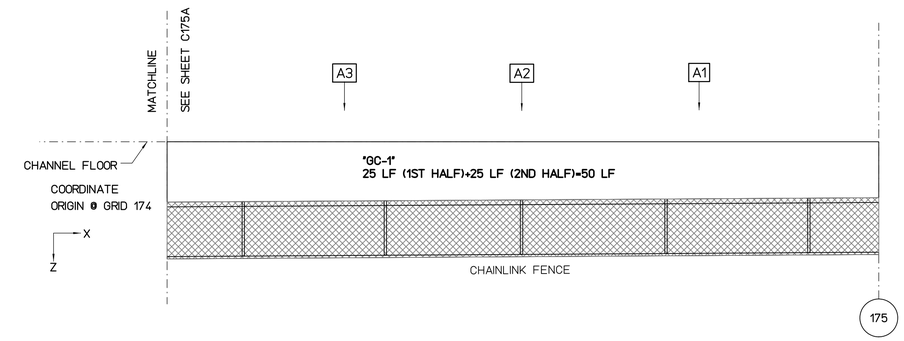

WALL "A" FLATTEN VIEW

SCALE : 3/16" = 1'-0"

REPAIR LEGEND AND NOTES:

- 2 — CRACK AND SPALL REPAIR TYPES, SEE SHEETS SR201 AND SR202 FOR DETAILS. TYPE [*] INDICATES NO-REPAIR
- (A) — CHAINLINK FENCE REPAIR TYPES, SEE SHEETS SF201 AND SF202 FOR DETAILS
- 1.0 — TOP OF WALL LEANING DISTANCE TOWARD CHANNEL IN INCHES, SEE SHEETS SL101 TO SL207 FOR CONCRETE LINING

PHOTO LEGEND:

- A1 — WALL "A" ELEVATION PHOTO IDENTIFICATION SEE FLATTEN VIEW FOR PHOTO LOCATION
- B1 — WALL "B" ELEVATION PHOTO IDENTIFICATION SEE FLATTEN VIEW FOR PHOTO LOCATION
- F1 — CHANNEL FLOOR PHOTO IDENTIFICATION SEE FLOOR PLAN VIEW FOR PHOTO LOCATION

B1



B2



B3



F1



F2



F3



A1



A2



A3



SPALL REPAIR CHART

MARK	LOCATION	REPAIR TYPE	SPALL DIMENSION L	SPALL DIMENSION W	SPALL DIMENSION D	SPALL VOLUME	SPALL CENTER COORDINATE X	SPALL CENTER COORDINATE Y OR Z	RATING
"SP-1"	WALL "A"	[*]	13	20	2	520	33	4	7
"SP-2"	WALL "B"	[*]	48	0.5	3	72	0.5	2.5	7
"SP-3"	WALL "B"	[*]	26	9	2	468	28	4	7
"SP-4"	WALL "B"	[*]	93	9	3	2511	56	4	7
"SP-5"	WALL "B"	[*]	44	16	2	1408	76	4	7
"SP-6"	WALL "B"	[*]	29	12	3	1044	84	4	7

CHAINLINK FENCE REPAIR CHART

MARK	LOCATION	REPAIR TYPE	POSTS	TOP RAIL	BOTTOM WIRE	BRACE	FABRIC
"CF-1"	WALL "B"	(B)	-	-	-	DAMAGED 1	-
"CF-2"	WALL "B"	(C)	-	MISSING 25'	-	-	-
"CF-3"	WALL "B"	(E)	-	-	-	-	MISSING 25'x4'
"CF-4"	WALL "B"	(D)	-	-	MISSING 25'	-	-

CRACK REPAIR CHART

MARK	LOCATION	REPAIR TYPE	GENERAL CRACKS (LF)	MAJOR CRACKS WIDTH (IN)	MAJOR CRACKS LENGTH (FT)	MAJOR CRACKS START PNT X	MAJOR CRACKS START PNT Y,Z	MAJOR CRACKS END PNT X	MAJOR CRACKS END PNT Y,Z	RATING
"GC-1"	WALL "A"	[*]	50	-	-	-	-	-	-	8
"GC-2"	FLOOR	[*]	140	-	-	-	-	-	-	8
"GC-3"	WALL "B"	[*]	45	-	-	-	-	-	-	8

NOTES:

1- CONCRETE LINING IS PROVIDED IN THIS SEGMENT SEE SHEET SL207

2- THERE IS NO SPALL AND CRACK REPAIRS IN THIS SEGMENT

GRAPHIC SCALES:

0 1' 2' 4' 8' 12' 16'

3/16"=1'-0"

REVISION NO.	DATE	REVISIONS	BY

ATHER R. DAR
LICENSED PROFESSIONAL ENGINEER
No. 7808-S
HAWAII U.S.A.
Exp. Date: 4-30-20

THIS WORK WAS PREPARED BY ME OR UNDER MY SUPERVISION AND CONSTRUCTION OF THIS PROJECT WILL BE UNDER MY OBSERVATION

DEPARTMENT OF HAWAIIAN HOMELAND

NANAKULI FLOOD CONTROL CHANNEL IMPROVEMENTS NANAKULI VALLEY, OAHU HAWAII

CHANNEL SEGMENT 175 REPAIR DETAILS - 2ND HALF

DESIGNED BY:	TTP
DRAWN BY:	AK, AP, DL
CHECKED BY:	AD
SUPV:	
DATE:	03/05/2019

HAWAII ENGINEERING GROUP, Inc.
Civil & Structural Engineers
1088 BISHOP STREET #2506
HONOLULU, HI 96813
Tel: 808-533-2092


JOB NO.

SHEET C175B

207 OF 225 SHTS


FILE ___ ___ DRAWER ___ ___ ___ FOLDER ___ ___

Plot date: 15-Apr-2020
Full Size Plot

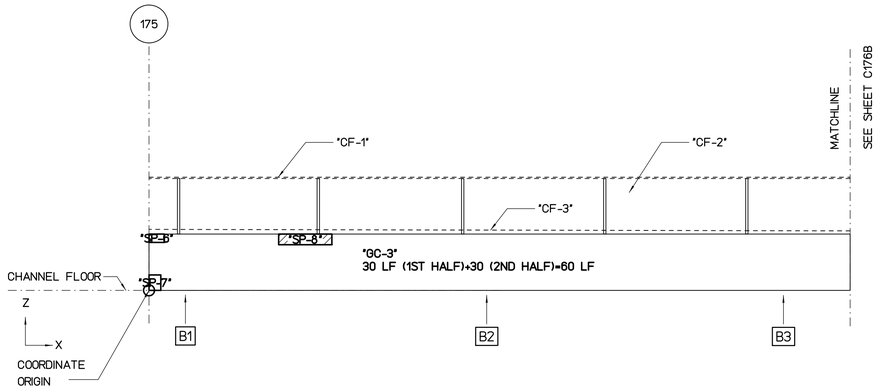

WALL "B" FLATTEN VIEW

SCALE : 3/16" = 1'-0"

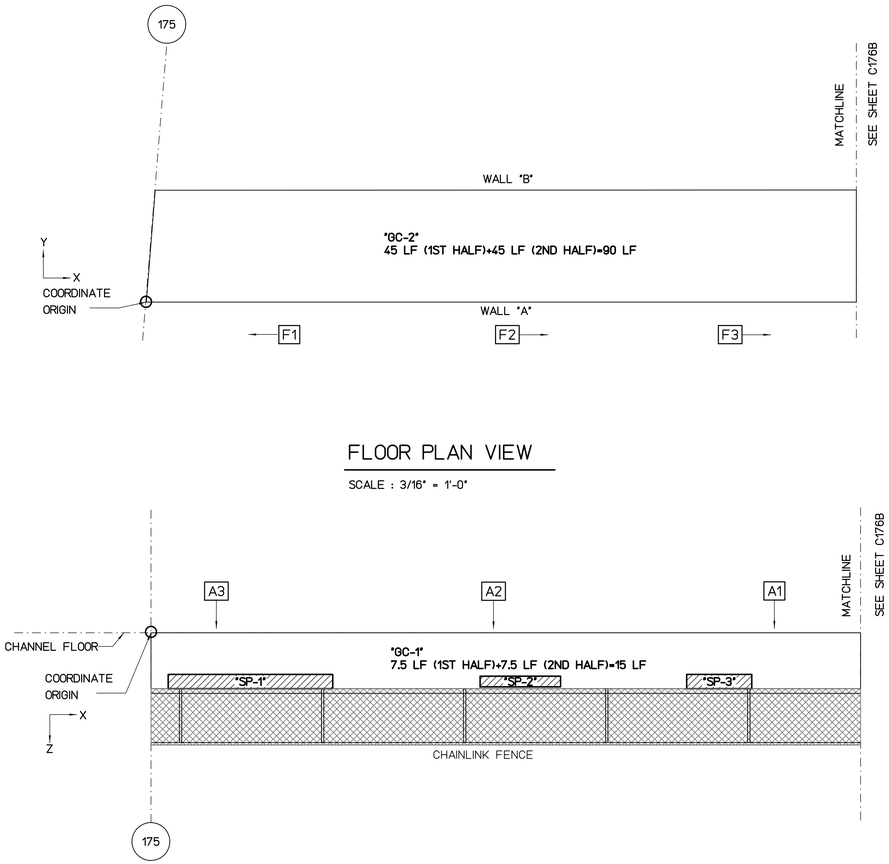

FLOOR PLAN VIEW

SCALE : 3/16" = 1'-0"

WALL "A" FLATTEN VIEW

SCALE : 3/16" = 1'-0"

REPAIR LEGEND AND NOTES:

- [2] CRACK AND SPALL REPAIR TYPES, SEE SHEETS SR201 AND SR202 FOR DETAILS. TYPE [*] INDICATES NO-REPAIR
- (A) CHAINLINK FENCE REPAIR TYPES, SEE SHEETS SF201 AND SF202 FOR DETAILS
- 1.0 TOP OF WALL LEANING DISTANCE TOWARD CHANNEL IN INCHES, SEE SHEETS SL101 TO SL207 FOR CONCRETE LINING

PHOTO LEGEND:

- A1 WALL "A" ELEVATION PHOTO IDENTIFICATION SEE FLATTEN VIEW FOR PHOTO LOCATION
- B1 WALL "B" ELEVATION PHOTO IDENTIFICATION SEE FLATTEN VIEW FOR PHOTO LOCATION
- F1 CHANNEL FLOOR PHOTO IDENTIFICATION SEE FLOOR PLAN VIEW FOR PHOTO LOCATION

B1



B2



B3



F1



F2



F3



A1



A2



A3



SPALL REPAIR CHART

MARK	LOCATION	REPAIR TYPE	SPALL DIMENSION L	SPALL DIMENSION W	SPALL DIMENSION D	SPALL VOLUME	SPALL CENTER COORDINATE X	SPALL CENTER COORDINATE Y OR Z	RATING
"SP-1"	WALL "A"	3	139	12	2	3336	7	4	7
"SP-2"	WALL "A"	3	68	9	3	1836	26	4	7
"SP-3"	WALL "A"	3	55	12	2	1320	40	4	7
"SP-4"	WALL "A"	3	39	19	3	2223	52	4	7
"SP-5"	FLOOR	3	11	26	3	858	99.5	7	7
"SP-6"	WALL "B"	3	13	7	3	273	0.5	4	7
"SP-7"	WALL "B"	3	10	13	3	390	0.5	0.5	7
"SP-8"	WALL "B"	3	45	9	2	810	11	4	7

CHAINLINK FENCE REPAIR CHART

MARK	LOCATION	REPAIR TYPE	POSTS	TOP RAIL	BOTTOM WIRE	BRACE	FABRIC
"CF-1"	WALL "B"	(C)	-	MISSING 50'	-	-	-
"CF-2"	WALL "B"	(E)	-	-	-	-	MISSING 50'x4'
"CF-3"	WALL "B"	(D)	-	-	MISSING 50'	-	-

CRACK REPAIR CHART

MARK	LOCATION	REPAIR TYPE	GENERAL CRACKS (LF)	MAJOR CRACKS WIDTH (IN)	MAJOR CRACKS LENGTH (FT)	MAJOR CRACKS START PNT X	MAJOR CRACKS START PNT Y,Z	MAJOR CRACKS END PNT X	MAJOR CRACKS END PNT Y,Z	RATING
"GC-1"	WALL "A"	*	15	-	-	-	-	-	-	8
"GC-2"	FLOOR	*	90	-	-	-	-	-	-	8
"GC-3"	WALL "B"	*	60	-	-	-	-	-	-	8

GRAPHIC SCALES:

0 1' 2' 4' 8' 12' 16'

3/16"=1'-0"

REVISION NO.	DATE	REVISIONS	BY

ATHER R. DAR
LICENSED PROFESSIONAL ENGINEER
No. 7808-S
HAWAII U.S.A.

Exp. Date: 4-30-20

THIS WORK WAS PREPARED BY ME OR UNDER MY SUPERVISION AND CONSTRUCTION OF THIS PROJECT WILL BE UNDER MY OBSERVATION

DEPARTMENT OF HAWAIIAN HOMELAND

NANAKULI FLOOD CONTROL CHANNEL IMPROVEMENTS NANAKULI VALLEY, OAHU HAWAII

CHANNEL SEGMENT 176 REPAIR DETAILS - 1ST HALF

DESIGNED BY:	TTP
DRAWN BY:	AK, AP, DL
CHECKED BY:	AD
SUPV:	
DATE:	03/05/2019

HAWAII ENGINEERING GROUP, Inc.
Civil & Structural Engineers
1088 BISHOP STREET #2506
HONOLULU, HI 96813
Tel: 808-533-2092


JOB NO.

SHEET C176A

208 OF 225 SHTS


FILE ___ DRAWER ___ ___ FOLDER ___ ___

Plot date: 15-Apr-2020
Full Size Plot

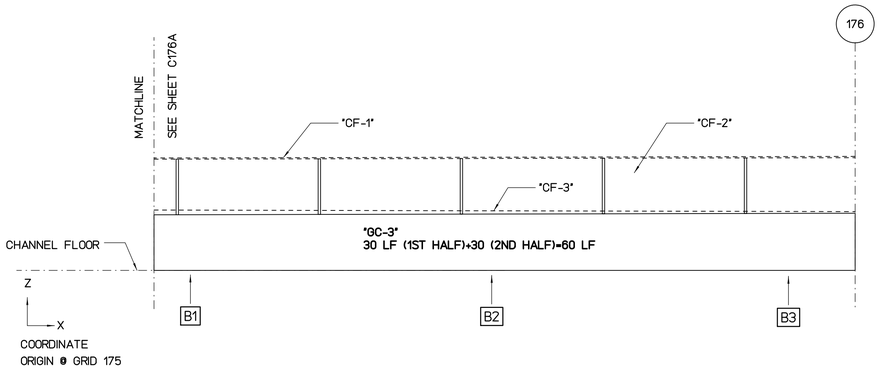


WALL "B" FLATTEN VIEW

SCALE : 3/16" = 1'-0"

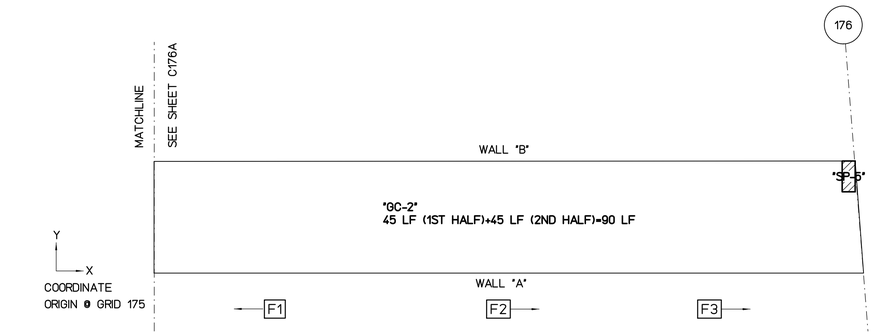

FLOOR PLAN VIEW

SCALE : 3/16" = 1'-0"

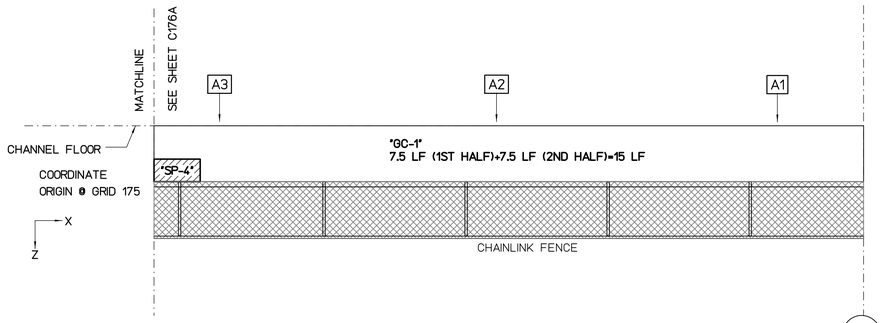

WALL "A" FLATTEN VIEW

SCALE : 3/16" = 1'-0"

REPAIR LEGEND AND NOTES:

- 2 — CRACK AND SPALL REPAIR TYPES, SEE SHEETS SR201 AND SR202 FOR DETAILS. TYPE [*] INDICATES NO-REPAIR
- (A) — CHAINLINK FENCE REPAIR TYPES, SEE SHEETS SF201 AND SF202 FOR DETAILS
- 1.0 — TOP OF WALL LEANING DISTANCE TOWARD CHANNEL IN INCHES, SEE SHEETS SL101 TO SL207 FOR CONCRETE LINING

PHOTO LEGEND:

- A1 — WALL "A" ELEVATION PHOTO IDENTIFICATION SEE FLATTEN VIEW FOR PHOTO LOCATION
- B1 — WALL "B" ELEVATION PHOTO IDENTIFICATION SEE FLATTEN VIEW FOR PHOTO LOCATION
- F1 — CHANNEL FLOOR PHOTO IDENTIFICATION SEE FLOOR PLAN VIEW FOR PHOTO LOCATION

B1



B2



B3



F1



F2



F3



A1



A2



A3



SPALL REPAIR CHART

MARK	LOCATION	REPAIR TYPE	SPALL DIMENSION L	SPALL DIMENSION W	SPALL DIMENSION D	SPALL VOLUME	SPALL CENTER COORDINATE X	SPALL CENTER COORDINATE Y OR Z	RATING
"SP-1"	WALL "A"	3	139	12	2	3336	7	4	7
"SP-2"	WALL "A"	3	68	9	3	1836	26	4	7
"SP-3"	WALL "A"	3	55	12	2	1320	40	4	7
"SP-4"	WALL "A"	3	39	19	3	2223	52	4	7
"SP-5"	FLOOR	3	11	26	3	858	99.5	7	7
"SP-6"	WALL "B"	3	13	7	3	273	0.5	4	7
"SP-7"	WALL "B"	3	10	13	3	390	0.5	0.5	7
"SP-8"	WALL "B"	3	45	9	2	810	11	4	7

CHAINLINK FENCE REPAIR CHART

MARK	LOCATION	REPAIR TYPE	POSTS	TOP RAIL	BOTTOM WIRE	BRACE	FABRIC
"CF-1"	WALL "B"	(C)	-	MISSING 50'	-	-	-
"CF-2"	WALL "B"	(E)	-	-	-	-	MISSING 50'x4'
"CF-3"	WALL "B"	(D)	-	-	MISSING 50'	-	-

CRACK REPAIR CHART

MARK	LOCATION	REPAIR TYPE	GENERAL CRACKS (LF)	MAJOR CRACKS WIDTH (IN)	MAJOR CRACKS LENGTH (FT)	MAJOR CRACKS START PNT X	MAJOR CRACKS START PNT Y,Z	MAJOR CRACKS END PNT X	MAJOR CRACKS END PNT Y,Z	RATING
"GC-1"	WALL "A"	*	15	-	-	-	-	-	-	8
"GC-2"	FLOOR	*	90	-	-	-	-	-	-	8
"GC-3"	WALL "B"	*	60	-	-	-	-	-	-	8

GRAPHIC SCALES:

0 1' 2' 4' 8' 12' 16'

3/16"=1'-0"

REVISION NO.	DATE	REVISIONS	BY

ATHER R. DAR
LICENSED PROFESSIONAL ENGINEER
No. 7808-S
HAWAII U.S.A.
Exp. Date: 4-30-20

THIS WORK WAS PREPARED BY ME OR UNDER MY SUPERVISION AND CONSTRUCTION OF THIS PROJECT WILL BE UNDER MY OBSERVATION

DEPARTMENT OF HAWAIIAN HOMELAND

NANAKULI FLOOD CONTROL CHANNEL IMPROVEMENTS NANAKULI VALLEY, OAHU HAWAII

CHANNEL SEGMENT 176 REPAIR DETAILS - 2ND HALF

DESIGNED BY:	TTP
DRAWN BY:	AK, AP, DL
CHECKED BY:	AD
SUPV:	
DATE:	03/05/2019

HAWAII ENGINEERING GROUP, Inc.
Civil & Structural Engineers
1088 BISHOP STREET #2506
HONOLULU, HI 96813
Tel: 808-533-2092


JOB NO.

SHEET C176B

209 OF 225 SHTS


FILE ___ DRAWER ___ ___ FOLDER ___ ___

Plot date: 15-Apr-2020
Full Size Plot

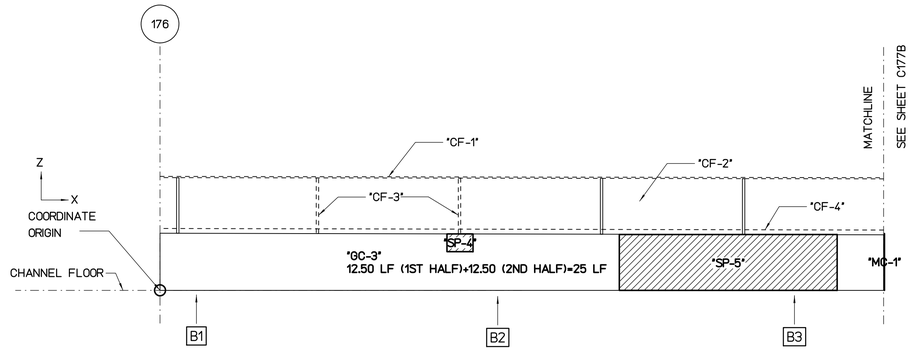


WALL "B" FLATTEN VIEW

SCALE : 3/16" = 1'-0"

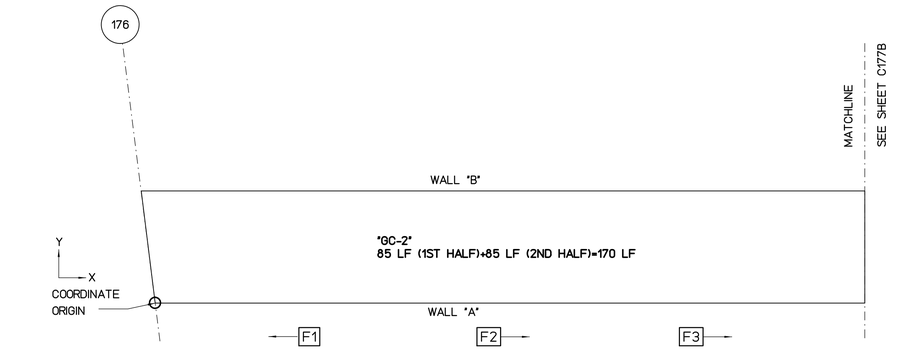

FLOOR PLAN VIEW

SCALE : 3/16" = 1'-0"

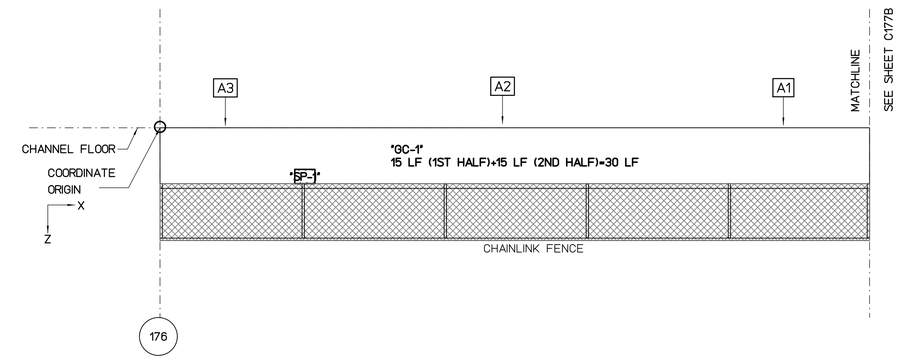

WALL "A" FLATTEN VIEW

SCALE : 3/16" = 1'-0"

REPAIR LEGEND AND NOTES:

- 2 — CRACK AND SPALL REPAIR TYPES, SEE SHEETS SR201 AND SR202 FOR DETAILS. TYPE [*] INDICATES NO-REPAIR
- (A) — CHAINLINK FENCE REPAIR TYPES, SEE SHEETS SF201 AND SF202 FOR DETAILS
- 1.0 — TOP OF WALL LEANING DISTANCE TOWARD CHANNEL IN INCHES, SEE SHEETS SL101 TO SL207 FOR CONCRETE LINING

PHOTO LEGEND:

- A1 — WALL "A" ELEVATION PHOTO IDENTIFICATION SEE FLATTEN VIEW FOR PHOTO LOCATION
- B1 — WALL "B" ELEVATION PHOTO IDENTIFICATION SEE FLATTEN VIEW FOR PHOTO LOCATION
- F1 — CHANNEL FLOOR PHOTO IDENTIFICATION SEE FLOOR PLAN VIEW FOR PHOTO LOCATION

B1



B2



B3



F1



F2



F3



A1



A2



A3



SPALL REPAIR CHART

MARK	LOCATION	REPAIR TYPE	SPALL DIMENSION L	SPALL DIMENSION W	SPALL DIMENSION D	SPALL VOLUME	SPALL CENTER COORDINATE X	SPALL CENTER COORDINATE Y OR Z	RATING
"SP-1"	WALL "A"	3	17	12	2	408	11	3.5	7
"SP-2"	WALL "A"	3	36	12	2	864	52	3	7
"SP-3"	WALL "A"	3	48	12	3	1728	90	3	7
"SP-4"	WALL "B"	3	22	15	4	1320	23	3.3	6
"SP-5"	WALL "B"	3	184	47	6	52992	40	1.9	6
"SP-6"	WALL "B"	3	60	15	8	7200	54	3.5	6
"SP-7"	WALL "B"	3	48	31	8	11904	63	2.5	6
"SP-8"	WALL "B"	3	24	28	8	5376	72	3	6
"SP-9"	WALL "B"	3	12	36	3	1296	100	3	7

CHAINLINK FENCE REPAIR CHART

MARK	LOCATION	REPAIR TYPE	POSTS	TOP RAIL	BOTTOM WIRE	BRACE	FABRIC
"CF-1"	WALL "B"	(C)	-	MISSING 50'	-	-	-
"CF-2"	WALL "B"	(E)	-	-	-	-	MISSING 50'x4'
"CF-3"	WALL "B"	(A)	MISSING 2	-	-	-	-
"CF-4"	WALL "B"	(D)	-	-	MISSING 50'	-	-

CRACK REPAIR CHART

MARK	LOCATION	REPAIR TYPE	GENERAL CRACKS (LF)	MAJOR CRACKS WIDTH (IN)	MAJOR CRACKS LENGTH (FT)	MAJOR CRACKS START PNT X	MAJOR CRACKS START PNT Y,Z	MAJOR CRACKS END PNT X	MAJOR CRACKS END PNT Y,Z	RATING
"MC-1"	WALL "B"	1	-	0.19	4.5	51	0	51	4	7
"GC-1"	WALL "A"	*	30	-	-	-	-	-	-	8
"GC-2"	FLOOR	*	170	-	-	-	-	-	-	8
"GC-3"	WALL "B"	*	25	-	-	-	-	-	-	8

GRAPHIC SCALES:

0 1' 2' 4' 8' 12' 16'

3/16"=1'-0"

REVISION NO.	DATE	REVISIONS	BY

ATHER R. DAR
LICENSED PROFESSIONAL ENGINEER
No. 7808-S
HAWAII U.S.A.
Exp. Date: 4-30-20

THIS WORK WAS PREPARED BY ME OR UNDER MY SUPERVISION AND CONSTRUCTION OF THIS PROJECT WILL BE UNDER MY OBSERVATION

DEPARTMENT OF HAWAIIAN HOMELAND

NANAKULI FLOOD CONTROL CHANNEL IMPROVEMENTS NANAKULI VALLEY, OAHU HAWAII

CHANNEL SEGMENT 177 REPAIR DETAILS - 1ST HALF

DESIGNED BY:	TTP
DRAWN BY:	AK, AP, DL
CHECKED BY:	AD
SUPV:	
DATE:	03/05/2019


HAWAII ENGINEERING GROUP, Inc.
Civil & Structural Engineers
1088 BISHOP STREET #2506
HONOLULU, HI 96813
Tel: 808-533-2092

JOB NO.

SHEET C177A
210OF 225 SHTS


FILE ___ DRAWER ___ ___ FOLDER ___ ___

Plot date: 15-Apr-2020
Full Size Plot

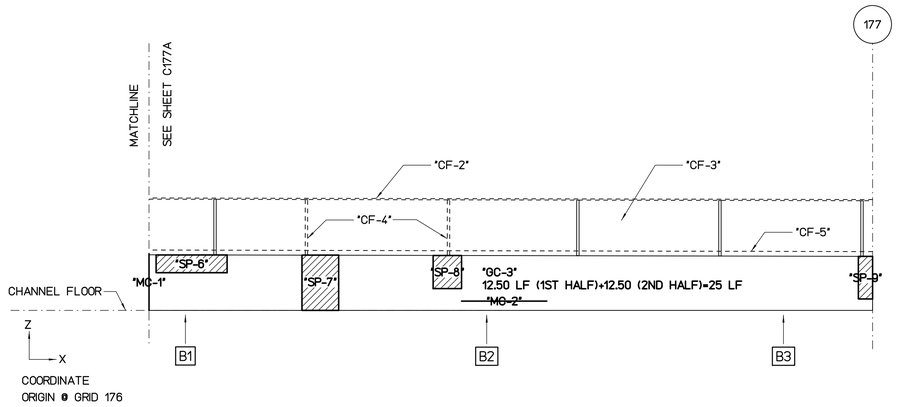

WALL "B" FLATTEN VIEW

SCALE : 3/16" = 1'-0"

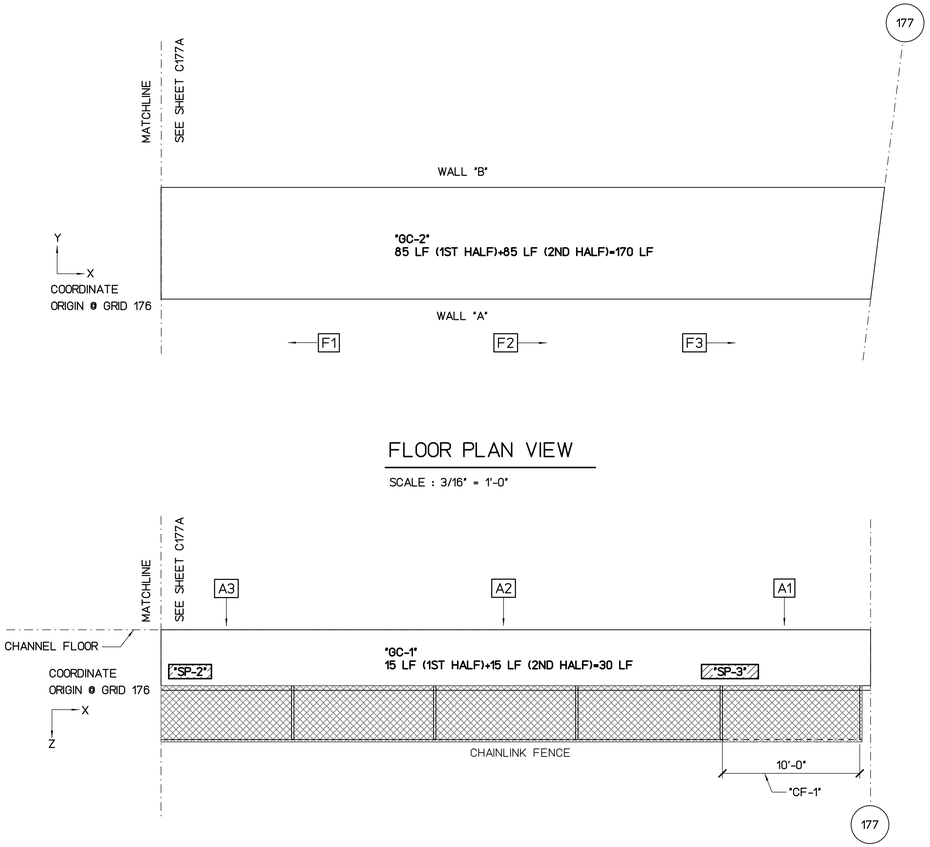

FLOOR PLAN VIEW

SCALE : 3/16" = 1'-0"

WALL "A" FLATTEN VIEW

SCALE : 3/16" = 1'-0"

REPAIR LEGEND AND NOTES:

- [2] CRACK AND SPALL REPAIR TYPES, SEE SHEETS SR201 AND SR202 FOR DETAILS. TYPE [*] INDICATES NO-REPAIR
- (A) CHAINLINK FENCE REPAIR TYPES, SEE SHEETS SF201 AND SF202 FOR DETAILS
- 1.0> TOP OF WALL LEANING DISTANCE TOWARD CHANNEL IN INCHES, SEE SHEETS SL101 TO SL207 FOR CONCRETE LINING

PHOTO LEGEND:

- A1 WALL "A" ELEVATION PHOTO IDENTIFICATION SEE FLATTEN VIEW FOR PHOTO LOCATION
- B1 WALL "B" ELEVATION PHOTO IDENTIFICATION SEE FLATTEN VIEW FOR PHOTO LOCATION
- F1 CHANNEL FLOOR PHOTO IDENTIFICATION SEE FLOOR PLAN VIEW FOR PHOTO LOCATION

B1



B2



B3



F1



F2



F3



A1



A2



A3



SPALL REPAIR CHART

MARK	LOCATION	REPAIR TYPE	SPALL DIMENSION L	W	D	SPALL VOLUME	SPALL CENTER COORDINATE X	Y OR Z	RATING
"SP-1"	WALL "A"	3	17	12	2	408	11	3.5	7
"SP-2"	WALL "A"	3	36	12	2	864	52	3	7
"SP-3"	WALL "A"	3	48	12	3	1728	90	3	7
"SP-4"	WALL "B"	3	22	15	4	1320	23	3.3	6
"SP-5"	WALL "B"	3	184	47	6	52992	40	1.9	6
"SP-6"	WALL "B"	3	60	15	8	7200	54	3.5	6
"SP-7"	WALL "B"	3	48	31	8	11904	63	2.5	6
"SP-8"	WALL "B"	3	24	28	8	5376	72	3	6
"SP-9"	WALL "B"	3	12	36	3	1296	100	3	7

CHAINLINK FENCE REPAIR CHART

MARK	LOCATION	REPAIR TYPE	POSTS	TOP RAIL	BOTTOM WIRE	BRACE	FABRIC
"CF-1"	WALL "A"	(C)	-	MISSING 10'	-	-	-
"CF-2"	WALL "B"	(C)	-	MISSING 50'	-	-	-
"CF-3"	WALL "B"	(E)	-	-	-	-	MISSING 50'x4'
"CF-4"	WALL "B"	(A)	MISSING 2	-	-	-	-
"CF-5"	WALL "B"	(D)	-	-	MISSING 50'	-	-

CRACK REPAIR CHART

MARK	LOCATION	REPAIR TYPE	GENERAL CRACKS (LF)	MAJOR CRACKS WIDTH (IN)	LENGTH (FT)	START PNT X	START PNT Y,Z	END PNT X	END PNT Y,Z	RATING
"MC-1"	WALL "B"	1	-	0.19	4.5	51	0	51	4	7
"MC-2"	WALL "B"	1	-	0.19	7	73	0.67	79	0.67	7
"GC-1"	WALL "A"	*	30	-	-	-	-	-	-	8
"GC-2"	FLOOR	*	170	-	-	-	-	-	-	8
"GC-3"	WALL "B"	*	25	-	-	-	-	-	-	8

GRAPHIC SCALES:

0 1' 2' 4' 8' 12' 16'

3/16"=1'-0"

REVISION NO.	DATE	REVISIONS	BY

ARTHER R. DAR
LICENSED PROFESSIONAL ENGINEER
No. 7808-S
HAWAII U.S.A.
Exp. Date: 4-30-20

THIS WORK WAS PREPARED BY ME OR UNDER MY SUPERVISION AND CONSTRUCTION OF THIS PROJECT WILL BE UNDER MY OBSERVATION

DEPARTMENT OF HAWAIIAN HOMELAND

NANAKULI FLOOD CONTROL CHANNEL IMPROVEMENTS NANAKULI VALLEY, OAHU HAWAII

CHANNEL SEGMENT 177 REPAIR DETAILS - 2ND HALF

DESIGNED BY:	TTP
DRAWN BY:	AK, AP, DL
CHECKED BY:	AD
SUPV:	
DATE:	03/05/2019

HAWAII ENGINEERING GROUP, Inc.
Civil & Structural Engineers
1088 BISHOP STREET #2506
HONOLULU, HI 96813
Tel: 808-533-2092

JOB NO.

SHEET C177B
211 OF 225 SHTS

FILE ___ ___ DRAWER ___ ___ ___ FOLDER ___ ___

Plot date: 15-Apr-2020
Full Size Plot

GENERAL NOTES

GENERAL:

1. ALL WORK SHALL CONFORM TO THE 2006 INTERNATIONAL BUILDING CODE (IBC) WITH THE CITY AND COUNTY OF HONOLULU AMENDMENTS.
2. THE CONTRACTOR SHALL VERIFY ALL DIMENSIONS AND CONDITIONS PRIOR TO THE START OF THE JOB AND NOTIFY ALL DISCREPANCIES TO THE ARCHITECT
3. ALL WORK SHALL CONFORM TO THE BEST PRACTICE PREVAILING IN THE VARIOUS TRADES COMPRISING THE WORK.
4. FEATURES OF CONSTRUCTION SHOWN ARE TYPICAL, AND THEY SHALL APPLY GENERALLY THROUGHOUT FOR SIMILAR CONDITIONS. MODIFY TYPICAL DETAILS AS DIRECTED TO MEET SPECIAL CONDITIONS.
5. SPECIFIC NOTES AND DETAILS SHALL TAKE PRECEDENCE OVER GENERAL NOTES AND TYPICAL DETAILS.
6. THE CONTRACTOR SHALL REFER TO THE SPECIFICATIONS FOR INFORMATION NOT COVERED BY THESE GENERAL NOTES OR THE STRUCTURAL DRAWINGS.
7. THE CONTRACTOR SHALL REFER TO THE ARCHITECTURAL, ELECTRICAL AND MECHANICAL DRAWINGS FOR CONDITIONS, DEPRESSIONS, OPENINGS, ITEMS TO BE EMBEDDED OR ATTACHED TO STRUCTURAL ELEMENTS, ETC., NOT SHOWN ON THE STRUCTURAL DRAWINGS.
8. THE CONTRACTOR SHALL BE RESPONSIBLE FOR ALL SHORING. THE CONTRACTOR SHALL PROVIDE TEMPORARY ERECTION BRACING AND SHORING FOR ALL STRUCTURAL MEMBERS AS REQUIRED FOR STRUCTURAL STABILITY OF THE STRUCTURE DURING ALL PHASES OF CONSTRUCTION. THE CONTRACTOR SHALL ALSO BE RESPONSIBLE FOR MEANS AND METHODS OF CONSTRUCTION INCLUDING BUT NOT LIMITED TO SAFETY MEASURES TO PROTECT THE STRUCTURE, WORKMEN OR OTHER PERSONS DURING CONSTRUCTION. OBSERVATION VISITS BY THE ARCHITECT OR HIS REPRESENTATIVE SHALL NOT INCLUDE INSPECTION OF THE CONTRACTOR'S SAFETY MEASURES.
9. THE CONTRACTOR SHALL TAKE ALL STEPS NECESSARY TO INSURE THE PROPER ALIGNMENT OF THE STRUCTURES.
10. MODIFICATION TO DRAWINGS: THE GENERAL CONTRACTOR AND HIS SUBCONTRACTORS MUST SUBMIT IN WRITING ANY REQUESTS FOR MODIFICATIONS TO THE PLANS AND SPECIFICATIONS. SHOP DRAWINGS THAT ARE SUBMITTED TO THE ENGINNER FOR HIS REVIEW DO NOT CONSTITUTE "IN WRITING". IN ANY EVENT, CHANGES TO THE PLANS AND SPECIFICATIONS BY MEANS OF SHOP DRAWINGS BECOME THE RESPONSIBILITY OF THE PERSON INITIATING SUCH CHANGES.
11. THE CONTRACTOR SHALL PROTECT AND SHIELD FROM DAMAGE ALL AREAS ADJACENT TO AND SURROUNDING THE CONSTRUCTION WORK. EXISTING CONDITIONS OR AREAS DAMAGED OR DISTURBED BY THE CONTRACTOR'S OPERATIONS SHALL BE RESTORED TO THEIR ORIGINAL CONDITION.

DESIGN DATA:

1. SOIL PROPERTIES USING IN RETAINING WALL DESIGN
   - A. ACTIVE PRESSURE EQUVALENT . . . . . 35 PCF
   - B. PASSIVE PRESSURE EQUVALENT . . . . . 300 PCF
   - C. COEFFICIENT OF FRICTION 0.4
   - D. SOIL DENSITY . . . . . 110 PCF
2. SOIL BEARING PRESSURE . . . . . 600 PSF

EPOXY GROUTING

1. EPOXY GROUTING OF REBARS: EPOXY SHALL BE SIKA EPOXY INJECTION GEL SYSTEM OR APPROVED EQUAL. SUBMIT ICC-ES EVALUATION REPORT AND TECHNICAL DATA FOR ALL EPOXY PRODUCTS. HOLE SIZE FOR REBAR GROUTING SHALL BE 1/8" LARGER THAN REBAR DIAMETER. JUST PRIOR TO GROUTING, EACH HOLE SHALL BE SCRAPED AND NYLON BRUSHED, AND THEN, SHALL BE BLOWN OUT USING OIL FREE COMPRESSED AIR TO REMOVE ANY RESIDUE. GROUTING PREPARATION AND APPLICATION SHALL STRICTLY CONFORM TO THE EPOXY MANUFACTURER'S INSTRUCTIONS AND RECOMMENDATIONS.
2. PROTECT CONCRETE SURFACES BEYOND THE LIMITS OF THE SURFACE RECEIVING THE EPOXY GROUT AGAINST SPILLAGE. IMMEDIATELY REMOVE ANY EPOXY COMPOUND, APPLIED OR SPILLED, BEYOND THE DESIRED AREAS. PERFORM CLEAN UP WITH MATERIALS AS RECOMMENDED BY THE EPOXY MANUFACTURER.

CONCRETE:

1. ALL WORK SHALL CONFORM TO ACI-318-11.
2. VERIFY LOCATIONS AND DIMENSIONS OF SLOTS, ANCHORS, DUCTS, ETC., RELATING TO MECHANICAL, ELECTRICAL WORK BEFORE POURING CONCRETE.
3. ALL INSERTS, ANCHOR BOLTS, PLATES, ETC. EMBEDDED IN CONCRETE SHALL BE HOT-DIPPED GALVANIZED UNLESS NOTED OTHERWISE.
4. THE 28-DAY COMPRESSIVE STRENGTH OF CONCRETE SHALL BE MIN. 4,000 PSI (MAXIMUM W/C = 0.42) AND THE MAXIMUM AGGREGATE SIZE SHALL BE 3/4". CONCRETE SLUMP SHALL BE 4.5". USE HIGH RANGE WATER REDUCERS (SUPERPLASTICIZERS) AS REQUIRED TO INCREASE WORKABILITY. SUBMIT CONCRETE MIX DESIGNS TO OFFICER-IN-CHARGE FOR REVIEW 14 DAYS PRIOR TO CONCRETE POUR.
5. FOR WALKS AND SLABS ON GRADE THE CONCRETE SHALL BE DESIGNED SUCH THAT THE WATER-CEMENT RATIO DOES NOT EXCEED 0.50 BY WEIGHT. FOR CONCRETE FILL ON SUSPENDED SLABS, THE WATER-CEMENT RATIO SHALL NOT EXCEED 0.45 BY WEIGHT.
6. ALL CONCRETE SHALL BE THOROUGHLY CONSOLIDATED DURING PLACEMENT USING A MECHANICAL VIBRATOR. ALL CONCRETE SHALL BE CURED FOR A PERIOD OF NOT LESS THAN 7 DAYS.
7. UNLESS OTHERWISE NOTED, MINIMUM REINFORCEMENT FOR CONCRETE SLAB SHALL BE #4 @ 18" ON CENTERS, EACH WAY, AT MID-DEPTH.
8. UNLESS OTHERWISE INDICATED, CHAMFER EXPOSED CORNERS 3/4" x 3/4". VERIFY WITH ARCHITECTURAL DRAWINGS.
9. NOTIFY ARCHITECT THREE (3) WORKING DAYS PRIOR TO ANY CONCRETE POUR. NO CONCRETE SHALL BE POURED PRIOR TO OBSERVATION BY THE ARCHITECT OR HIS REPRESENTATIVE.

REINFORCING STEEL:


1. ALL REINFORCING STEEL FOR NORMAL USE (NOT TO BE WELDED) SHALL BE HIGH STRENGTH DEFORMED BARS CONFORMING TO ASTM A 615, GRADE 60. REINFORCING STEEL TO BE WELDED SHALL CONFORM TO ASTM A 706, GRADE 60.
2. PLAIN STEEL WELDED PLAIN WIRE FABRIC SHALL CONFORM TO ASTM A 185, FABRICATED FROM AS-DRAWN STEEL WIRE INTO FLAT SHEETS AND GALVANIZED.
3. CONCRETE COVERAGE FOR REINFORCING BARS SHALL BE AS FOLLOWS, UNLESS OTHERWISE NOTED:
   - CONCRETE CAST AGAINST EARTH . . . . . 3"
   - CONCRETE EXPOSED TO EARTH OR WEATHER
     - MAIN REINF FOR COLUMNS & BEAMS. . . . . 2-1/2"
     - COLUMN TIES & BEAMS STIRRUPS . . . . . 2"
     - CAST IN PLACE SLABS & WALLS (EXPOSED FACES) . . 2"
   - CONCRETE NOT EXPOSED TO WEATHER
     - SLABS, WALLS . . . . . 3/4"
     - COLUMN TIES & BEAM STIRRUPS . . . . . 1-1/2"
4. BAR LAPS SHALL BE MADE AWAY FROM POINTS OF MAXIMUM STRESS AND UNLESS NOTED OTHERWISE, SPLICES, LAPS, DOWEL EXTENSIONS AND EMBEDMENTS SHALL BE 48 BAR DIAMETERS BUT NOT LESS THAN 24 INCHES. SPLICES SHALL BE STAGGERED WHERE POSSIBLE.
5. BENDS NOT DIMENSIONED SHALL BE STANDARD HOOKS.
6. WELDED WIRE FABRIC LAP SHALL BE 12 INCHES MINIMUM.
7. BOLSTER AND SUPPORT BARS FOR SLAB AND TOPPING REINFORCEMENT (INCLUDING SLABS ON GRADE) SHALL BE A MINIMUM OF #4 @ 24" O.C.
8. BEFORE PLACING OF CONCRETE, GENERAL CONTRACTOR SHALL INSPECT REINFORCEMENT PLACEMENT TO INSURE CONFORMANCE WITH THE DRAWINGS. ALL DISCREPANCIES SHALL BE CORRECTED PRIOR TO CONCRETE POUR OR GROUTING.
9. BARS NOTED "CONT" SHALL BE CONTINUOUS AND SHALL HAVE A MINIMUM LAP SPLICE LENGTH OF 48 BAR DIAMETERS BUT NOT LESS THAN 24 INCHES.

SPECIAL INSPECTION

1. SPECIAL INSPECTION PER 2006 INTERNATIONAL BUILDING CODE (IBC) ARE REQUIRED FOR THE FOLLOWING TYPES OF WORK:

   A. CONCRETE CONSTRUCTION: IBC TABLE 1704.4
   CONCRETE PLACEMENT: CONTINUOUS INSPECTION
   FRESH CONCRETE SAMPLING: CONTINUOUS
   REINFORCING STEEL: PERIODIC
   BOLTS INSTALLED IN CONCRETE: CONTINUOUS INSPECTION
   OTHER ITEMS: PERIODIC

2. THE CONTRACTOR SHALL NOTIFY THE SPECIAL INSPECTOR AT LEAST THREE (3) WORKING DAYS PRIOR TO PERFORMING WORK REQUIRING SPECIAL INSPECTIONS. WORK PERFORMED WITHOUT REQUIRED SPECIAL INSPECTION WILL BE SUBJECT TO REJECTION.

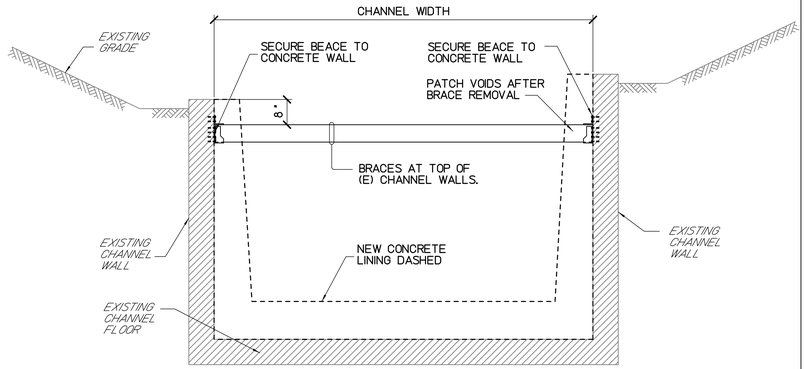

NOTES:

1. CONTRACTOR SHALL PROVIDE BRACES AT TOP OF (E) CHANNEL WALLS PRIOR TO LINING CONSTRUCTION
2. REMOVE BRACES ONLY AFTER LINING CONCRETE REACHES ITS DESIGN STRENGTH.
3. BRACES SHALL BE PLACED AT 6'-0" OC MAX.
4. BRACES SHALL BE DESIGNED WITH A MINIMUM COMPRESSION LOADS 1000 LBS PER LINER FOOT OF CHANNEL LENGTH
5. SEE GENERAL NOTE 8. IN THIS SHEET FOR ADDITIONAL REQUIREMENTS

1 / SL101 BRACING REQUIREMENT AT NEW CONCRETE LINING

SCALE : 1/2" = 1'-0"

REVISION NO.	DATE	REVISIONS	BY

ATHER R. DAR
LICENSED PROFESSIONAL ENGINEER
No. 7808-S
HAWAII U.S.A.
Exp. Date: 4-30-20

THIS WORK WAS PREPARED BY ME OR UNDER MY SUPERVISION AND CONSTRUCTION OF THIS PROJECT WILL BE UNDER MY OBSERVATION

DEPARTMENT OF HAWAIIAN HOMELAND

NANAKULI FLOOD CONTROL CHANNEL IMPROVEMENTS
NANAKULI VALLEY, OAHU HAWAII

CONCRETE LINING GENERAL NOTES

DESIGNED BY:	TTP
DRAWN BY:	AK, AP, DL
CHECKED BY:	AD
SUPV:	
DATE:	03/05/2019


HAWAII ENGINEERING GROUP, Inc.
Civil & Structural Engineers
1088 BISHOP STREET #2506
HONOLULU, HI 96813
Tel: 808-533-2092

JOB NO.

SHEET SL101
212 OF 225 SHTS

FILE ___ DRAWER ___ ___ FOLDER ___ ___


Plot date: 15-Apr-2020
Full Size Plot
J:/2017 Projects/17-140 DHHL Nanakuli & Wamanalo Flood Control Channel Improvements/Drawings/Structural/ME10/SL102

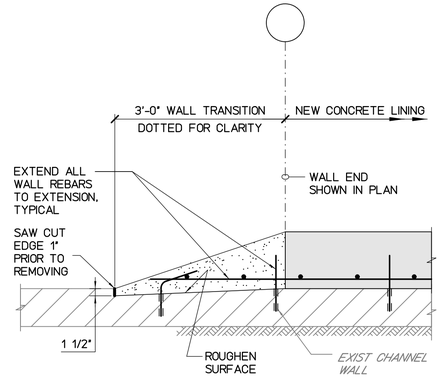


PLAN VIEW

5 SL102 TYPICAL TRANSITION AT WALL END

NOT TO SCALE

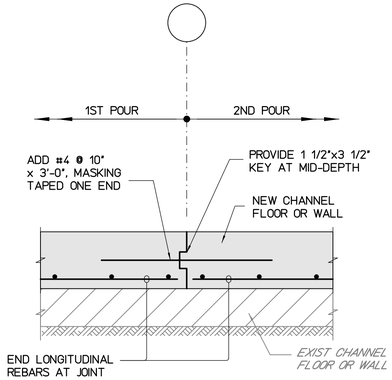


CONSTRUCTION JOINT AT GRID LINES

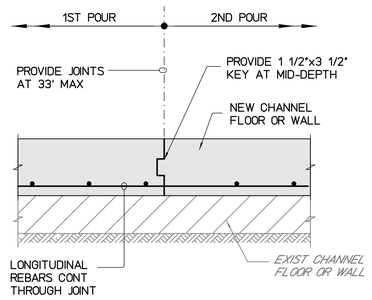

CONSTRUCTION JOINT BETWEEN GRID LINES

6 SL102 TYPICAL CONSTRUCTION JOINTS


NOT TO SCALE

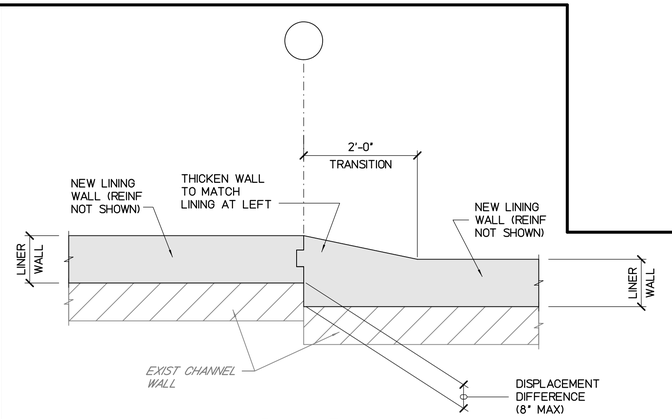

PLAN VIEW

7 SL102 TYPICAL TRANSITION AT DIFFERENT WALL DISPLACEMENTS AT JOINT


NOT TO SCALE

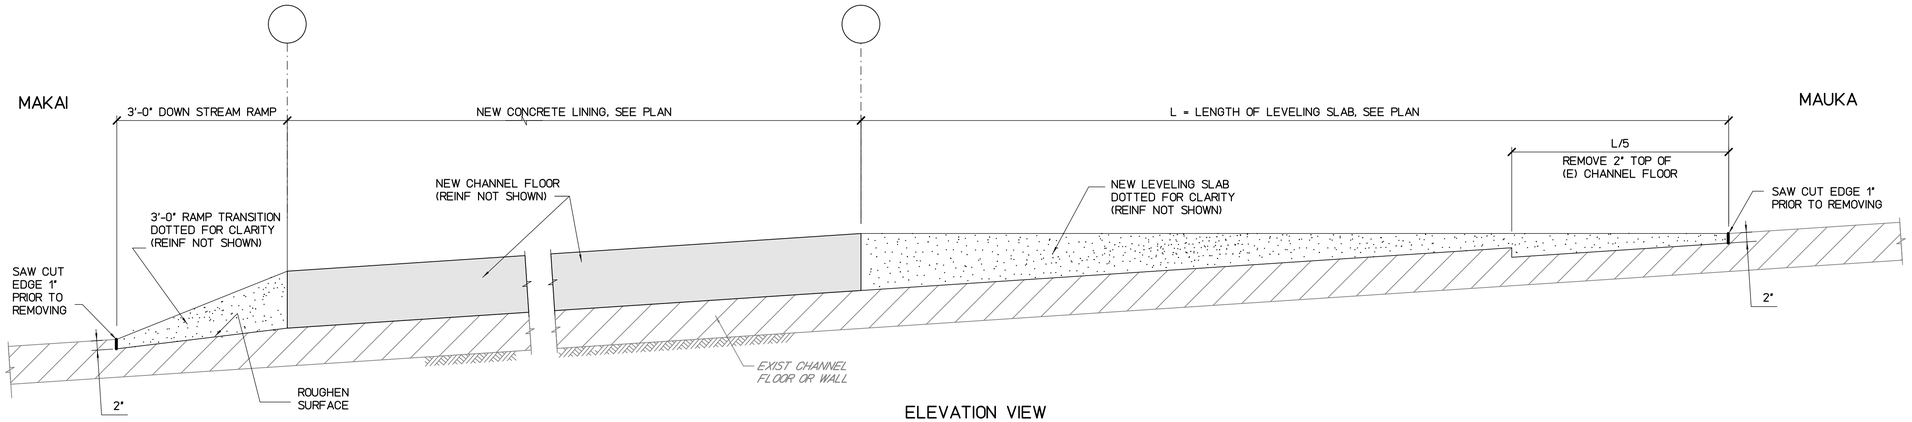

ELEVATION VIEW


3 SL102 TYPICAL MAKAI TRANSITION RAMP AND MAUKA LEVELING SLAB LAYOUT

NOT TO SCALE

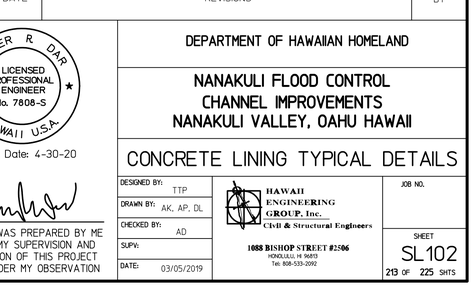

4 SL102 TYPICAL (E) WEEPHOLE BLOCKOUT

NOT TO SCALE

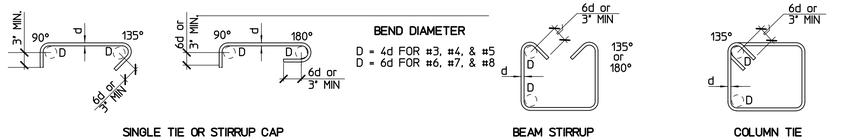


BEAM STIRRUPS AND COLUMN TIES ONLY

MIN SPLICE & EMBEDMENT LENGTHS							
BAR SIZE	LAP SPLICE	EMBEDMENT IN CONC					NOTES
	IN CMU	IN CONCRETE		STRAIGHT		w/ STD HOOK	
		BOT BAR	TOP BAR	BOT BAR	TOP BAR		
#4	26"	25"	33"	19"	25"	10	1. LENGTHS ARE FOR CONCRETE W/ BARS SPACED 6" MIN. INCREASE BAR LENGTH 25% FOR BARS SPACED LESS THAN 6"
#5	40"	31"	41"	24"	31"	12"	2. "TOP BARS" ARE HORIZONTAL BARS WITH 12" OR MORE OF CONCRETE CAST BELOW.
#6	54"	37"	49"	29"	37"	15"	3. SPLICE LENGTH BASED ON CLASS 'B' SPLICE (ACI 318-05)


1 SL102 REBAR SPLICE & EMBED LENGTH

NOT TO SCALE

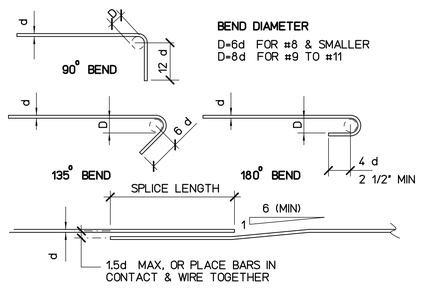

BAR LAP

ALL REINF EXCEPT BEAM STIRRUPS AND COLUMN TIES

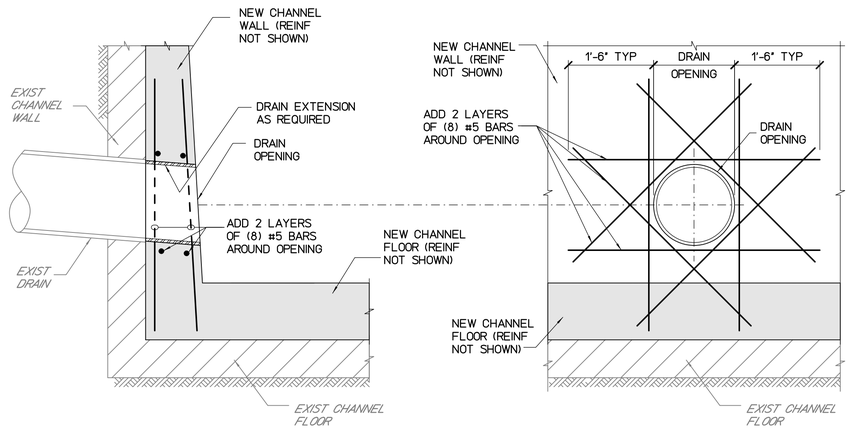

CROSS SECTION VIEW

ELEVATION SECTION VIEW

2 SL102 ADDED REBAR AT DRAINS

NOT TO SCALE

REVISION NO.	DATE	REVISIONS	BY

ATHER R. DAR
LICENSED PROFESSIONAL ENGINEER
No. 7808-S
HAWAII U.S.A.
Exp. Date: 4-30-20

THIS WORK WAS PREPARED BY ME OR UNDER MY SUPERVISION AND CONSTRUCTION OF THIS PROJECT WILL BE UNDER MY OBSERVATION

DEPARTMENT OF HAWAIIAN HOMELAND

NANAKULI FLOOD CONTROL CHANNEL IMPROVEMENTS
NANAKULI VALLEY, OAHU HAWAII

CONCRETE LINING TYPICAL DETAILS

DESIGNED BY:	TTP
DRAWN BY:	AK, AP, DL
CHECKED BY:	AD
SUPV:	
DATE:	03/05/2019


HAWAII ENGINEERING GROUP, Inc.
Civil & Structural Engineers
1088 BISHOP STREET #2506
HONOLULU HI 96813
Tel: 808-533-2092

JOB NO.

SHEET SL102
213 OF 225 SHTS

FILE ___ DRAWER ___ ___ FOLDER ___ ___

Plot date: 15-Apr-2020
Full Size Plot

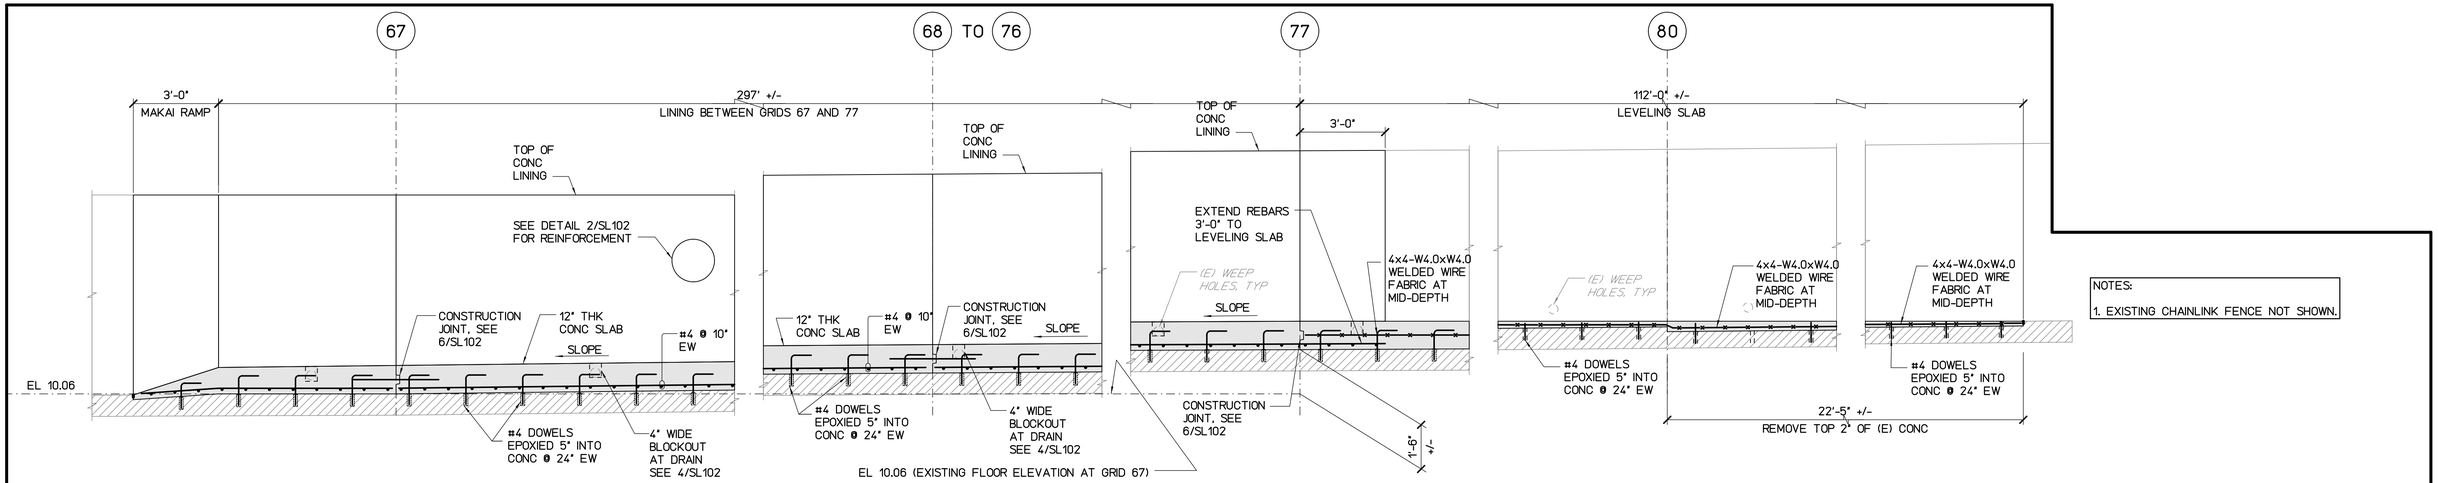


NOTES:

1. EXISTING CHAINLINK FENCE NOT SHOWN.

1 / SL201 CONCRETE LINING LONGITUDINAL SECTION

SCALE : 3/8" = 1'-0"

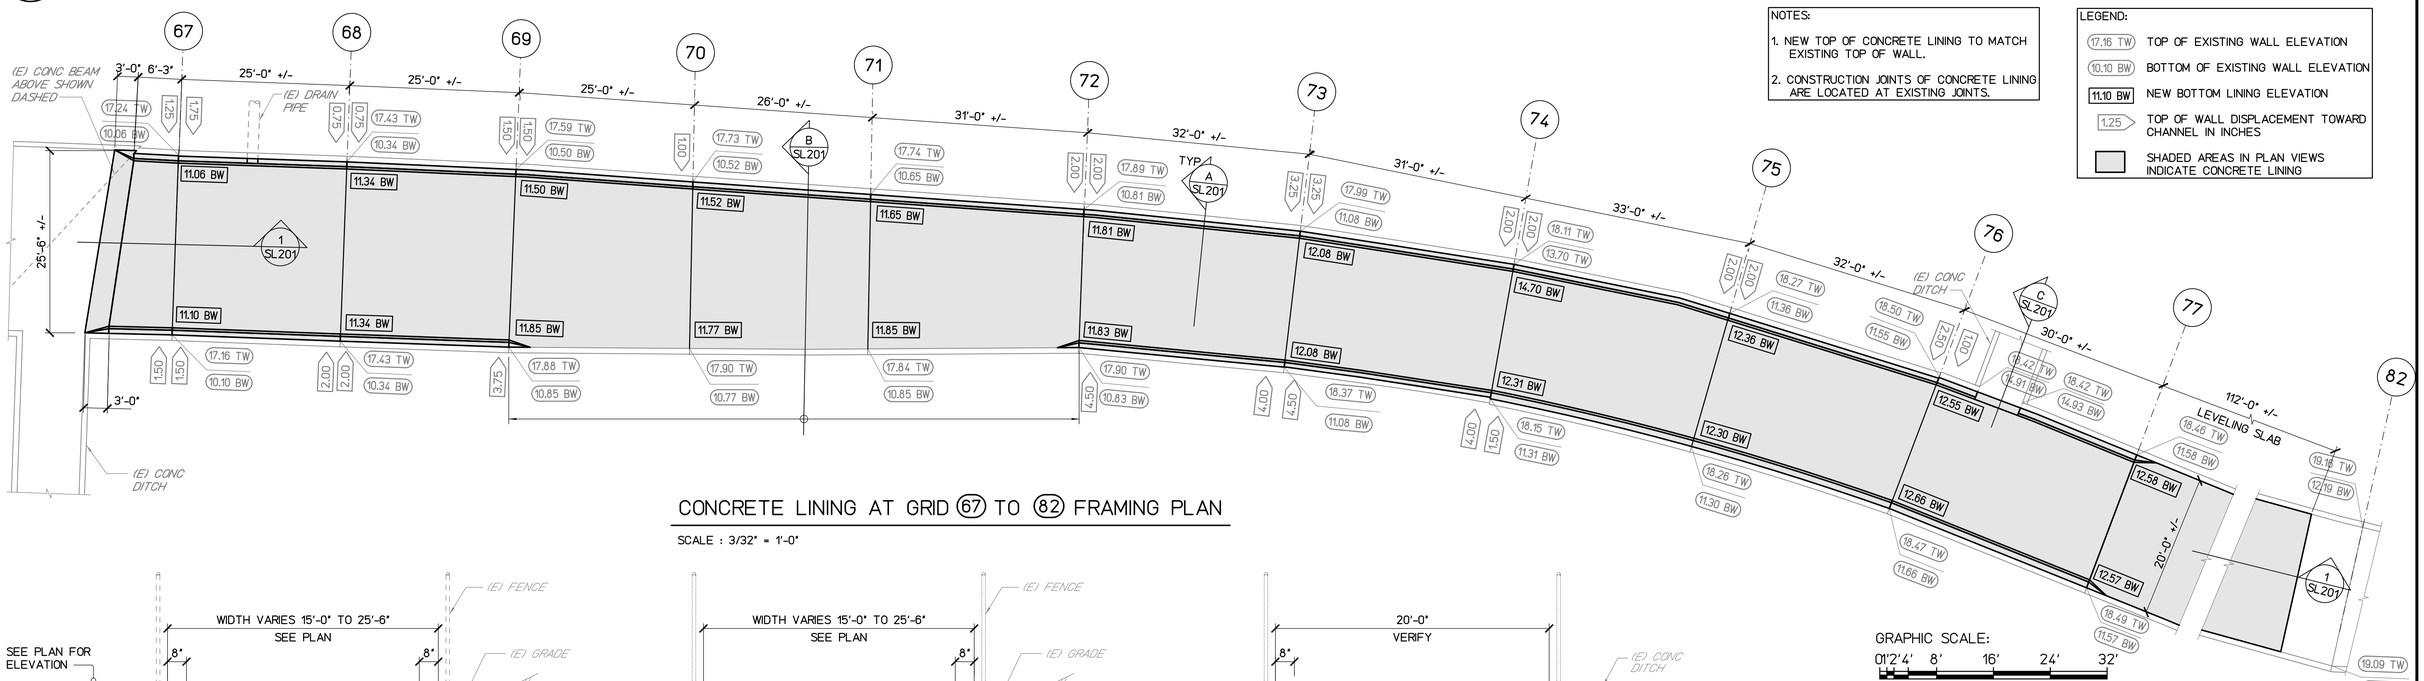

NOTES:

1. NEW TOP OF CONCRETE LINING TO MATCH EXISTING TOP OF WALL.
2. CONSTRUCTION JOINTS OF CONCRETE LINING ARE LOCATED AT EXISTING JOINTS.


LEGEND:

- (17.16 TW) TOP OF EXISTING WALL ELEVATION
- (10.10 BW) BOTTOM OF EXISTING WALL ELEVATION
- [11.10 BW] NEW BOTTOM LINING ELEVATION
- 1.25 TOP OF WALL DISPLACEMENT TOWARD CHANNEL IN INCHES
- SHADED AREAS IN PLAN VIEWS INDICATE CONCRETE LINING

CONCRETE LINING AT GRID (67) TO (82) FRAMING PLAN

SCALE : 3/32" = 1'-0"

GRAPHIC SCALE:
0 1'2'4' 8' 16' 24' 32'
3/32"=1'-0"

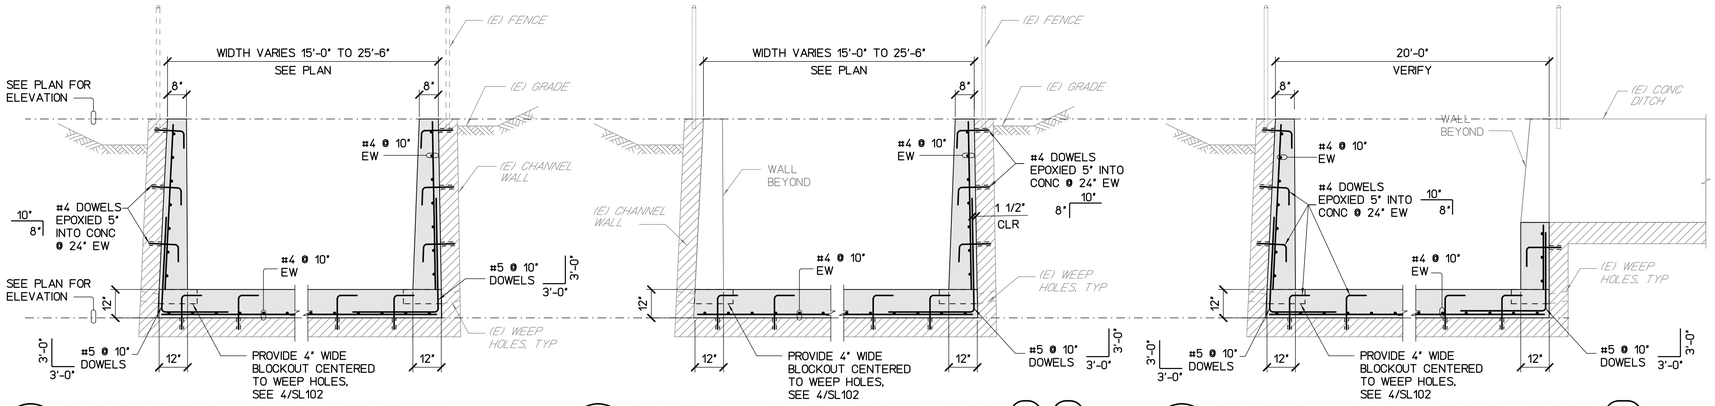

A / SL201 TYP CONCRETE LINING CROSS SECTION

SCALE : 3/8" = 1'-0"

B / SL201 CONCRETE LINING CROSS SECTION AT GRID (69)-(72)

SCALE : 3/8" = 1'-0"

C / SL201 CONCRETE LINING CROSS SECTION AT GRID (76.3)

SCALE : 3/8" = 1'-0"

REVISION NO.	DATE	REVISIONS	BY

ARTHER R. DAR
LICENSED PROFESSIONAL ENGINEER
No. 7808-S
HAWAII U.S.A.
Exp. Date: 4-30-20

THIS WORK WAS PREPARED BY ME OR UNDER MY SUPERVISION AND CONSTRUCTION OF THIS PROJECT WILL BE UNDER MY OBSERVATION

DEPARTMENT OF HAWAIIAN HOMELAND

NANAKULI FLOOD CONTROL CHANNEL IMPROVEMENTS
NANAKULI VALLEY, OAHU HAWAII

CONCRETE LINING AT (67) TO (82) FRAMING PLAN


DESIGNED BY:	TTP
DRAWN BY:	AK, AP, DL
CHECKED BY:	AD
SUPV:	
DATE:	03/05/2019

HAWAII ENGINEERING GROUP, Inc.
Civil & Structural Engineers
1088 BISHOP STREET #2506
HONOLULU, HI 96813
Tel: 808-533-2092

JOB NO.

SHEET SL201
214 OF 225 SHTS

FILE ___ DRAWER ___ ___ FOLDER ___ ___

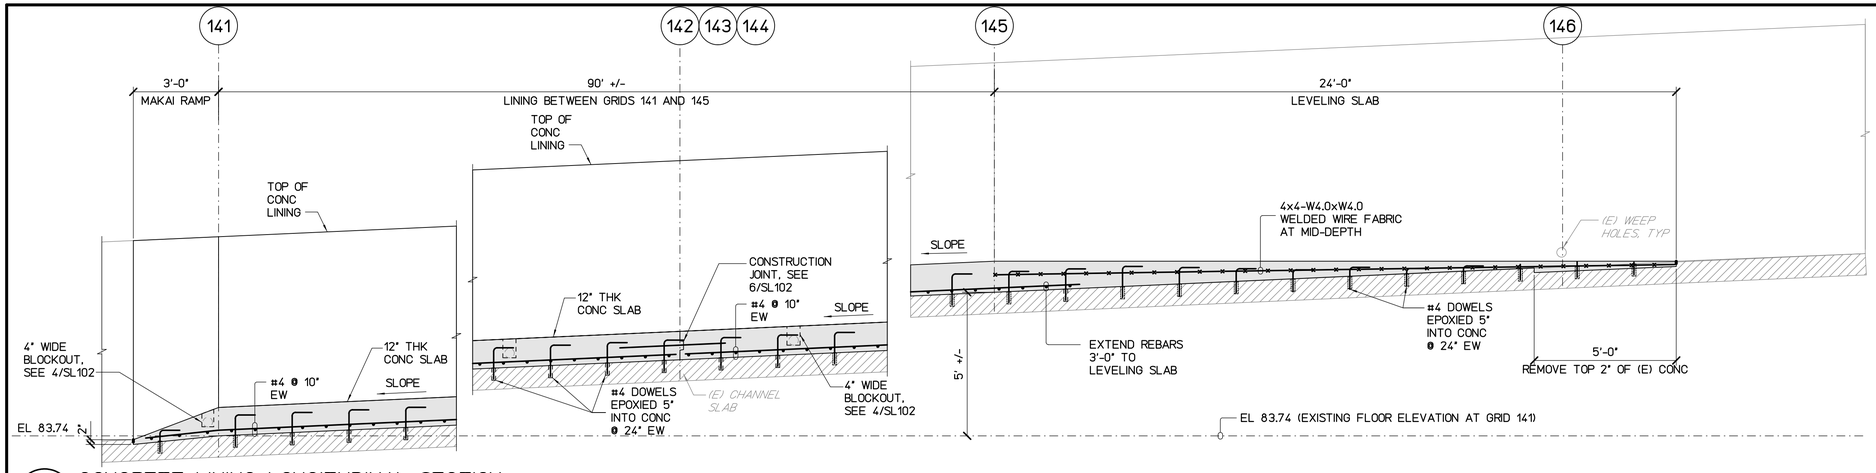


1 / SL202 CONCRETE LINING LONGITUDINAL SECTION

SCALE : 3/8" = 1'-0"

NOTES:

1. EXISTING CHAINLINK FENCE NOT SHOWN.

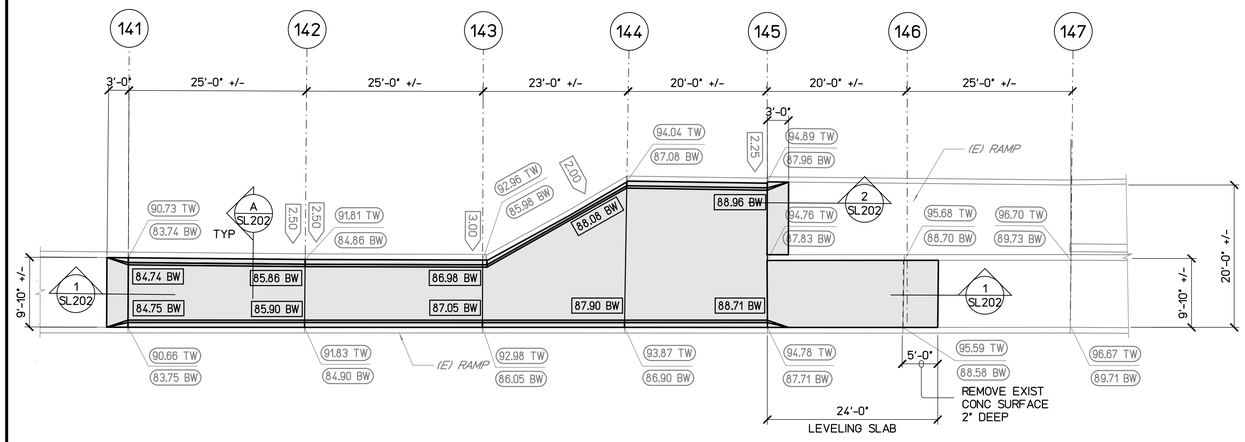

CONCRETE LINING AT GRID (141) TO (147) FRAMING PLAN


SCALE : 3/32" = 1'-0"

NOTES:

1. NEW TOP OF CONCRETE LINING TO MATCH EXISTING TOP OF WALL.
2. CONSTRUCTION JOINTS OF CONCRETE LINING ARE LOCATED AT EXISTING JOINTS.


LEGEND:

- (17.16 TW) TOP OF EXISTING WALL ELEVATION
- (10.10 BW) BOTTOM OF EXISTING WALL ELEVATION
- 11.10 BW NEW BOTTOM LINING ELEVATION
- 1.25 TOP OF WALL DISPLACEMENT TOWARD CHANNEL IN INCHES
- SHADED AREAS IN PLAN VIEWS INDICATE CONCRETE LINING

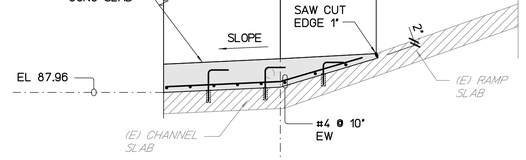

2 / SL202 LONGITUDINAL SECTION AT RAMP

SCALE : 3/8" = 1'-0"

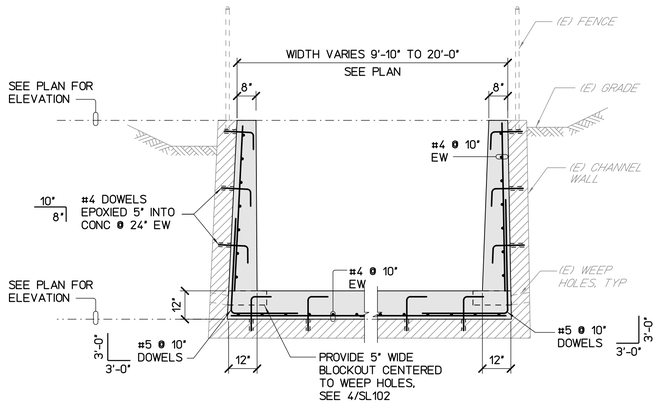

A / SL202 TYP CONCRETE LINING CROSS SECTION

SCALE : 3/8" = 1'-0"

GRAPHIC SCALE:

0 1'2'4' 8' 16' 24' 32'

3/32"=1'-0"

REVISION NO.	DATE	REVISIONS	BY

ATHER R. DAR
LICENSED PROFESSIONAL ENGINEER
No. 7808-S
HAWAII U.S.A.
Exp. Date: 4-30-20

THIS WORK WAS PREPARED BY ME OR UNDER MY SUPERVISION AND CONSTRUCTION OF THIS PROJECT WILL BE UNDER MY OBSERVATION

DEPARTMENT OF HAWAIIAN HOMELAND

NANAKULI FLOOD CONTROL CHANNEL IMPROVEMENTS
NANAKULI VALLEY, OAHU HAWAII

CONCRETE LINING AT (141) TO (147) FRAMING PLAN

DESIGNED BY:	TTP
DRAWN BY:	AK, AP, DL
CHECKED BY:	AD
SUPV:	
DATE:	03/05/2019

HAWAII ENGINEERING GROUP, Inc.
Civil & Structural Engineers
1088 BISHOP STREET #2506
HONOLULU, HI 96813
Tel: 808-533-2092

JOB NO.


SHEET SL202
215 OF 225 SHTS

FILE ___ DRAWER ___ ___ FOLDER ___ ___

Plot date: 15-Apr-2020

Full Size Plot

Plot date: 15-Apr-2020
Full Size Plot

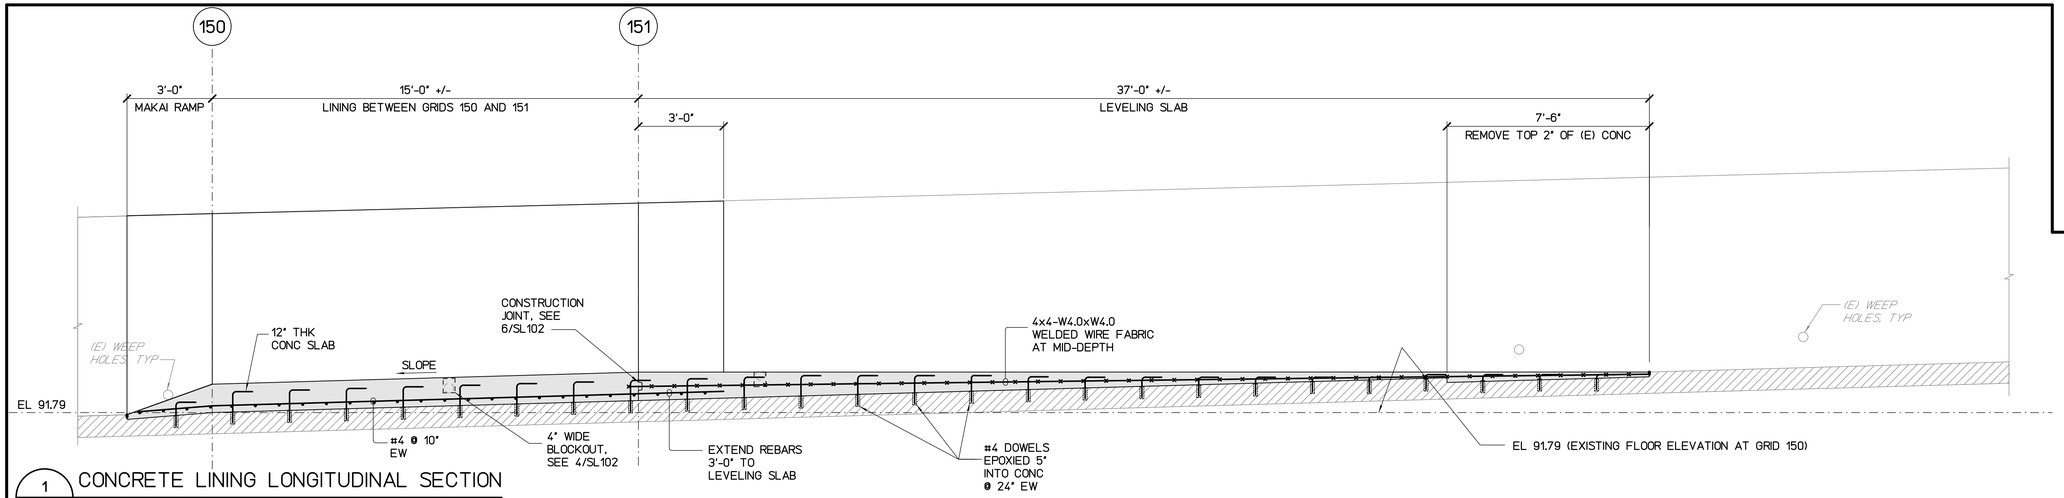


1 / SL203 CONCRETE LINING LONGITUDINAL SECTION

SCALE : 3/8" = 1'-0"

NOTES:

1. EXISTING CHAINLINK FENCE NOT SHOWN.

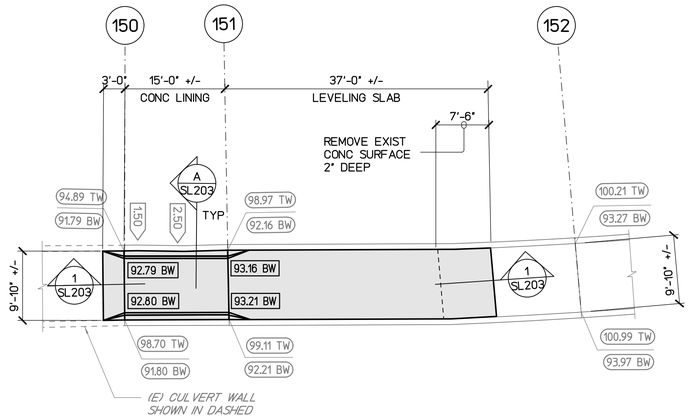

CONCRETE LINING AT GRID (150) TO (152) FRAMING PLAN


SCALE : 3/32" = 1'-0"

LEGEND:

17.16 TW	TOP OF EXISTING WALL ELEVATION
10.10 BW	BOTTOM OF EXISTING WALL ELEVATION
11.10 BW	NEW BOTTOM LINING ELEVATION
1.25	TOP OF WALL DISPLACEMENT TOWARD CHANNEL IN INCHES
	SHADED AREAS IN PLAN VIEWS INDICATE CONCRETE LINING

NOTES:

1. NEW TOP OF CONCRETE LINING TO MATCH EXISTING TOP OF WALL.
2. CONSTRUCTION JOINTS OF CONCRETE LINING ARE LOCATED AT EXISTING JOINTS.

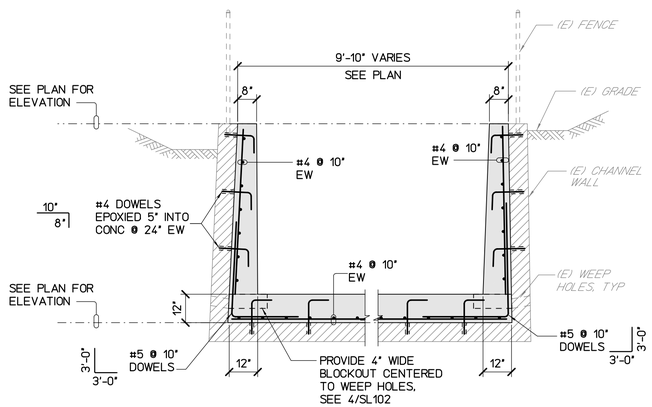

A / SL203 TYP CONCRETE LINING CROSS SECTION

SCALE : 3/8" = 1'-0"

GRAPHIC SCALE:

0 1' 2' 4' 8' 16' 24' 32'

3/32"=1'-0"

REVISION NO.	DATE	REVISIONS	BY

ATHER R. DAR
LICENSED PROFESSIONAL ENGINEER
No. 7808-S
HAWAII U.S.A.
Exp. Date: 4-30-20

THIS WORK WAS PREPARED BY ME OR UNDER MY SUPERVISION AND CONSTRUCTION OF THIS PROJECT WILL BE UNDER MY OBSERVATION

DEPARTMENT OF HAWAIIAN HOMELAND

NANAKULI FLOOD CONTROL CHANNEL IMPROVEMENTS
NANAKULI VALLEY, OAHU HAWAII

CONCRETE LINING AT (150) TO (152) FRAMING PLAN

DESIGNED BY:	TTP
DRAWN BY:	AK, AP, DL
CHECKED BY:	AD
SUPV:	
DATE:	03/05/2019

HAWAII ENGINEERING GROUP, Inc.
Civil & Structural Engineers
1088 BISHOP STREET #2506
HONOLULU, HI 96813
Tel: 808-533-2092

JOB NO.

SHEET SL203
216 OF 225 SHTS

FILE ___ DRAWER ___ ___ FOLDER ___ ___

Plot date: 15-Apr-2020

Full Size Plot

154 155 156 156.5

3'-0" MAKAI RAMP

300' +/- LINING BETWEEN GRIDS 154 TO 156.5

SEE SHEET SL205 FOR CONTINUATION

TOP OF CONC LINING

12" THK CONC SLAB

SLOPE

4" WEEPHOLES, @ 10'-0" OC

CONSTRUCTION JOINT, SEE 6/SL102

#4 @ 10" EW

#4 DOWELS EPOXIED 5" INTO CONC @ 24" EW

(E) CHANNEL FLOOR

SEE DETAIL 2/SL102 FOR REINFORCEMENT AT EXIST DRAIN PIPE

4" WIDE BLOCKOUT, AT DRAIN SEE 4/SL102

7'-8" +/-

5'-10" +/-

2'-10" +/-

NOTES:

1. EXISTING CHAINLINK FENCE NOT SHOWN.

1/SL204 CONCRETE LINING LONGITUDINAL SECTION

SCALE : 3/8" = 1'-0"

EL 99.26 (EXISTING FLOOR ELEVATION AT GRID 154)

4'-0" HIGH CHAIN LINK FENCE AT TOP OF CONC LINING

100'-0" +/-

(E) DRAIN PIPE

(E) SHOTCRETE AREA

121.11 TW

115.72 BW

116.72 BW

116.67 BW

121.17 TW

115.67 BW

110.75 TW

108.05 BW

109.05 BW

108.02 BW

112.49 TW

107.02 BW

106.13 TW

99.26 BW

109.23 TW

102.16 BW

100.26 BW

101.18 BW

103.16 BW

104.23 BW

110.16 TW

103.23 BW

107.08 TW

100.18 BW

9'-10" +/-

3.75

2.25

1.75

A/SL204 TYP

B/SL204

LEGEND:

- 107.08 TW — TOP OF EXISTING WALL ELEVATION
- 100.18 BW — BOTTOM OF EXISTING WALL ELEVATION
- 100.26 BW — NEW BOTTOM LINING ELEVATION
- 3.75 — TOP OF WALL DISPLACEMENT TOWARD CHANNEL IN INCHES
- SHADED AREAS IN PLAN VIEWS INDICATE CONCRETE LINING

NOTES:

1. NEW TOP OF CONCRETE LINING TO MATCH EXISTING TOP OF WALL.
2. CONSTRUCTION JOINTS OF CONCRETE LINING ARE LOCATED AT EXISTING JOINTS.

CONCRETE LINING AT GRID (154) TO (156.5) FRAMING PLAN

SCALE : 3/32" = 1'-0"

WIDTH VARIES 8'-9" TO 9'-10" SEE PLAN

(E) FENCE

(E) GRADE

(E) CHANNEL WALL

SEE PLAN FOR ELEVATION

#4 @ 10" EW

#5 @ 10" DOWELS 3'-0"

#4 DOWELS EPOXIED 5" INTO CONC @ 24" EW

(E) WEEP HOLES, TYP

PROVIDE 4" WIDE BLOCKOUT CENTERED TO WEEP HOLES, SEE 4/SL102

12" 18" 12"

A/SL204 TYP CONCRETE LINING CROSS SECTION

SCALE : 3/8" = 1'-0"

CHAINLINK FENCE, SEE SHEET SF201

(E) SHOTCRETE

FORM SURFACE TO MATCH CONC FACE OF TYPICAL SECTIONS AT GRIDS 156 AND 156.5

STRUCTURAL FILL

4" WEEPHOLES, @ 10'-0" OC

B/SL204 CONCRETE LINING CROSS SECTION AT GRID (156) TO (156.5)

SCALE : 3/8" = 1'-0"

GRAPHIC SCALE:

0 1' 2' 4' 8' 16' 24' 32'

3/32"=1'-0"

REVISION NO.	DATE	REVISIONS	BY

ATHER R. DAR — LICENSED PROFESSIONAL ENGINEER No. 7808-S — HAWAII U.S.A.

Exp. Date: 4-30-20

THIS WORK WAS PREPARED BY ME OR UNDER MY SUPERVISION AND CONSTRUCTION OF THIS PROJECT WILL BE UNDER MY OBSERVATION

DEPARTMENT OF HAWAIIAN HOMELAND

NANAKULI FLOOD CONTROL CHANNEL IMPROVEMENTS NANAKULI VALLEY, OAHU HAWAII

CONCRETE LINING AT (154) TO (156.5) FRAMING PLAN

DESIGNED BY:	TTP
DRAWN BY:	AK, AP, DL
CHECKED BY:	AD
SUPV:	
DATE:	03/05/2019

HAWAII ENGINEERING GROUP, Inc. Civil & Structural Engineers


1088 BISHOP STREET #2506 HONOLULU, HI 96813 Tel: 808-533-2092

JOB NO.

SHEET SL204 217 OF 225 SHTS

FILE ___ DRAWER ___ ___ FOLDER ___ ___

Plot date: 15-Apr-2020
Full Size Plot

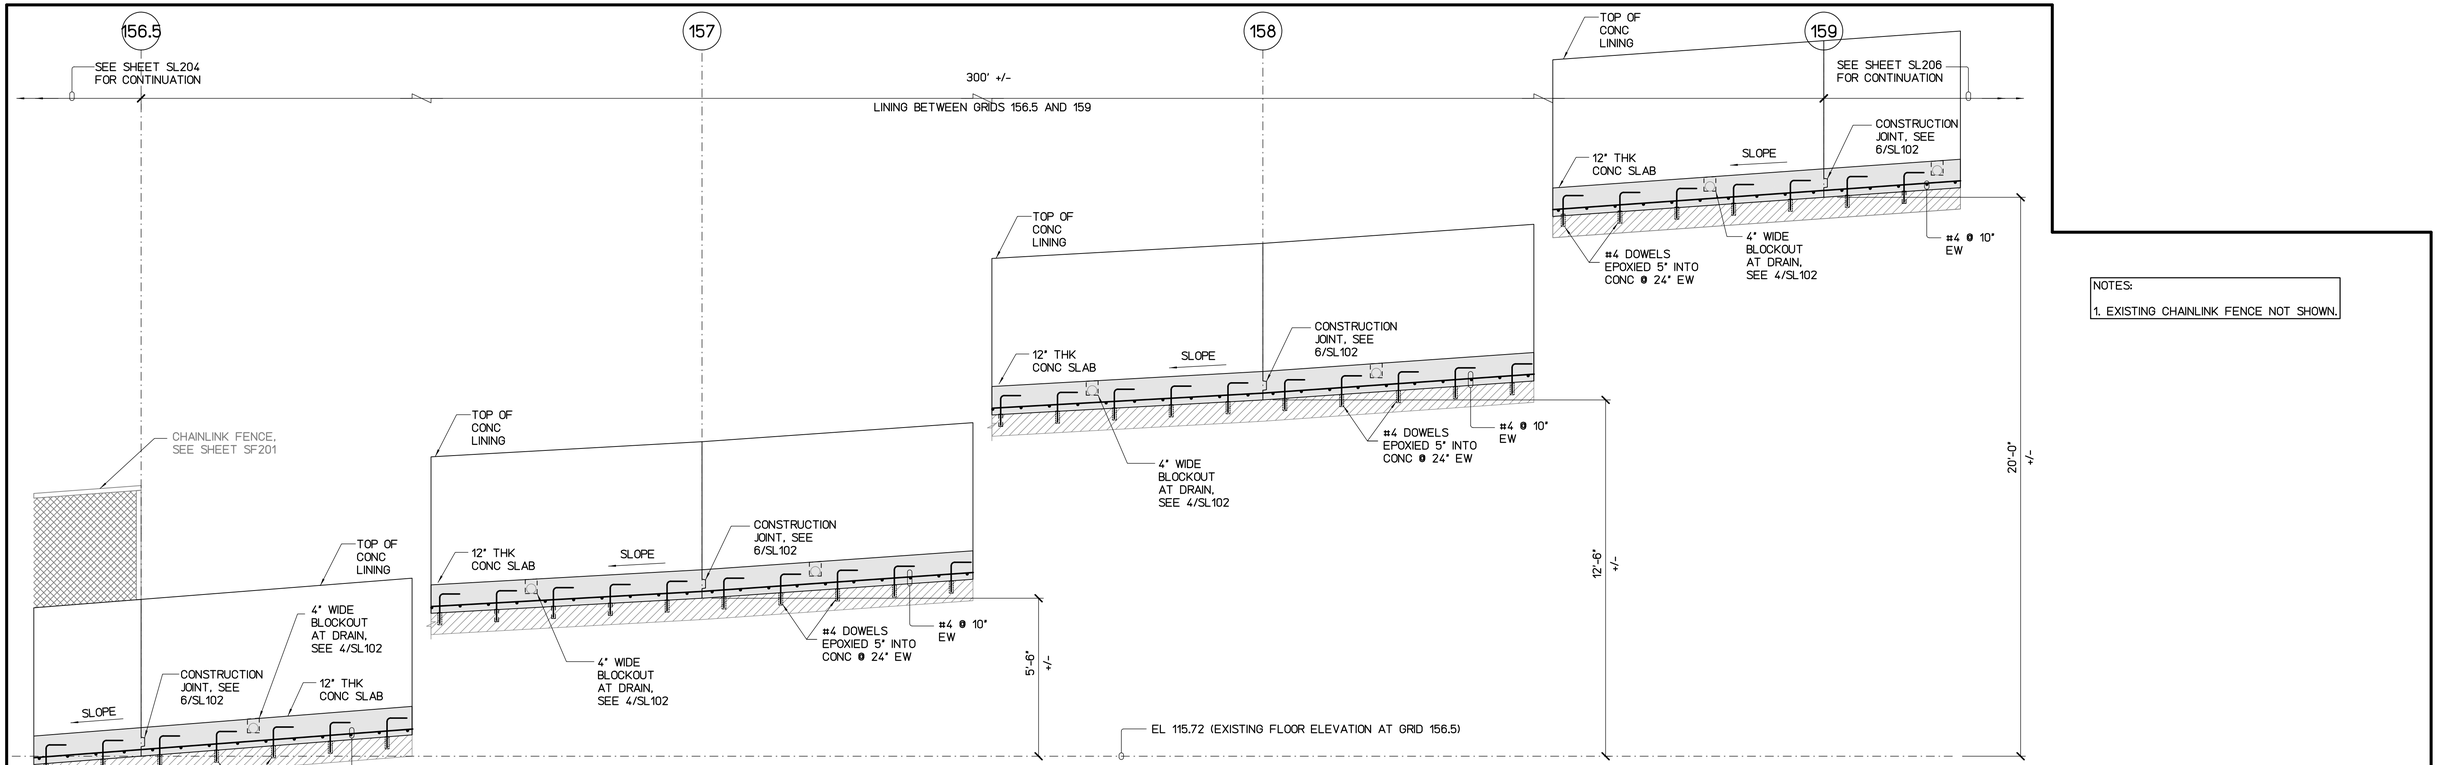


1 SL205 CONCRETE LINING LONGITUDINAL SECTION

SCALE : 3/8" = 1'-0"

NOTES:

1. EXISTING CHAINLINK FENCE NOT SHOWN.

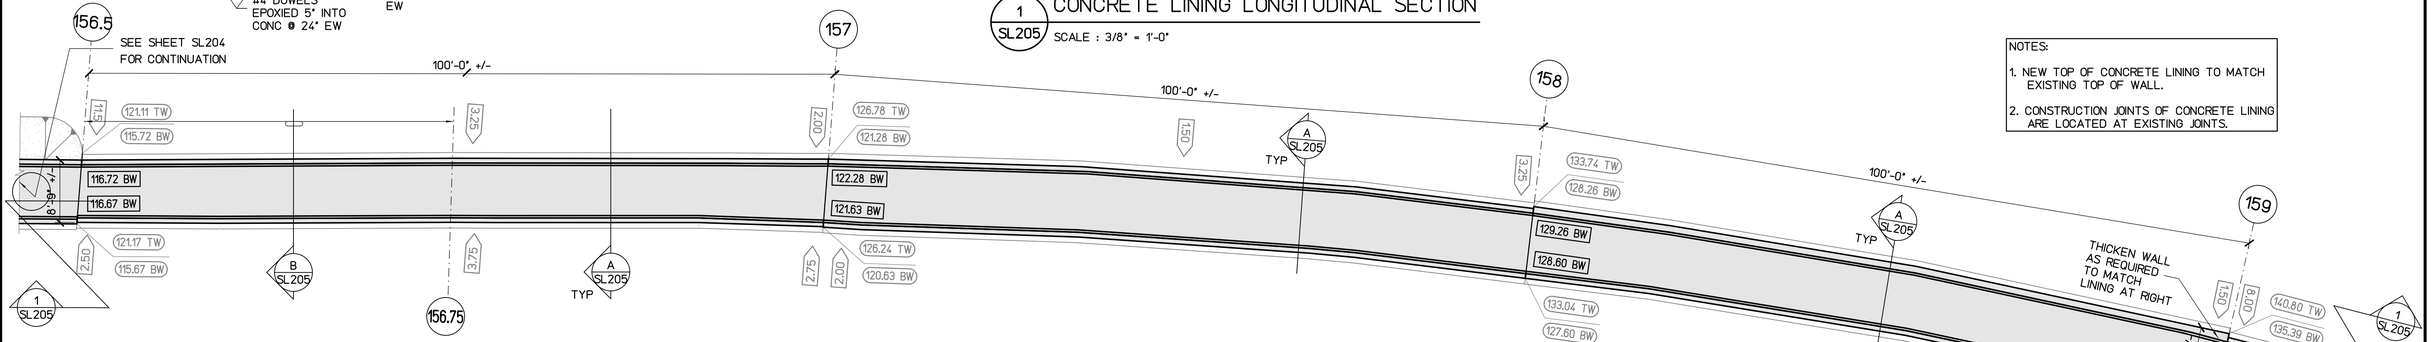


CONCRETE LINING AT GRID (156.5) TO (159) FRAMING PLAN

SCALE : 3/32" = 1'-0"

NOTES:

1. NEW TOP OF CONCRETE LINING TO MATCH EXISTING TOP OF WALL.
2. CONSTRUCTION JOINTS OF CONCRETE LINING ARE LOCATED AT EXISTING JOINTS.

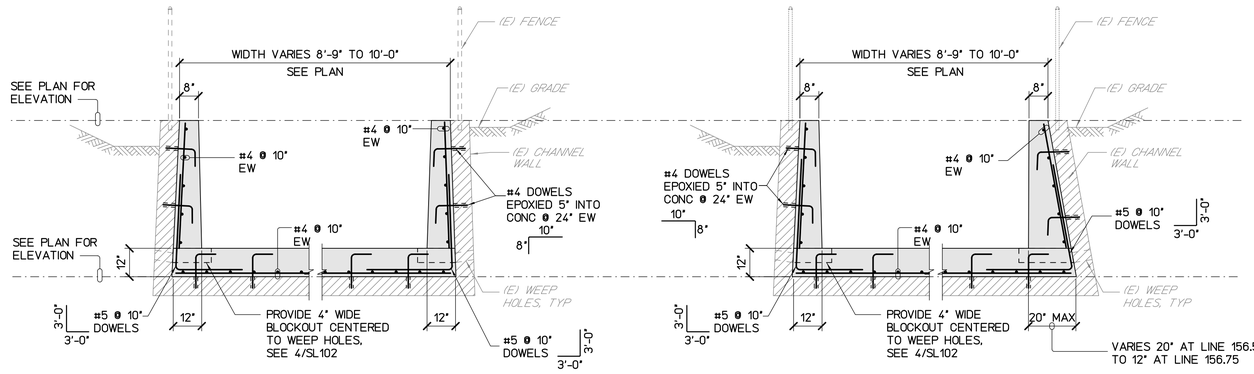

A SL205 TYP CONCRETE LINING CROSS SECTION

SCALE : 3/8" = 1'-0"

B SL205 CONCRETE LINING CROSS SECTION AT GRID (156) TO (156.5)

SCALE : 3/8" = 1'-0"

LEGEND:

- (121.17 TW) TOP OF EXISTING WALL ELEVATION
- (115.67 BW) BOTTOM OF EXISTING WALL ELEVATION
- [116.67 BW] NEW BOTTOM LINING ELEVATION
- 3.75 TOP OF WALL DISPLACEMENT TOWARD CHANNEL IN INCHES
- SHADED AREAS IN PLAN VIEWS INDICATE CONCRETE LINING

GRAPHIC SCALE:

0 1' 2' 4' 8' 16' 24' 32'

3/32"=1'-0"

REVISION NO.	DATE	REVISIONS	BY

ATHER R. DAR
LICENSED PROFESSIONAL ENGINEER
No. 7808-S
HAWAII U.S.A.
Exp. Date: 4-30-20

THIS WORK WAS PREPARED BY ME OR UNDER MY SUPERVISION AND CONSTRUCTION OF THIS PROJECT WILL BE UNDER MY OBSERVATION

DEPARTMENT OF HAWAIIAN HOMELAND

NANAKULI FLOOD CONTROL CHANNEL IMPROVEMENTS
NANAKULI VALLEY, OAHU HAWAII

CONCRETE LINING AT (156.5) TO (159) FRAMING PLAN

DESIGNED BY:	TTP
DRAWN BY:	AK, AP, DL
CHECKED BY:	AD
SUPV:	
DATE:	03/05/2019


HAWAII ENGINEERING GROUP, Inc.
Civil & Structural Engineers
1088 BISHOP STREET #2506
HONOLULU, HI 96813
Tel: 808-533-2092

JOB NO.

SHEET SL205
218 OF 225 SHTS


FILE ___ DRAWER ___ ___ FOLDER ___ ___

Plot date: 15-Apr-2020
Full Size Plot

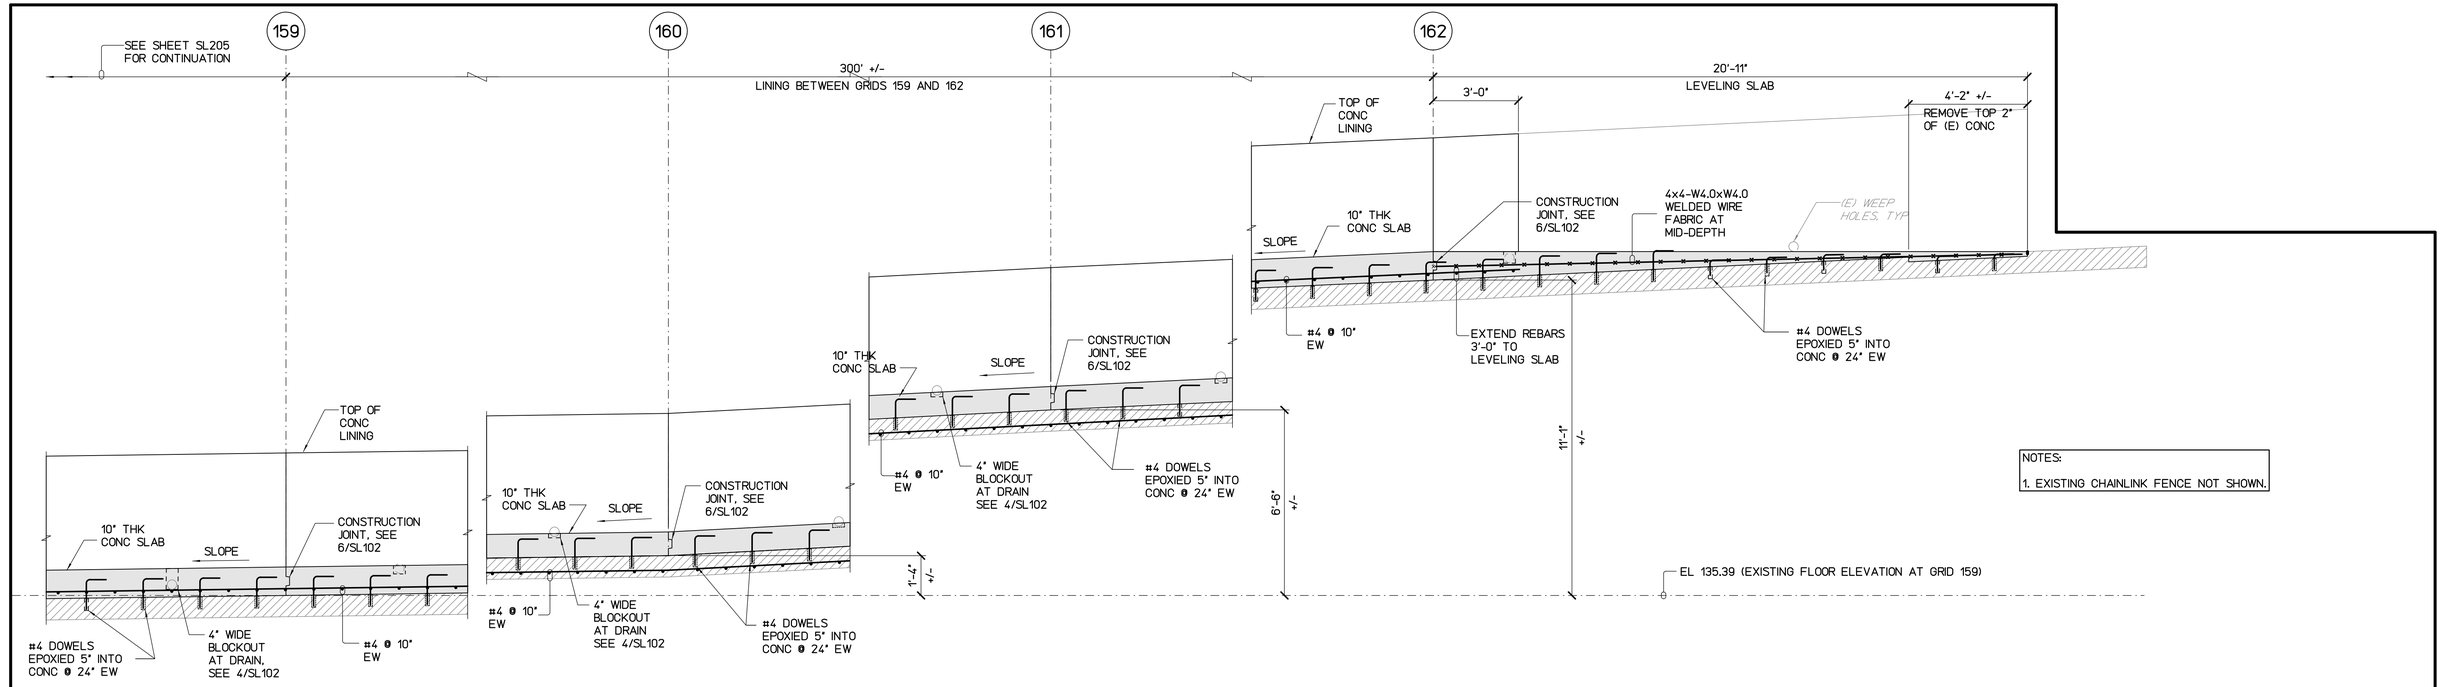


1 SL206 CONCRETE LINING LONGITUDINAL SECTION

SCALE : 3/8" = 1'-0"

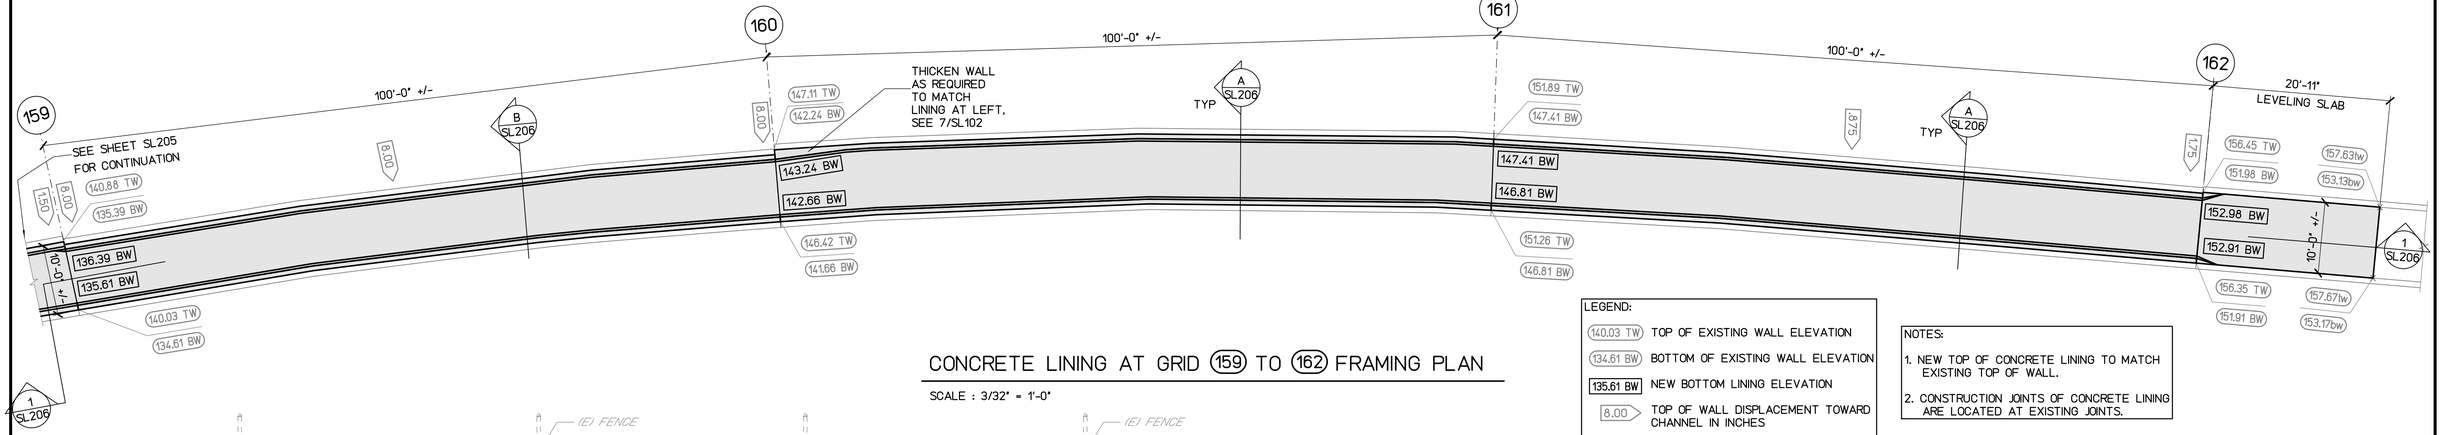

CONCRETE LINING AT GRID (159) TO (162) FRAMING PLAN

SCALE : 3/32" = 1'-0"

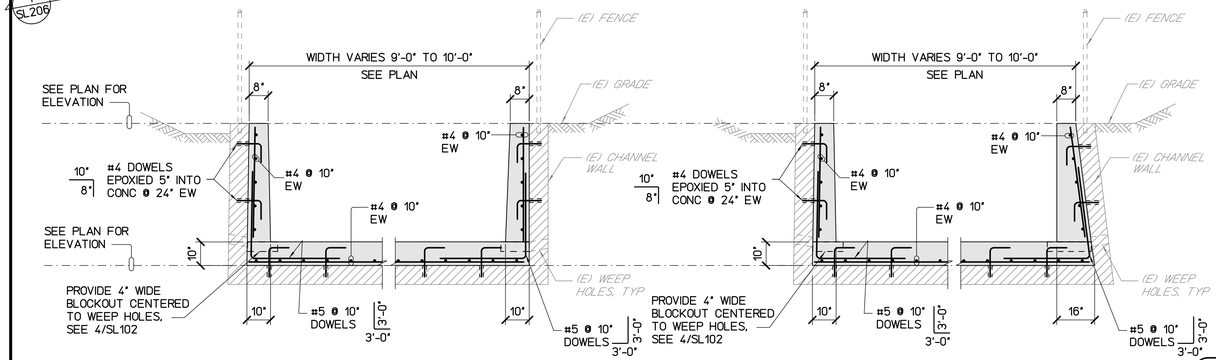

A SL206 TYP CONCRETE LINING CROSS SECTION

SCALE : 3/8" = 1'-0"

B SL206 CONCRETE LINING CROSS SECTION AT GRID (159) - (160)

SCALE : 3/8" = 1'-0"

LEGEND:

(140.03 TW)	TOP OF EXISTING WALL ELEVATION
(134.61 BW)	BOTTOM OF EXISTING WALL ELEVATION
135.61 BW	NEW BOTTOM LINING ELEVATION
8.00	TOP OF WALL DISPLACEMENT TOWARD CHANNEL IN INCHES
	SHADED AREAS IN PLAN VIEWS INDICATE CONCRETE LINING

NOTES:

1. NEW TOP OF CONCRETE LINING TO MATCH EXISTING TOP OF WALL.
2. CONSTRUCTION JOINTS OF CONCRETE LINING ARE LOCATED AT EXISTING JOINTS.

GRAPHIC SCALE:

0 1' 2' 4' 8' 16' 24' 32'

3/32"=1'-0"

REVISION NO.	DATE	REVISIONS	BY

ATHER R. DAR
LICENSED PROFESSIONAL ENGINEER
No. 7808-S
HAWAII U.S.A.
Exp. Date: 4-30-20

THIS WORK WAS PREPARED BY ME OR UNDER MY SUPERVISION AND CONSTRUCTION OF THIS PROJECT WILL BE UNDER MY OBSERVATION

DEPARTMENT OF HAWAIIAN HOMELAND

NANAKULI FLOOD CONTROL CHANNEL IMPROVEMENTS NANAKULI VALLEY, OAHU HAWAII

CONCRETE LINING AT (159) TO (162) FRAMING PLAN

DESIGNED BY:	TTP
DRAWN BY:	AK, AP, DL
CHECKED BY:	AD
SUPV:	
DATE:	03/05/2019


HAWAII ENGINEERING GROUP, Inc.
Civil & Structural Engineers
1088 BISHOP STREET #2506
HONOLULU HI 96813
Tel: 808-533-2092

JOB NO.

SHEET SL206
219 OF 225 SHTS


FILE ___ DRAWER ___ ___ FOLDER ___ ___

Plot date: 15-Apr-2020
Full Size Plot

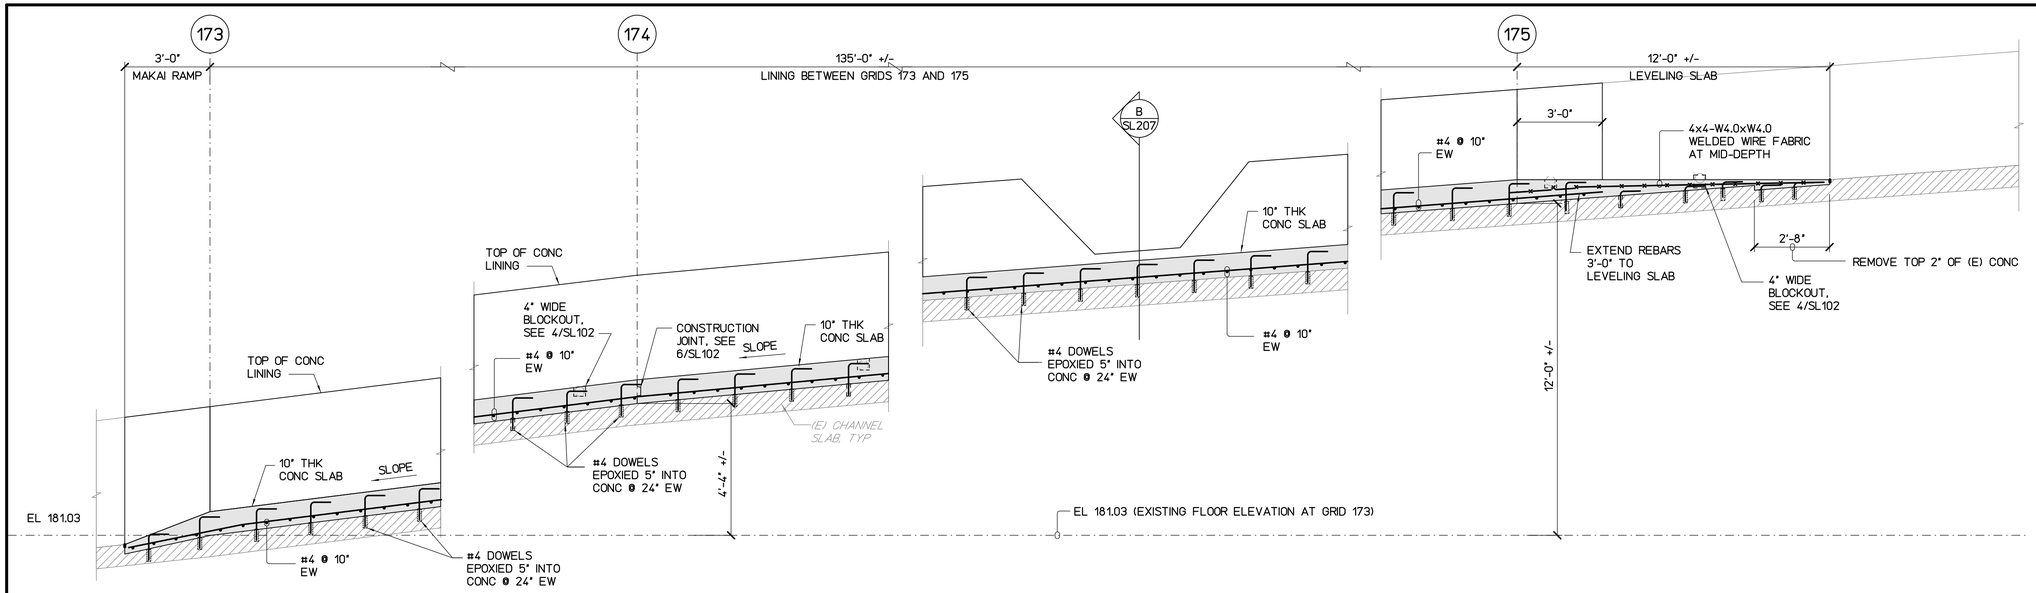

1 SL207 CONCRETE LINING LONGITUDINAL SECTION

SCALE : 3/8" = 1'-0"

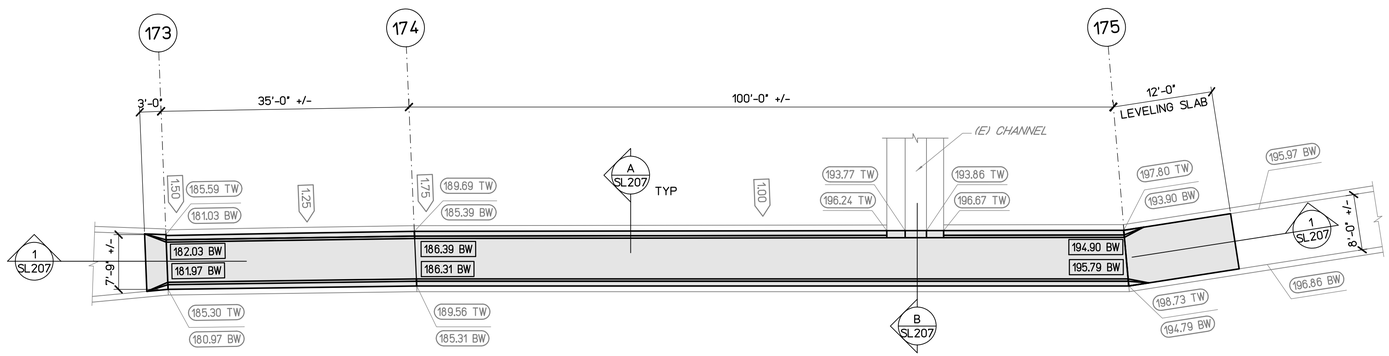

CONCRETE LINING AT GRID (173) TO (175) FRAMING PLAN


SCALE : 3/32" = 1'-0"

LEGEND:

197.80 TW	TOP OF EXISTING WALL ELEVATION
193.90 BW	BOTTOM OF EXISTING WALL ELEVATION
194.90 BW	NEW BOTTOM LINING ELEVATION
1.00	TOP OF WALL DISPLACEMENT TOWARD CHANNEL IN INCHES
	SHADED AREAS IN PLAN VIEWS INDICATE CONCRETE LINING


NOTES:

1. NEW TOP OF CONCRETE LINING TO MATCH EXISTING TOP OF WALL.
2. CONSTRUCTION JOINTS OF CONCRETE LINING ARE LOCATED AT EXISTING JOINTS.

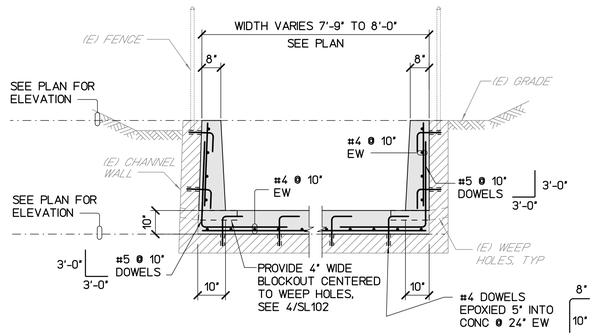

A SL207 TYP CONCRETE LINING CROSS SECTION

SCALE : 3/8" = 1'-0"

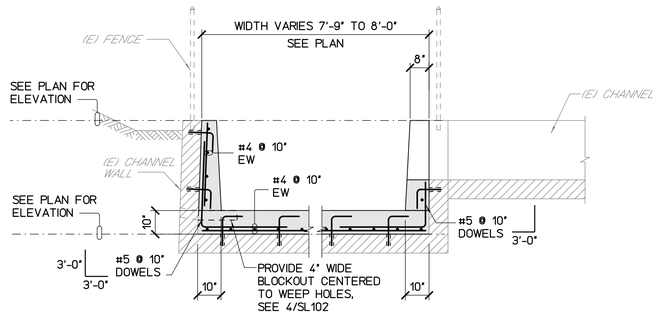

B SL207 CONCRETE LINING CROSS SECTION AT GRID (174.7)

SCALE : 3/8" = 1'-0"

GRAPHIC SCALE:

0 1'2'4' 8' 16' 24' 32'

3/32"=1'-0"

REVISION NO.	DATE	REVISIONS	BY

ATHER R. DAR
LICENSED PROFESSIONAL ENGINEER
No. 7808-S
HAWAII U.S.A.
Exp. Date: 4-30-20

THIS WORK WAS PREPARED BY ME OR UNDER MY SUPERVISION AND CONSTRUCTION OF THIS PROJECT WILL BE UNDER MY OBSERVATION

DEPARTMENT OF HAWAIIAN HOMELAND

NANAKULI FLOOD CONTROL CHANNEL IMPROVEMENTS
NANAKULI VALLEY, OAHU HAWAII

CONCRETE LINING AT (173) TO (175) FRAMING PLAN

DESIGNED BY:	TTP
DRAWN BY:	AK, AP, DL
CHECKED BY:	AD
SUPV:	
DATE:	03/05/2019

HAWAII ENGINEERING GROUP, Inc.
Civil & Structural Engineers
1088 BISHOP STREET #2506
HONOLULU, HI 96813
Tel: 808-533-2092

JOB NO.

SHEET SL207
220 OF 225 SHTS

FILE ___ DRAWER ___ ___ FOLDER ___ ___

Plot date: 15-Apr-2020
Full Size Plot
J:\2017 Projects\17-140 DHHL Nanakuli & Wamanalo Flood Control Channel Improvements\Drawings\Structural\ME10\SR201

REPAIR NOTES:

A. CONCRETE REPAIR MATERIALS:

1. POLYMER MODIFIED REPAIR MORTAR: FACTORY BLENDED CEMENTITIOUS MATERIAL COMBINED WITH A POLYMER TYPE ADMIXTURE AND CORROSION INHIBITOR ADMIXTURE HAVING A MINIMUM COMPRESSIVE STRENGTH OF 6,000 PSI AT 28 DAYS, AND SHALL BE USED FOR ALL SPALL REPAIRS 5 SQ. FT. OR LESS IN AREA AND WHERE FORMWORK IS NOT REQUIRED.

2. PORTLAND CEMENT CONCRETE: FLOWABLE (6" TO 8" SLUMP) PORTLAND CEMENT CONCRETE, WITH MAX. AGGREGATE SIZE OF 3/8", SHALL HAVE A MINIMUM COMPRESSIVE STRENGTH OF 6,000 PSI AT 28 DAYS, A WATER-CEMENT RATIO NOT EXCEEDING 0.45 BY WEIGHT, SHALL CONTAIN A LIQUID CORROSION INHIBITING ADMIXTURE AND SHALL BE USED FOR ALL REPAIRS WHERE THE SPALL REPAIR AREA EXCEEDS 5 SQ. FT. AND/OR WHERE FORMING IS REQUIRED.

B. REBAR CORROSION PROBING:

PROBE ALL CRACKS FOR RUSTING OF UNDERLYING REBARS IN ACCORDANCE WITH 1/S-8. PROBES SHALL BE LOCATED NOT MORE THAN 5' FROM EACH END OF A CRACK AND NOT MORE THAN 10' APART ALONG THE CRACK. IF RUST IS ENCOUNTERED EXTEND THE PROBE EACH WAY FOR 6" BEYOND THE LIMITS OF RUST. IF UPON PROBING CRACKS FOR RUSTED REBARS, THE CRACKS TURN OUT TO BE SHALLOW DELAMINATIONS CREATED BY CORROSION OF THE REBARS, THE REPAIR OF THESE SHALLOW DELAMINATIONS SHALL BE PERFORMED IN ACCORDANCE WITH DETAIL 1/SR201 FOR THE PURPOSES OF THIS CONTRACT, THE TERMS "RUST" AND "CORROSION" OF REBARS MEAN THE SAME THING.

C. REPAIR PROCESSES:

THE CONCRETE REPAIR PROCESSES AND STEPS DESCRIBED HEREIN ARE RECOMMENDED AS A MINIMUM RESTORATION EFFORT. WHERE MANUFACTURER'S SPECIFICATIONS, DIRECTIONS, RECOMMENDATIONS ARE MORE EXTENSIVE OR PROVIDE CLARIFICATION TO MANUFACTURER'S REQUIREMENTS, ALL SUCH MANUFACTURER'S DIRECTIVES SHALL BE FOLLOWED.

1. THE CONTRACTOR SHALL PROVIDE A CATCHMENT/ CONTAINMENT DEVICE TO CATCH AND PREVENT ALL LOOSE CONCRETE, OIL, DIRT, COATINGS, TOOLS, ETC., AS A RESULT OF THIS PROJECT, FROM FALLING INTO THE STREAM CHANNEL.

2. BOTH SPALLS AND DELAMINATIONS ARE CALLED OUT AS SPALLS ON THE PLANS AND NO SEPARATE DISTINCTION IS MADE SINCE REPAIRS ARE THE SAME.

3. CHECK SURFACES TO ENSURE THAT IT IS FREE FROM LOOSE AGGREGATE OR ADDITIONAL DELAMINATIONS.

4. EDGES OF THE CHIPPED OUT AREA SHALL BE SQUARE CUT PERPENDICULAR TO THE CONCRETE SURFACE FOR A MINIMUM DEPTH OF 1 INCH UNLESS NOTED OTHERWISE. MAKE 1/4" MIN. TO 1/2" MAX DEEP SQUARE SAW-CUT ALONG STRAIGHT LINES AT 90° ANGLES AT THE CONCRETE SURFACE. USE CHIPPING GUN TO PRODUCE THE REMAINDER OF THE 1" MIN. SQUARE CUT. DO NOT SAW CUT THROUGH EXISTING REBARS. SHOULD ANY REBAR BE PARTIALLY CUT, REPAIR BY WELD SPLICING PER DETAIL 2/SR201. IF THE EFFECTIVE SIZE OF THE REBAR IS LESS THAN THE ALLOWABLE SHOWN IN CHART A/SR201.

5. REMOVE ALL DELAMINATED, LOOSE, SPALLED, HONEY COMBED, RUST-STAINED & OTHERWISE DEFECTIVE CONCRETE TO EXPOSE ALL SURFACES OF REINFORCING BARS TO A POINT AT A MINIMUM OF 3/4" BEHIND REINFORCING BARS UNTIL SOUND CONCRETE IS ENCOUNTERED. SOUND CONCRETE WILL BE SPALL FREE WITHOUT CRACKS, DELAMINATIONS, VOIDS, AND SHALL BE FIRMLY BONDED TO SURROUNDING CONCRETE. WHEN STRUCK WITH A HAMMER, SOUND CONCRETE WILL NOT PRODUCE A HOLLOW SOUND. CHIP CONCRETE TO OBTAIN A SURFACE PROFILE OF-1/16" IN DEPTH WITH A NEW FRACTURED AGGREGATE SURFACE. REMOVE LOOSE CONCRETE, DUST, OIL, GREASE, DIRT AND FOREIGN MATERIALS. SEE DETAIL 3/SR201.

6. WHERE RUSTED REBARS ARE ENCOUNTERED, REMOVE ALL RUST FROM ALL AROUND THE BAR BY POWER TOOL CLEANING. AFTER THE BAR HAS BEEN CLEANED, MEASURE THE DIAMETER OF THE EXPOSED REINFORCING BARS AT THE EDGE OF THE CHIPPED OUT AREA TO DETERMINE THE ORIGINAL BAR SIZE. COMPARE THE BAR DIAMETER, WITHIN THE CHIPPED OUT AREA, WITH CHART A/SR201 AND REPLACE BARS AS REQUIRED. PROVIDE SPLICE LENGTH AS SHOWN AND SPECIFIED TO PORTIONS OF EXISTING BARS THAT REMAIN. SEE DETAIL 2/SR201.

7. CARE SHALL BE TAKEN TO AVOID DAMAGING SOUND CONCRETE AND REINFORCING. SURROUNDING AREAS SHALL BE SOUNDED WITH A SOUNDING DEVICE SUCH AS A METAL HAMMER TO VERIFY EXTENT OF DAMAGED CONCRETE.

8. COAT THE REINFORCING BARS AND CONCRETE SUBSTRATE WITH RUST INHIBITING 2-PART EPOXY BONDING COMPOUND. FOLLOW MANUFACTURER'S RECOMMENDATIONS FOR SURFACE PREPARATION.

9. CONCRETE, CORROSION RESIDUE, WATER AND OTHER BY-PRODUCTS OR DEMOLITION SHALL NOT BE ALLOWED TO ENTER THE WATER. THE CONTRACTOR SHALL SUBMIT ITS PROPOSED DEMOLITION PROCEDURES TO THE OFFICER-IN-CHARGE FOR APPROVAL.

10. SPALL REPAIRS 5 SQ. FT. OR LESS MAY BE ACCOMPLISHED WITHOUT FORM WORK BY USING A REPAIR MORTAR.

11. WHERE USED, FORM SHALL BE WATERTIGHT.

12. REMOVE EXCESS CEMENT AND PARTICULATE SLURRY BEFORE CURING.


13. DO NOT FEATHER EDGES OF REPAIR.

14. AFTER REPAIRS HAVE BEEN CURED A MINIMUM OF 14 DAYS, THE REPAIRED AREAS SHALL BE CLEANED AND COATED WITH A CONCRETE SEALER. THE COATED AREA SHALL EXTEND A MINIMUM OF 6 INCHES ALL AROUND THE REPAIR AREA.

15. CONTRACTOR SHALL VERIFY WITH THE OFFICER-IN-CHARGE ALL REPAIR TYPES THAT DIFFER FROM THE CONTRACT DRAWINGS AND SHALL NOT PROCEED WITH WORK UNTIL APPROVED BY THE OFFICER-IN- CHARGE.

16. THE CONTRACTOR SHALL SOUND AND VERIFY THE LOCATIONS AND QUANTITIES OF THE VARIOUS TYPES OF REPAIRS PRIOR TO BEGINNING THE CONCRETE REPAIR WORK. NOTIFY THE OFFICER-IN-CHARGE OF THE RESULTS OF THE SOUNDING SURVEY. CONTRACTOR SHALL NOT PROCEED UNTIL THE RESULTS OF THE CONTRACTOR'S SOUNDING SURVEY IS COMPLETED AND QUANTITIES ARE APPROVED BY THE OFFICER-IN-CHARGE.

17. THE CONTRACTOR SHALL REPAINT ANY AREAS, INCLUDING THE ADJACENT AREAS, THAT ARE AFFECTED BY THE REPAIRS

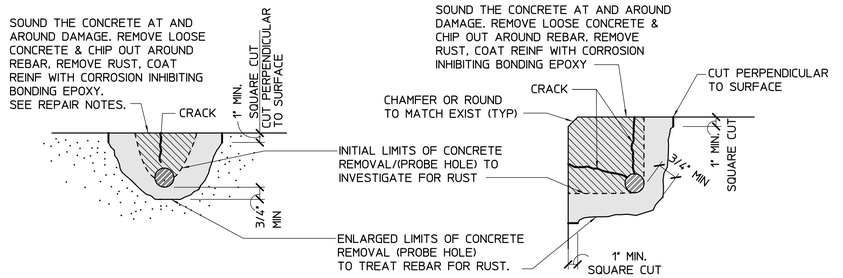


NOTE:

IF RUST CAUSES CROSS SECTIONAL AREA OF REBAR TO BE REDUCED BY LESS THAN THE MINIMUM INDICATED ON CHART 5/S-8 WELD SPLICE A NEW REBAR.

3 / SR201 REPAIR TYPE 3 - REMOVAL & REPATCH OF SPALLED CONCRETE

NTS

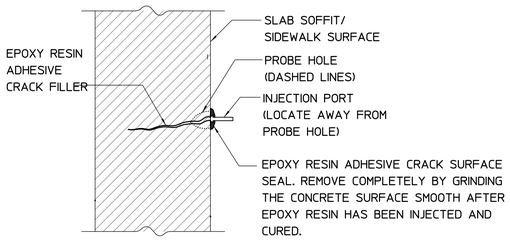


NOTES:

1. USE THIS DETAIL TO REPAIR CRACKS NOT CAUSED BY CORROSION OF THE UNDERLYING REBAR(S). IF REBARS ARE CORRODED SEE DETAIL A/SR201
2. REPAIR PROBE HOLES WITH POLYMER MODIFIED REPAIR MORTAR
3. PROVIDE INJECTION PORTS ALONG CRACK AT MAXIMUM INTERVALS EQUAL TO THE WIDTH OR THICKNESS OF THE MEMBER BEING INJECTED.
4. APPLY EPOXY CRACK SURFACE SEAL OVER CRACK AFTER ENTRY PORTS HAVE BEEN INSTALLED, DO NOT PROCEED WITH EPOXY INJECTION UNTIL SURFACE SEAL HAS CURED.
5. INJECT EPOXY ACCORDING TO THE PROCEDURES DESCRIBED IN SP 70.8.C.2 OF SPECIAL PROVISIONS SECTION SP-70
6. PERFORM EPOXY INJECTION IN ONE CONTINUOUS PROCESS.
7. USE HIGH-MODULUS, LOW VISCOSITY EPOXY FOR INJECTION.

1 / SR201 REPAIR TYPE 1 - EPOXY INJECTION

NTS

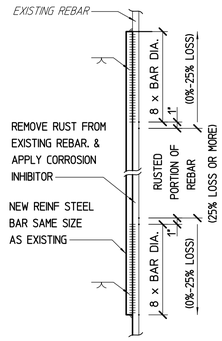


SPLICE AT RUSTED BAR

2 / SR201 REPAIR TYPE 2 - REBAR CORROSION REPAIR

NTS

ALLOWABLE BAR SIZE CHART		
DESIGN BAR SIZE		ALLOWABLE REBAR DIAMETER WITHOUT REPAIR
SIZE #	DIAMETER	
#3	3/8" ø	5/16" ø
#4	1/2" ø	7/16" ø
#5	5/8" ø	9/16" ø
#6	3/4" ø	5/8" ø
#7	7/8" ø	3/4" ø
#9	1" ø	7/8" ø
#10	1 1/8" ø	1" ø
#11	1 1/4" ø	1 1/8" ø

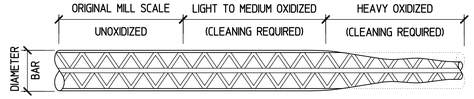

NOTES:

1. REMOVE ALL CORROSION AND SCALE BEFORE MEASURING EXISTING BAR DIAMETER
2. IF REINFORCING BAR DIAMETER, AFTER CLEANING, IS LESS THAN THE ALLOWABLE DIAMETER SHOWN IN BAR SIZE CHART, REPAIR PER 2/SR201

A / SR201 ALLOWABLE BAR DIAMETER WITHOUT REPAIR CHART

NTS

REVISION NO.	DATE	REVISIONS	BY

ARTHER R DAR
LICENSED PROFESSIONAL ENGINEER
No. 7808-S
HAWAII U.S.A.
Exp. Date: 4-30-20

THIS WORK WAS PREPARED BY ME OR UNDER MY SUPERVISION AND CONSTRUCTION OF THIS PROJECT WILL BE UNDER MY OBSERVATION

DEPARTMENT OF HAWAIIAN HOMELAND

NANAKULI FLOOD CONTROL CHANNEL IMPROVEMENTS NANAKULI VALLEY, OAHU HAWAII

SURFACE REPAIR NOTES & DETAILS

DESIGNED BY:	TTP
DRAWN BY:	AK, AP, DL
CHECKED BY:	AD
SUPV:	
DATE:	03/05/2019


HAWAII ENGINEERING GROUP, Inc.
Civil & Structural Engineers
1088 BISHOP STREET #2506
HONOLULU, HI 96813
Tel: 808-533-2092

JOB NO.

SHEET SR201
221 OF 225 SHTS

FILE ___ DRAWER ___ ___ FOLDER ___ ___


Plot date: 15-Apr-2020
Full Size Plot
J:/2017 Projects/17-140 DHHL Nanakuli & Wamanalo Flood Control Channel Improvements/Drawings/Structural/ME10/SR202

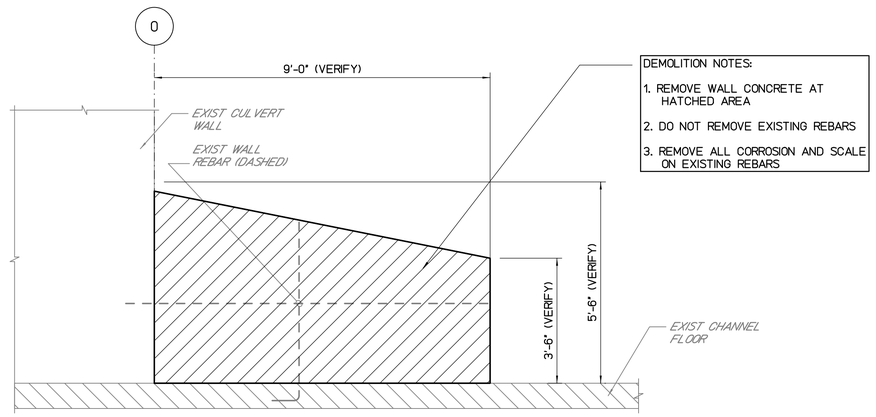

DEMOLITION NOTES:

1. REMOVE WALL CONCRETE AT HATCHED AREA
2. DO NOT REMOVE EXISTING REBARS
3. REMOVE ALL CORROSION AND SCALE ON EXISTING REBARS

DEMOLITION ELEVATION

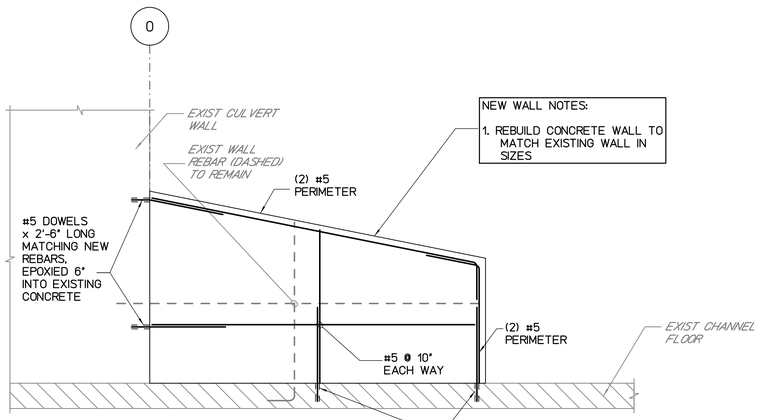

NEW WALL NOTES:

1. REBUILD CONCRETE WALL TO MATCH EXISTING WALL IN SIZES

REBUILT WALL ELEVATION

1 / SR202 REPAIR TYPE 4 - REMOVING & REBUILDING CONCRETE WALL

SCALE : 1/8" = 1'-0"

REVISION NO.	DATE	REVISIONS	BY

ATHER R. DAR
LICENSED PROFESSIONAL ENGINEER
No. 7808-S
HAWAII U.S.A.

Exp. Date: 4-30-20

THIS WORK WAS PREPARED BY ME OR UNDER MY SUPERVISION AND CONSTRUCTION OF THIS PROJECT WILL BE UNDER MY OBSERVATION

DEPARTMENT OF HAWAIIAN HOMELAND

NANAKULI FLOOD CONTROL CHANNEL IMPROVEMENTS
NANAKULI VALLEY, OAHU HAWAII

SURFACE REPAIR DETAILS

DESIGNED BY:	TTP
DRAWN BY:	AK, AP, DL
CHECKED BY:	AD
SUPV:	
DATE:	03/05/2019

HAWAII ENGINEERING GROUP, Inc.
Civil & Structural Engineers
1088 BISHOP STREET #2506
HONOLULU, HI 96813
Tel: 808-533-2092

JOB NO.

SHEET SR202
222 OF 225 SHTS

FILE ___ DRAWER ___ ___ FOLDER ___ ___

Plot date: 15-Apr-2020

Full Size Plot

CHAIN LINK - FENCE, WALK GATE & DOUBLE SWING GATE SPECIFICATIONS

1. FABRIC SHALL MEET THE GENERAL REQUIREMENTS FOR METALLIC-COATED STEEL CHAIN LINK FENCE FABRIC FOR INDUSTRIAL USAGE, AS COVERED BY ASTM A392. THE FABRIC SHALL BE OF A 2-INCH MESH WOVEN FROM A GOOD COMMERCIAL QUALITY STEEL WIRE OF NO. 9 GAUGE, 0.148 INCH NOMINAL DIAMETER BEFORE GALVANIZING. THE WIRE SHALL WITHSTAND A BREAKING LOAD OF 1,290 LBS. THE FABRIC SHALL BE HOT DIPPED GALVANIZED, NOT LESS THAN 1.2 OZ. OF ZINC PER SQUARE FOOT OF ACTUAL SURFACE COVERED, AFTER WEAVING AND FURNISHED WITH TOP AND BOTTOM SELVAGE TWISTED. THE FABRIC HEIGHT SHALL BE AS SHOWN ON THE PROJECT DRAWING.

2. POST SHALL BE HOT DIPPED GALVANIZED, INSIDE AND OUTSIDE, ROUND PIPE CONFORMING TO ASTM A120 STANDARD WEIGHT. ALL POSTS SHALL BE SET TRUE TO LINE AND GRADE AND EMBEDDED IN CONCRETE FOOTINGS. ORNAMENTAL TOPS SHALL BE PROVIDED WHEN NECESSARY.

   LINE POSTS SHALL BE 2-3/8 INCH O.D. PIPE, 3.65 LBS. PER LINEAL FOOT BEFORE GALVANIZING, SPACED NOT MORE THAN 10 FEET CENTER-TO-CENTER. FASTEN FABRIC TO LINE POSTS WITH GALVANIZED STEEL WIRE AT INTERVALS NOT EXCEEDING 15 INCHES. CORNER OR END POSTS SHALL BE 2-7/8 INCH O.D. PIPE 5.79 LBS. PER LINEAL FOOT BEFORE GALVANIZING.

   WALK GATE POSTS SHALL BE 2-7/8 INCH O.D. PIPE, 5.79 LBS. PER LINEAL FOOT BEFORE GALVANIZING, SPACED 4 FEET CENTER-TO-CENTER.

3. BRACING AND TOP RAIL SHALL BE HOT DIPPED GALVANIZED, INSIDE AND OUTSIDE, 1-5/8 INCH O.D. PIPE. 2.27 LBS. PER LINEAL FOOT. CONFORMING TO ASTM A120 STANDARD WEIGHT. INSTALL THE HORIZONTAL BRACE AT EACH CORNER, END, WALK GATE, AND DRIVE-GATE POSTS AT MID-HEIGHT OF THE FABRIC. EACH BRACE SHALL BE DIAGONALLY TRUSSED WITH A 3/8 INCH ROUND ROD, HOT DIPPED GALVANIZED, FROM THE LINE POST BACK TO THE CORNER, END, WALK GATE, OR DRIVE-GATE POST. EACH TRUSS ROD SHALL BE PROVIDED WITH A TURNBUCKLE, A HEAVY TRUSS TIGHTENER, AND BRACE END FITTINGS. FASTEN FABRIC TO BRACE RAIL WITH STEEL WIRE SPACED 24 INCHES O.C. ALL MATERIALS SHALL BE GALVANIZED.

4. GATES SHALL BE SWING TYPE, COMPLETE WITH LATCHES, STOPS, KEEPERS AND HINGES.

   GATE FRAMES SHALL BE CONSTRUCTED OF HOT DIPPED GALVANIZED, INSIDE AND OUTSIDE, 2 INCH O.D. PIPE, 2.72 LBS. PER LINEAL FOOT, CONFORMING TO ASTM A120 STANDARD WEIGHT. THE MEMBERS SHALL BE WELDED AT ALL CORNERS OR ASSEMBLED WITH FITTINGS AND RIGIDLY TRUSSED AND BRACED TO PREVENT SAG OR TWIST. WHERE WELDING IS DONE, CLEAN AND GRIND SMOOTH THE AREA BEFORE APPLYING AMERON "AMERCOAT 160" OR CARBOLINE "CARBOMASTIC 15" PER THE MANUFACTURE'S DIRECTION.

   GATE HINGES SHALL BE MALLEABLE INDUSTRIAL HINGES (90 DEGREES), GALVANIZED. THE HINGES SHALL BE OF ADEQUATE STRENGTH AND CAPABLE OF THE GATE BEING OPENED OR CLOSED EASILY BY ONE PERSON.

   GATE LATCHES, STOPS OR KEEPERS SHALL BE PROVIDED FOR ALL GATES. ALL DOUBLE SWING GATES SHALL HAVE A LATCH OF THE PLUNGER (DROP) ROD TYPE ARRANGED TO FULLY ENGAGE THE CENTER STOP. ALL SINGLE LEAF GATES SHALL BE EQUIPPED WITH A MALLEABLE FORK LATCH. ALL LATCHES SHALL BE ARRANGED FOR LOCKING (PAD LOCKS SHALL BE PROVIDED BY HAWAII ELECTRIC LIGHT COMPANY INC.). KEEPERS SHALL CONSIST OF A MECHANICAL DEVICE FOR SECURING THE FREE END OF THE GATE WHEN IN THE FULL OPEN POSITION. ALL MATERIALS SHALL BE GALVANIZED.

   GATE FABRIC SHALL BE THE SAME TYPE AS USED IN THE FENCE CONSTRUCTION. THE FABRIC SHALL BE ATTACHED SECURELY TO THE GATE FRAME AT INTERVALS NOT EXCEEDING 15 INCHES.

5. TENSION BARS AND BANDS SHALL BE PROVIDED AT ALL CORNER, END, AND GATE POSTS. TENSION BARS SHALL NOT BE LESS THAN 2 INCHES SHORTER THAN THE HEIGHT OF THE FABRIC WITH WHICH IT IS TO BE USED. TENSION BANDS SHALL BE OF ADEQUATE STRENGTH AND OF SUFFICIENT NUMBEST TO ADEQUATELY FASTEN THE FABRIC AND TENSION BAR TO THE CORNER, END, OR GATE POSTS AT INTERVALS NOT EXCEEDING 15 INCHES. ALL MATERIALS SHALL BE GALVANIZED.

6. TENSION WIRE SHALL BE MARCELLED NO. 7 GAUGE, 0.177 INCH NOMINAL DIAMETER, GALVANIZED WIRE. THE TENSION WIRE SHALL BE FASTENED TO THE FABRIC AT INTERVALS NOT EXCEEDING 24 INCHES.

7. INSTALLATION OF FENCING, INCLUDING GATES, SHALL MEET THE REQUIREMENTS OF ASTM F567.

8. GALVANIZING OF ALL STEEL PARTS FOR THE FENCING AND GATES ABOVE AND BELOW GROUND SHALL BE BY THE HOT DIPPED PROCESS IN ACCORDANCE WITH THE ASTM DESIGNATION FOR THE PARTICULAR PART.


9. FENCE GROUND WIRE SHALL BE IN ACCORDANCE WITH THE PROJECT GROUNDING PLAN AND SPECIFICATIONS.

10. FOOTINGS SHALL BE CONSTRUCTED WITH REGULAR WEIGHT CONCRETE. DESIGNED IN ACCORDANCE WITH ACI 211.1, OF 2,500 PSI MINIMUM COMPRESSIVE STRENGTH AT 28 DAYS. THE CONCRETE SHALL BE EITHER JOB MIXED (IF APPROVED BY THE ENGINEER), IN ACCORDANCE WITH ACI 304, OR PLANT MIXED, CONFORMING TO THE PROVISIONS OF ASTM C-94, IN AN APPROVED TYPE OF POWER OPERATED MIXER THAT WILL INSURE UNIFORMITY AND HOMOGENITY OF THE CONCRETE PRODUCED. HAND MIXING WILL NOT BE PERMITTED. CONCRETE THAT HAS STARTED TO HARDEN WILL NOT BE PERMITTED. ADDITION OF WATER IN ORDER TO MAINTAIN THE REQUIRED CONSISTANCY WILL NOT BE PERMITTED. THE TOP 6 INCHES OF ALL FOOTINGS SHALL BE FORMED. THE TOP OF ALL FOOTINGS SHALL BE TROWELLED SMOOTH AND CROWNED SLIGHTLY SO AS TO SHED WATER.


11. GENERAL ALL MATERIALS SHALL BE NEW AND MANUFACTURED IN THE UNITED STATES OF AMERICA. THERE SHALL BE NO SPLICING OF PIPES AND RODS ALLOWED.

12. FENCE POST FOOTING SHALL BE INSPECTED BEFORE FILLING WITH CONCRETE. FOOTING HOLE SHALL BE SQUARED (NOT ROUND) AT BOTTOM.


13. GATES SHALL BE PROVIDED WITH 1 INCH O.D. PIPE PLUNGER AS DROP ROD GUIDE AND LATCH ASSEMBLY. PROVIDE PER DETAILS. THIS SHEET. NO EXEPTIONS ALLOWED.

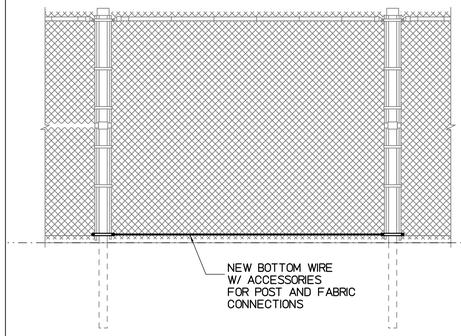

D SF201 REPAIR TYPE (D) - NEW BOTTOM WIRE
NOT TO SCALE

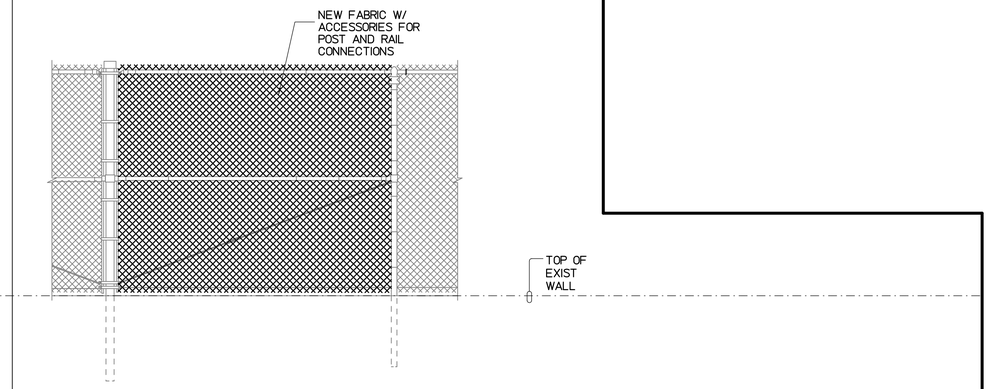


E SF201 REPAIR TYPE (E) - NEW FABRIC
NOT TO SCALE

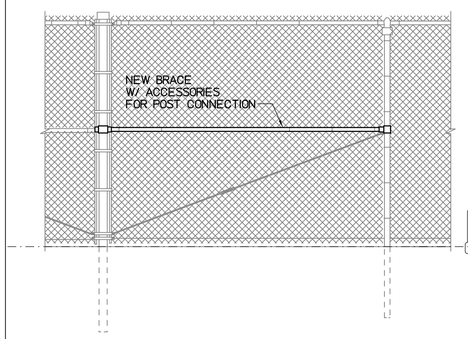


6' HIGH CHAINLINK FENCE


B SF201 REPAIR TYPE (B) - NEW BRACE
NOT TO SCALE

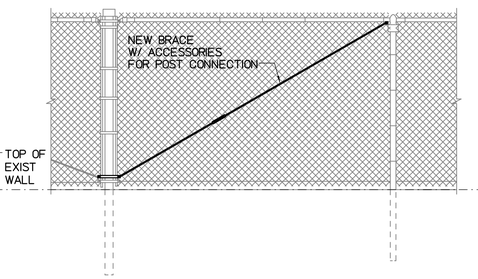


4' HIGH CHAINLINK FENCE

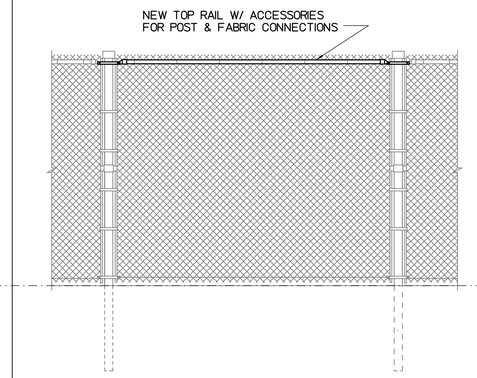


C SF201 REPAIR TYPE (C) - NEW TOP RAIL
NOT TO SCALE

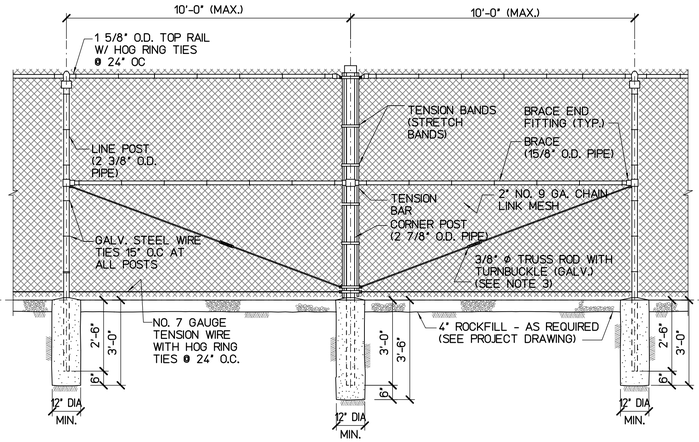

1 SF201 TYPICAL CHAIN LINK FENCE DETAILS
NOT TO SCALE

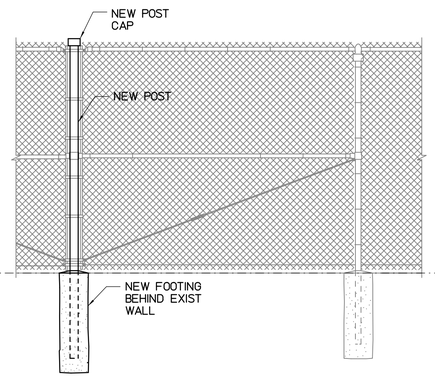

TYPICAL INSTALLATION BEHIND EXISTING WALL

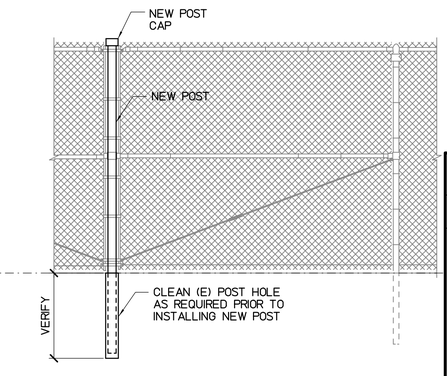

ALTERNATE INSTALLATION @ EXISTING WALL

A SF201 REPAIR TYPE (A) - NEW POST
NOT TO SCALE

REVISION NO.	DATE	REVISIONS	BY

ATHER R. DAR
LICENSED PROFESSIONAL ENGINEER
No. 7808-S
HAWAII U.S.A.
Exp. Date: 4-30-20

THIS WORK WAS PREPARED BY ME OR UNDER MY SUPERVISION AND CONSTRUCTION OF THIS PROJECT WILL BE UNDER MY OBSERVATION

DEPARTMENT OF HAWAIIAN HOMELAND

NANAKULI FLOOD CONTROL
CHANNEL IMPROVEMENTS
NANAKULI VALLEY, OAHU HAWAII

CHAINLINK FENCE REPAIR NOTES AND DETAILS

DESIGNED BY:	TTP
DRAWN BY:	AK, AP, DL
CHECKED BY:	AD
SUPV:	
DATE:	03/05/2019

HAWAII ENGINEERING GROUP, Inc.
Civil & Structural Engineers
1088 BISHOP STREET #2506
HONOLULU HI 96813
Tel: 808-533-2092


JOB NO.

SHEET
SF201
223 OF 225 SHTS

FILE ___ DRAWER ___ ___ FOLDER ___ ___


Plot date: 15-Apr-2020

Full Size Plot

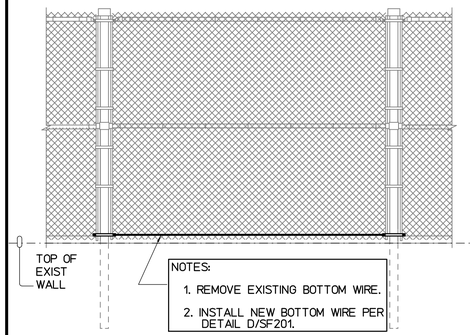


I SF202 REPAIR TYPE (I) - REPLACE BOTTOM WIRE

NOT TO SCALE

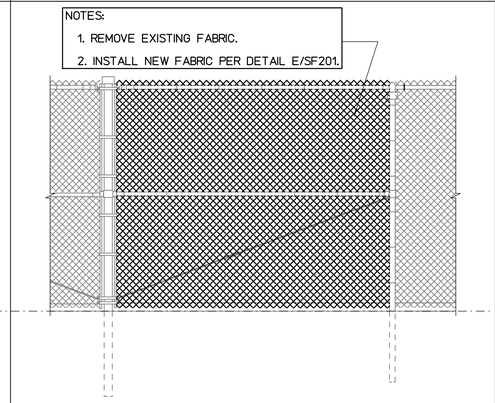


J SF202 REPAIR TYPE (J) - REPLACE FABRIC

NOT TO SCALE

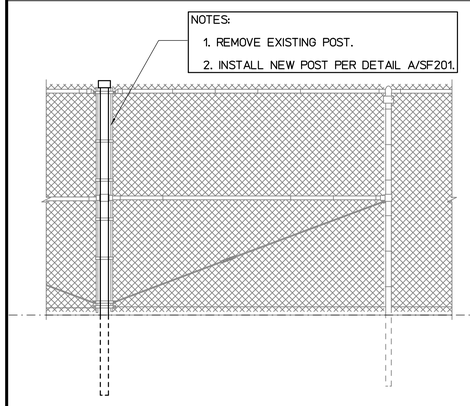

F SF202 REPAIR TYPE (F) - REPLACE POST


NOT TO SCALE

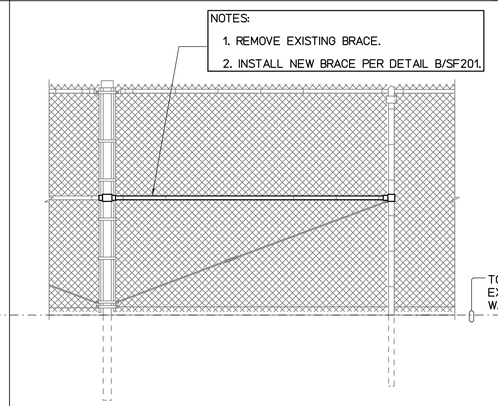


6' HIGH CHAINLINK FENCE

G SF202 REPAIR TYPE (G) - REPLACE BRACE

NOT TO SCALE

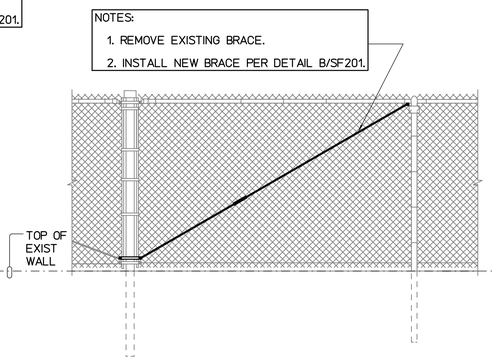

4' HIGH CHAINLINK FENCE

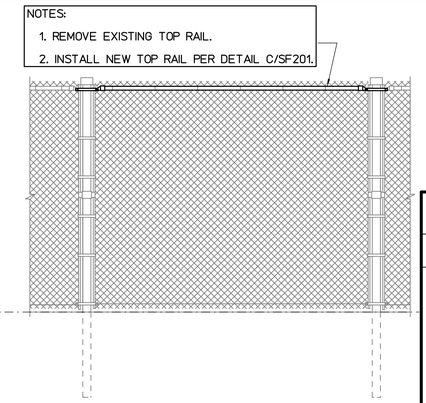

H SF202 REPAIR TYPE (H) - REPLACE TOP RAIL

NOT TO SCALE

REVISION NO.	DATE	REVISIONS	BY

ATHER R. DAR
LICENSED PROFESSIONAL ENGINEER
No. 7808-S
HAWAII U.S.A.

Exp. Date: 4-30-20

THIS WORK WAS PREPARED BY ME OR UNDER MY SUPERVISION AND CONSTRUCTION OF THIS PROJECT WILL BE UNDER MY OBSERVATION

DEPARTMENT OF HAWAIIAN HOMELAND

NANAKULI FLOOD CONTROL
CHANNEL IMPROVEMENTS
NANAKULI VALLEY, OAHU HAWAII

CHAINLINK FENCE REPAIR DETAILS

DESIGNED BY:	TTP
DRAWN BY:	AK, AP, DL
CHECKED BY:	AD
SUPV:	
DATE:	03/05/2019


HAWAII ENGINEERING GROUP, Inc.
Civil & Structural Engineers
1088 BISHOP STREET #2506
HONOLULU, HI 96813
Tel: 808-533-2092

JOB NO.

SHEET
SF202
224 OF 225 SHTS

FILE ___ DRAWER ___ FOLDER ___ ___


Plot date: 15-Apr-2020
Full Size Plot

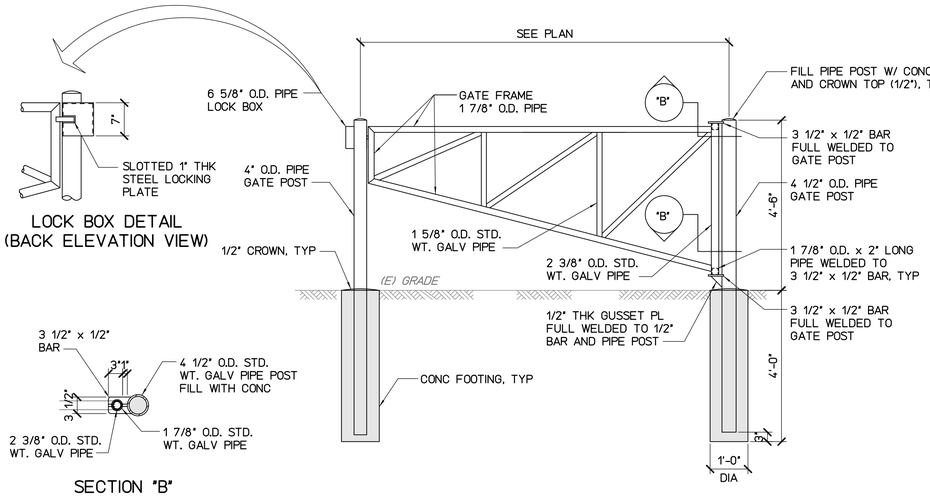

LOCK BOX DETAIL
(BACK ELEVATION VIEW)

SECTION "B"

ELEVATION VIEW

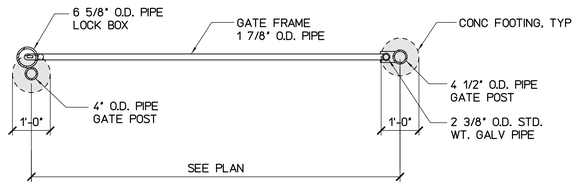


PLAN VIEW

NOTES:

1. ALL PIPES SHALL BE GALVANIZED STEEL.
2. WRAP REFLECTIVE TAPE AROUND ENTIRE PIPE GATE FRAMES AND POSTS. ALTERNATE 12" BANDS OF RED AND SILVER.
3. ADJUST CLEAR DIMENSION TO MAKE BOTH FRAMES LEVEL EACH OTHER AND TO ALLOW CLEARANCES FOR GATE SWING.
4. ALL CONCRETE FOOTINGS SHALL BE CLASS "B" CONCRETE.


A / SF203 TYPICAL GATE POST AND FRAME DETAILS

NOT TO SCALE

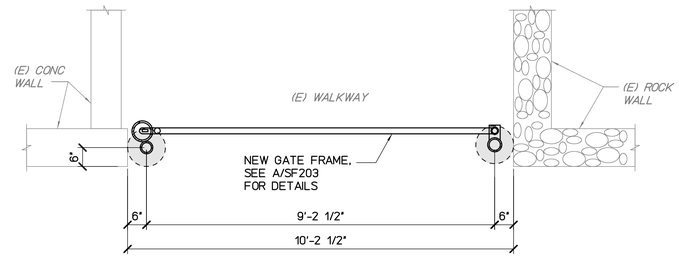


GATE PLAN AT GRID (150)

SCALE: 1/2" = 1'-0"

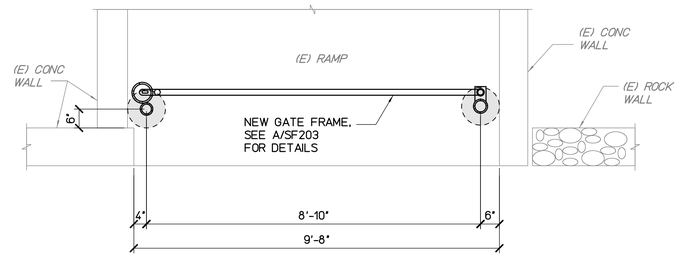


GATE PLAN AT GRID (149)

SCALE: 1/2" = 1'-0"

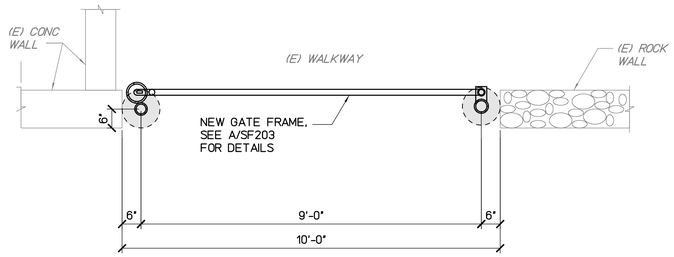


GATE PLAN AT GRID (173)

SCALE: 1/2" = 1'-0"

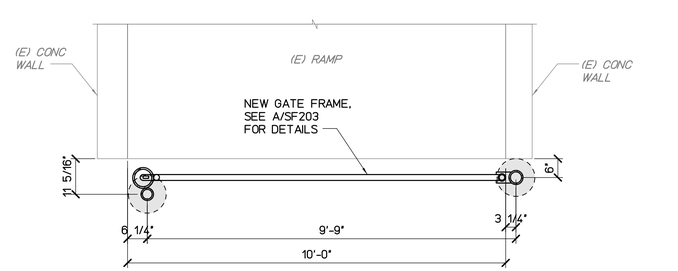


GATE PLAN AT GRID (87)

SCALE: 1/2" = 1'-0"

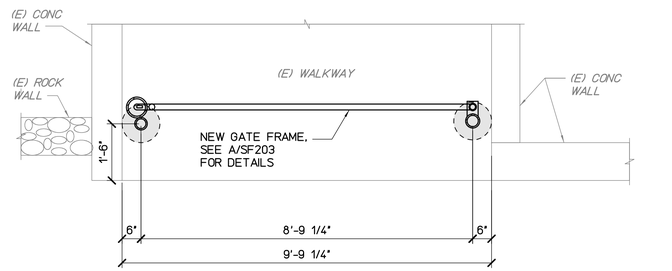

GATE PLAN AT GRID (171)

SCALE: 1/2" = 1'-0"

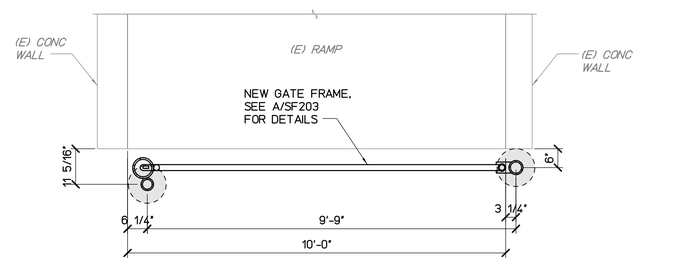

GATE PLAN AT GRID (63)

SCALE: 1/2" = 1'-0"

NOTE:
ALL DIMENSIONS WILL BE VERIFIED BY THE CONTRACTOR.

REVISION NO.	DATE	REVISIONS	BY

ATHER R DAR
LICENSED PROFESSIONAL ENGINEER
No. 7808-S
HAWAII U.S.A.
Exp. Date: 4-30-20

THIS WORK WAS PREPARED BY ME OR UNDER MY SUPERVISION AND CONSTRUCTION OF THIS PROJECT WILL BE UNDER MY OBSERVATION

DEPARTMENT OF HAWAIIAN HOMELAND

NANAKULI FLOOD CONTROL CHANNEL IMPROVEMENTS
NANAKULI VALLEY, OAHU HAWAII

GATE AND DETAILS

DESIGNED BY:	TTP
DRAWN BY:	AK, AP, DL
CHECKED BY:	AD
SUPV:	
DATE:	03/05/2019

HAWAII ENGINEERING GROUP, Inc.
Civil & Structural Engineers
1088 BISHOP STREET #2506
HONOLULU, HI 96813
Tel: 808-535-2092

JOB NO.

SHEET SF203
225 OF 225 SHTS

FILE ___ DRAWER ___ ___ FOLDER ___ ___